



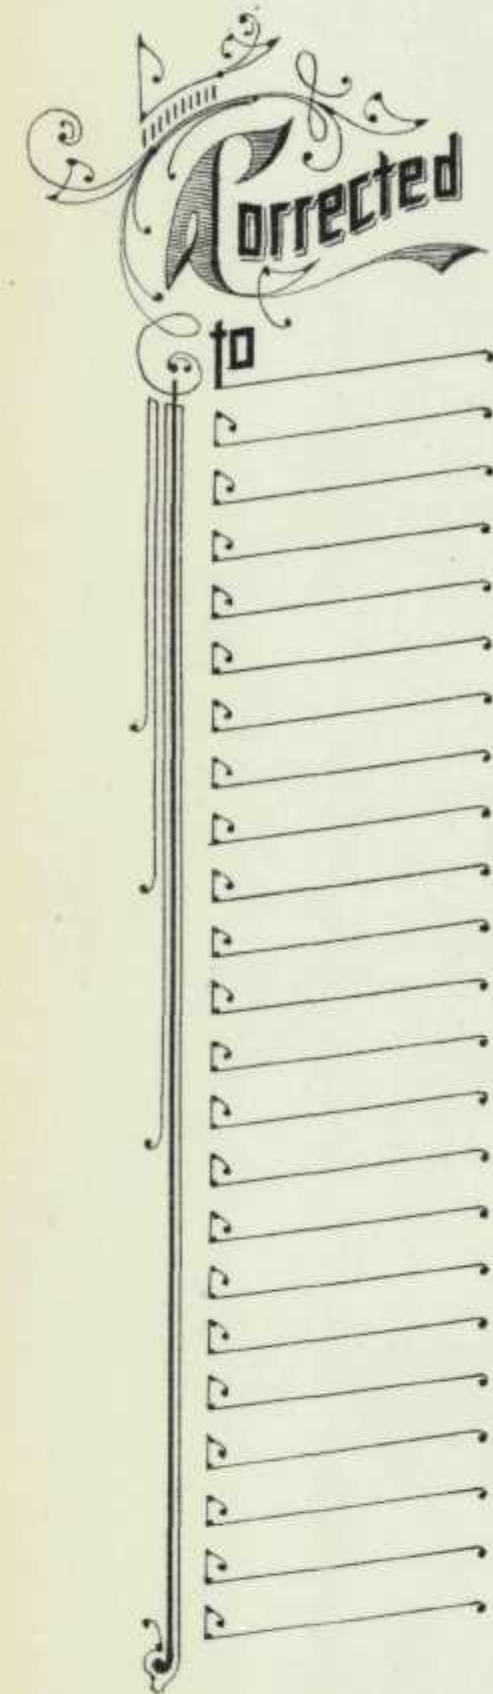

Map Division,
JAN 28 1911
Library of Congress

Map Division
JAN 28 1911
Library of Congress
TRIPPLICATE

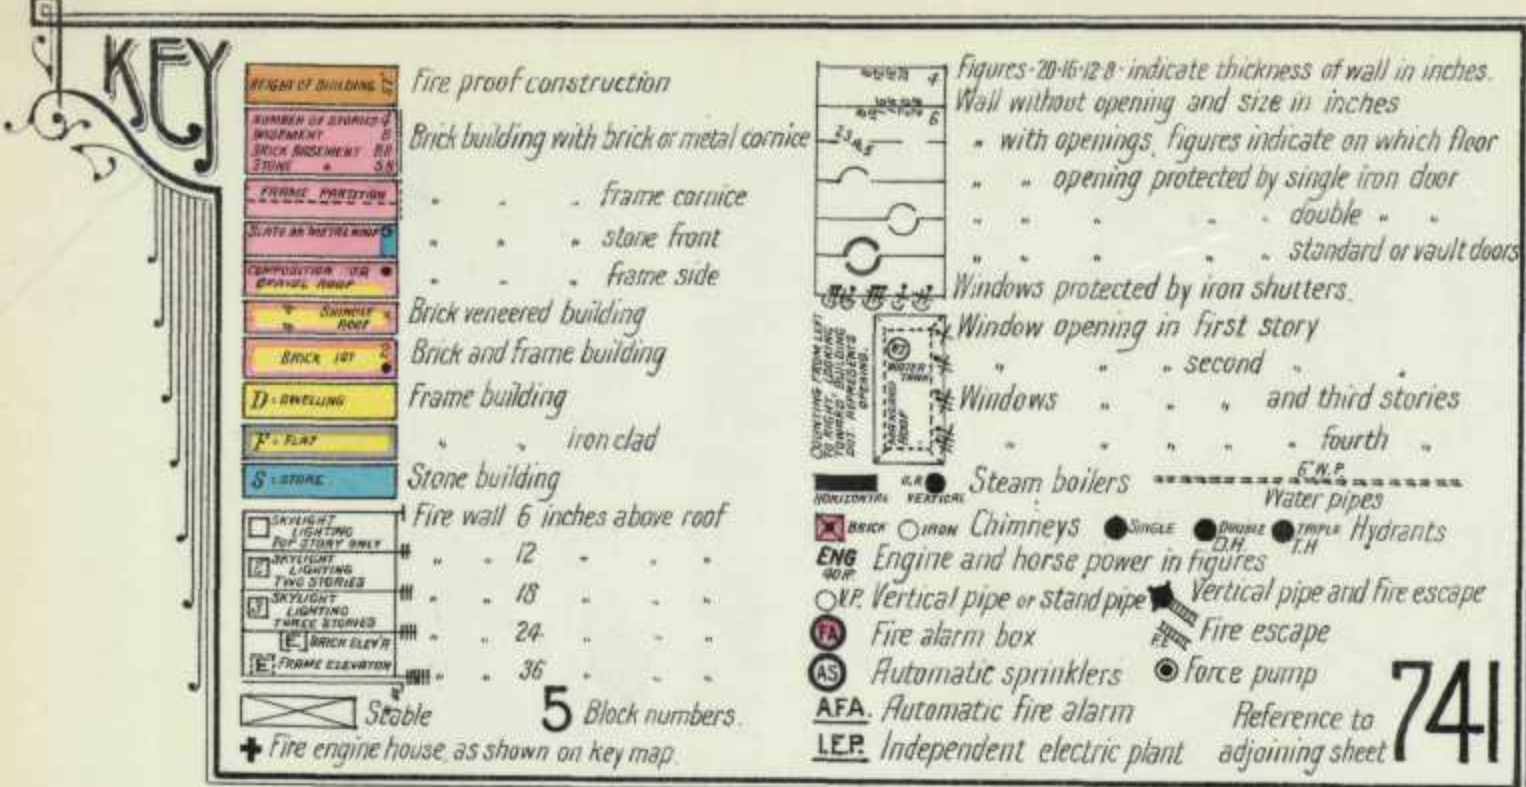

WAUWATOSA

Population 2500.

WATER FACILITIES: Gravity and direct pressure system of water works. Water supply from artesian well 8" diameter 1400 ft. deep, which fills a reservoir of 175,100 galls. capacity. Iron water tank of 100,000 galls. capacity, elevated 103 ft. on iron trestle 210 ft. above corner of State and W. Main Sts. Two Smith-Valle pumps (10-16 x 9-15) capacity one million galls. each per 24 hours.

5½ miles of water pipes, 6" to 12" diam. 115 double and 2 triple hydrants. Domestic and fire pressure 90-lbs. per sq. inch. at corner State and West Main Sts. Average daily consumption 100,000 galls. Plant installed 1897.

FIRE DEPARTMENT. Volunteer company of 23 men. Fire alarm by whistle. One hook & ladder truck. One hose wagon. 1500 ft. 2½" hose.
Grades as shown. Public lights electric.

Grades as shown. 1 door right side closed.


WEST ALLIS

Population 6,500.

WATER FACILITIES. Direct pressure system of water works. Water supply drawn from city mains of Milwaukee by two Gould triplex booster pumps (1+12) capacity 750,000 gals. each per 24 hours, operated by two 75 hp electric motors.

10 miles of water pipes, 6" to 12" diam., 100 triple hydrants. Domestic pressure 60 lbs. Fire pressure 100 lbs. per sq. inch. Average daily consumption 125,000 galls.
Plant installed in 1905.

FIRE DEPARTMENT Volunteer company of 33 men. One paid driver, four horses. One hook & ladder truck. Two hose wagons. 3000 ft. 2½" hose. Grades about level. Public lights electric.

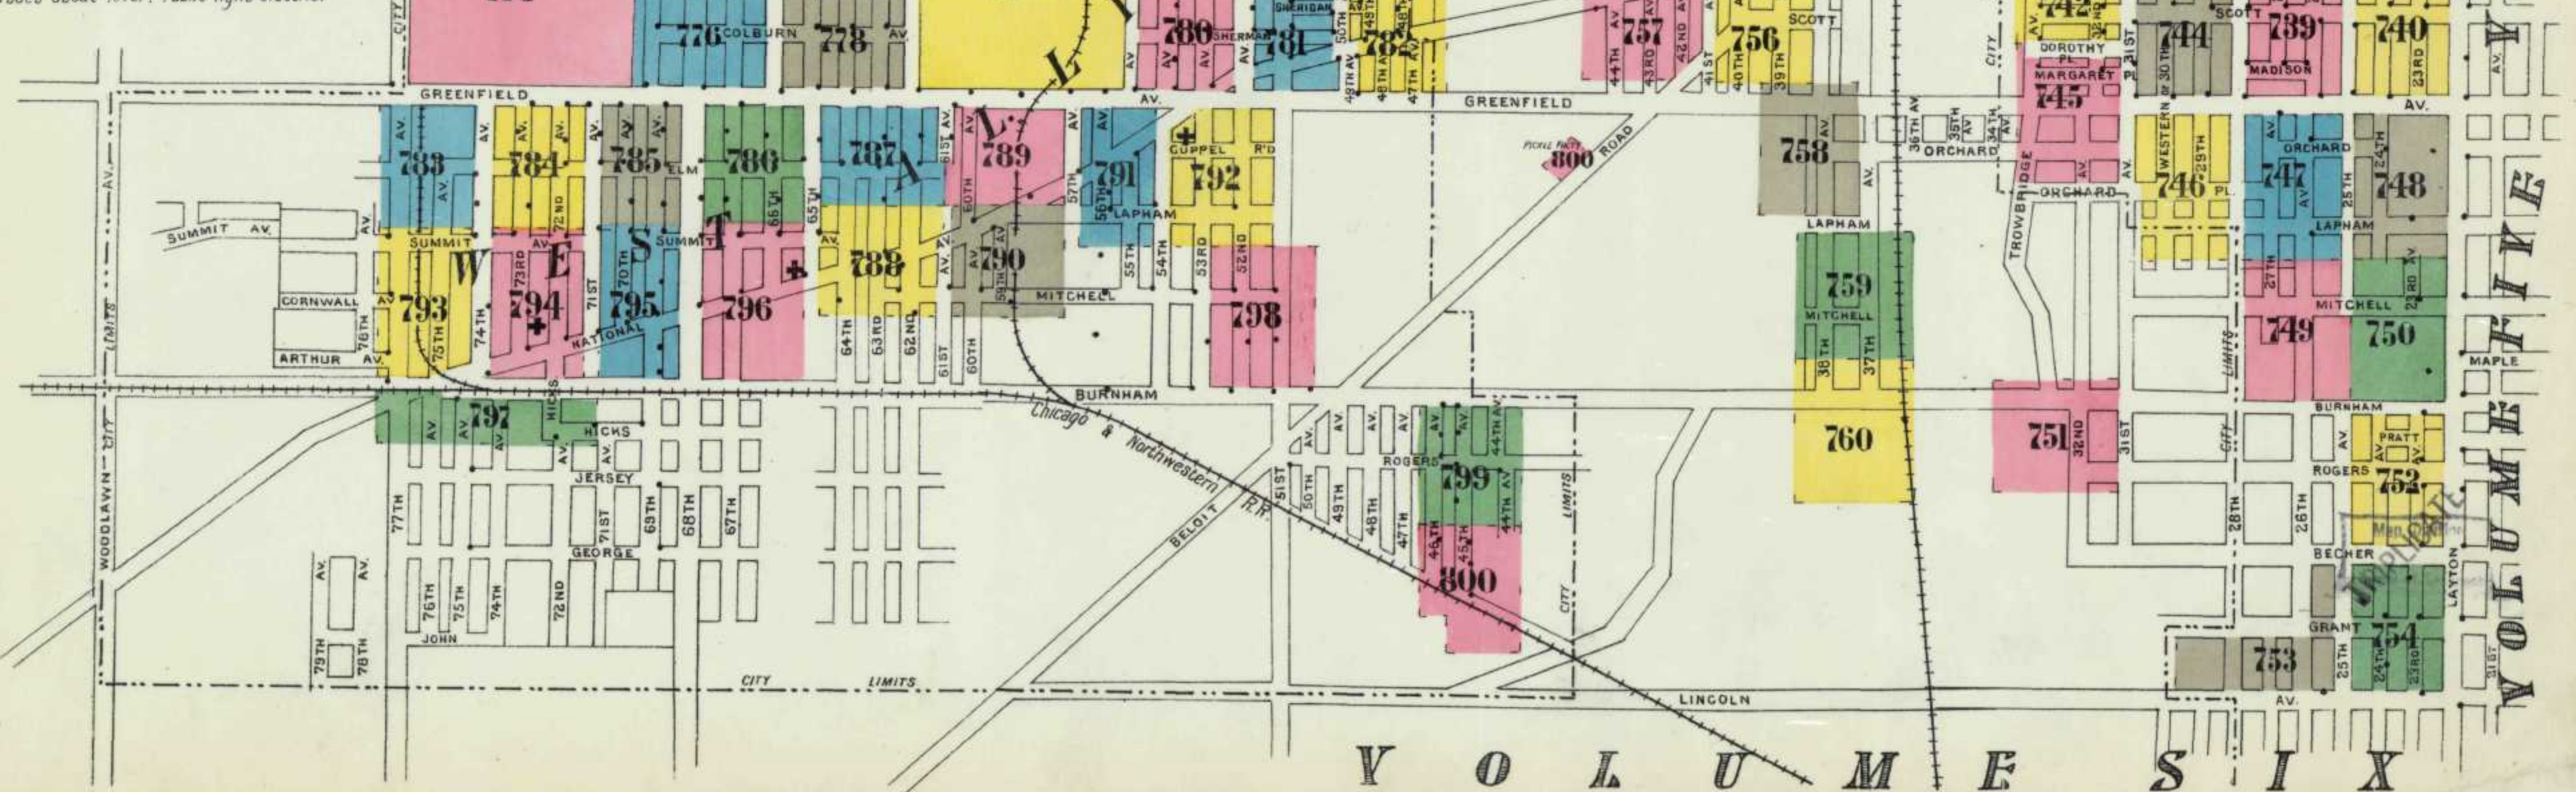

MILWAUKEE, WIS., VOL. SEVEN.

* Indicates only one side of Street shown.


Scan
as 1910.075 index
1910 vol 7

701

N O E X P O S U R E

SCHILLER'S

CITY BALL PARK

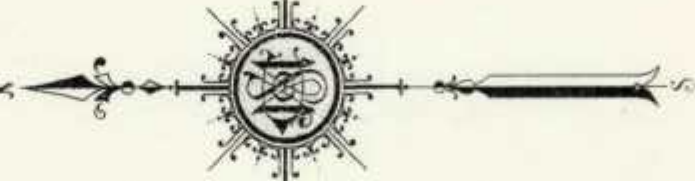


N O E X P O S U R E

HOUSE OF THE GOOD SHEPHERD
HOME FOR GIRLS

Located 4 1/2 Miles N.W. of Court Ho.

Scale of Feet.

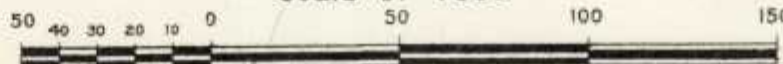

N O E X P O S U R E

NORTH AV.

CHESTNUT

VIET LIMITS

VIET LIMITS

WASHINGTON PARK MENAGERIE

CITY YARD.

FORMERLY WHITE CITY AMUSEMENT PARK

ROLLER COASTER

BEER HALL

PICTURE MACHINES
SHOOTING GALLERY
OR GUN

DORMITORY

SEWING RM.

HOG PEN

WAGON SHED

47TH ST.




REINHOLDT, MATTIESON & REINHARDT


LAND CO'S. CITY PARK SUBDIVN.

PAVILION



BEER GARDEN

SCAN 06/10/2017 1910 VOL. 7

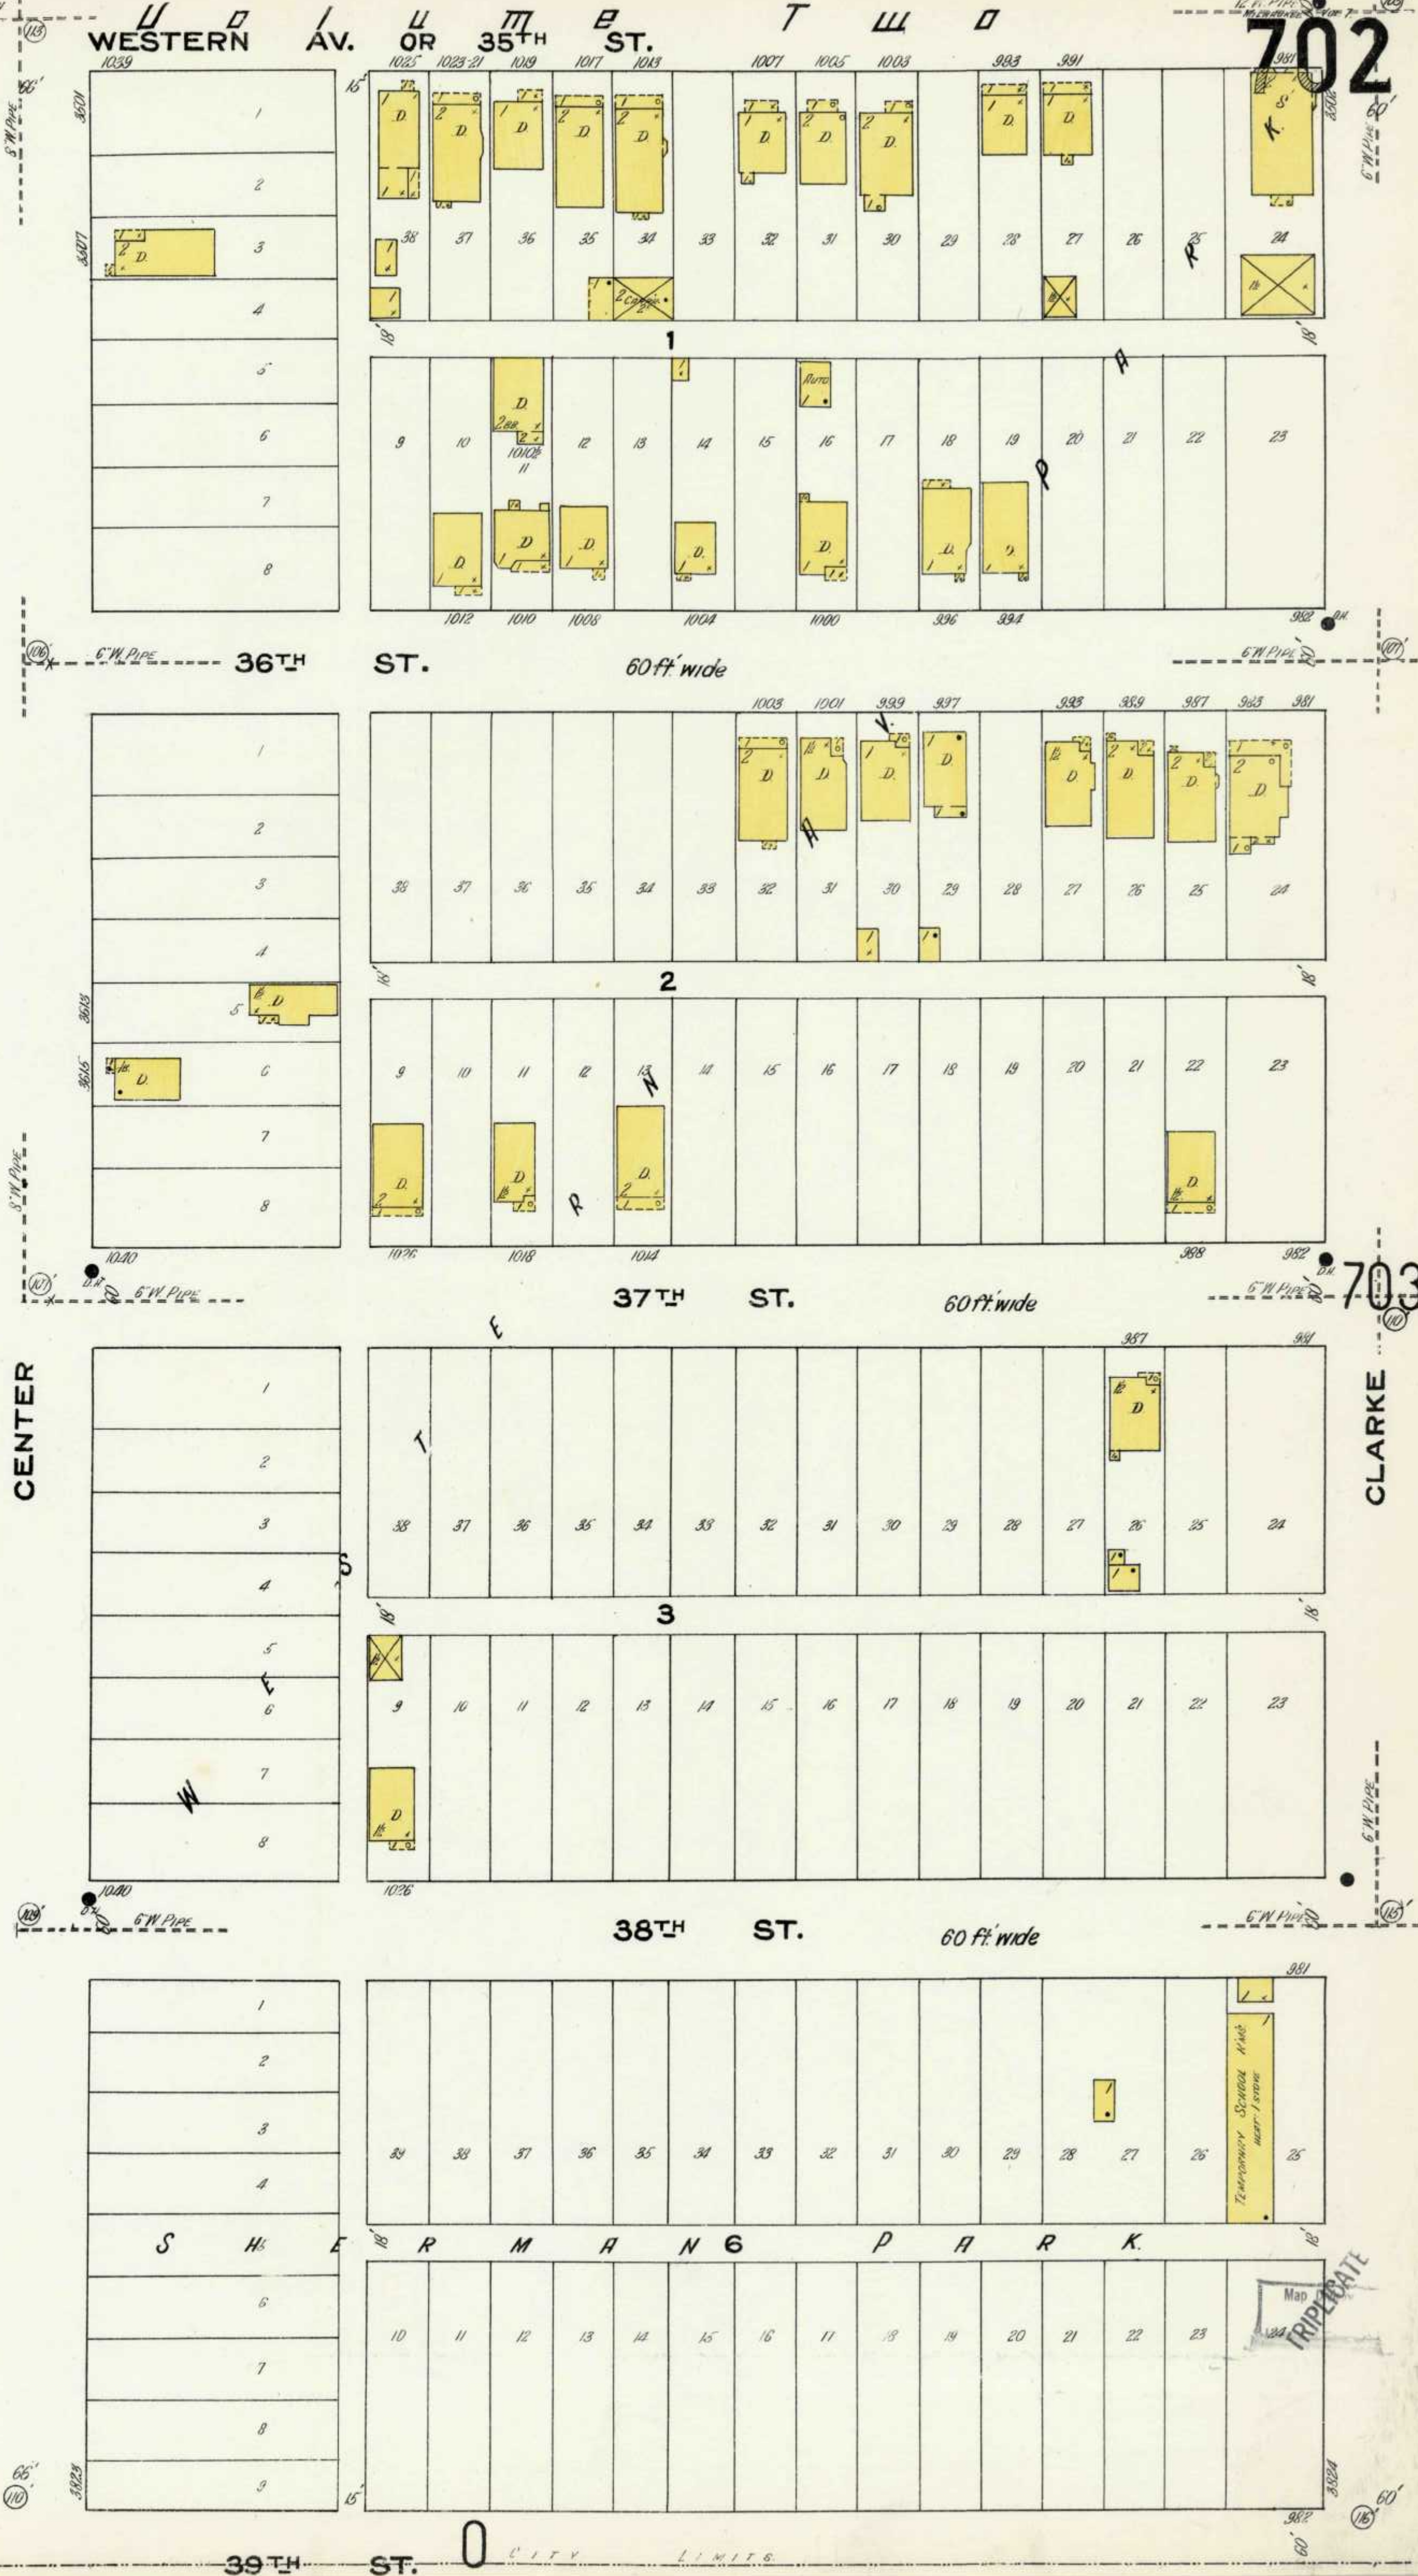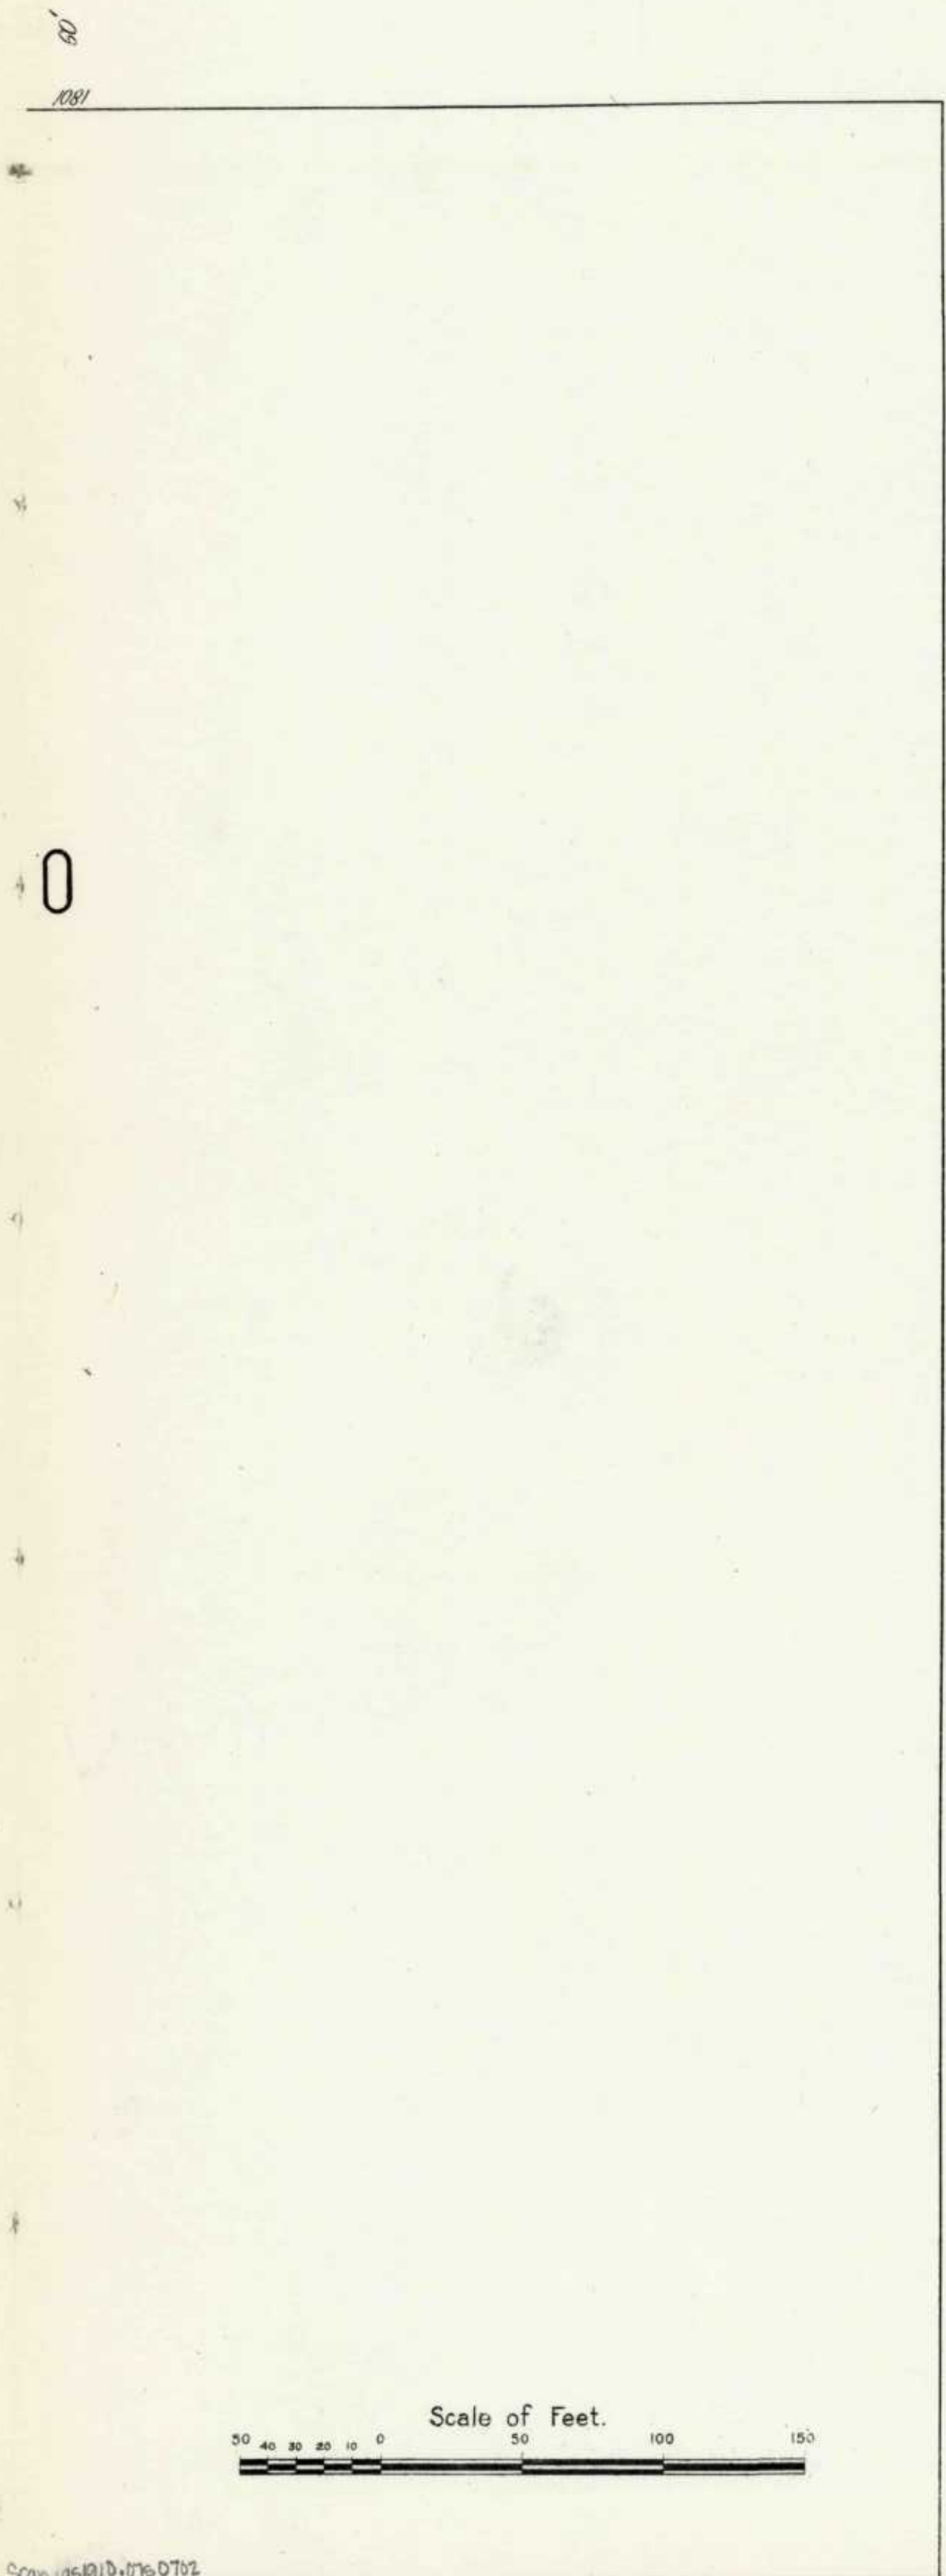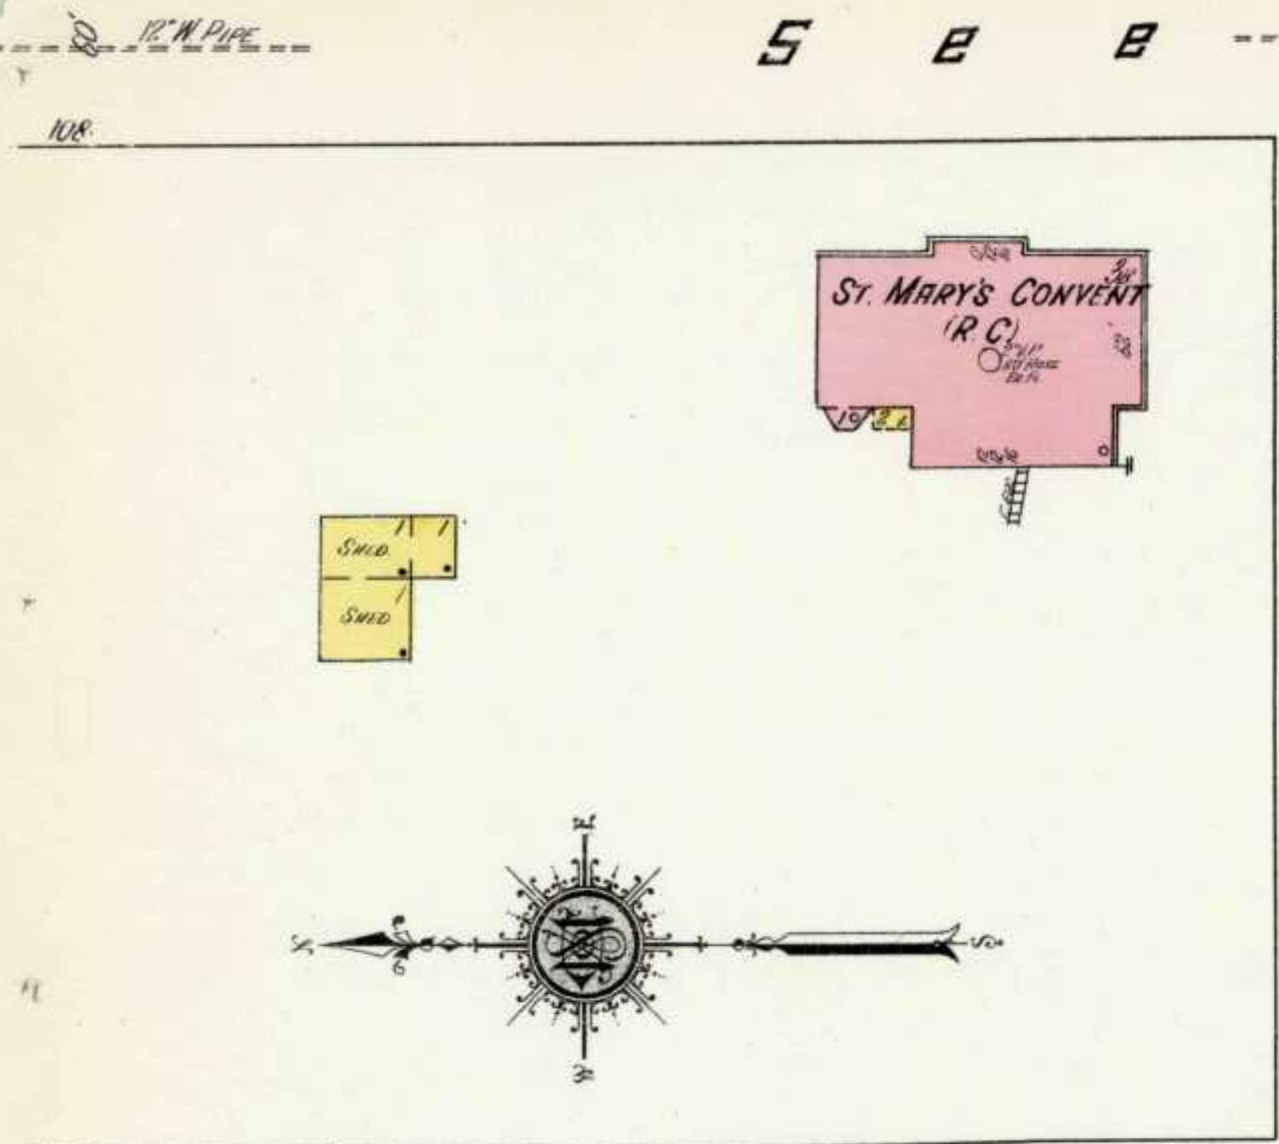


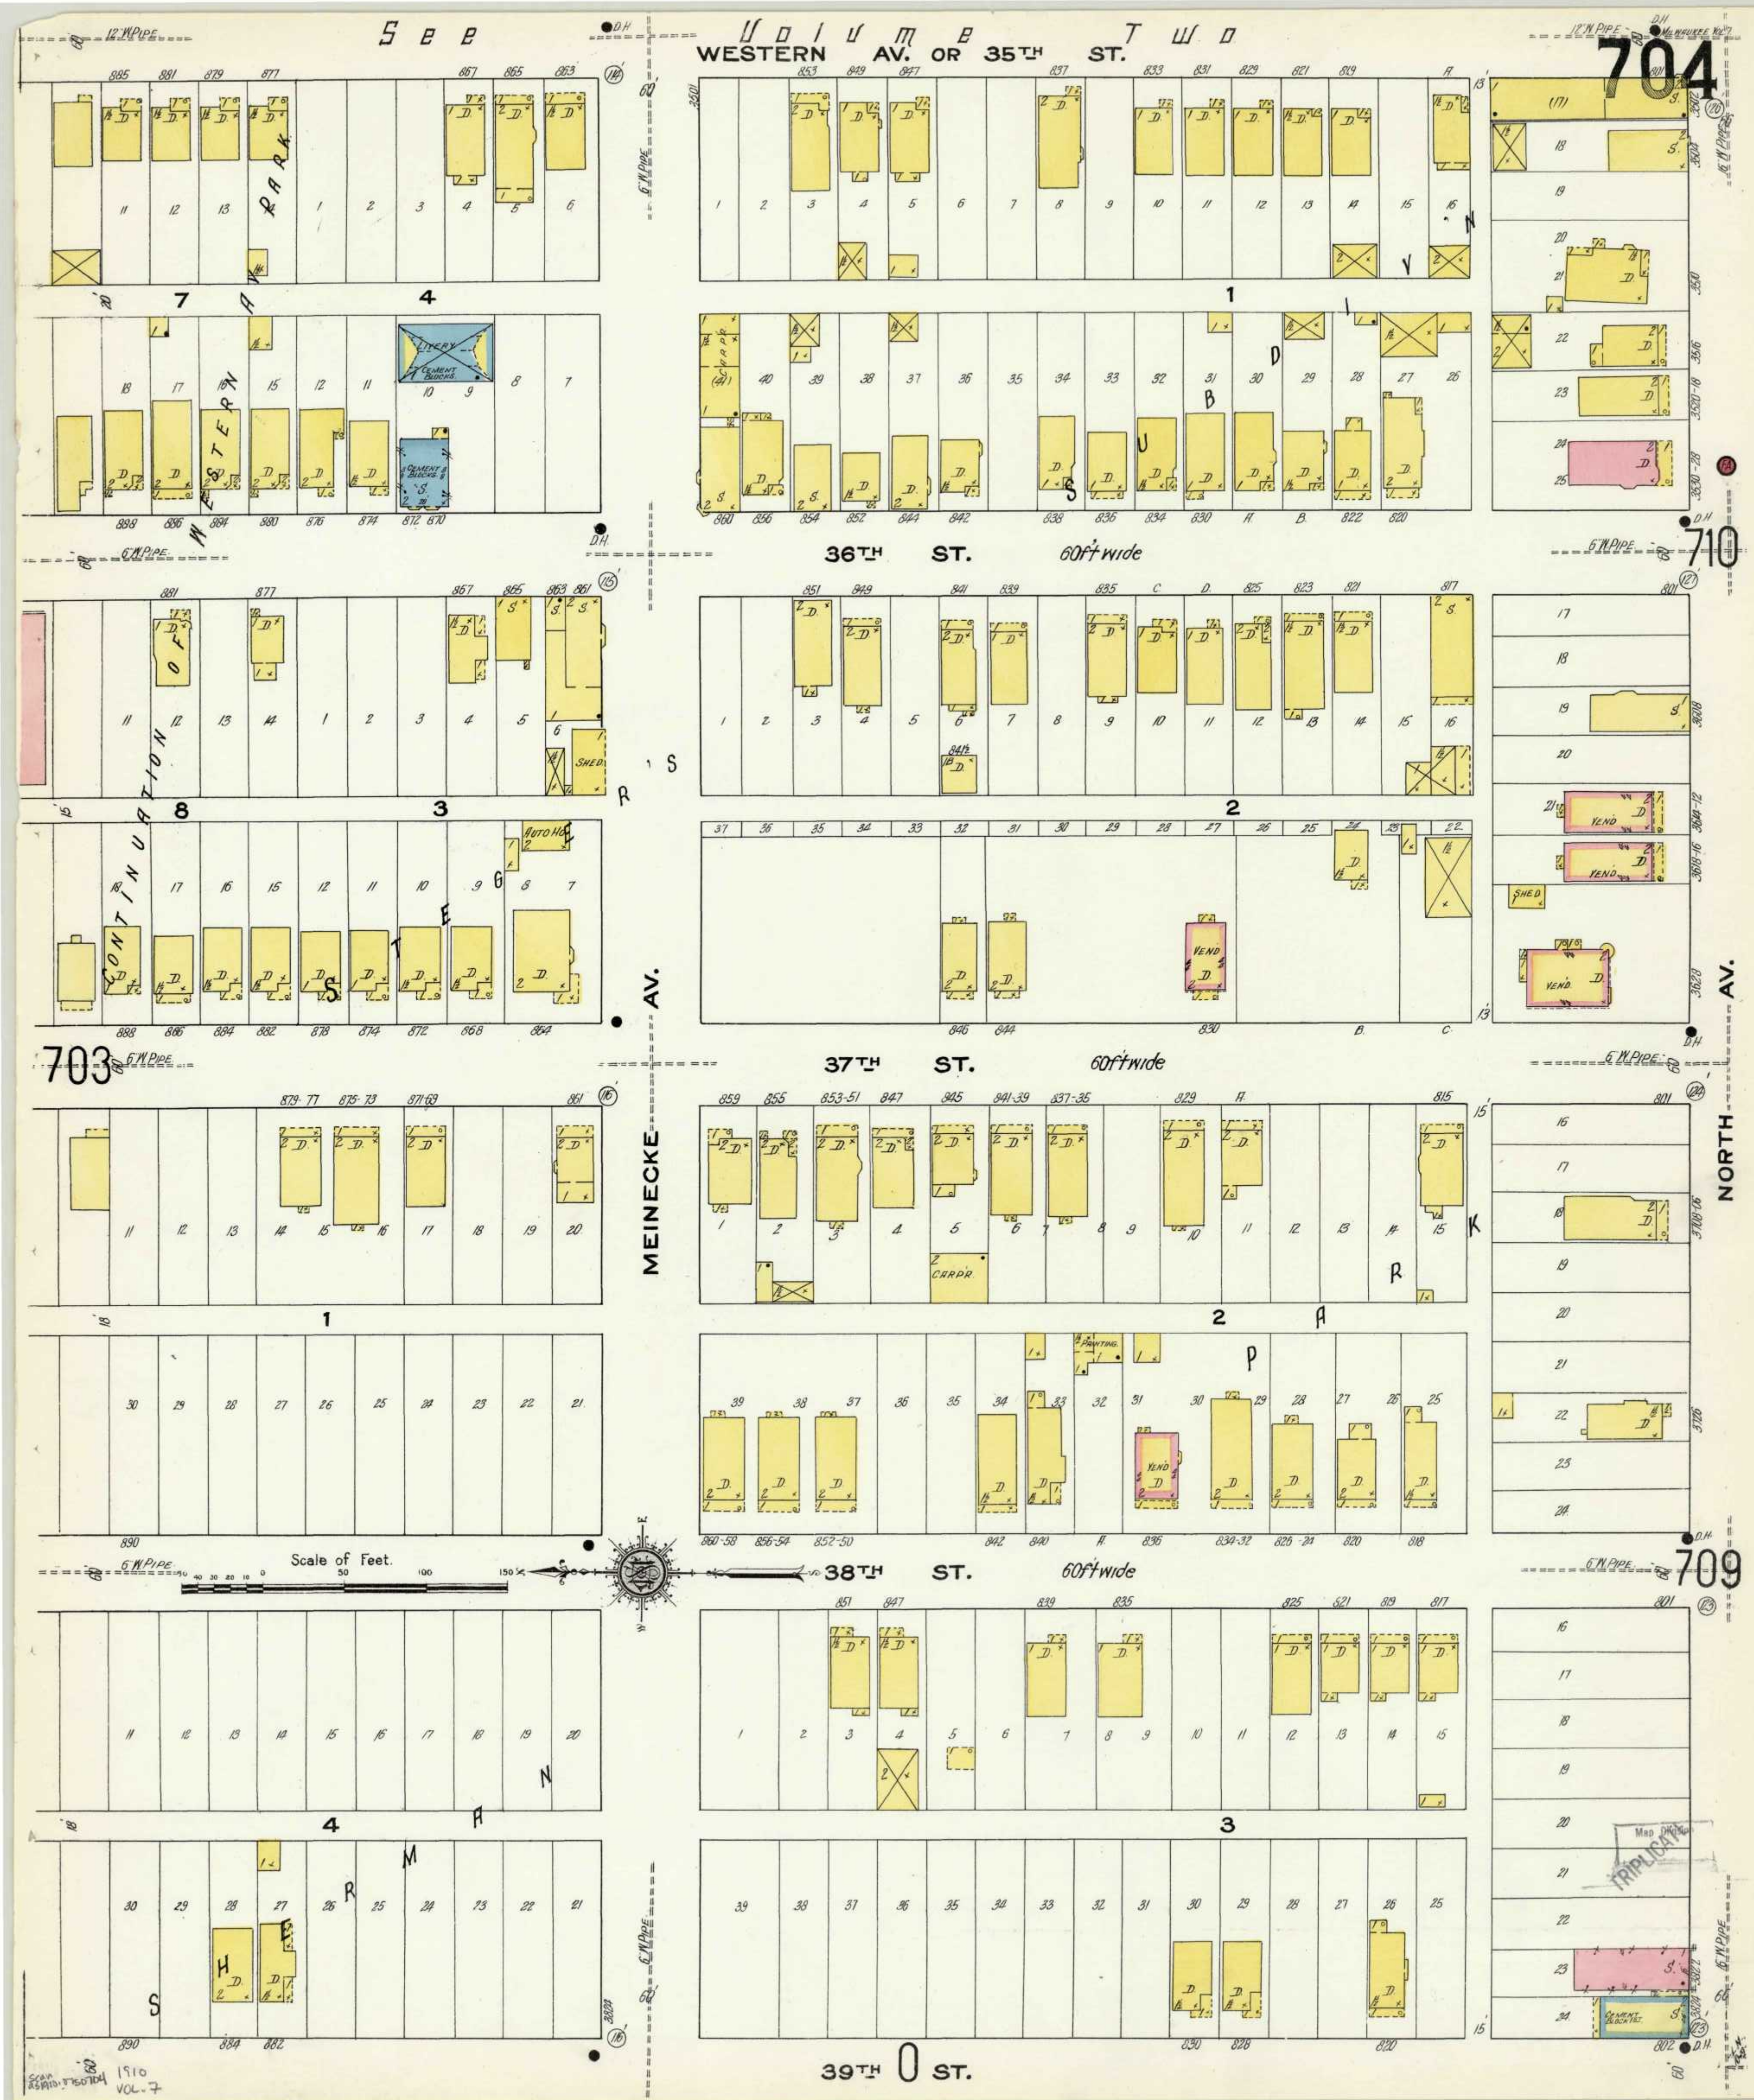


705

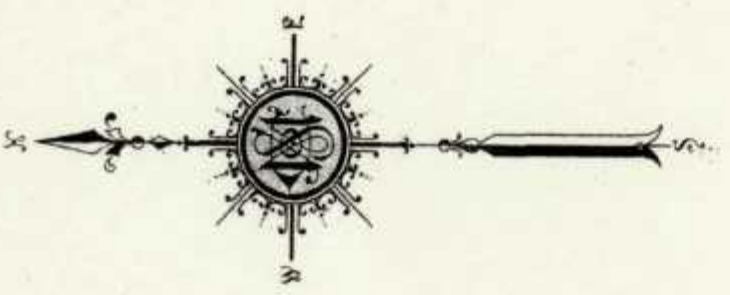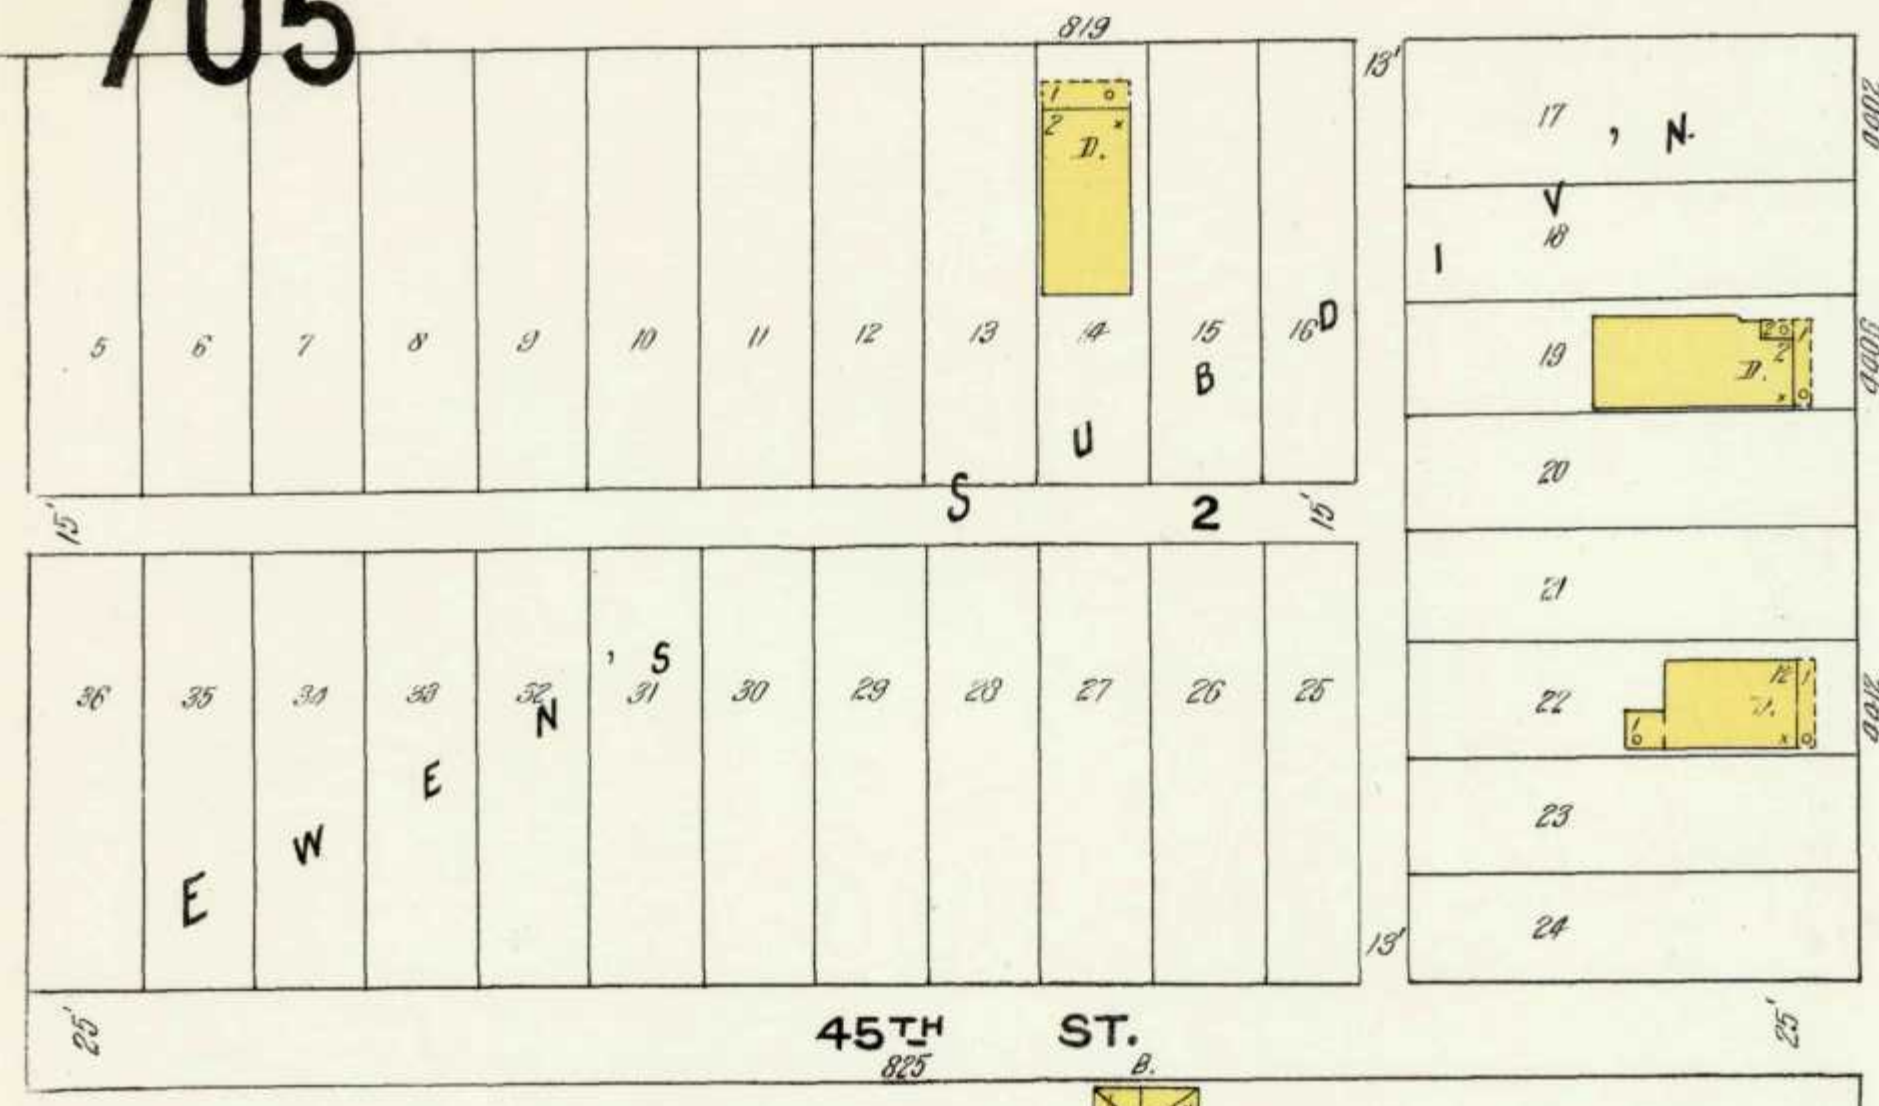


0

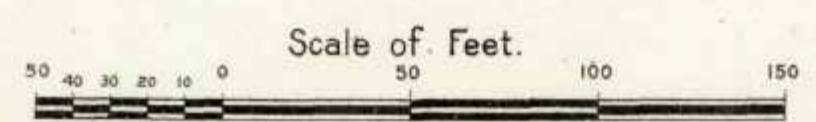

44TH ST. 707


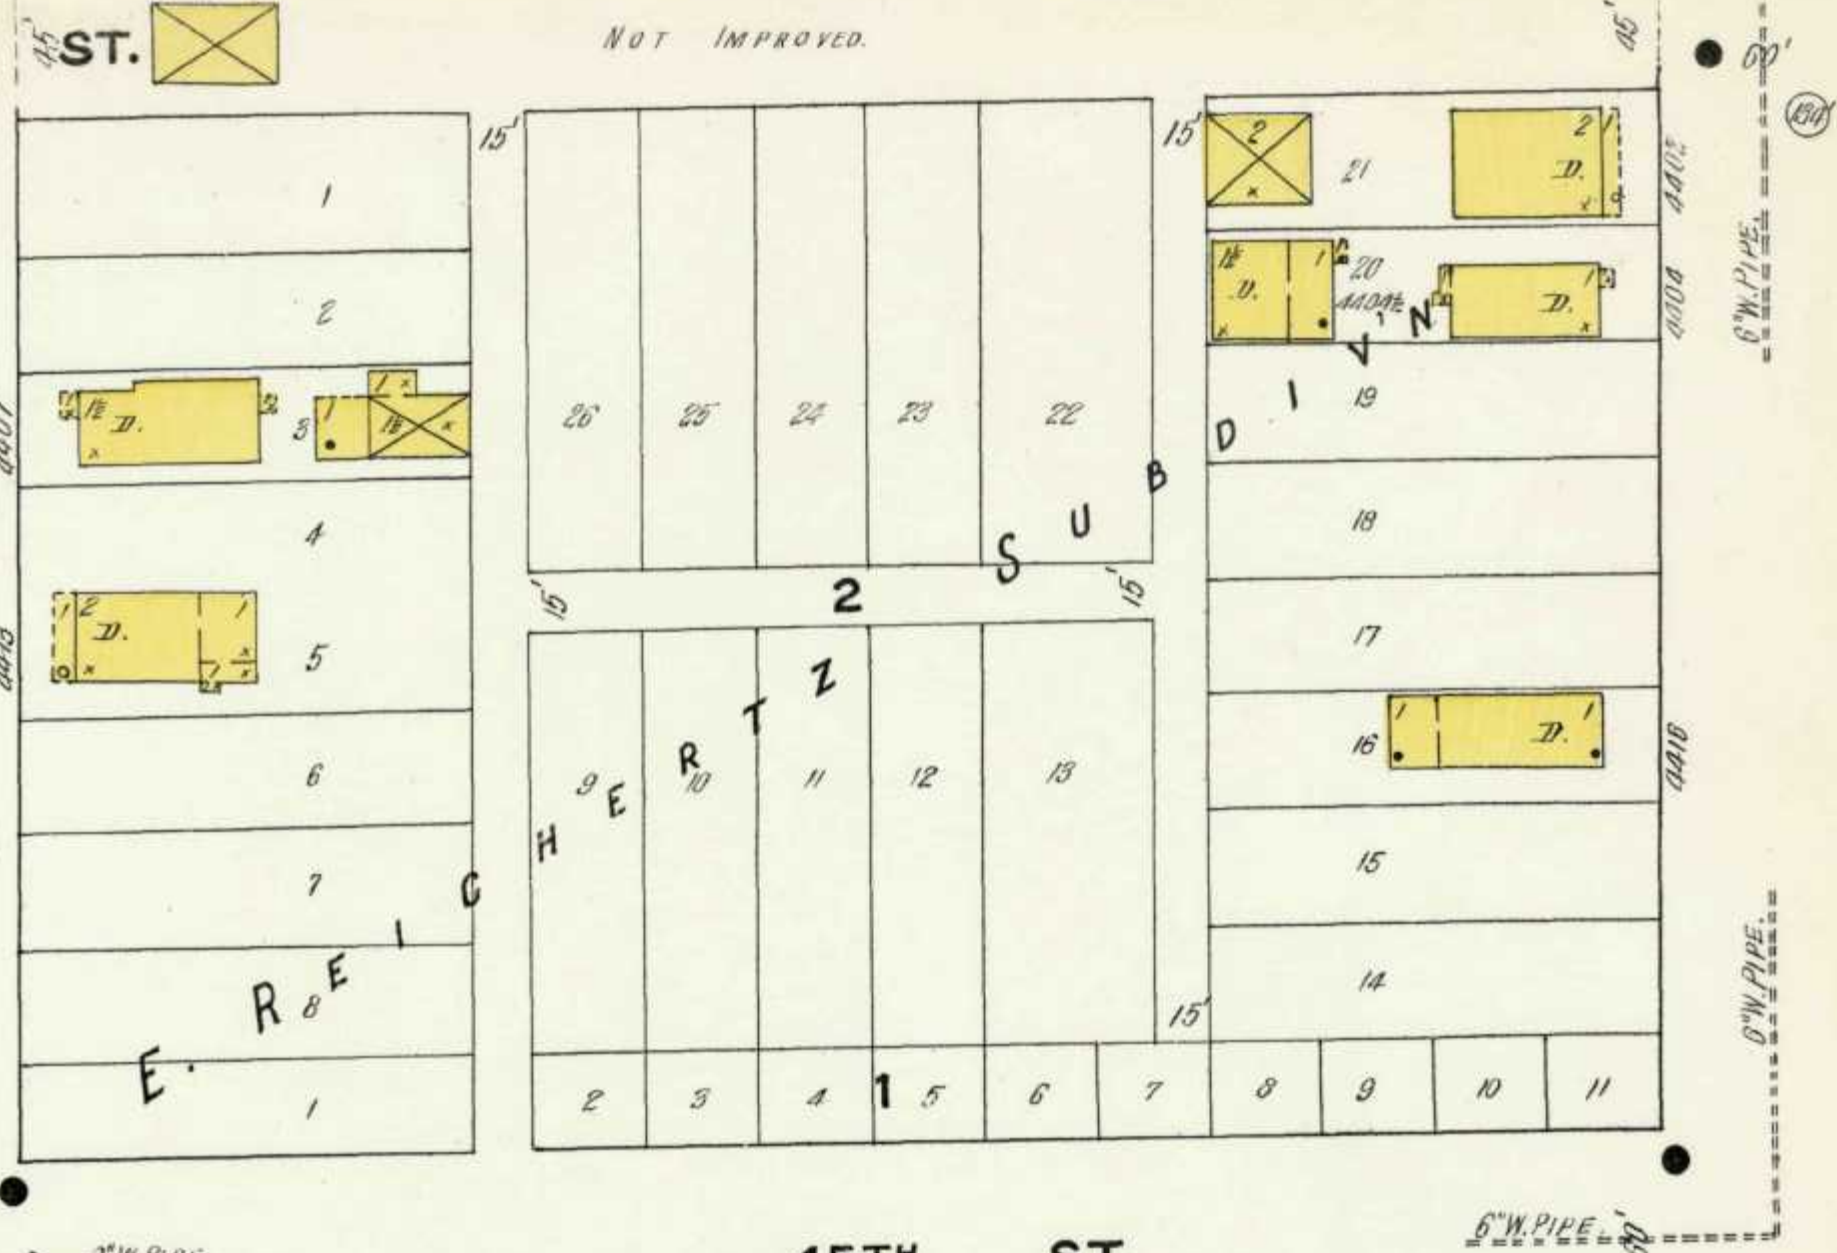



NORTH AV.

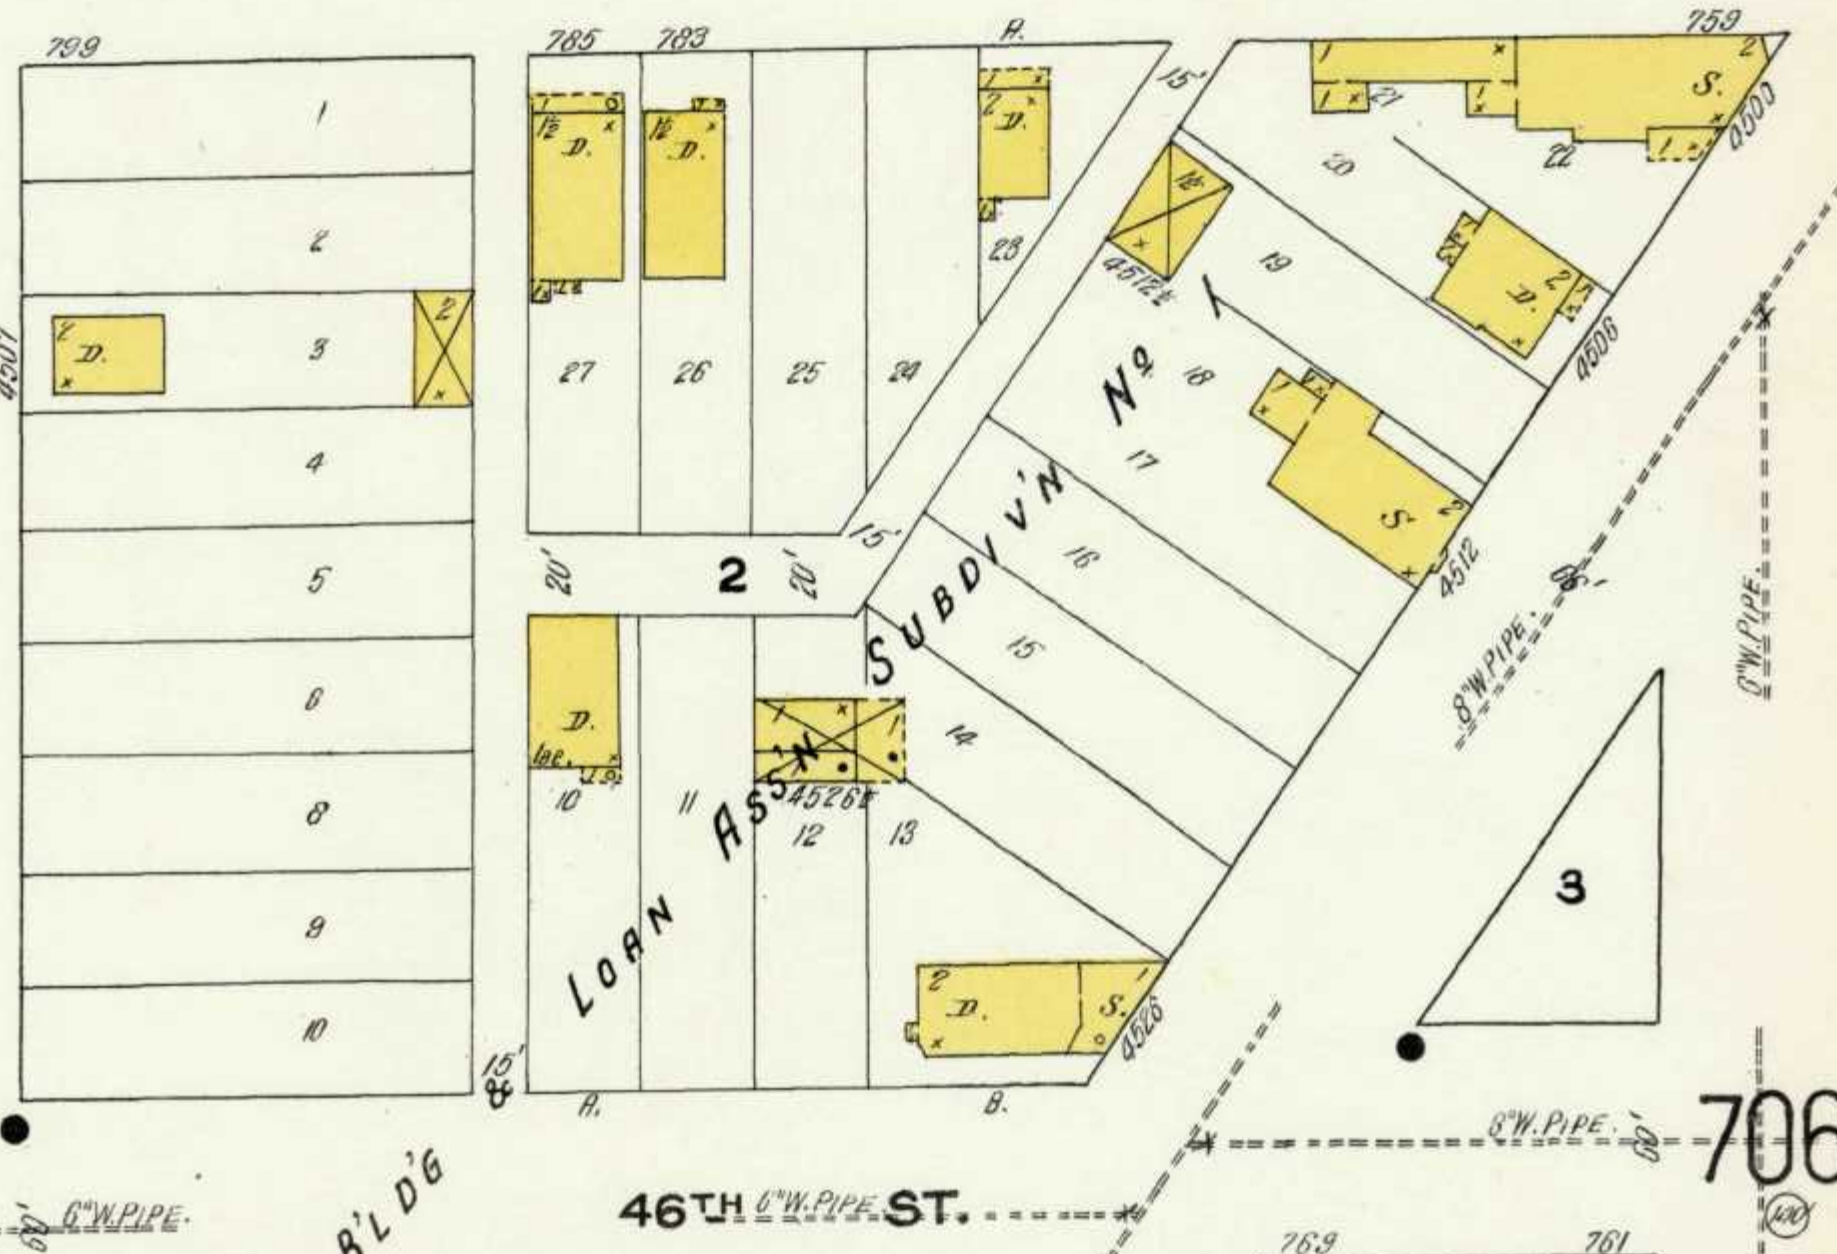

706

ELM

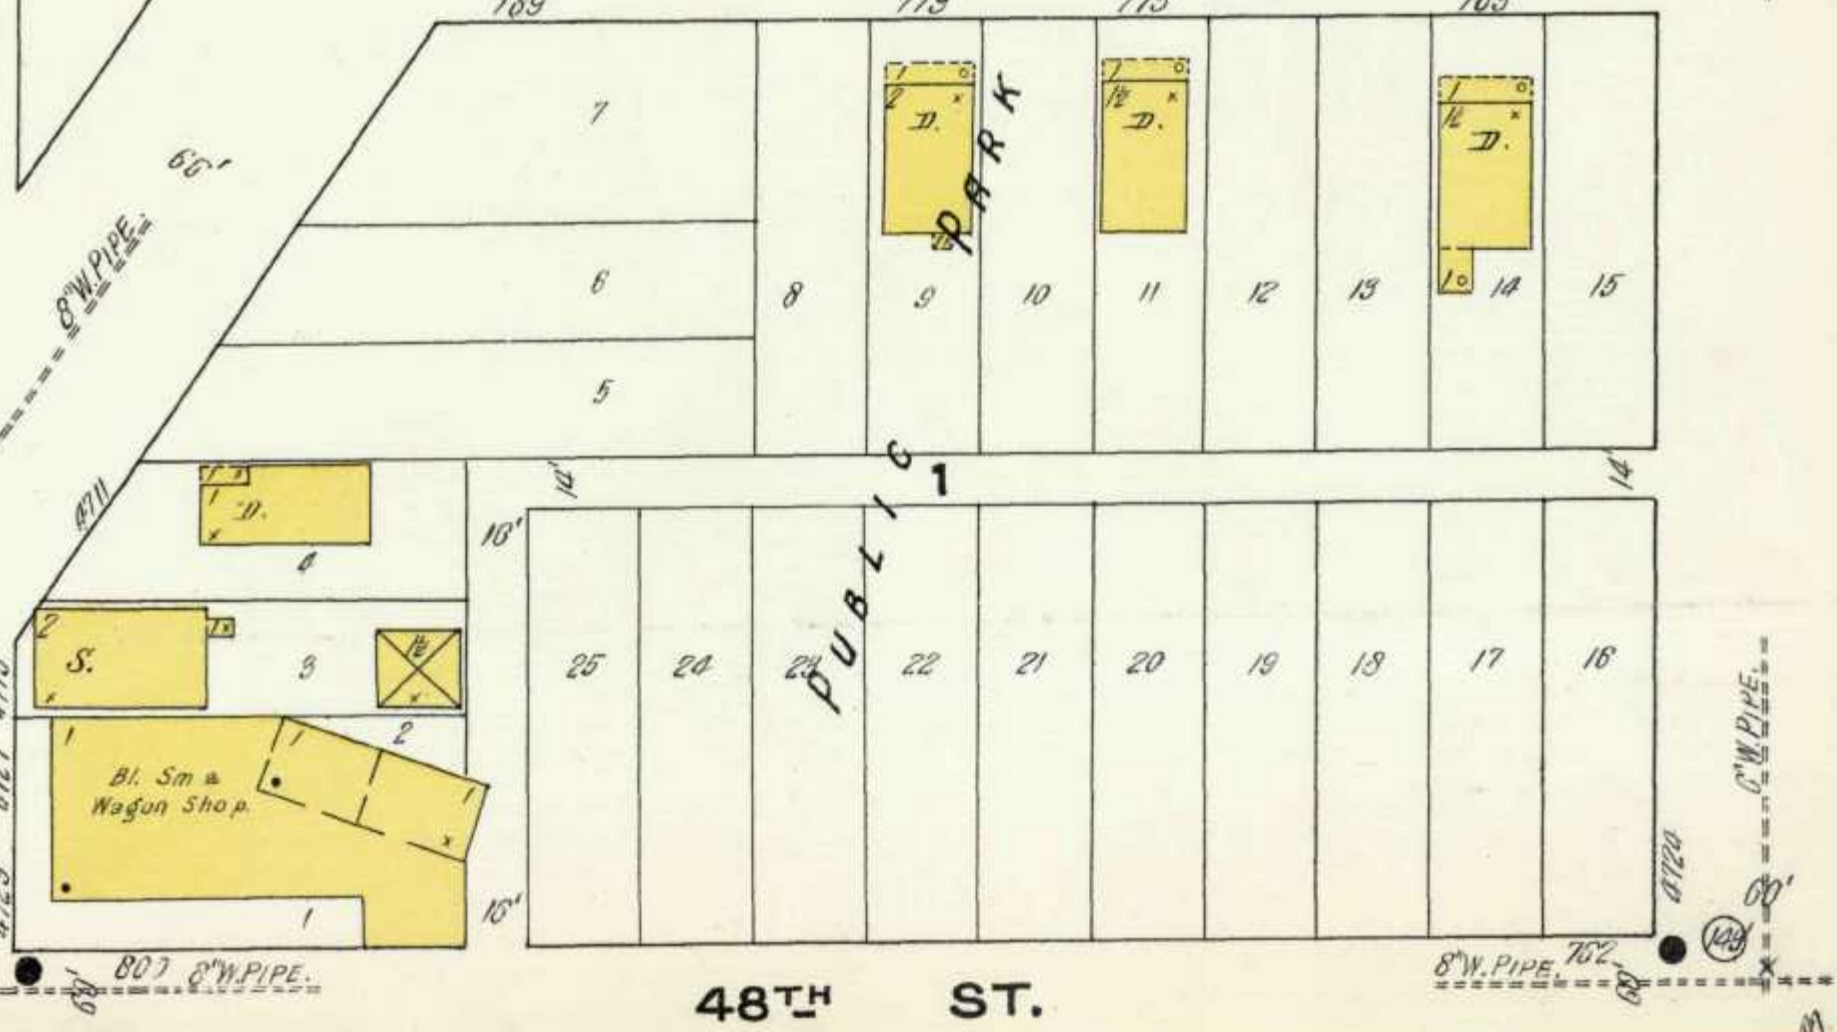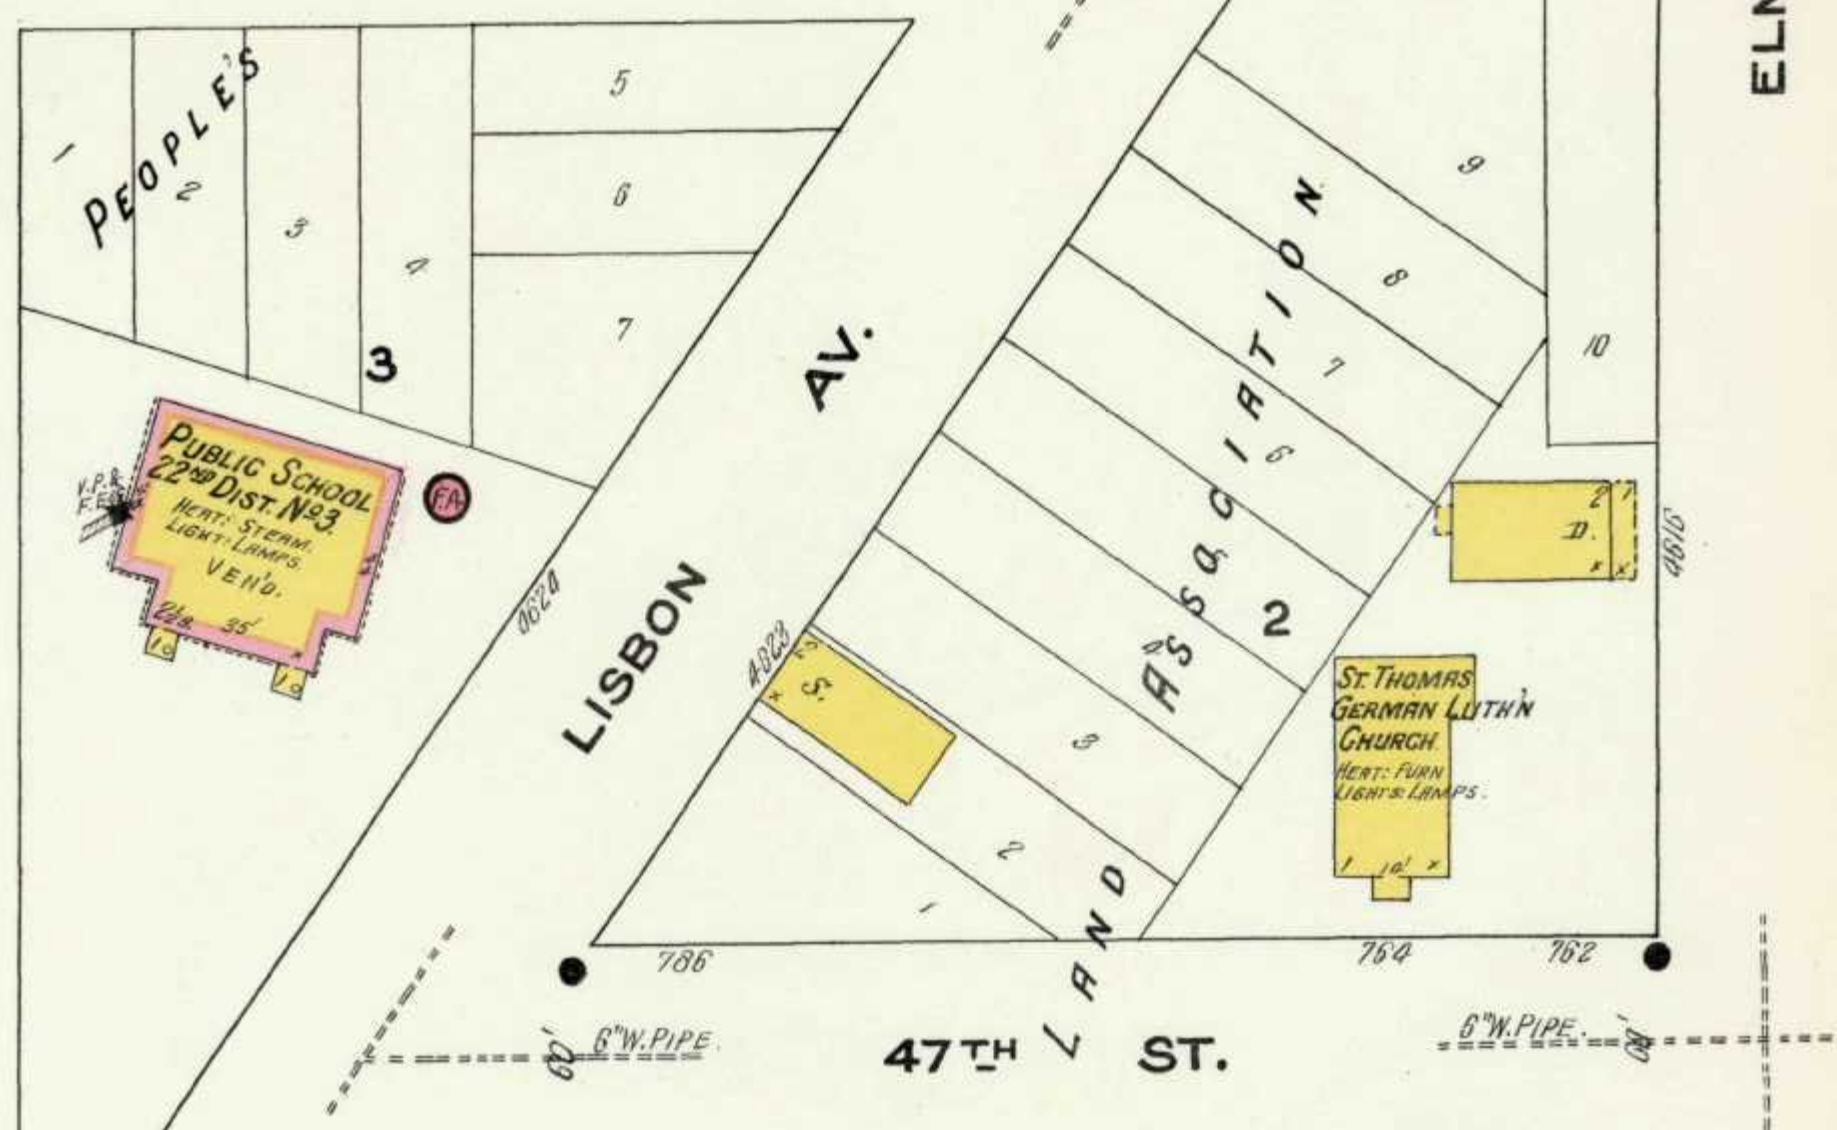

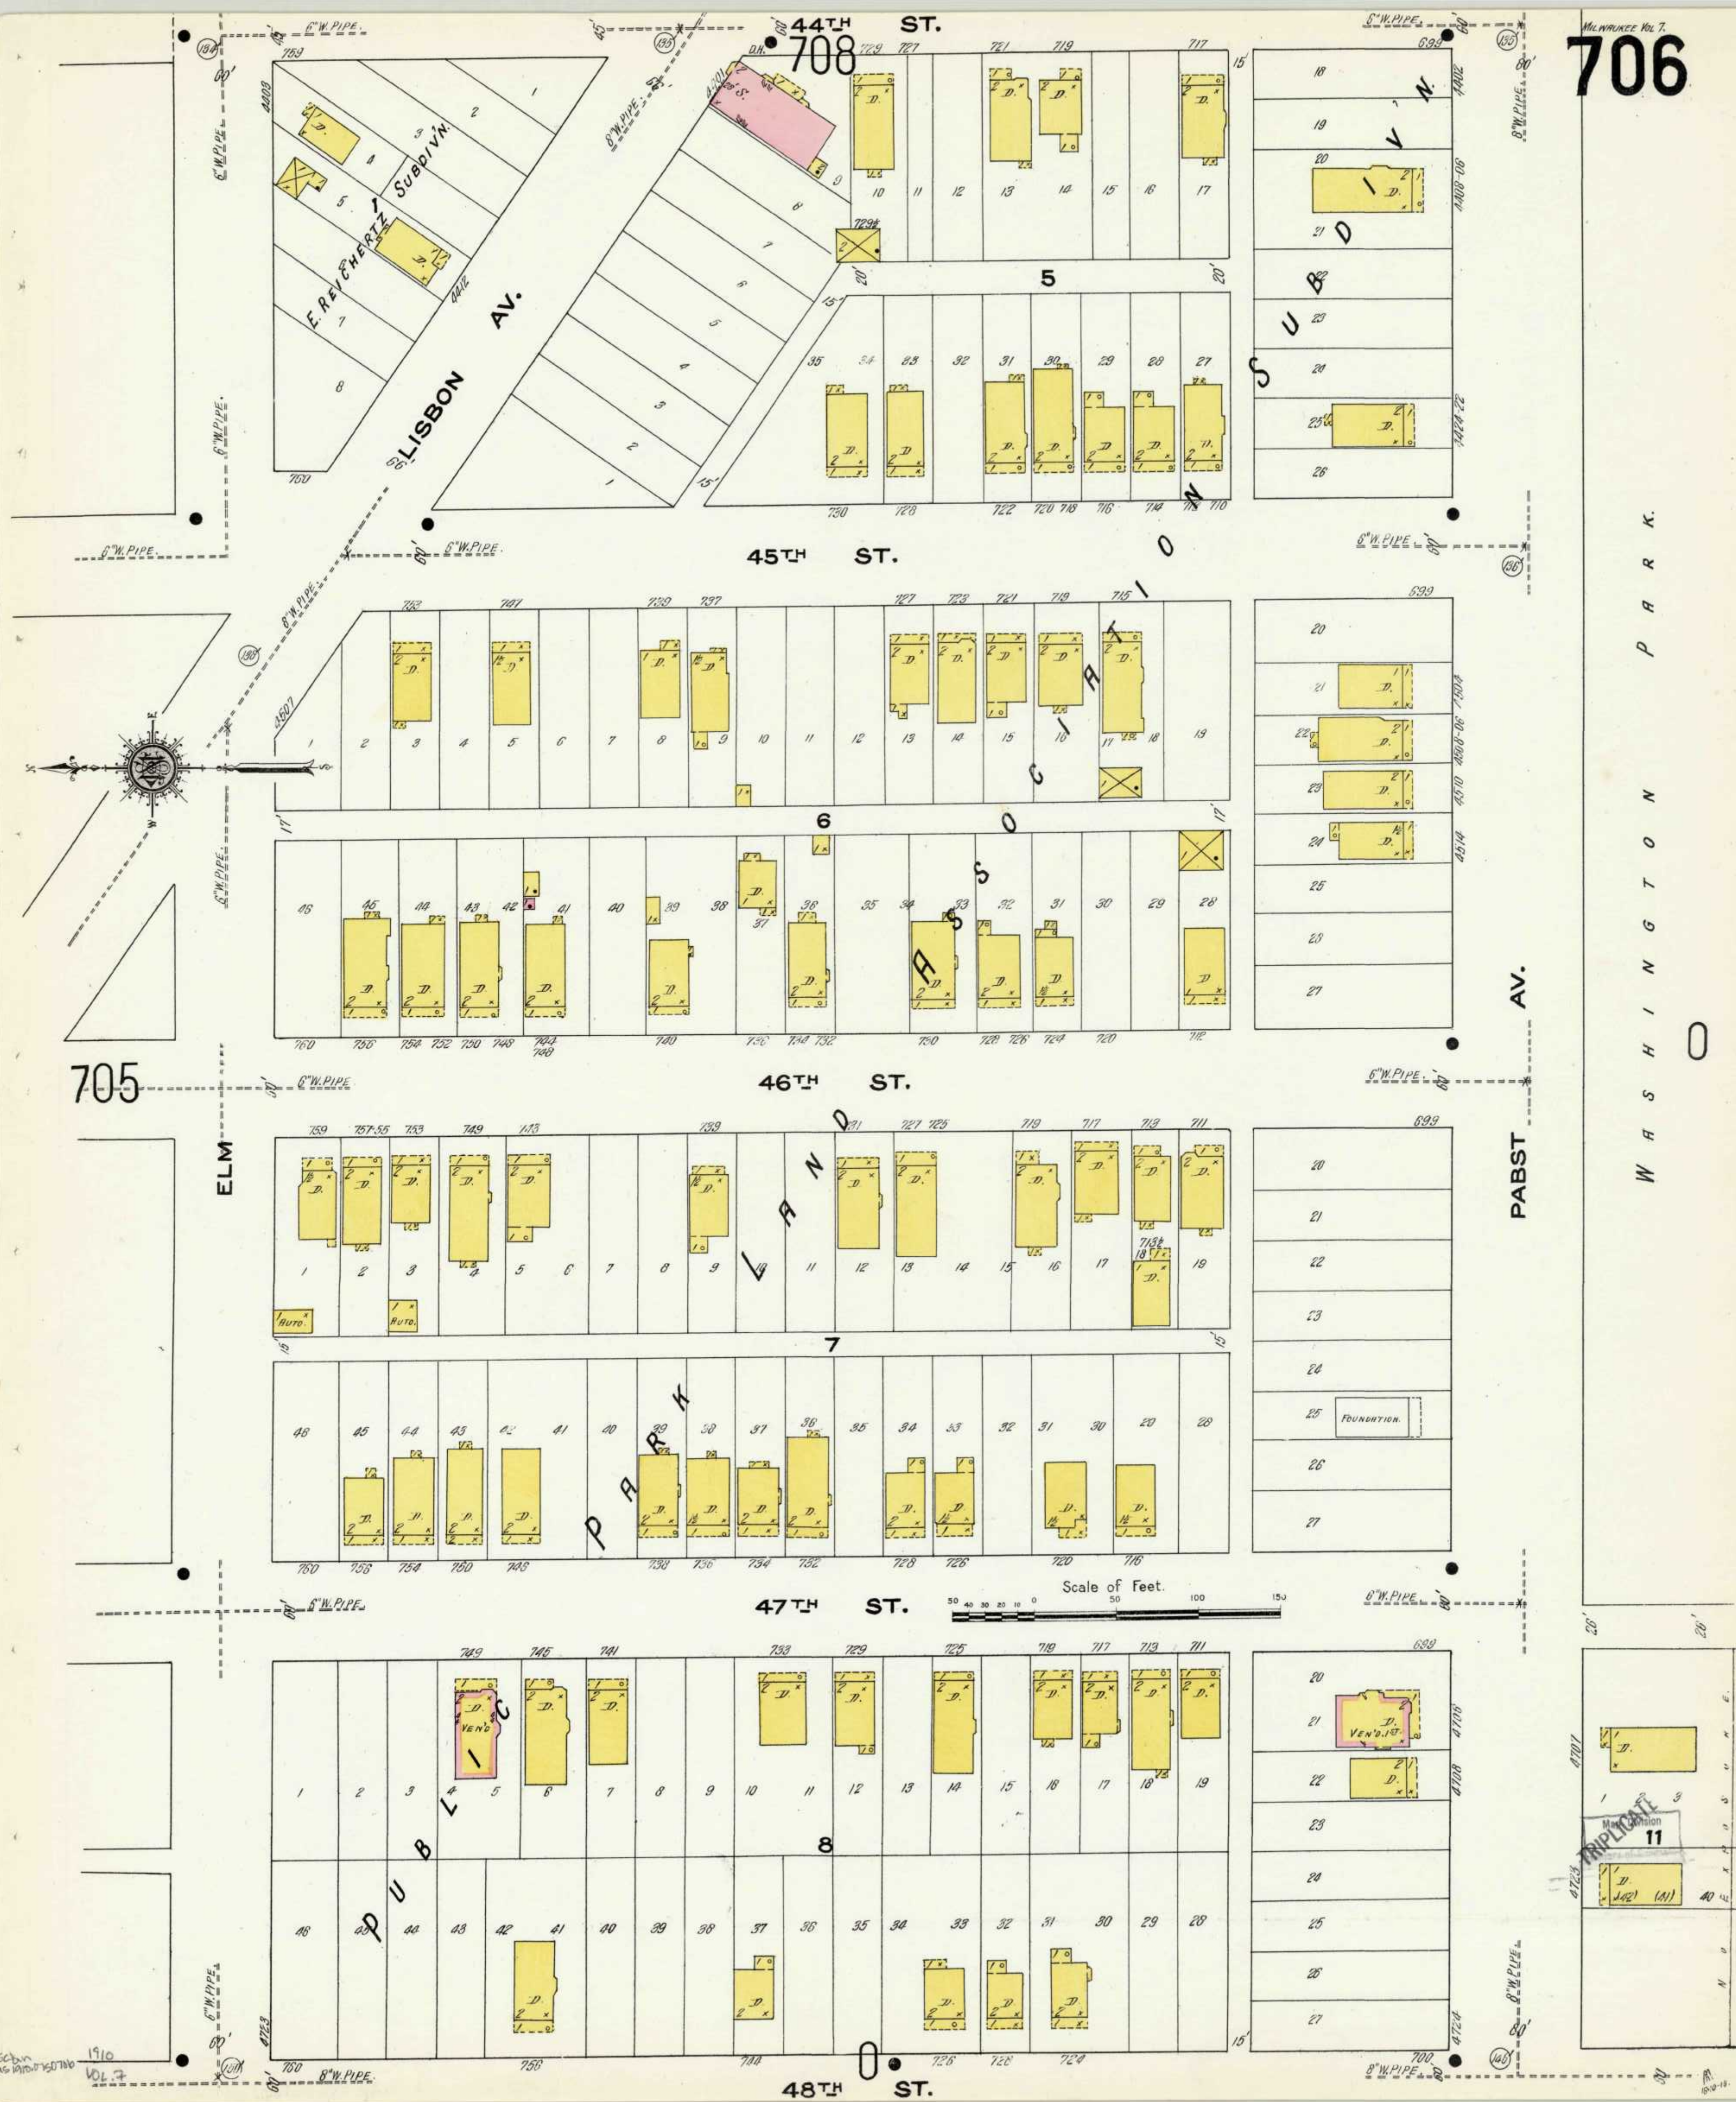

W A S H I N G T O N P A R K.

0



11
VEN'D.
(A1)

707

709



41ST

ST.

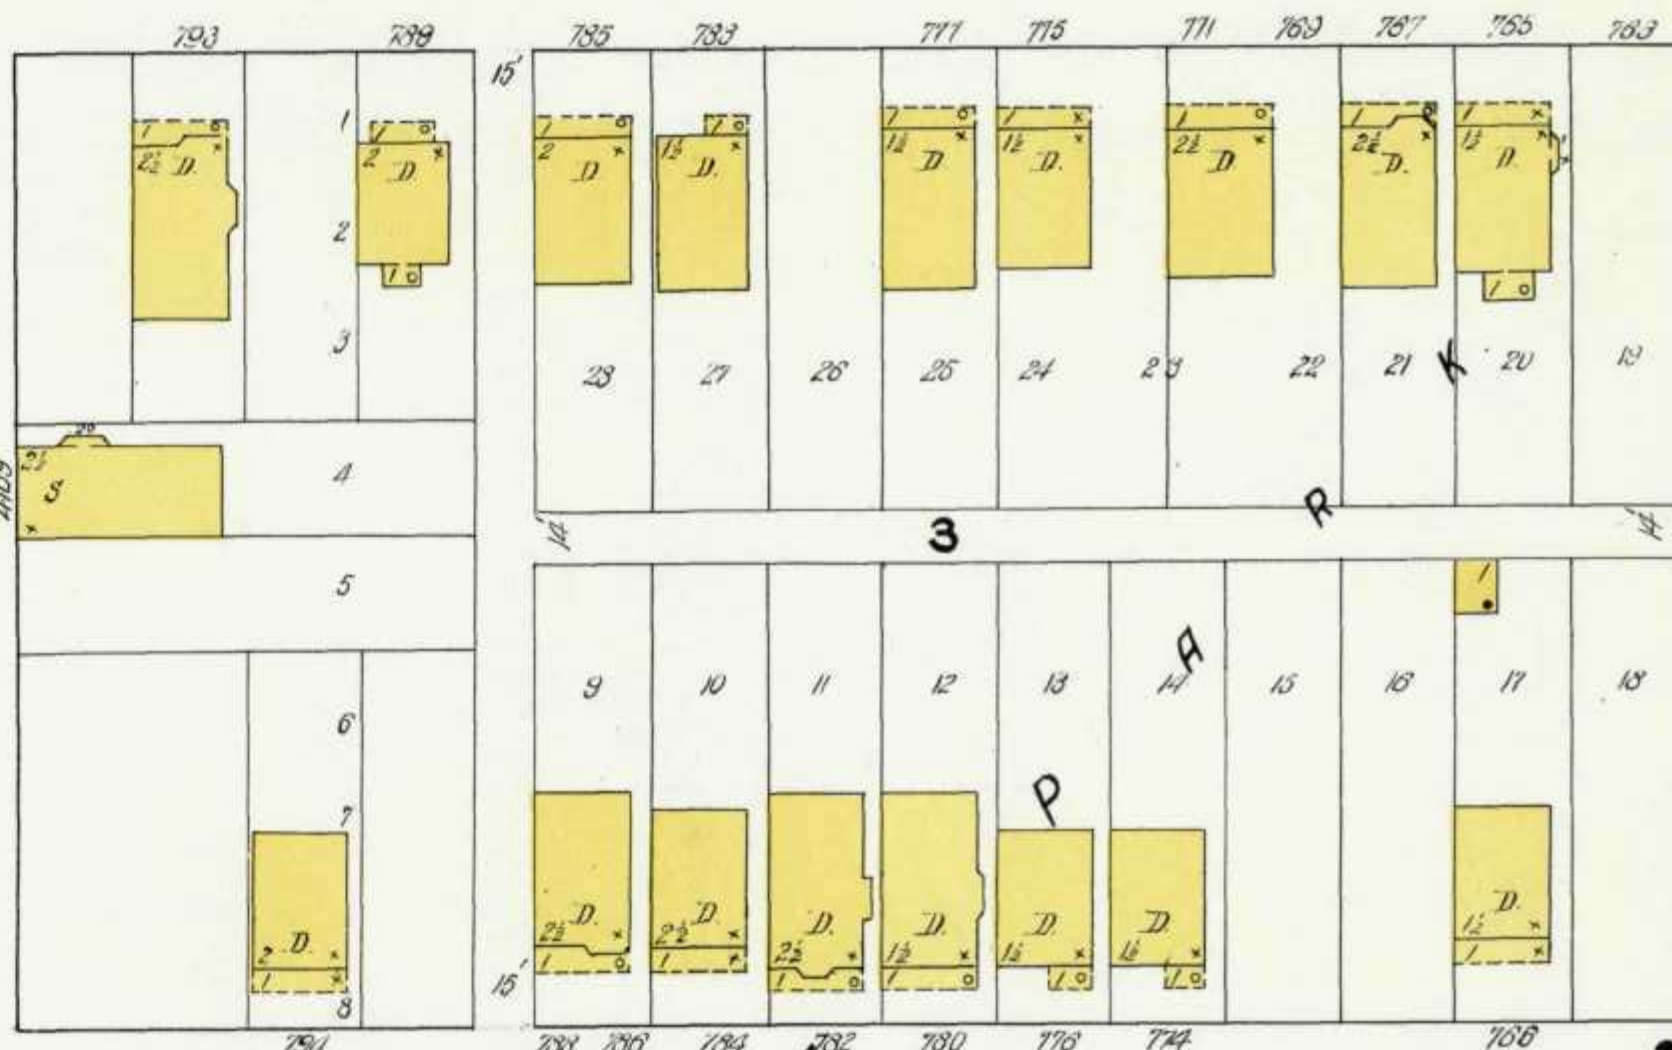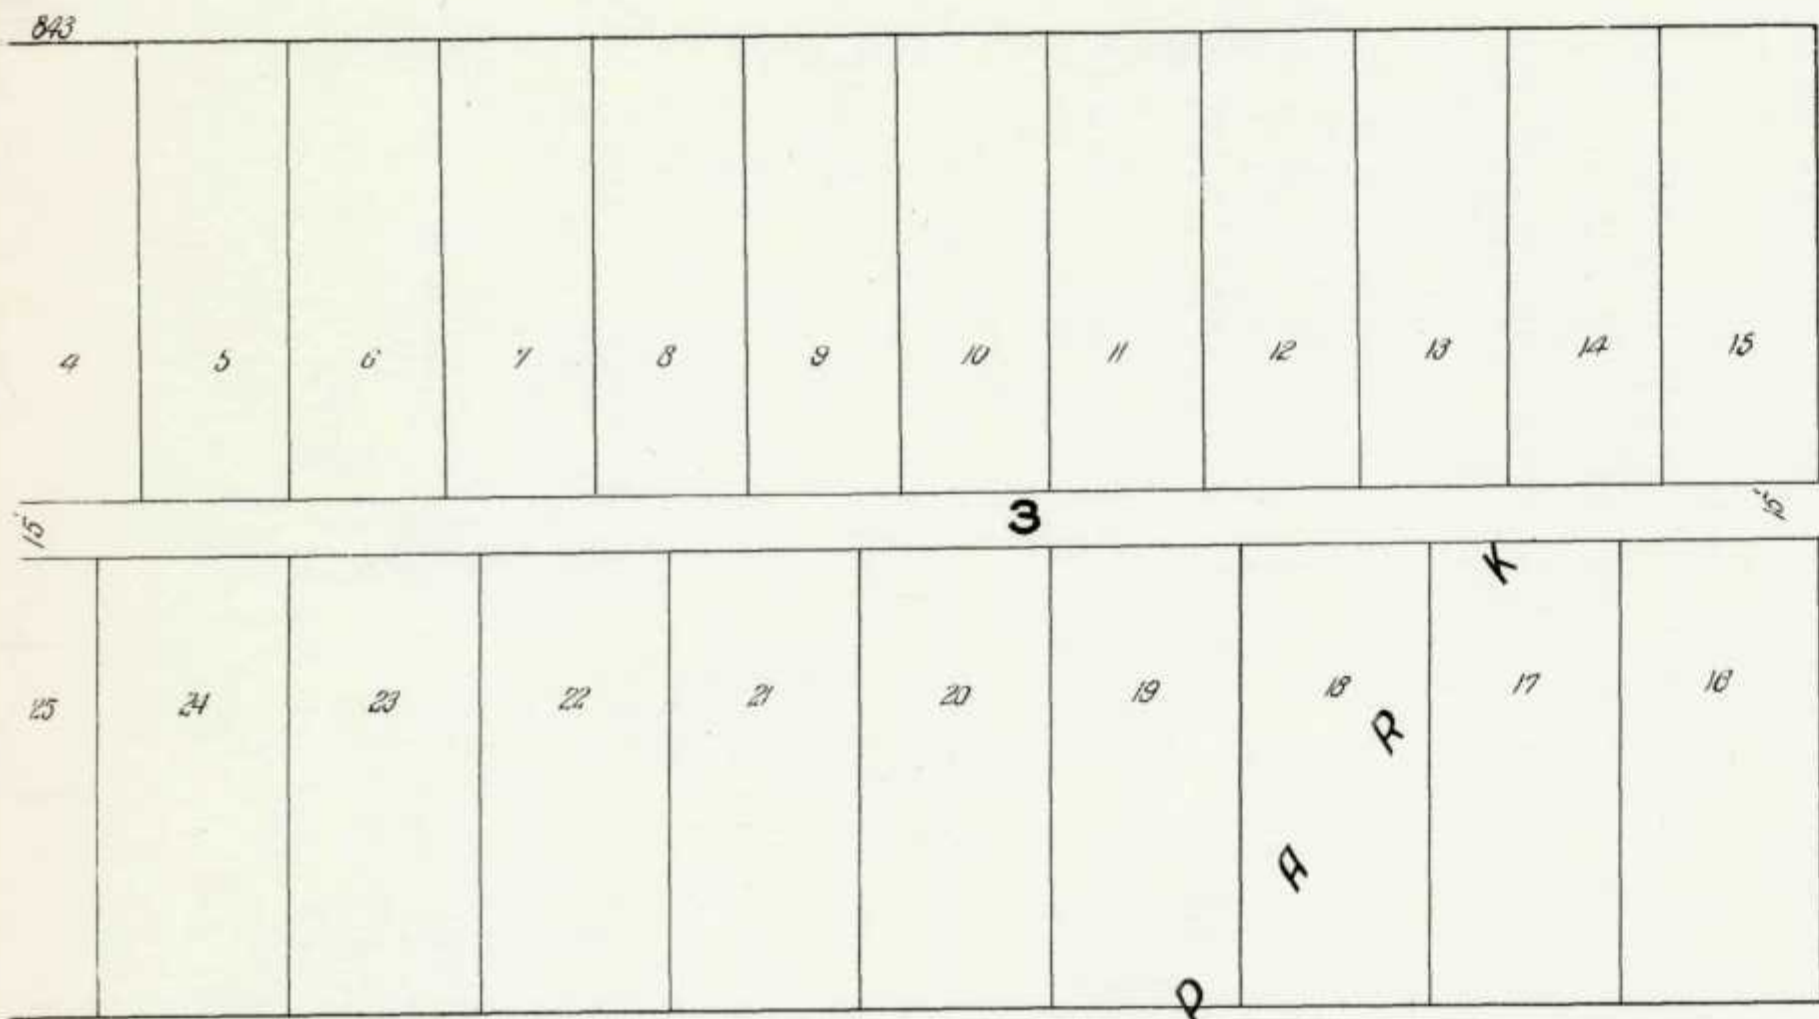

GRANT BLVD

42ND ST.


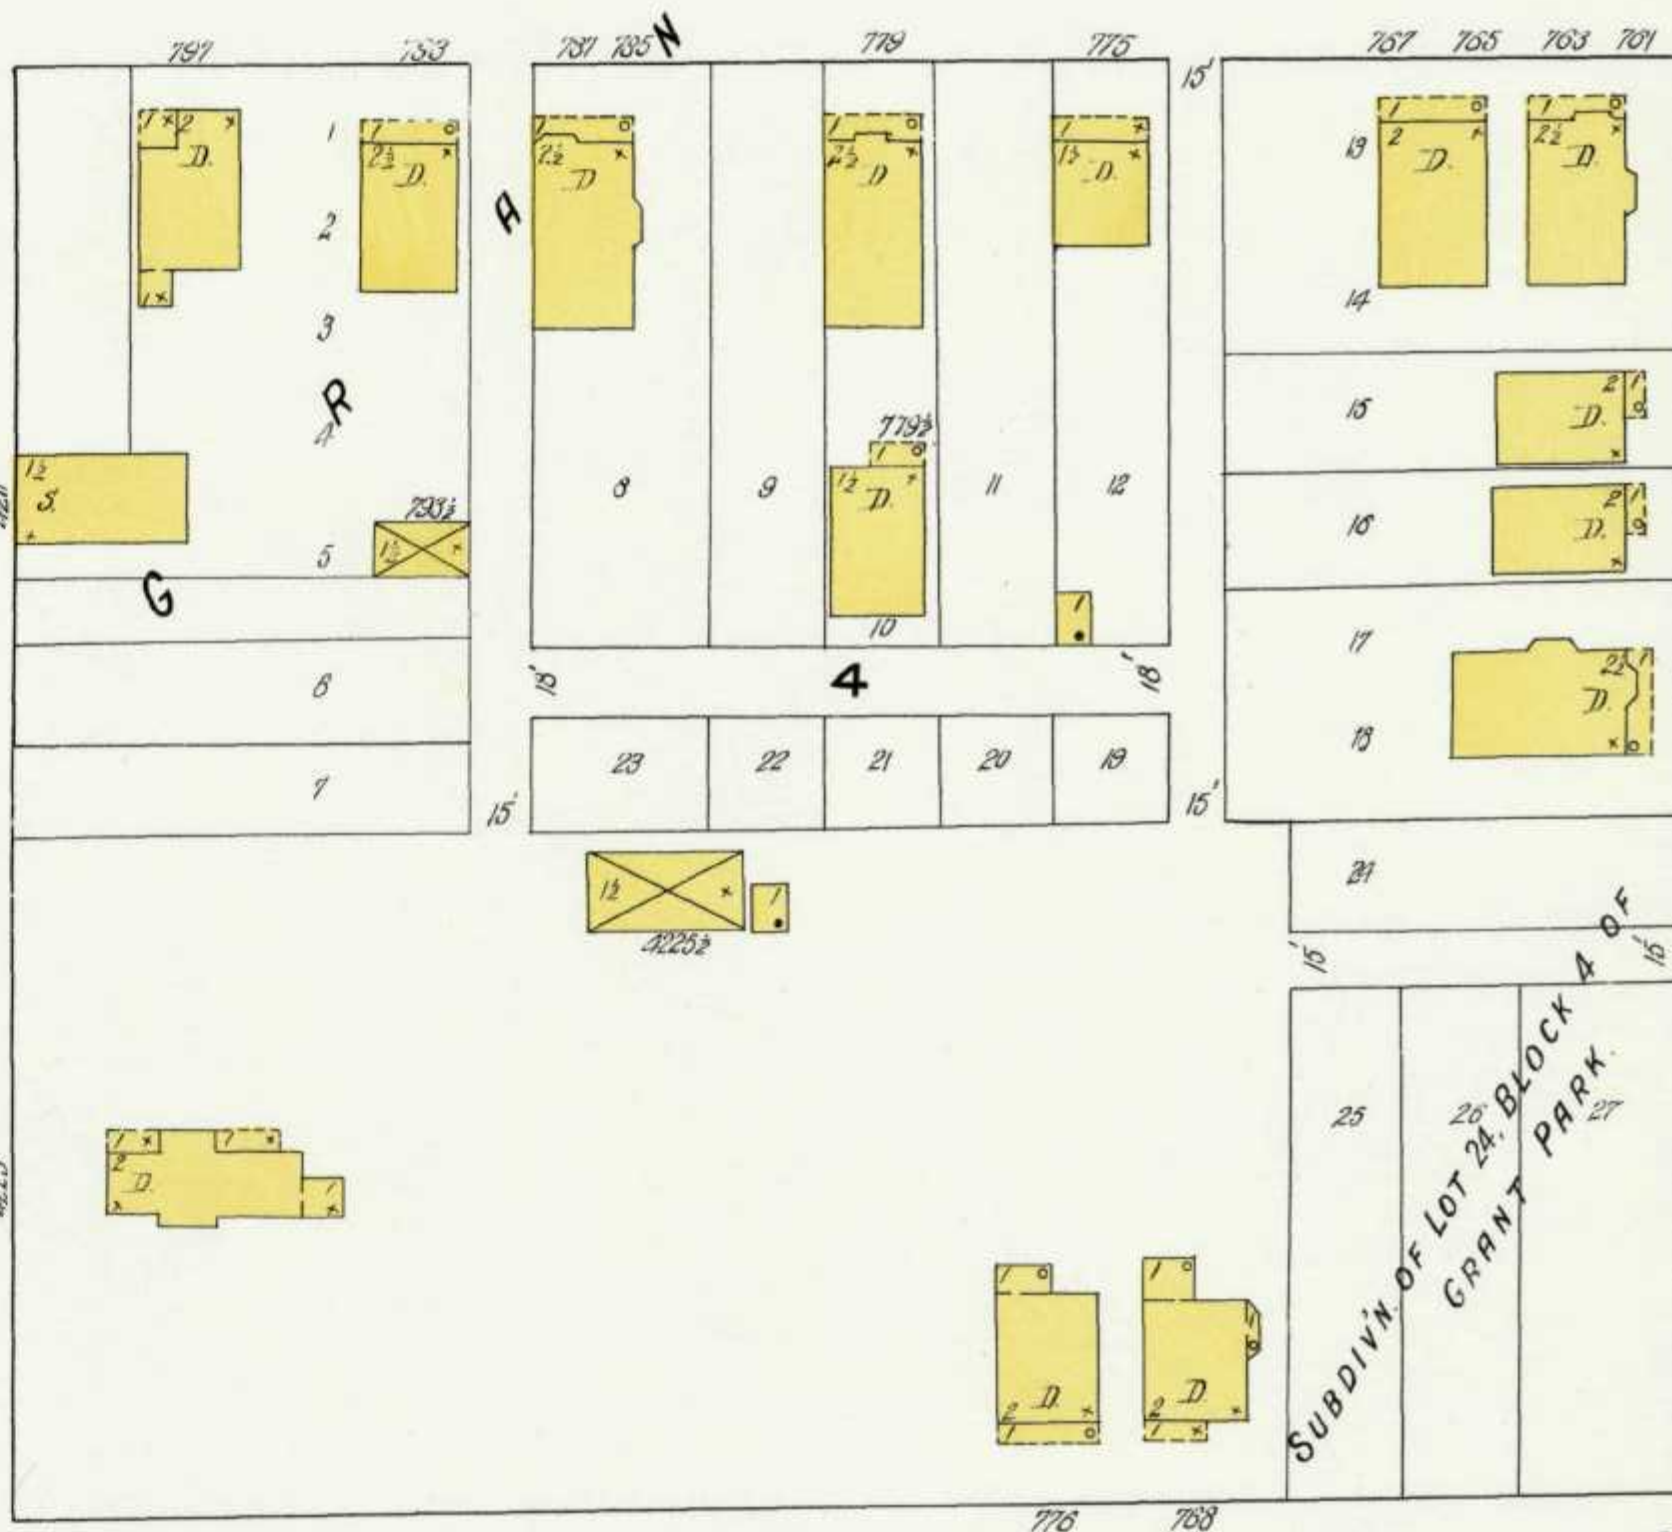
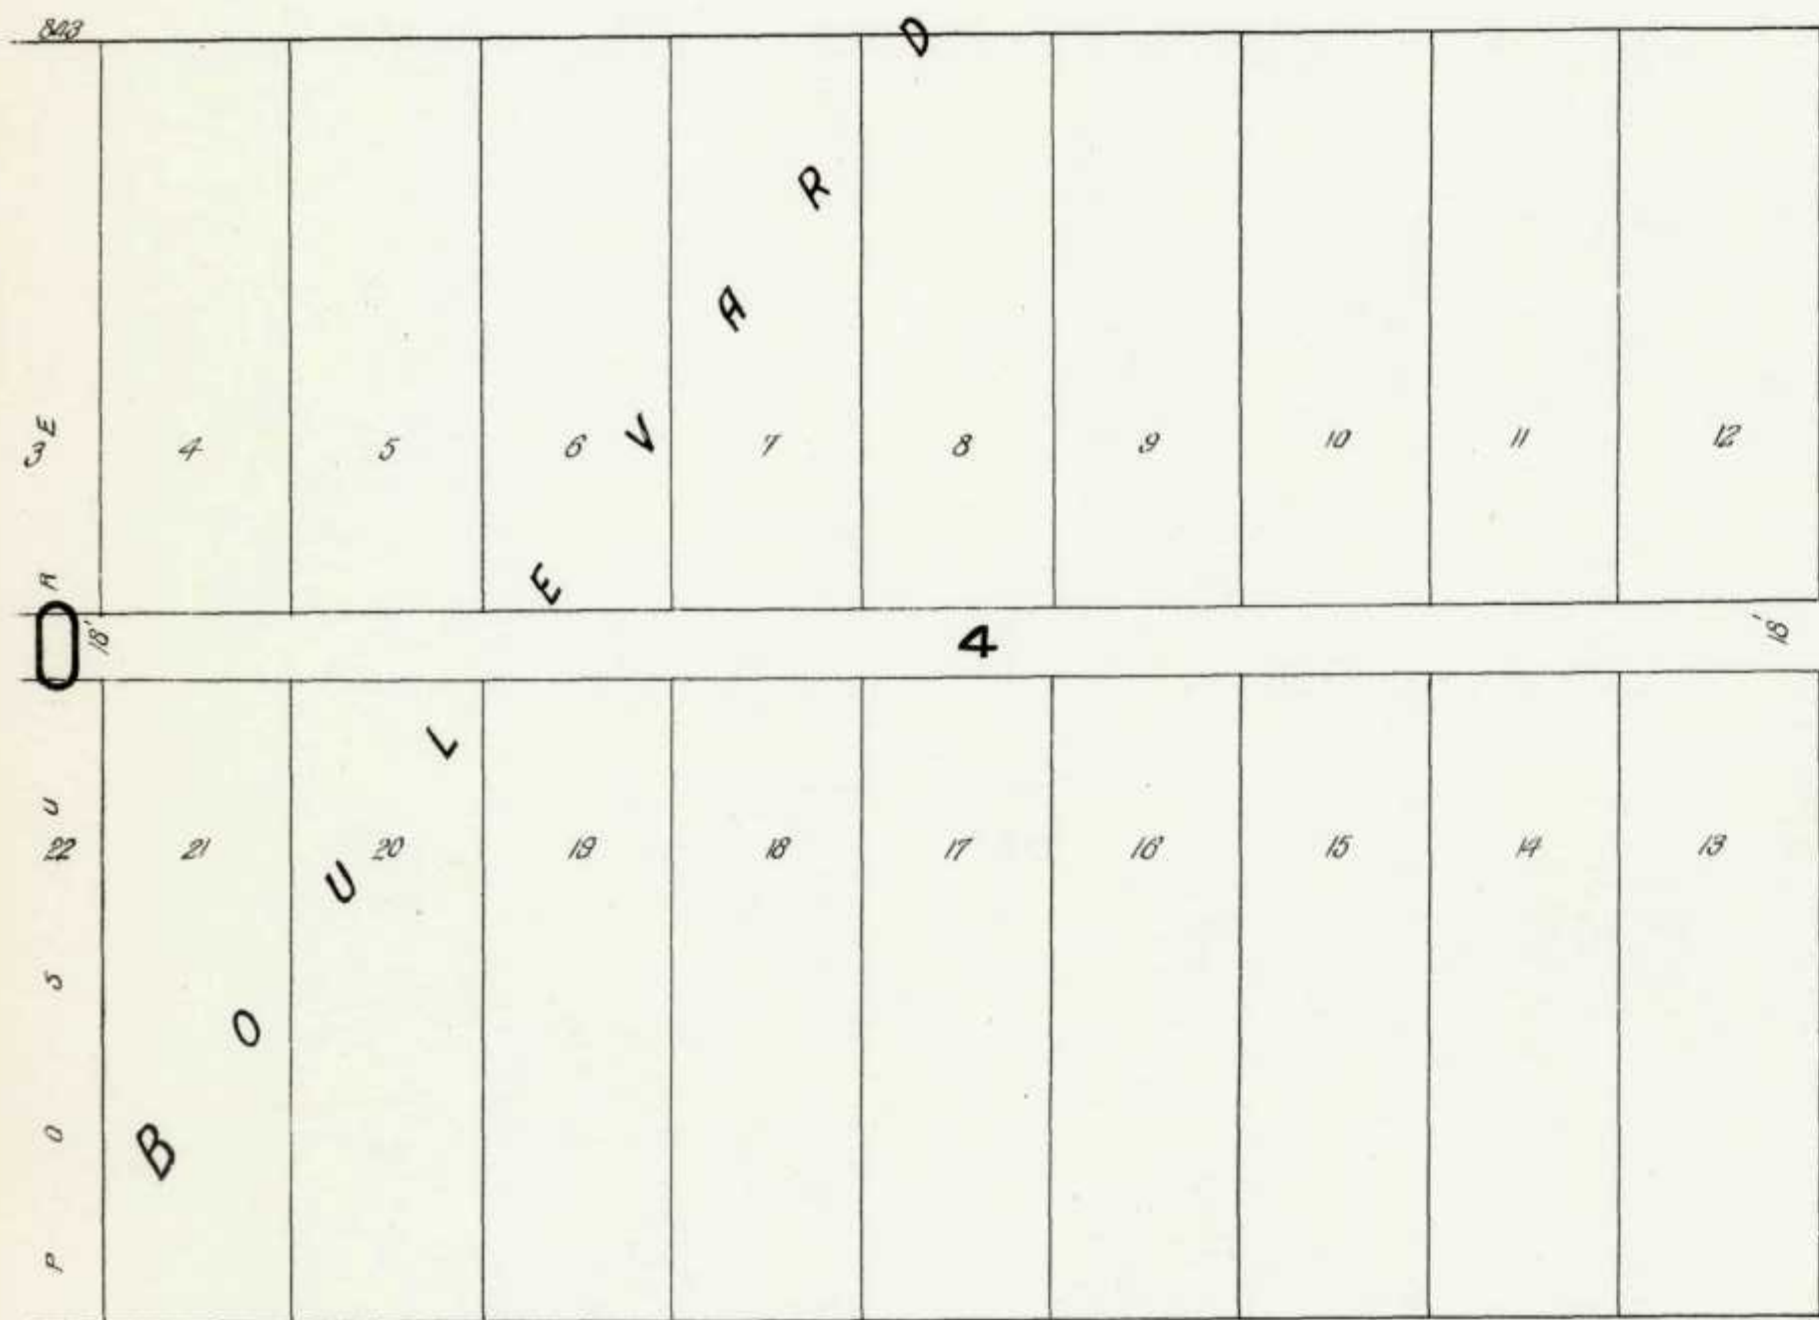


NORTH AV.

ELM 708

SHERMAN

BLVD

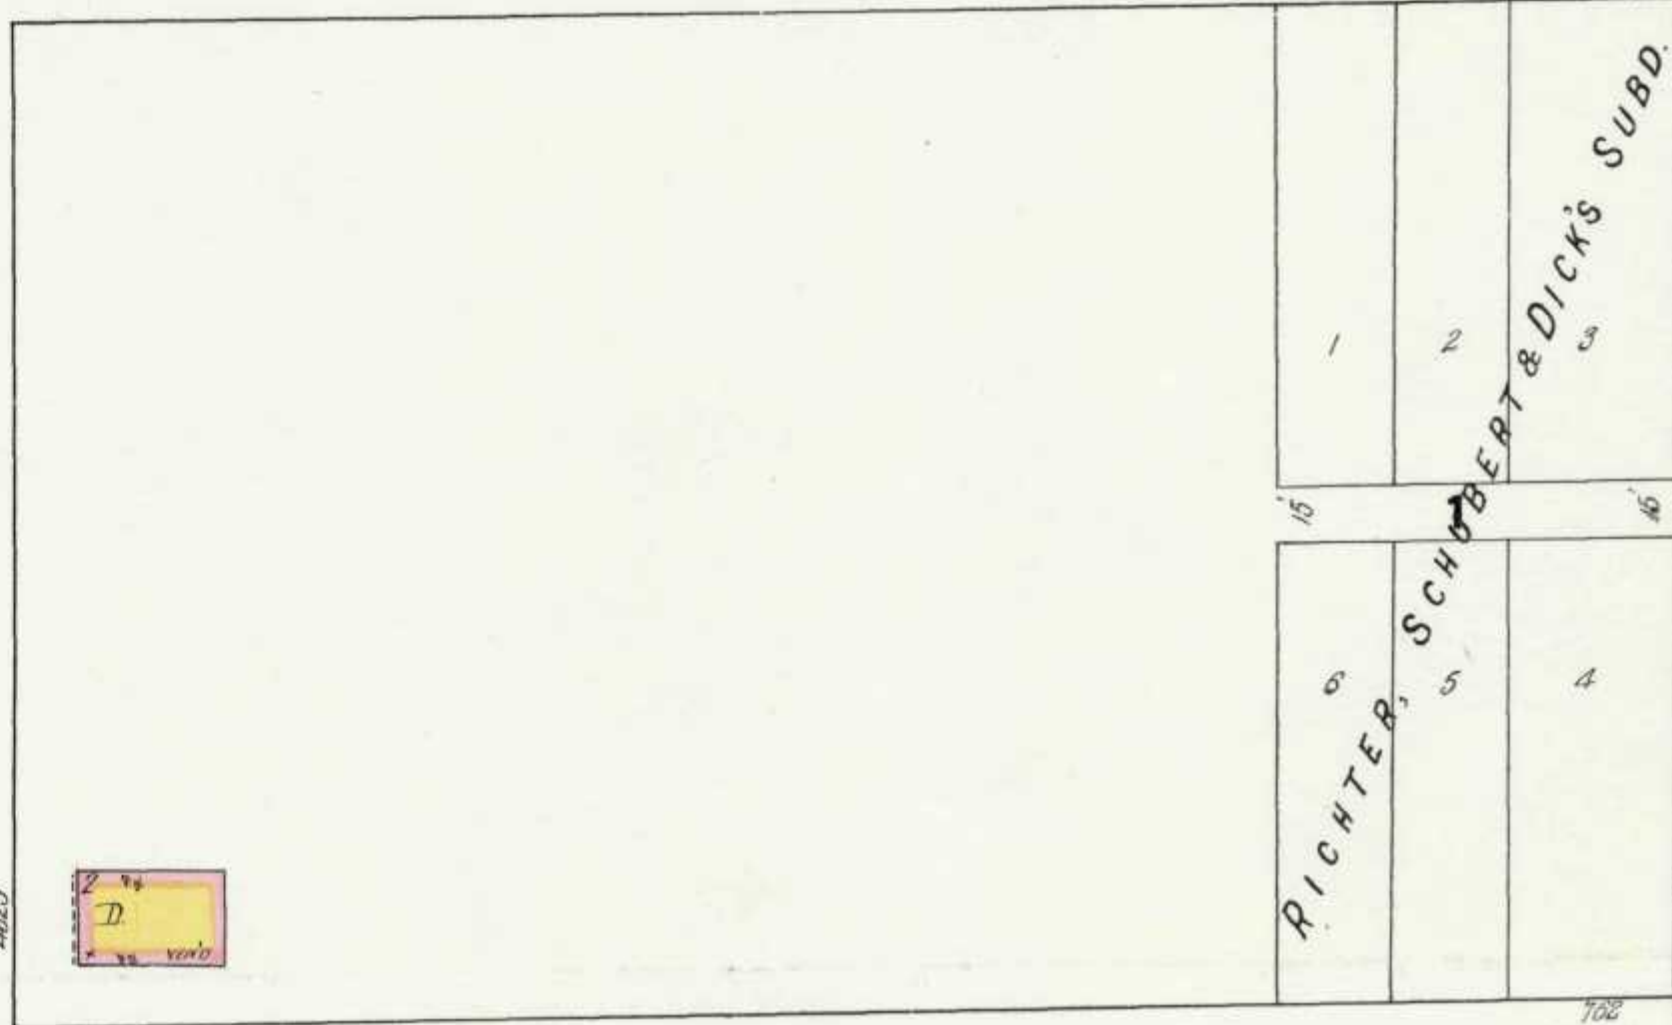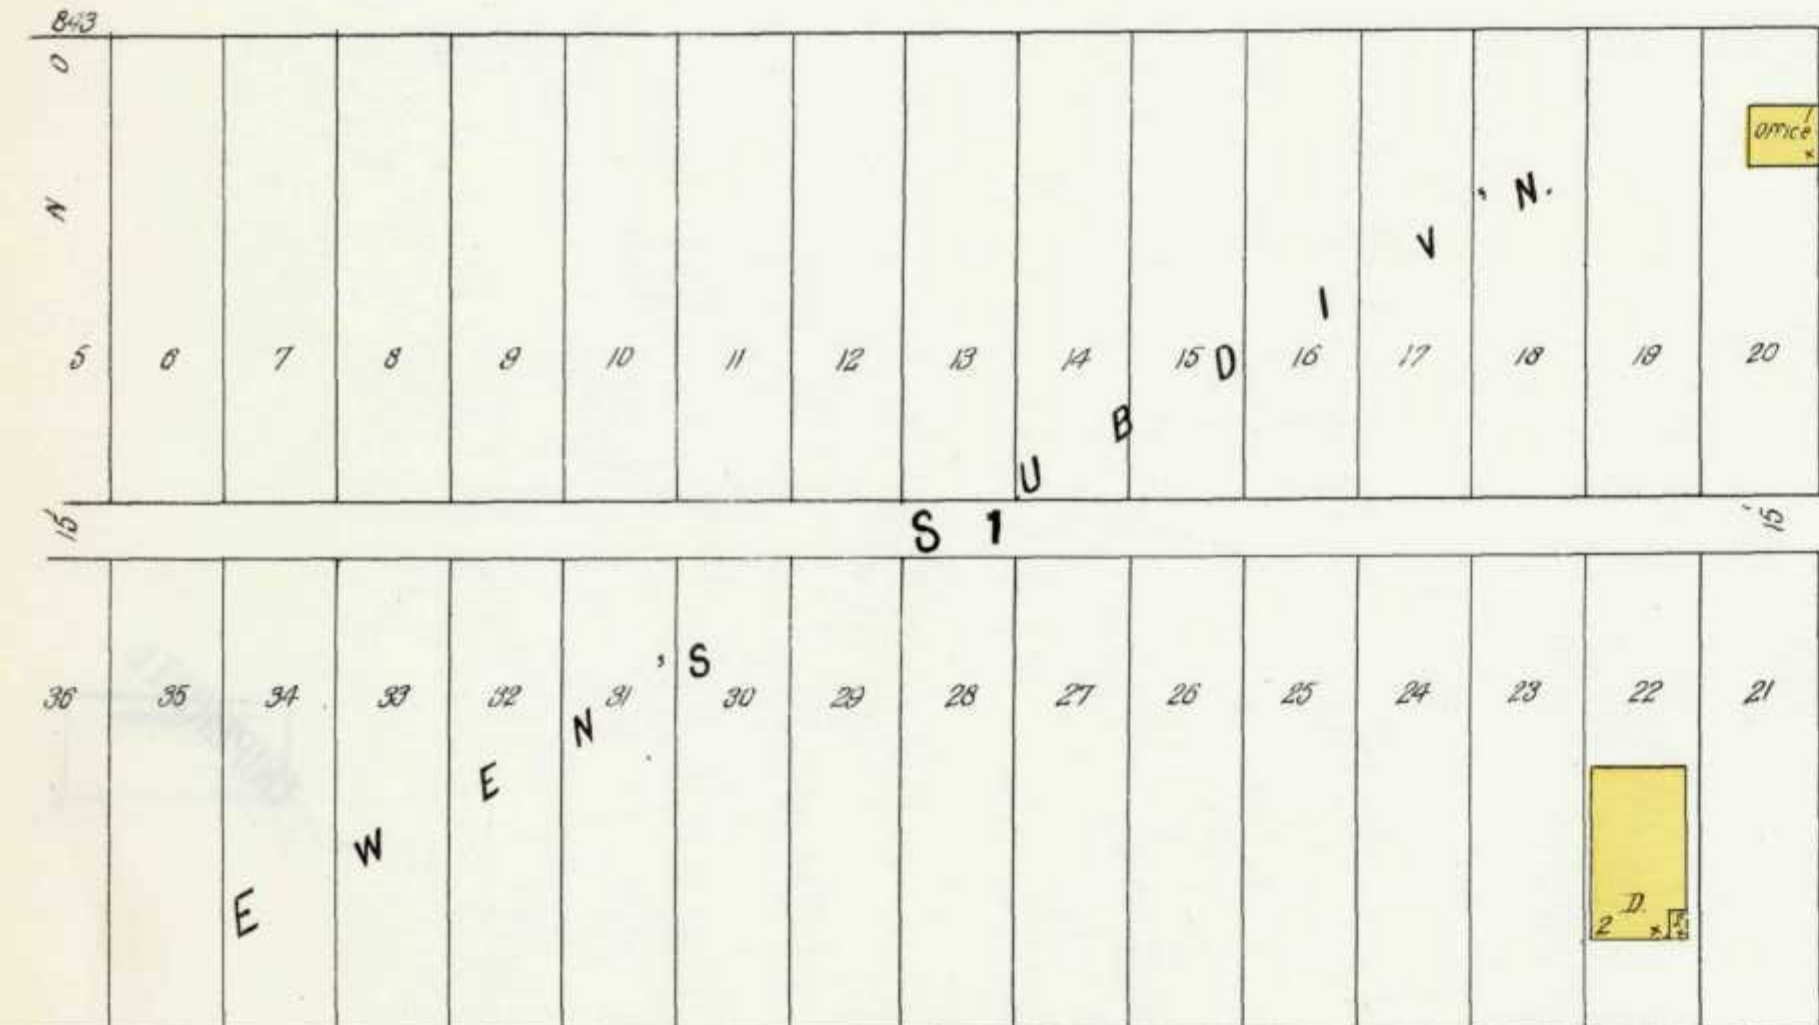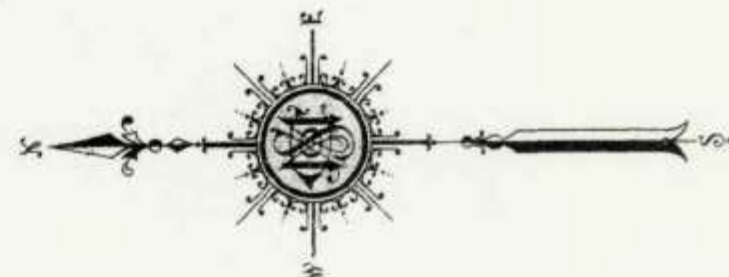


44TH

ST.

NOT OPENED

Scale of Feet.

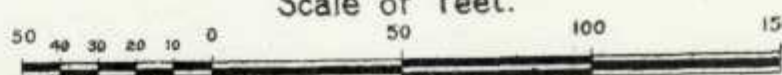

705

709

711

708

41ST ST.

42ND ST.

SHERMAN BLVD

44TH ST.

PABST AV.

AV.

AV.

PABST AV.

PARK

LISBON

AV.

AV.

AV.

AV.

AV.

AV.

AV.

AV.

AV.

AV.

AV.

AV.


AV.

AV.


AV.

AV.

WASHINGTON PARK

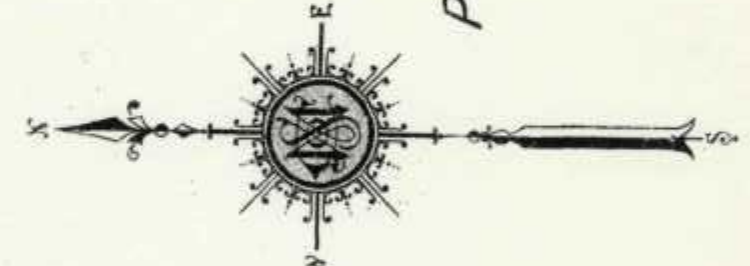

Scale of Feet.

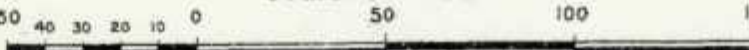

706

1910 Scan as 1910.0750708 VOL. 7

TRIPPLICATE

MILWAUKEE, VOL. 7
709

704

NORTH AV.

707

ELM

710

41ST ST.

40TH ST.

39TH ST.


38TH ST.

708

PABST AV.

711

Scale of Feet.

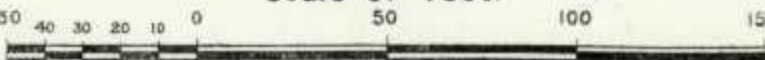

WASHINGTON PARK
CHAPEL
HEAT STOVE
BAPTIST CHURCH

Scattered Lumber
GAS INC.
CHURCH STOVE

Scan 2010.0130104
1910
VOL. 7







704

NORTH AV.

710

16" W. PIPE





16" W. PIPE

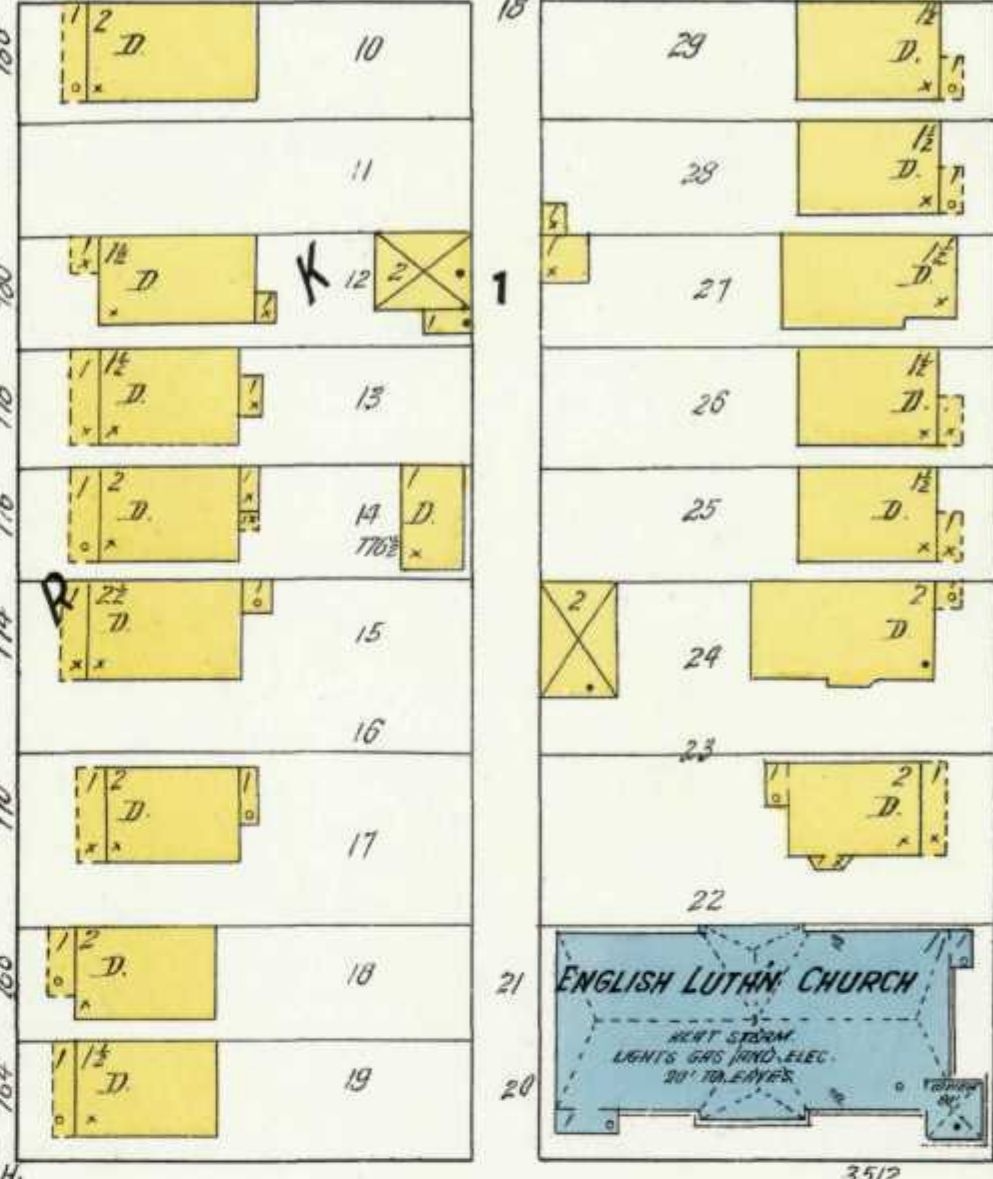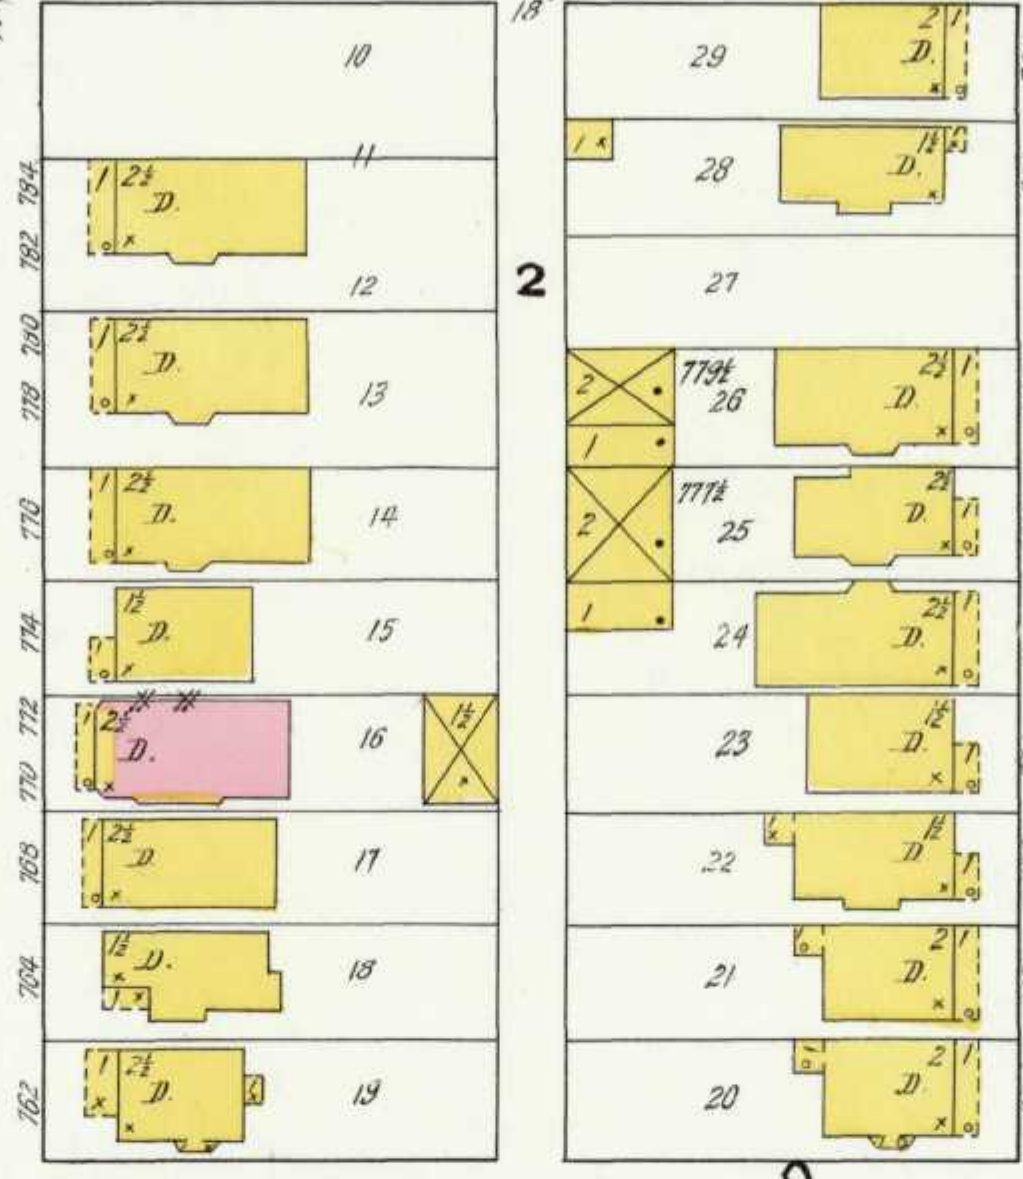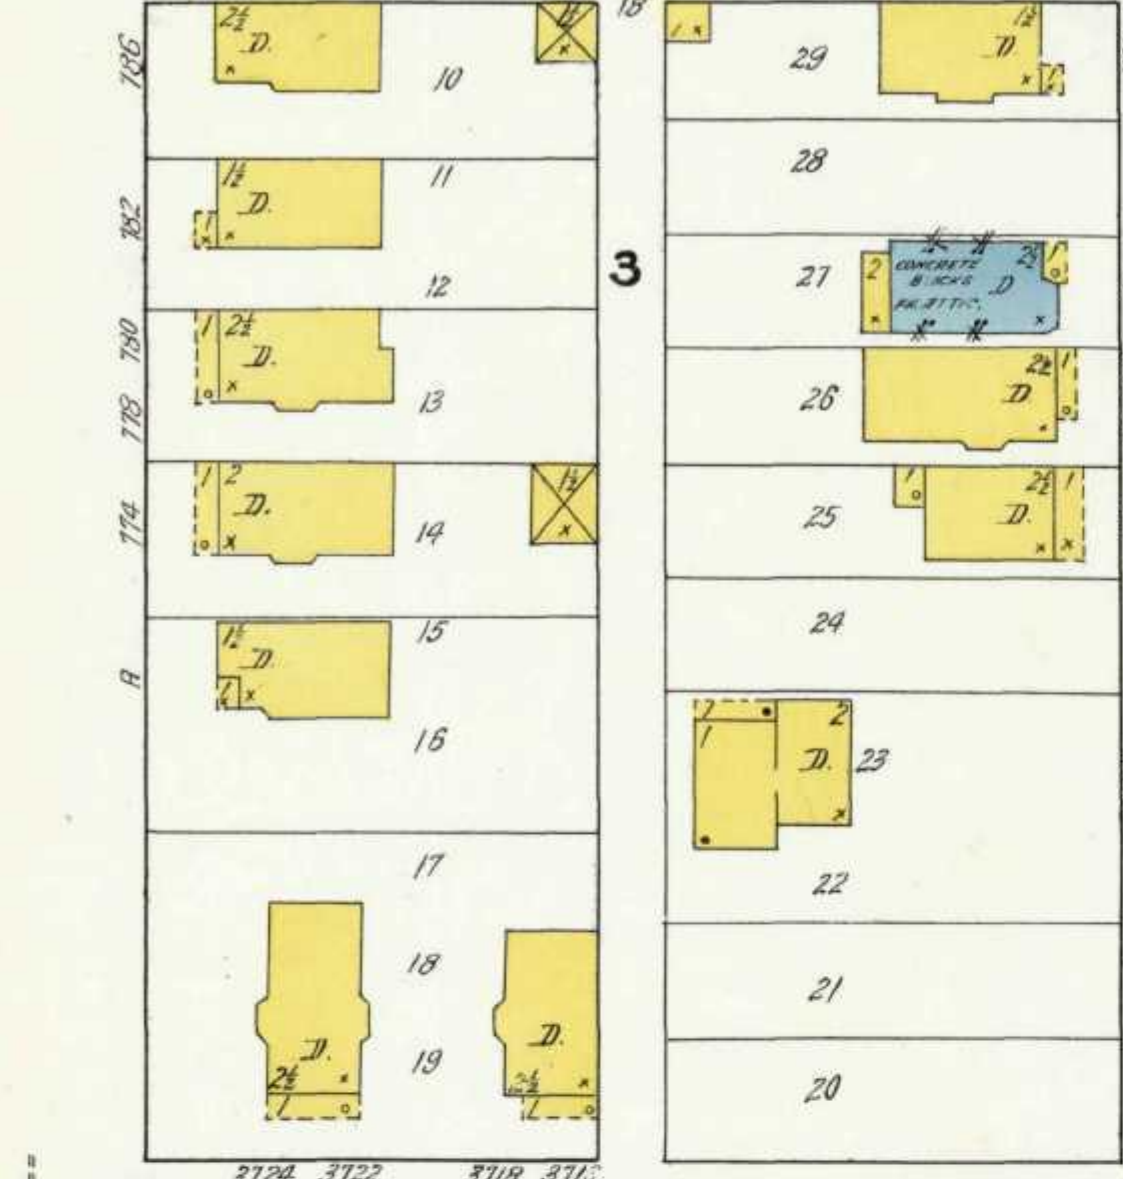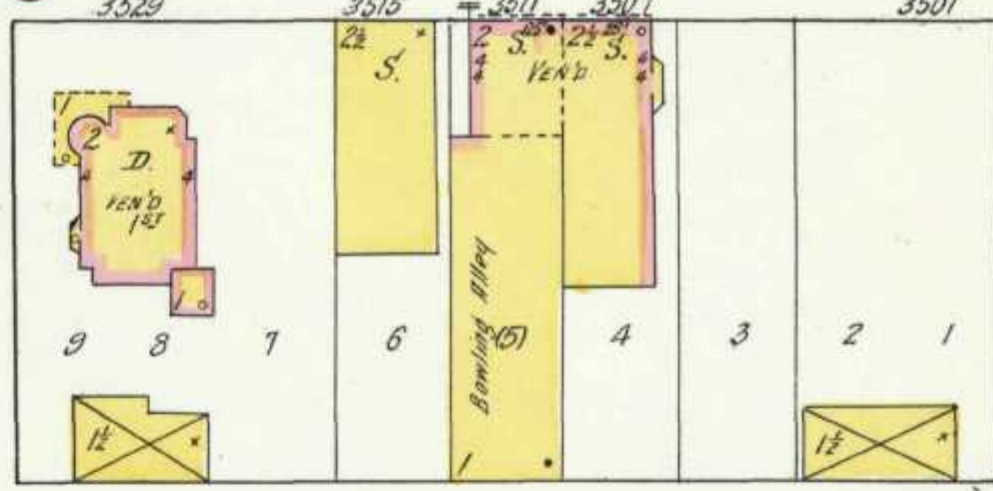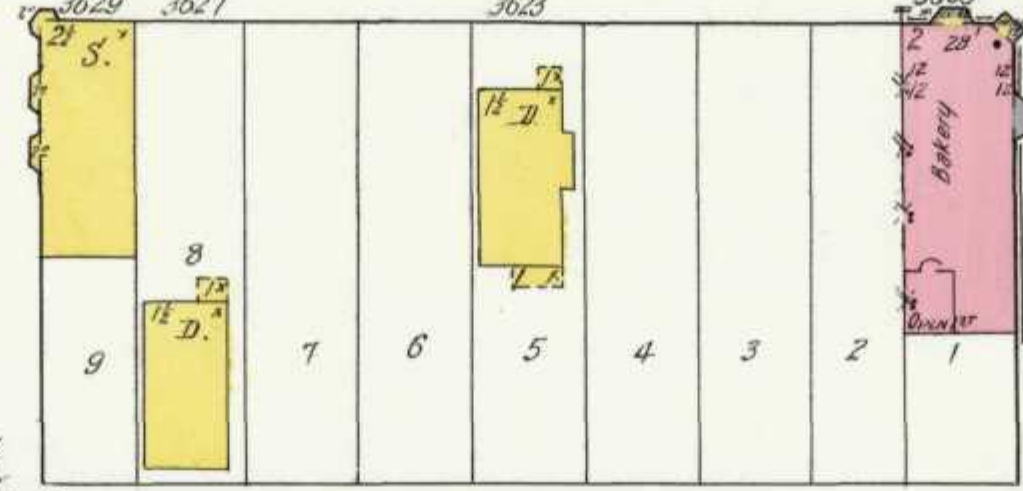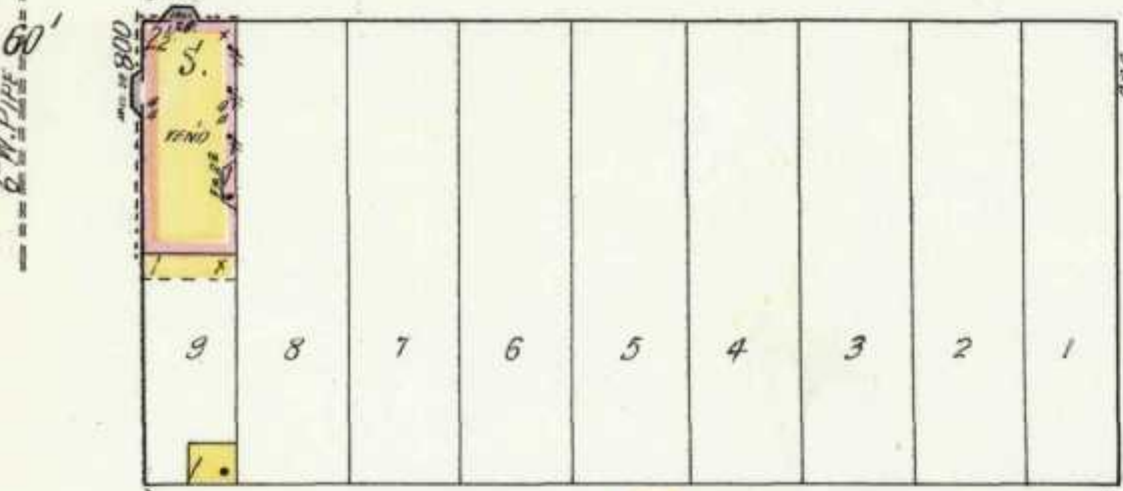



709

38TH ST.

37TH ST.

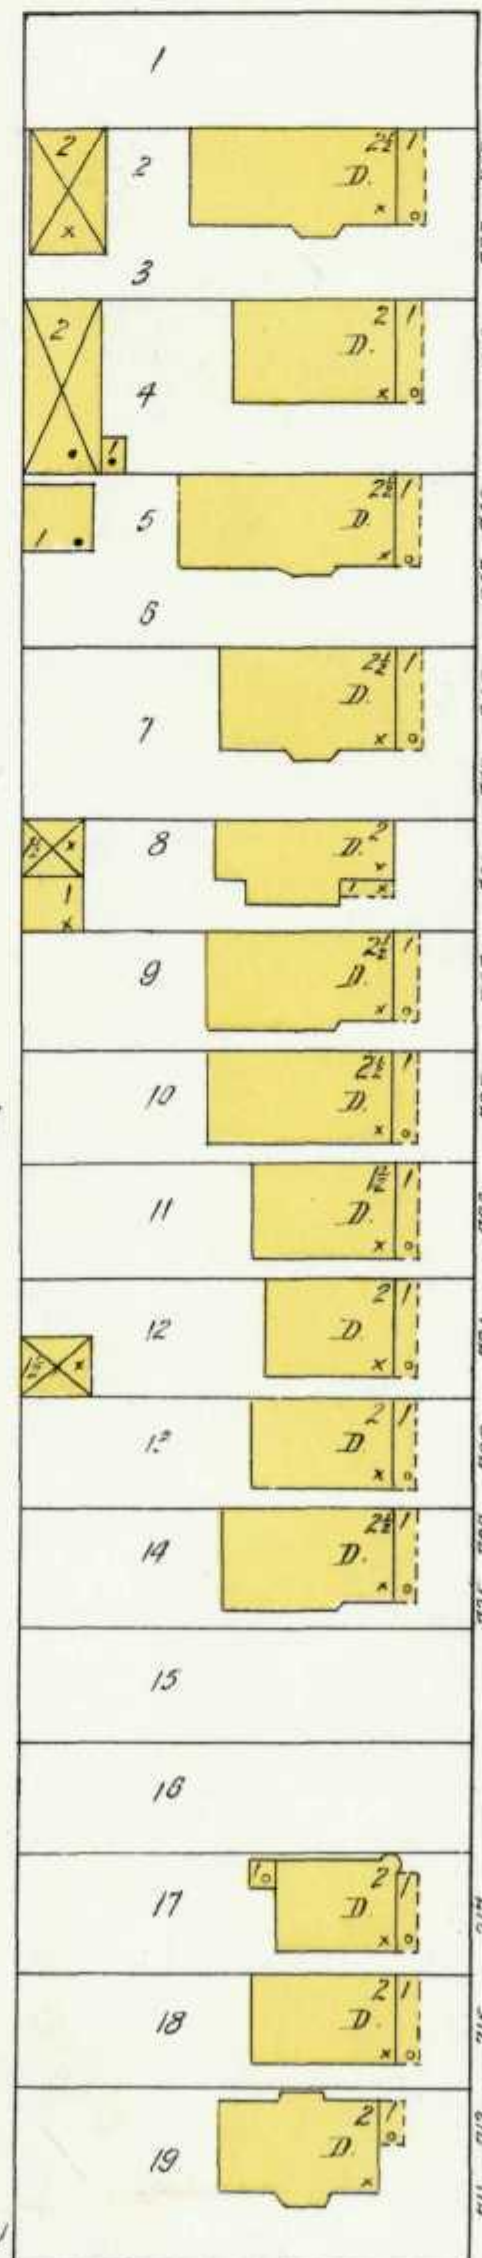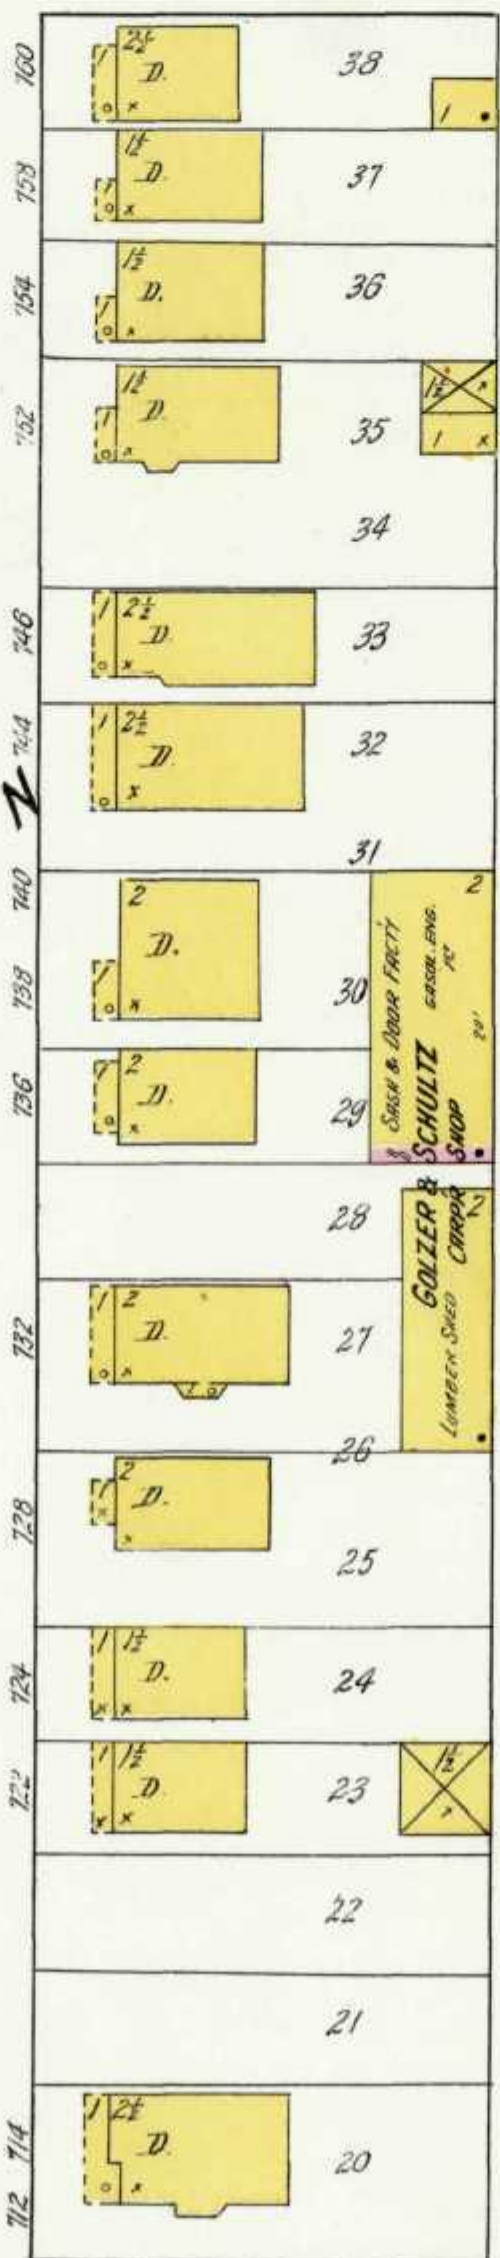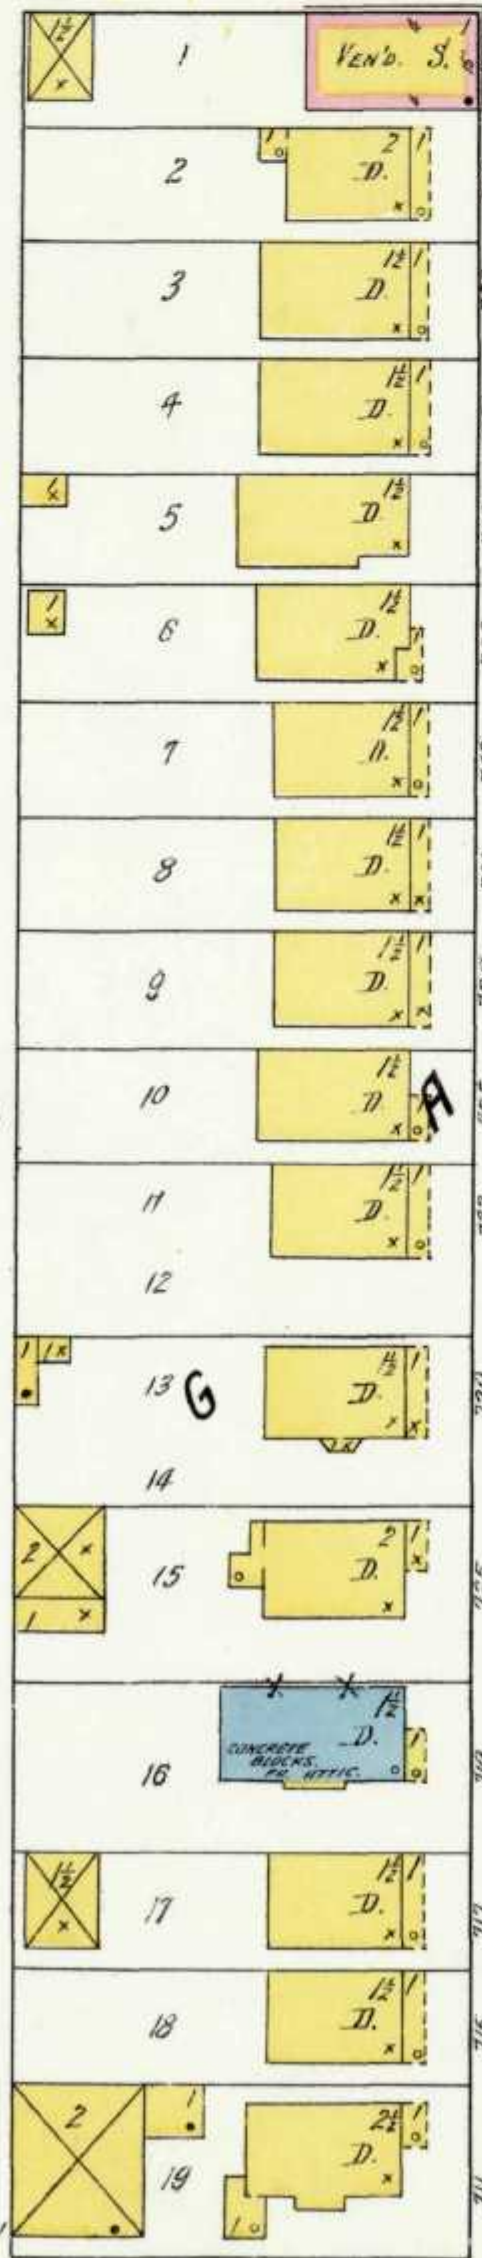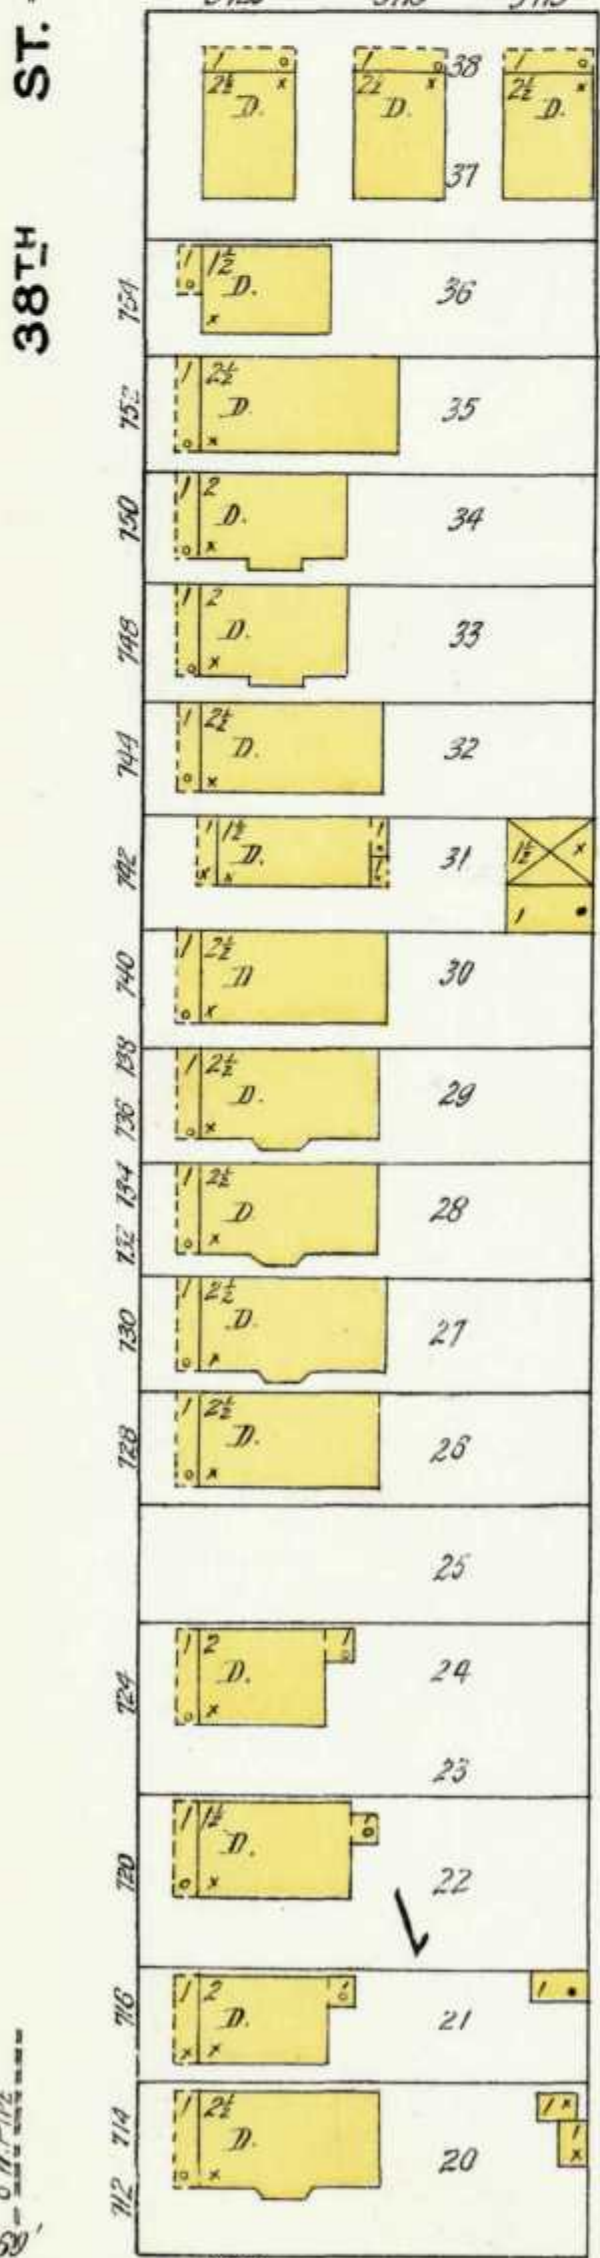

36TH ST.

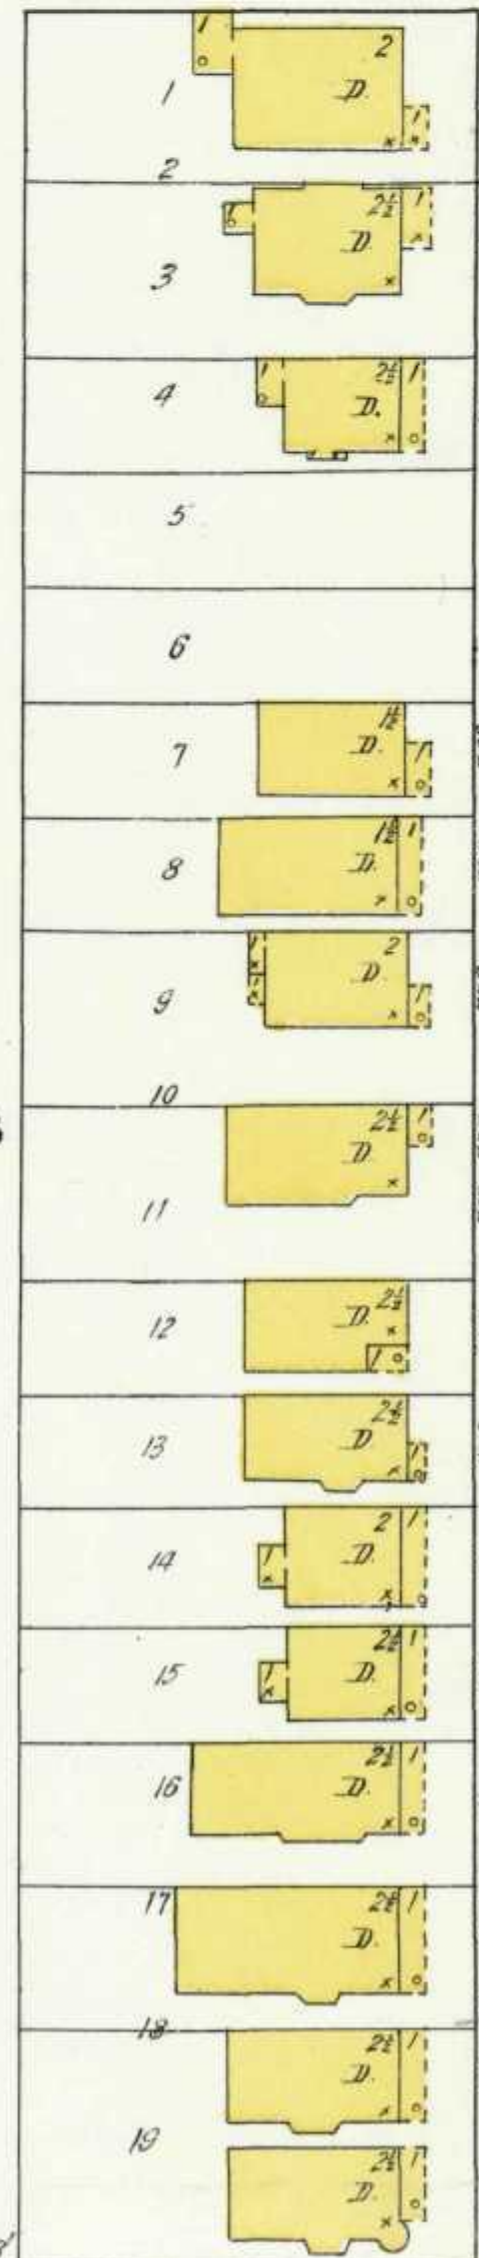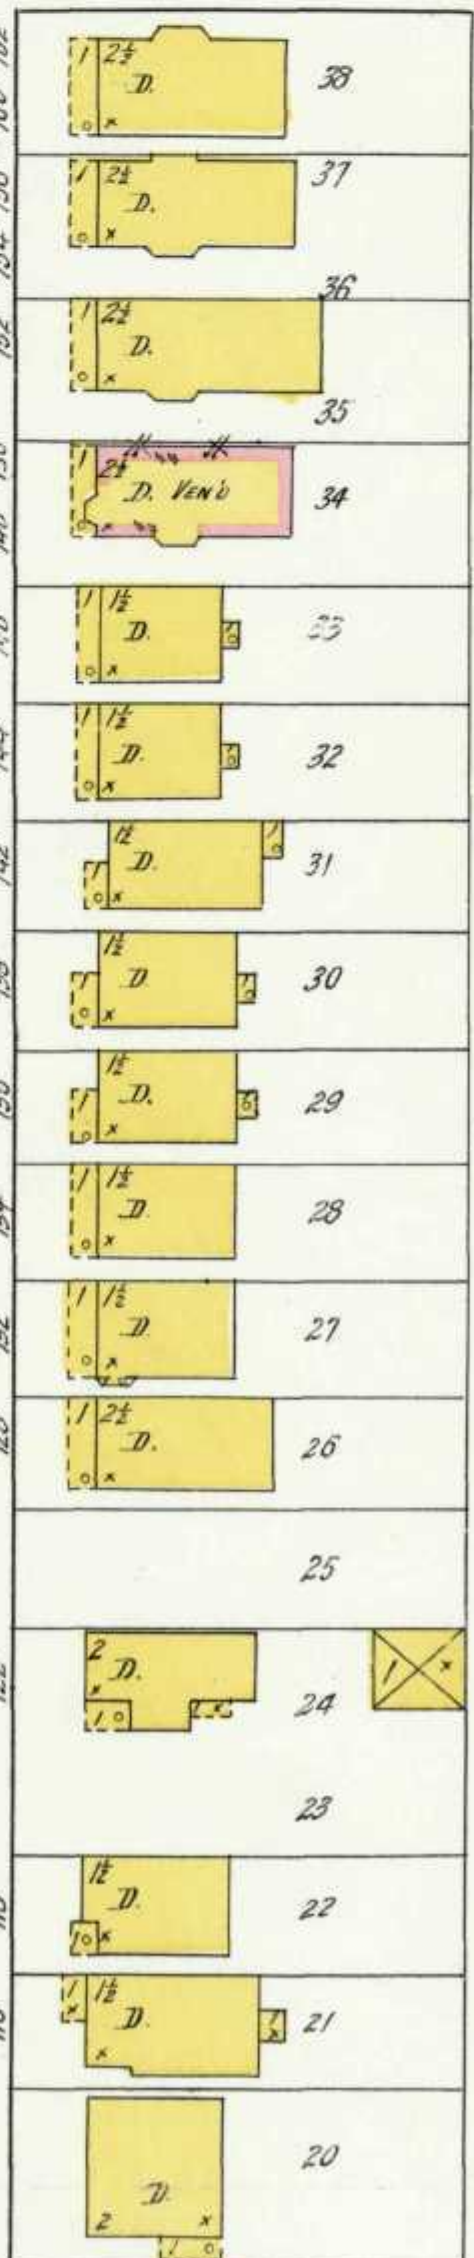


WESTERN AV. - OR 35TH ST.

See Volume Three

PABST AV.

712

Scale of Feet.

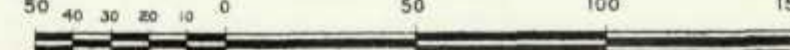

MILWAUKEE Vol. 7
711

709
PABST AV.

41ST ST.
708

WASHINGTON PARK

WEST PARK

SUBDIV'N

BROWN







LISBON AV.

SARNOW PL.

712

714

713

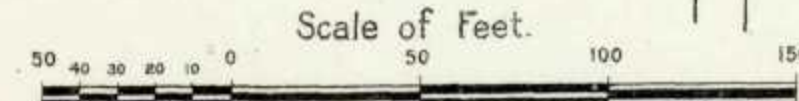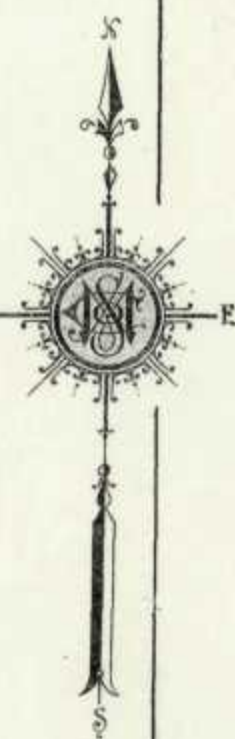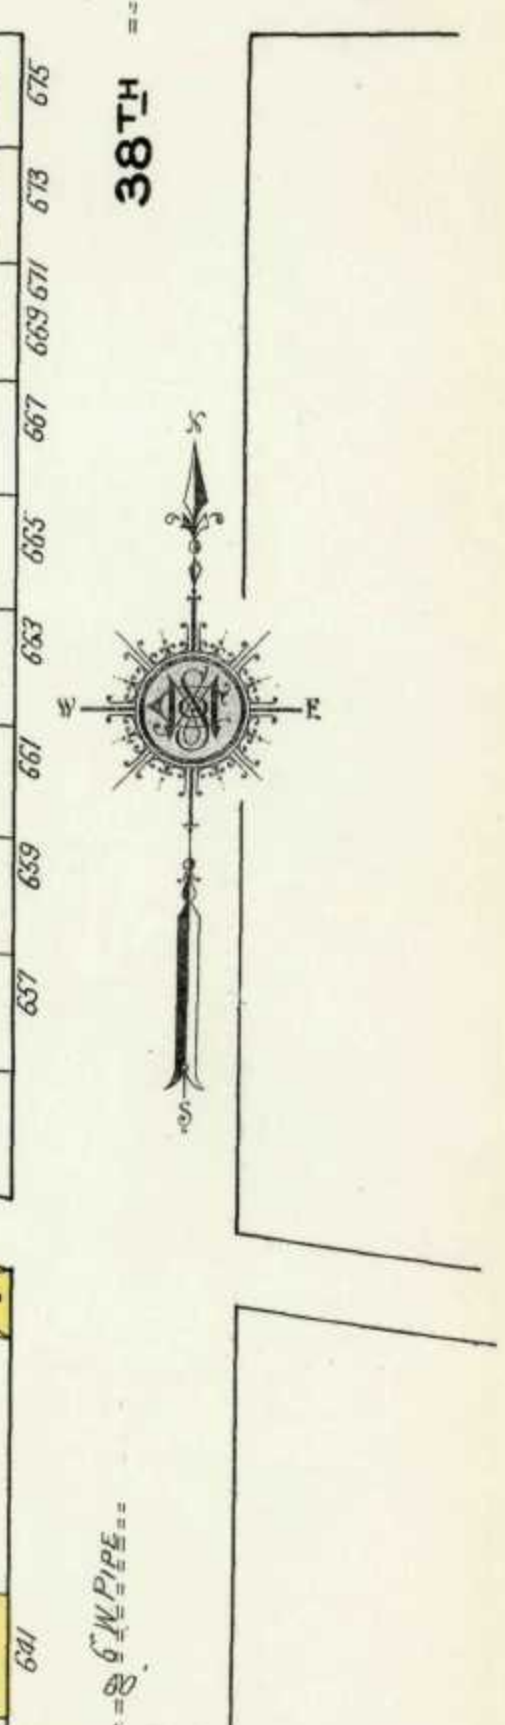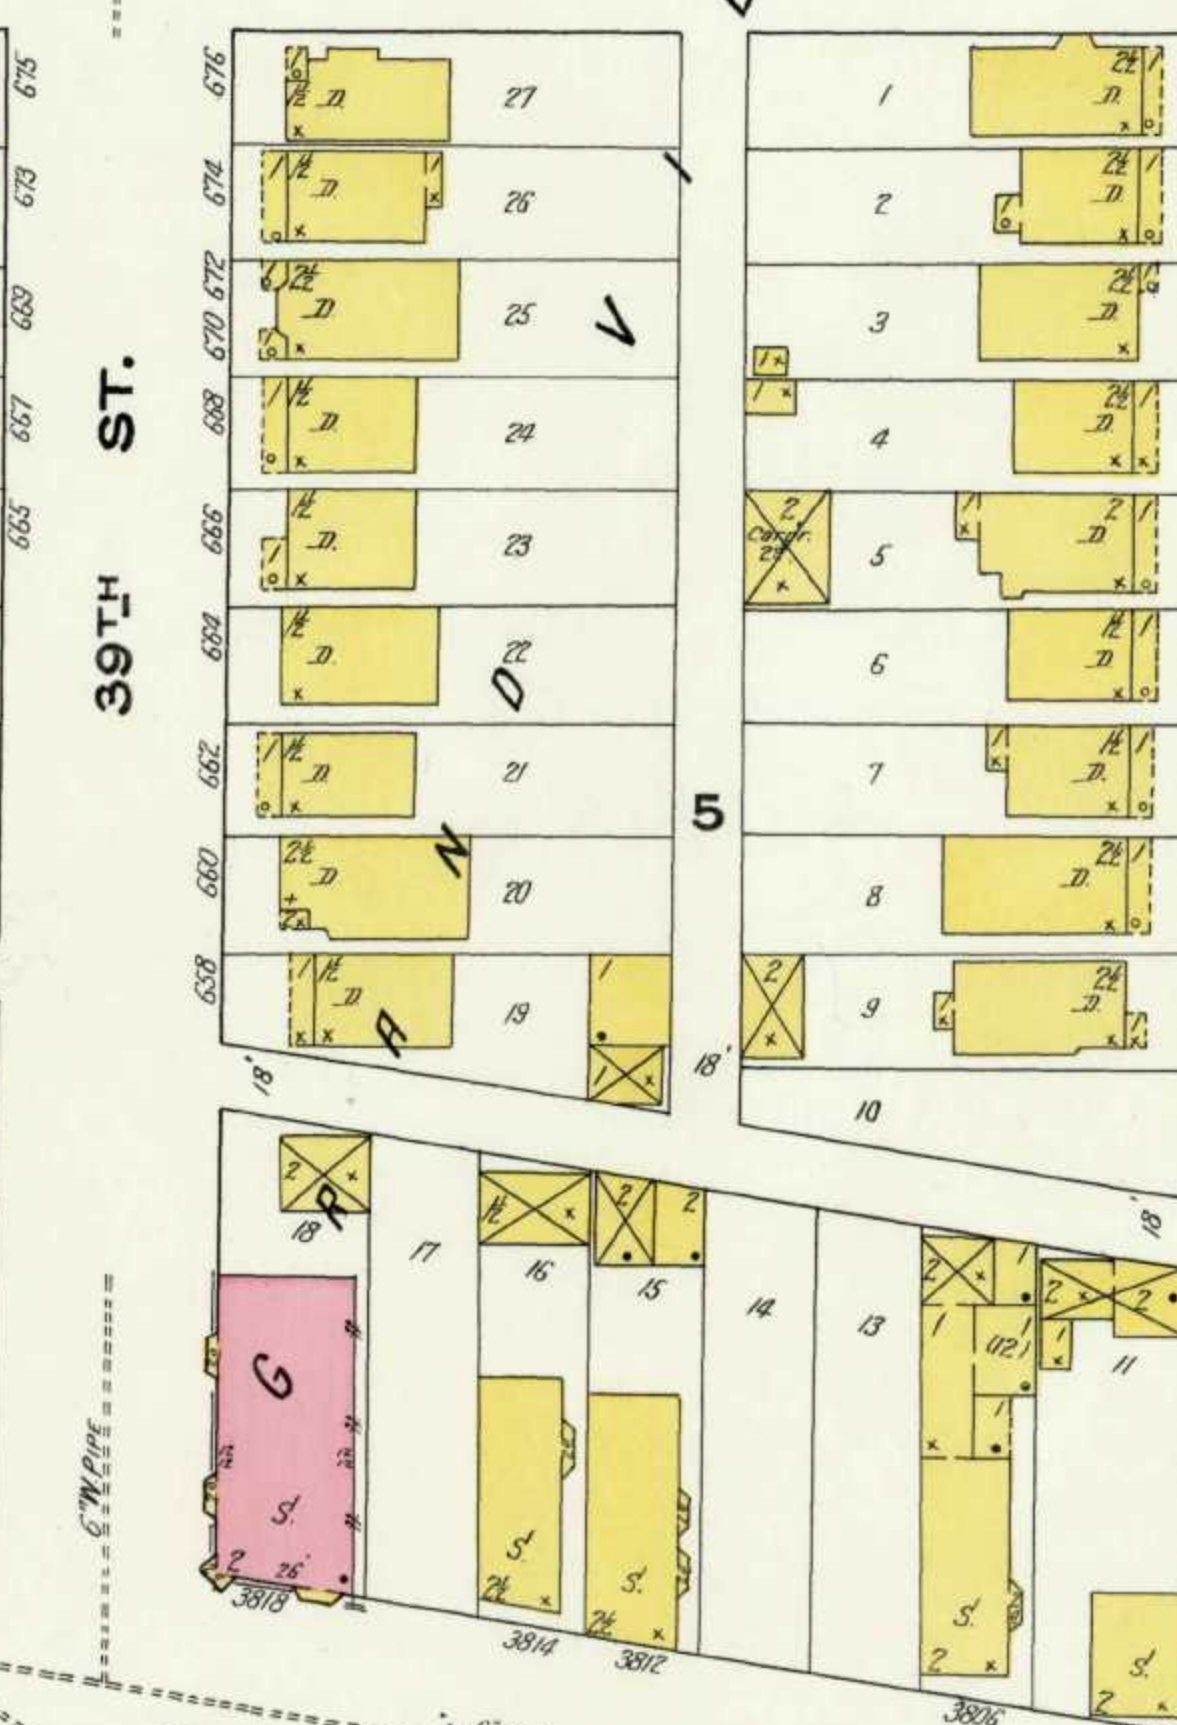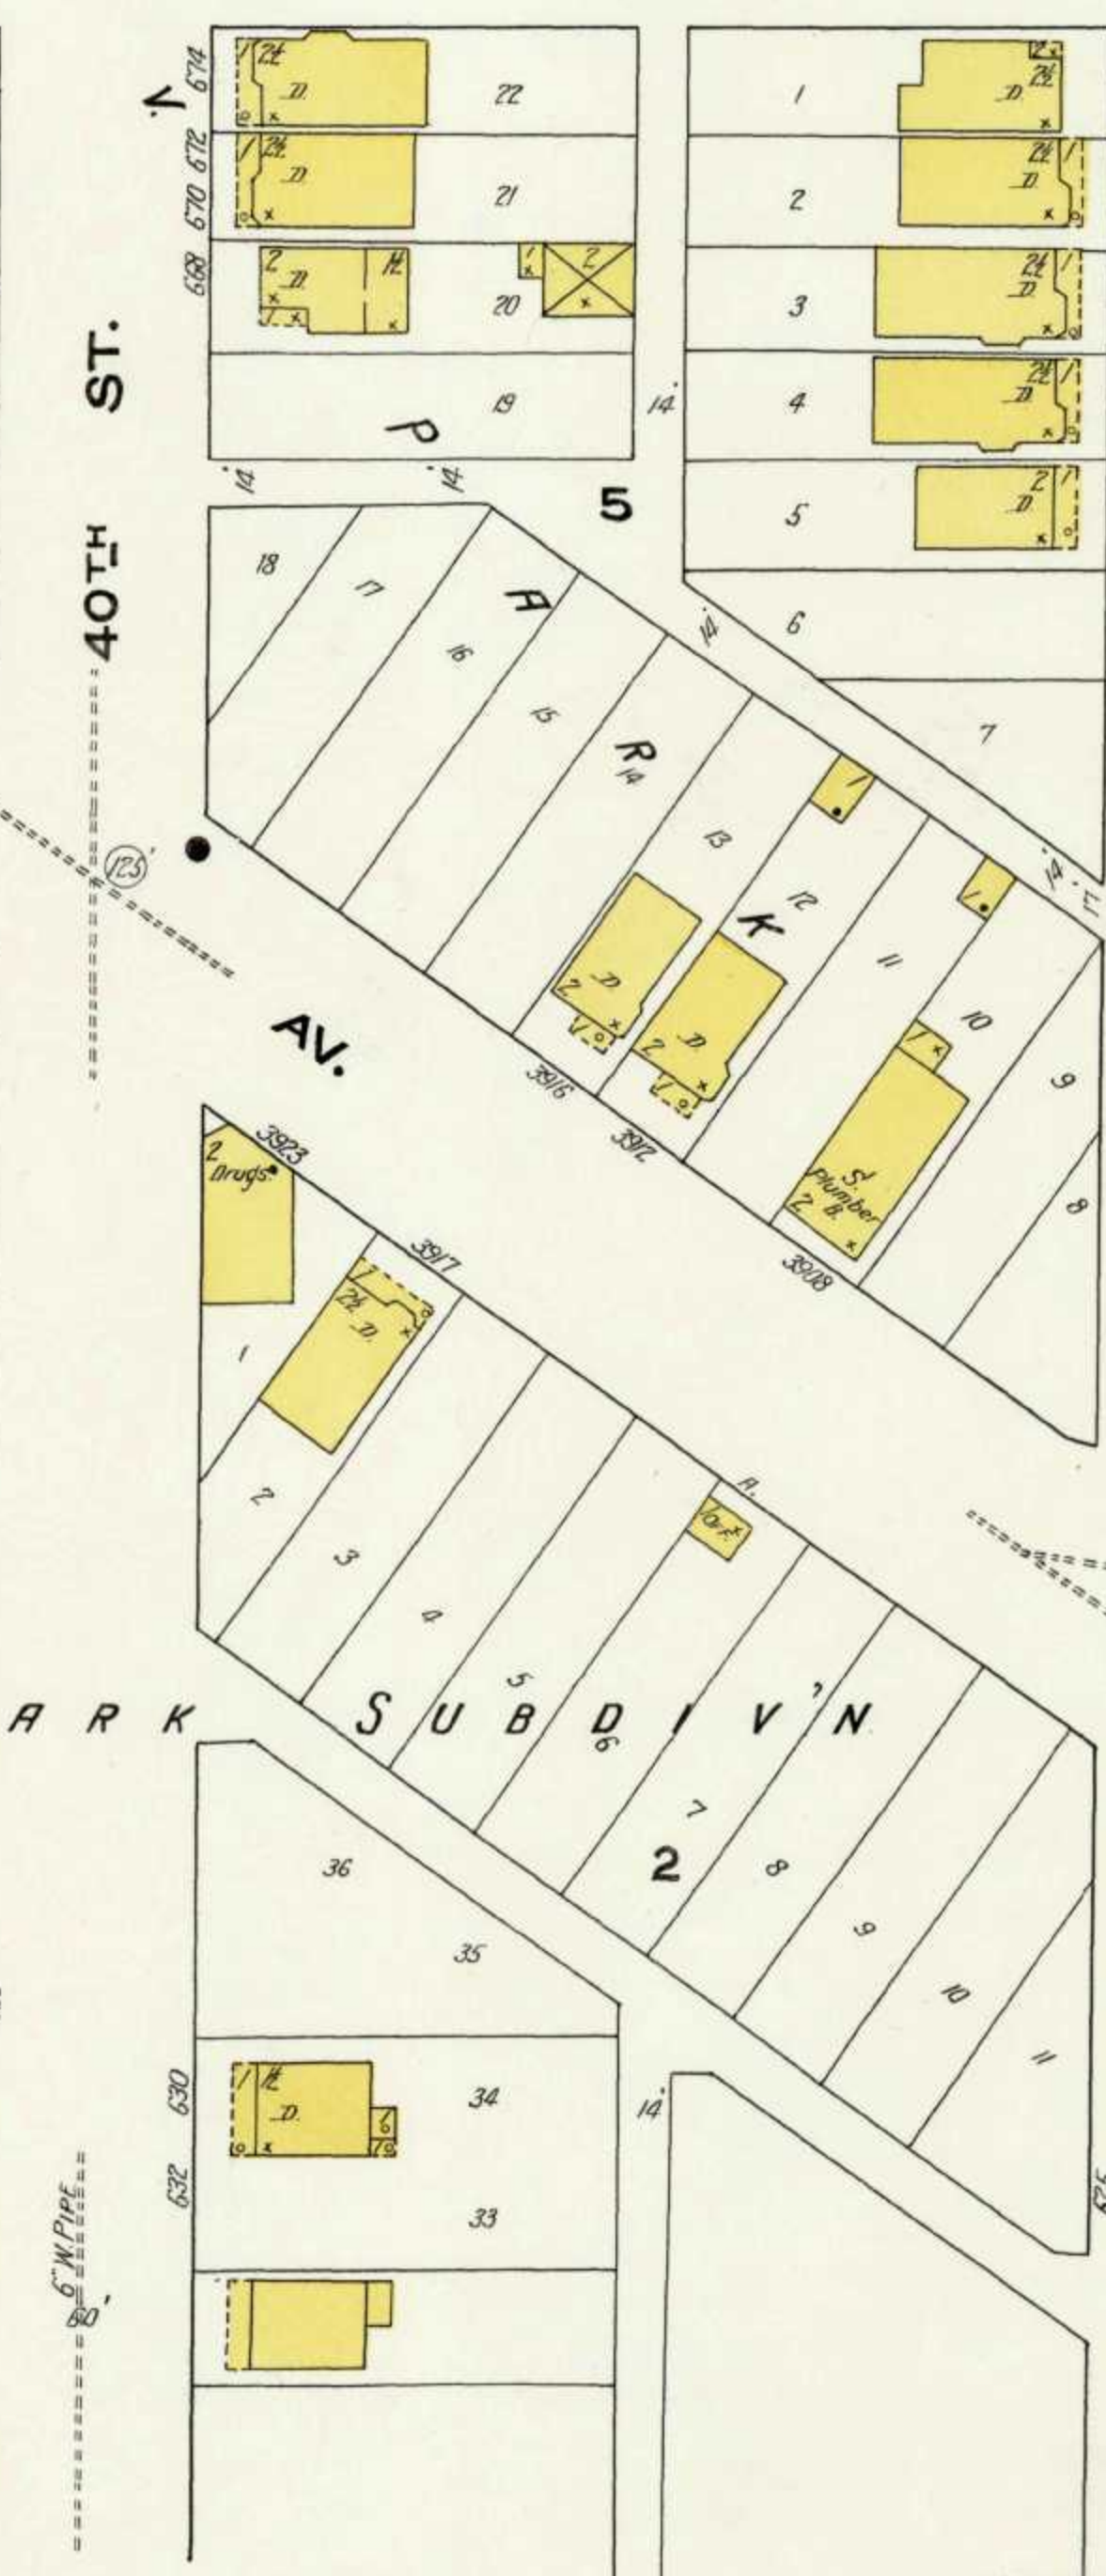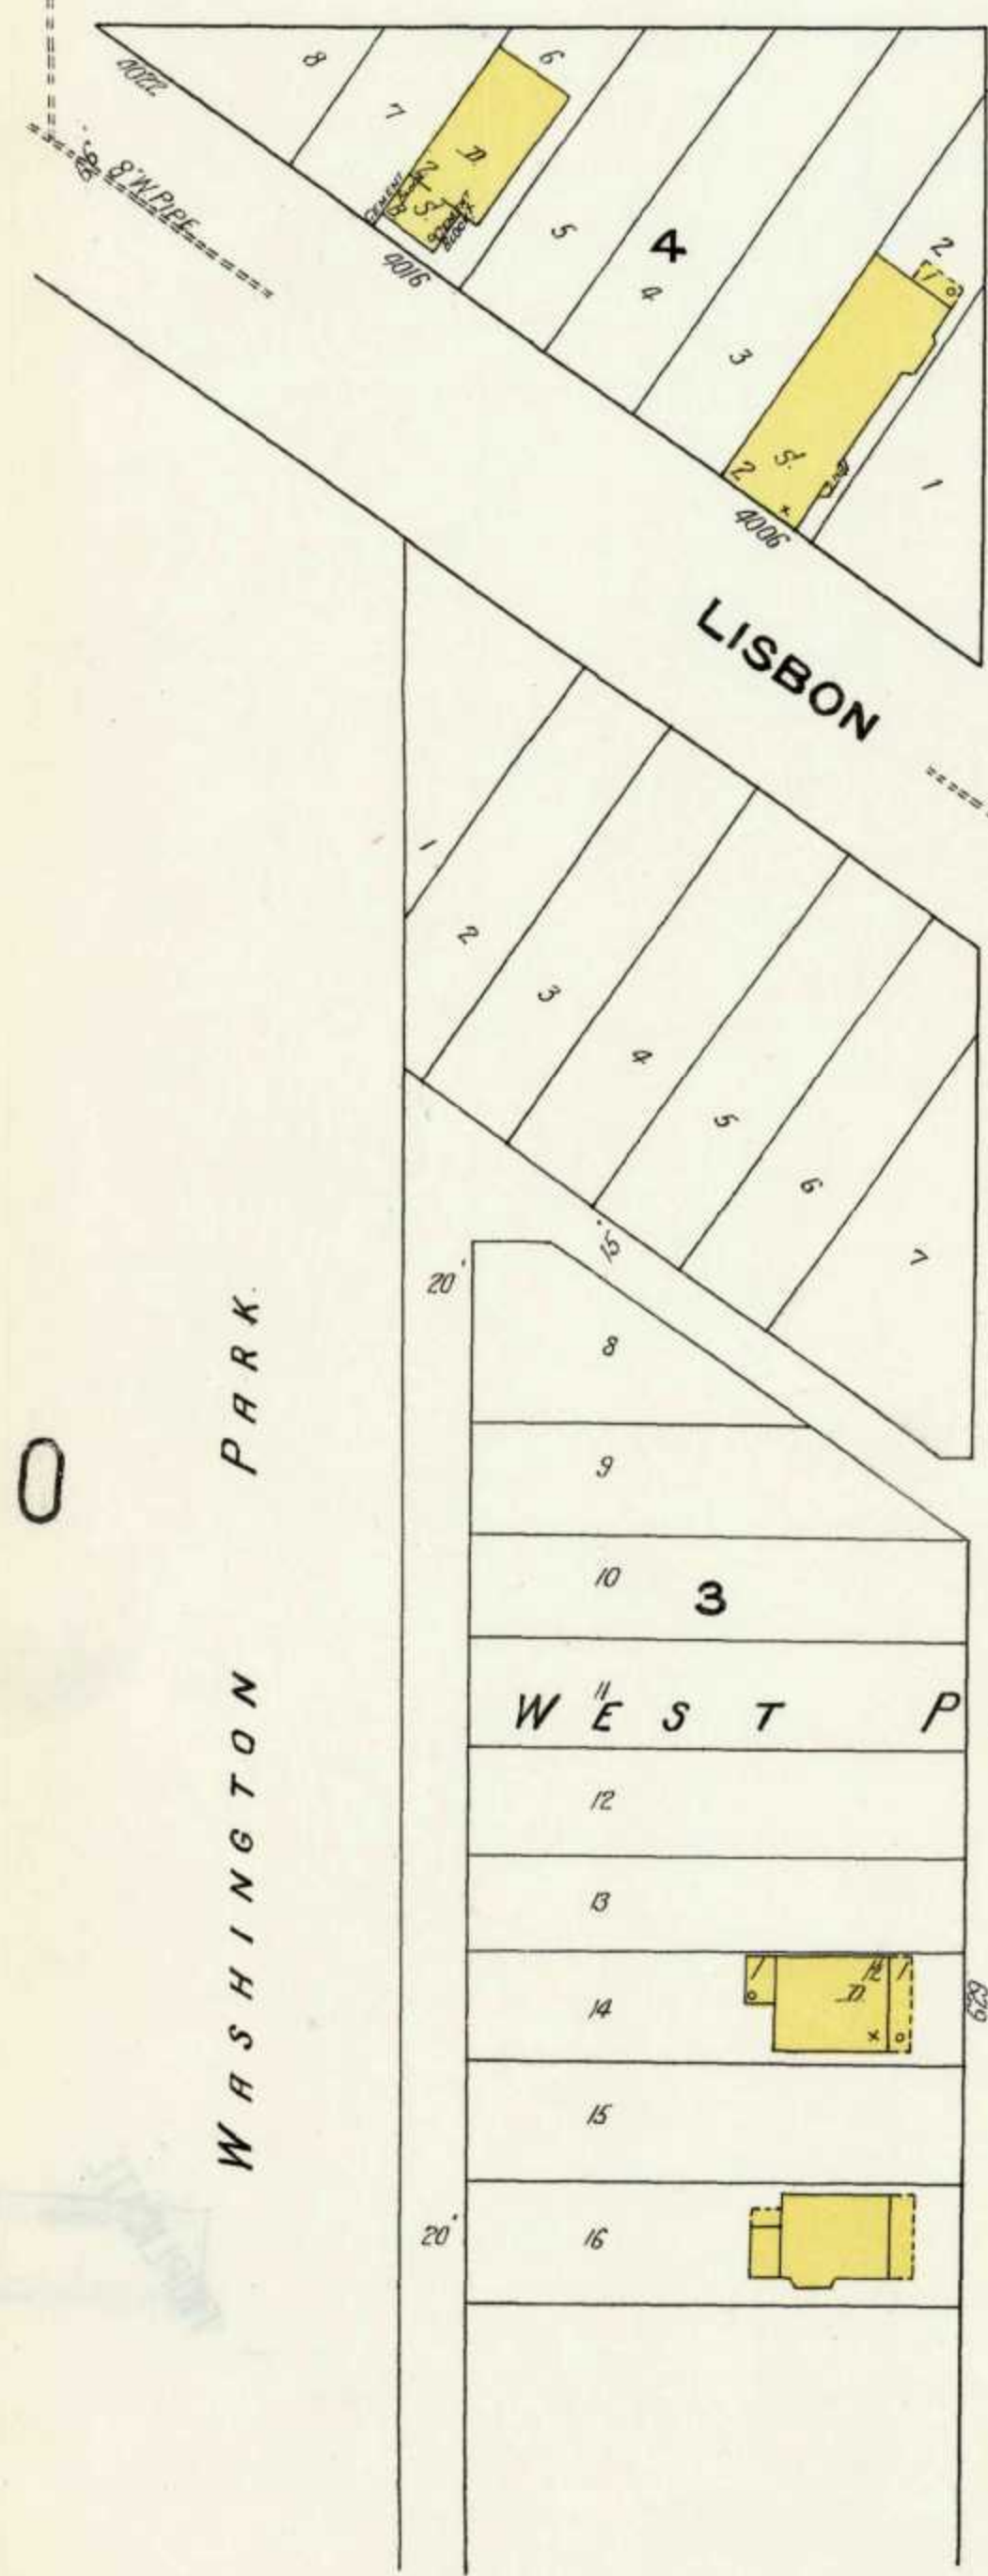

1910
VOL. 7

Scan
as 1910.07.07.11

710
PABST AV.

MILWAUKEE Vol. 7
712

ST.

711

BROWN

W

37TH ST.

36TH ST.

WESTERN AV. OR 35TH ST.

LISBON AV

714



Scale of Feet.
50 40 30 20 10 0 50 100 150

1910
VOL. 7
Scan
AS1410.DTS0712

713

P A R K





O N

N G T O N G I N G S H I N G

W A S H I N G T O N

1910

Vol. 7

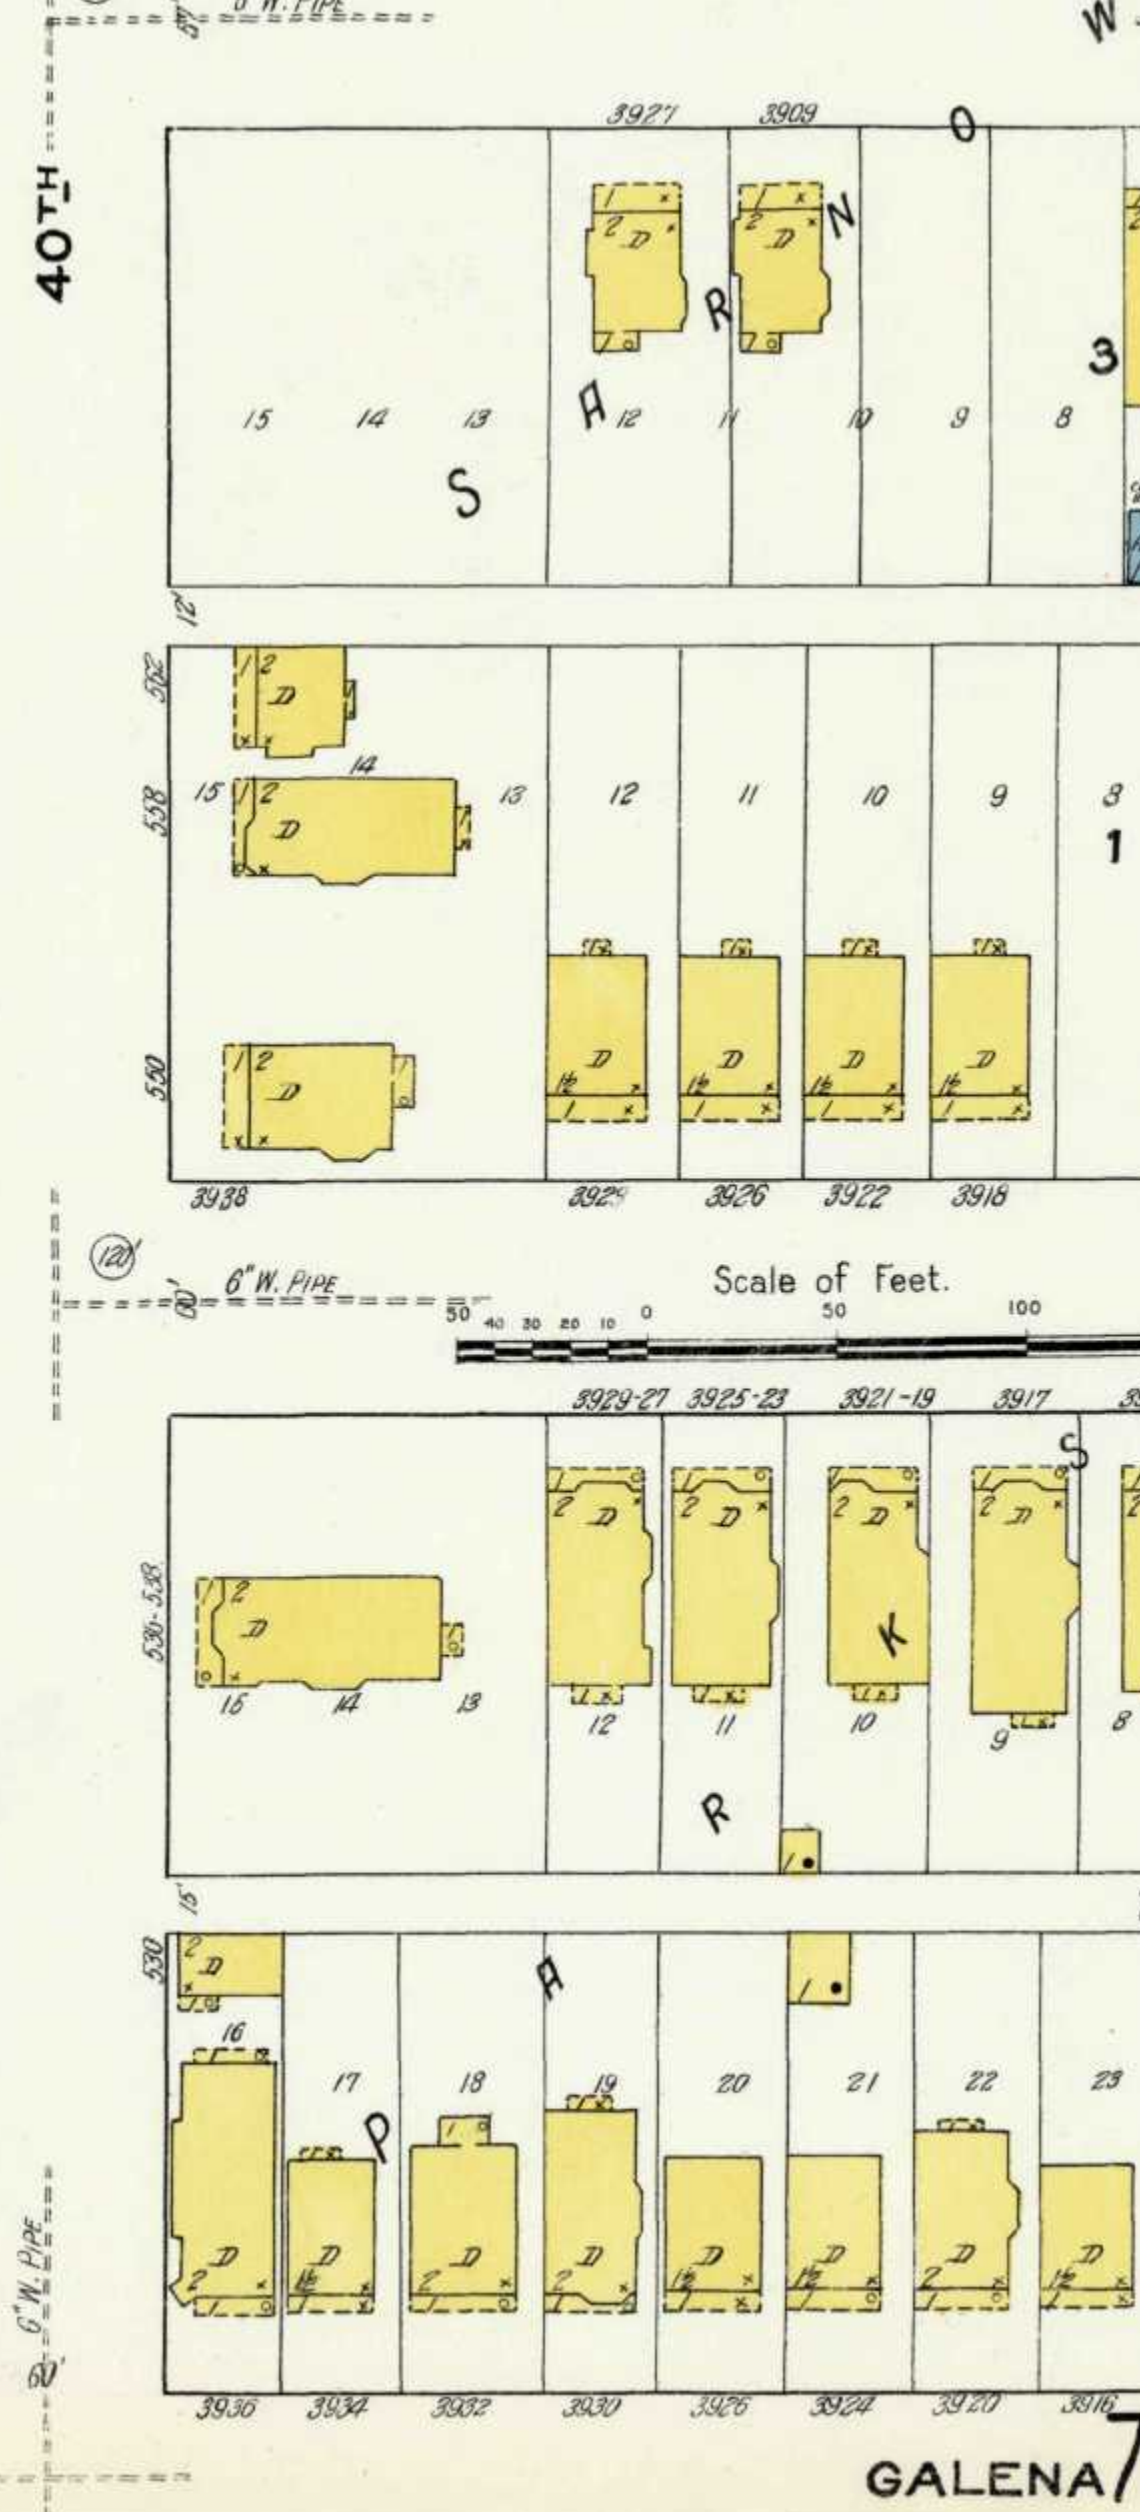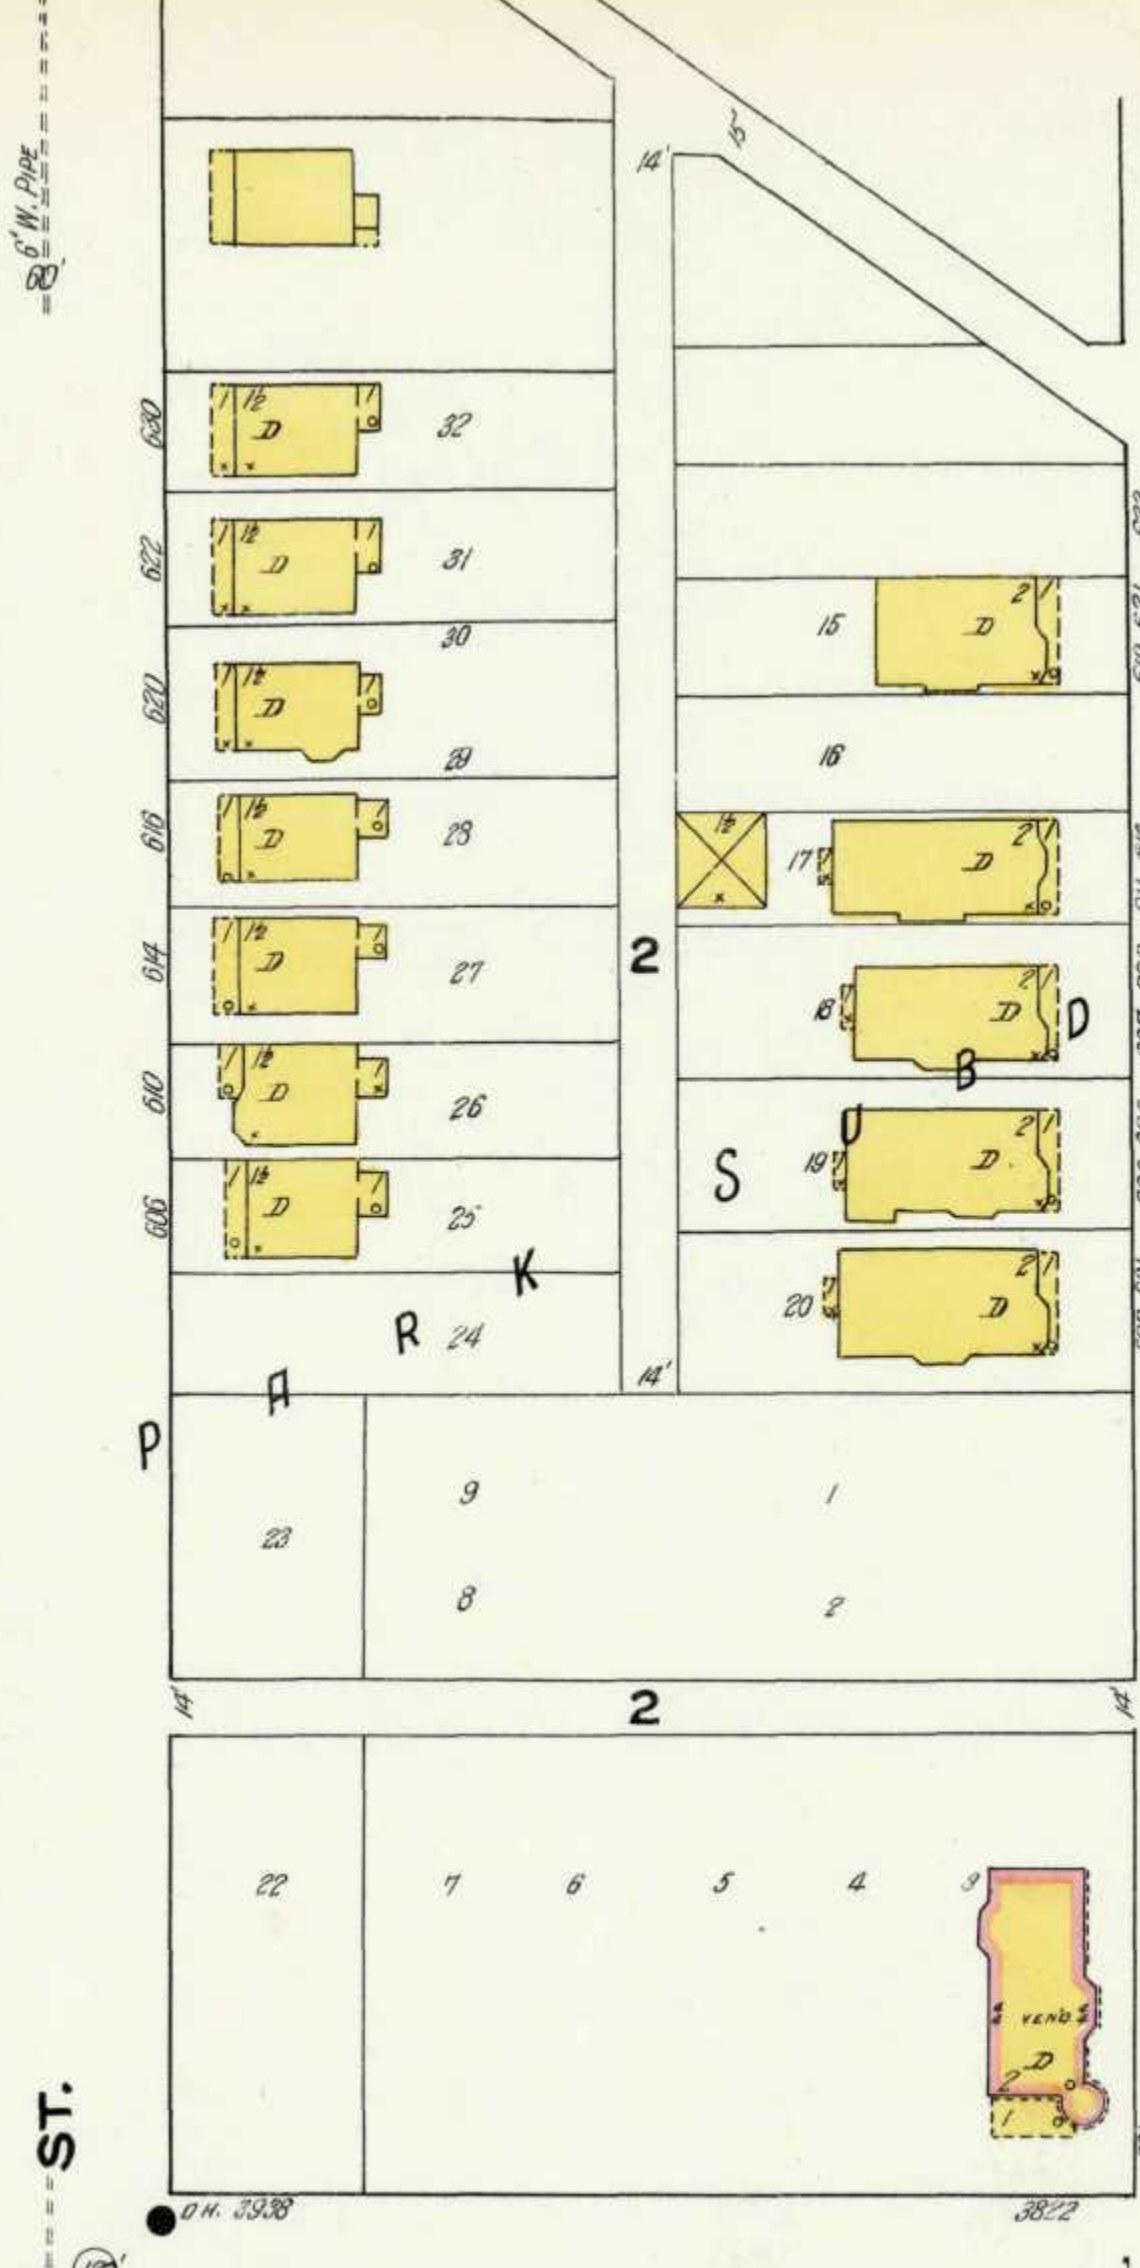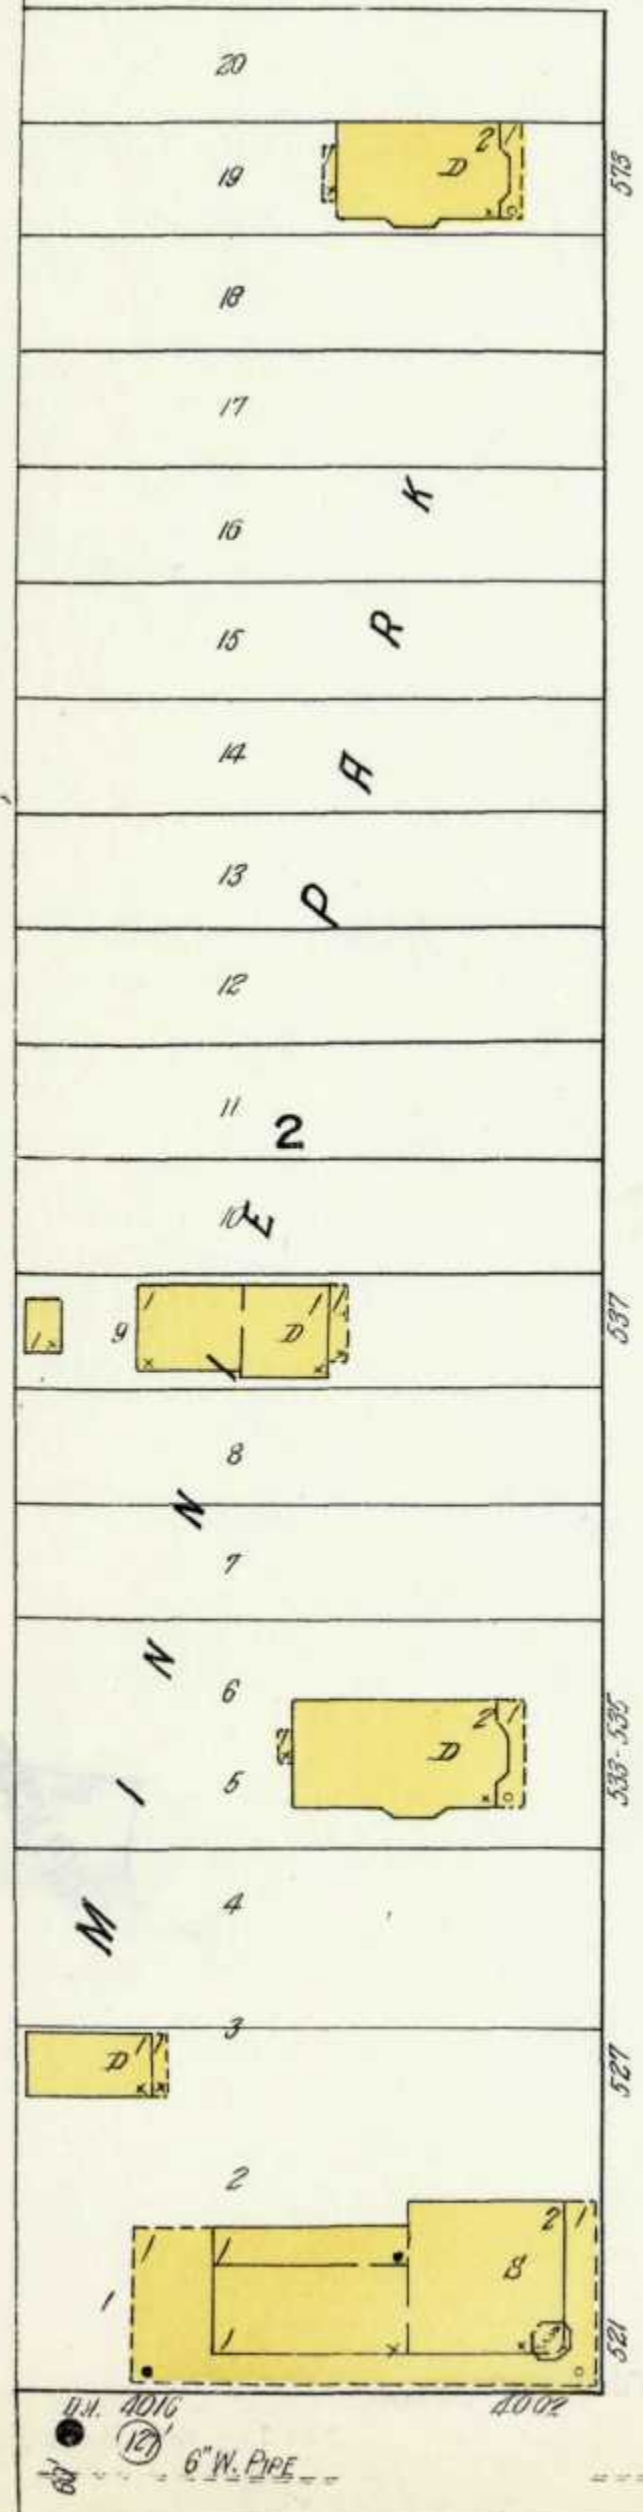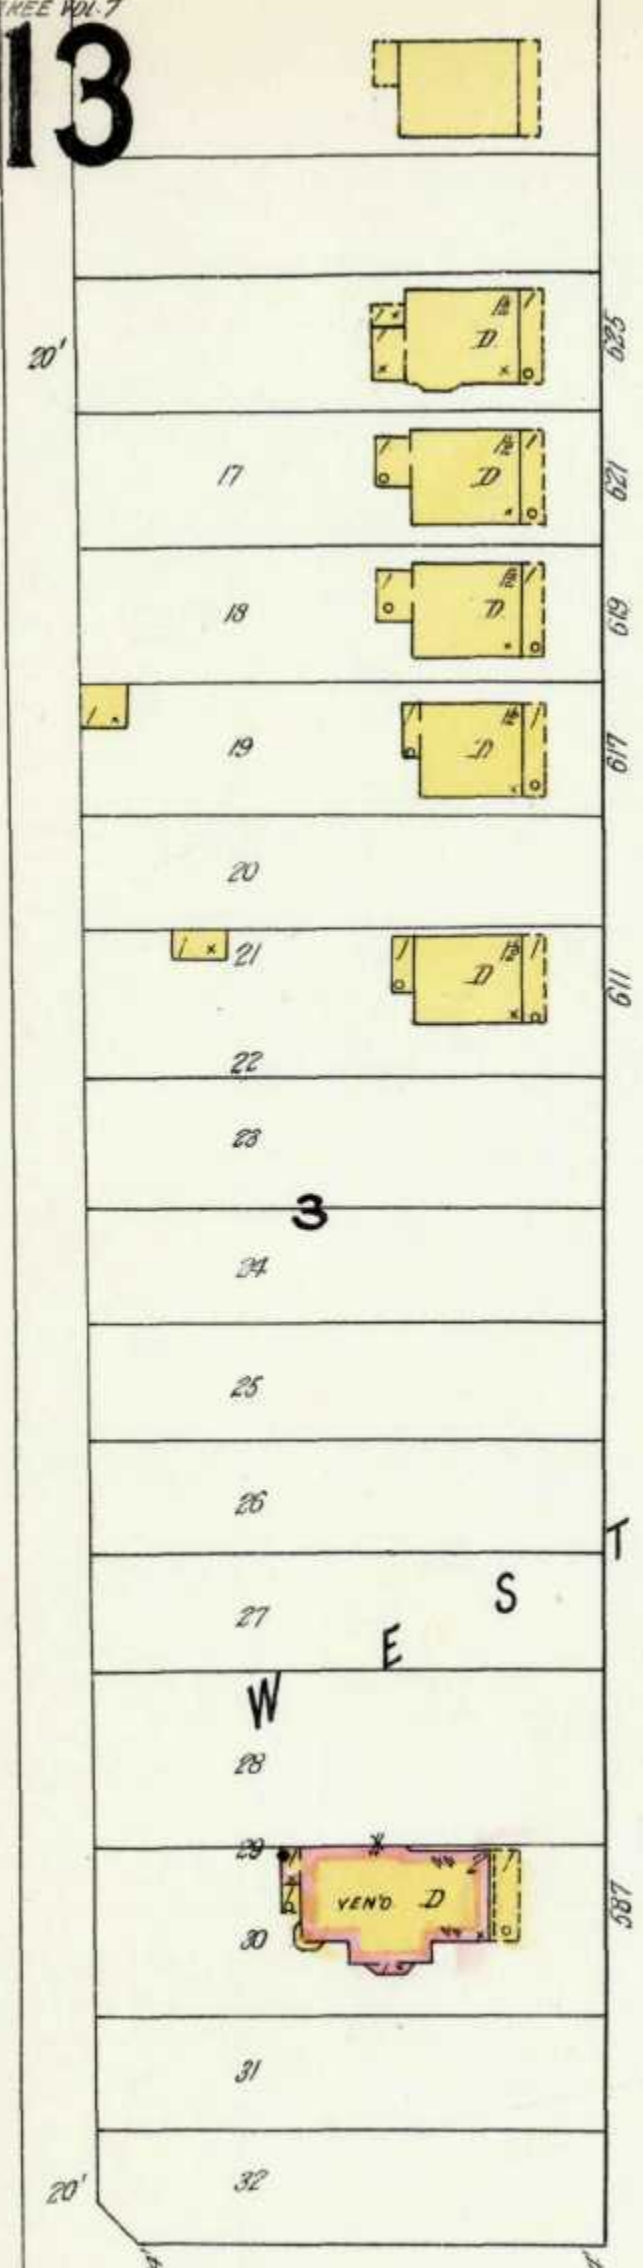



711

ST. V

39TH

ST. V


39TH

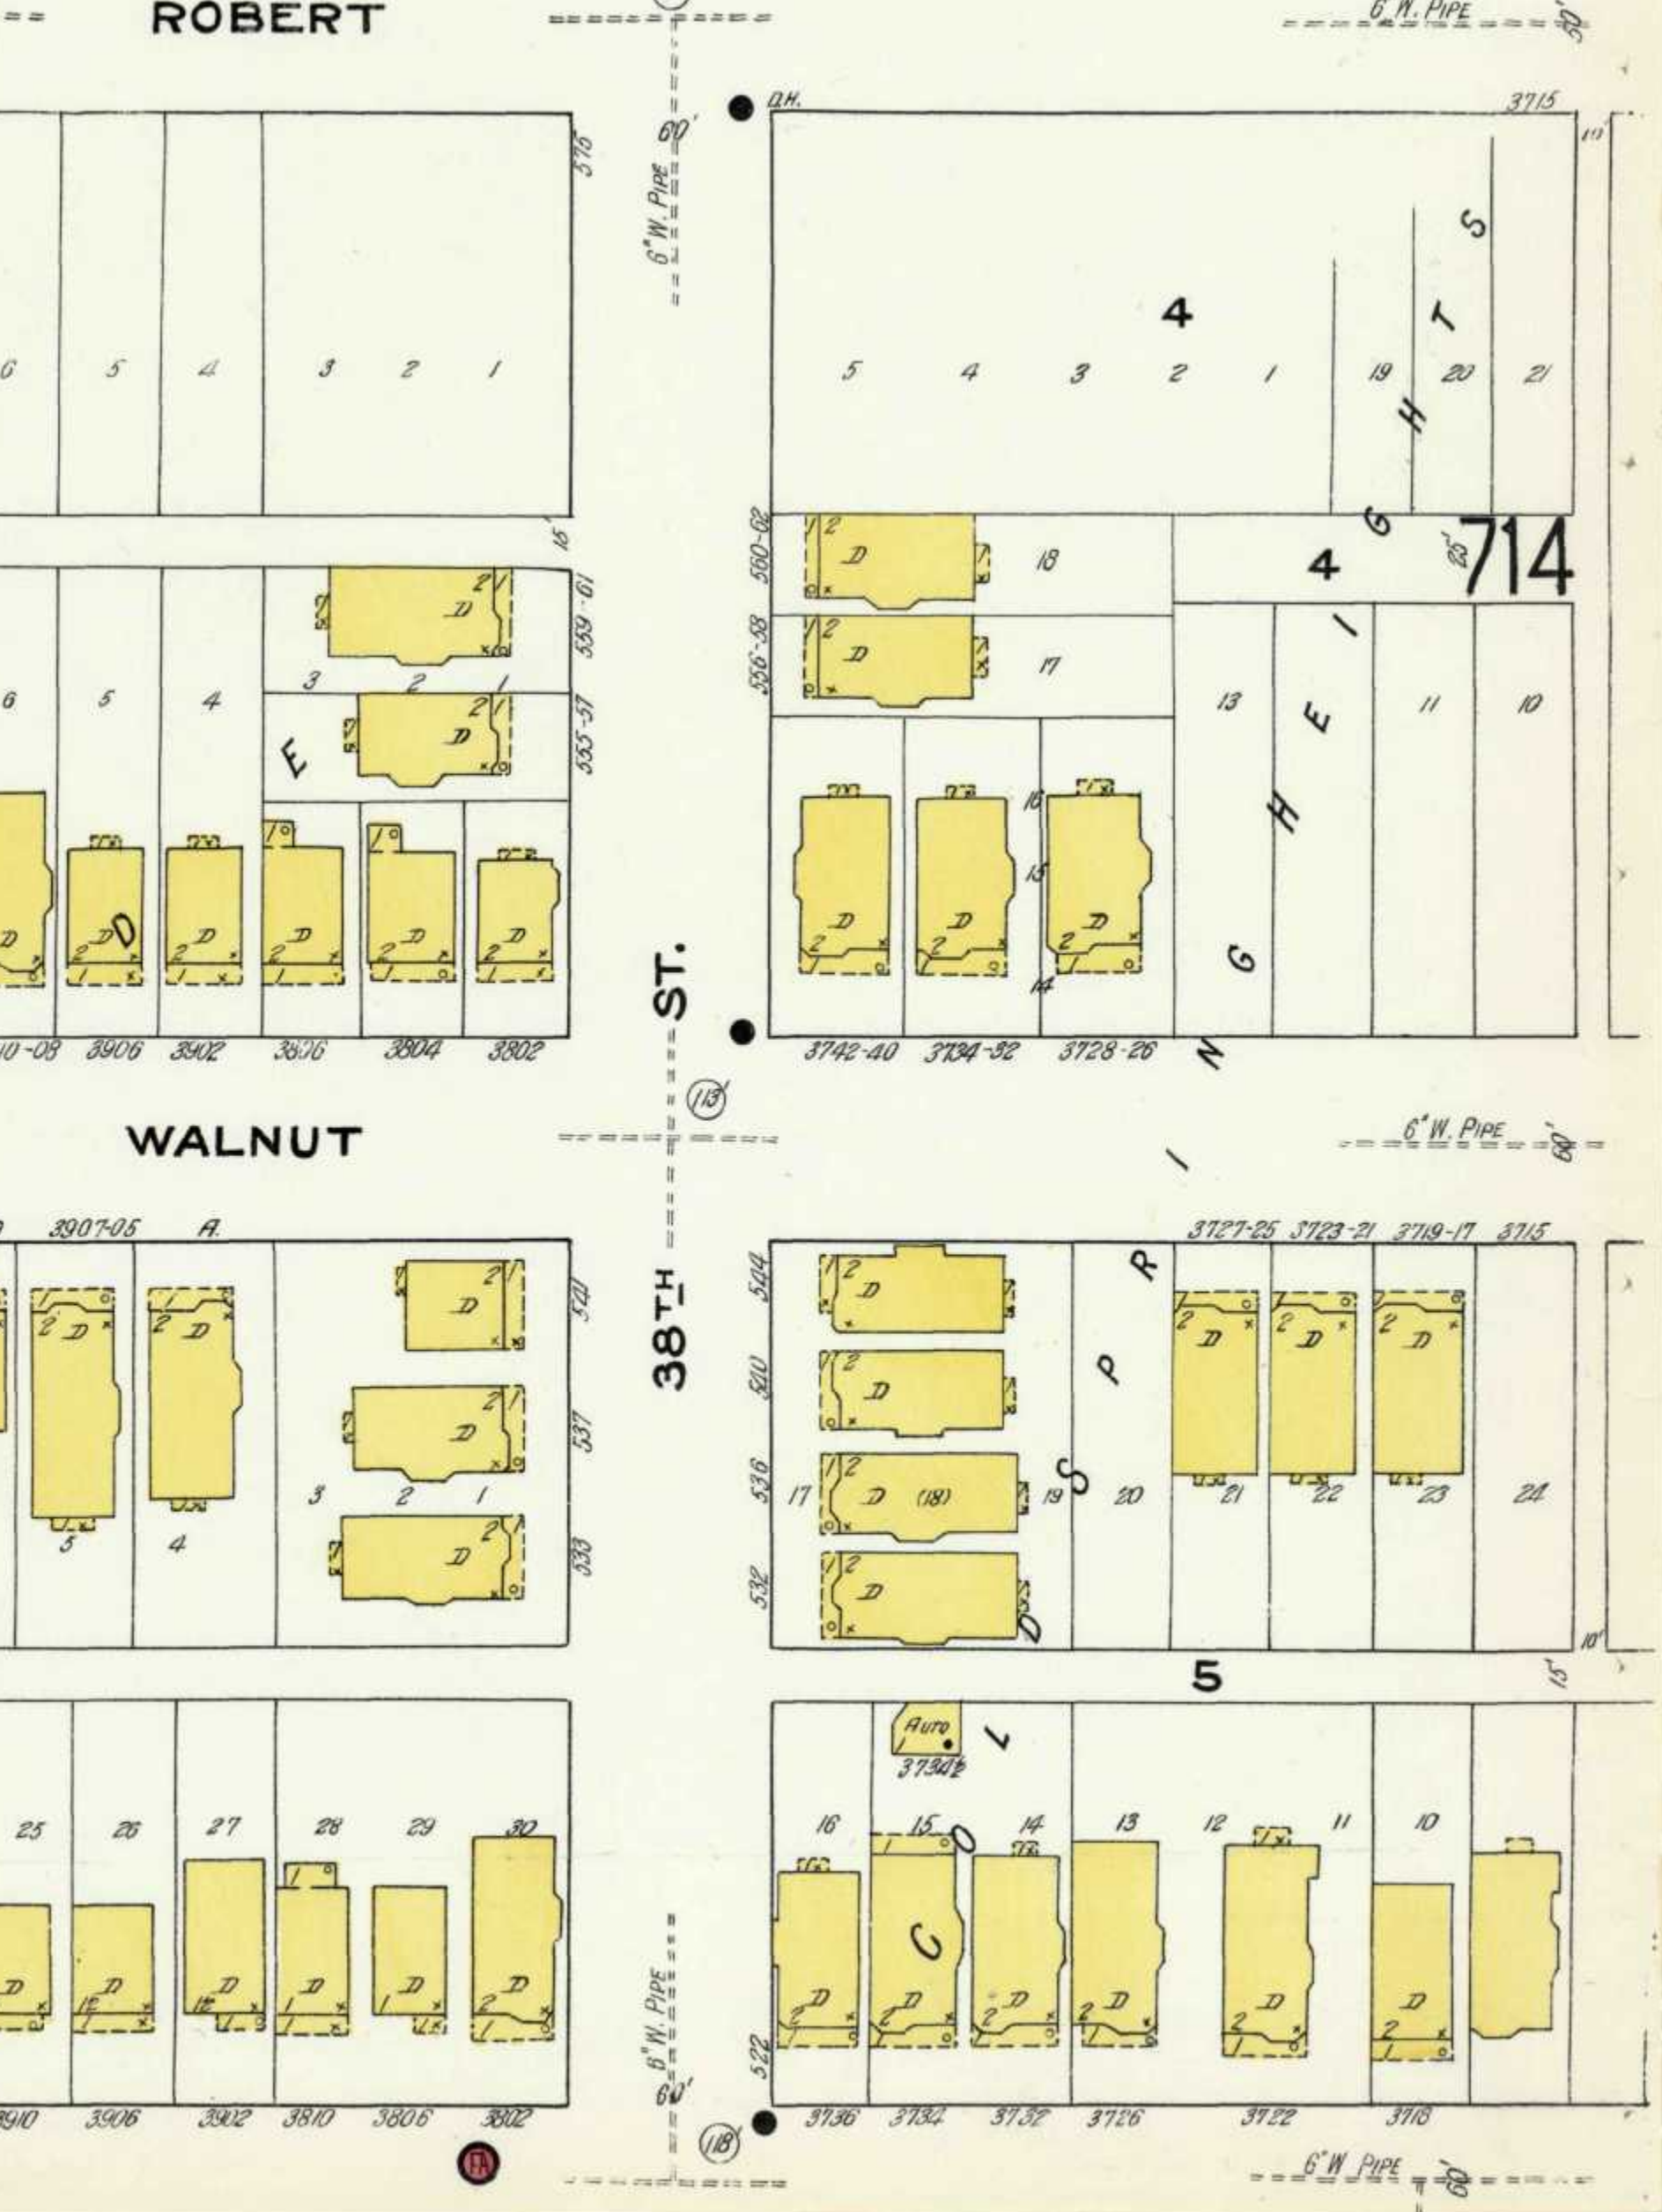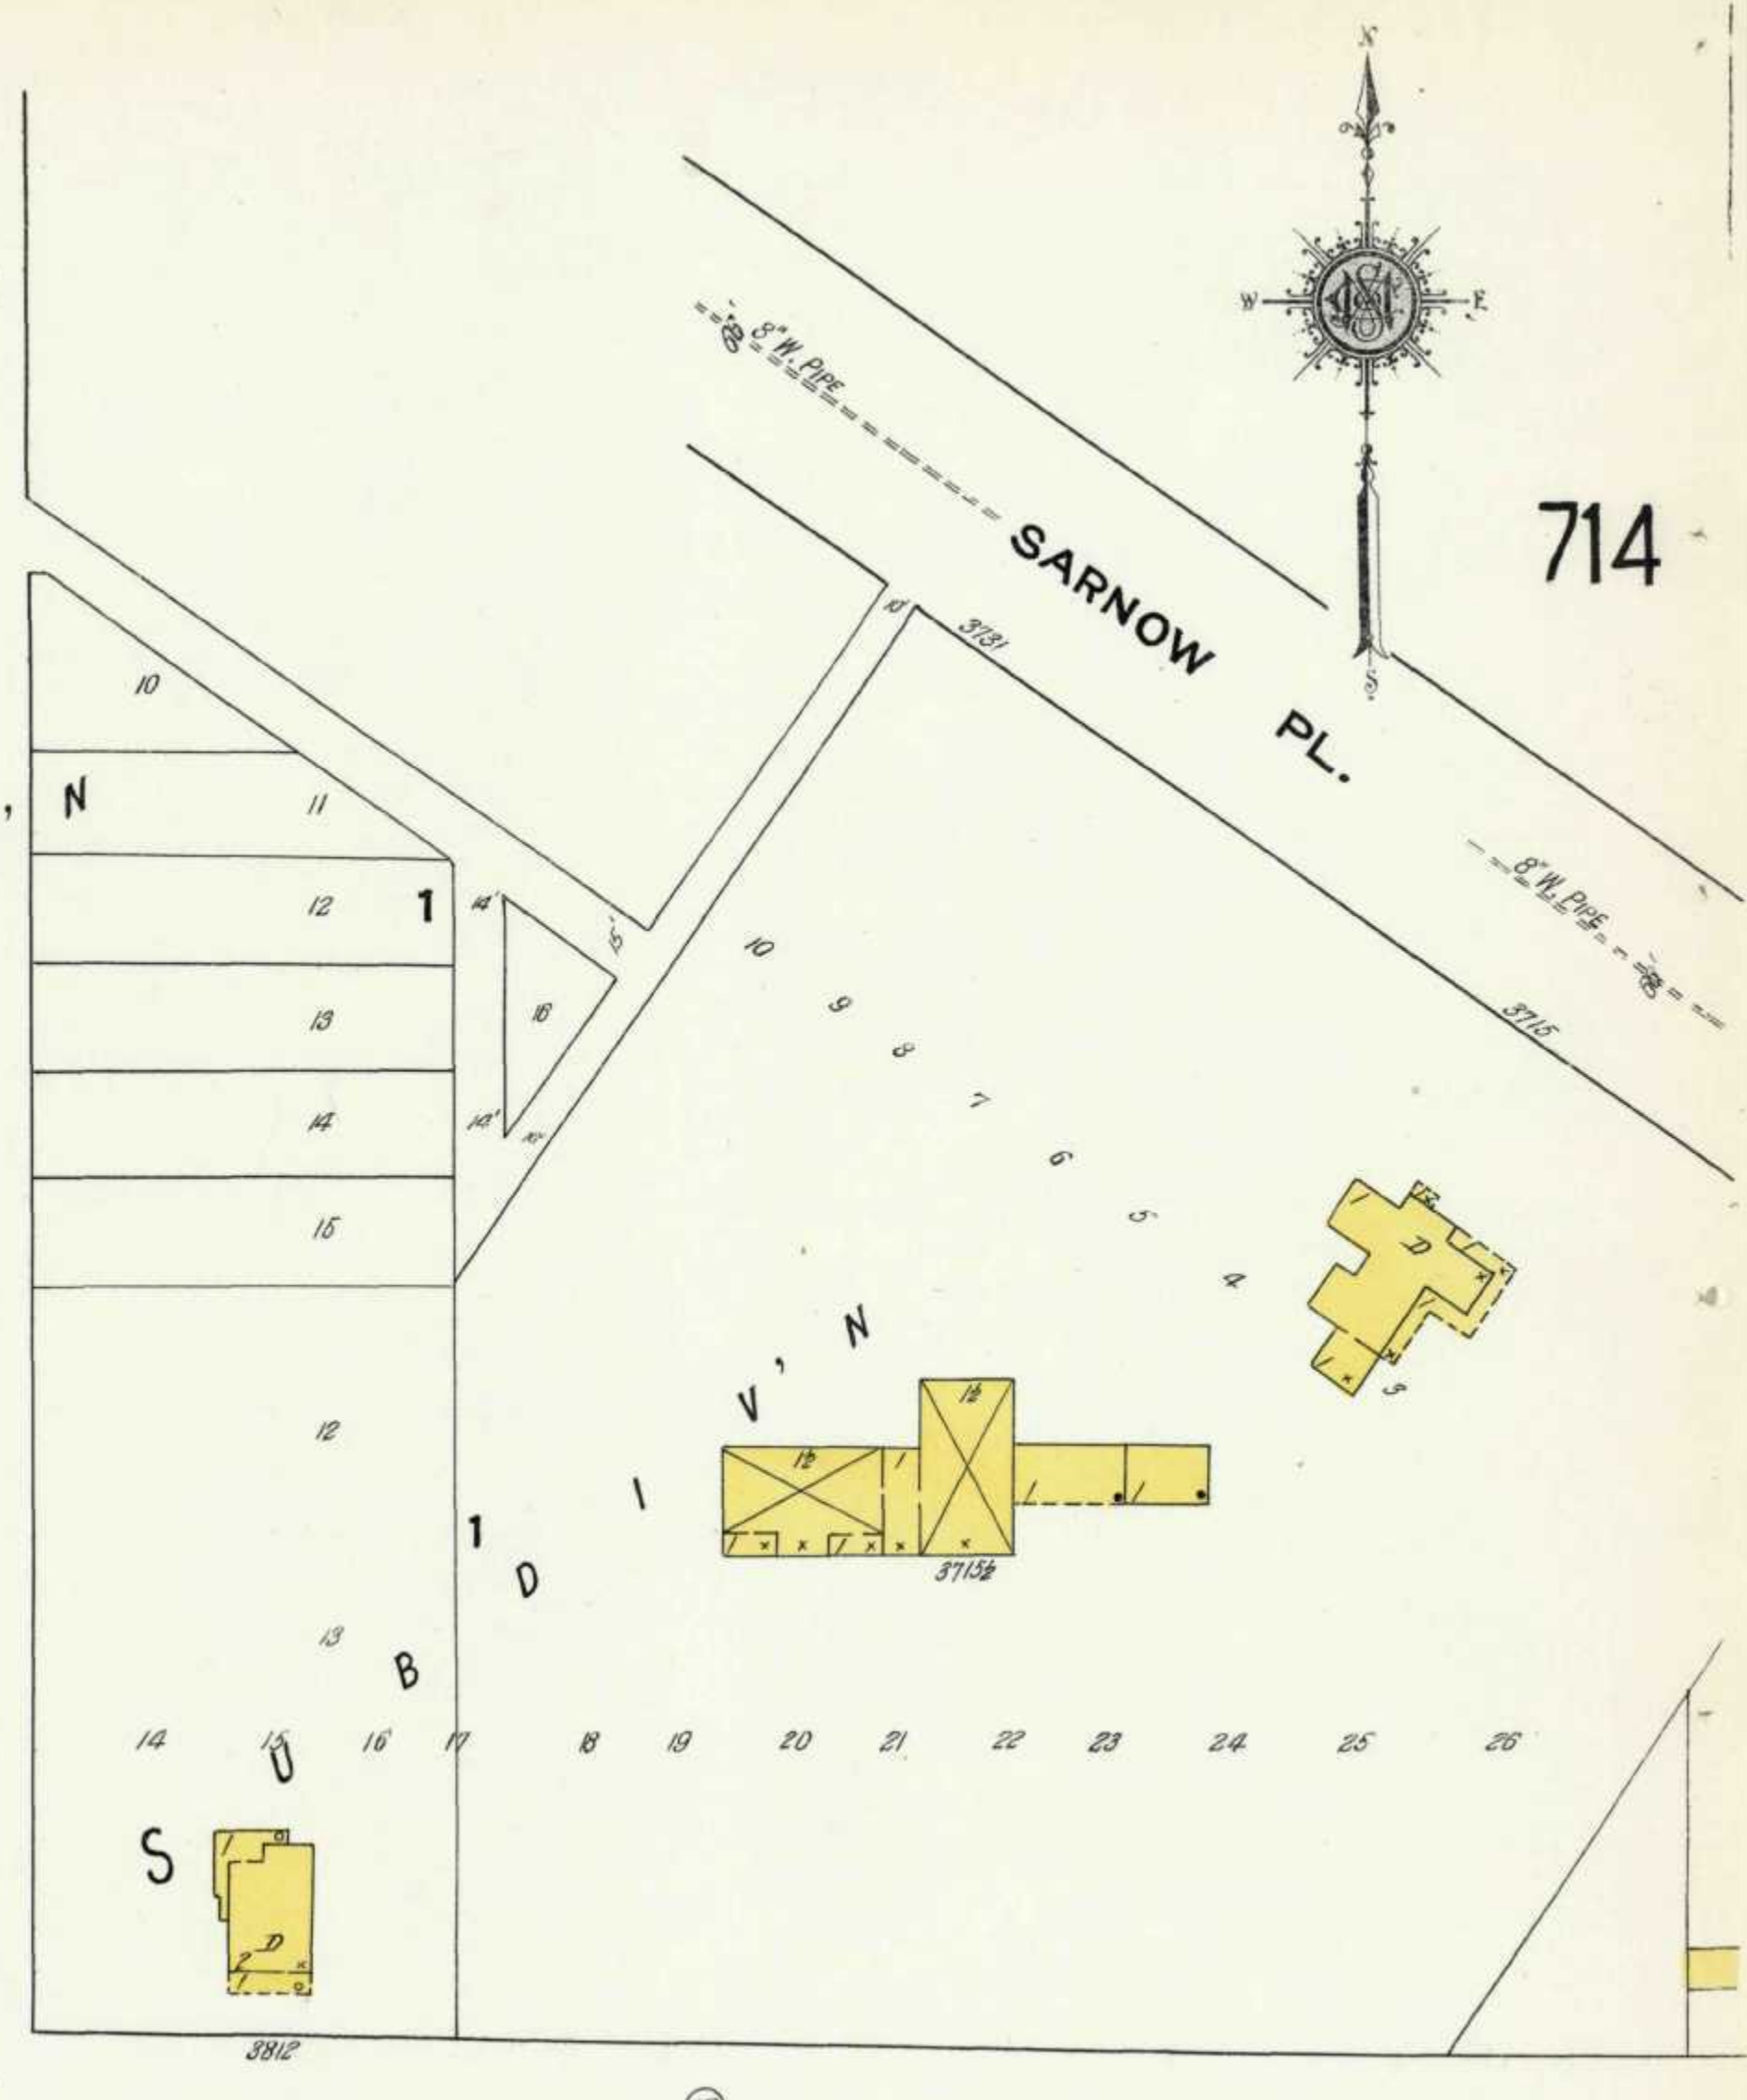

714


SARNOW PL.

Scale of Feet.

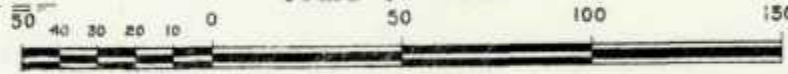

WALNUT

GALENA 715

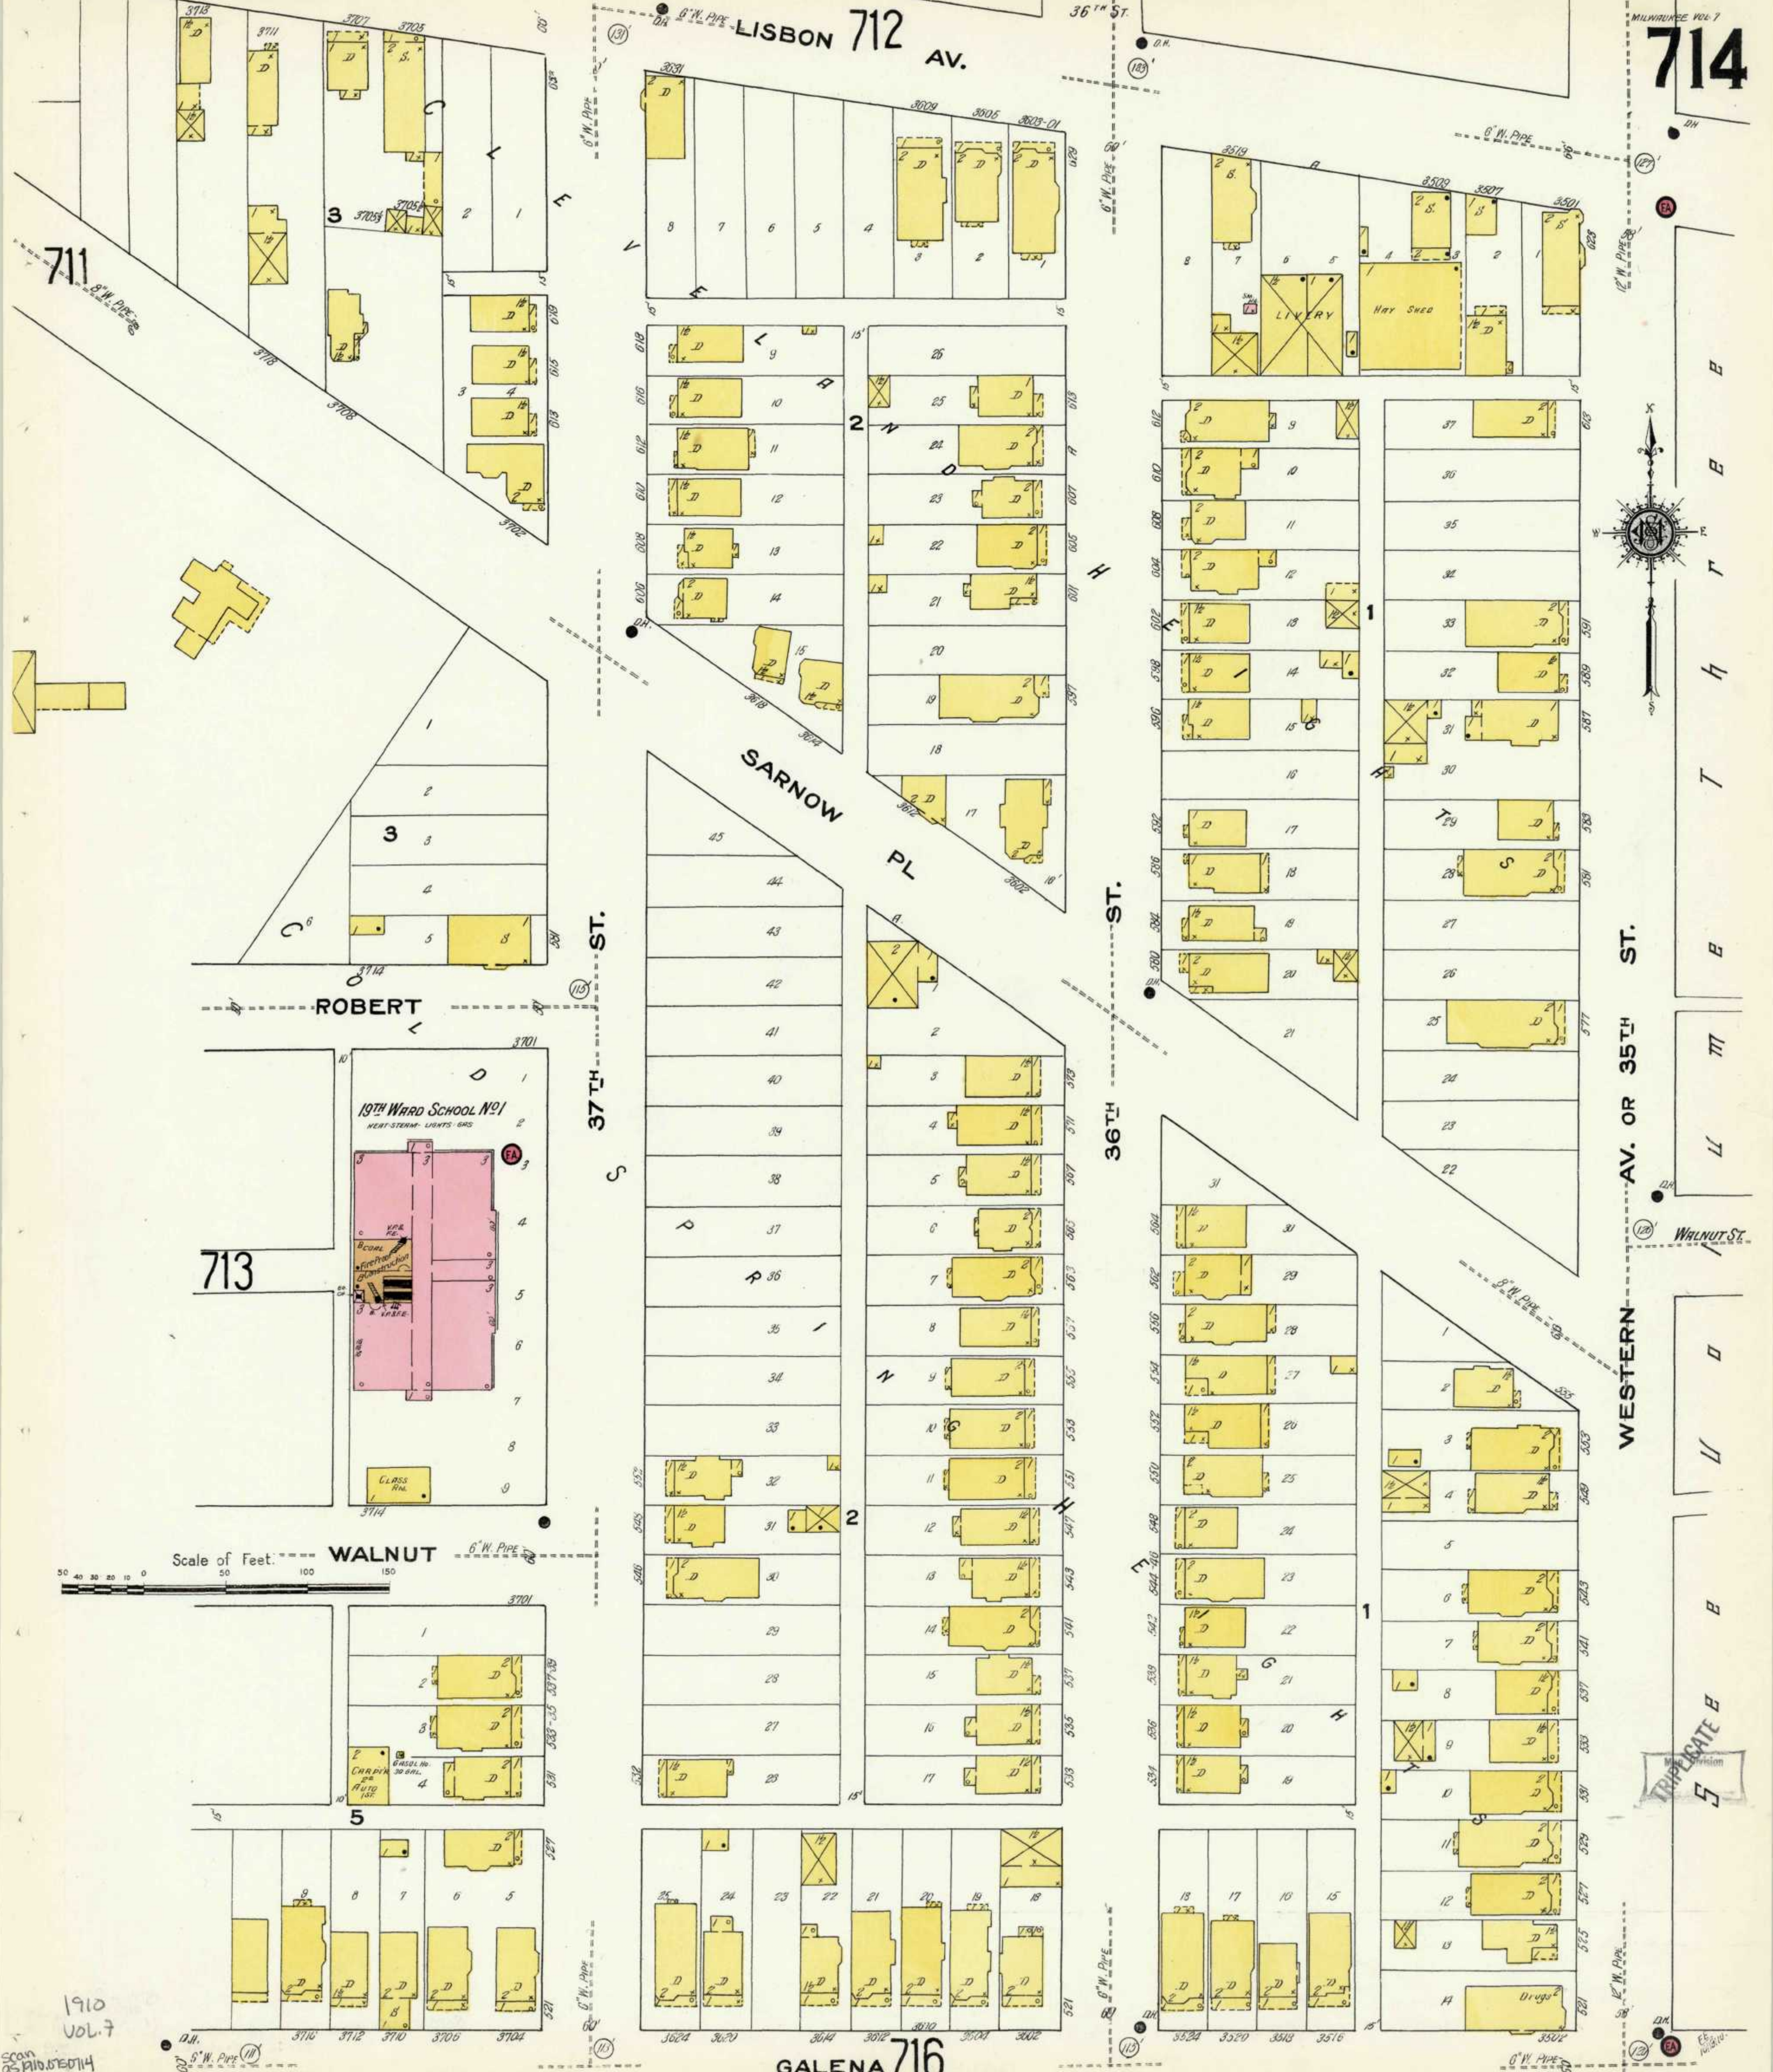

MILWAUKEE VOL. 7
714

WESTERN AV. OR 35TH ST.

WALNUT ST.

TRIPPLICATE

LISBON 712 AV.

SARNOW PL.

GALENA 716

19TH WARD SCHOOL NO. 1
HEAT STOVE LIGHTS GAS

CLASS ROOM

Scale of Feet: 0 50 100 150

WALNUT

1910
VOL. 7
Scan
as 1910.070714

GALENA

WASHINGTON PARK



714

GALENA

YOUNG MEN'S LOAN & INV. ASS'N SUBDIV'N N


MILWAUKEE IMPORTING CO.
COFFEE ROASTING
NORTH & RIVER ST. - LIGHTS ELEC.


CHERRY

HOPE EVANGL
LUTHN CHURCH
HEAT FURN-
LIGHTS GAS

VLIET

Scale of Feet.

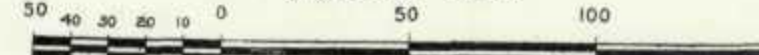

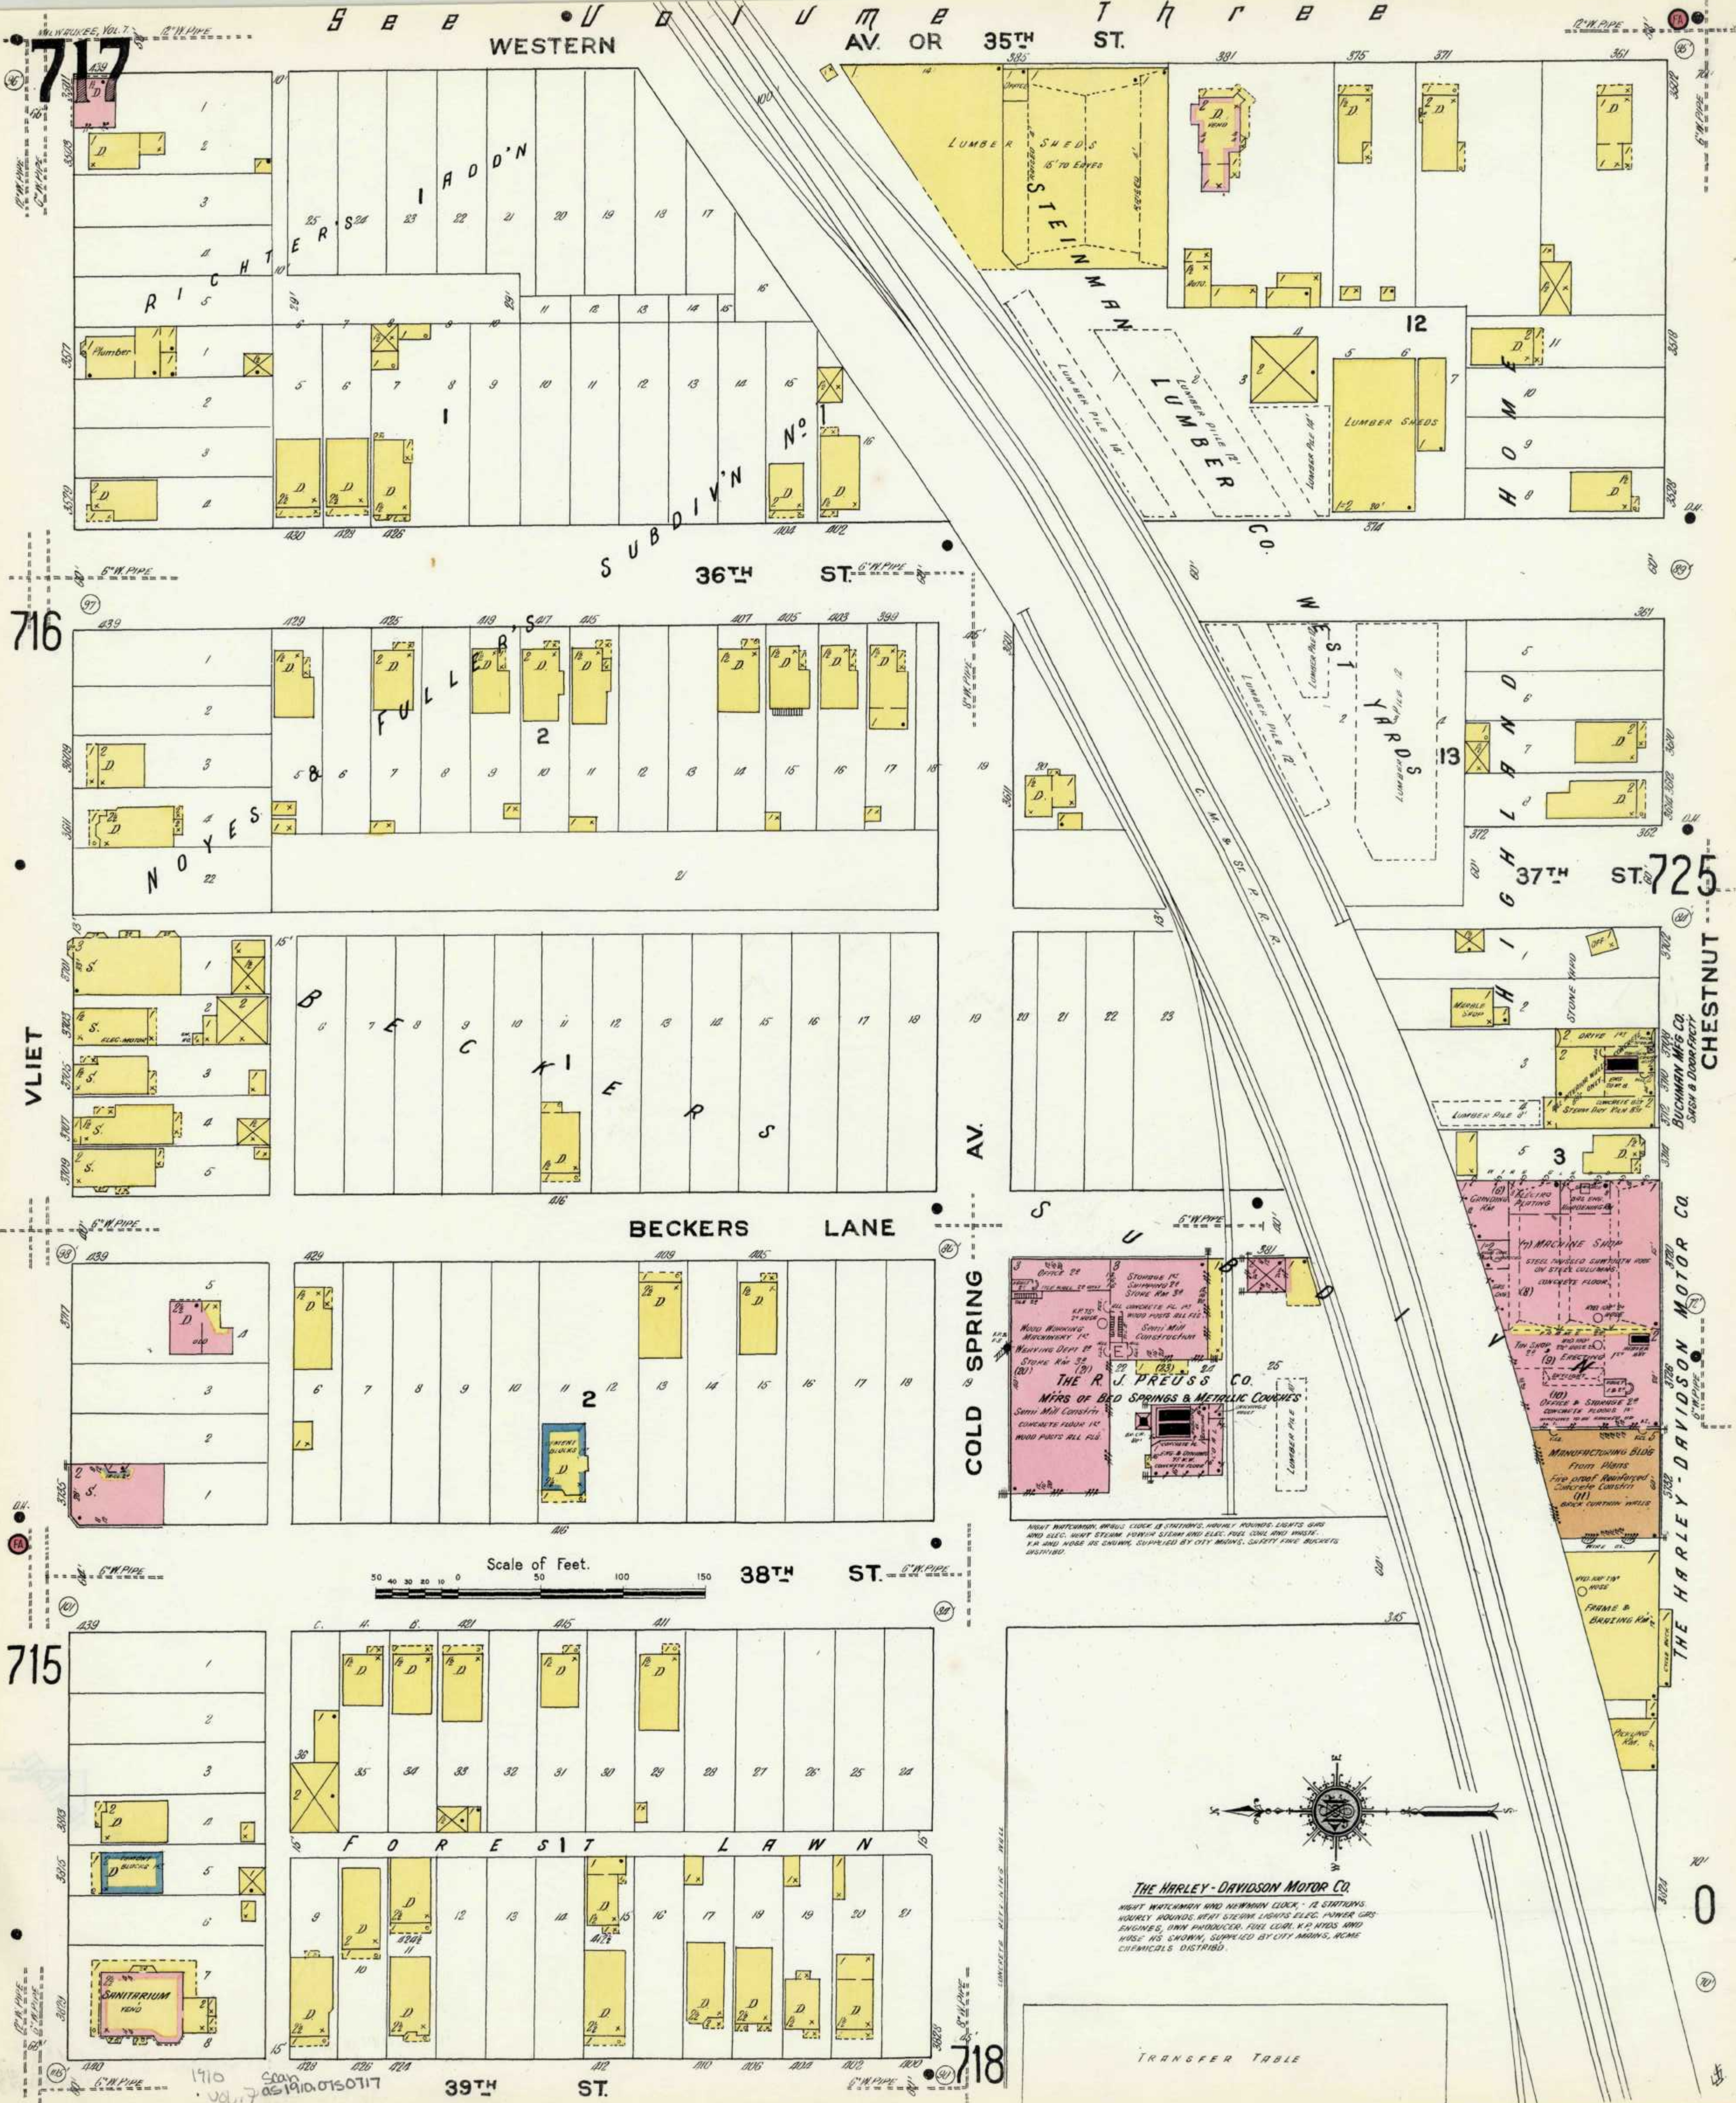

717

716

VLIET

715

718

725

THE HARLEY-DAVIDSON MOTOR CO.

0

WESTERN

AV. OR 35TH ST.



36TH ST.

BECKERS LANE

38TH ST.

39TH ST.

CHESTNUT

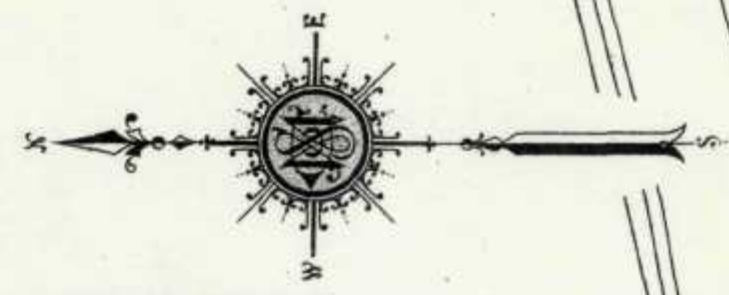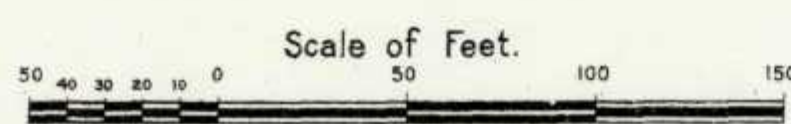

THE HARLEY-DAVIDSON MOTOR CO.
NIGHT WATCHMAN AND NEWMAN CLOCK; 12 SIGHTS.
HOURLY ROUNDS, NIGHT STEERING LIGHTS, ELEC. POWER GAS
ENGINES, UPRIGHT PRODUCER, FUEL COIL, K.P. HYDRO, AND
HOSE AS SHOWN, SUPPLIED BY CITY MACHINERY, HOME
CHEMICALS DISTRIBUTED.

TRANSFER TABLE

1910 Scan
as 1910.0150117

VLIET

39TH ST.

40TH ST.

COLD SPRING AV.

HIGHLAND BLVD

TRANSFER TABLE

ERECTING & MILL RM

THE MILWAUKEE ELEC. RY & LIGHT CO.-COLD SPRINGS SHOPS

From Plans.



ALL BUILDINGS TO HAVE STEEL TRUSS SAWTOOTH ROOFS ON STEEL COLUMNS.

TRANSFER TABLE

GENL REPAIR SHOP

MACHINE SHOP

FORGE SHOP

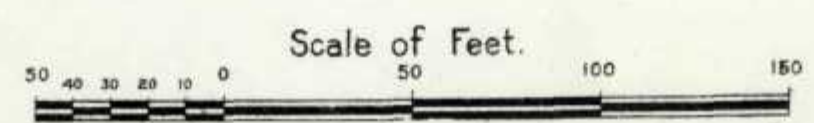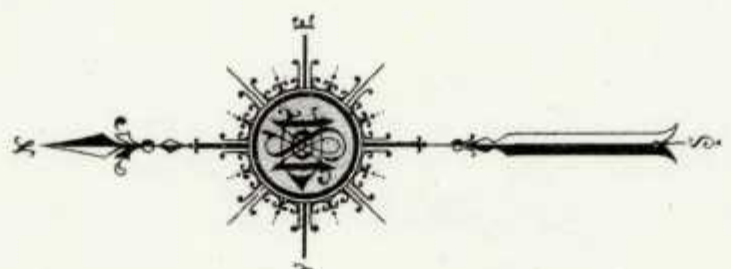

1910
Vol. 7

TRIPLE
COPY

Scan
as 1910.0750718

MILWAUKEE, VOL. 7
719 CENTER CITY

721

CHARLES


49TH ST.

PLANK RD

MILWAUKEE & WATERTOWN

720

Menomonee River

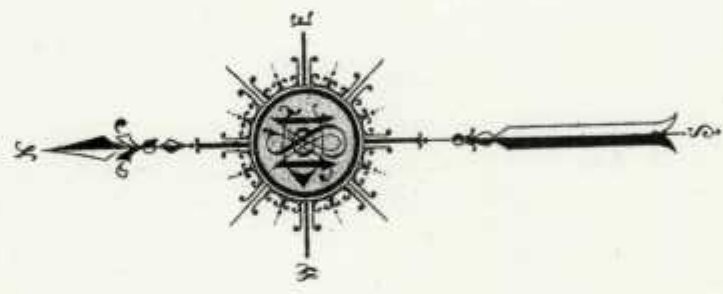


BURNHAM BROS. BRICK CO.

NO WATCHMAN - POWER - STEAM -
HEAT - HOT AIR - FUEL - COAL - LIGHTS -
ELECTRIC - 100' FIRE HOSE ATTACH -
ABLE TO DRINK STEAM PUMP CHARGE -
200 GALS PER MINUTE, DRAWING
FROM WELL -

**J. P. LINDEMANN,
TINWARE FACTY**

OWNER LIVES ON PREMISES
TO HAVE ELEC. LIGHTS - HEAT -
EXHAUST STEAM - POWER - STEAM -
FUEL - COAL - NO FIRE APP.

Scale of Feet.

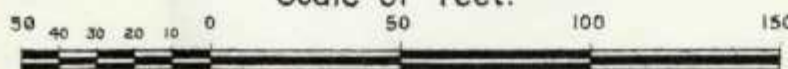

1910
VOL. 7

721

N O E X P O S U R E

MILWAUKEE, VOL. 7
CENTER CITY 720

A.F. & L. MANEGOLD,
STONE QUARRY
NO WATCHMAN -
NO LIGHTS - FUEL: COAL


ROCK QUARRY

FORMERLY
CASTALIA BOTTLING WORKS
NOW VACANT

Located 4 Miles W. of P.O.
NO EXPOSURE ANY SIDE.

719

Menomonee River

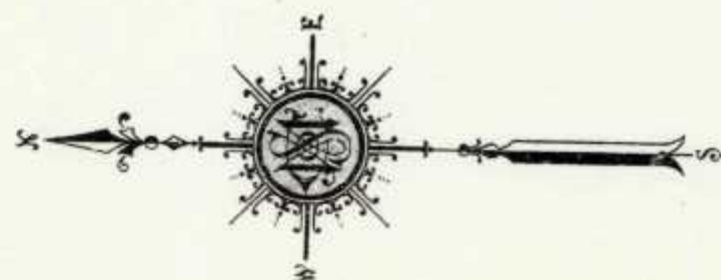

MONARCH STONE CO.
NO WATCHMAN
NO LIGHTS - FUEL: COAL

STONE QUARRY


Menomonee River

MONARCH STONE CO.
NO EXPOSURE ANY SIDE

STONE QUARRY

HAWLEY RD

Scale of Feet.

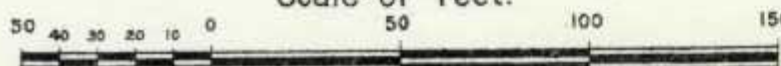

1910
Vol. 7

720

722



Scale of Feet.

Scale of feet.

1910
VOL. 7

Scan
as1910.v07s0721

MILWAUKEE & WATERTOWN PLANK RD

Creek

Menomonee River

JOHNS - MANVILLE CO.

THE AMERICAN HAIR FELT CO.
HAIR FELT FACTORY
Bldg. owned by H. W. JOHNS - MANVILLE CO.
Mfg. of hair felt, roofing felt, etc.
Power supplied by Milwaukee Electric & Mechanical Co.
Mfg. Co. - 70 W. WISCONSIN ST. - MILWAUKEE, WIS.

MAGNESIA PLANT
SHIPPING & STORAGE
FINISHING & DRYING
DRY KILNS

BEATER RM
MILL BOARD DEPT

H. W. JOHNS - MANVILLE CO.
MFGS OF MAGNESIA & ASBESTOS SPECIALTIES

THREE NIGHT WATERWORKS, D.D. SYSTEM, 15 STATIONS, 1000' ROUNDS
VENT HOT AIR AND STEAM, 1000' ROUNDS, 100' DIA. TUBES, 100' DIA.
ELEC. I.E.P. 1000' ROUNDS, 100' DIA. TUBES, 100' DIA. TUBES, 100' DIA.
DUPLEX PUMP, 100' DIA. TUBES, 100' DIA. TUBES, 100' DIA. TUBES, 100' DIA.
1 SWIFT - 100' DIA. TUBES, 100' DIA. TUBES, 100' DIA. TUBES, 100' DIA.
AND 1 HUGGINS PUMP, 100' DIA. TUBES, 100' DIA. TUBES, 100' DIA. TUBES, 100' DIA.
FROM RIVER - 100' DIA. TUBES, 100' DIA. TUBES, 100' DIA. TUBES, 100' DIA.
THROUGH ALL BLDGS. HEADS, 100' DIA. TUBES, 100' DIA. TUBES, 100' DIA. TUBES, 100' DIA.
GRAVITY TANK ON 80' DIA. TRESTLE, 100' DIA. TUBES, 100' DIA. TUBES, 100' DIA. TUBES, 100' DIA.
PUMP, 100' DIA. TUBES, 100' DIA. TUBES, 100' DIA. TUBES, 100' DIA. TUBES, 100' DIA.
ONE 6" CONNECTION TO CITY MAINS, GRAVITY PRESSURE 35 LBS.
1 HAND HOSE CART WITH 100' DIA. HOSE, 100' DIA. TUBES, 100' DIA. TUBES, 100' DIA.

Scale of Feet.



WELLS ST. VIADUCT

CONCRETE FOUNDATION OF FORMER
Bldg. No. 100.

TRIPPLICATE

MILWAUKEE, VOL. 7
723

724

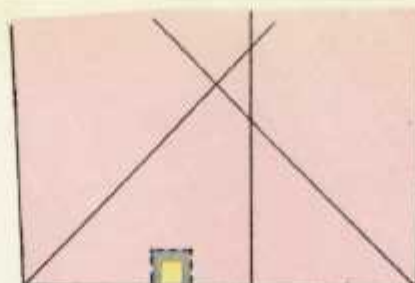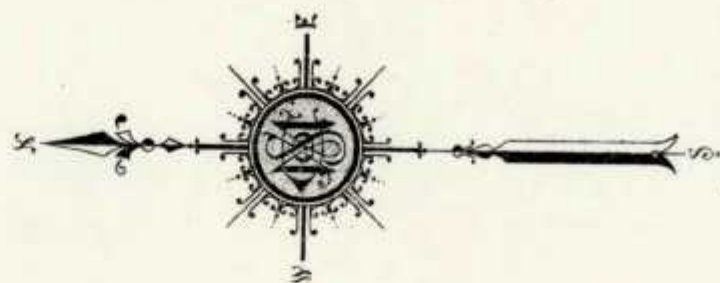

MEINERS R'D

WATERTOWN PLANK R'D

MILLER BREWING CO.

C. M. & ST. R. R. R. R.


MILWAUKEE &

Menomonee River

A. GETTELMAN BREWING CO.

NIGHT WATCHMAN-BEYER CLOCK-7 STATIONS-
HOURLY ROUNDS-POWER & LIGHT-STEAM-FUEL-COR-
LIGHTS-ELECTRIC-LEAK-HYDRAULIC V.P. & HOSE AS SHOWN
SUPPLIED BY FRANKS-MORSE STEAM PUMP SIZE
10"x6"x12" DRAWING FROM WELLS-200' HOSE ON
HOOK IN ENGINE ROOM-

Scale of Feet.

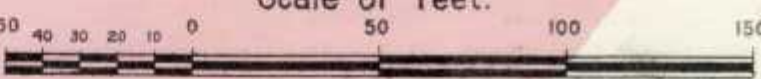

722

STATE


ST. NOT OPENED

MILWAUKEE & WATERTOWN PLANK RD

CEDAR ST.



Scale of Feet.

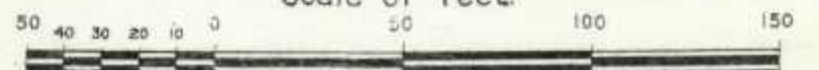

WELLS

NOT OPENED

FRED MILLER BREWING COMPANY

MILLER AV.

TWO NIGHT WATCHMEN-NEWMAN CLOCK-23 INSIDE & OUTSIDE STATIONS-
HOURLY ROUNDS-POWER-STEAM & ELECTRIC-HEAT-TERM-ROOMER SYSTEM
IN ROTATING WORKS-FUEL COAL-GRANITE, AUTOMATIC SPRINKLERS
IN DEPT'S AS SHOWN, WET SYSTEM IN BREW HOUSE BUILDINGS, DRY SYSTEM
ON 2ND FLOOR OF BOTTLING WORKS & COOPER SHOP BUILDINGS, 1700 WERDS
SPACED 8" X 8" SUPPLIED BY 20000 GALLON GRAVITY TANK ON ROOF OF
STOCK HOUSES B & C, AND KNOWLES-UNDERWATERS PUMP, SIZE 18" X 10 1/2",
CAPACITY 1000 GALLONS PER MINUTE DRAWING FROM 6000 GALLON CISTERN
FILLED BY CITY MAINS-GRAVITY PRESSURE SEALS-VENTILATE PIPES &
HOSE AS SHOWN, SUPPLIED BY LUDLOW-DUNN-GORDON PUMP, SIZE 12" X 12 1/2",
AND PRESOTT PUMP SIZE 10" X 8 1/2", BOTH PUMPS DRAW FROM 3 ARTESIAN
WELLS, FLOWING CAPACITY COMBINED 750 GALLONS PER MINUTE-NO CITY
WATER CONNECTION TO SPRINKLERS OR STAND PIPES-1 SURGE STEAMER
CONNECTION-1 STEAMER CONNECTION FOR OUTSIDE STAND PIPE
UNAUTHORIZED VOLUNTEER FIRE DEPT-12 MEN DRILLED REGULARLY-3 HOSE
CARTS WITH 1400' 2 1/2" HOSE-6 LADDERS-6 AXES-5 NOZZLES-3 CHEMICAL
EXTINGUISHERS DISTRIBUTED-
AVERAGE HEIGHTS ON BUILDINGS TAKEN FROM 1ST FLOOR OF BREW HO.

TRIPPLICATE

725

CHESTNUT

717

CONT. OF HIGHLAND HOME

HOME

ST.

ST.

HIGHLAND

B'LV'D 126ft wide

38TH

37TH

ST.

AV. OR 35TH

WESTERN

STATE ST.

STATE 60ft wide

PLANK RD 67ft wide

MILWAUKEE & WATERTOWN

724


ST.

36TH

726


PRIVATE ROAD

Scale of Feet.

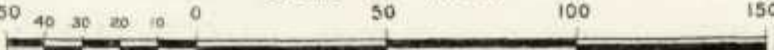


1910

Vol. 7



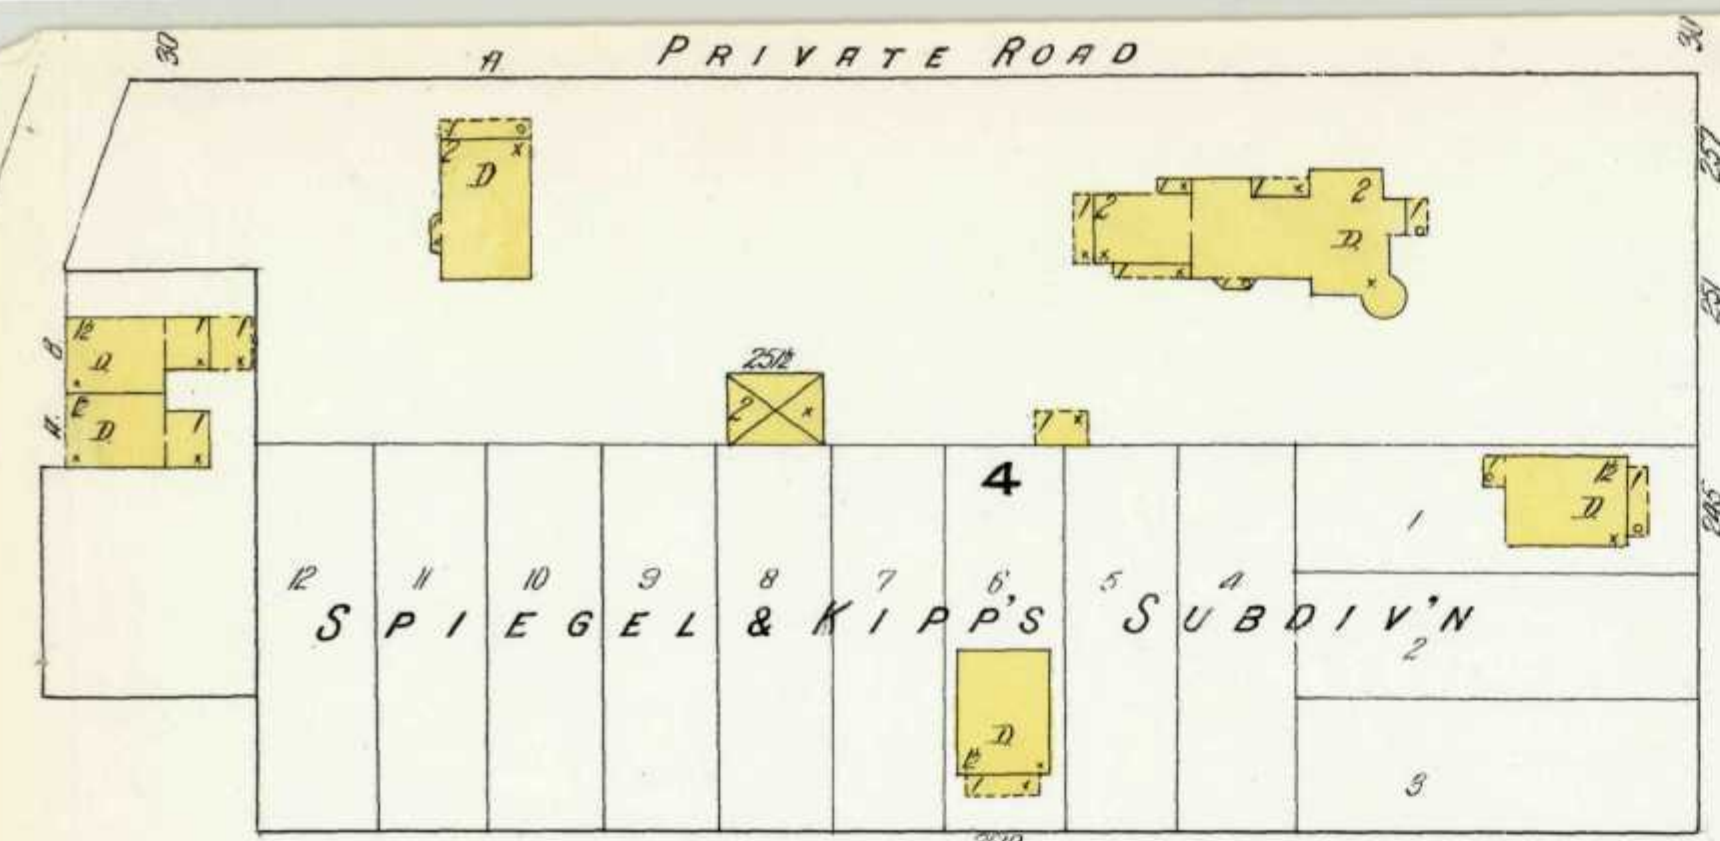


725

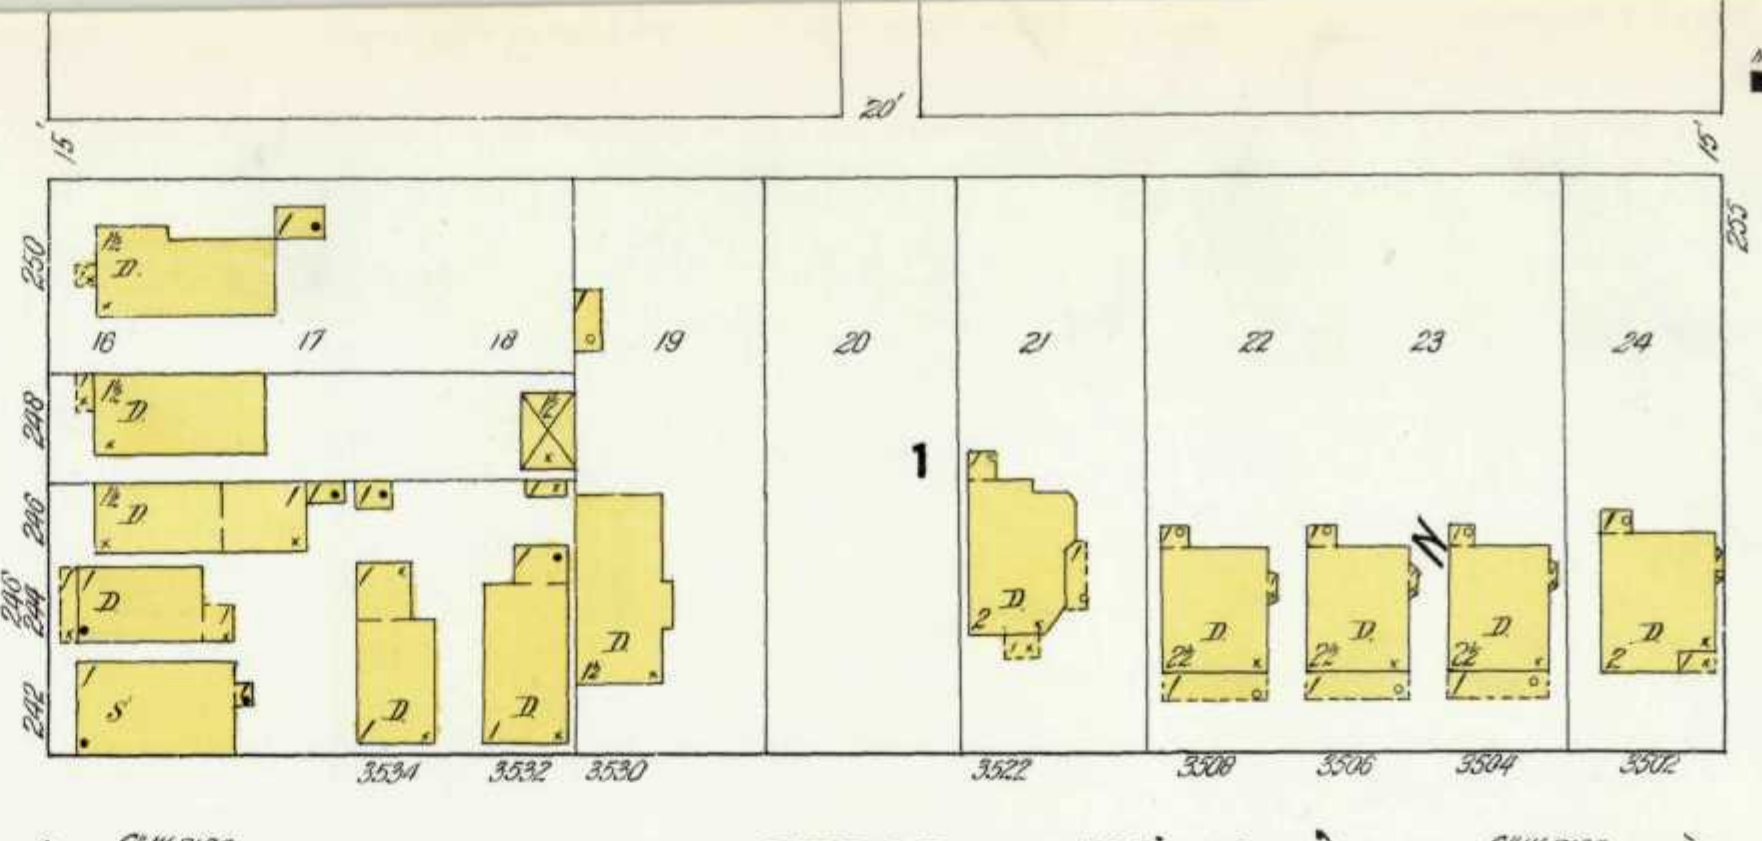


726


724

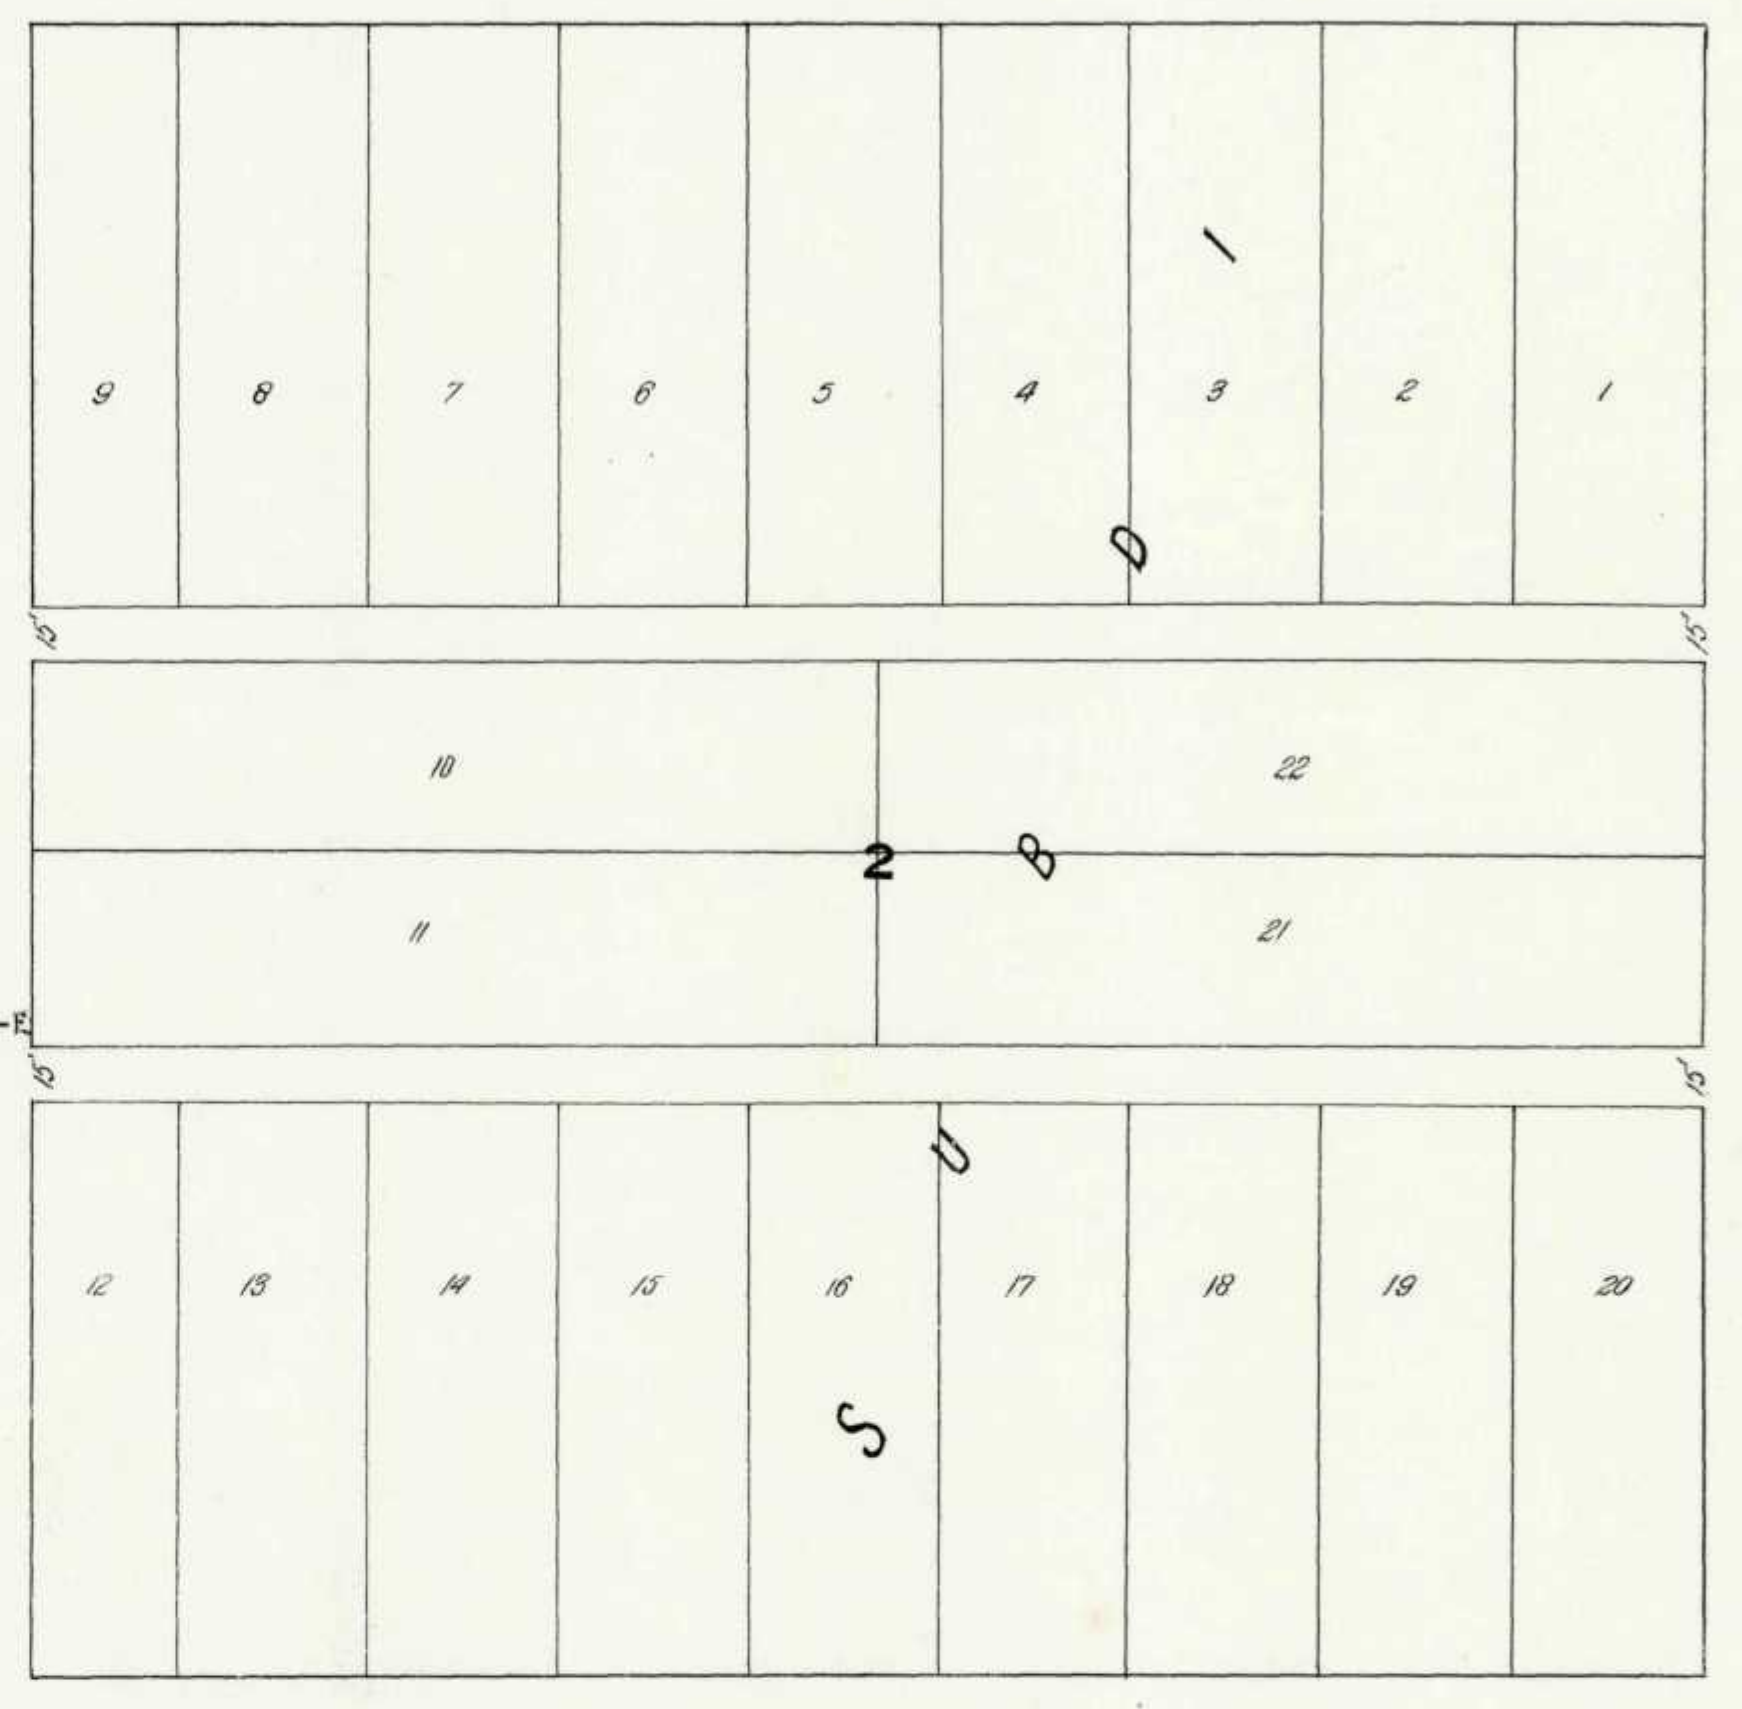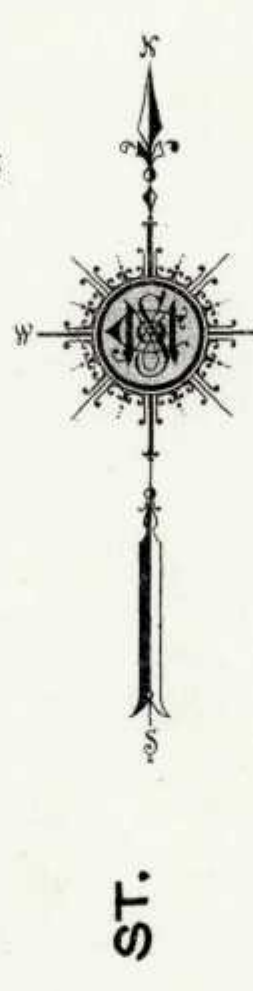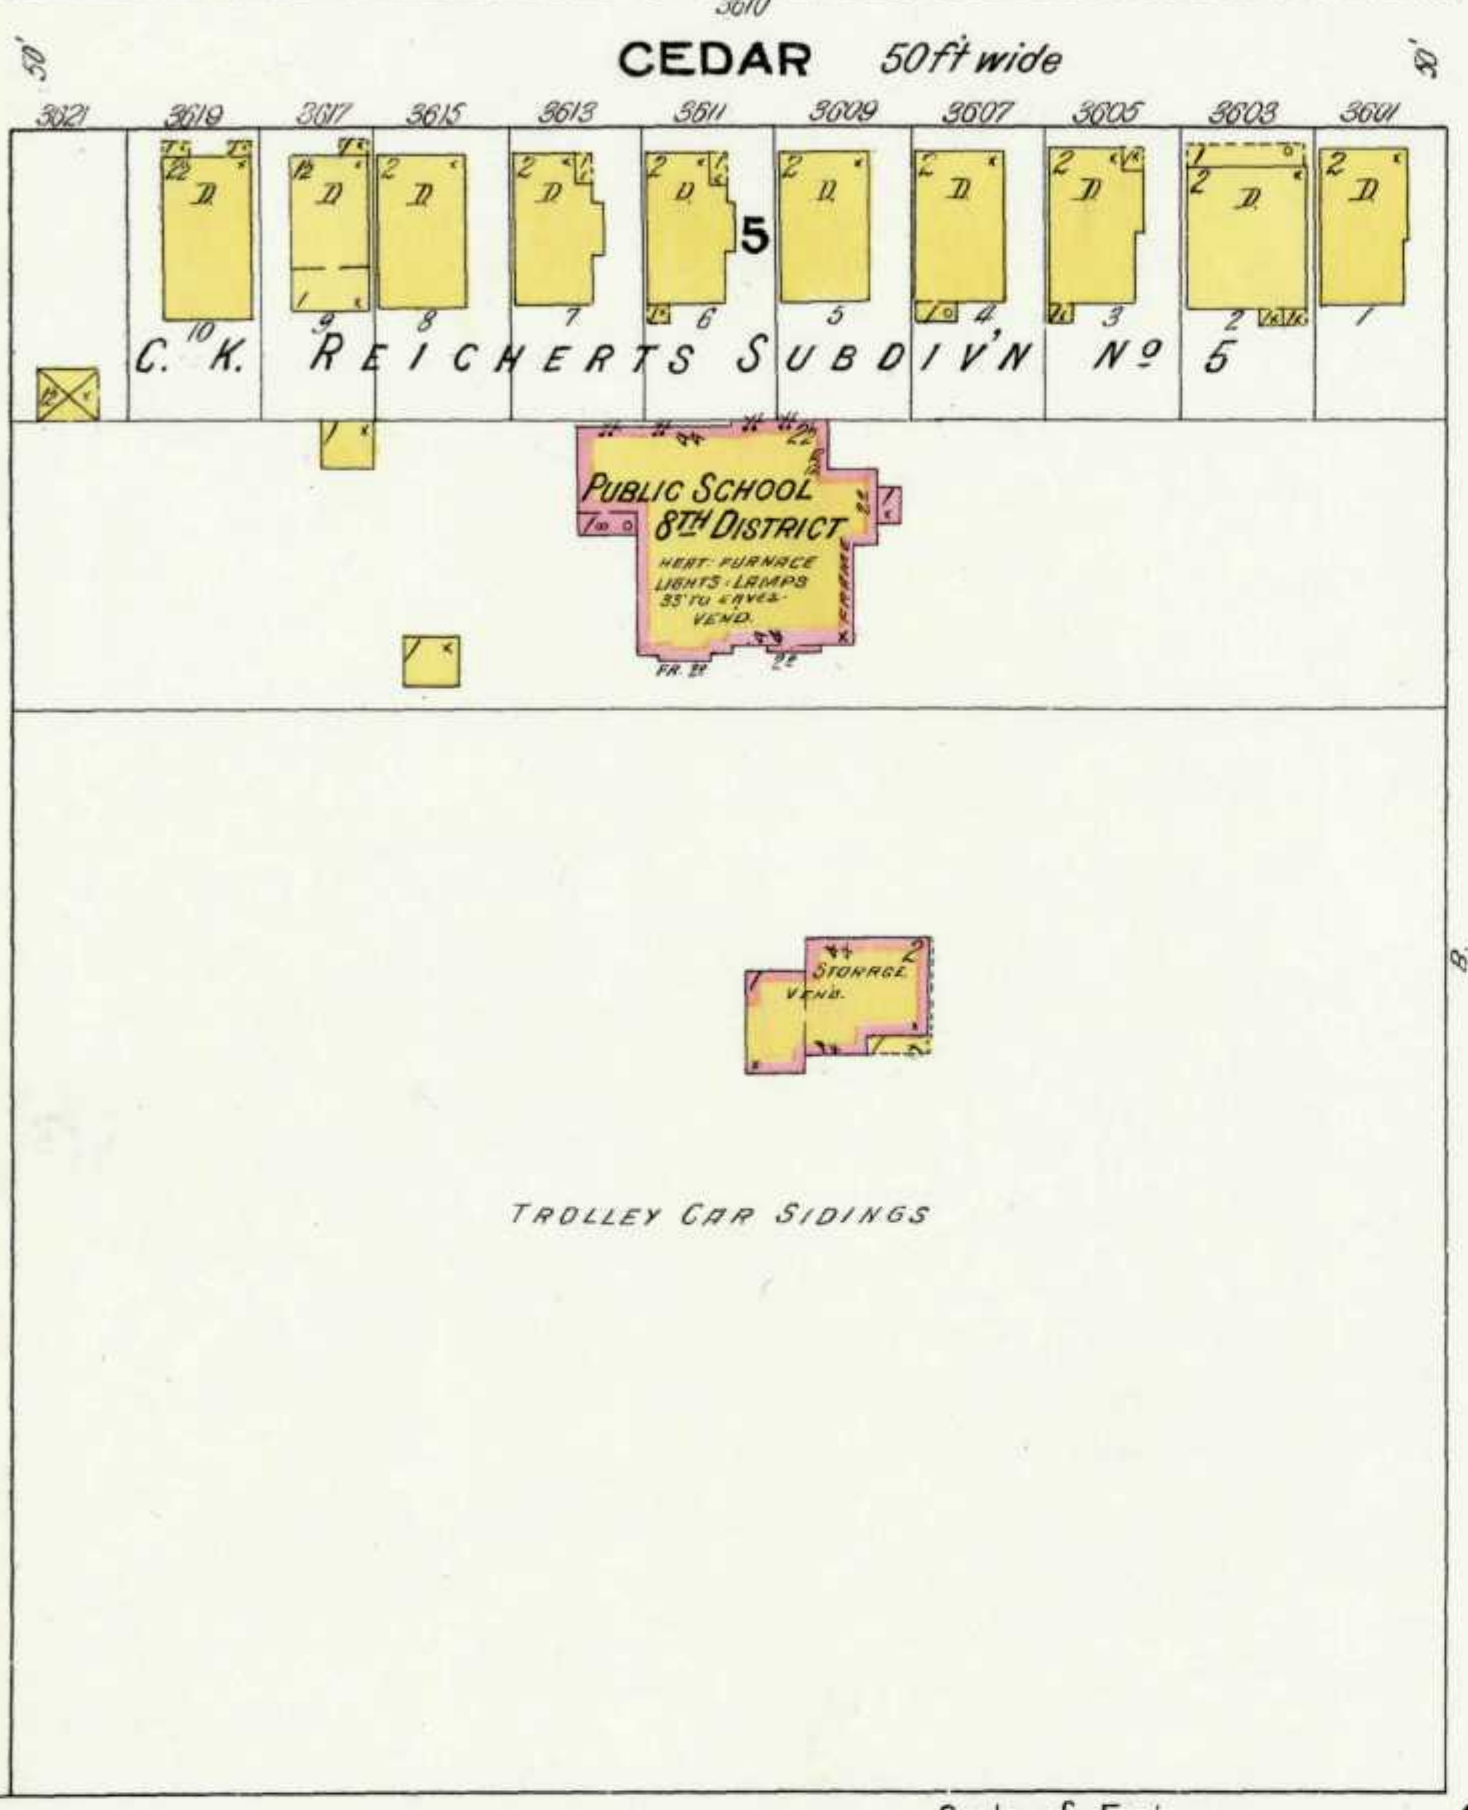

ST. AV. OR 35TH ST.

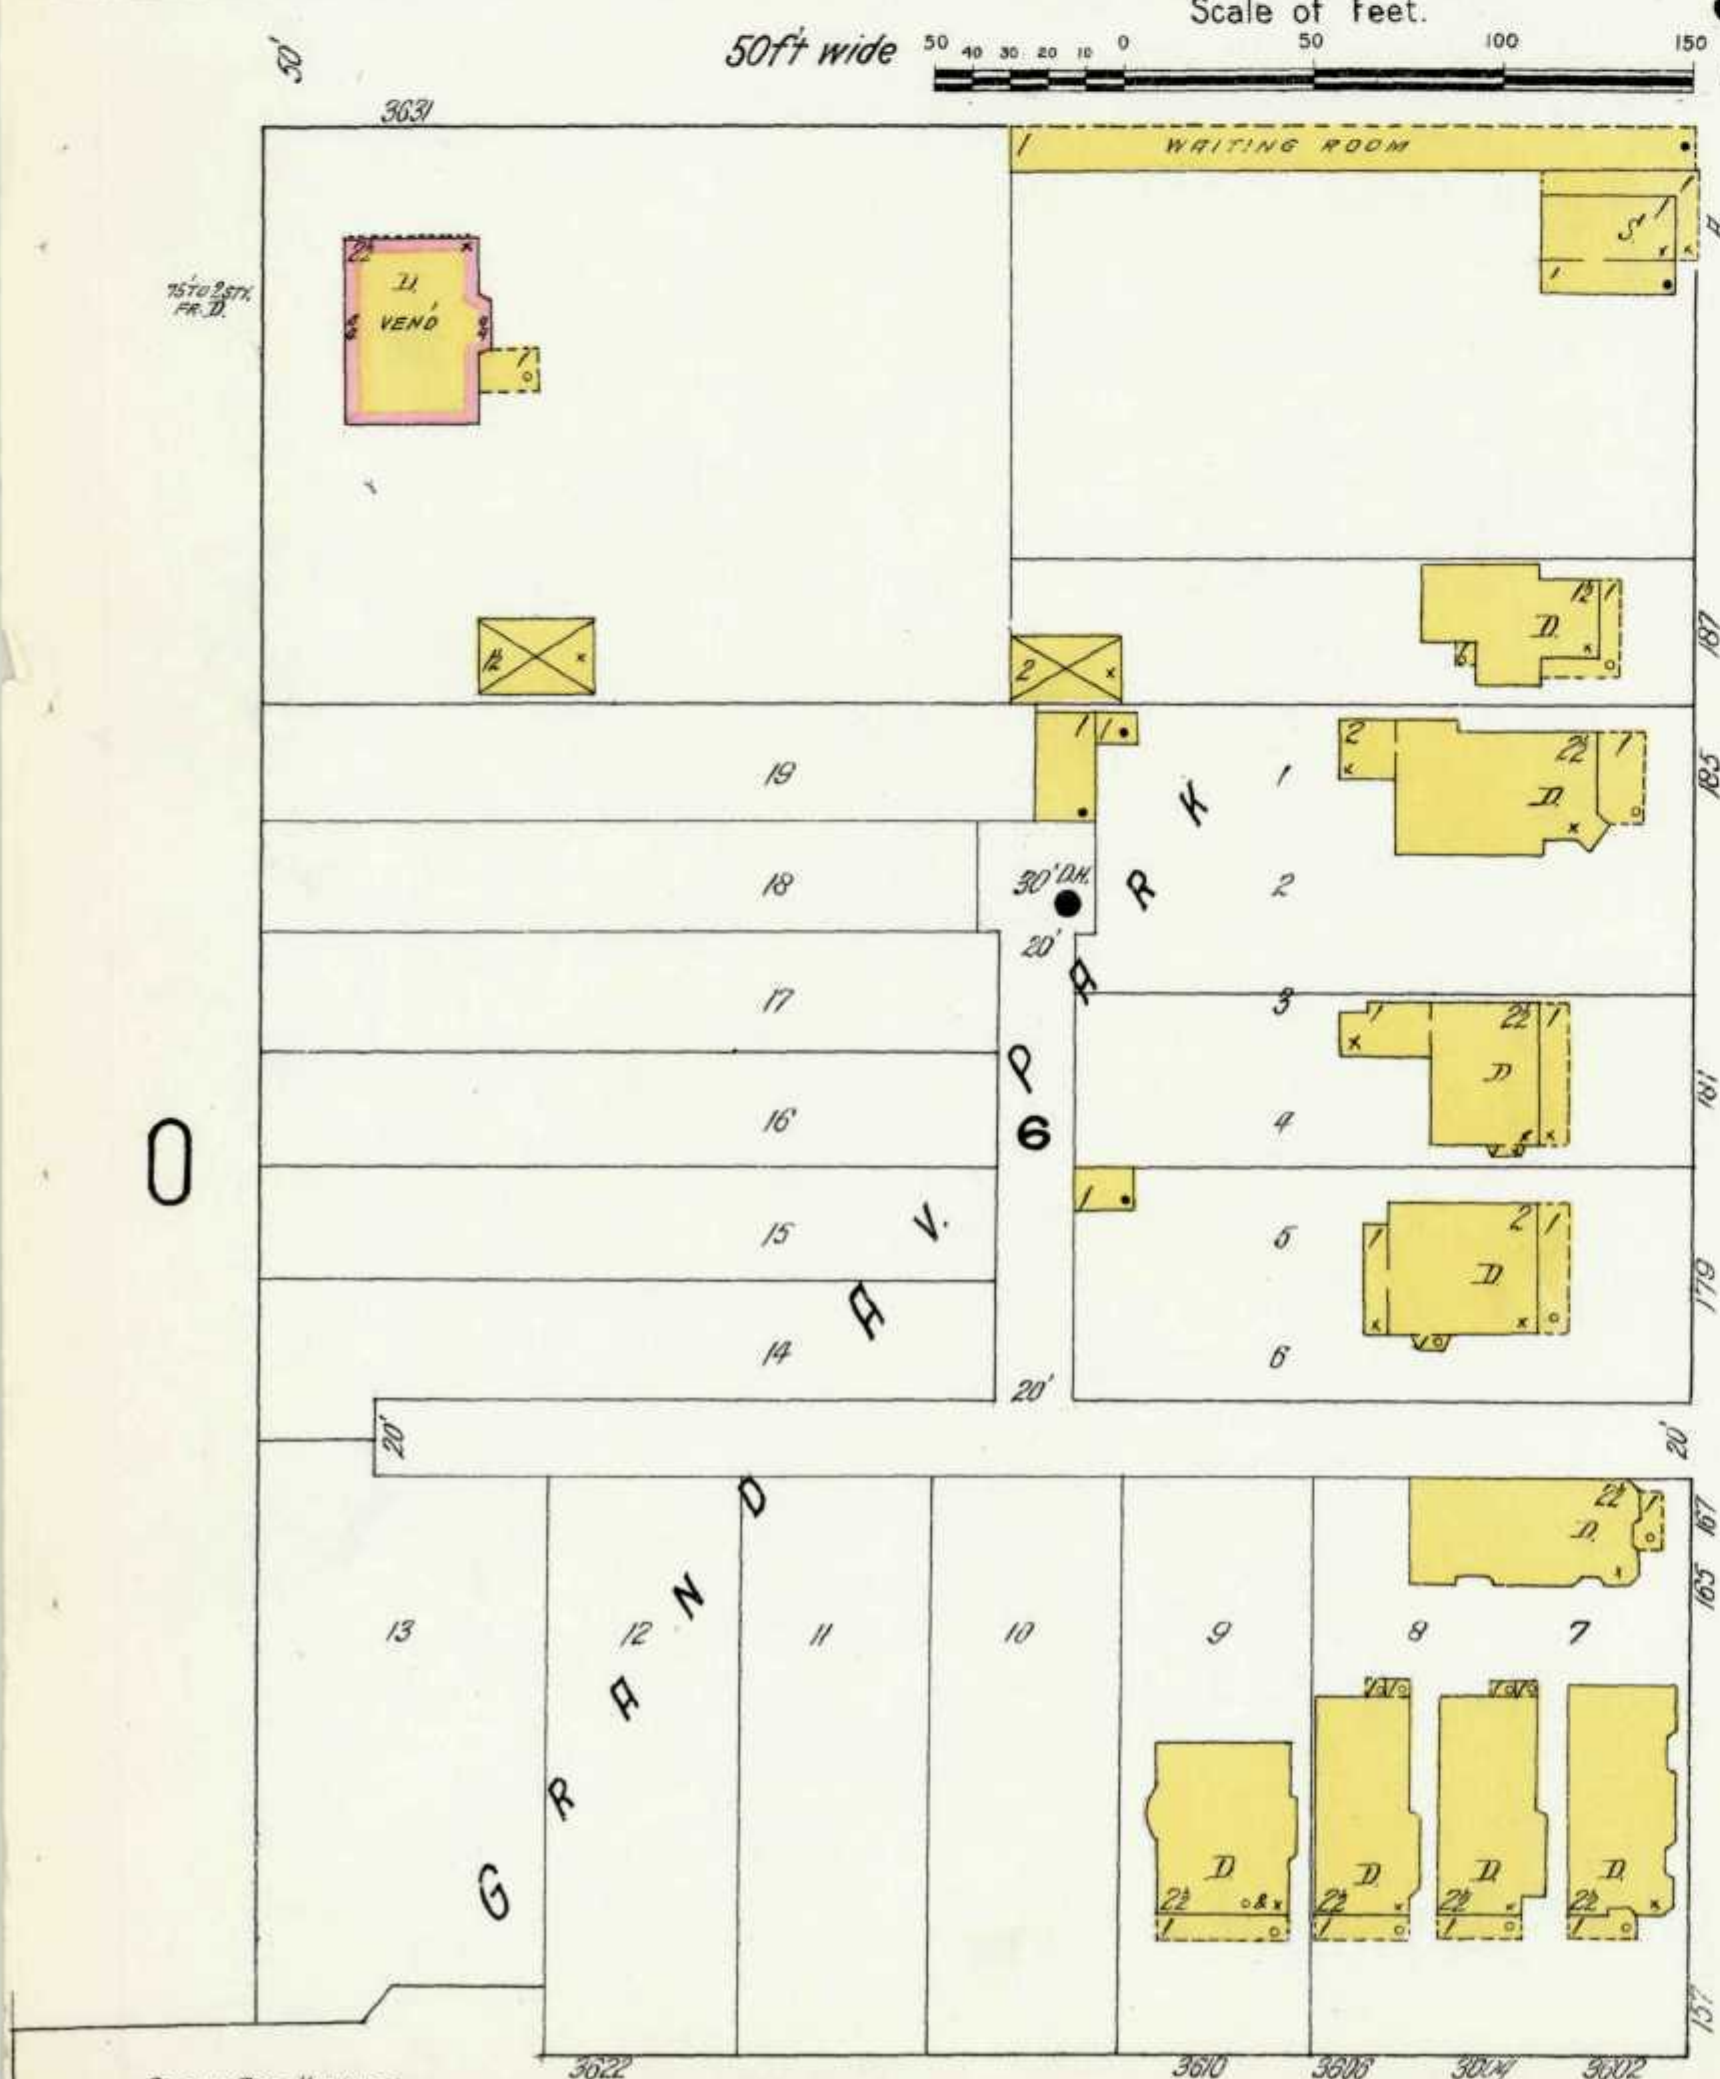

36TH

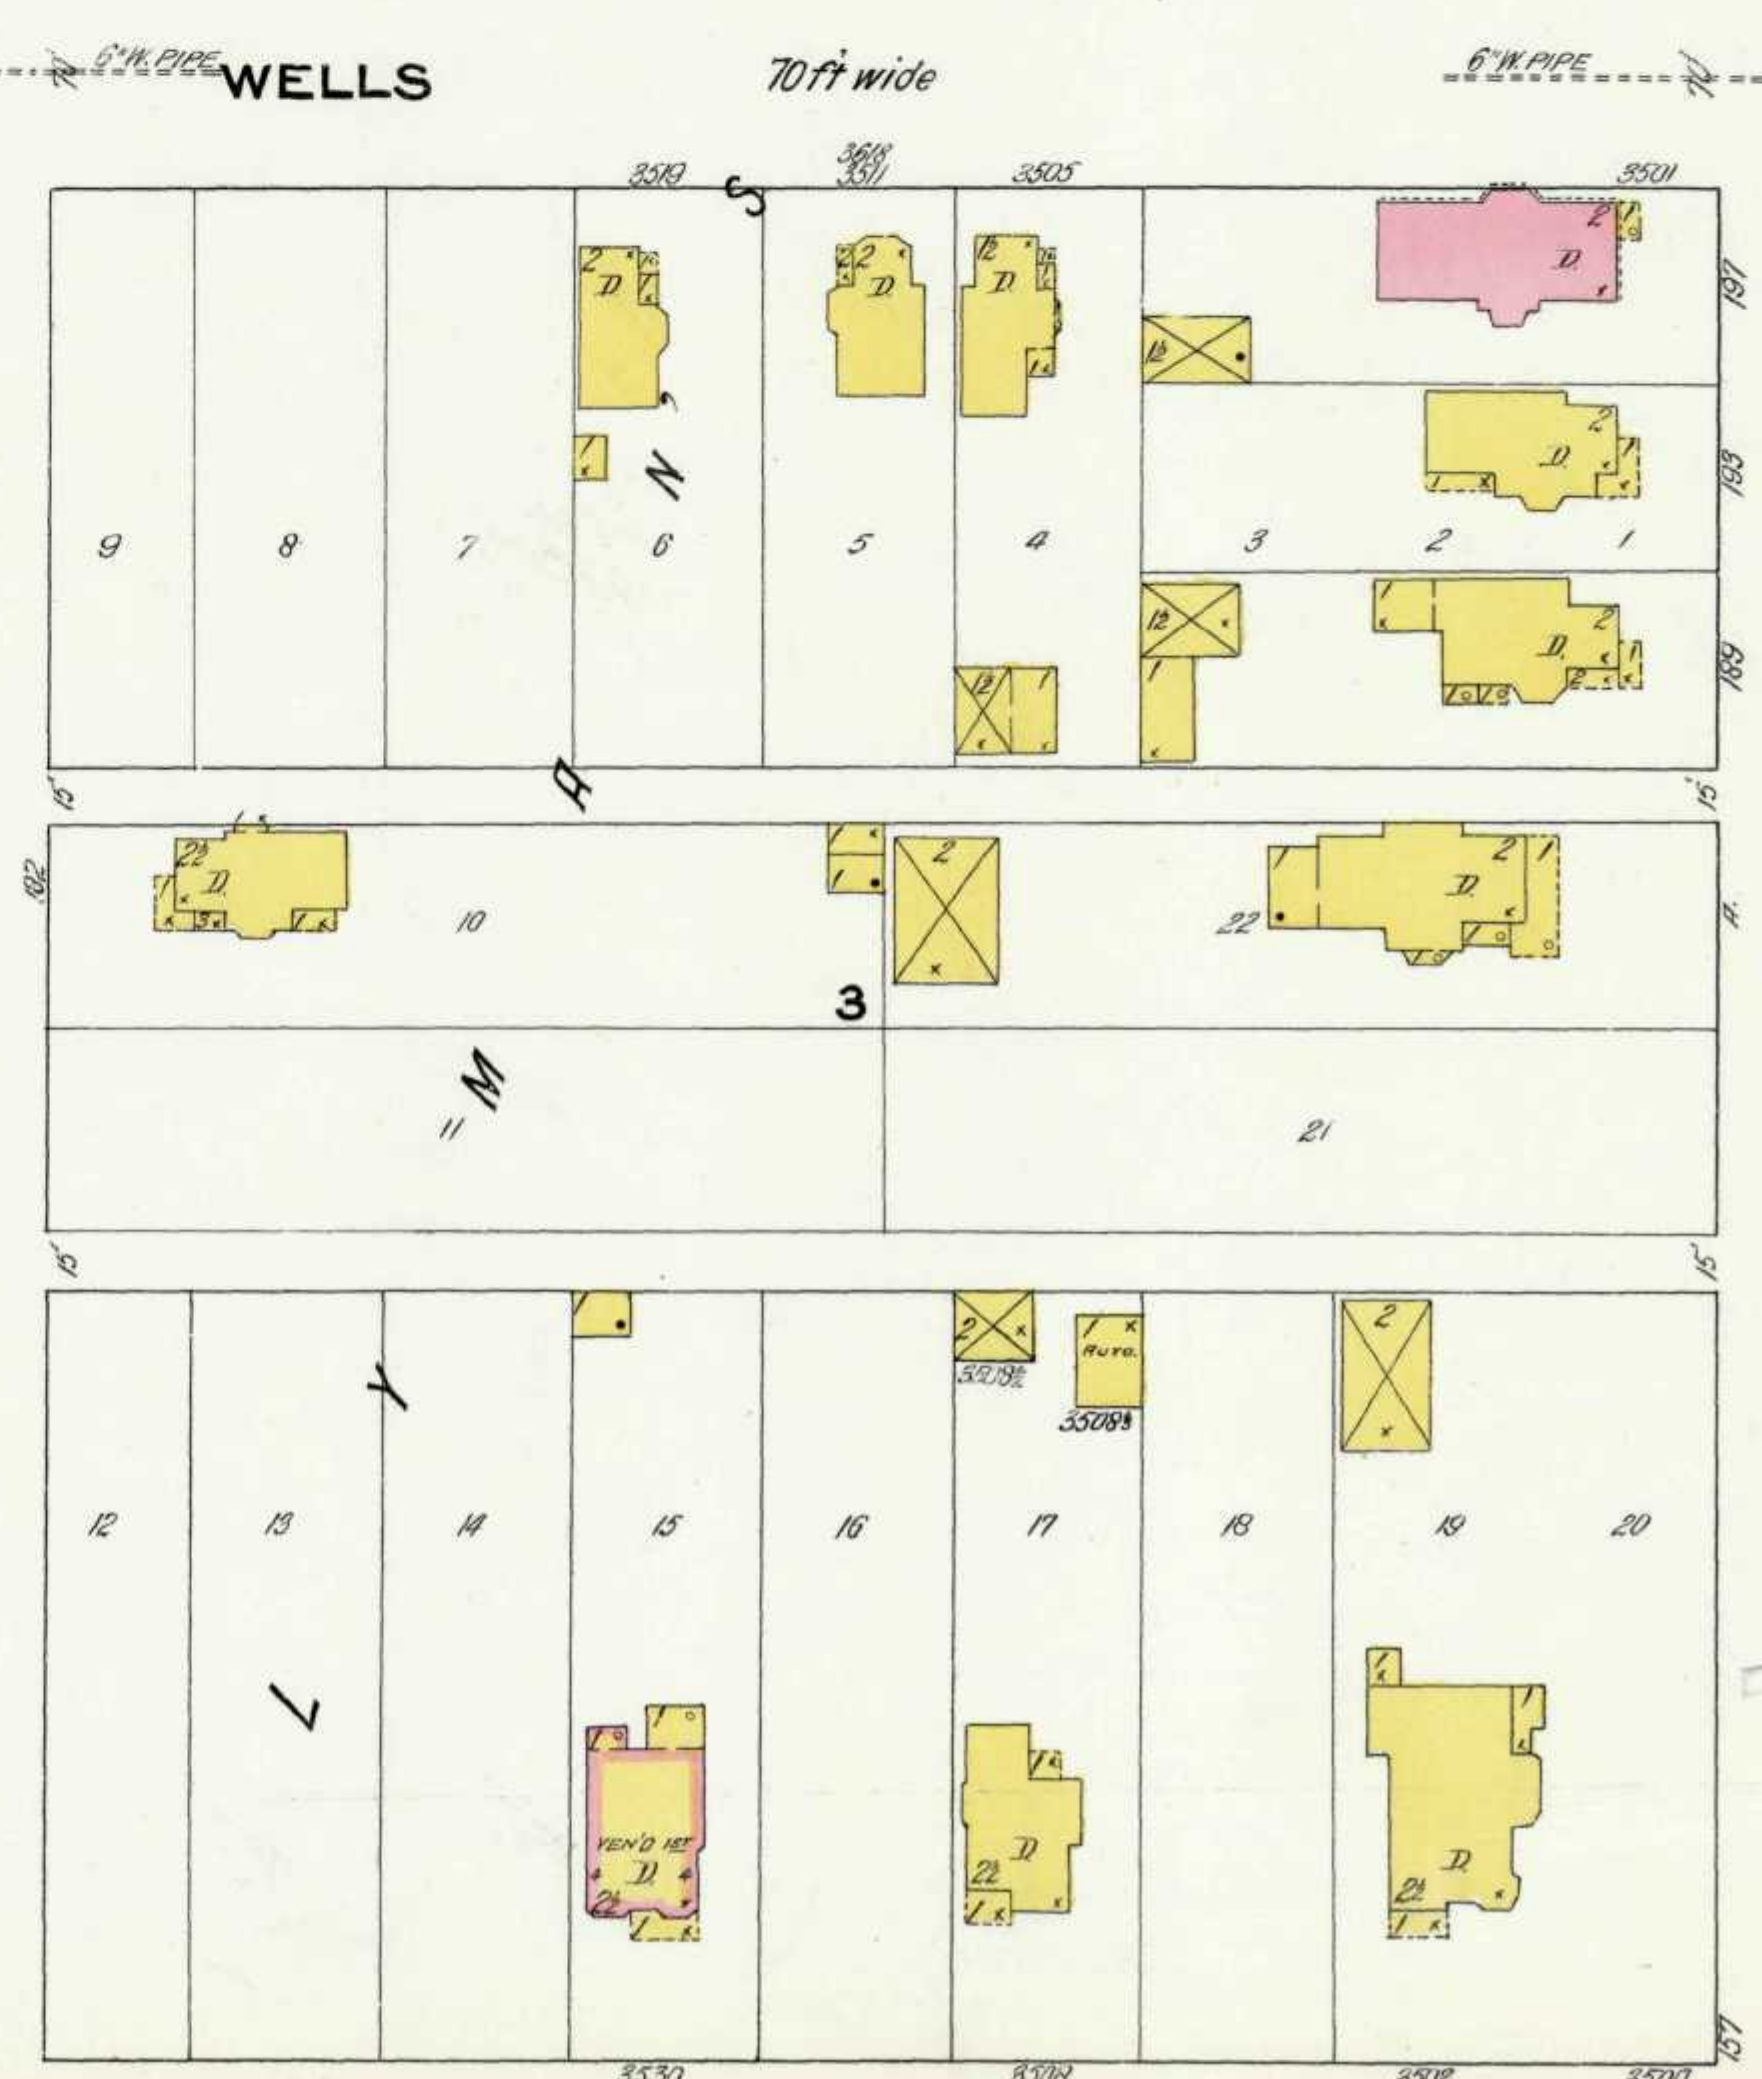

WESTERN

727





727

726

731

728

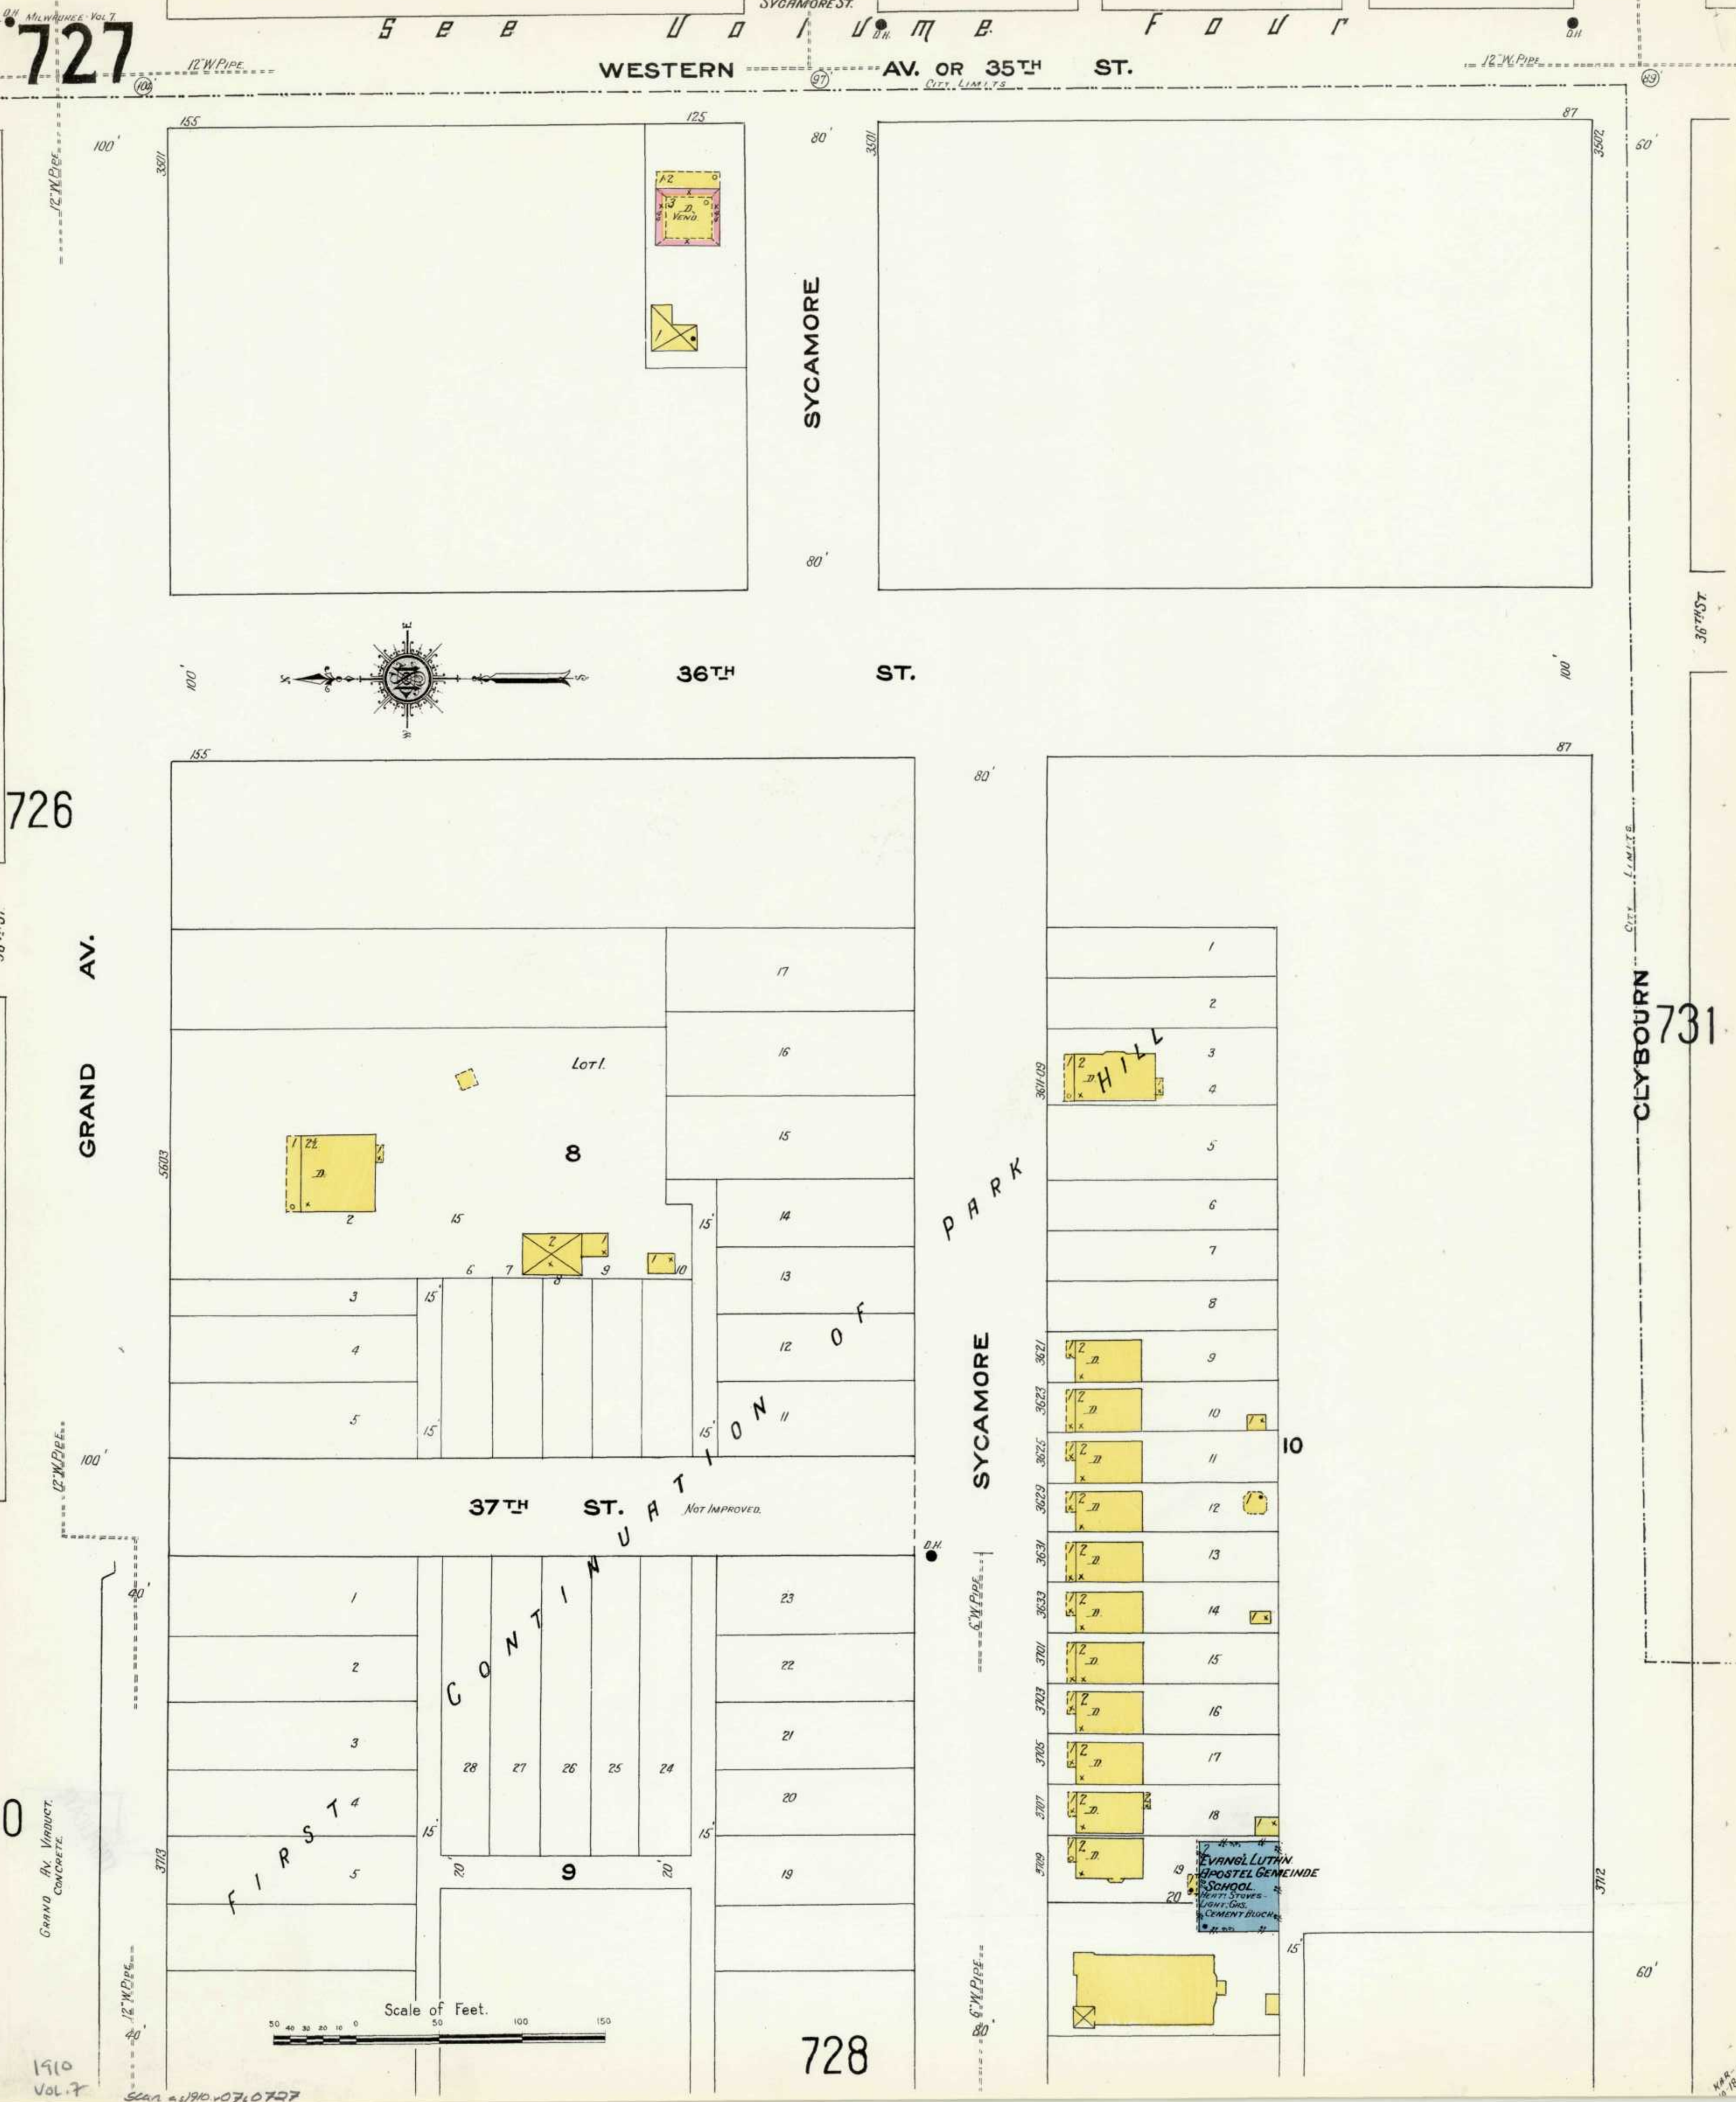

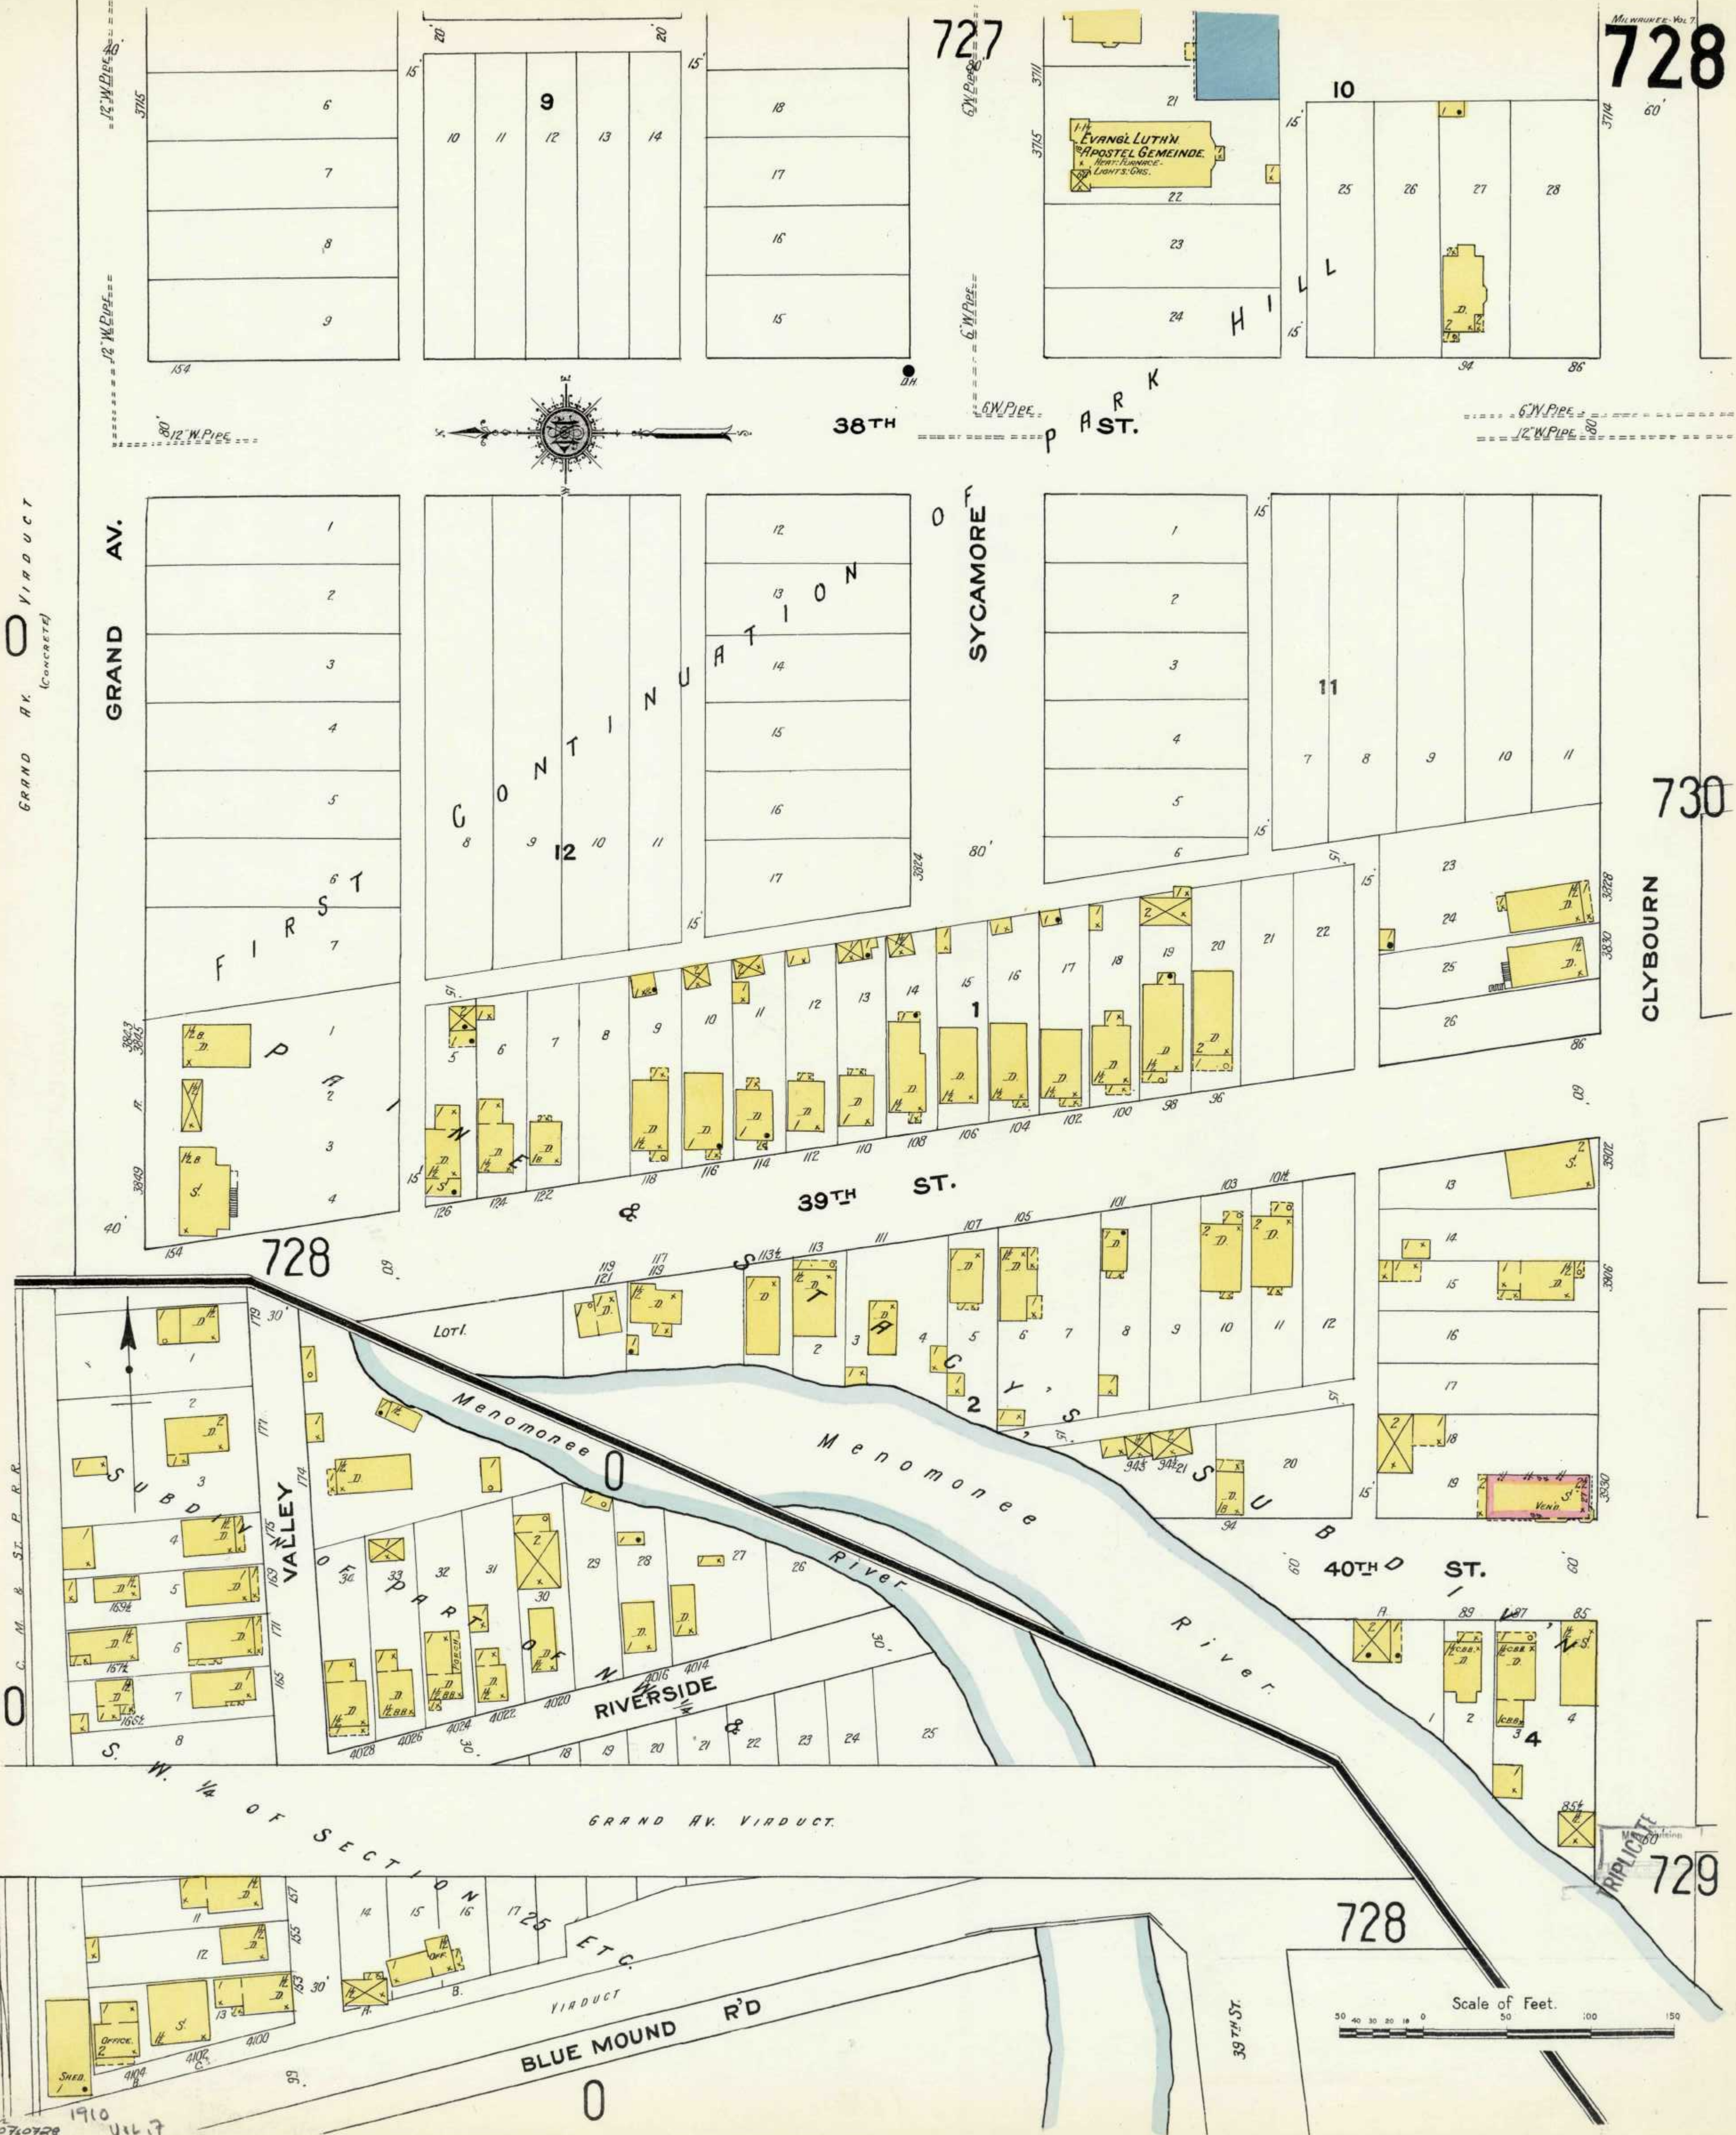

500' TO STOKY BRO'S
STONE QUARRY

1-3.
Hu's


1-3.
Hu's

STORY BRO'S
STONE QUARRY & STONE CRUSHER

Located 2 Miles W. of P.O.

1910

SCAN 0151910.10750729 N U E A P O S S U R E

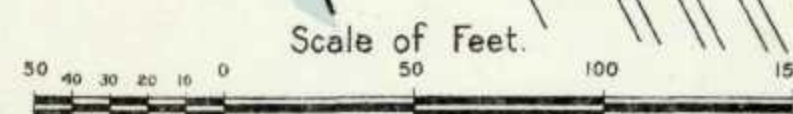

River

Мелотопее

MT. VERNON

41ST ST.

ST. PAUL AV.

AV.

PARK HILL AV.

730
40TH
ST.


CLYDE
728

CLYDE
728

CLYDE
728


728

730

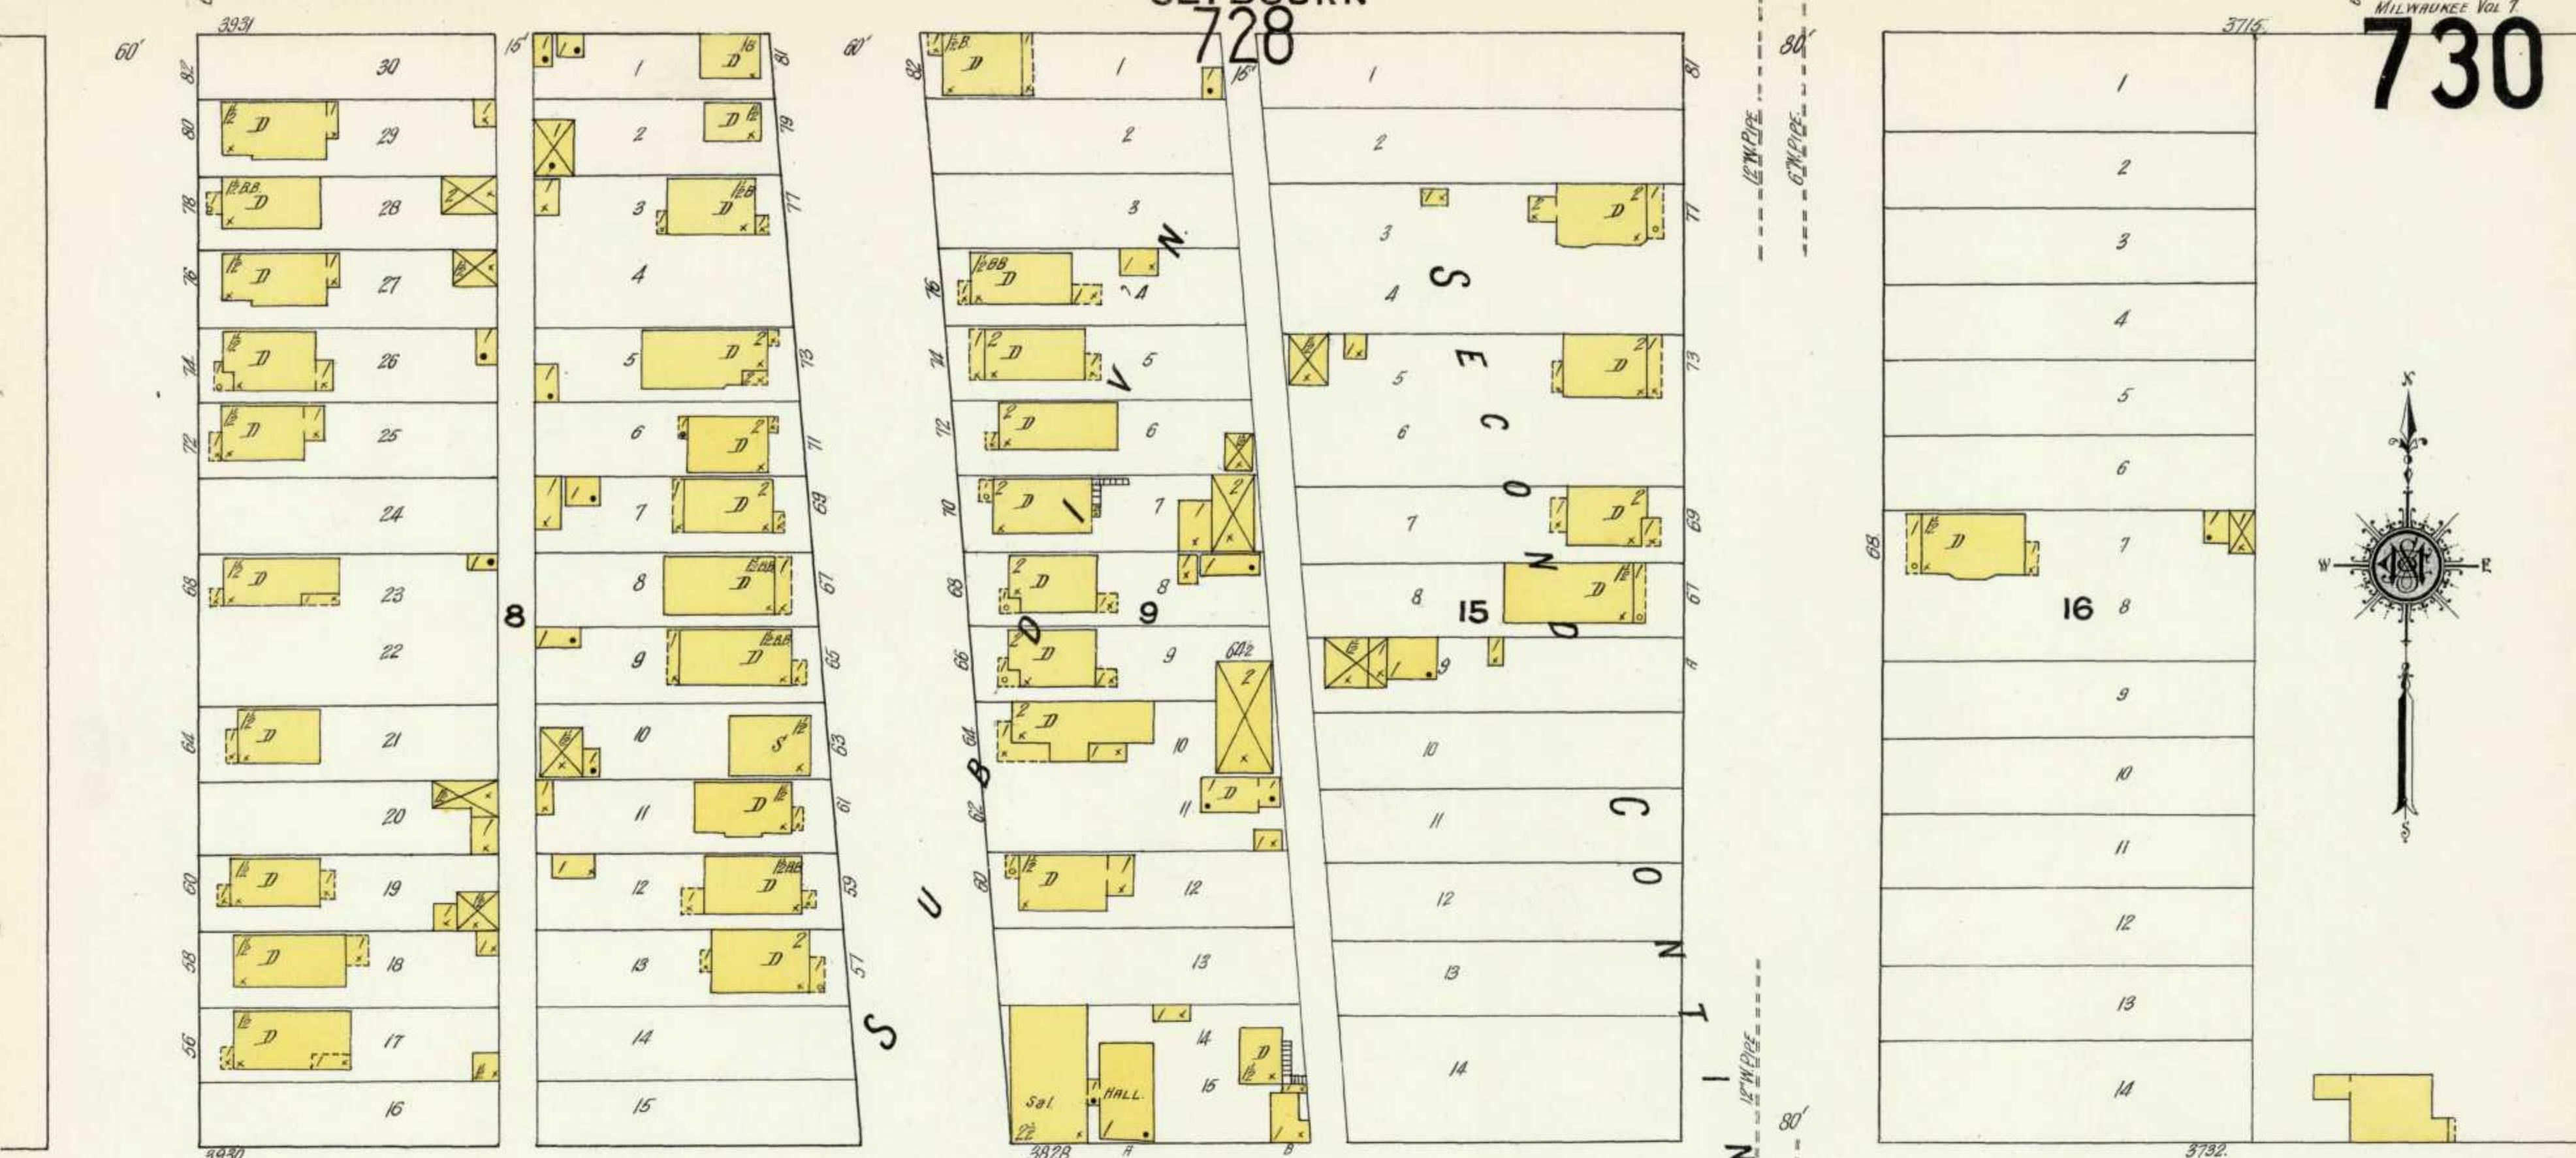

ST. PAUL AV.

731

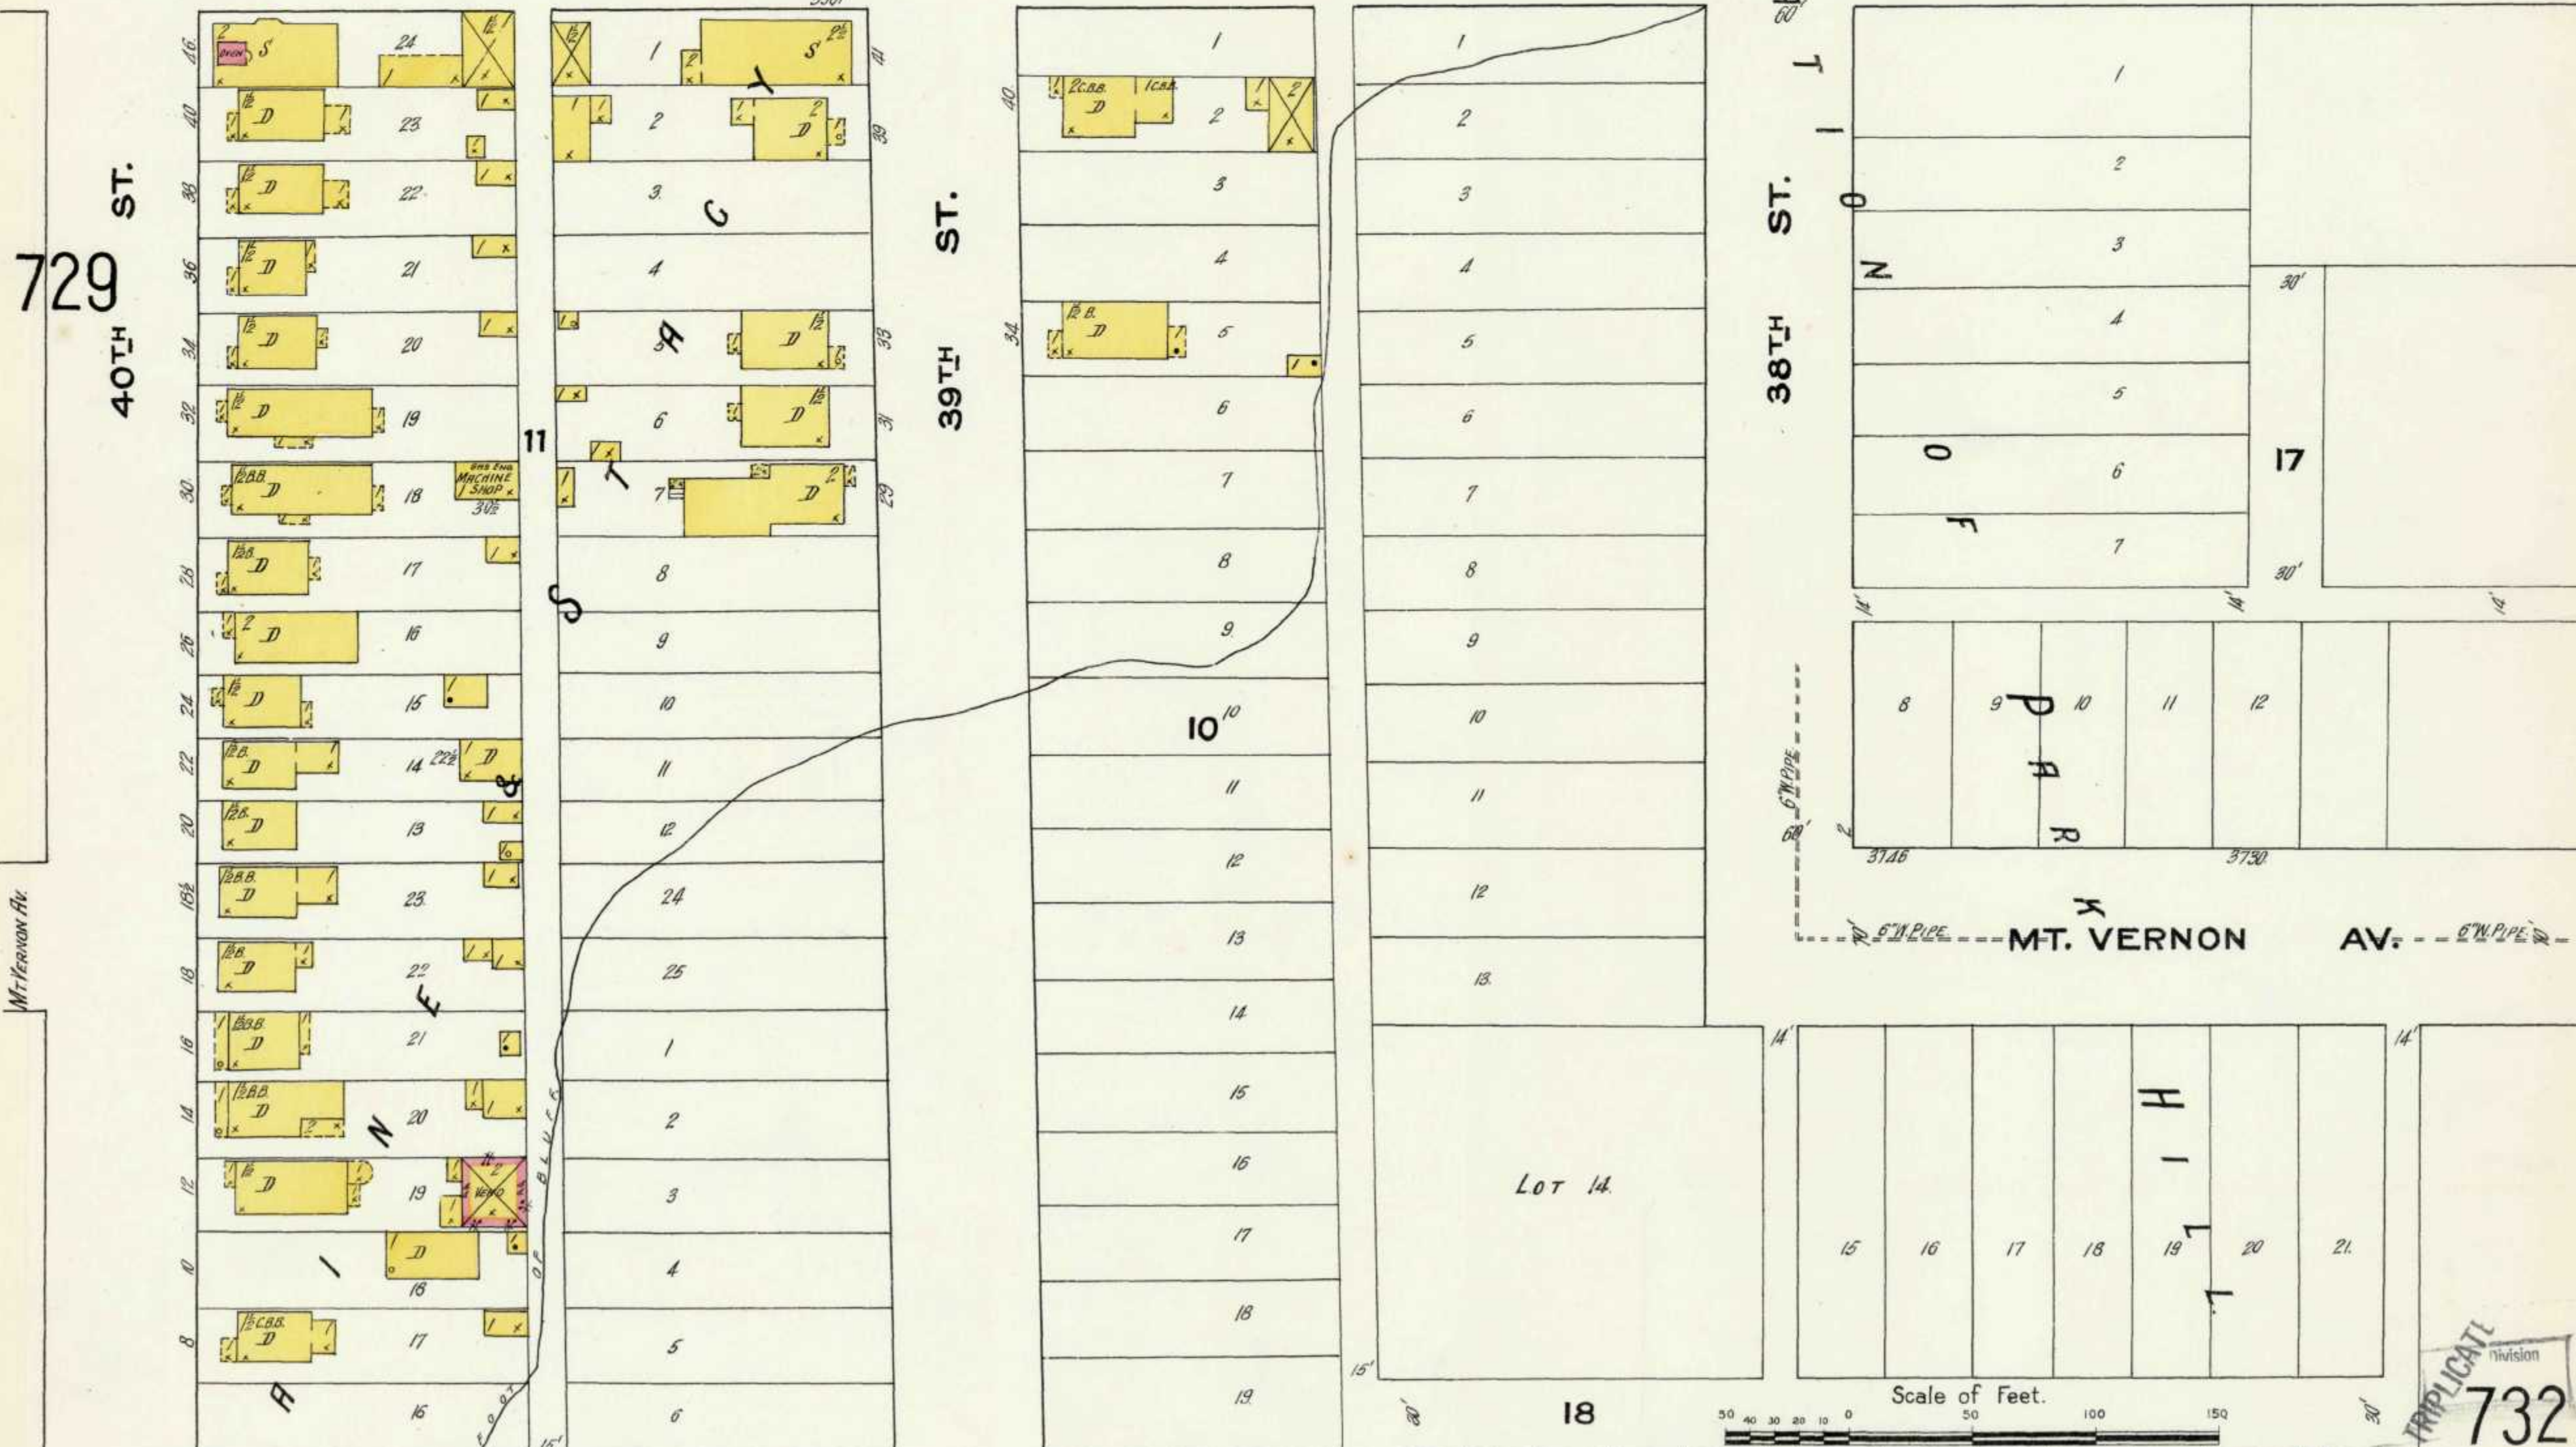


729
40TH ST.

39TH ST.

38TH ST.

MT. VERNON AV.

732

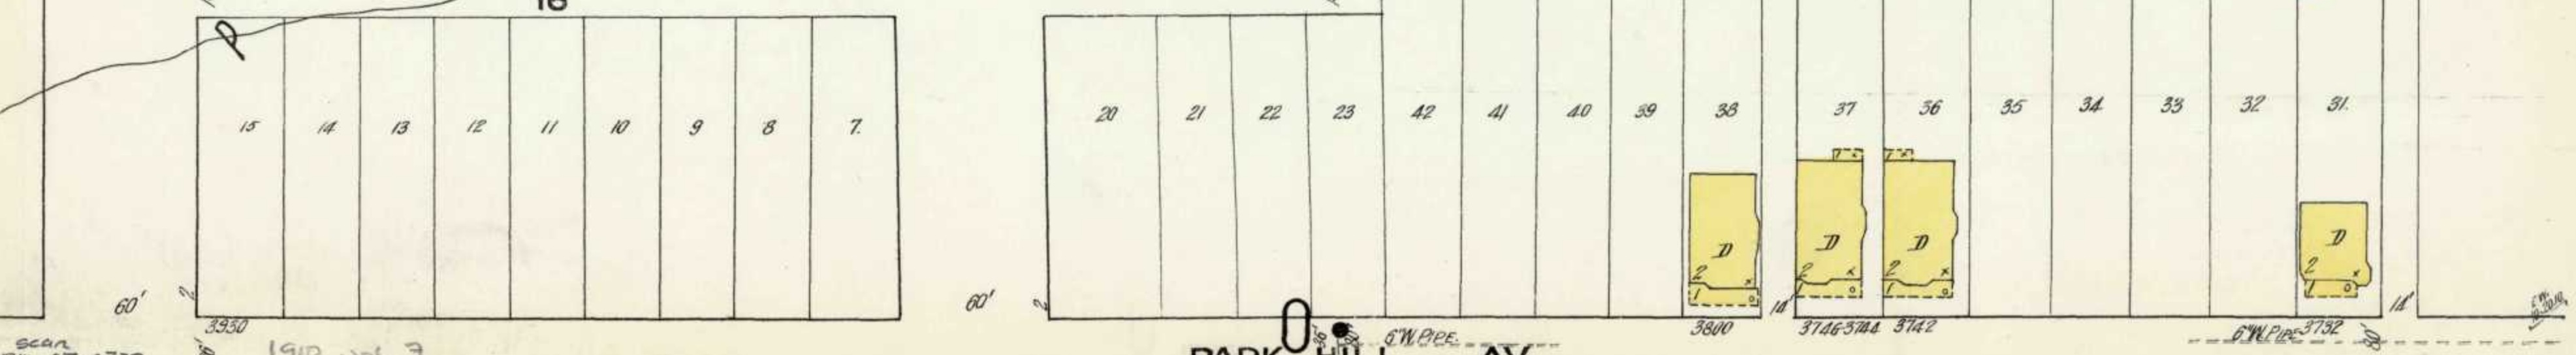

PARK HILL AV.

WESTERN AV.-----OR 35TH ST.

36TH ST.

37TH ST.

AV.
732



MT. VERNON


~~PARK HILL~~ ~~PL~~

CONTINUATION

PERA

ST. PAUL A.V.
MECHURCH
HEAT STONES
LIGHTS OIL LAMP

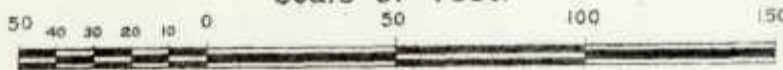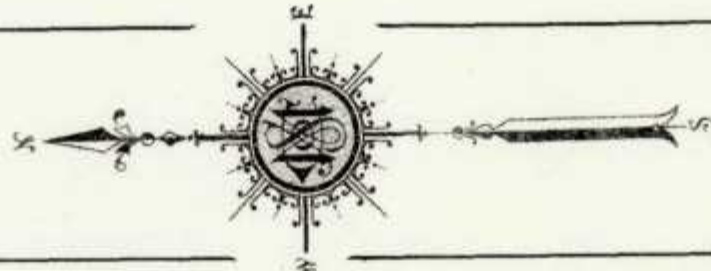

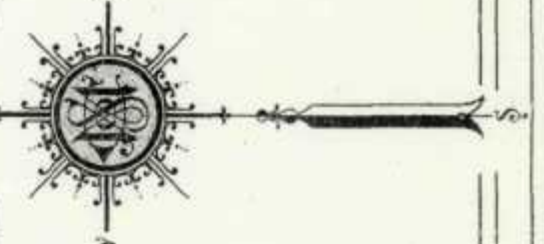

BL. SM. SHOP 9 MACHINE SHOP
CONCRETE CONSTRUCTION
18' 18'

FREIGHT CAR REPAIR AND ERECTING SHOP
22 (43)
15'

CAR BL. SM. 23 (44) MACHINE SHOP
18'

PASSENGER CAR REPAIR SHOP
WOOD TRUSSED ROOF
21 (57)
18'

CHICAGO, MILWAUKEE & ST. PAUL R. R. SHOPS

CAR PAINT SHOP
CONCRETE FLOOR-WOOD TRUSS RE.
18'

CONCRETE FL. PAINT MIXING
PAINTING AND VARNISHING
UPHOLSTERING I. & 2
ELEC. DEPT. AIR BRAKE REPAIR
K.P.S. AND HYDS. HAVE 50'-12" HOSE RTD. EACH FLOOR

2 DAY AND 16 NIGHTWATCHMEN-3 AMERICAN ELEC.
CLOCK 120 STATIONS HOURLY ROUNDS-POWER ELEC.
LIGHT ELEC. LEP. HEAT-STEAM-FUEL COAL & SHAVINGS
WATER SUPPLY FROM ARTESIAN WELL AND CITY MAIN
1 SHAVING MOWER 100 GALL. 1 FARM BARN
MOWER 100 GALL. 100 GALL. 100 GALL. 100 GALL.
CAPET 1000 GALL. HYDS. DISTRIBUTED ABOUT YARD
AS SHOWN-NYDC. IN BUILDINGS AND ROSE RTD. AS
SHOWN-20 HOSE CHARTS & 300' 1/2" HOSE EA. DISTRI-
BUTED ABOUT YARD-PAVE BARSIDE OF GARDEN-SHAWWELL RTD.
SPRINKLERS IN MALL ONLY-HEADS SPACED 3'-6" WET
SYSTEM-SUPPLIED BY 5" CITY W.P. ALSO CONNECTED TO
PRIVATE SYSTEM-WATER MAINS SUPPLIED BY 18" CONN.
TO CITY ALSO PUMPS GIVEN ABOVE

SCATTERED LUMBER PILES AVERAGE HEIGHT 4'

Scale 100 Ft. to One Inch.

ROUND HOUSE
22 STALLS
(BEING REBUILT)
22 HYDRANTS
32 (1)
18'

TANK SHOP 1ST
PIPE, TIN & COPPER
SHOP 2E
TANK SHOP (2) BOILER SHOP
18'

STEEL TRUSS ROOF
LOCOMOTIVE MACHINE SHOP
IRON COLUMNS 1ST
BRASS METAL
MELTING
STORAGE
19 (3)
18'

LOCOMOTIVE BL. SM. SHOP
20 (7)
18'

IRON HO. 1 (8)
18'

PATTERN 1E SHOP
61
18'

PATTERN W. NO.
62
18'

CAR WHEEL FOUNDRY
STEEL TRUSSED RE.
EARTH FL.
26 (28)
18'

ROUND HOUSE
30 STALLS
20 HYDRANTS
52
18'

STORAGE
11
18'

PLATFORM
27
18'


MACHINE OIL TANKS



Menomonee River

N O E X P O S U R E

F	L	A	S	K	Y	R	R	D
---	---	---	---	---	---	---	---	---

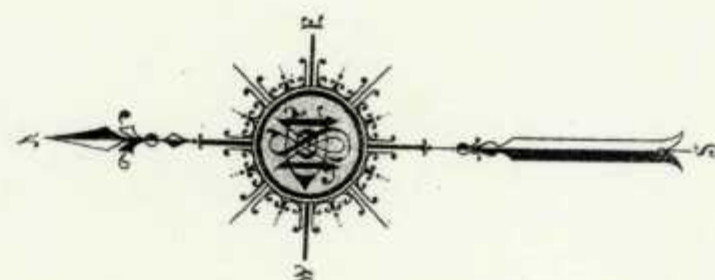

FLASK YARD

THE FALK CO. FOUNDRY & MACHINE SHOP

C. & N. W. R. R. & C. M. ST. P. R. R. BEYOND

INCLINE VIBRODUCT - SAND CORL & IRON BINS
CENTRUM

F L A S K Y A R D

NIGHT AND DAY WATCHMAN - NO CLOCK -
HEAT-STEAM AND HOT BLAST-POWER STEAM
AND ELEC. DRIVE LIGHTS - ELEC. LEAD WATER
FROM WELL FILLED BY GRAVITY FROM RIVER
ALSO CITY CUNN. - PRESCOTT PIPE SIZE 18 INCH
CAPIT 1000 GALS. PER MINUTE - DRAWS FROM
WELL AND SUPPLIES HYDOS IN YARD & BLDGS.
ALSO CITY CUNN. 3 INS IN WARD - 2 1/2 HYDOS
DISTRIBUTED THROUGHOUT BUILDINGS
500 - 2 1/2 COTTON RUBBER LINED HOSE DISBURD

GENL STORE NO.

Scale of Feet.

A horizontal scale bar labeled "Scale of Feet." with markings at 50, 40, 30, 20, 10, 0, 50, 100, and 150.

TRIPPLICATE

1910
VOL. 7


N O E X P O S U R E

192



735

735

S. PIERCE

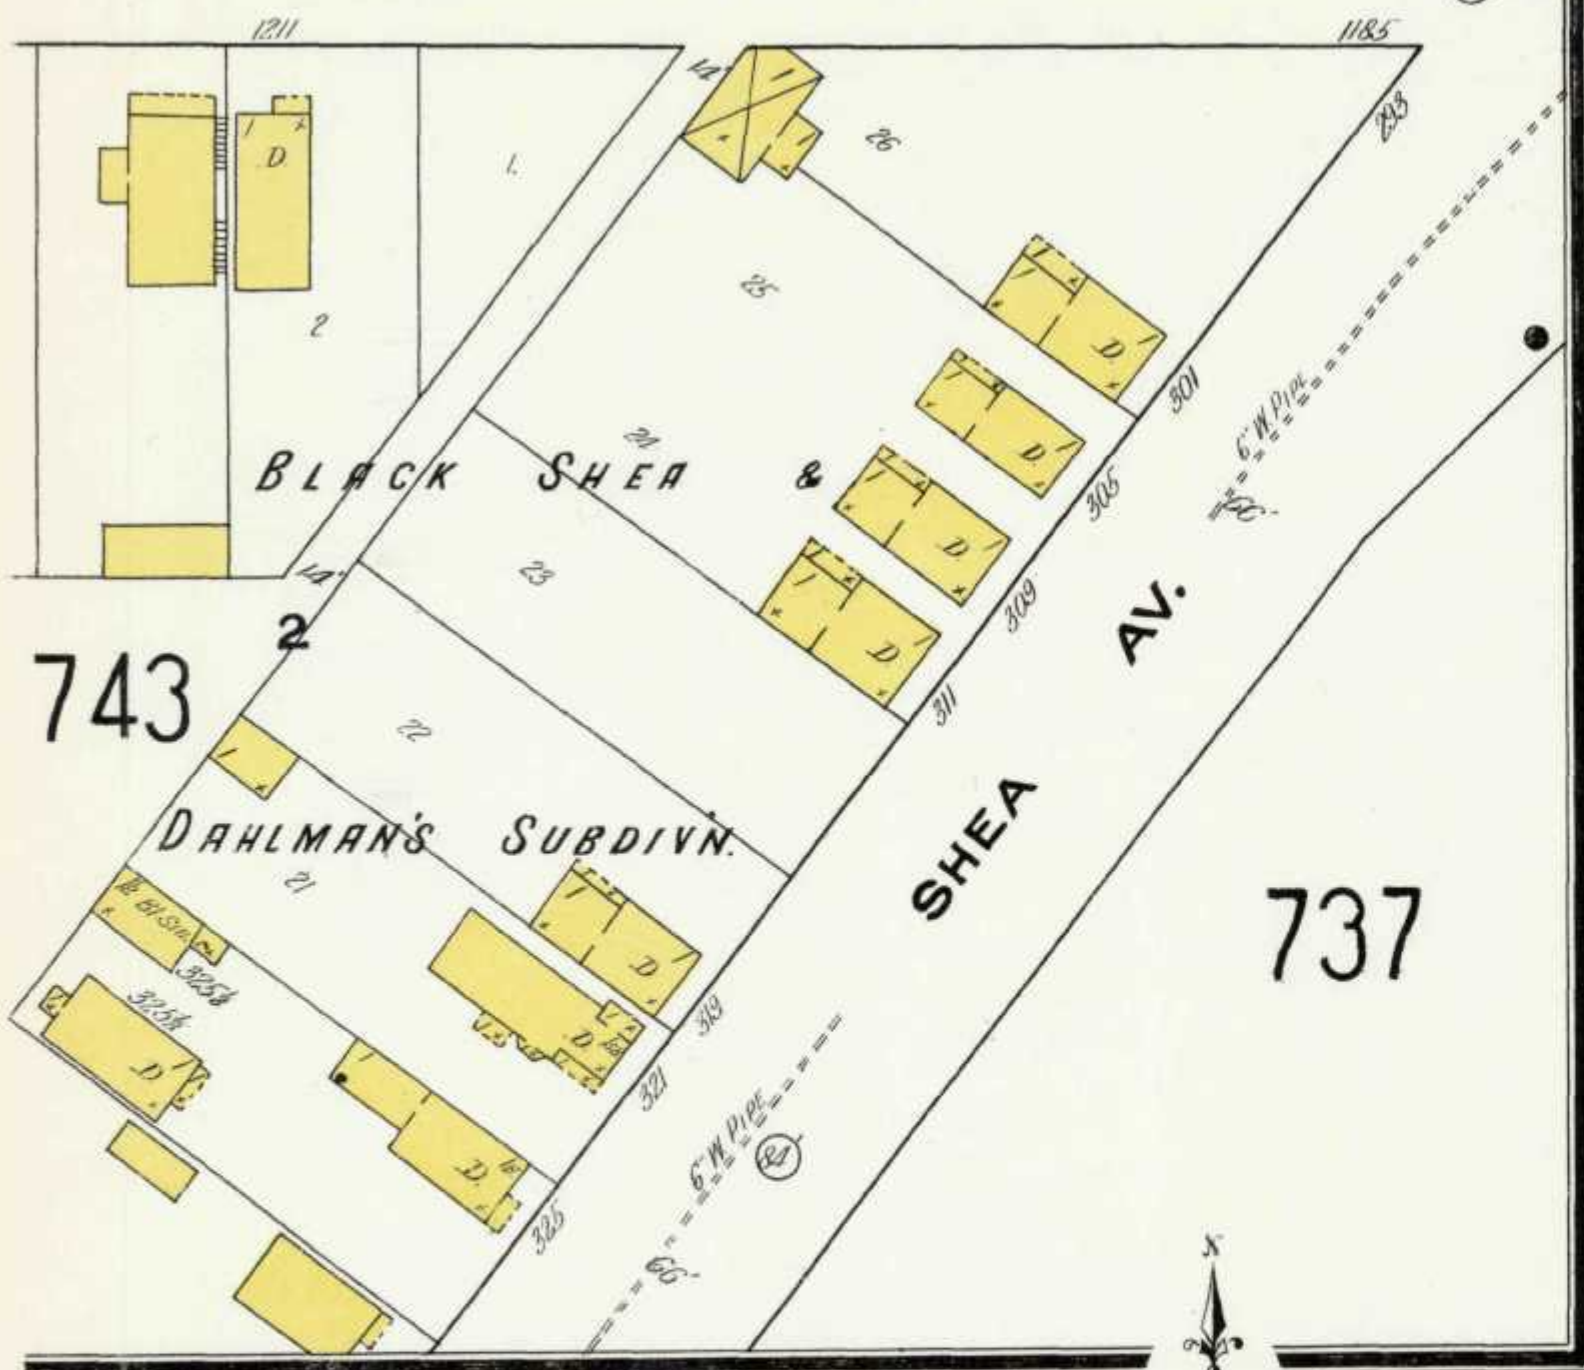


0

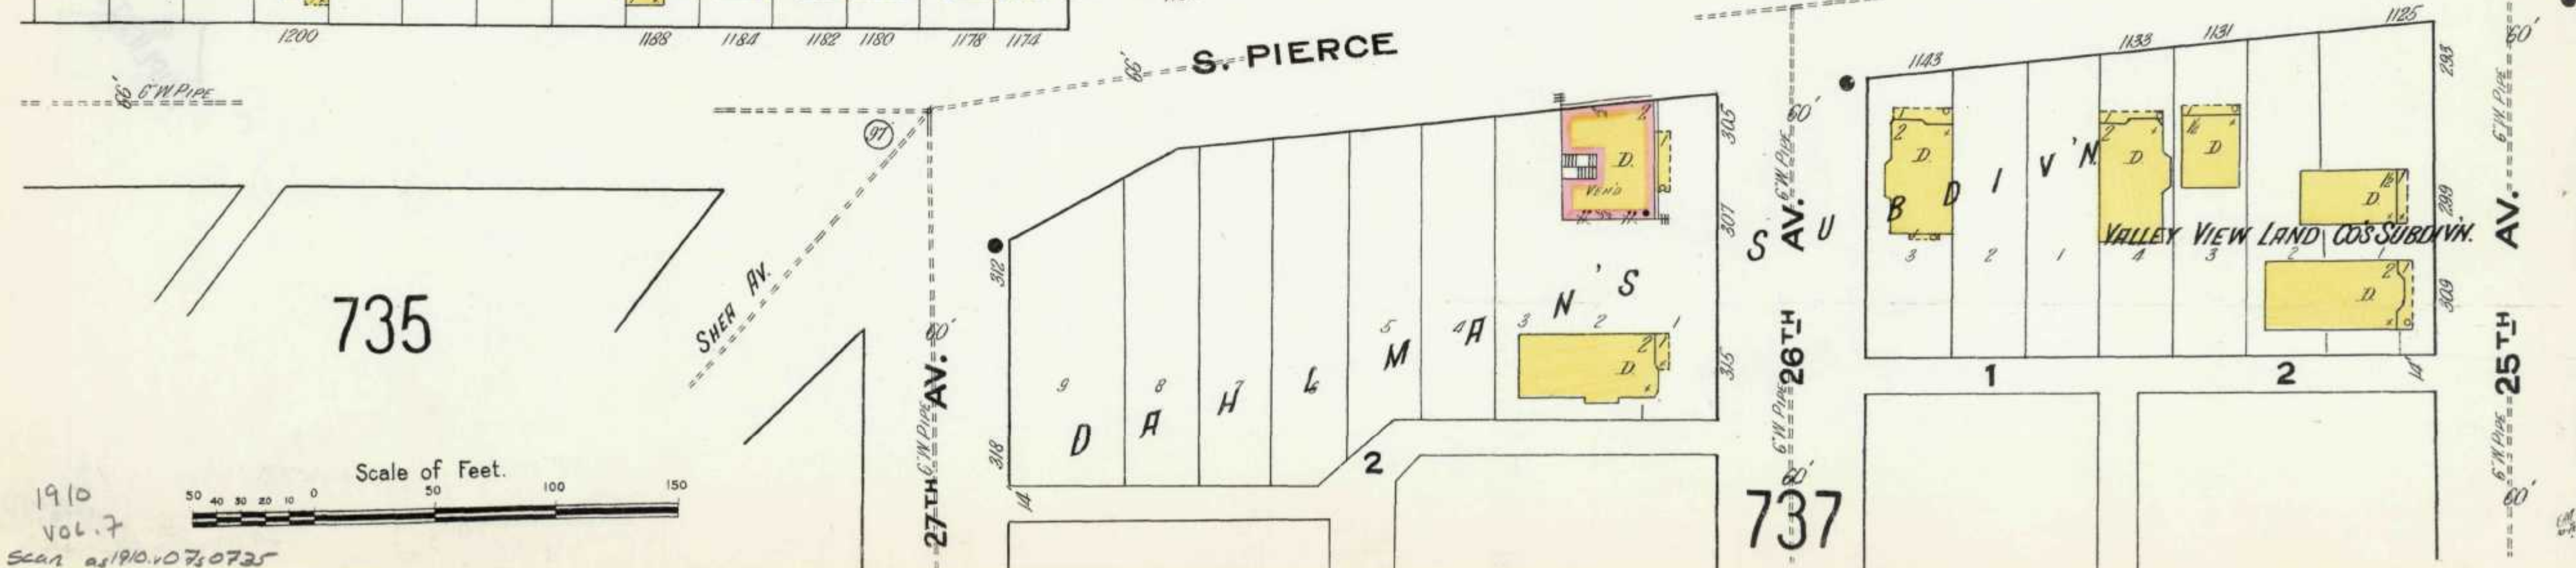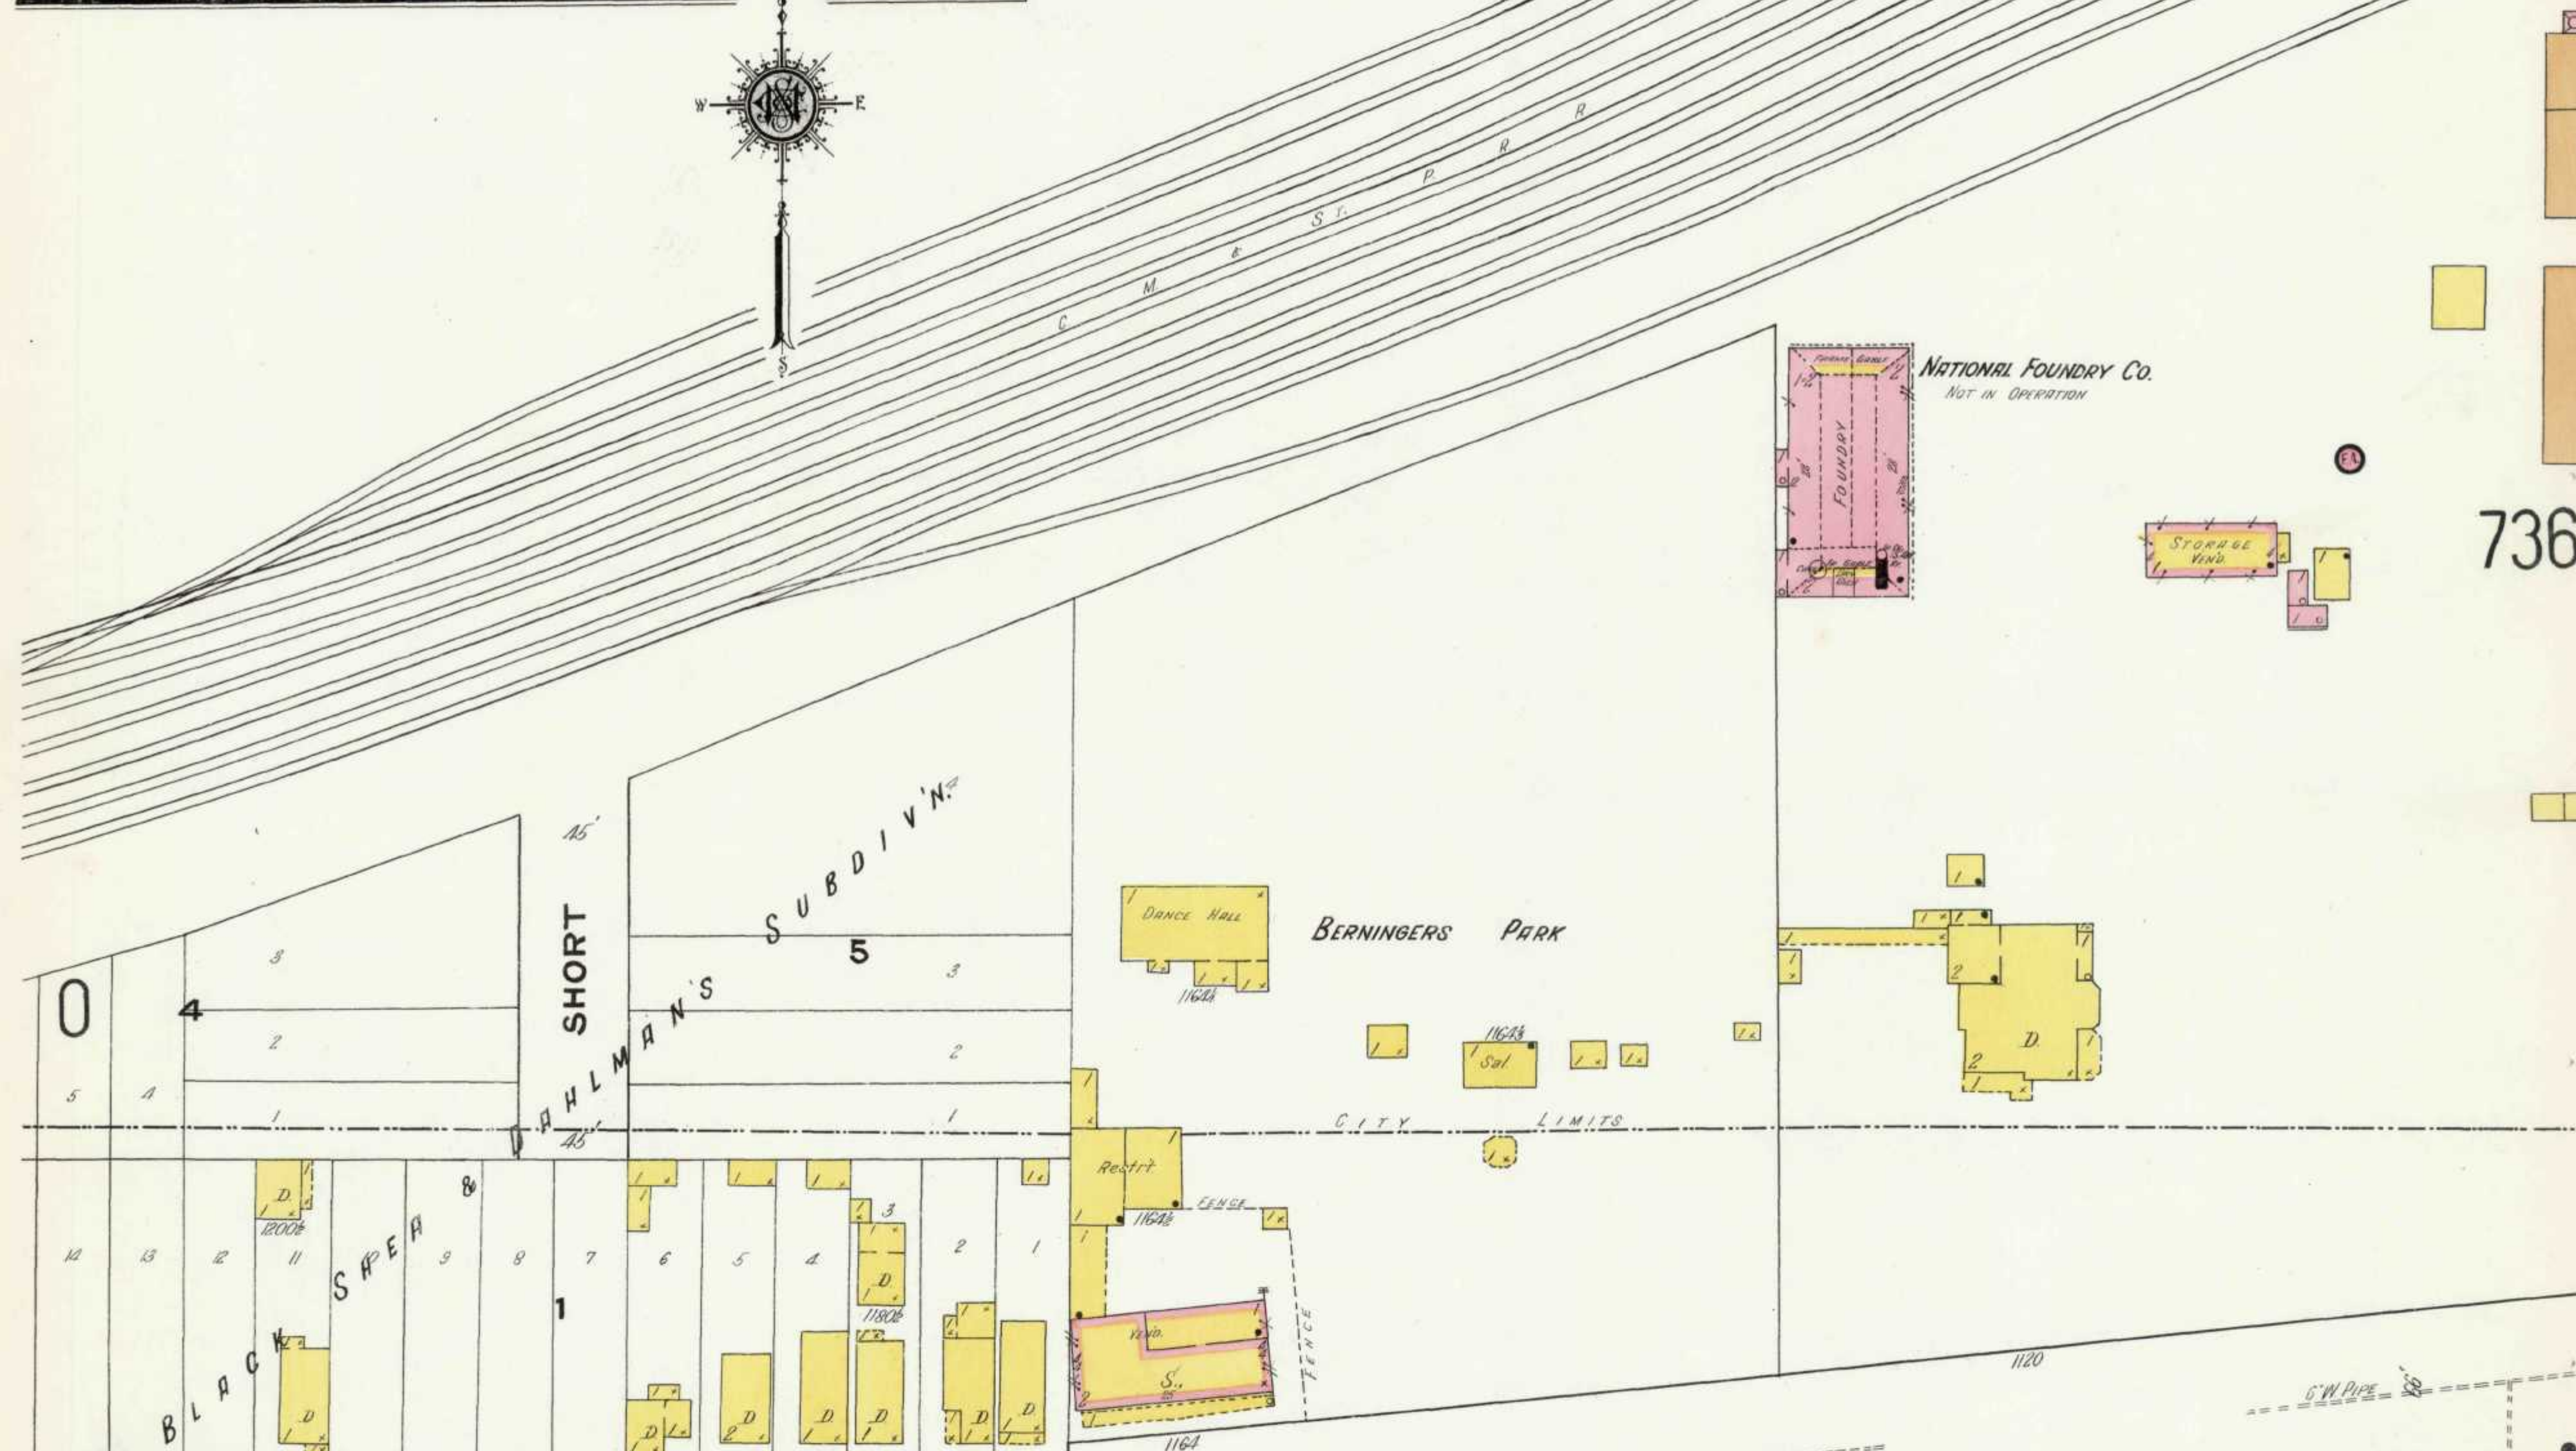


735

Scale of Feet.


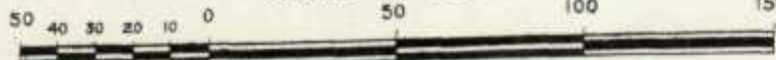


1910
Vol. 7
Scan as 1910.v07s0735

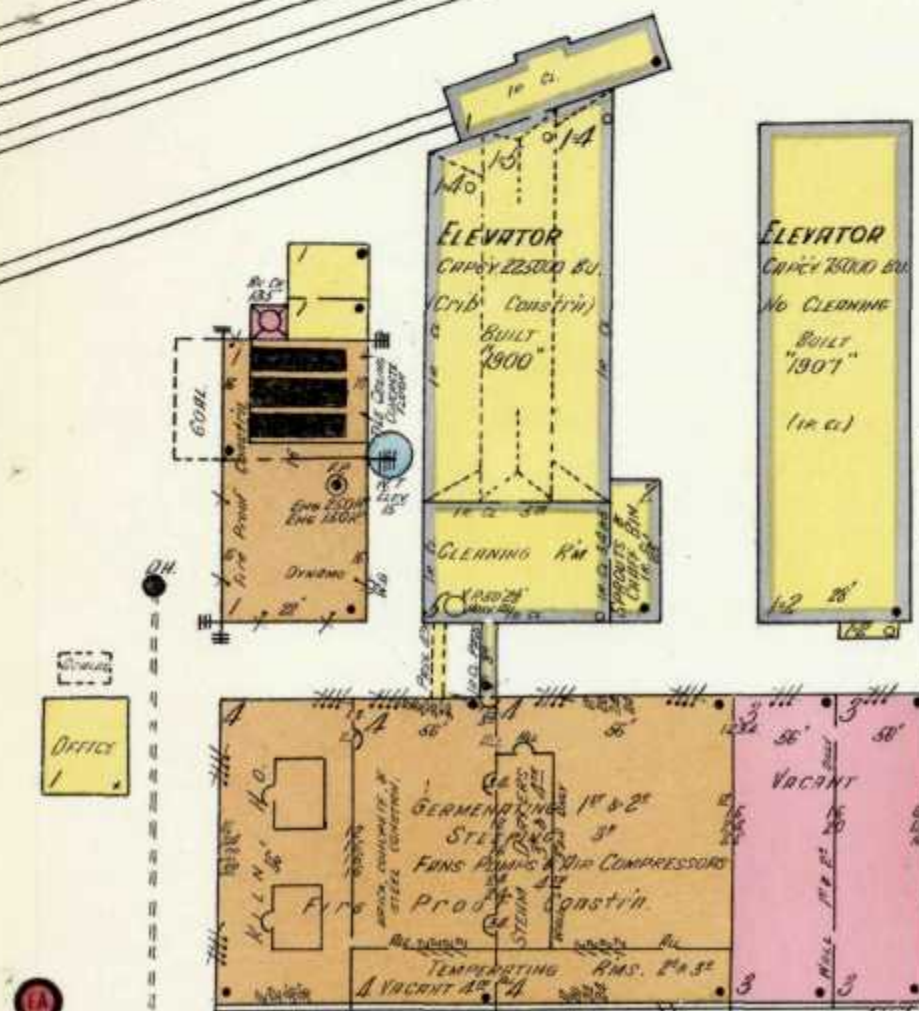



735

BORCHERT MALTING CO.
WORK NIGHT & DAY, WATCHMAN, NO CLOCK,
240'2\"/>

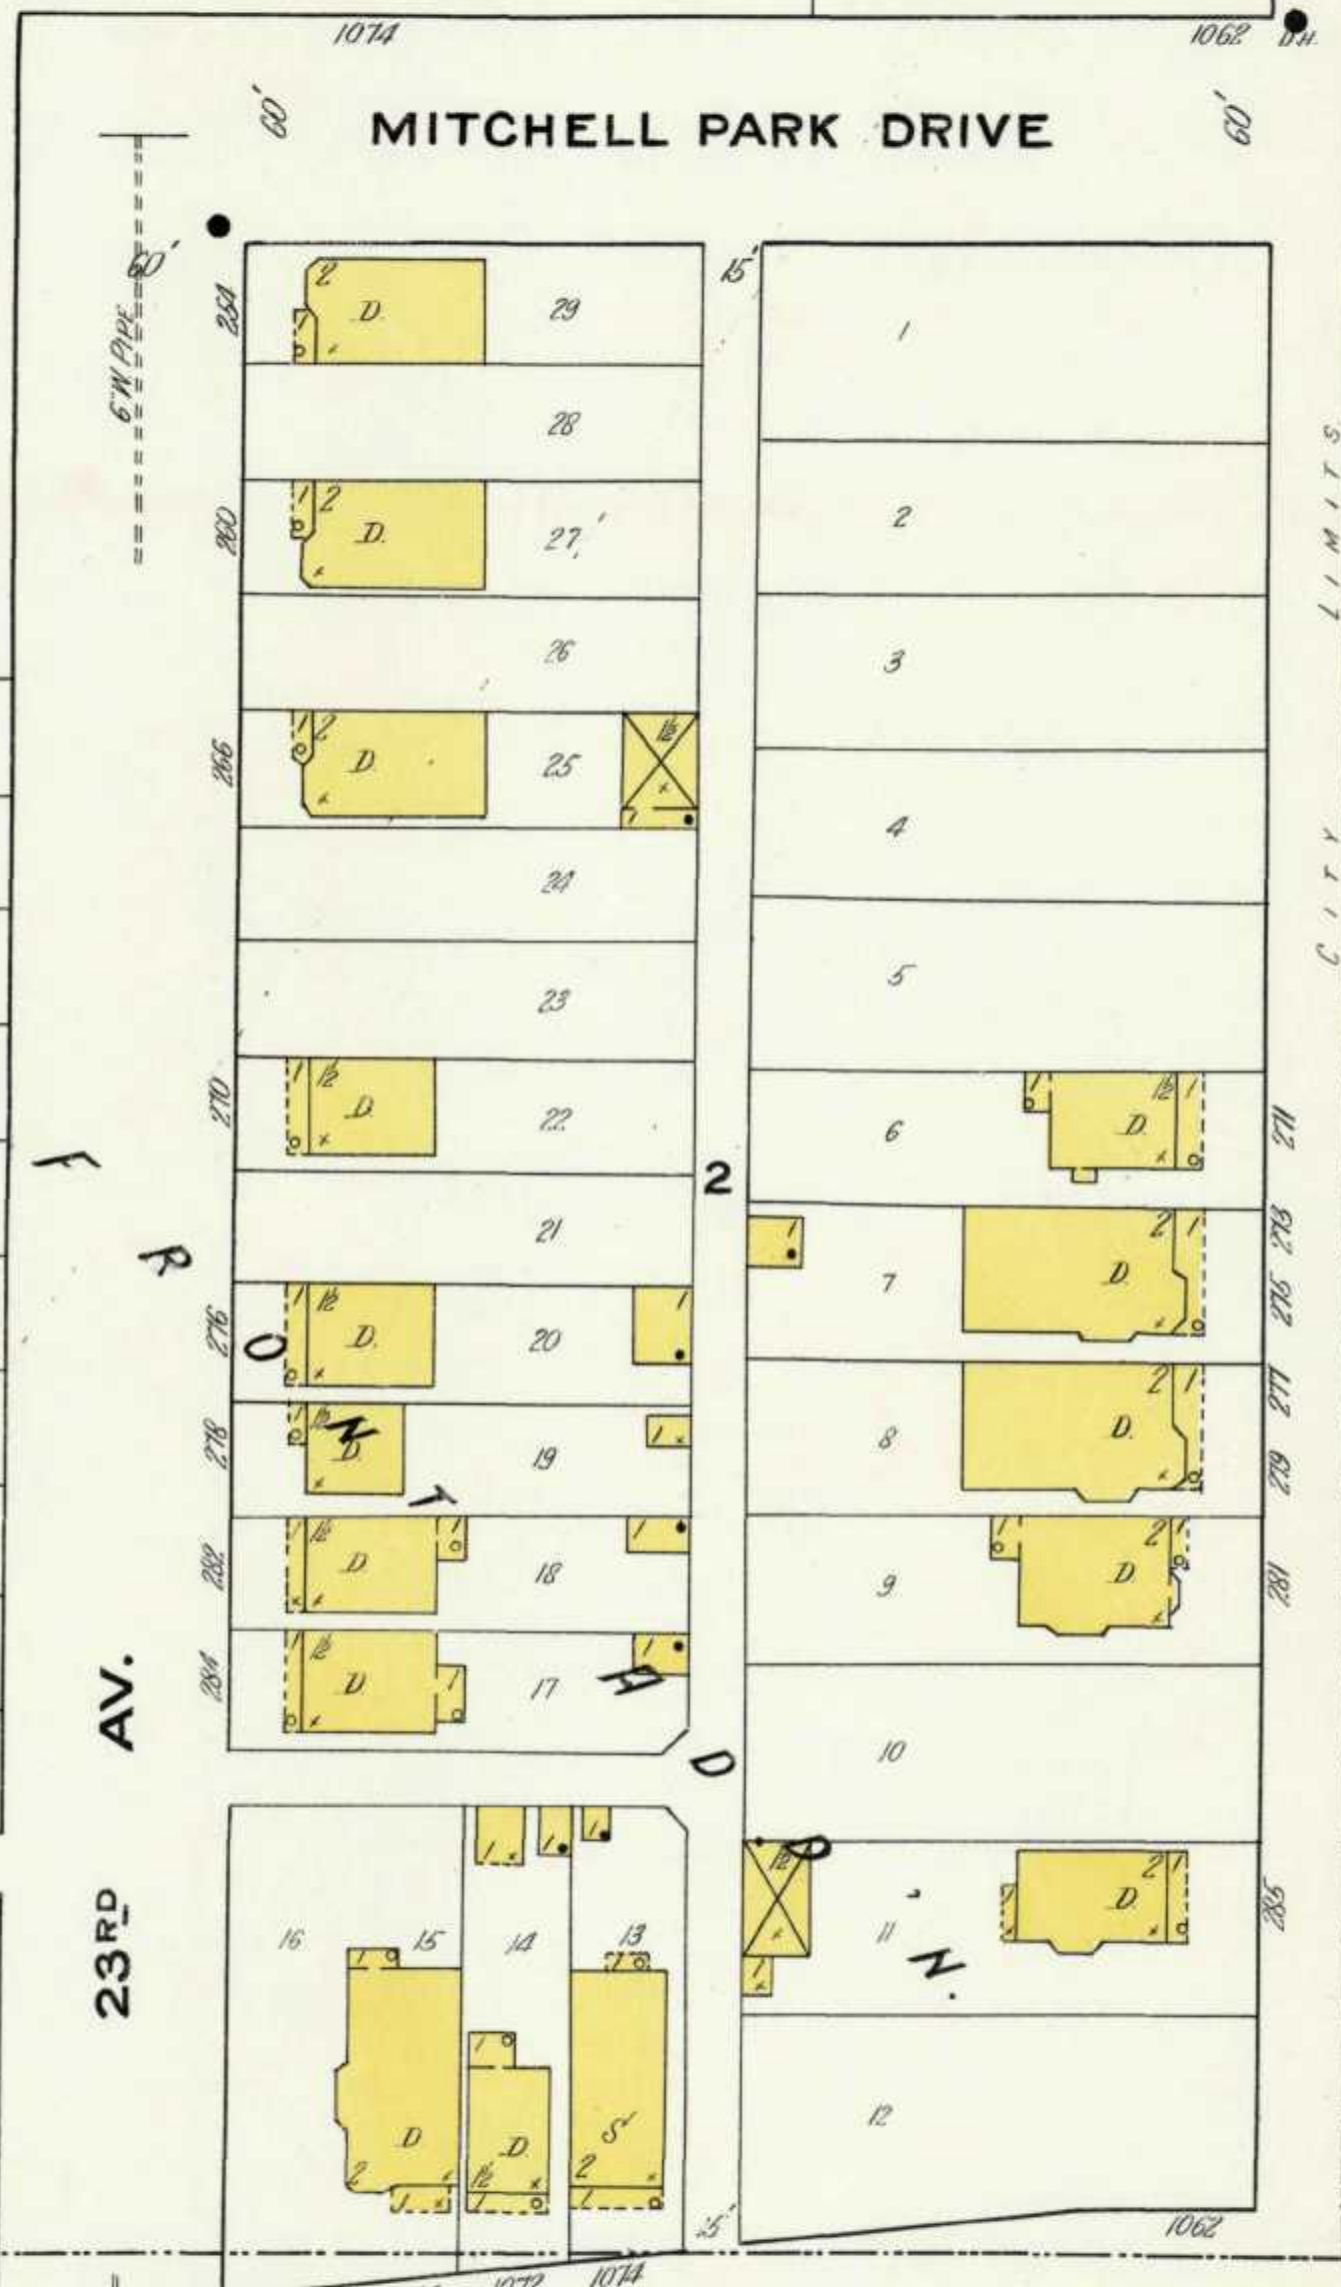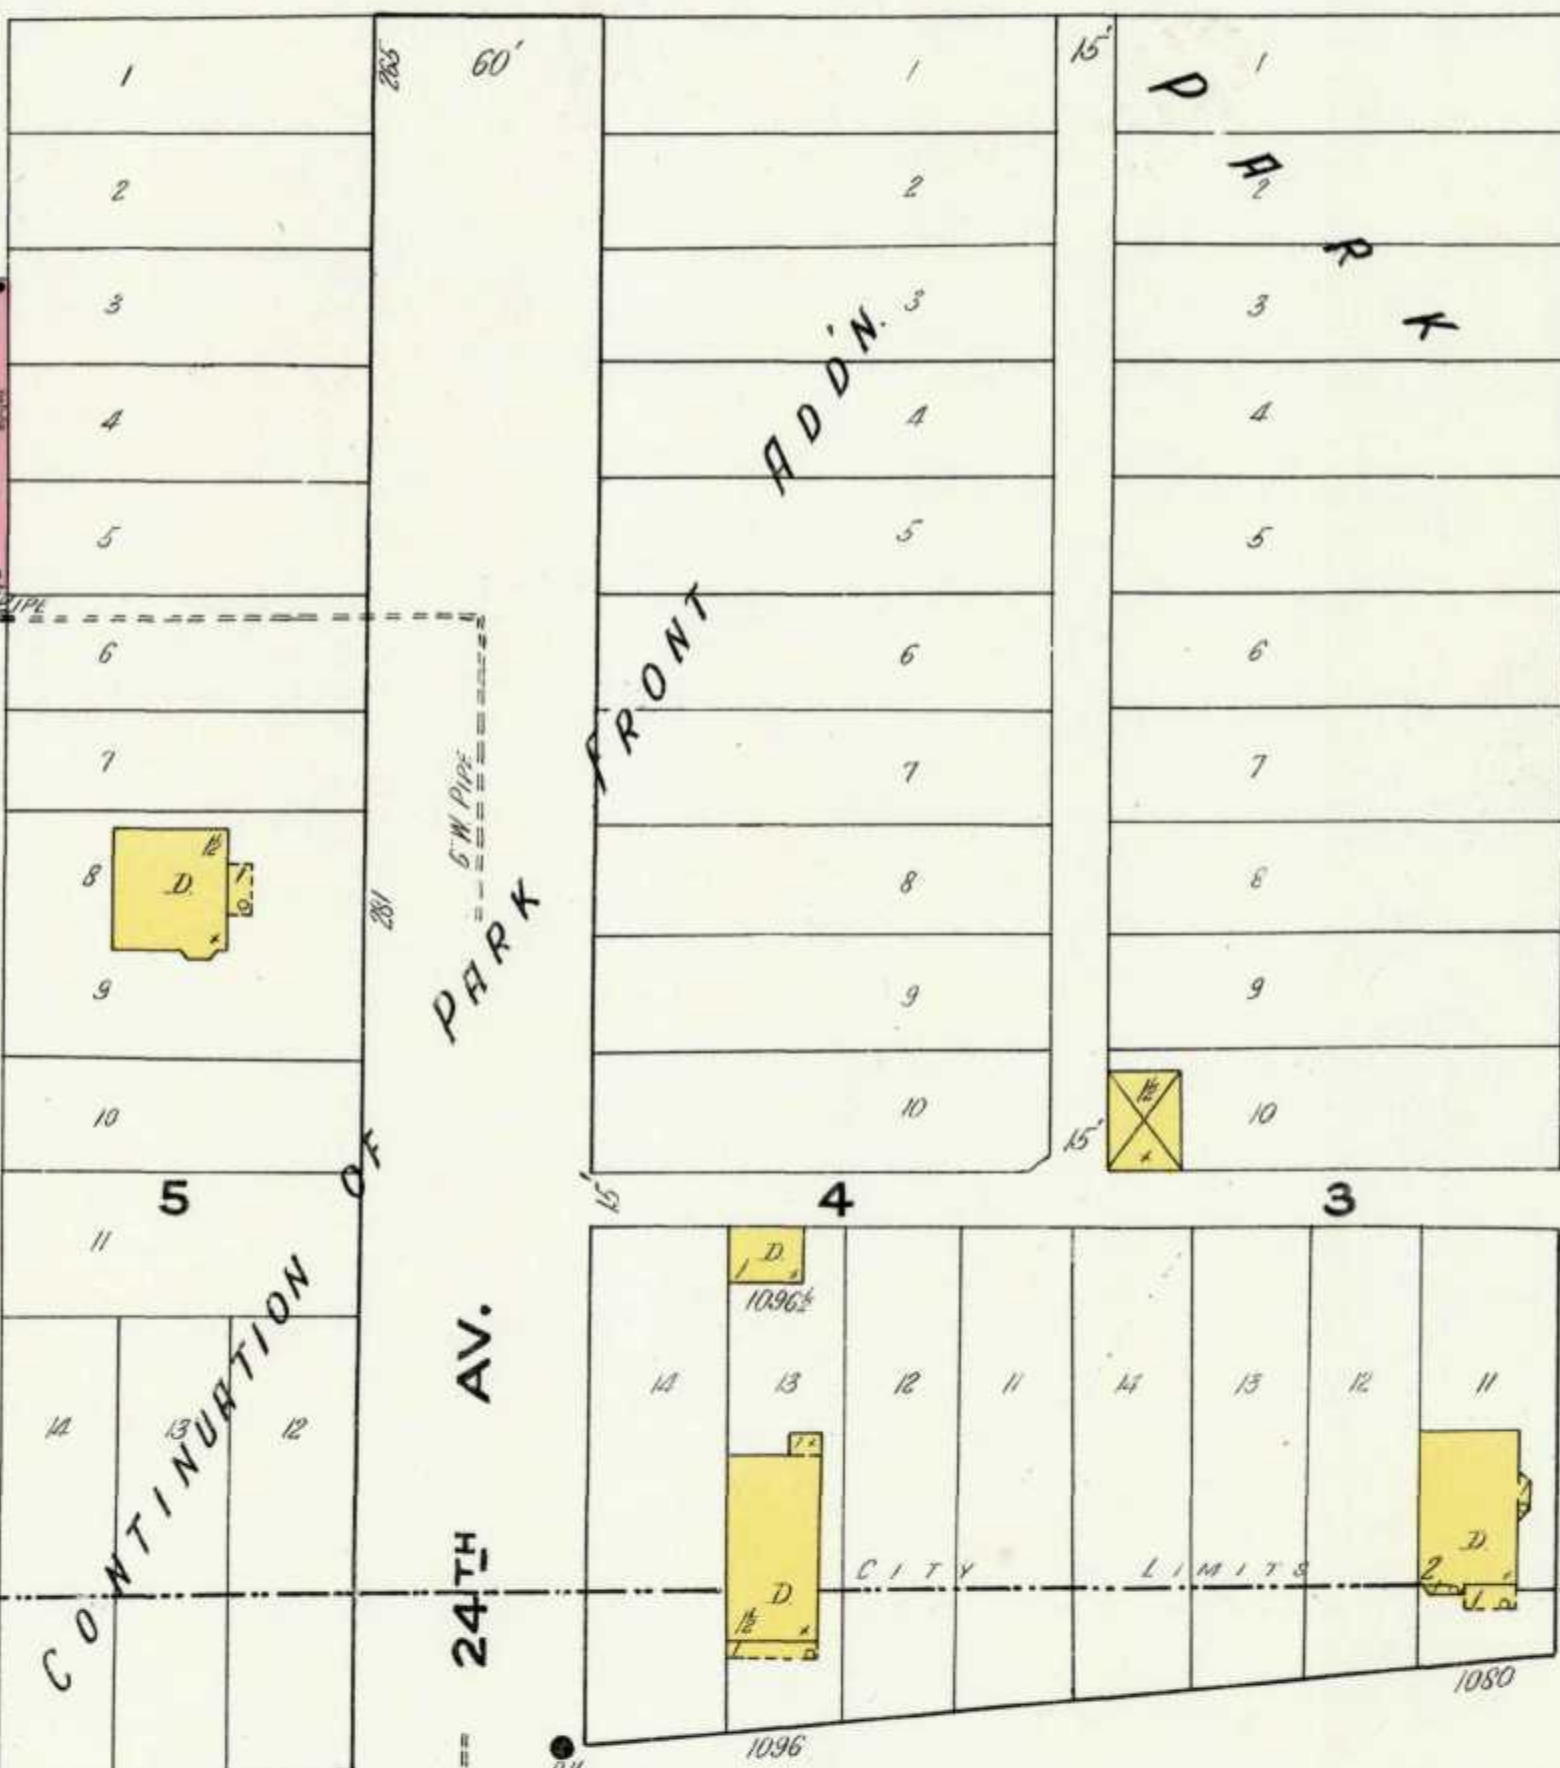


LAYTON B'LV'D (22ND AV.)


S. PIERCE

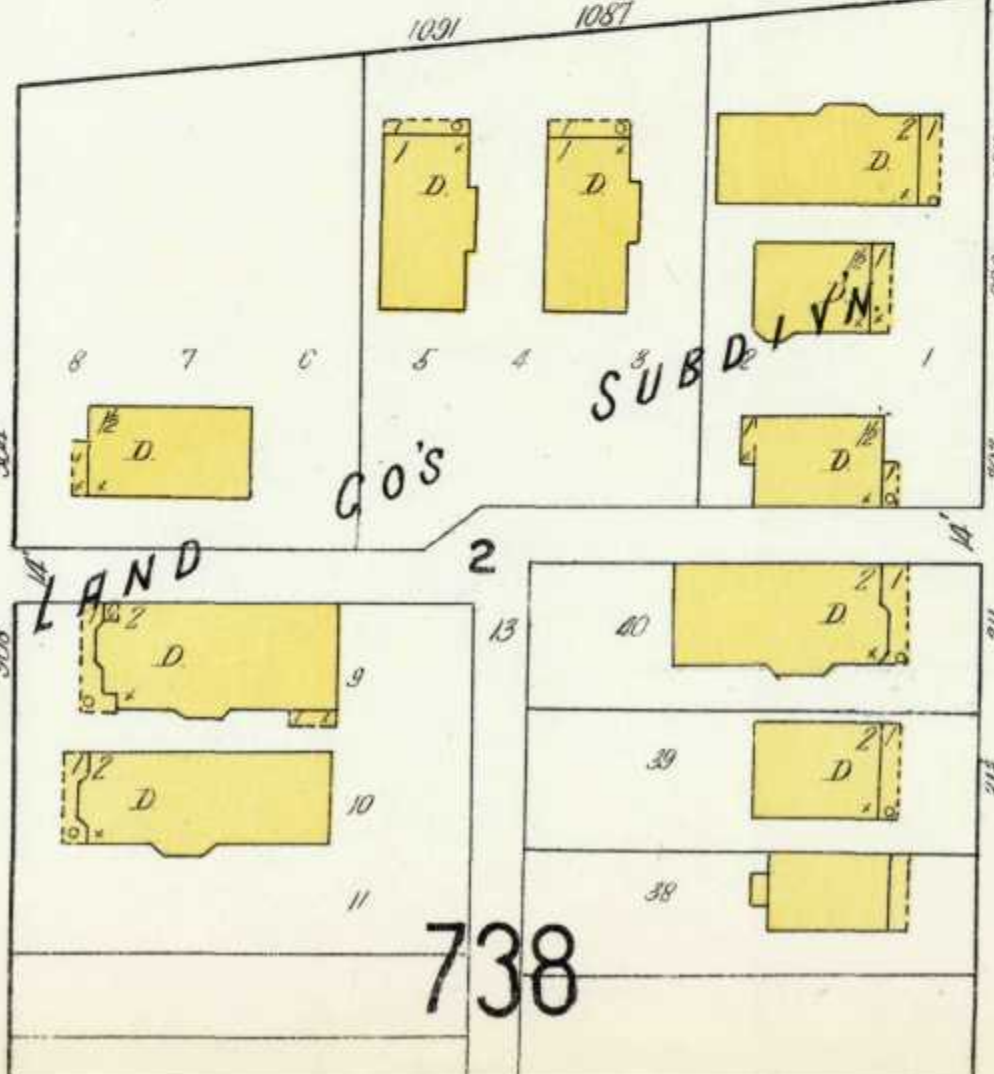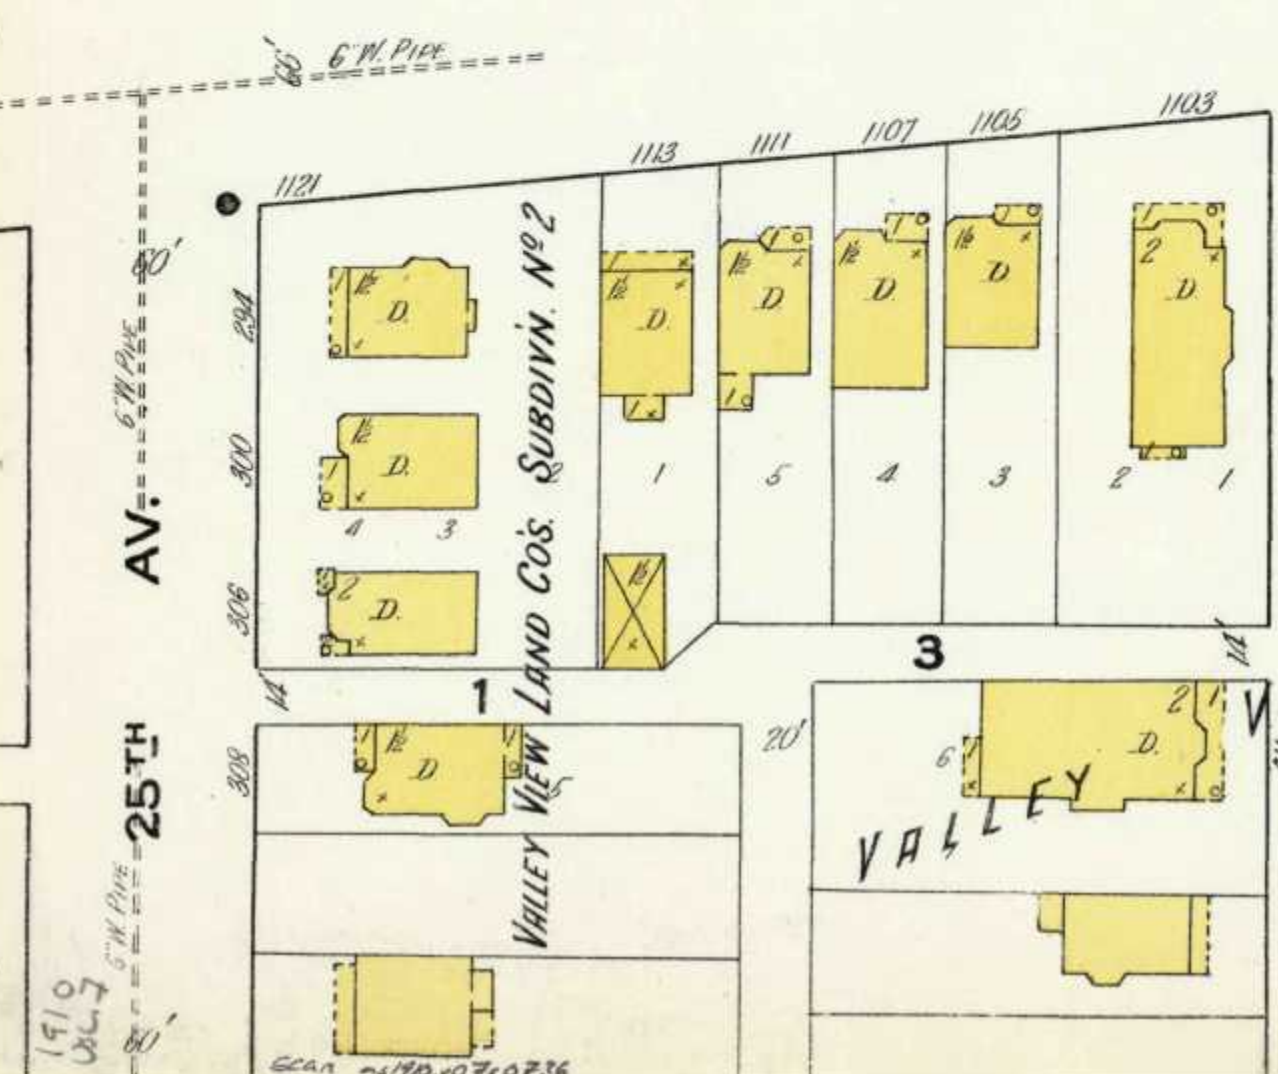


738

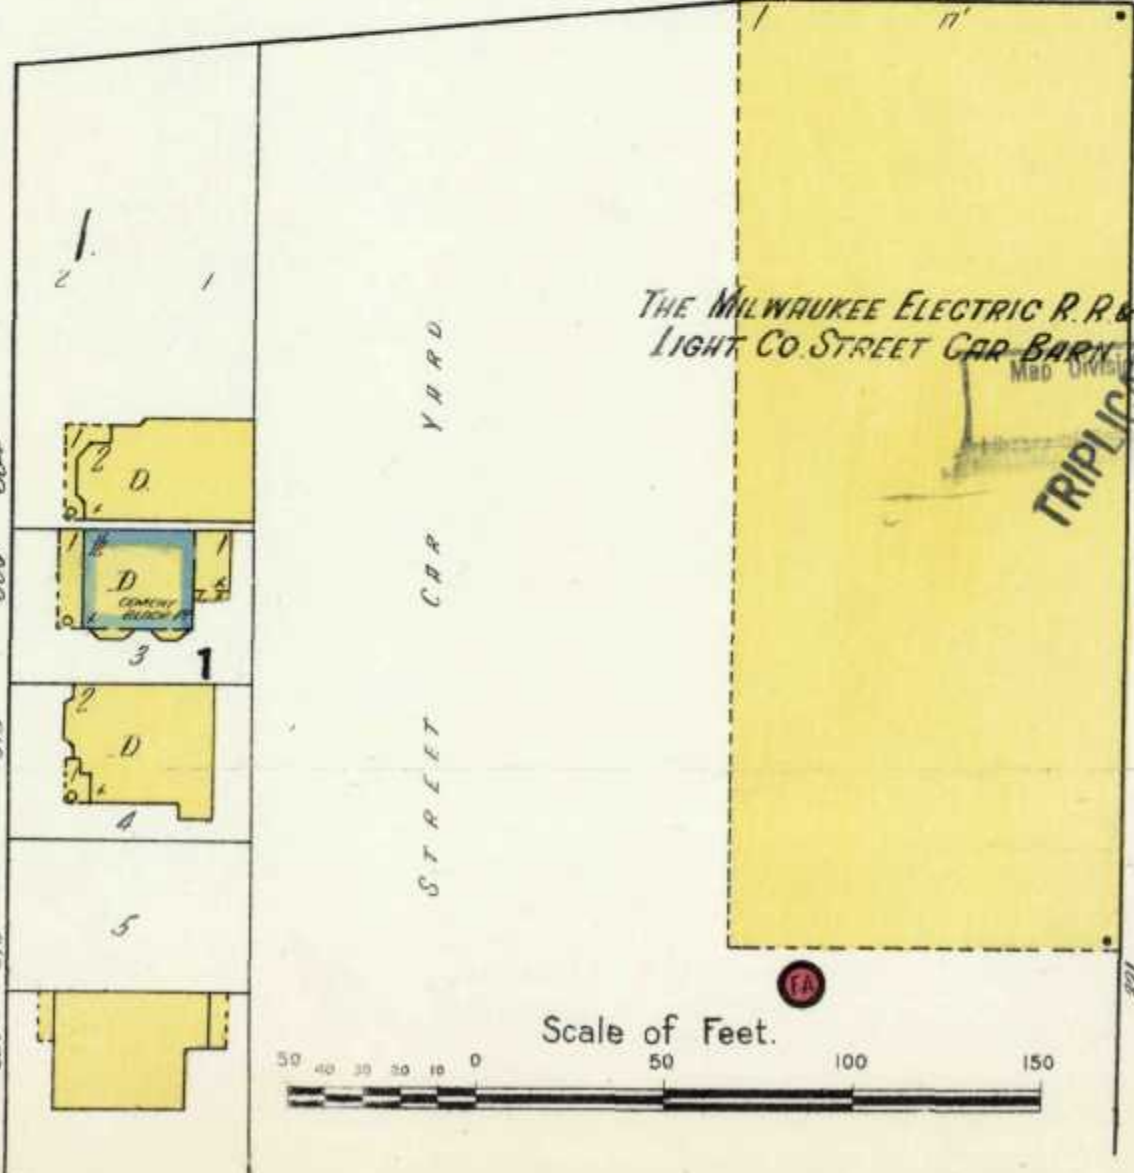



Scale of Feet.

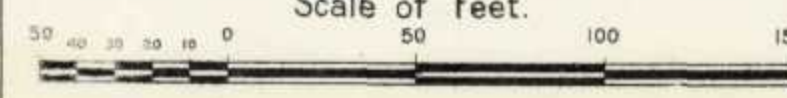


737

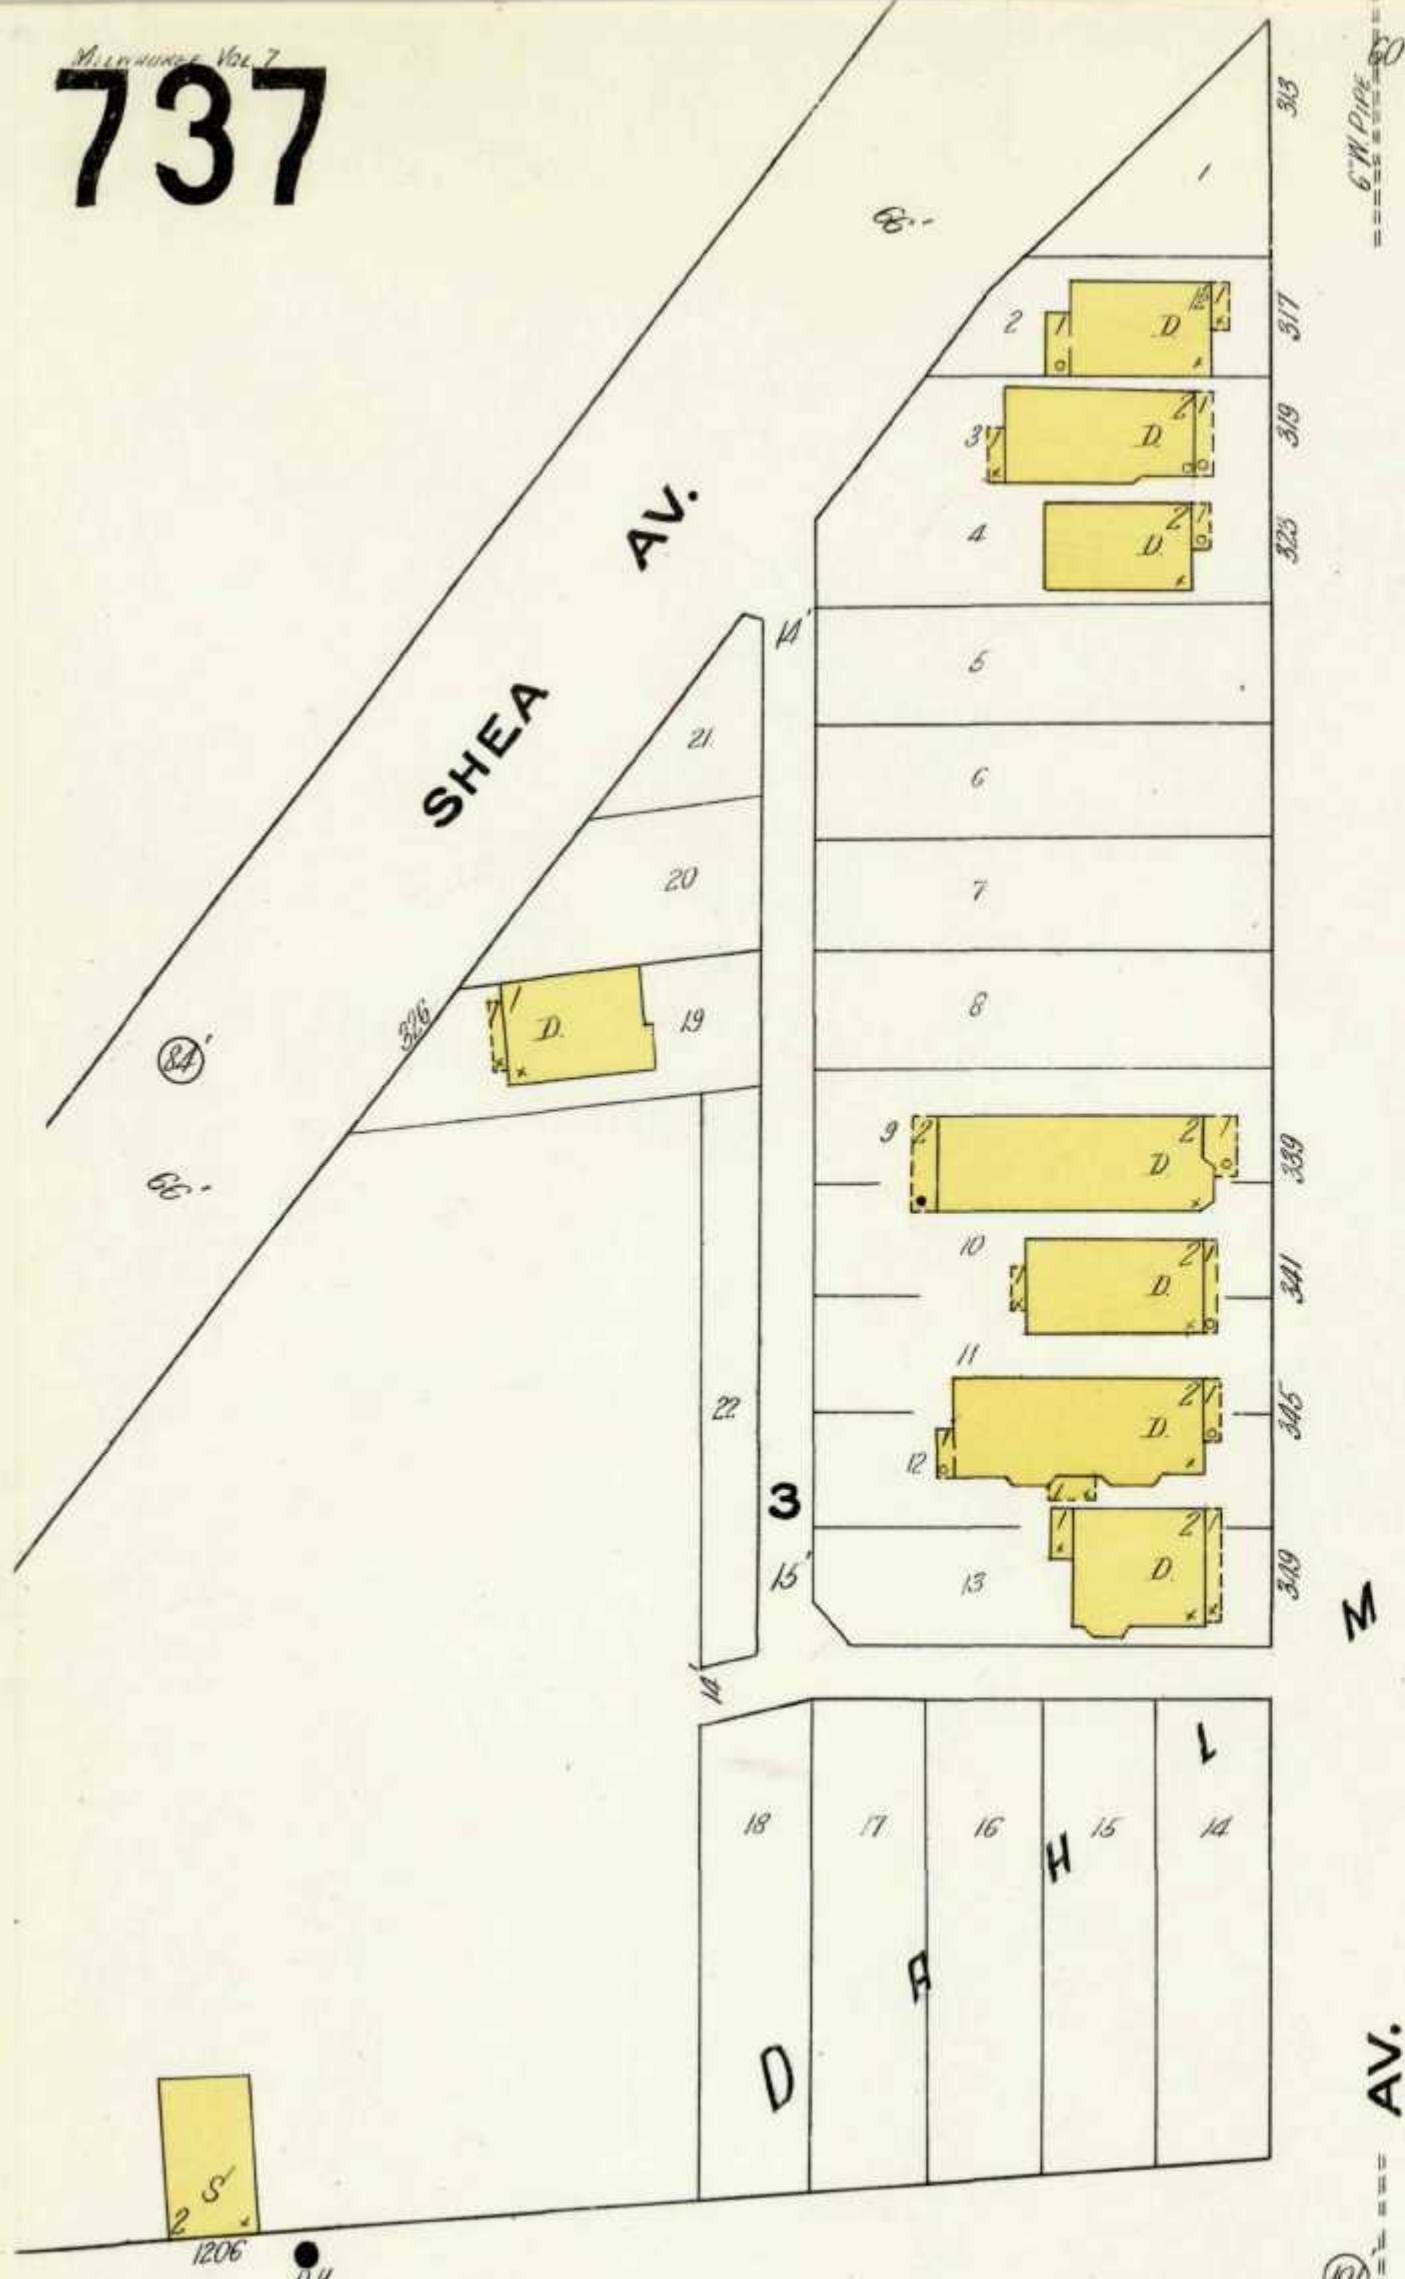

735

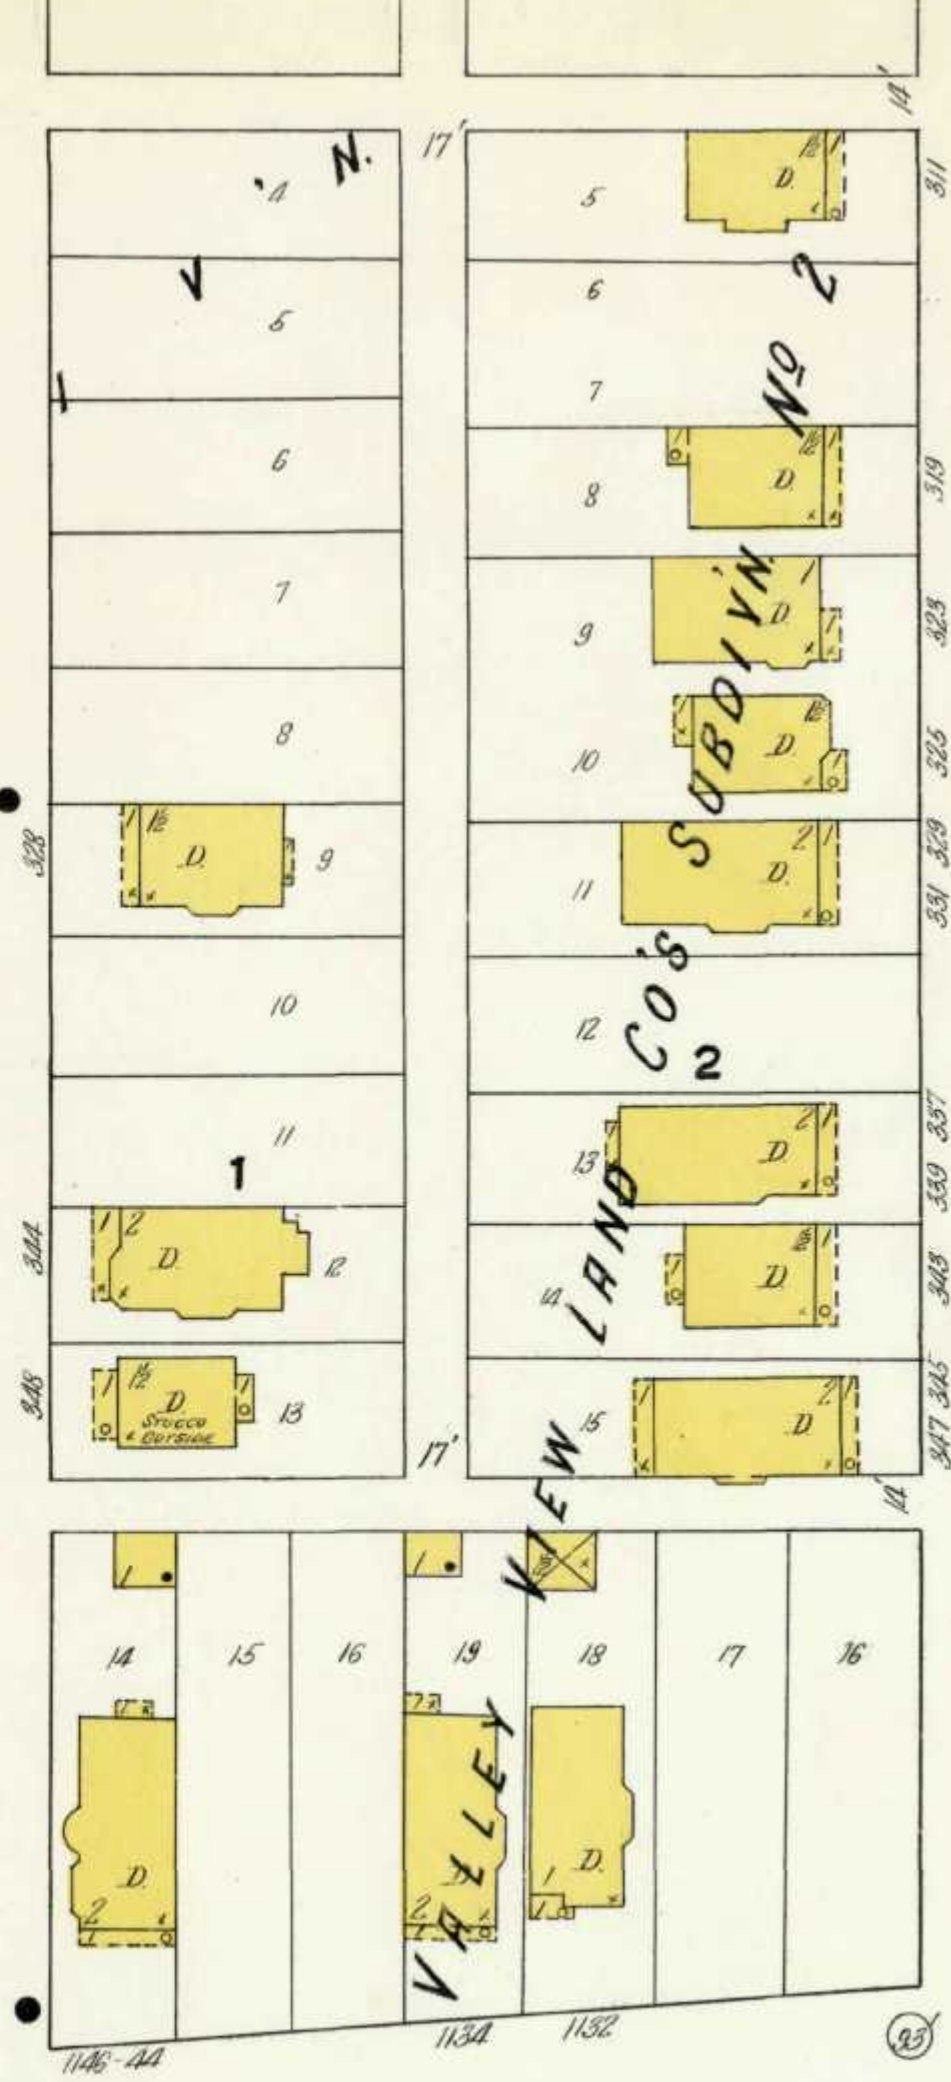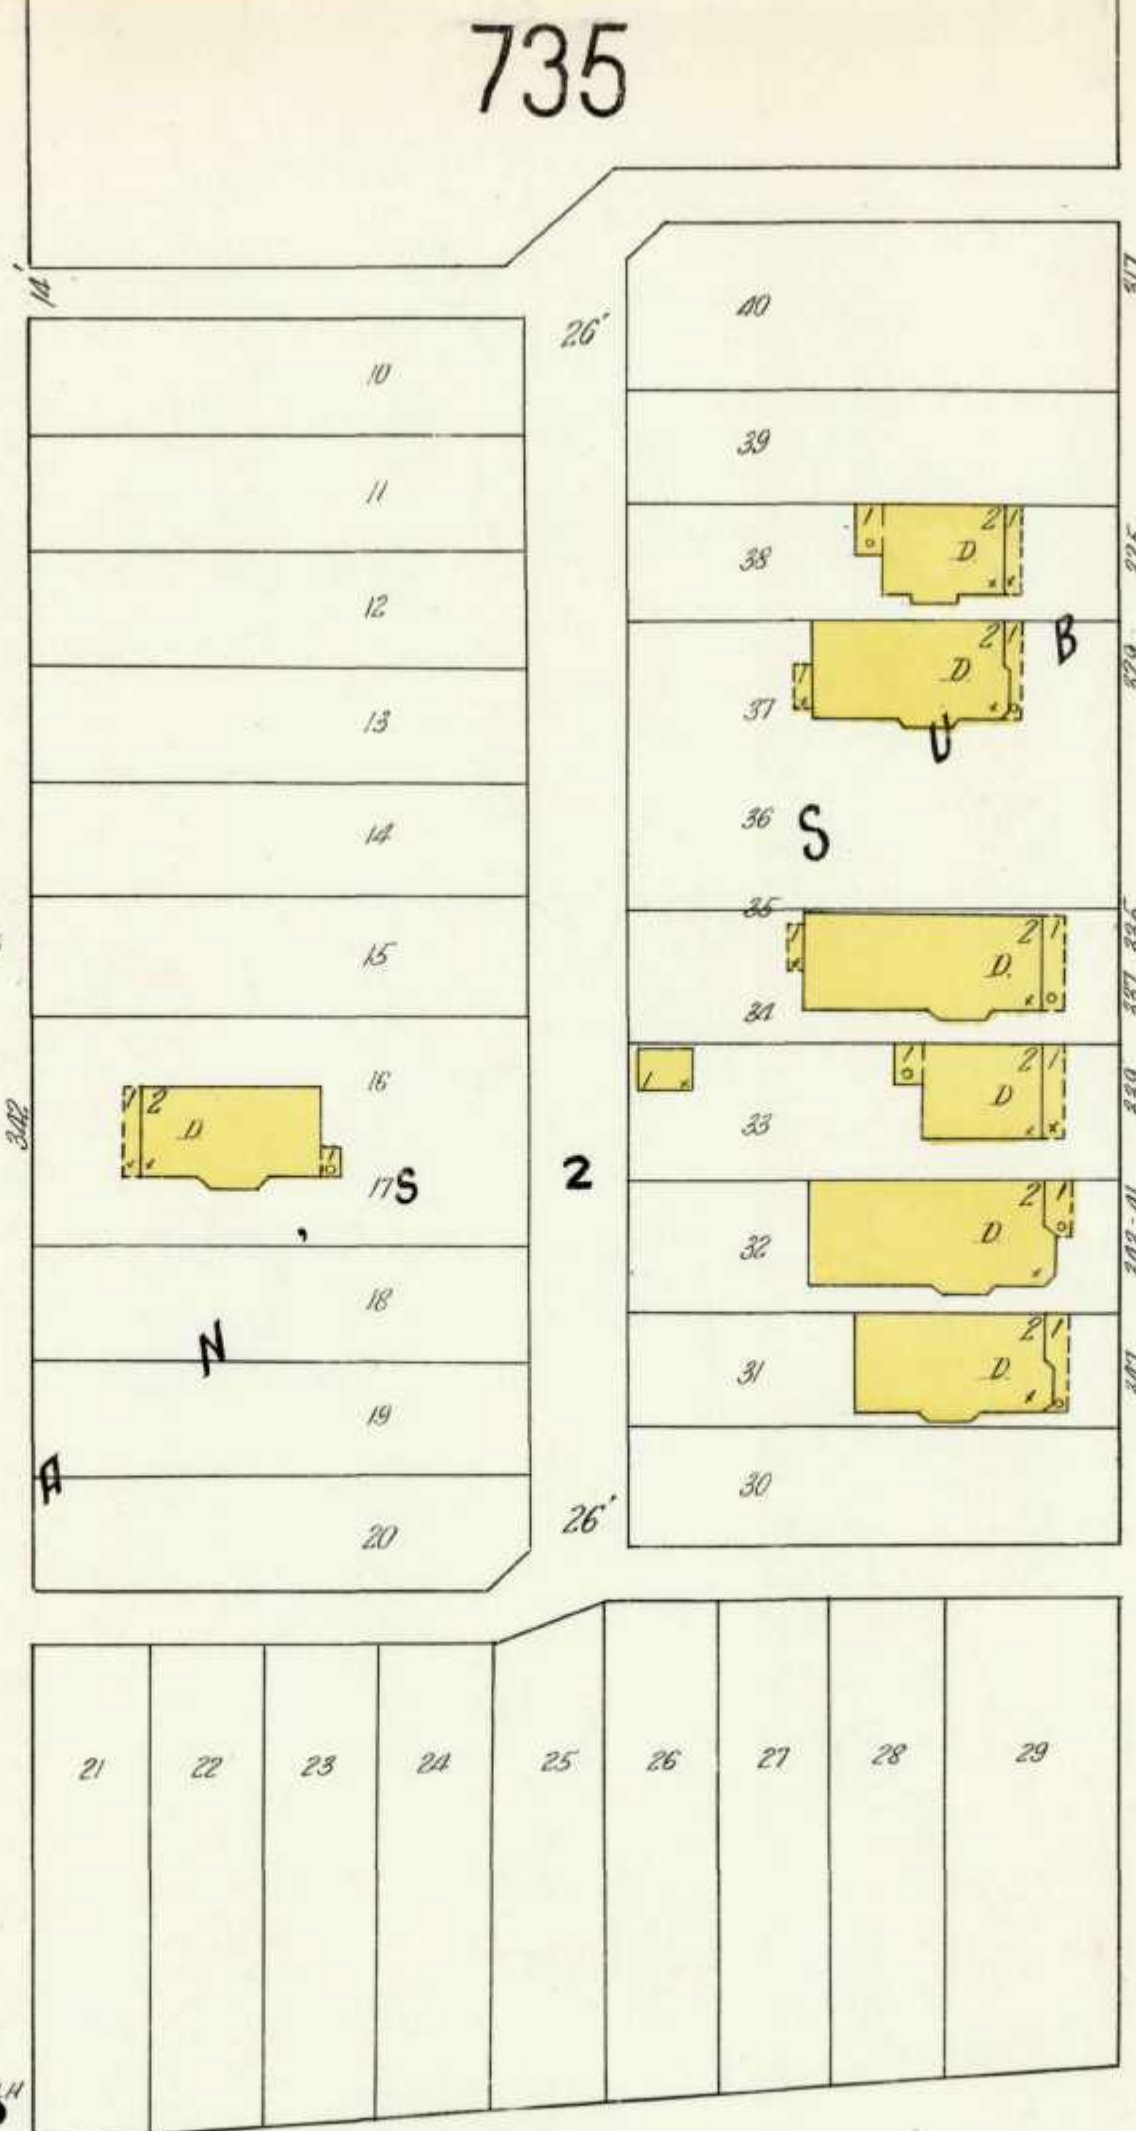

743

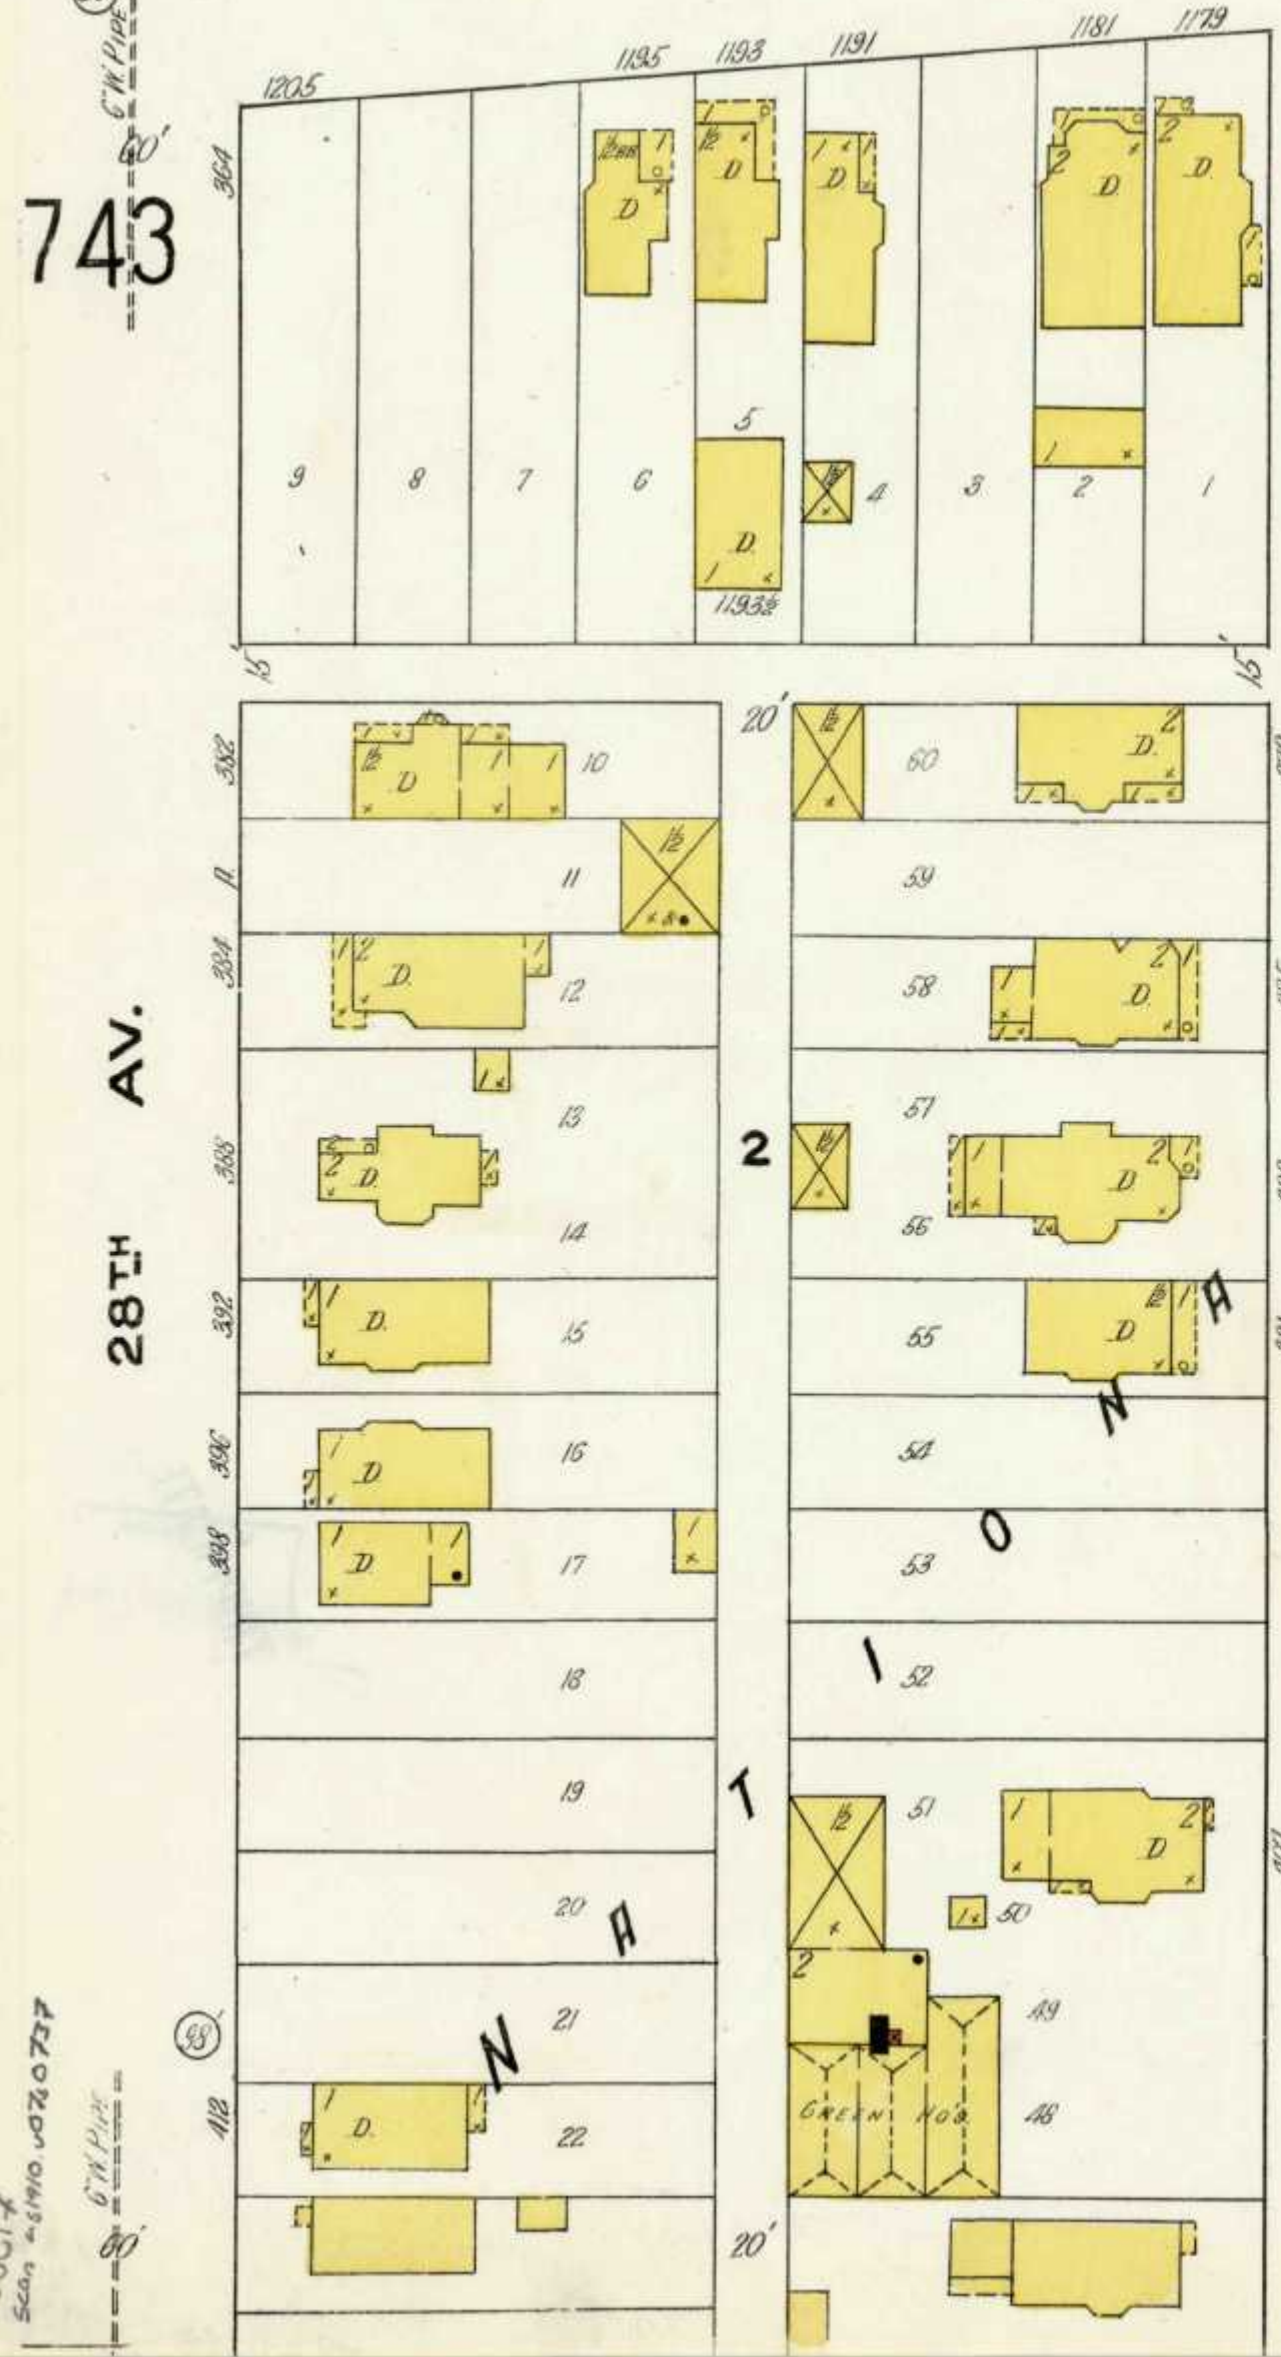


NATIONAL AV.

27TH



26TH

25TH

738

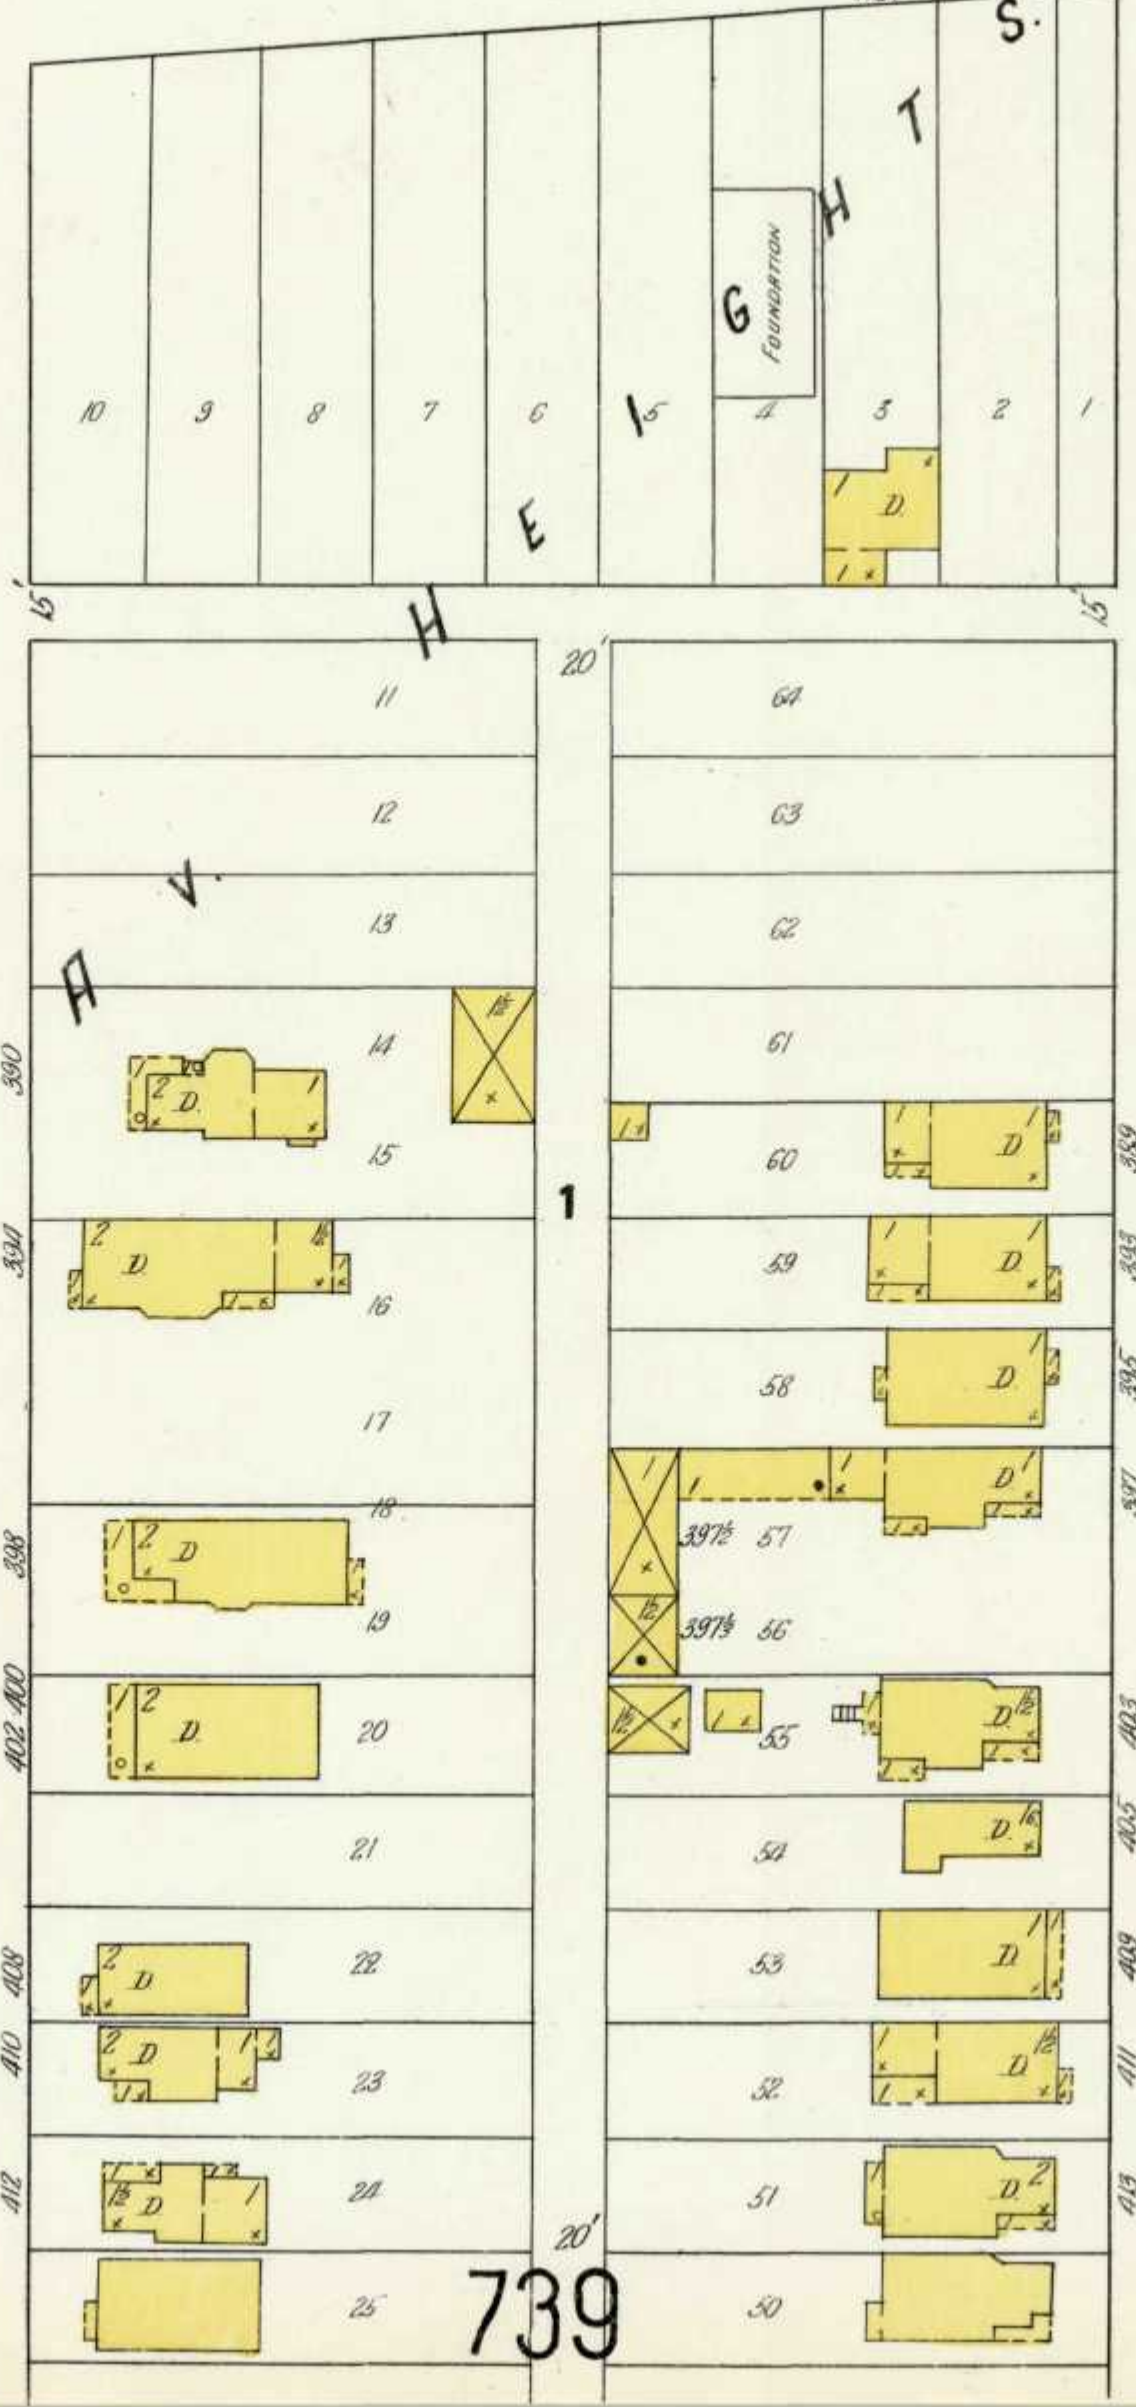


739

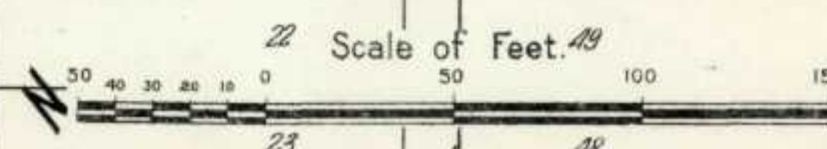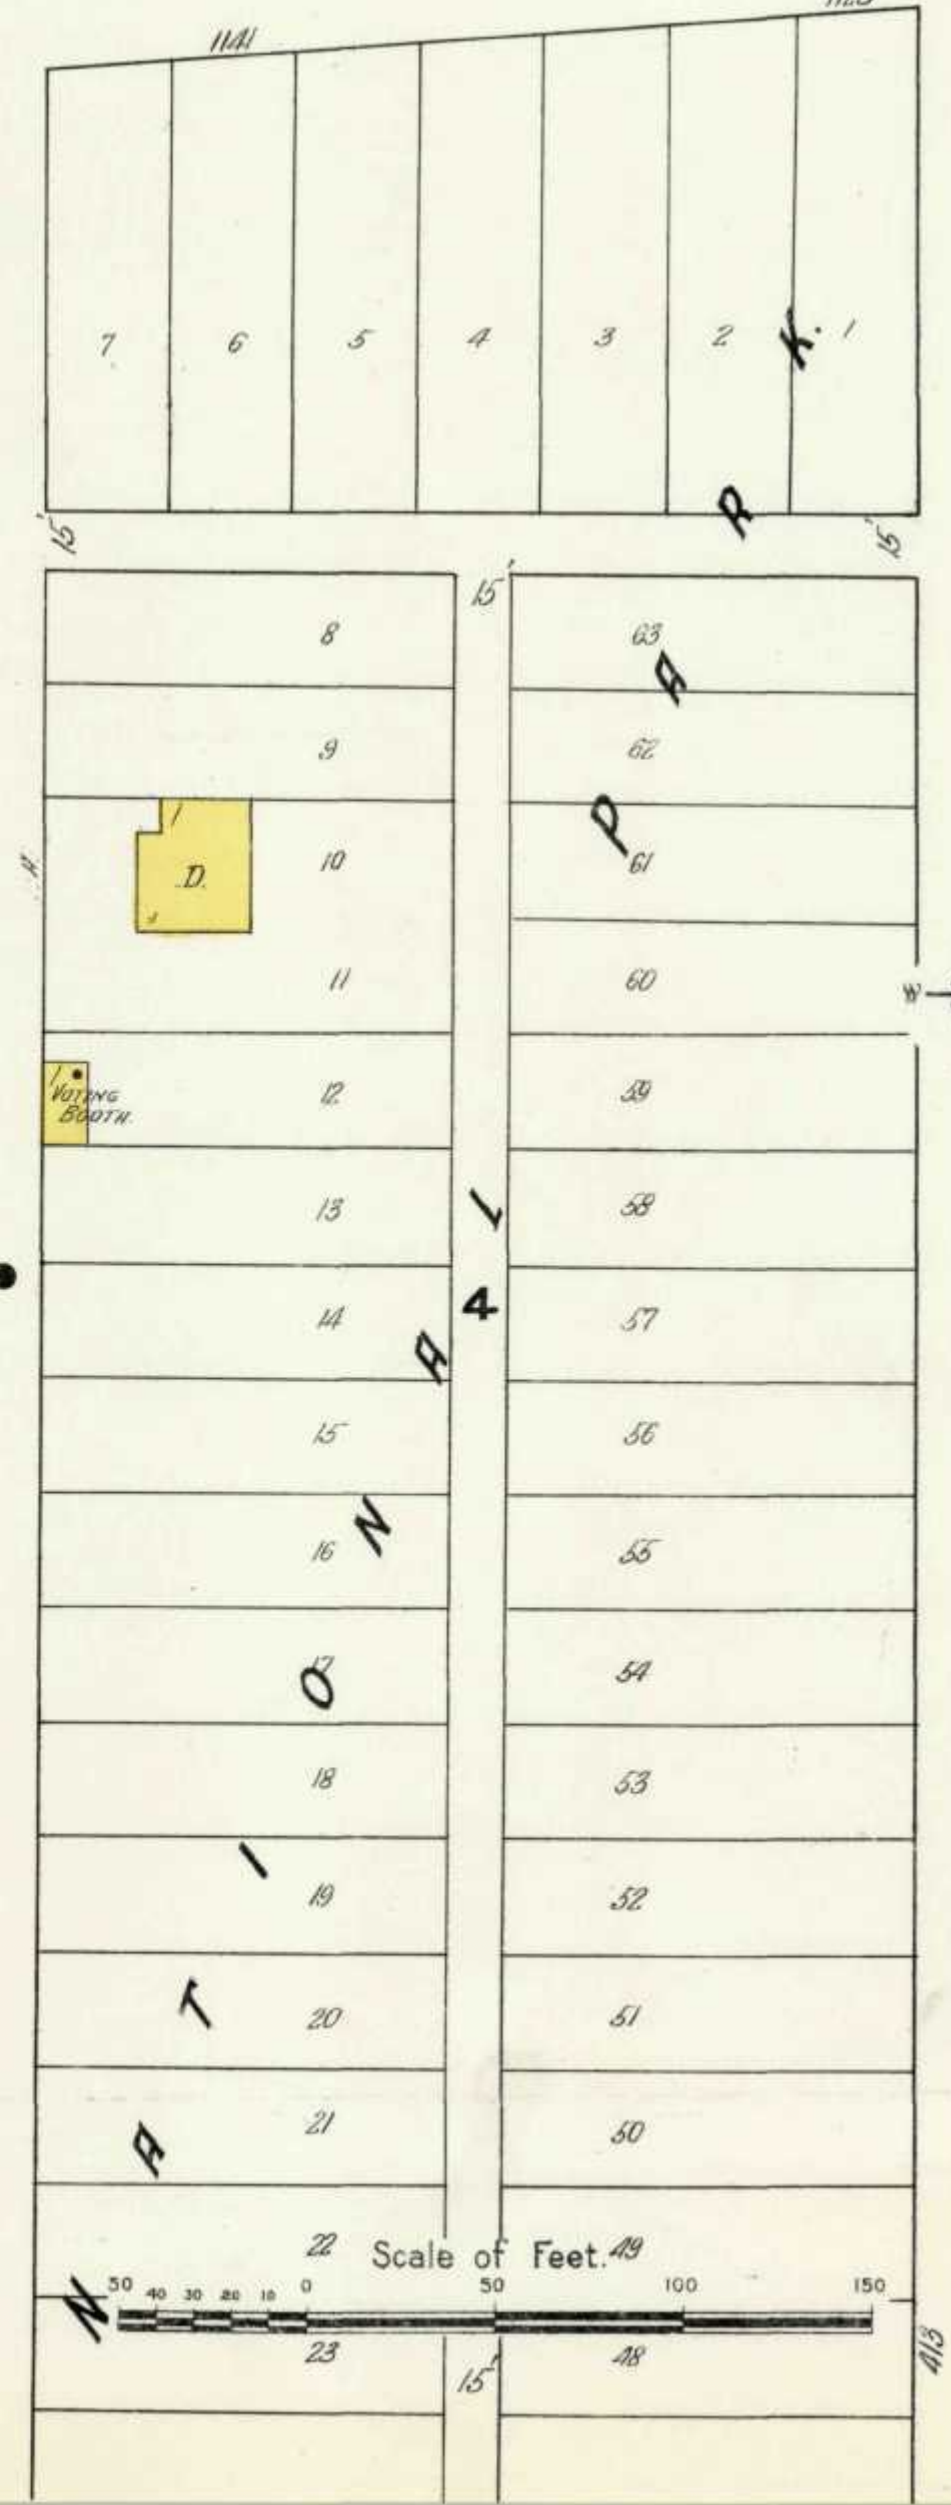

737


25TH AV.

AV.

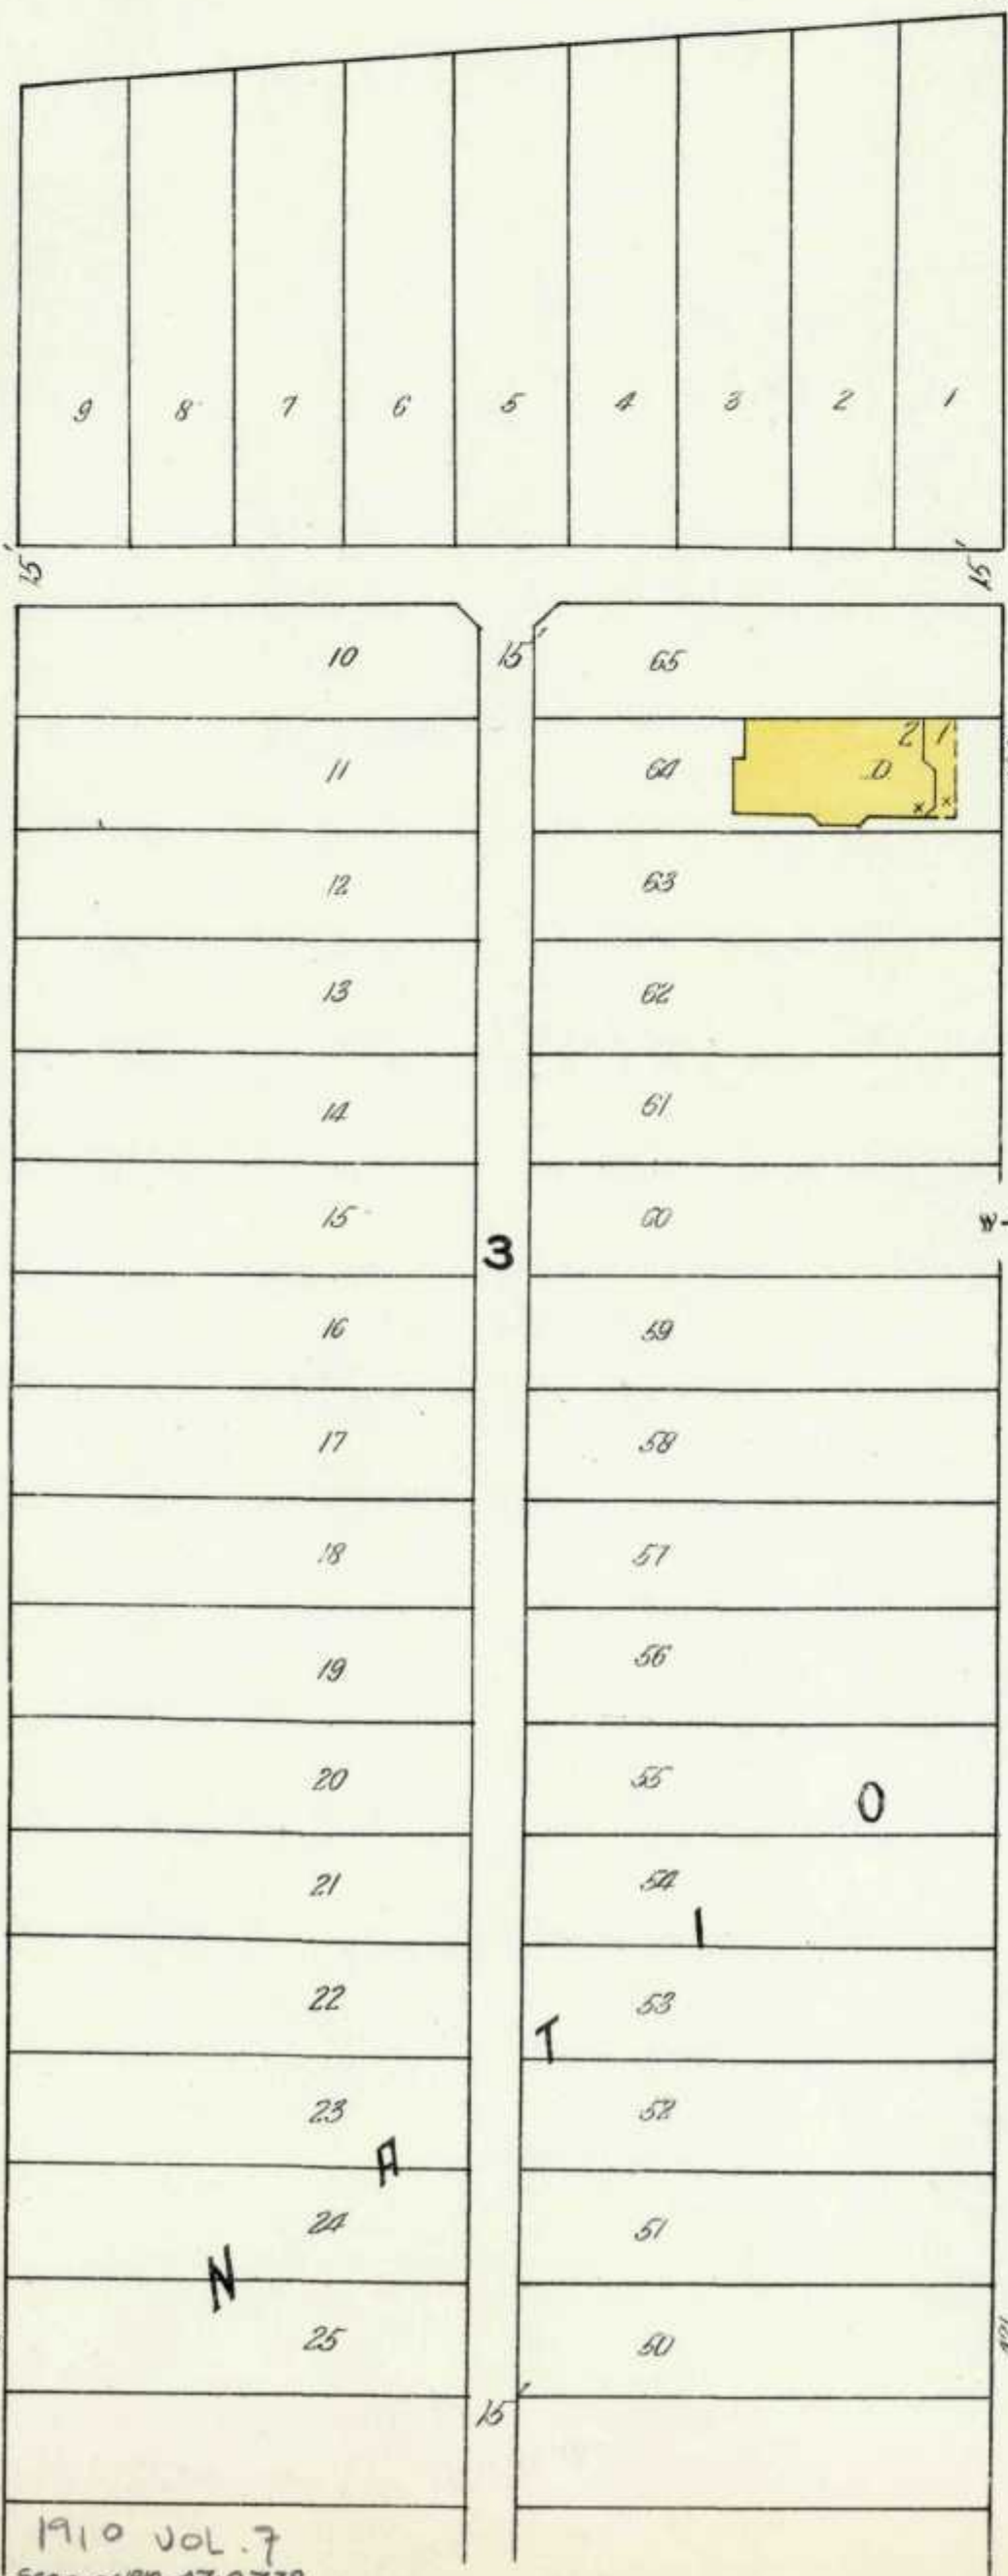


NATIONAL AV.

24TH AV.

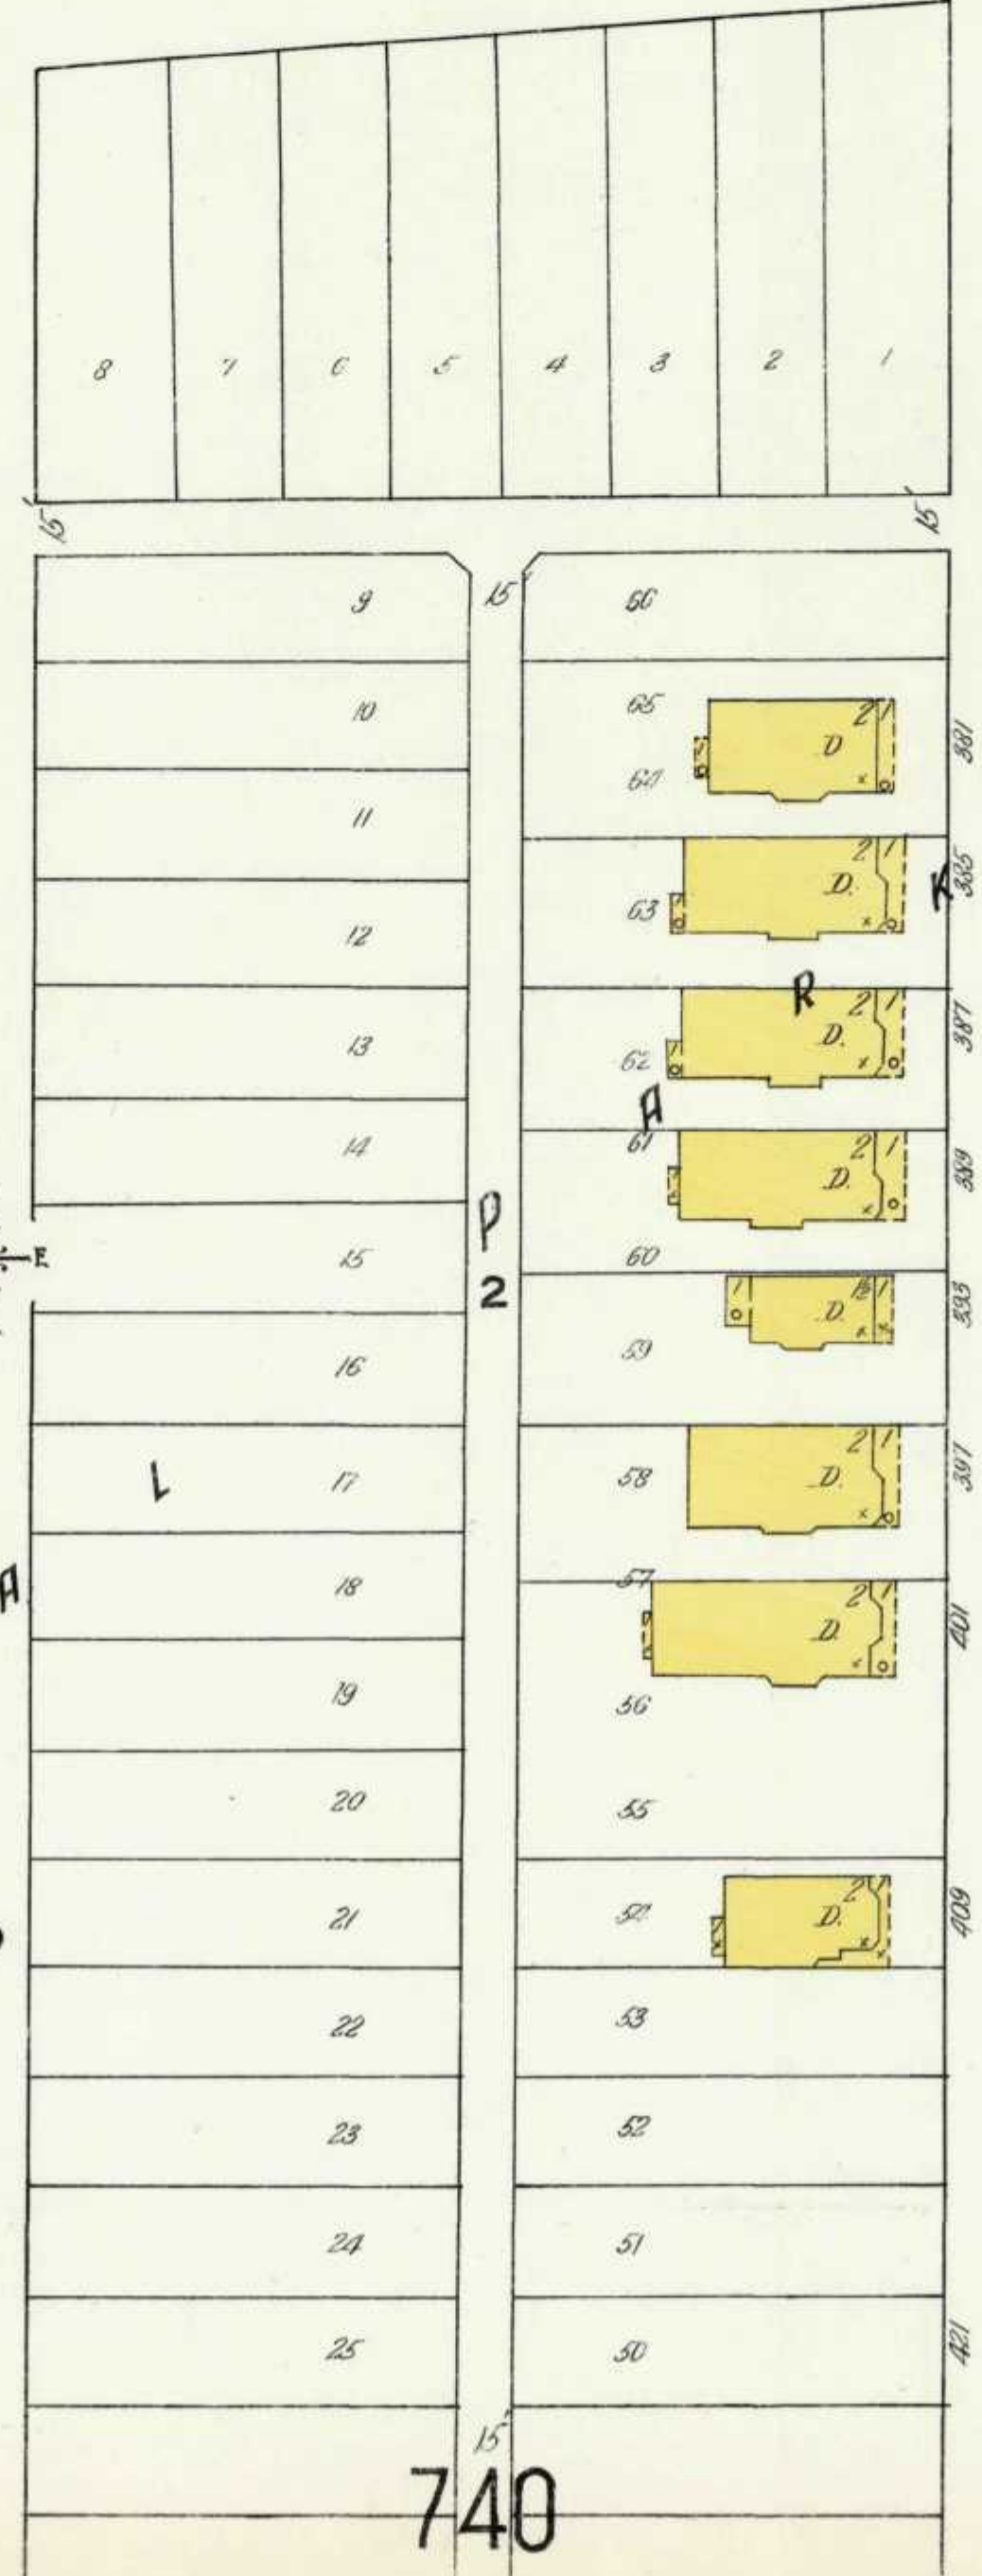


740

736

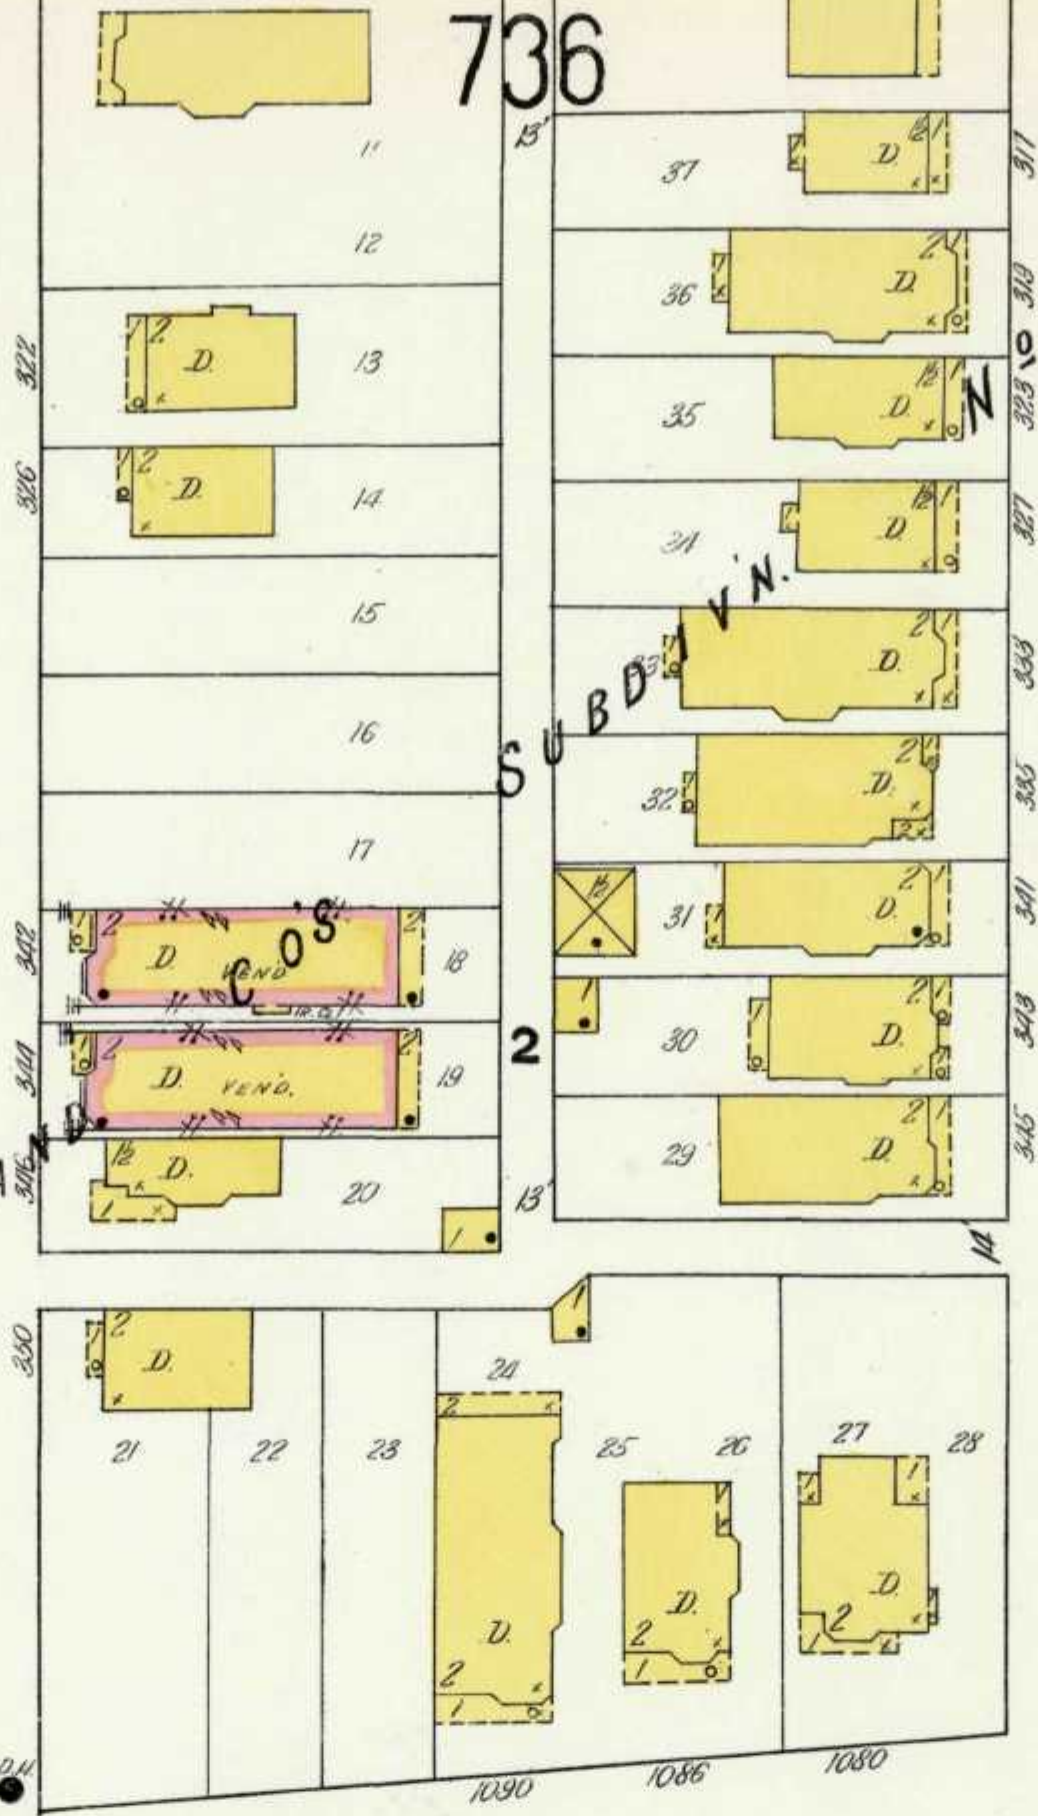

23RD AV.

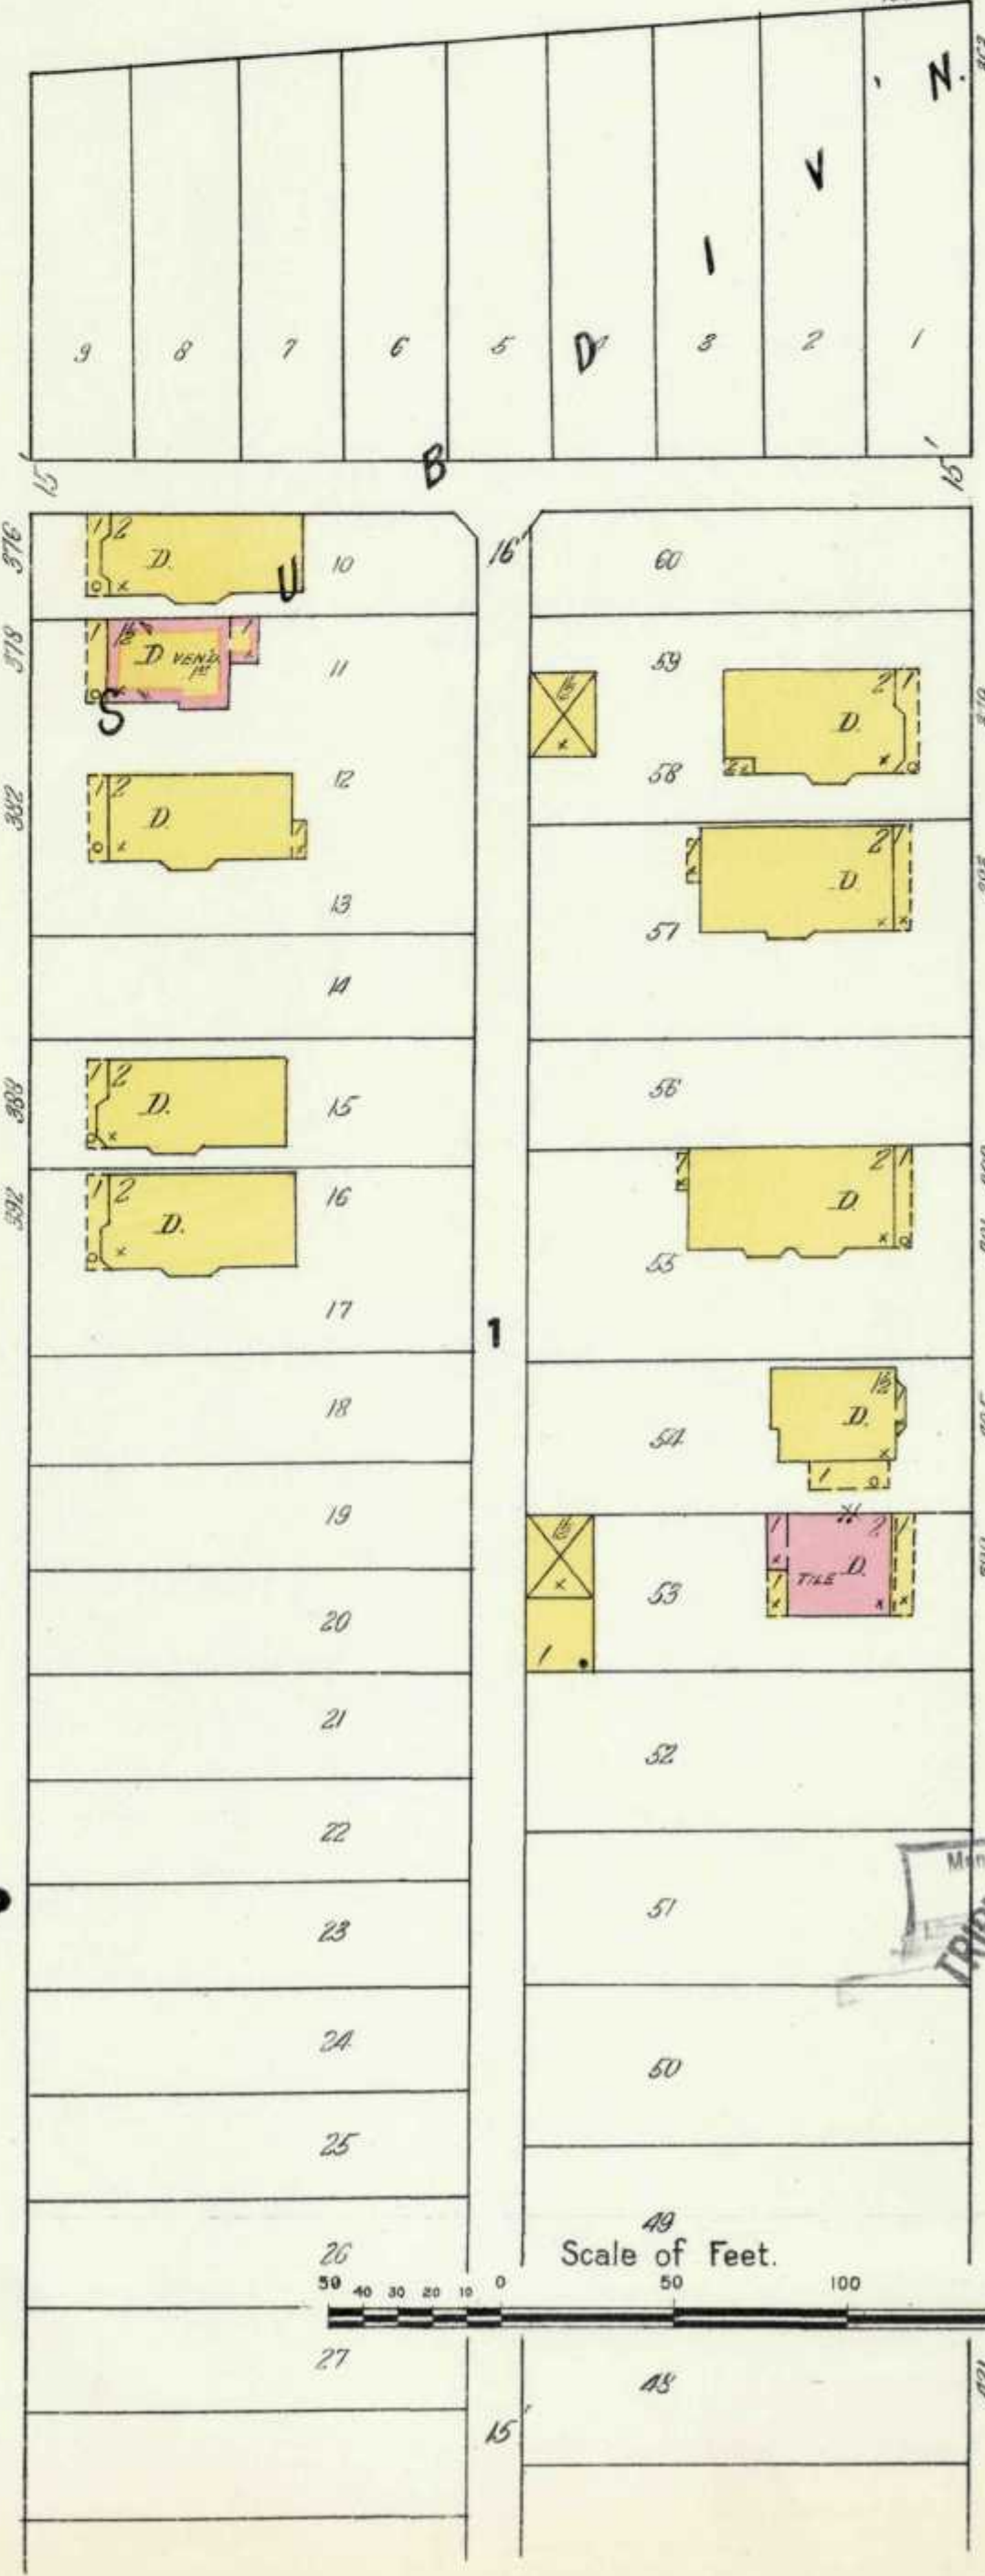

Scale of Feet.

THE MILWAUKEE ELEC. R.R. & LIGHT CO.
1-30 ONE IN. FRAMES, CHEMICAL, AND 35 AMPERE
HAND CHEMICAL SETTING, WORKMAN ON DUTY
NIGHT & DAY.

738

LAYTON B'LV'D (22ND AV.)

739

737

23RD DISTRICT SCHOOL.

HEAT, STEAM & HOT AIR.
LIGHT, ELECTRIC & GAS.

4

SCOTT

MADISON




















GREENFIELD AV.

747

Scale of Feet.

1910 VOL. 7 Scan as 1910.07.0739

27TH AV.

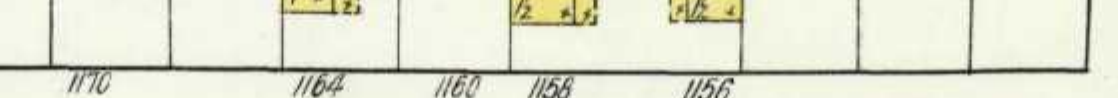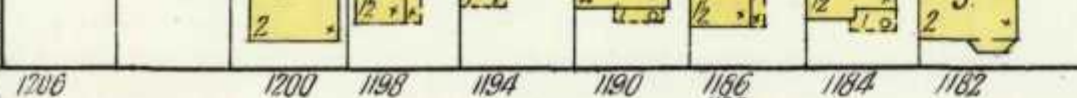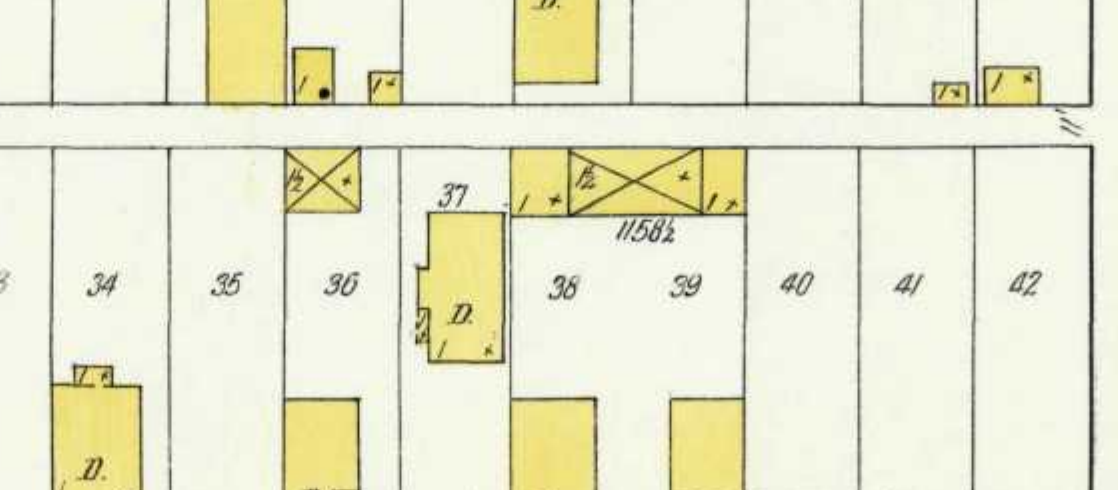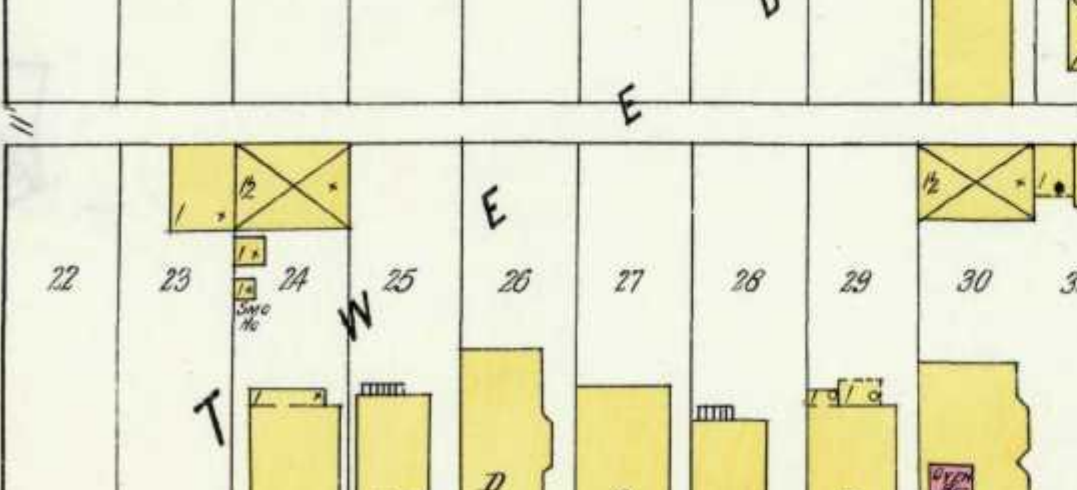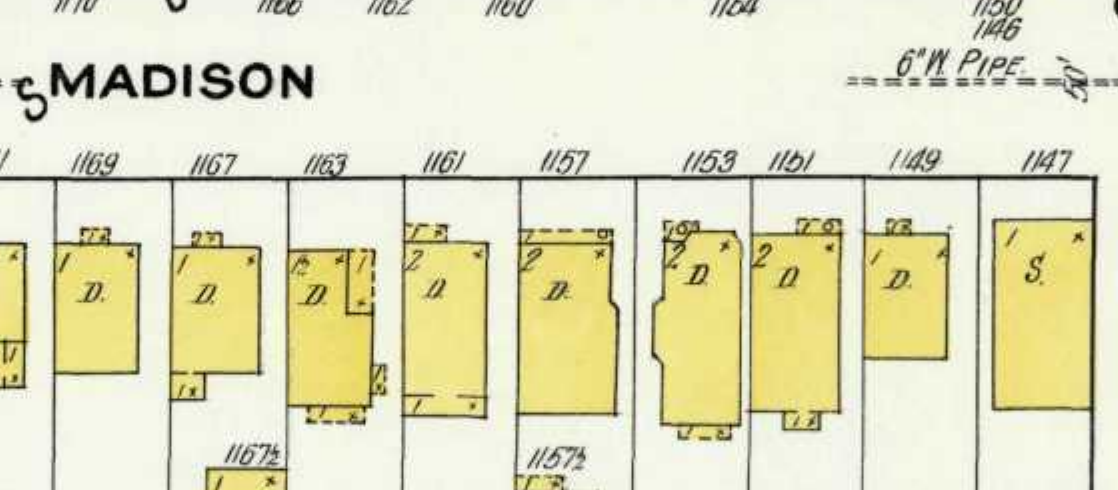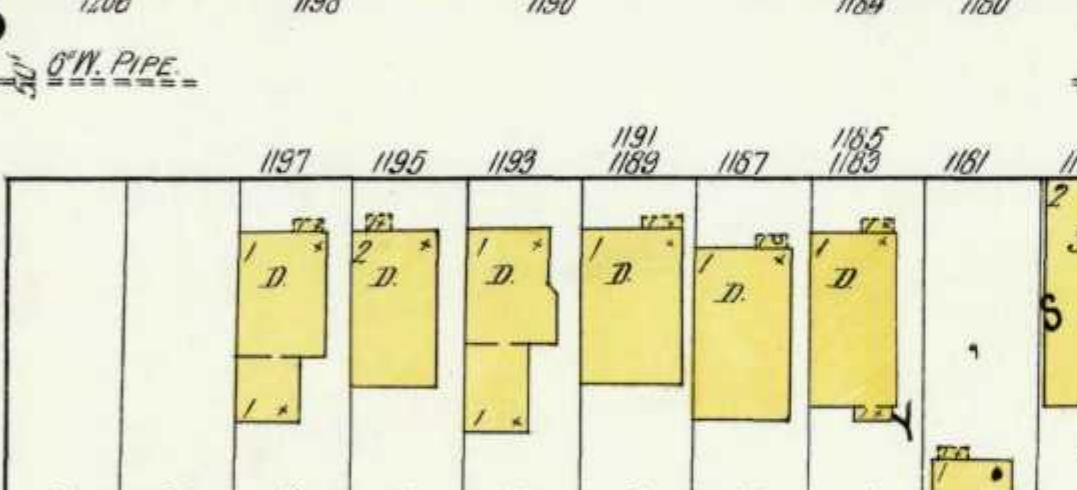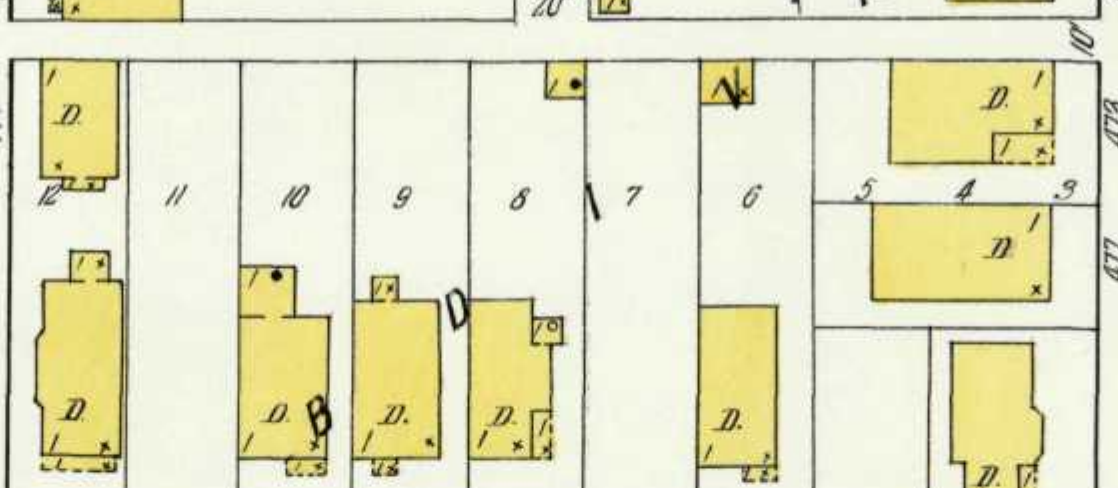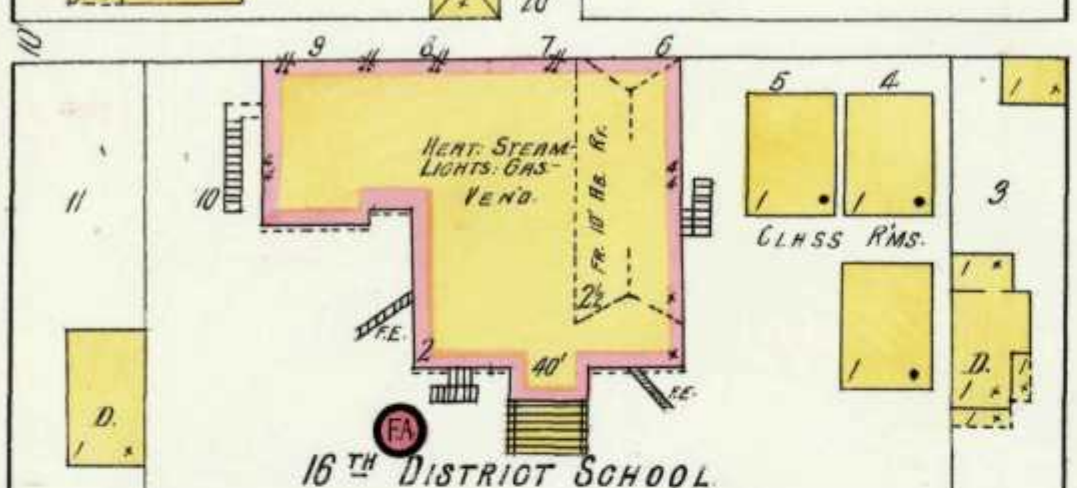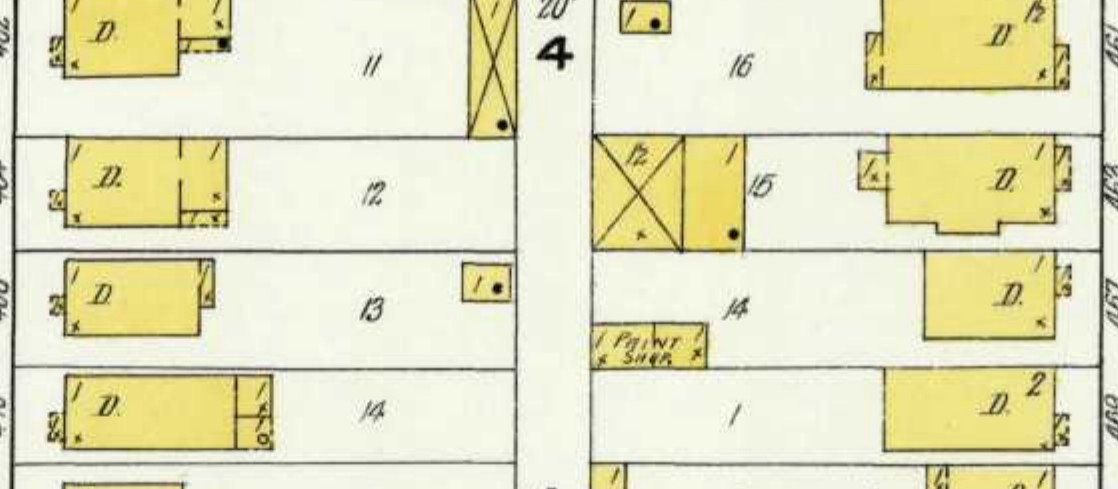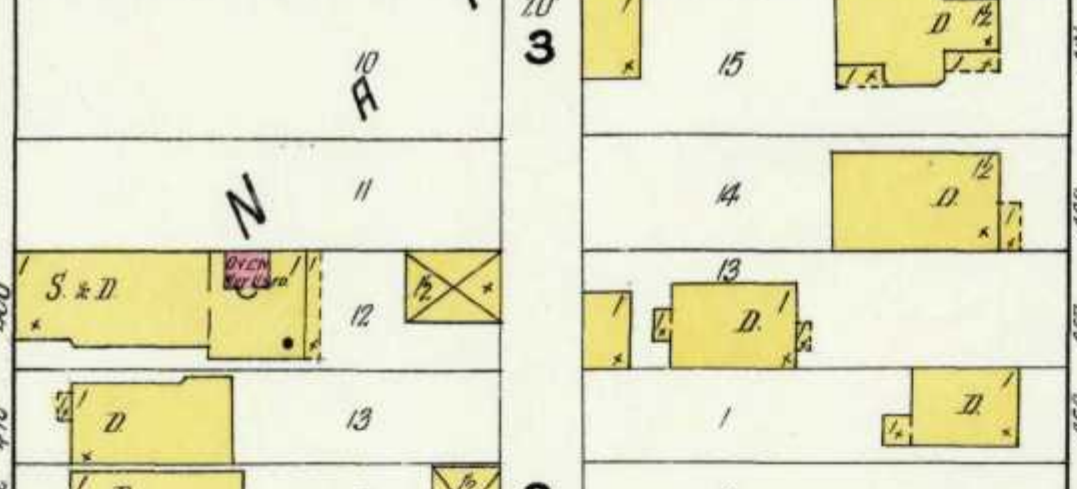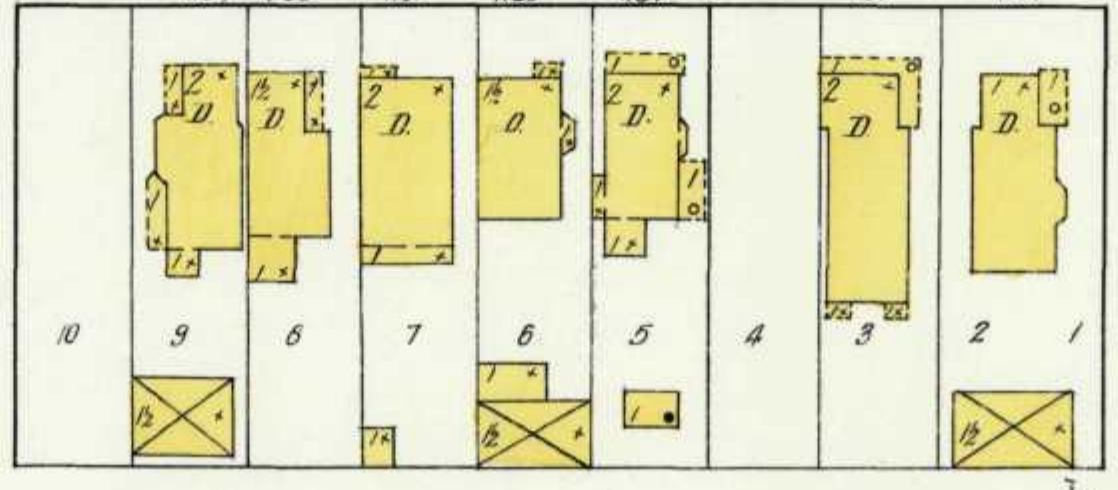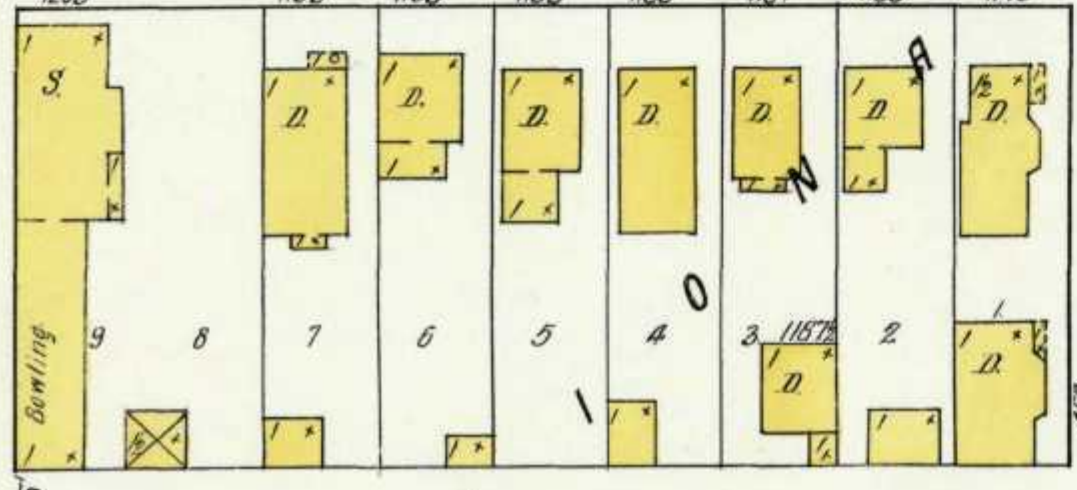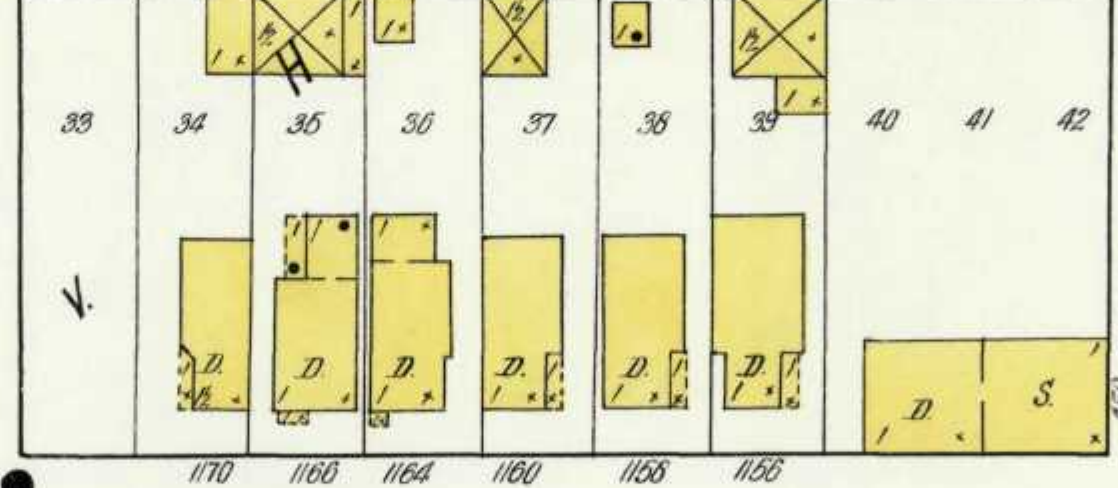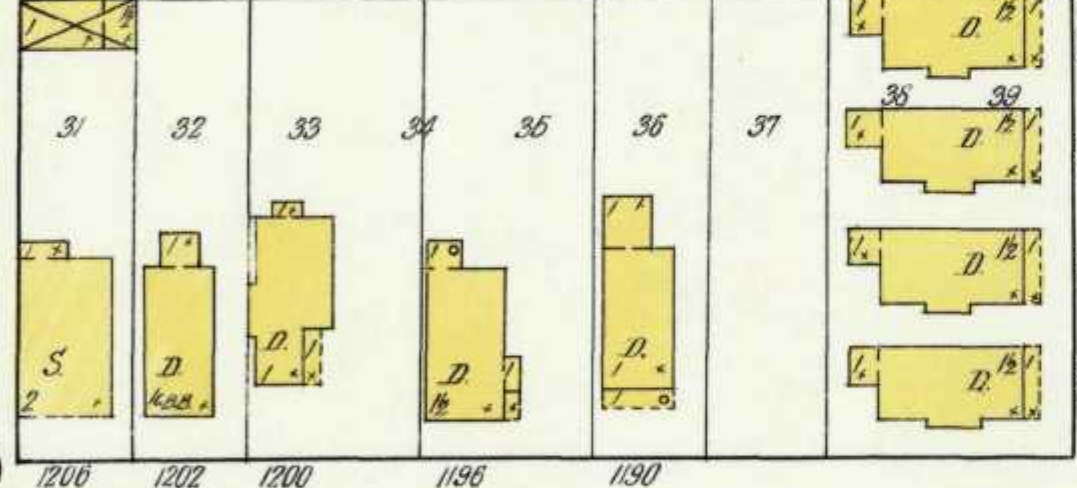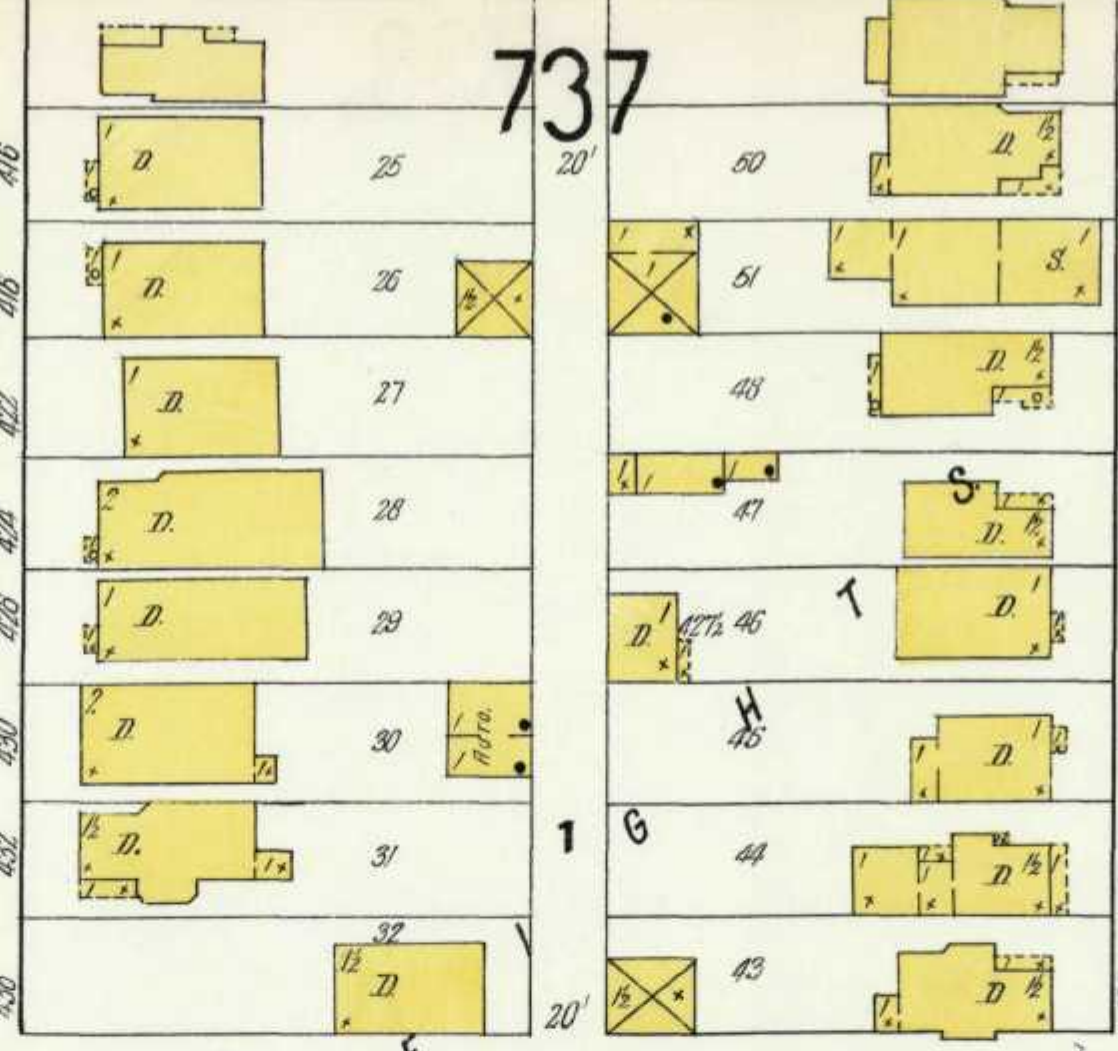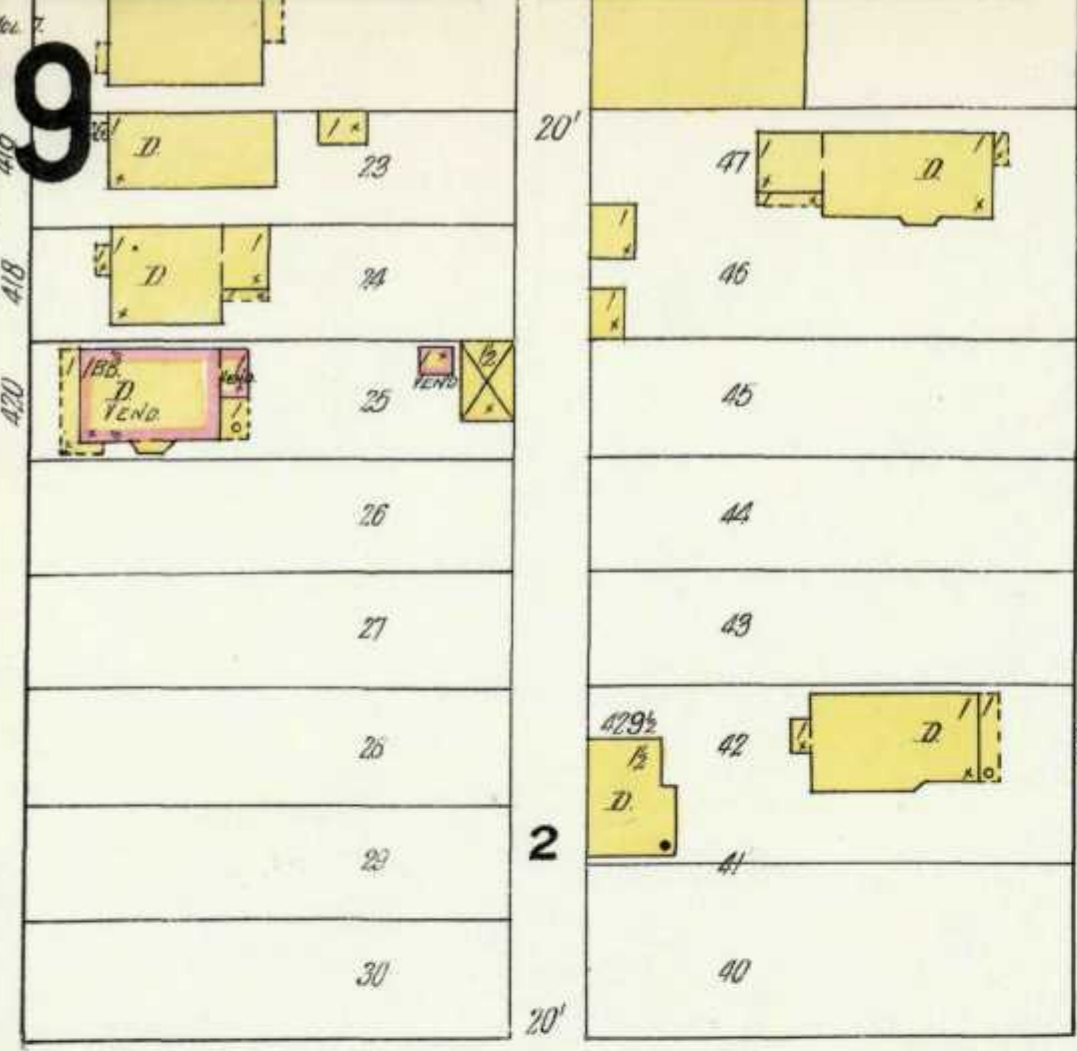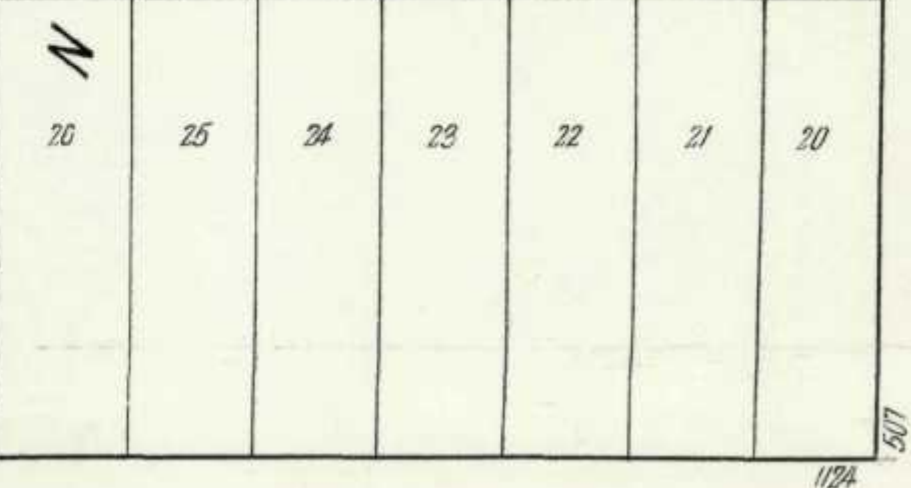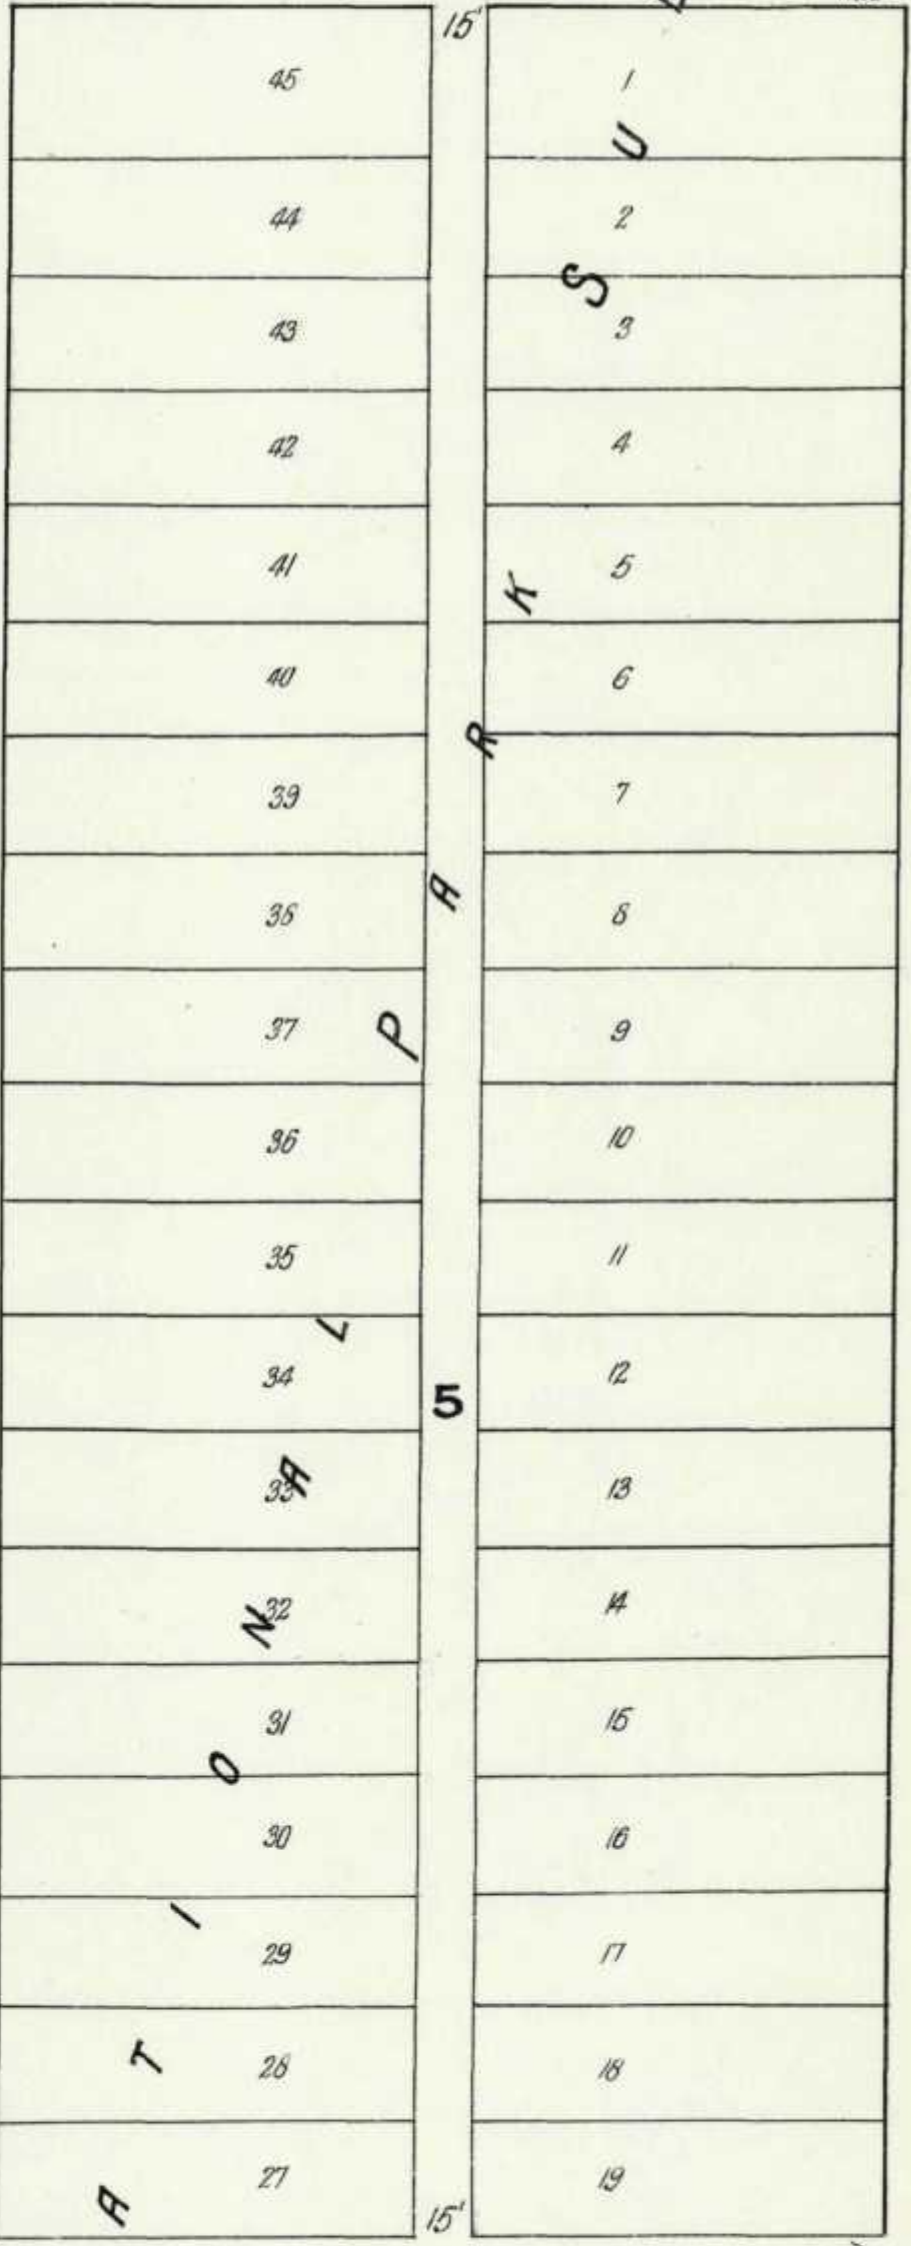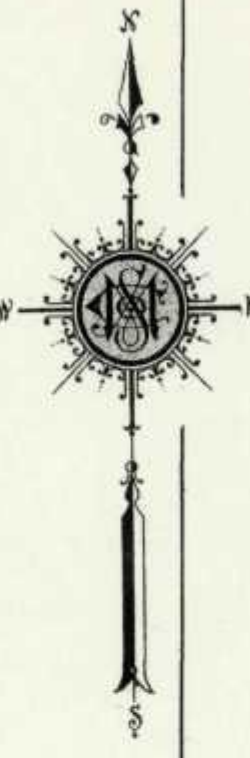

738

740

SCOTT

739
25TH AV.

24TH AV.




23RD AV.

LAYTON BL'VD (22ND AV.)

GREENFIELD AV.

748

Scale of Feet.





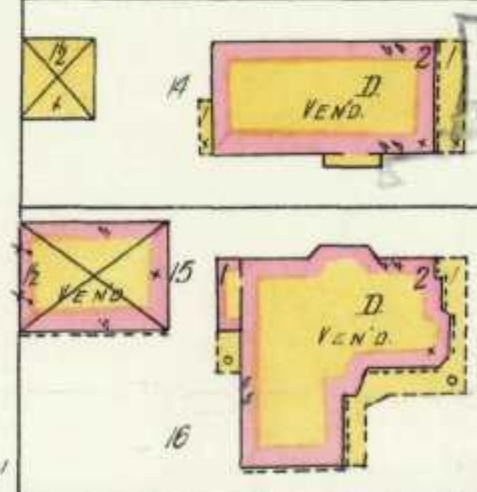
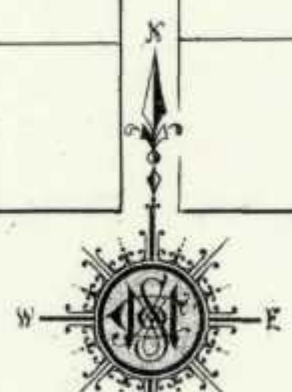
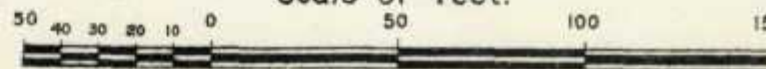


1710 Vol. 7
Scan as 1710 07 0740

741 0

31ST 743 AV.

6" W. PIPE

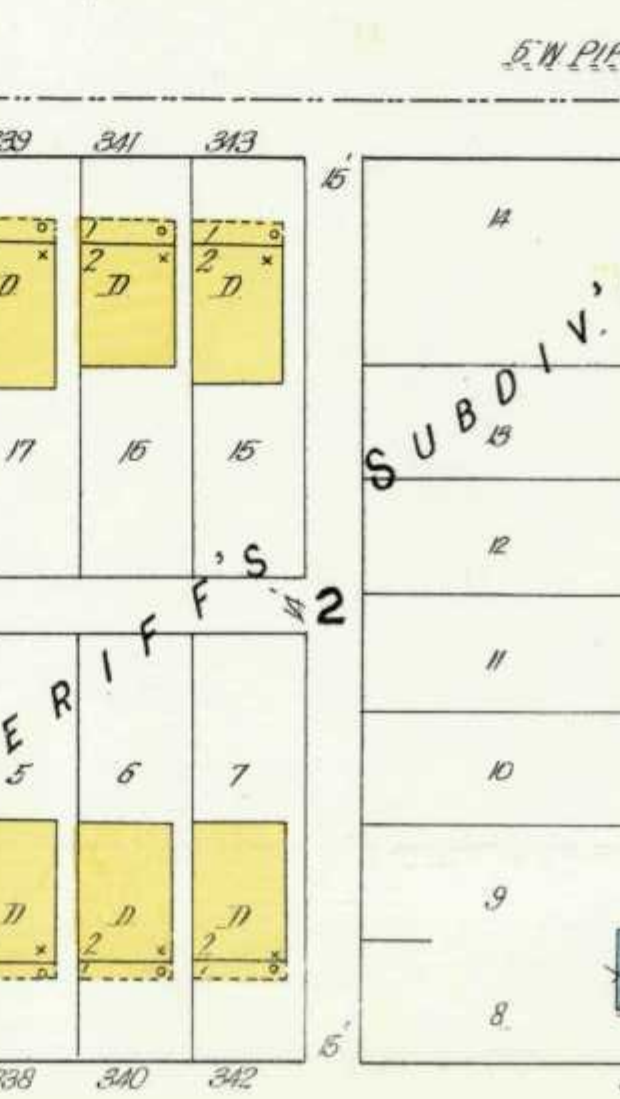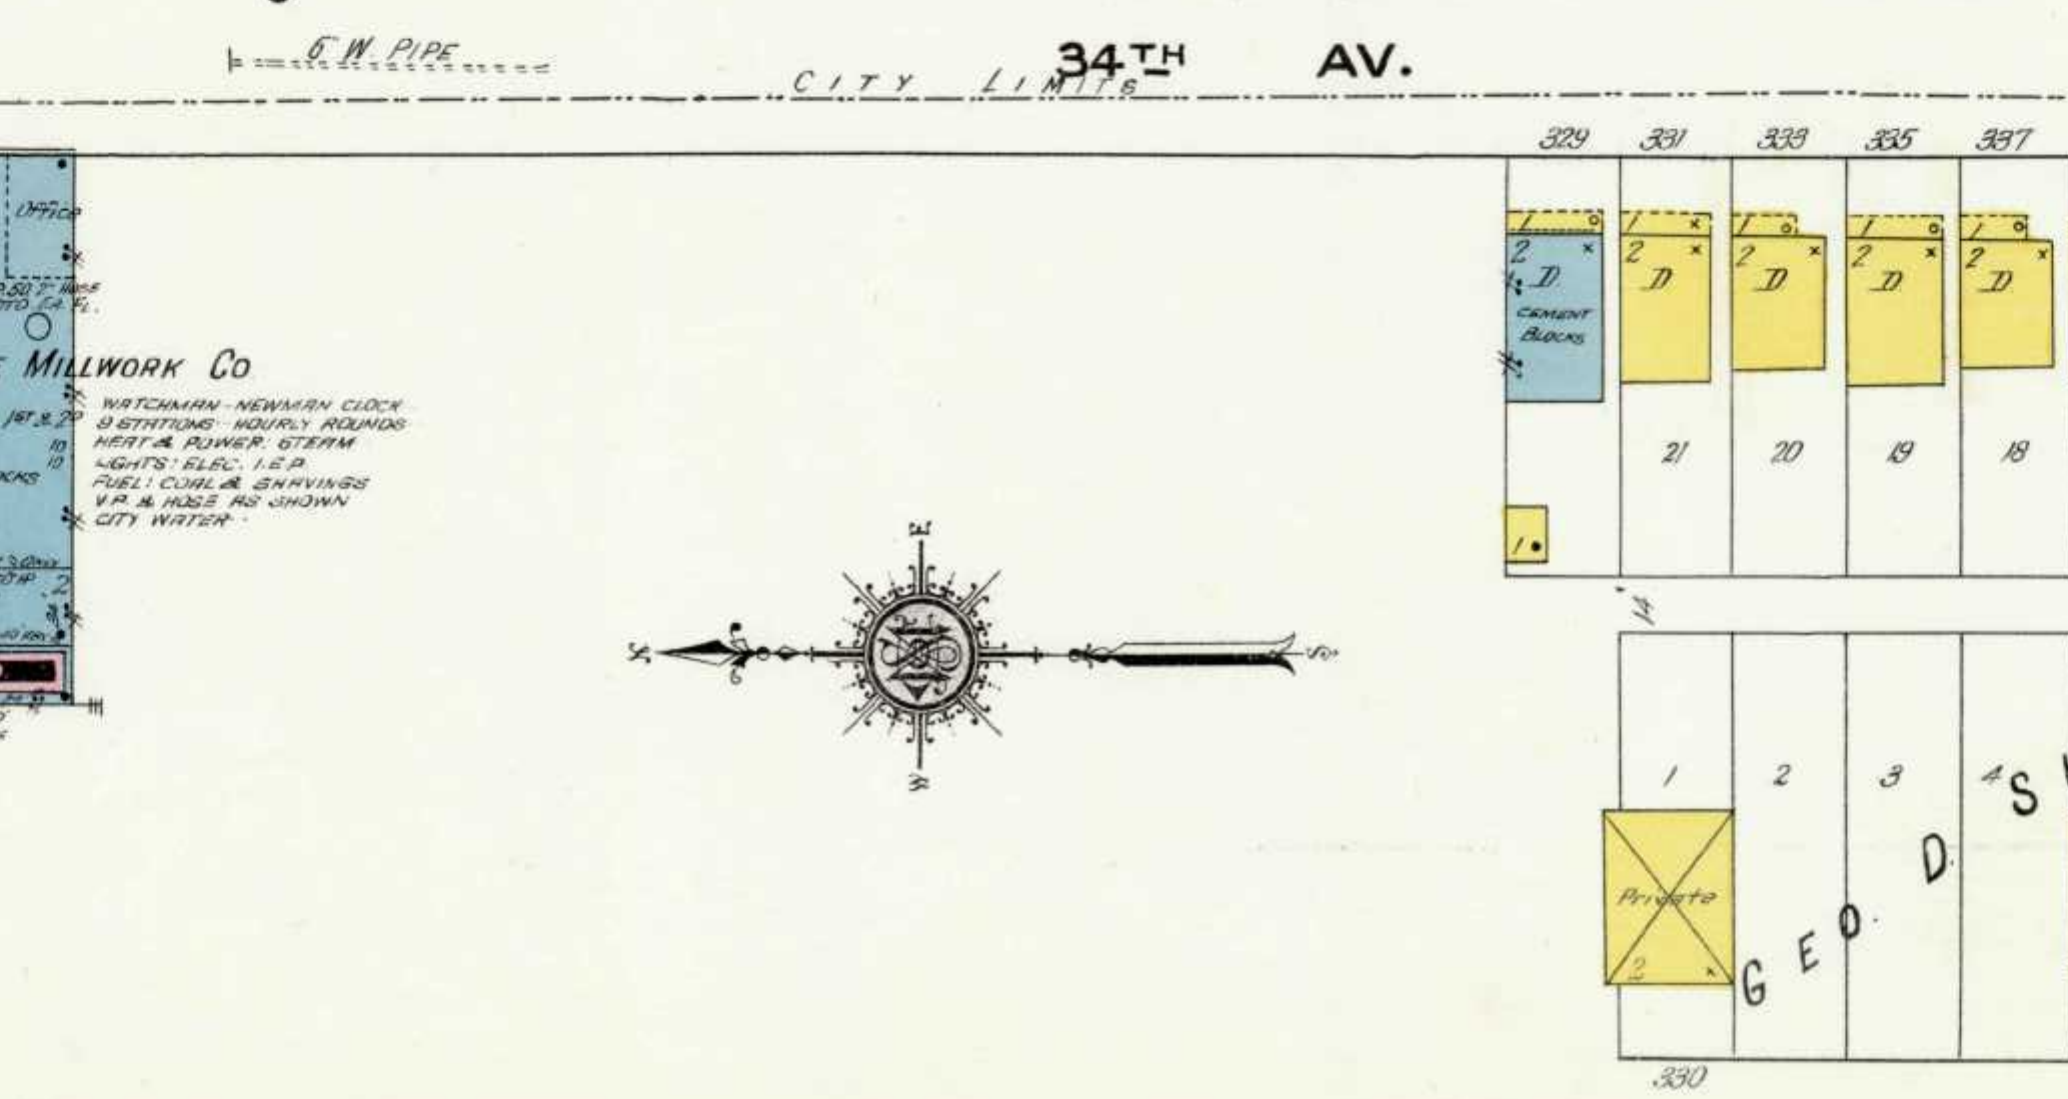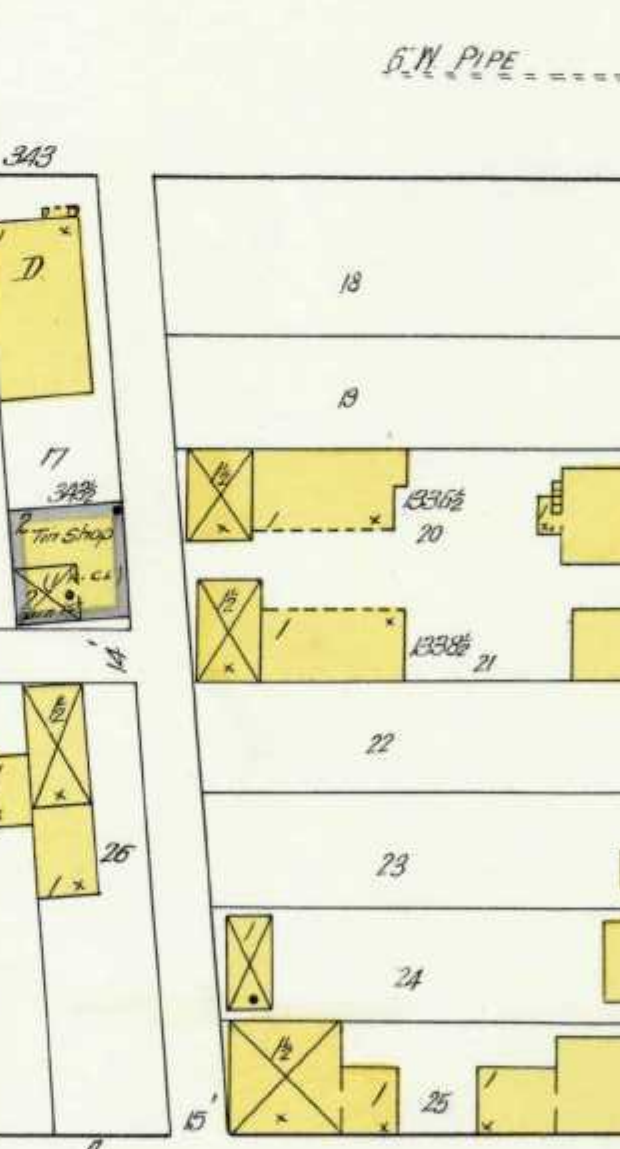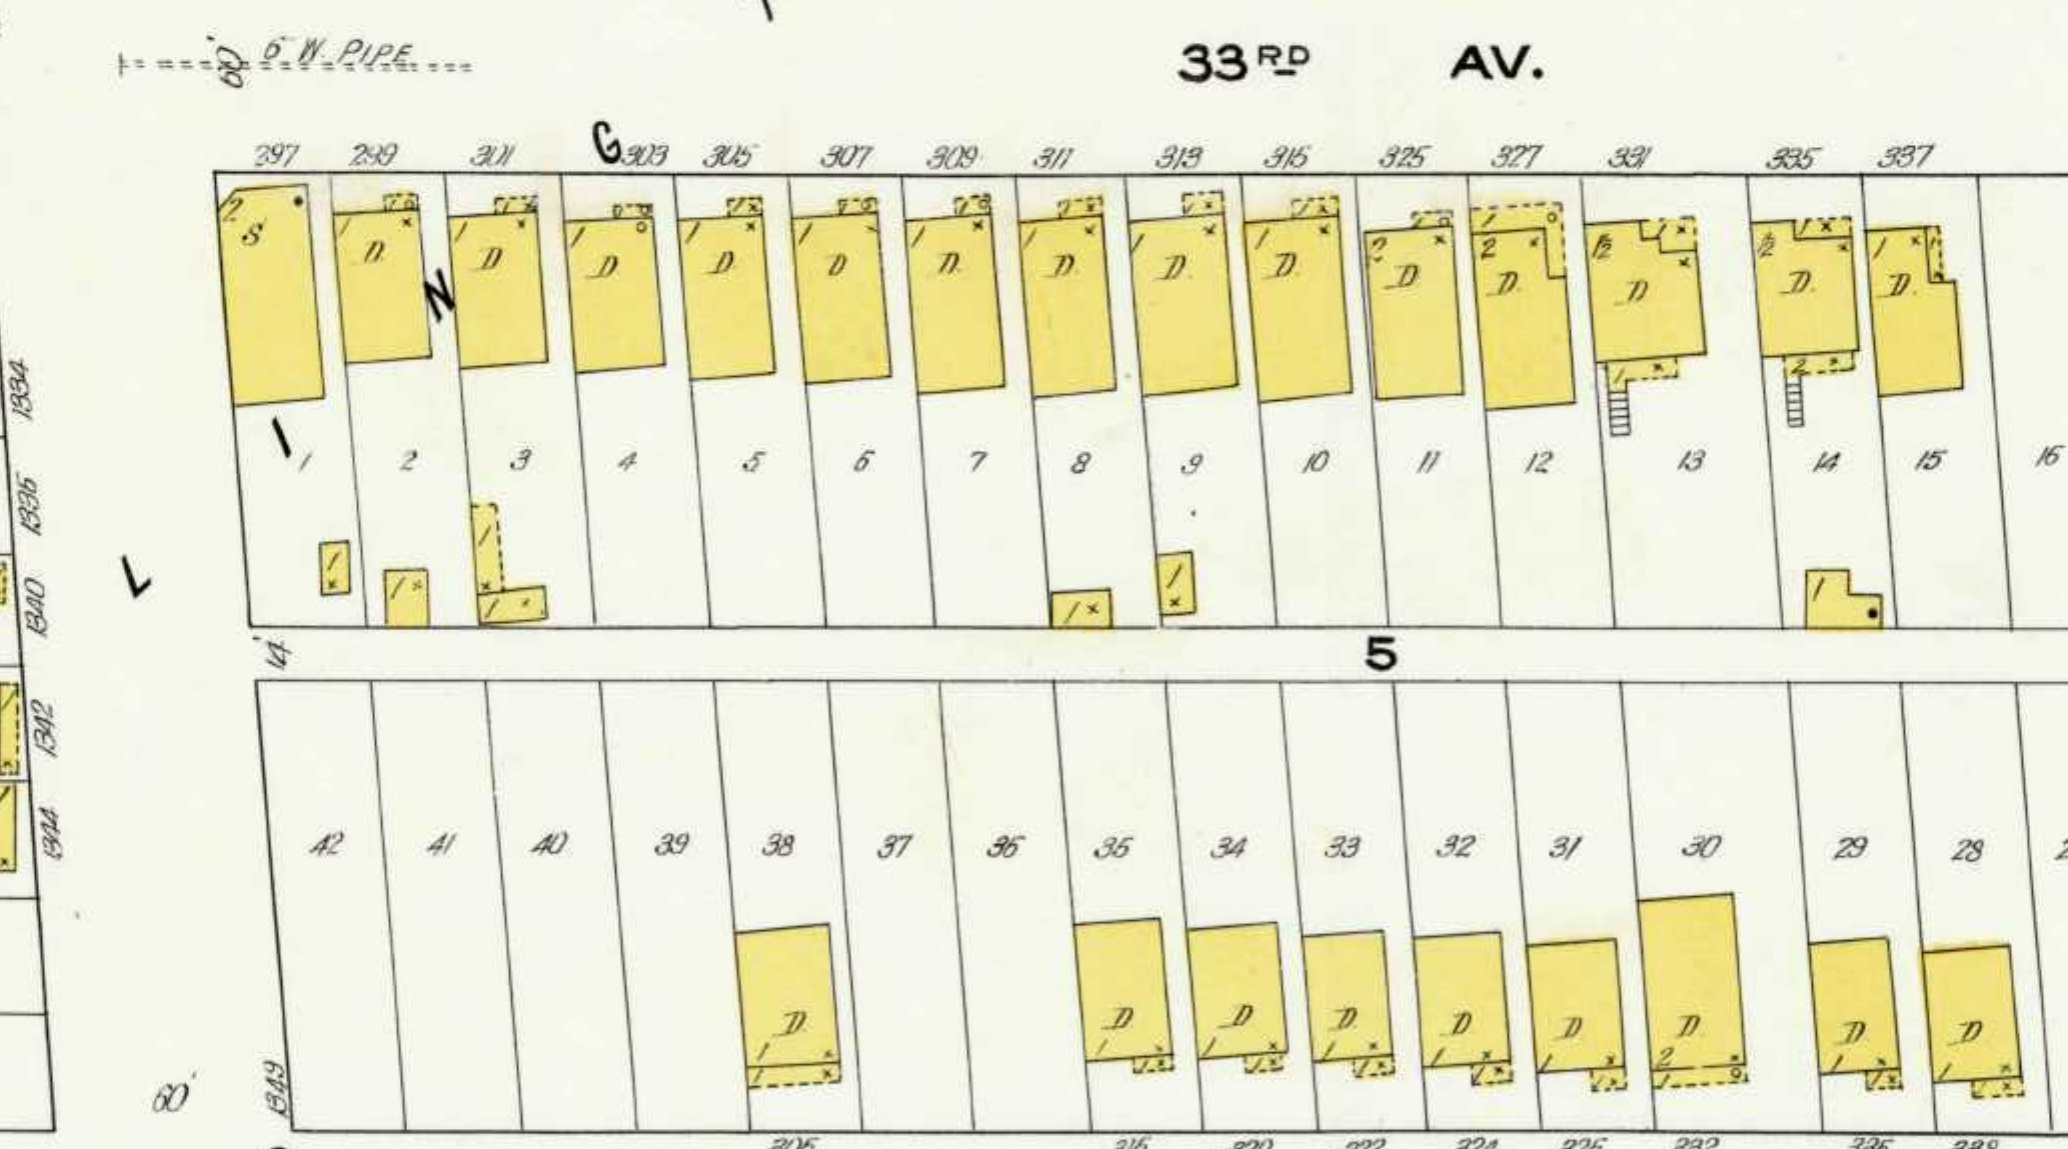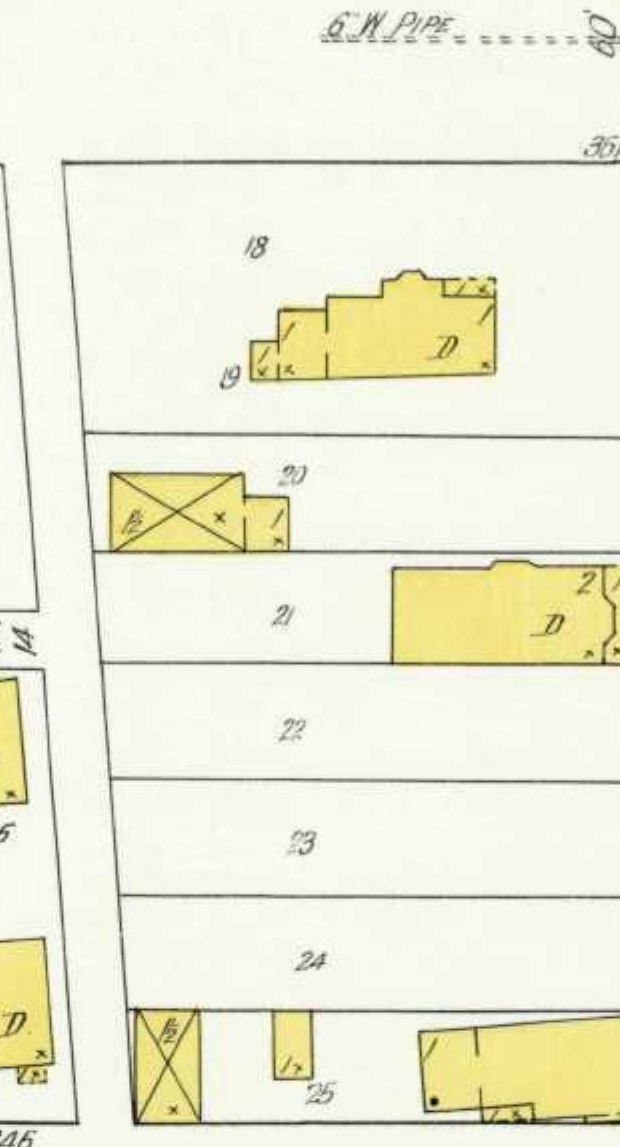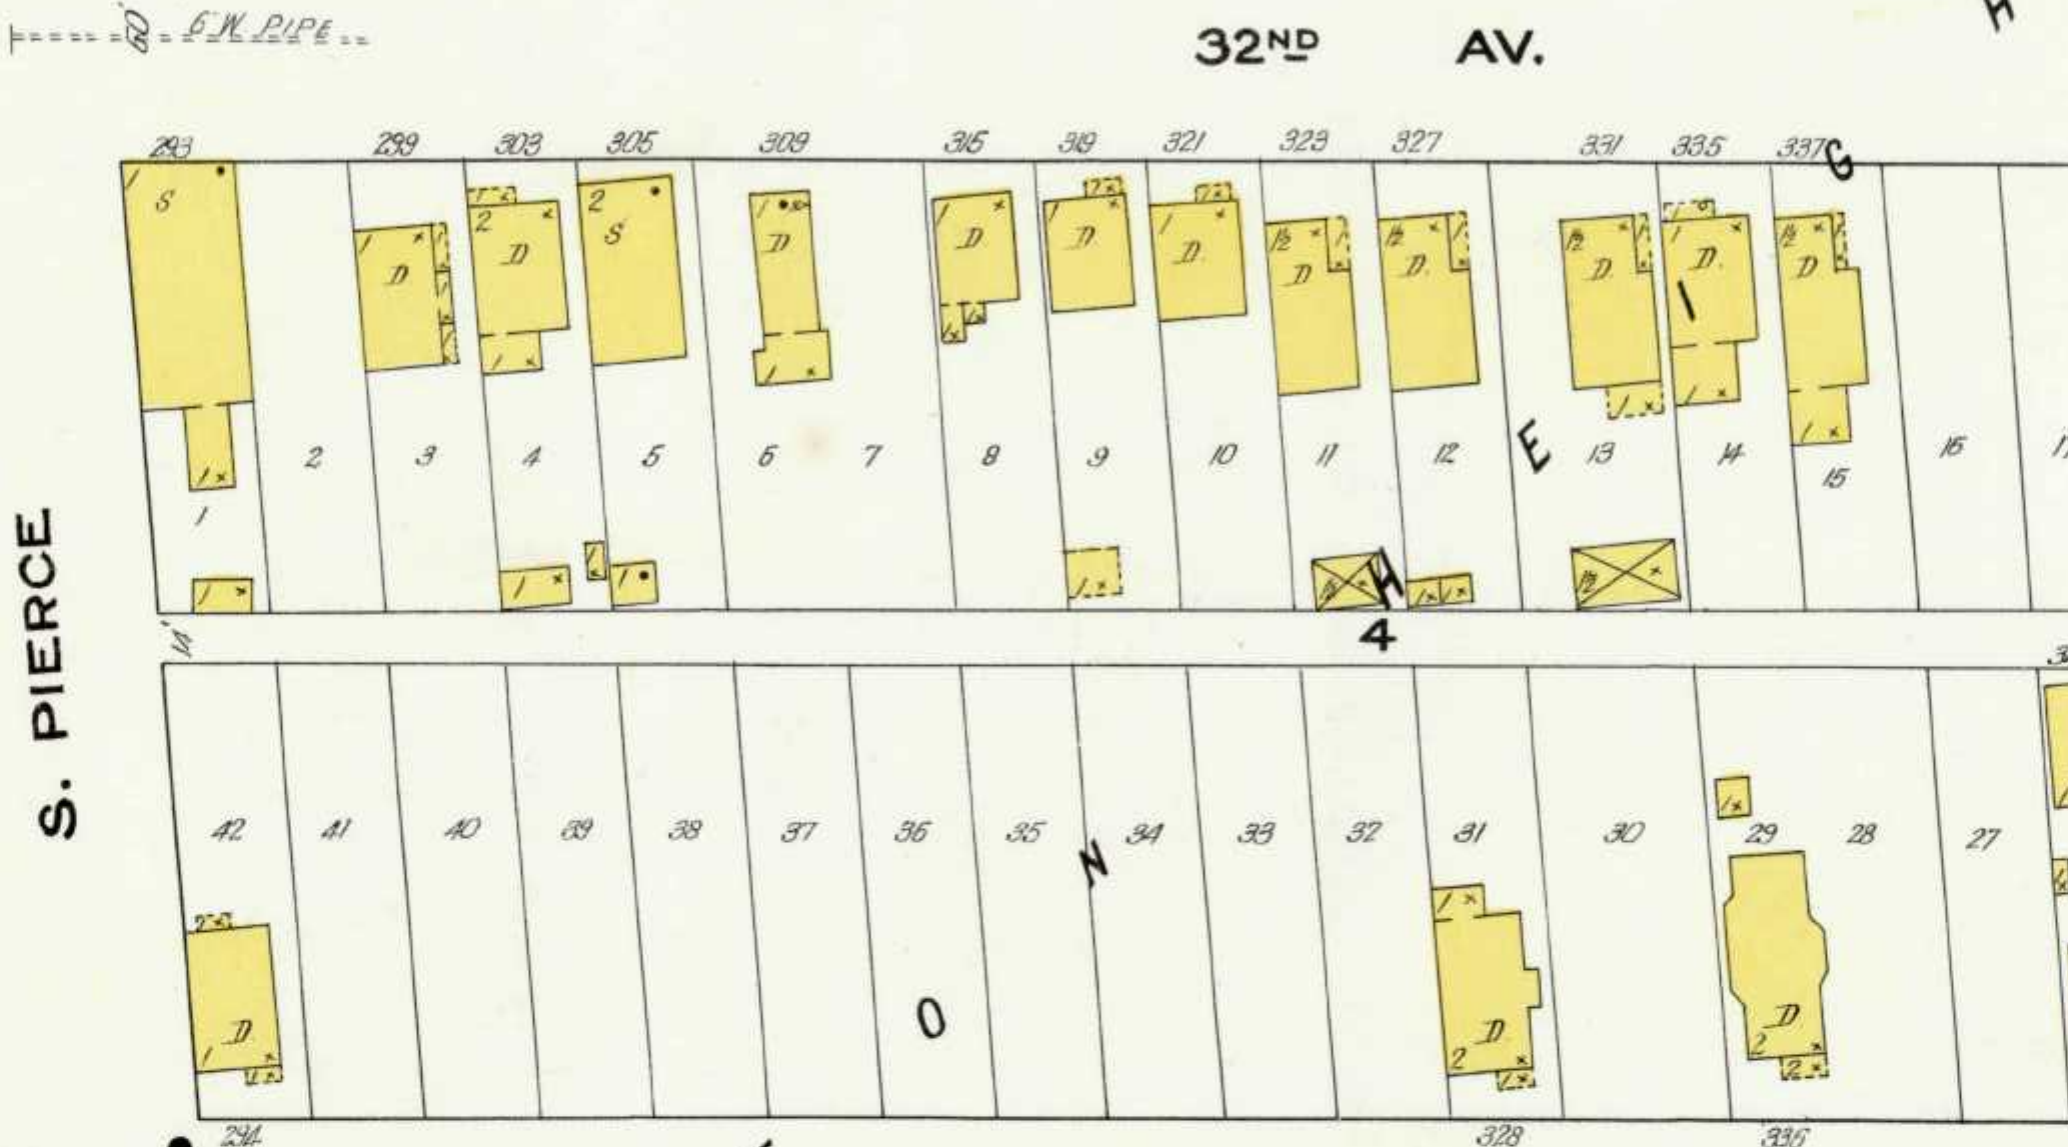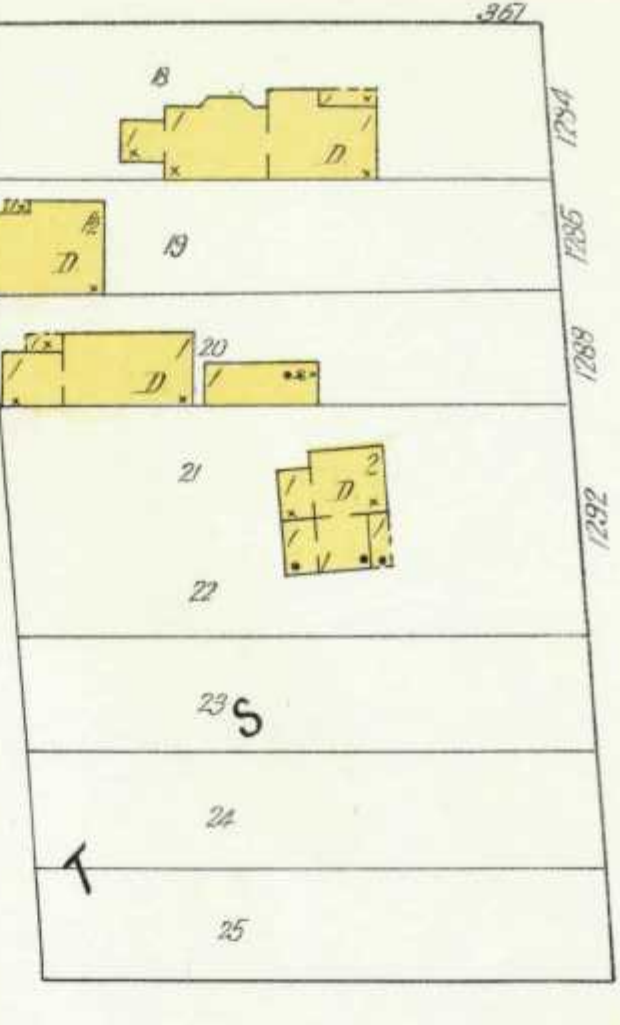

SOUTHSIDE MILLWORK CO
MILLWORK 18' x 24'
CEMENT BLOCKS
WATCHMAN - NEWARK CLOCK
STATIONARY MOUNTING
HEAT & POWER, STEAM
LIGHTS, ELEC. I. & O.
PUMP, CUMUL. & SAWMILLS
V.P. & HIDE AS SHOWN
CITY WATER



Scale of Feet. DEWEY AV.

742

AV.

NATIONAL

SUBDIVISION

0

0

34th Av

NATIONAL 741 AV.

742

743

744

745



0

TROWBRIDGE

AV.

AV.

31ST AV.

32ND

SCOTT

DOROTHY PL.

HILDA PL.

FREDERICA PL.

6" W. PIPE

6" W. PIPE

6" W. PIPE

6" W. PIPE

6" W. PIPE

6" W. PIPE

6" W. PIPE

Scale of Feet.

50 40 30 20 10 0 50 100 150

1910
vol. 7

SCAN
01/19/2010 10:07:42

TRIPPLICATE

743

741

742

S. PIERCE

735

737

NATIONAL

AV. 91 ft wide

744

WESTERN OR 30TH AV.

29TH AV.

28TH AV.

AV.

SHEA

SUBD

Scale of Feet.



INVESTMENT

NO. 1

THE WESTERN CEMENT BLOCK CO.

CHICAGO, ILL.

Divided into lots 1 through 10. Lot 1 is labeled 'PRIVATE'.

Divided into lots 1 through 20. Lot 1 is labeled 'PRIVATE'.

Divided into lots 1 through 9.

Divided into lots 1 through 20.

Divided into lots 1 through 30. Lot 1 is labeled 'PRIVATE'.

Divided into lots 1 through 12. Lot 1 is labeled 'PRIVATE'.

31ST AV.

60'

60'

60'

60'

60'

60'

60'

60'

60'

60'

60'

60'

60'

60'

60'

60'

60'

60'

60'

60'

60'

60'

60'

60'

60'

60'

60'

60'

60'

60'

60'

60'

60'

60'

60'

60'

60'

60'

60'

60'

60'

60'

60'

60'

60'

60'

60'

60'

60'

60'

60'

60'

60'

60'

60'

60'

60'

60'

60'

60'

60'

60'

60'

60'

60'

60'

60'

60'

60'

742

31ST AV.

745

746

743

SCOTT

746

744

28TH AV.

739

GREENFIELD

AV.

29TH AV.



EVANGEL LUTHER
EBENEZER CHURCH
LIGHTS, GAS, HEAT, FURN.
28 TO 29

Concrete
Blocks

TRIP DATE

WESTERN AV.

744
GREENFIELD AV.

8" W.P.I.P.E.

MILWAUKEE, Vol. 7.

746

ORCHARD ST

745

31ST AV.

OR 30TH AV.

29TH AV.

28TH AV.

ORCHARD PL.

WESTERN

LAPHAM

747



Scale of Feet.
50 100 150

TRIPLIGHT

1910
VOL. 7

Scan
as1910.v07.0746







747

739

GREENFIELD AV.



26TH AV.

25TH AV.

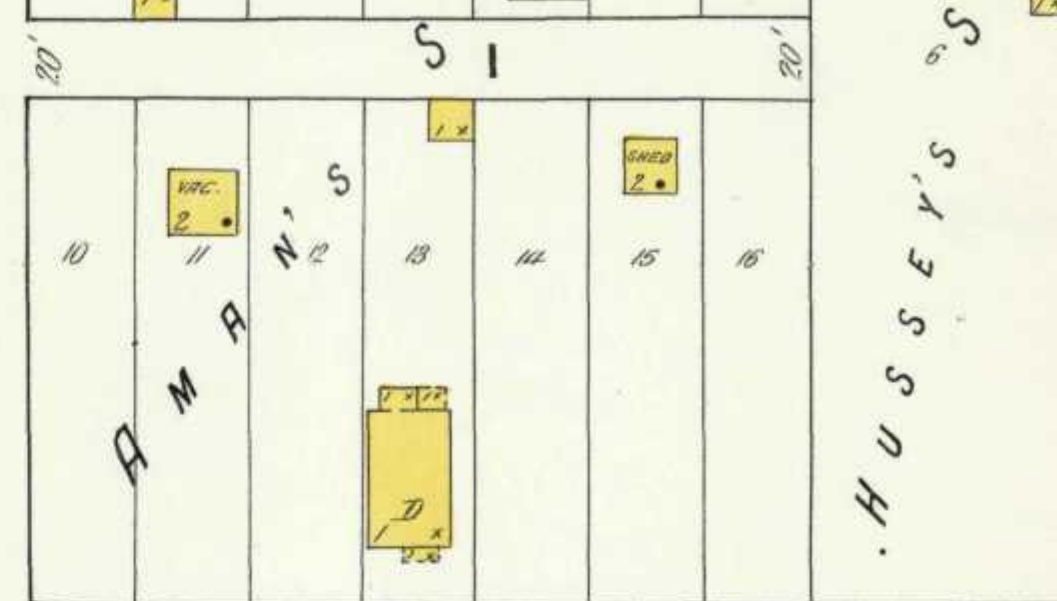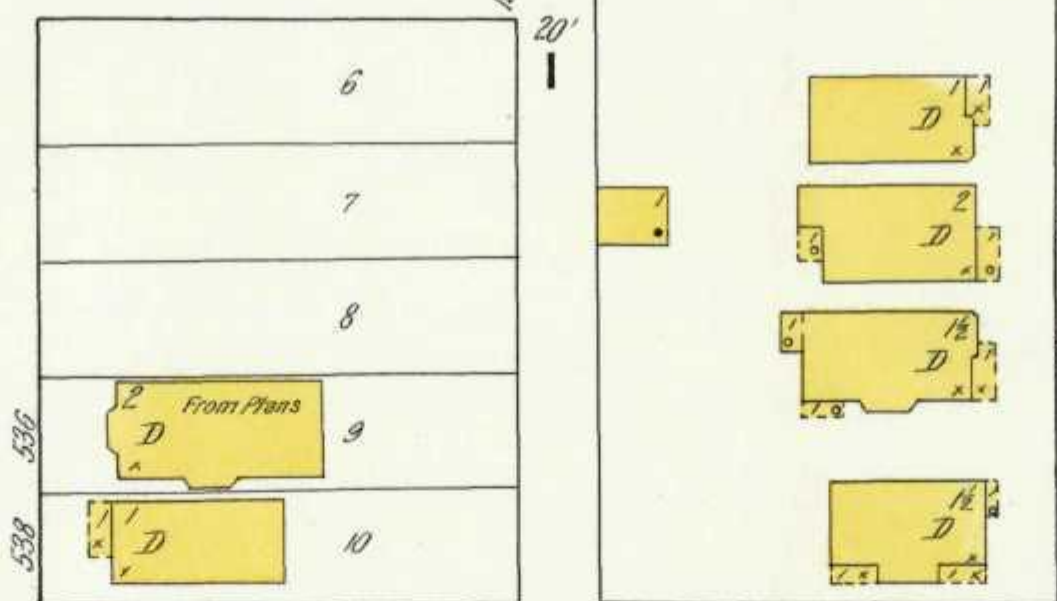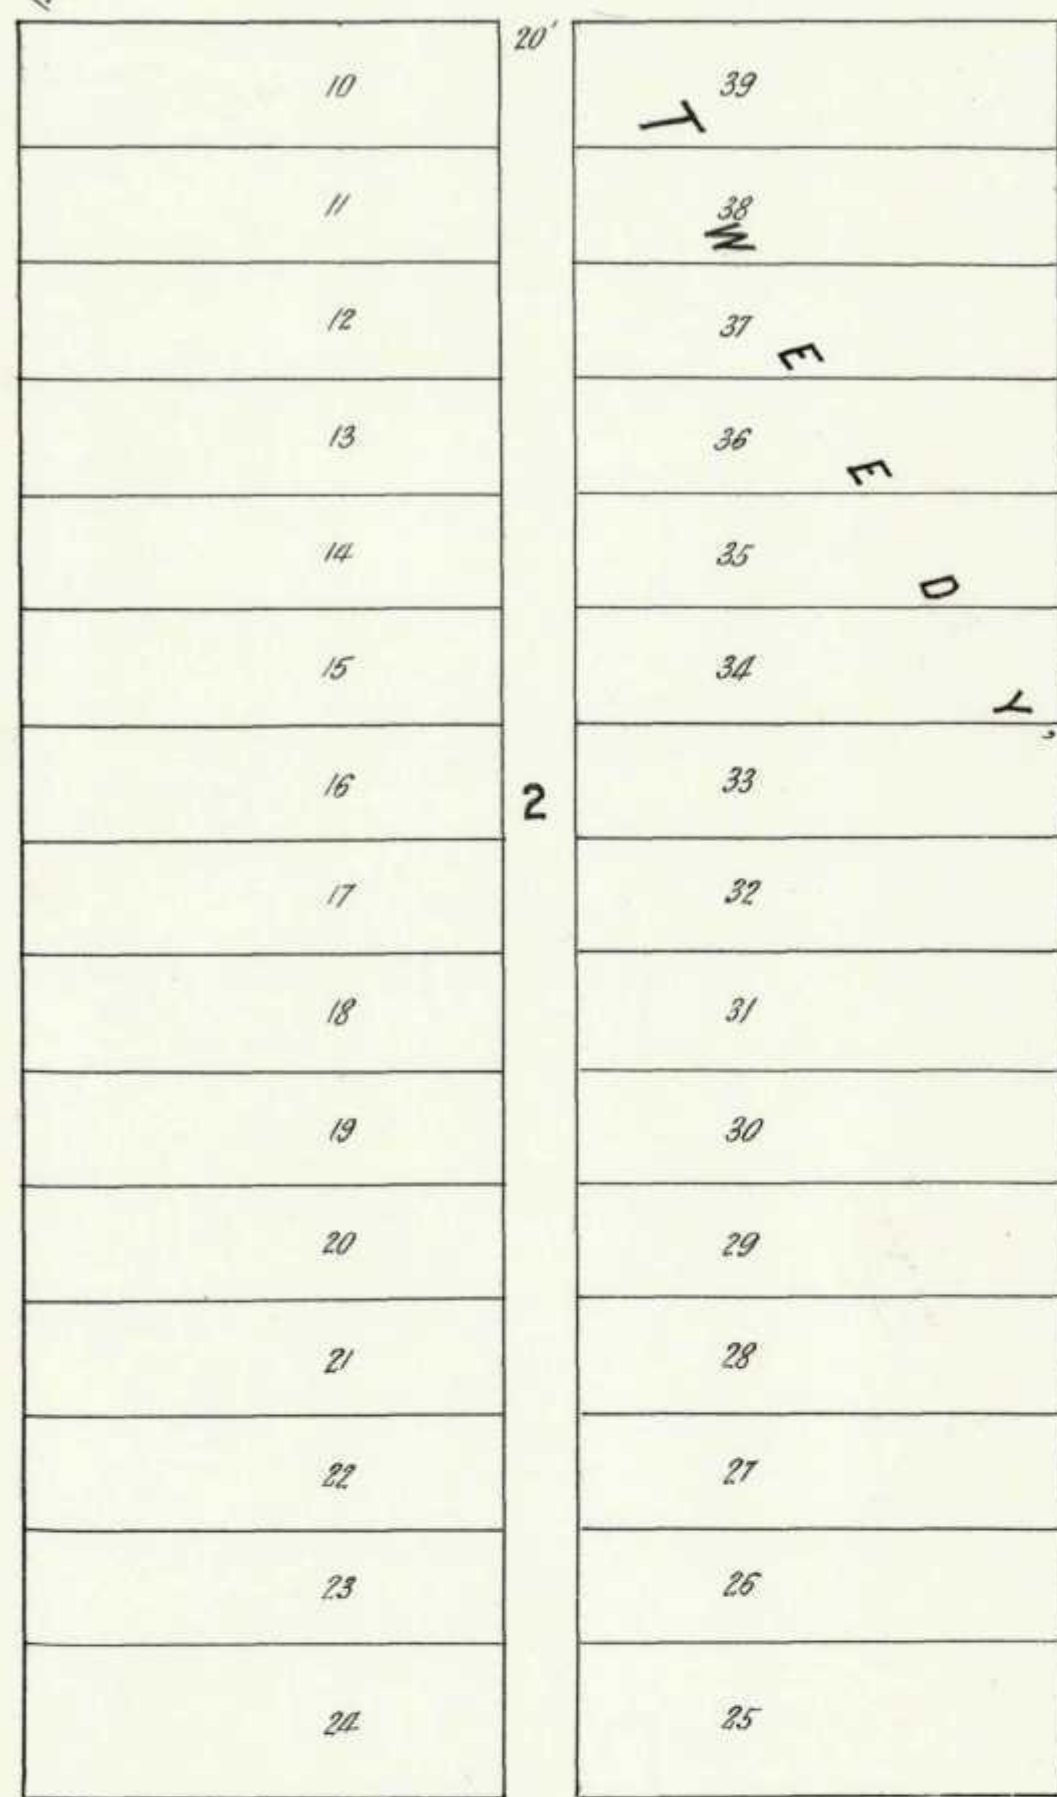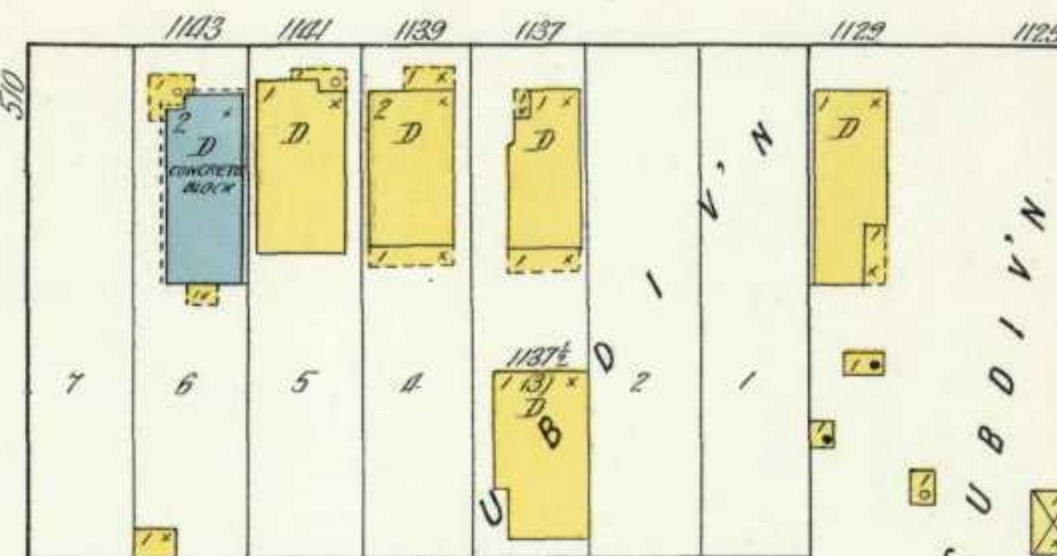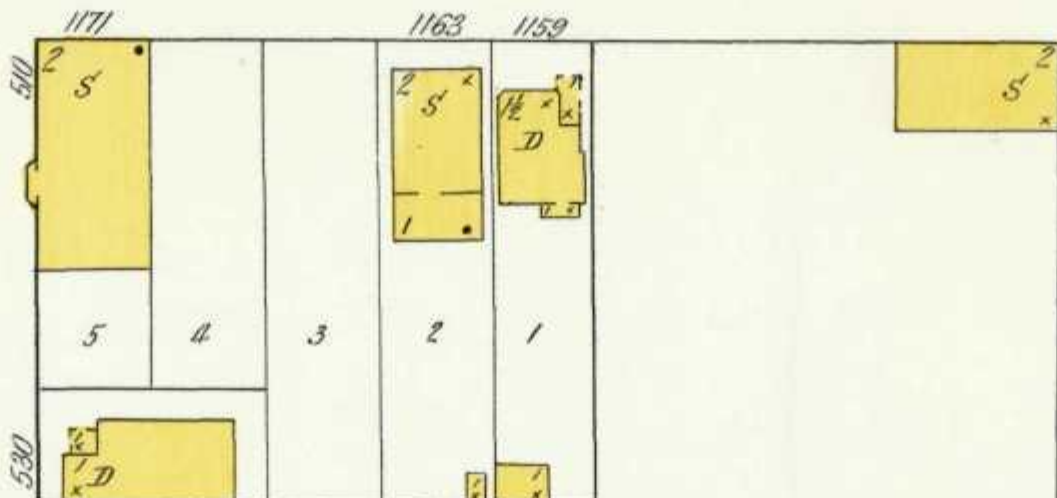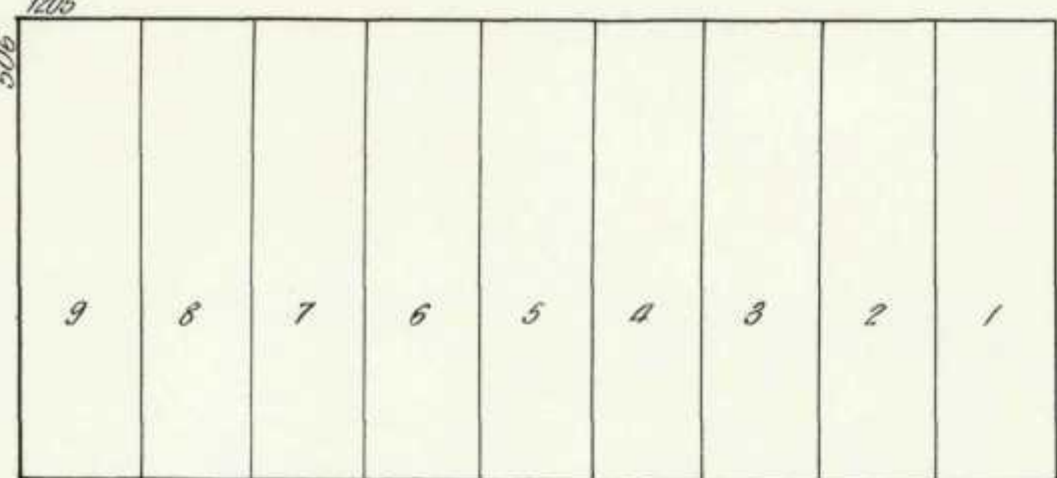






ORCHARD

AV.

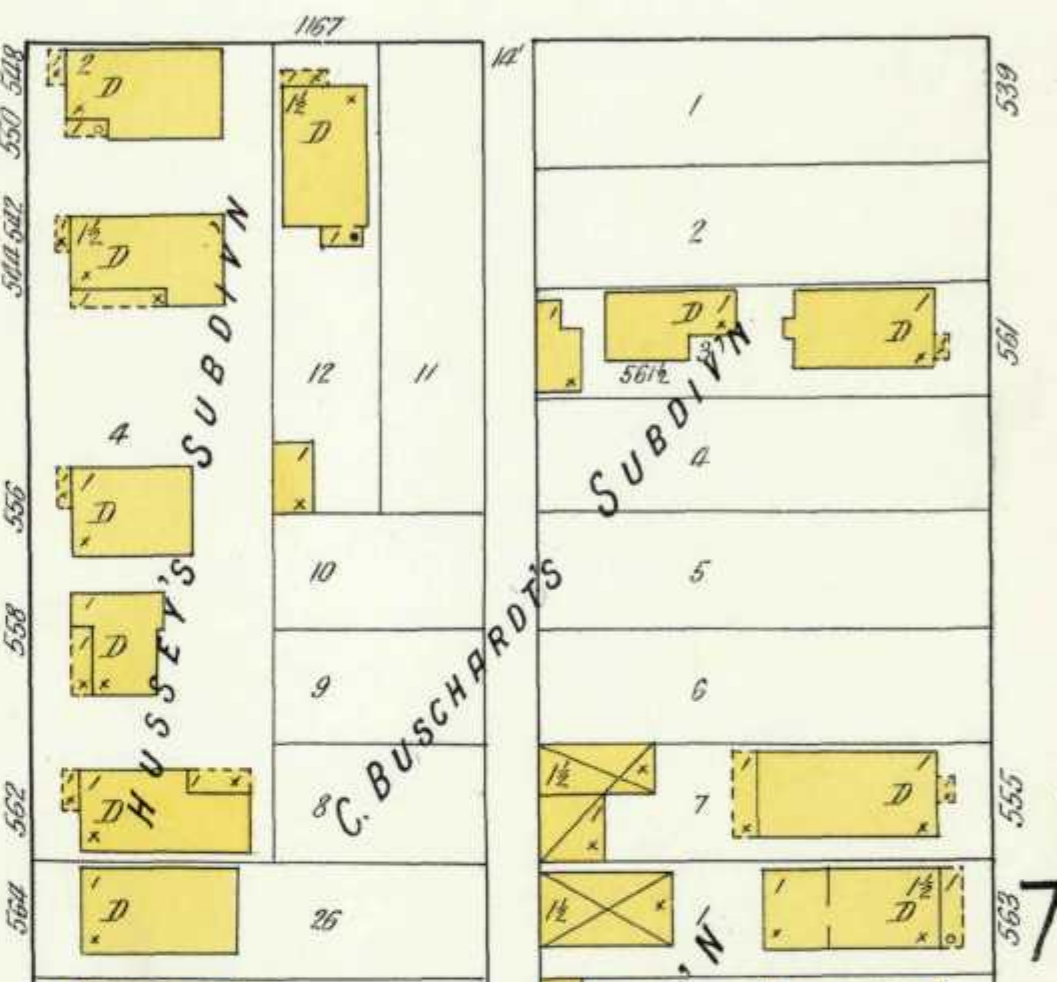
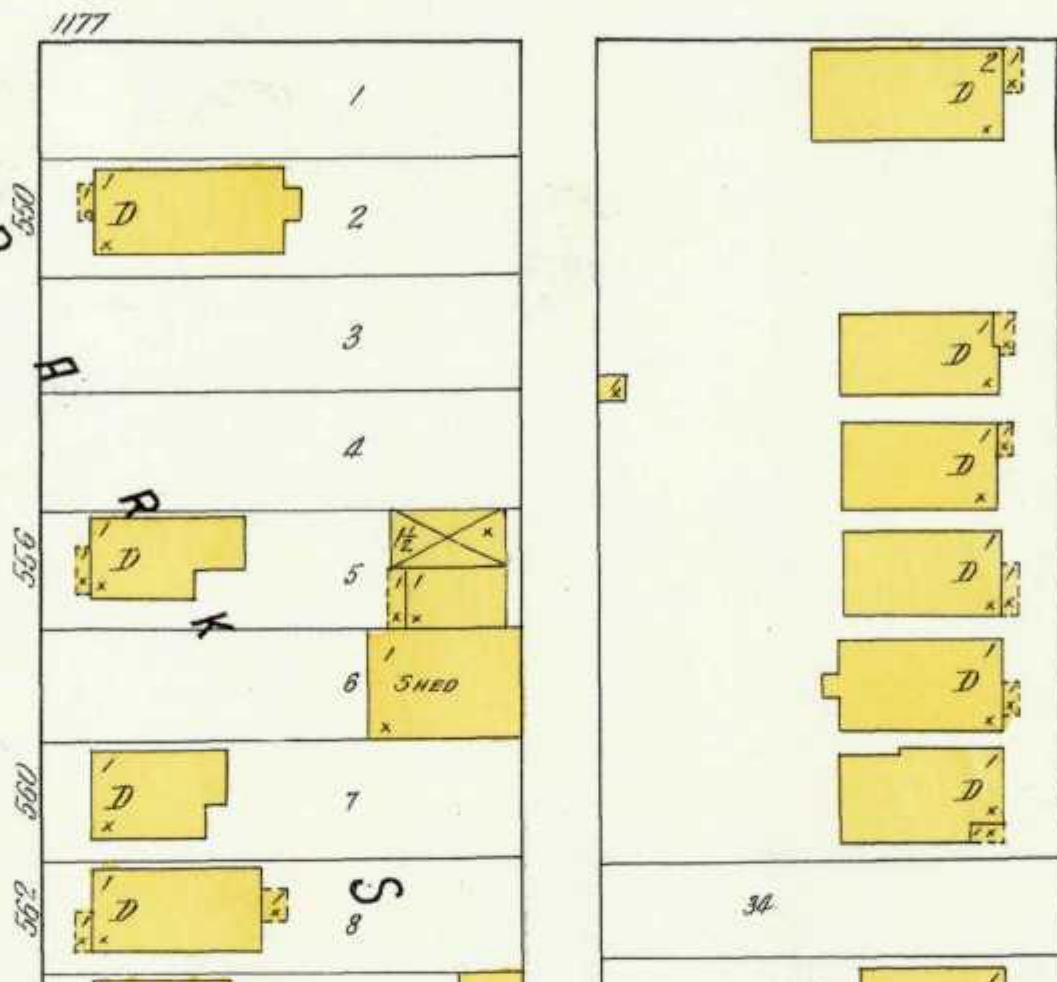


746

ORCHARD PL.

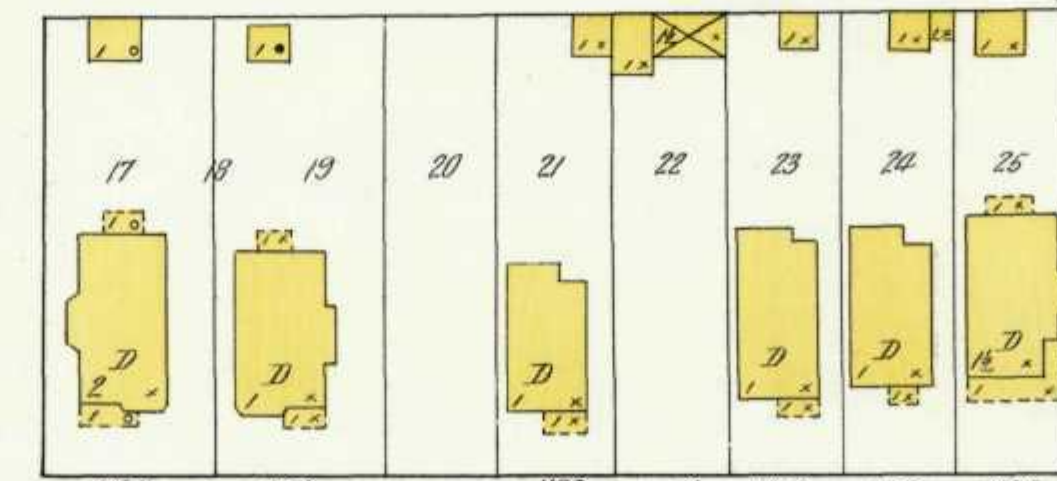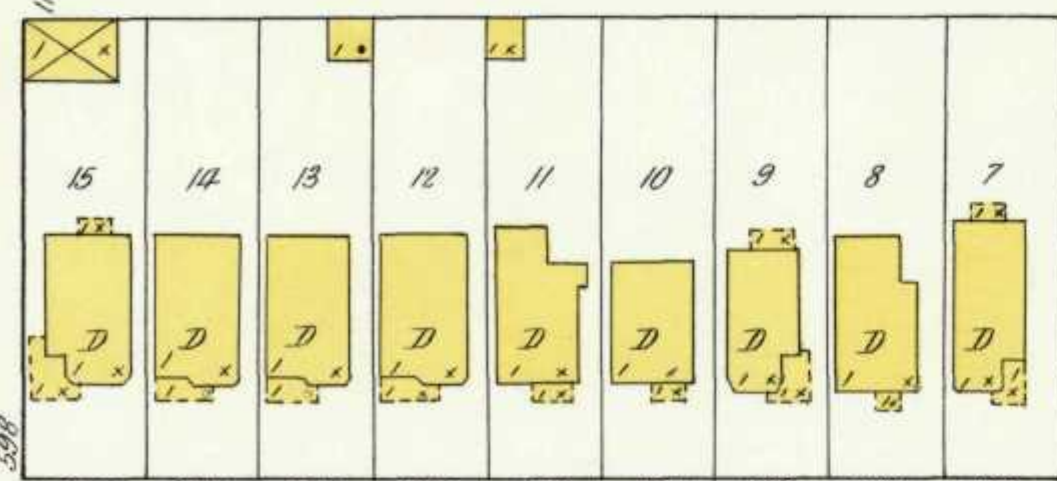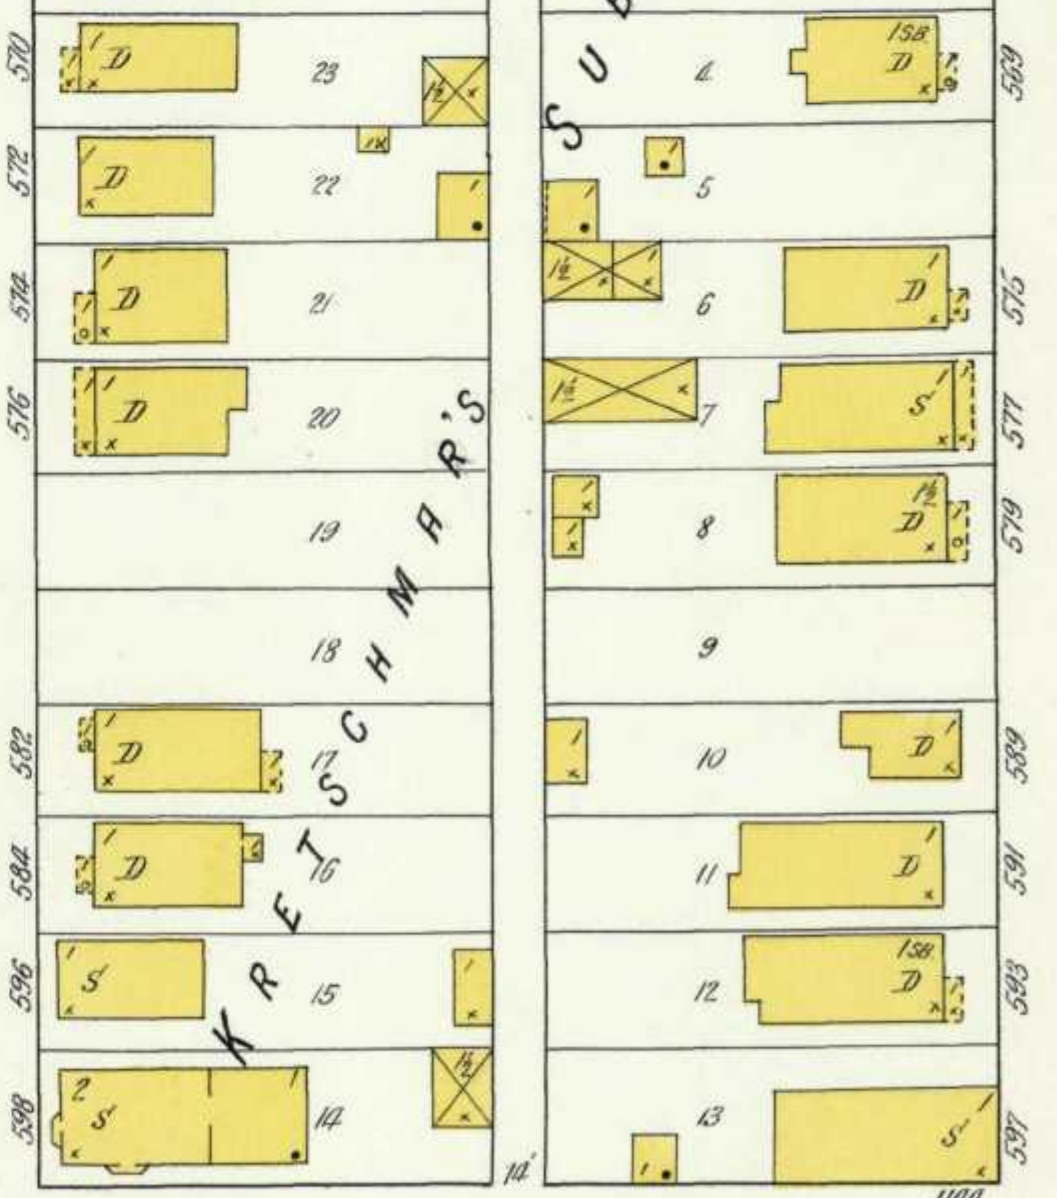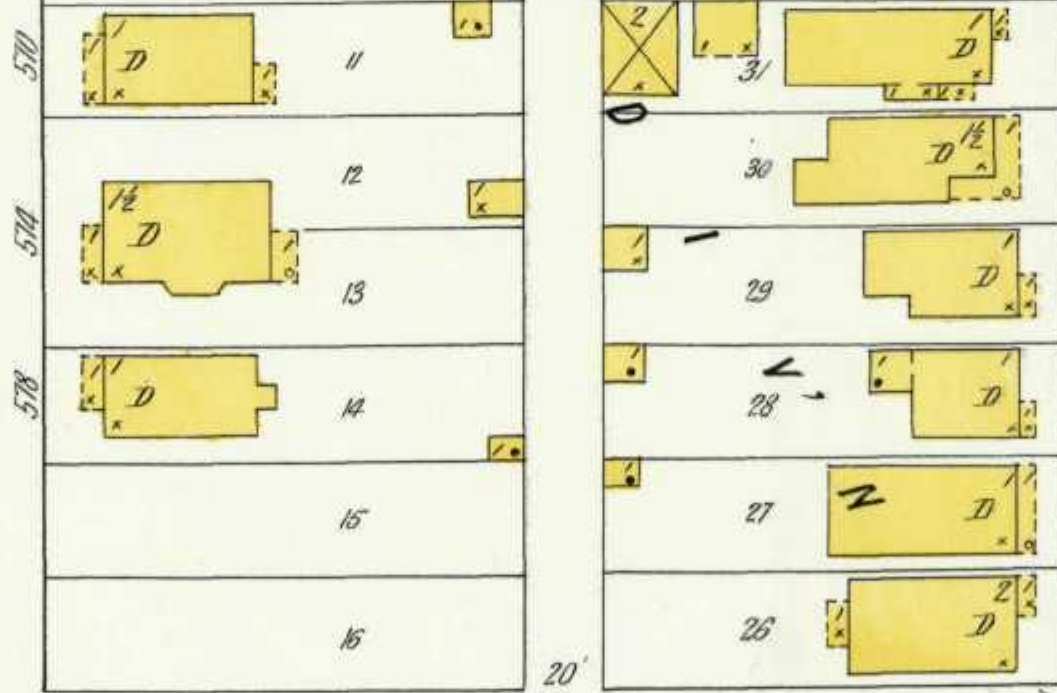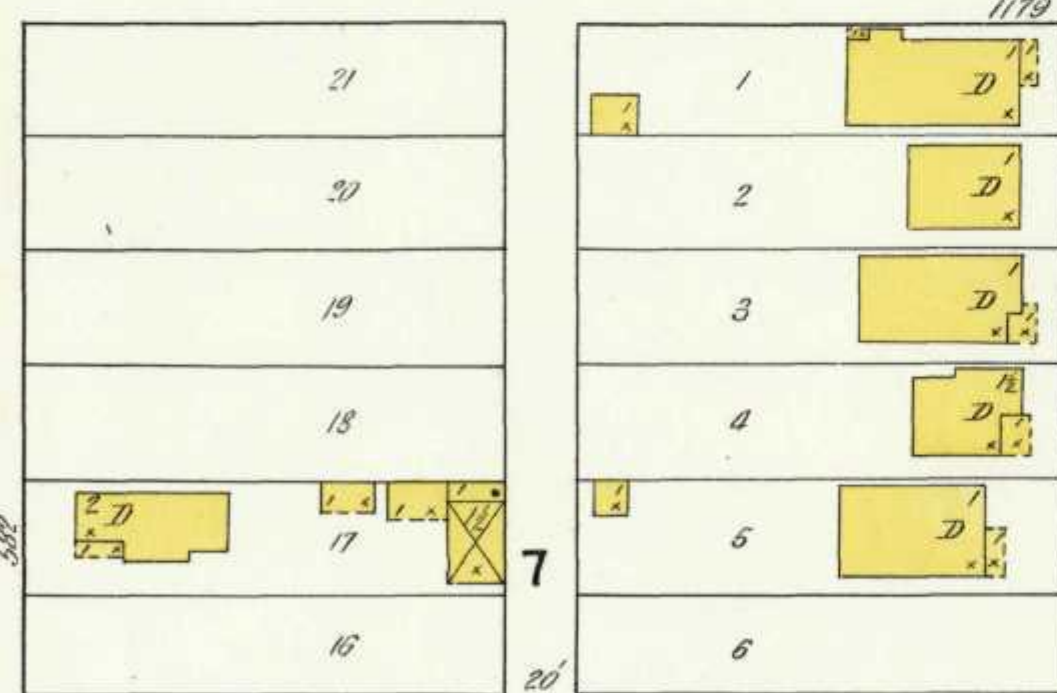







LAPHAM

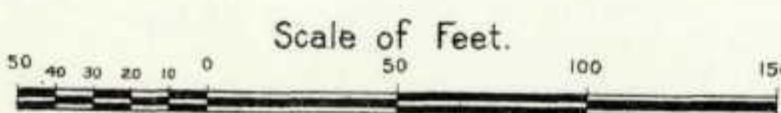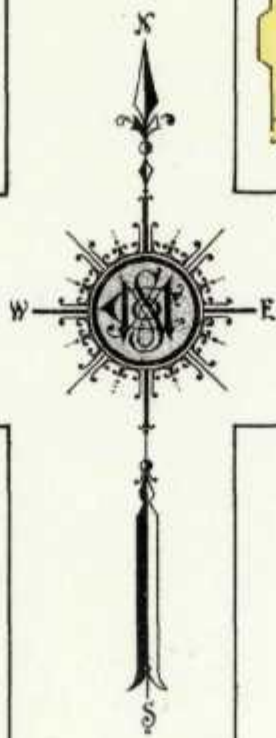

1910 VOL. 7 Scan 05/19/10 07:0747

749

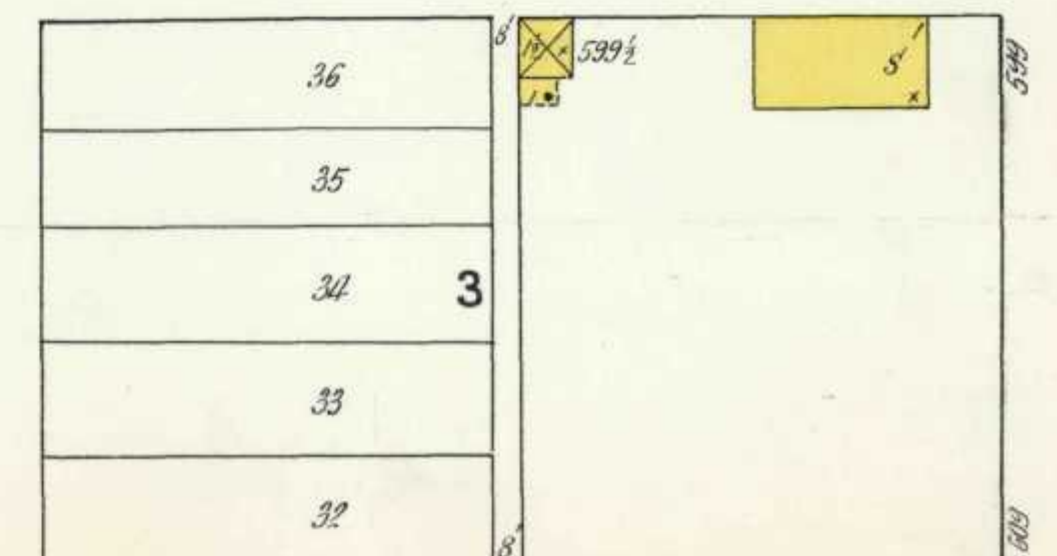

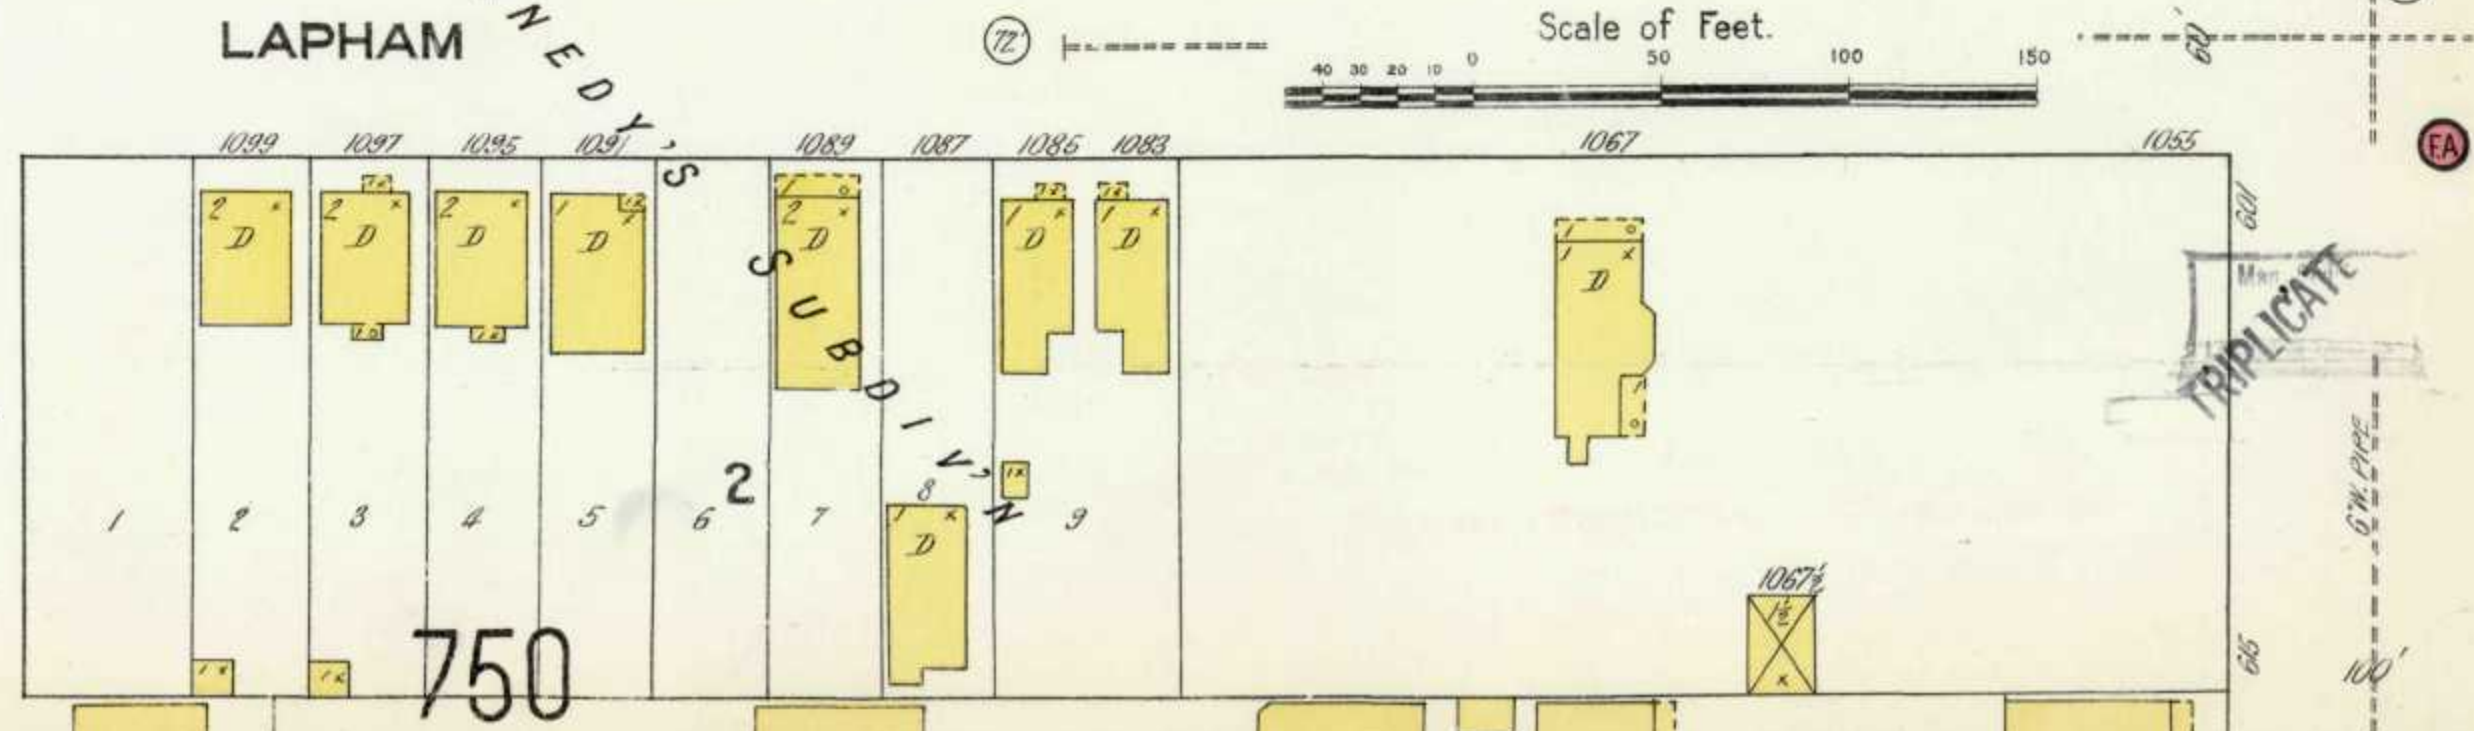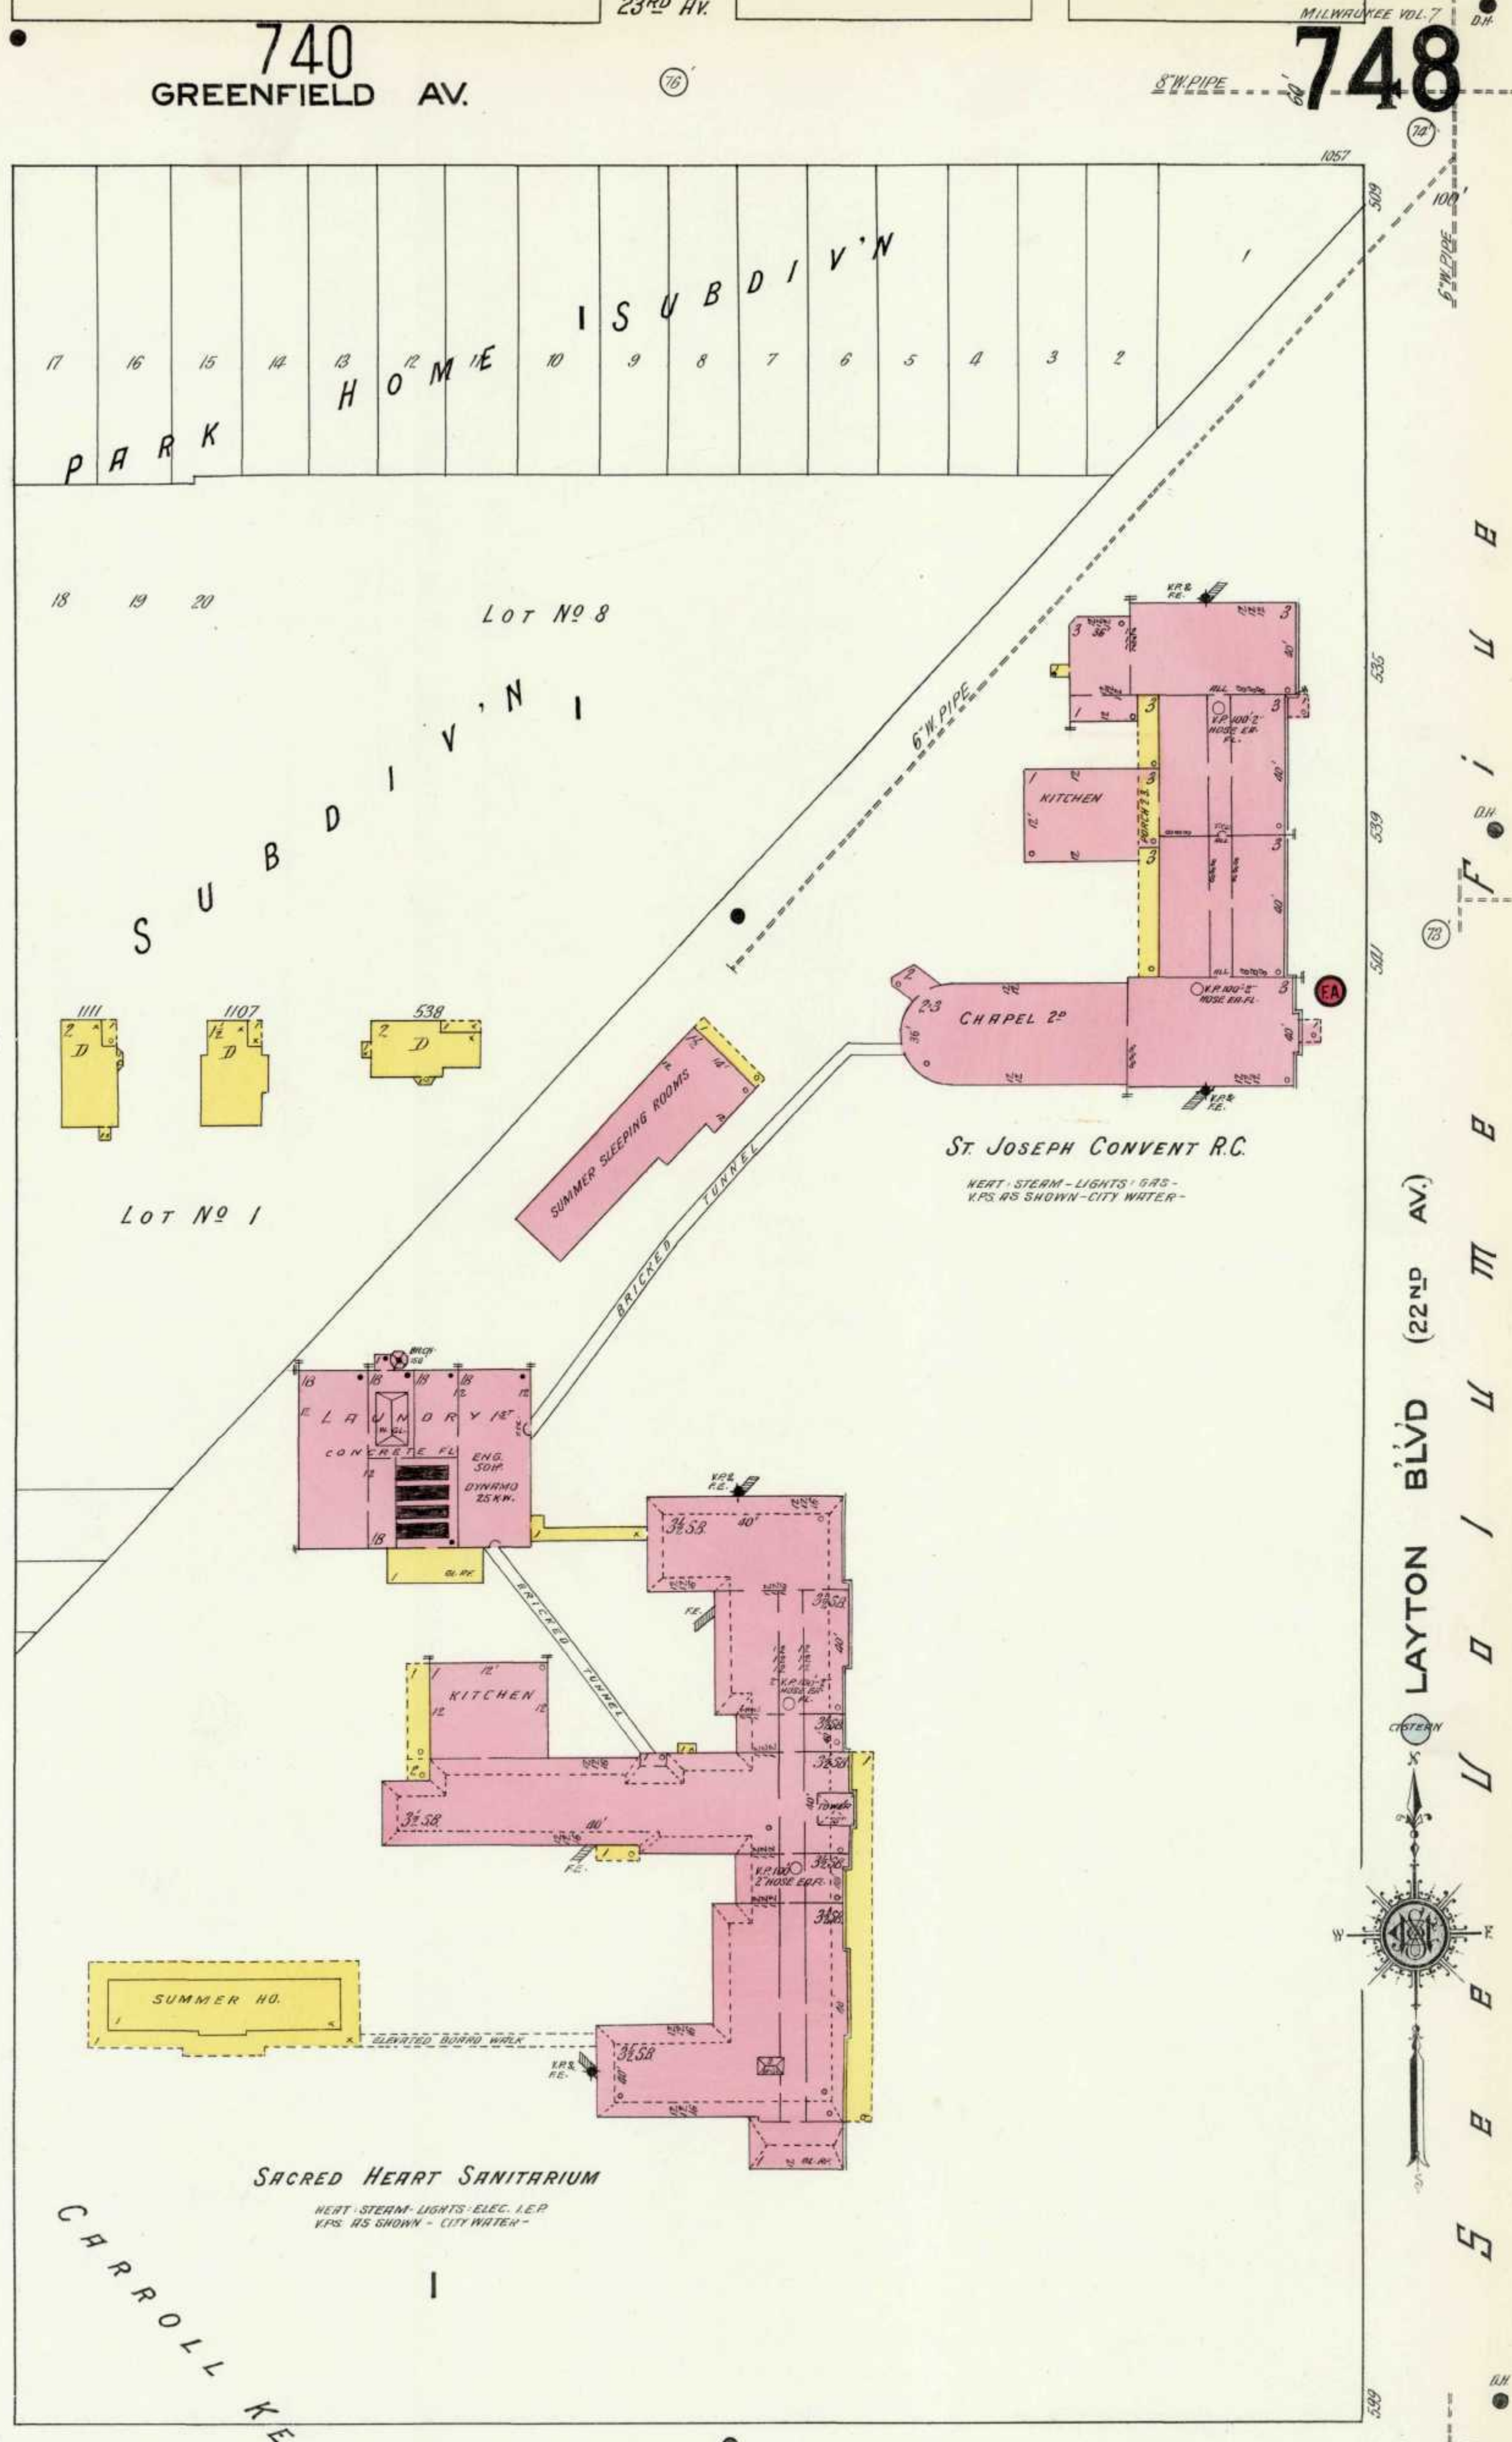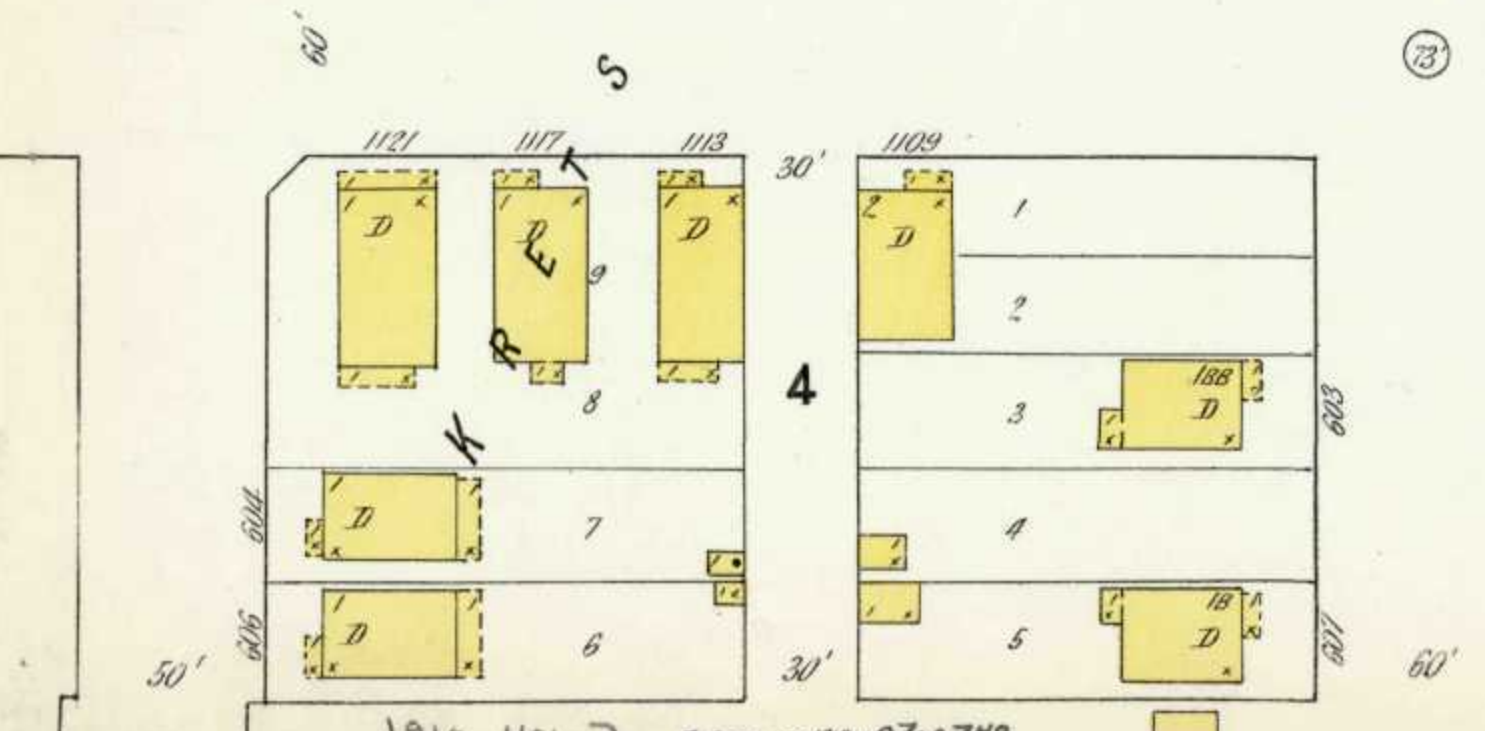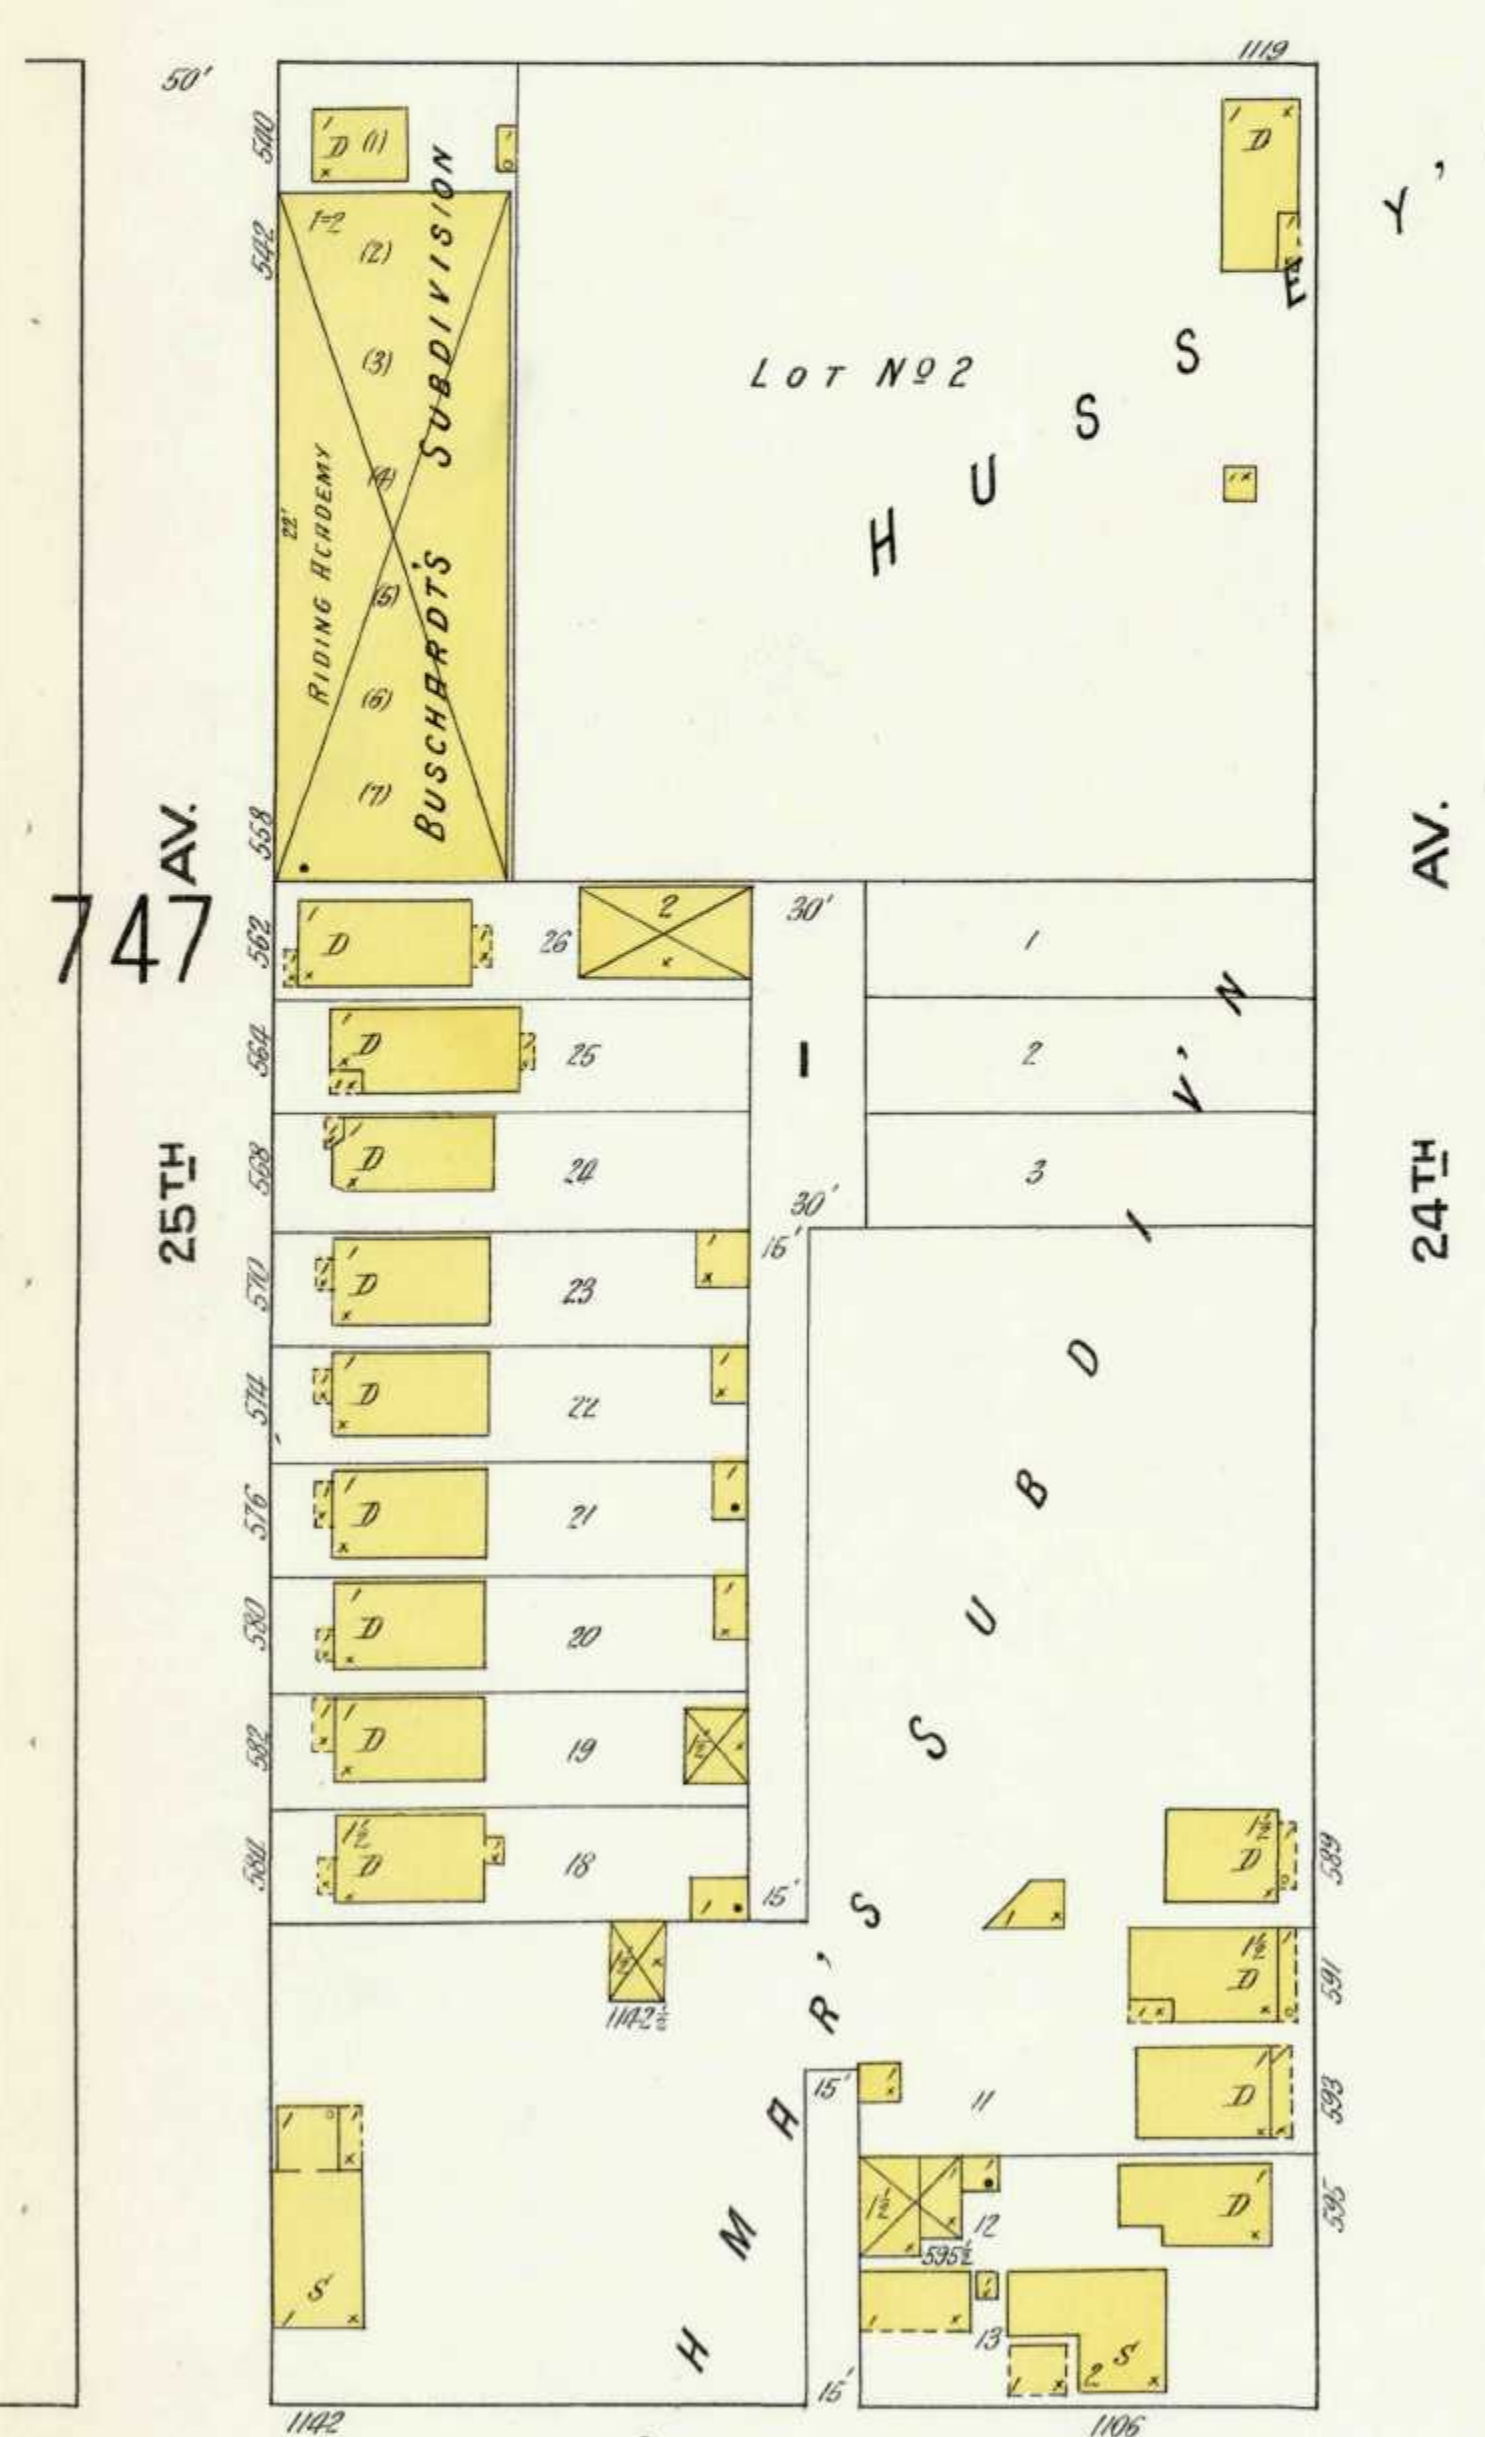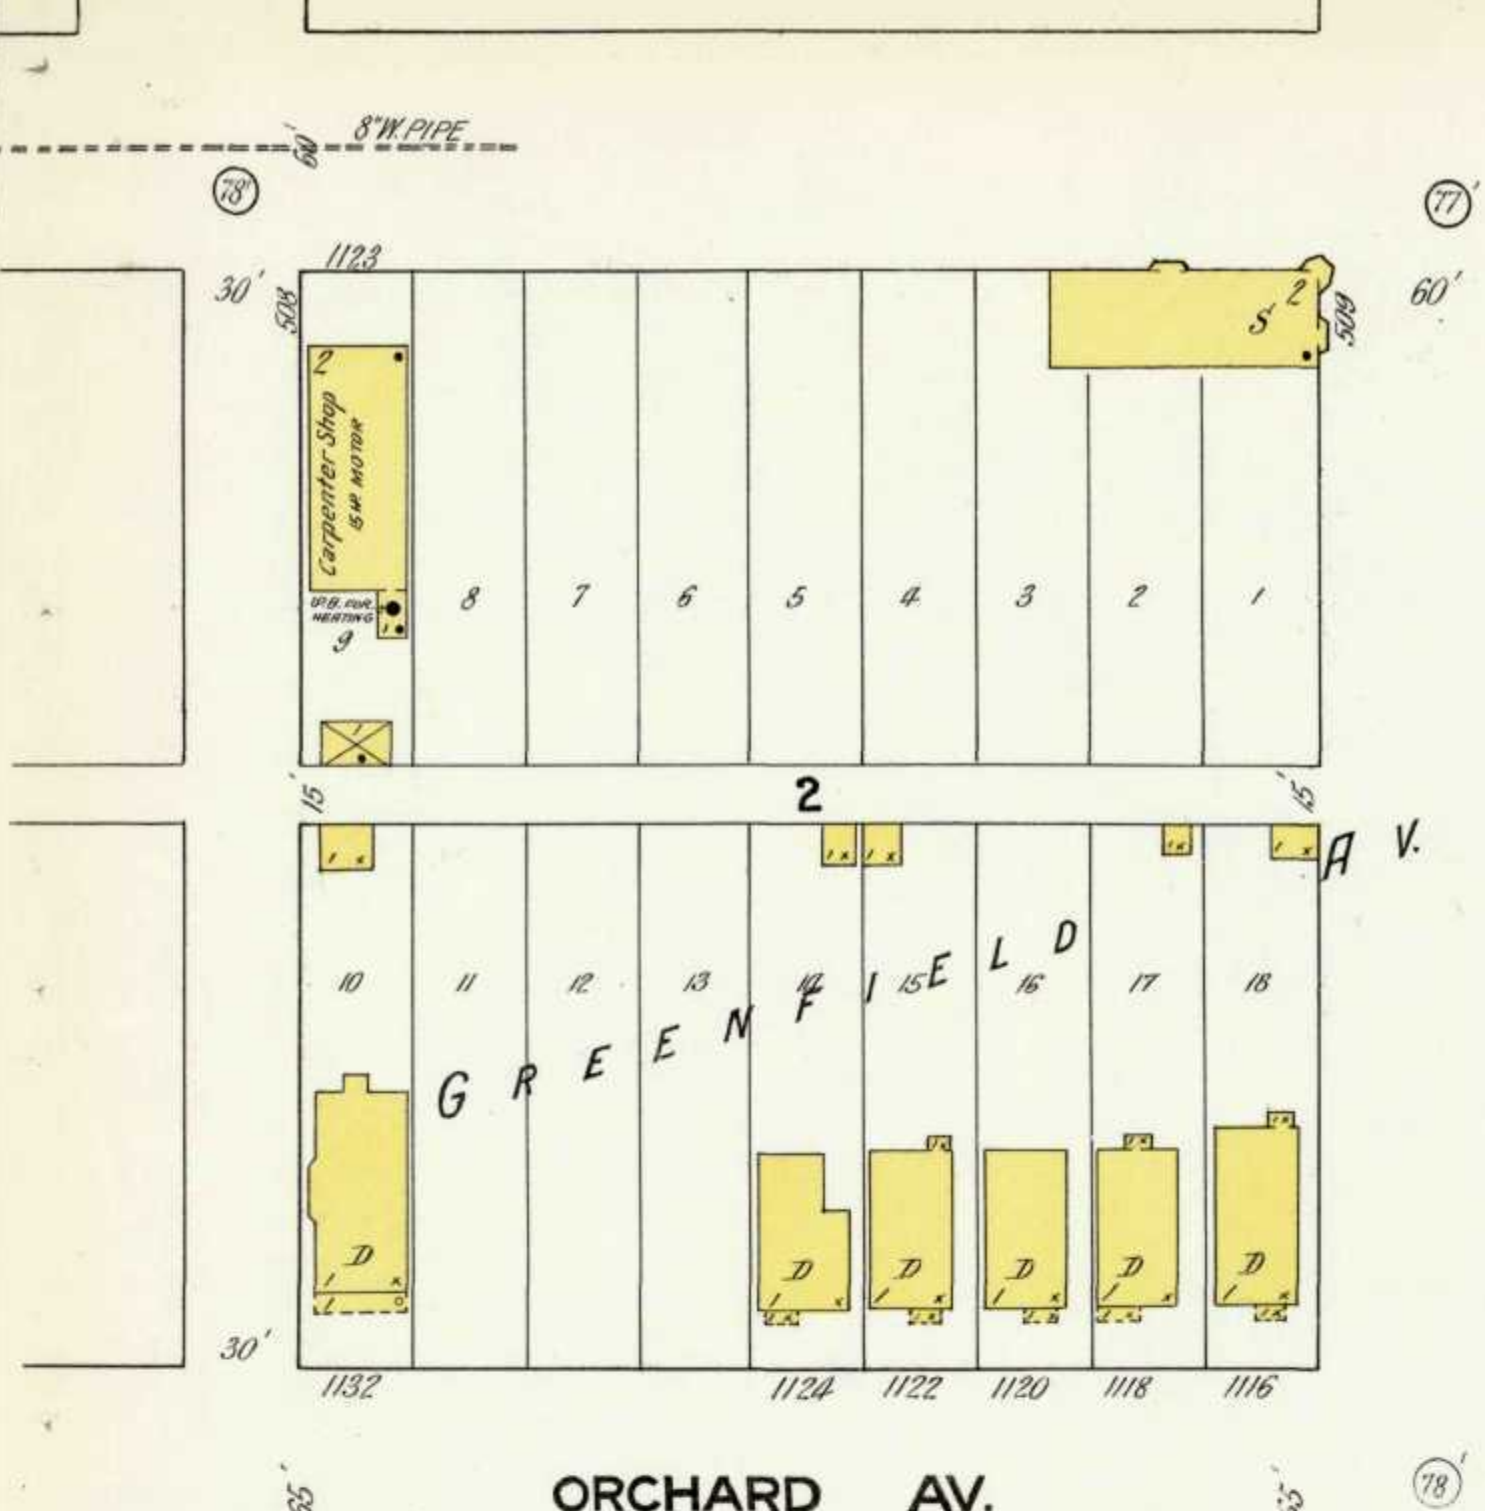

740
GREENFIELD AV.


748

St. JOSEPH CONVENT R.C.

SACRED HEART SANITARIUM

LAPHAM

Scale of Feet.

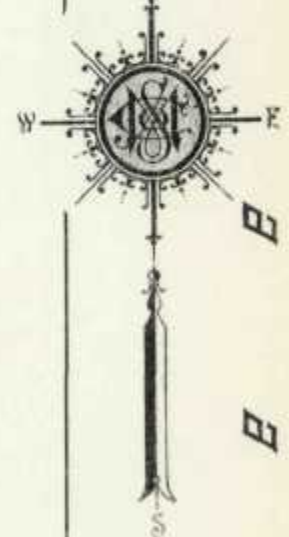

REPLICATE

MILWAUKEE, WIS.
749

747

25TH AV.

MITCHELL

26TH AV.

750

BURNHAM

27TH AV.

28TH AV.

PUBLIC SCHOOL
DISTRICT No 16.
Heat System - No Lights.




SCHOOL RM

LOT 3

LOT 6

Scale of Feet.

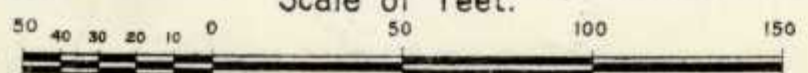

1910 vol. 7

Scan 221910.00749

748

750

25TH AV.

24TH AV.

23RD AV.

LAYTON B'LV'D (22ND AV.)

MITCHELL

752 BURNHAM

Lot 2

Lot 1

2

1

6

7

8

9

10

11

12

13

14

15

16

17

18

19

20

21

22

23

24

25

26

27

28

29

30

31

32

33

34

35

36

37

38

39

40

41

42

43

44

45

46

47

48

49

50

51

52

53

54

55

56


57

58

59

60

Scale of Feet.

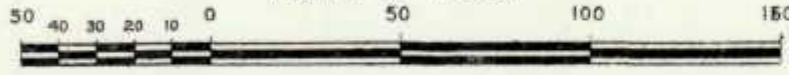

Lot 3


Lot 4

Lot 6


Lot 5

TRIPLICATE


751

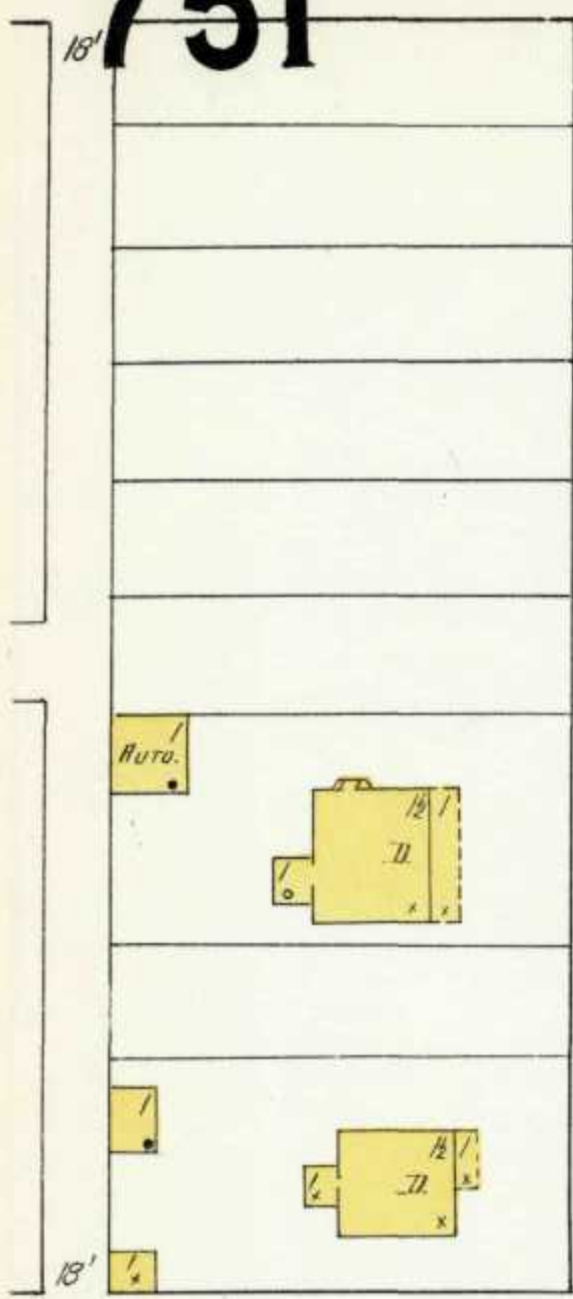



31ST AV.

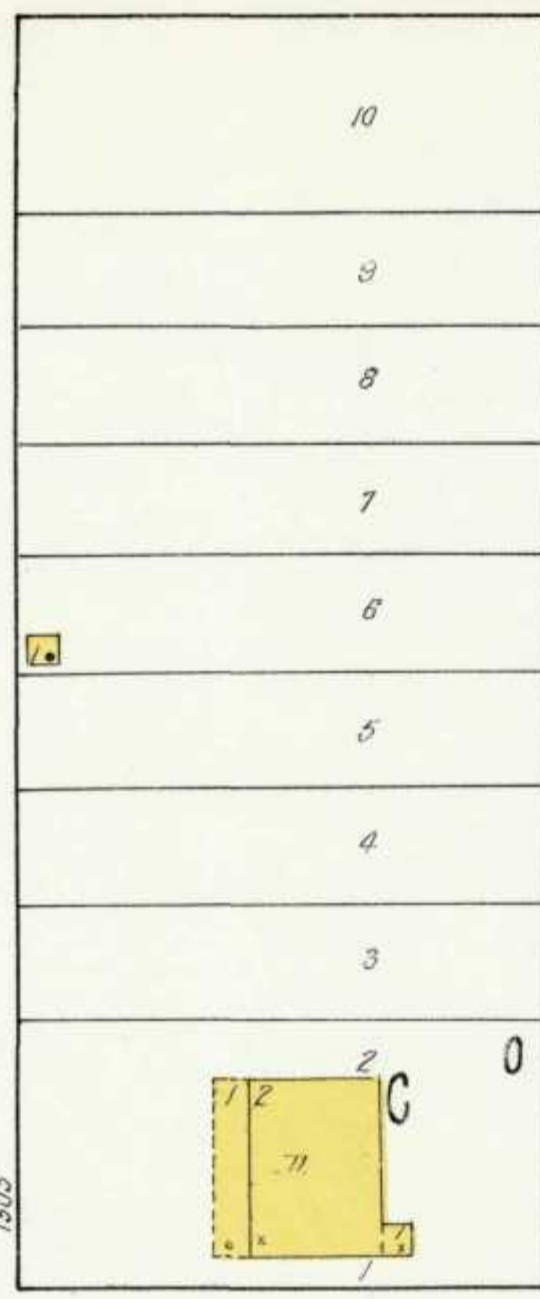

32ND AV.

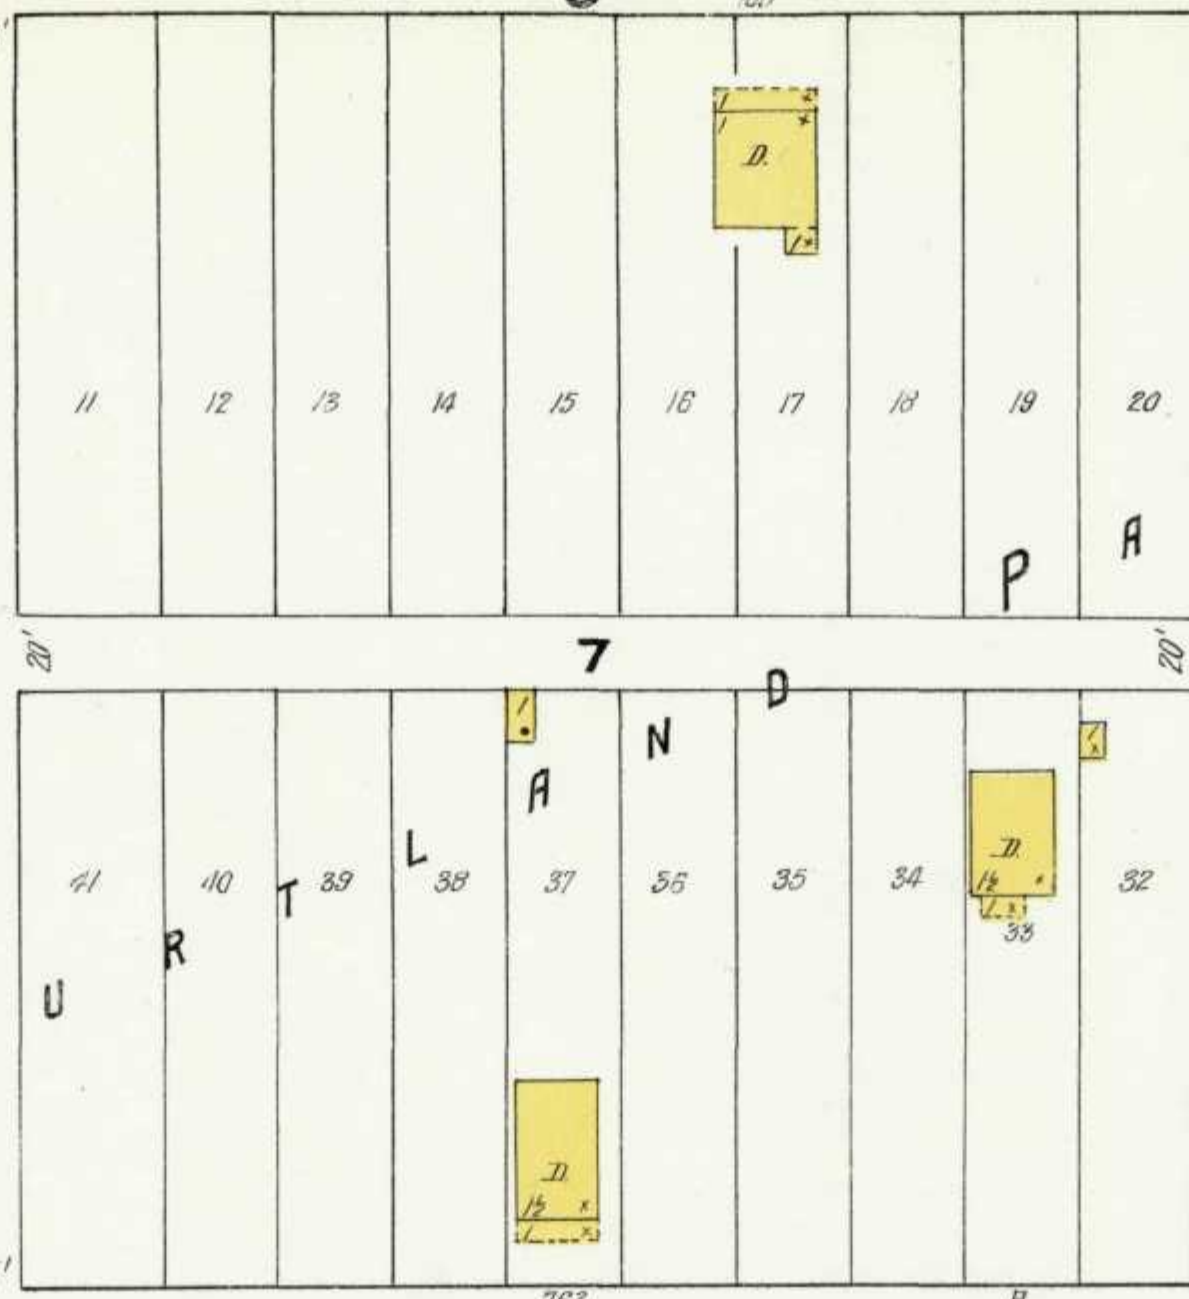


ROGERS

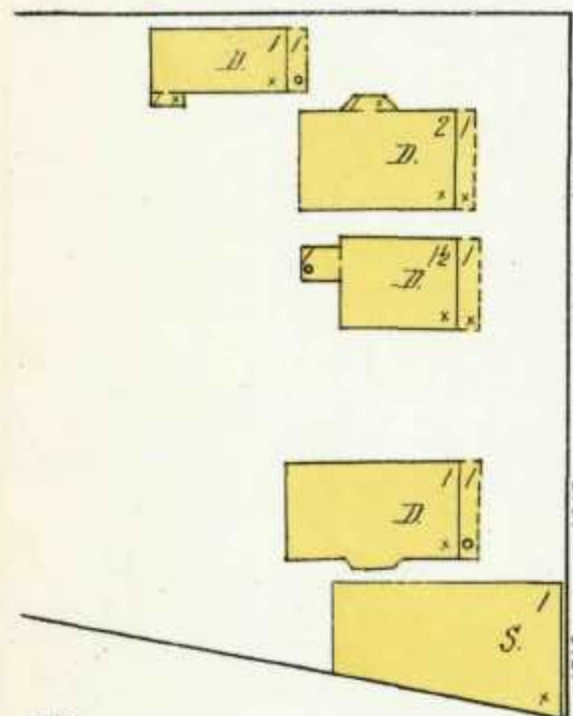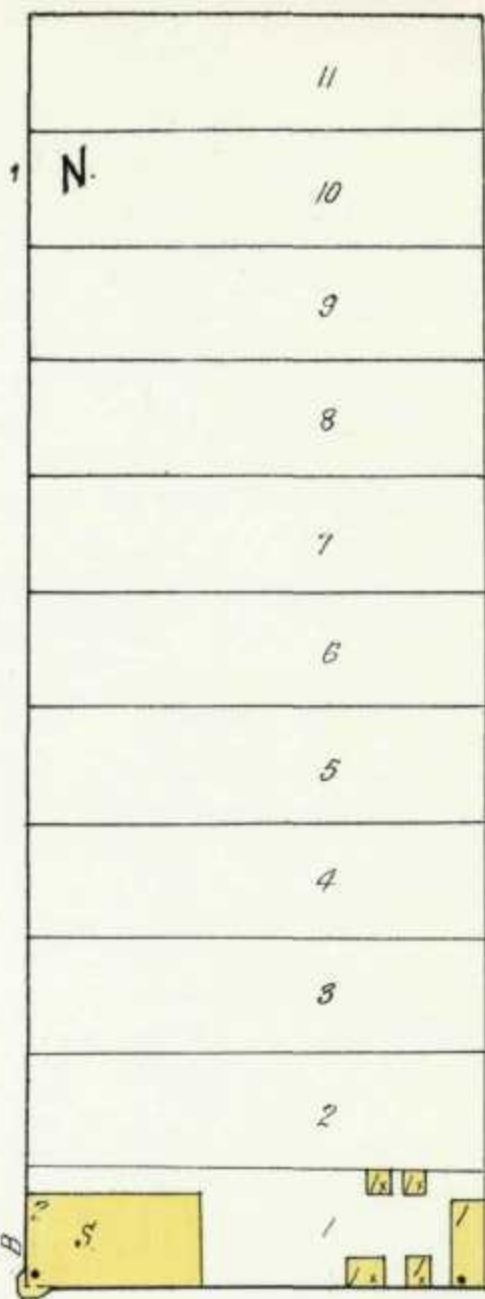

TROWBRIDGE RD

BURNHAM






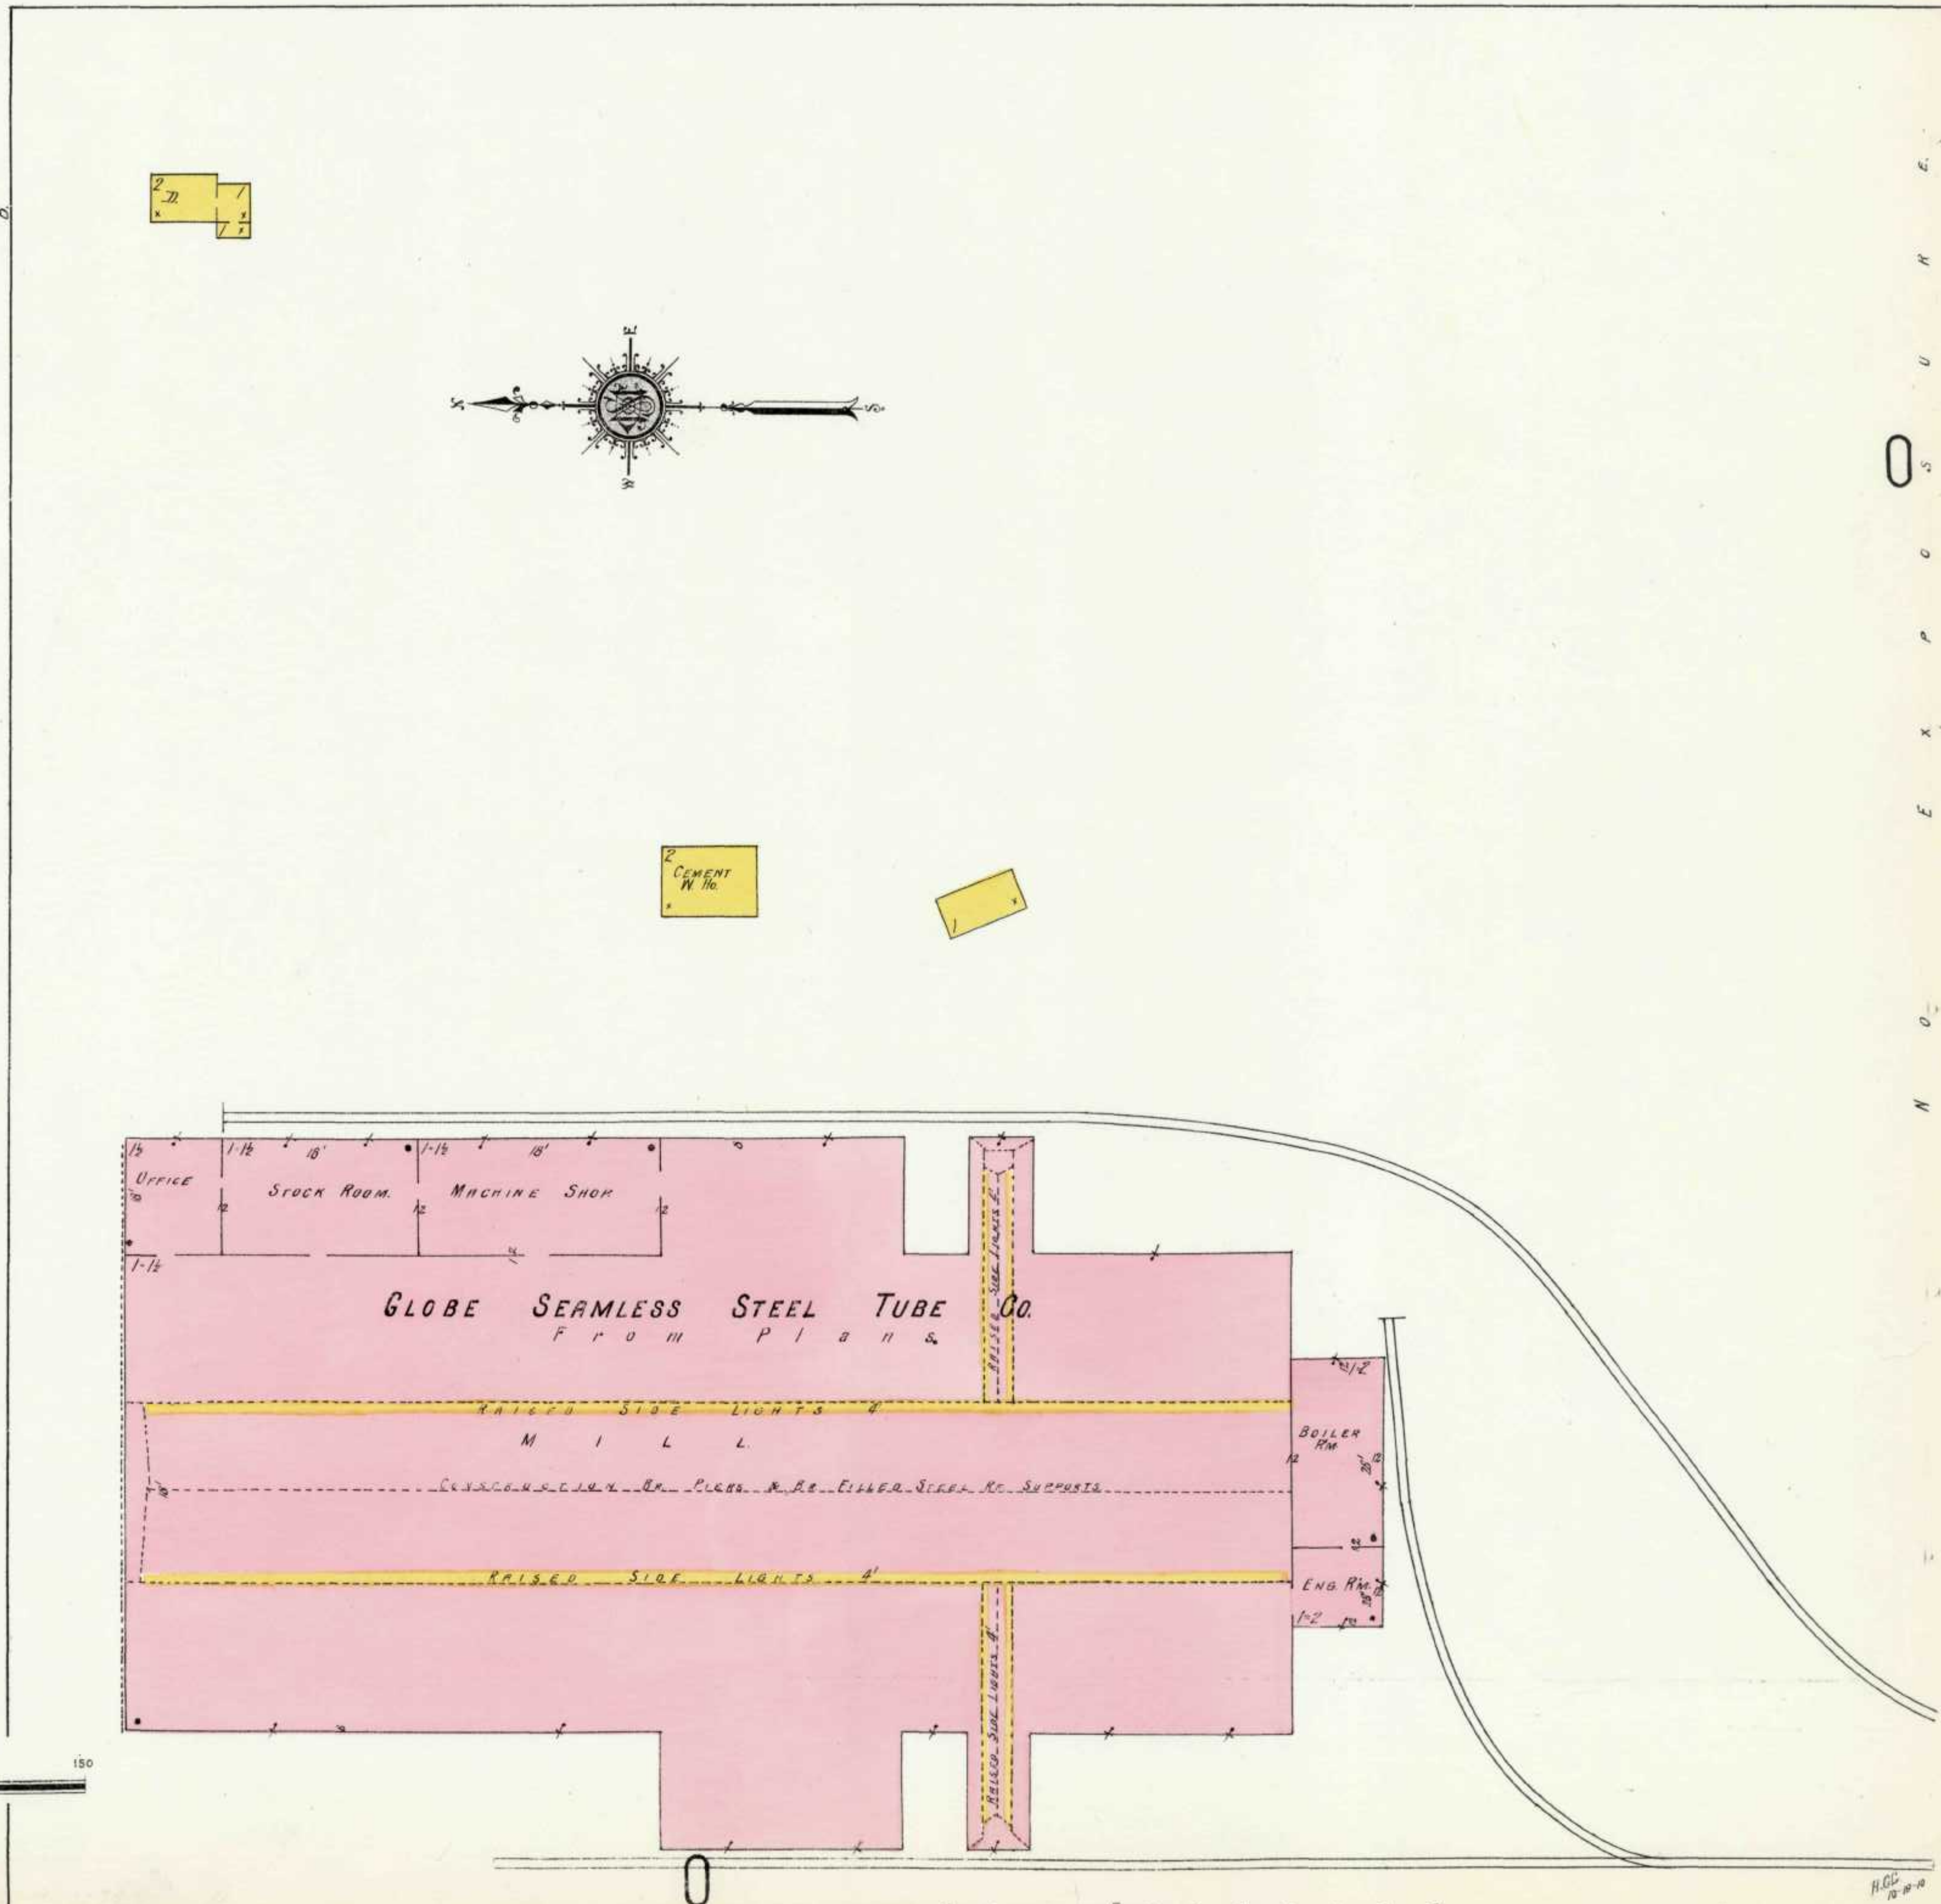


Scale of Feet.



BURNHAM 750

752

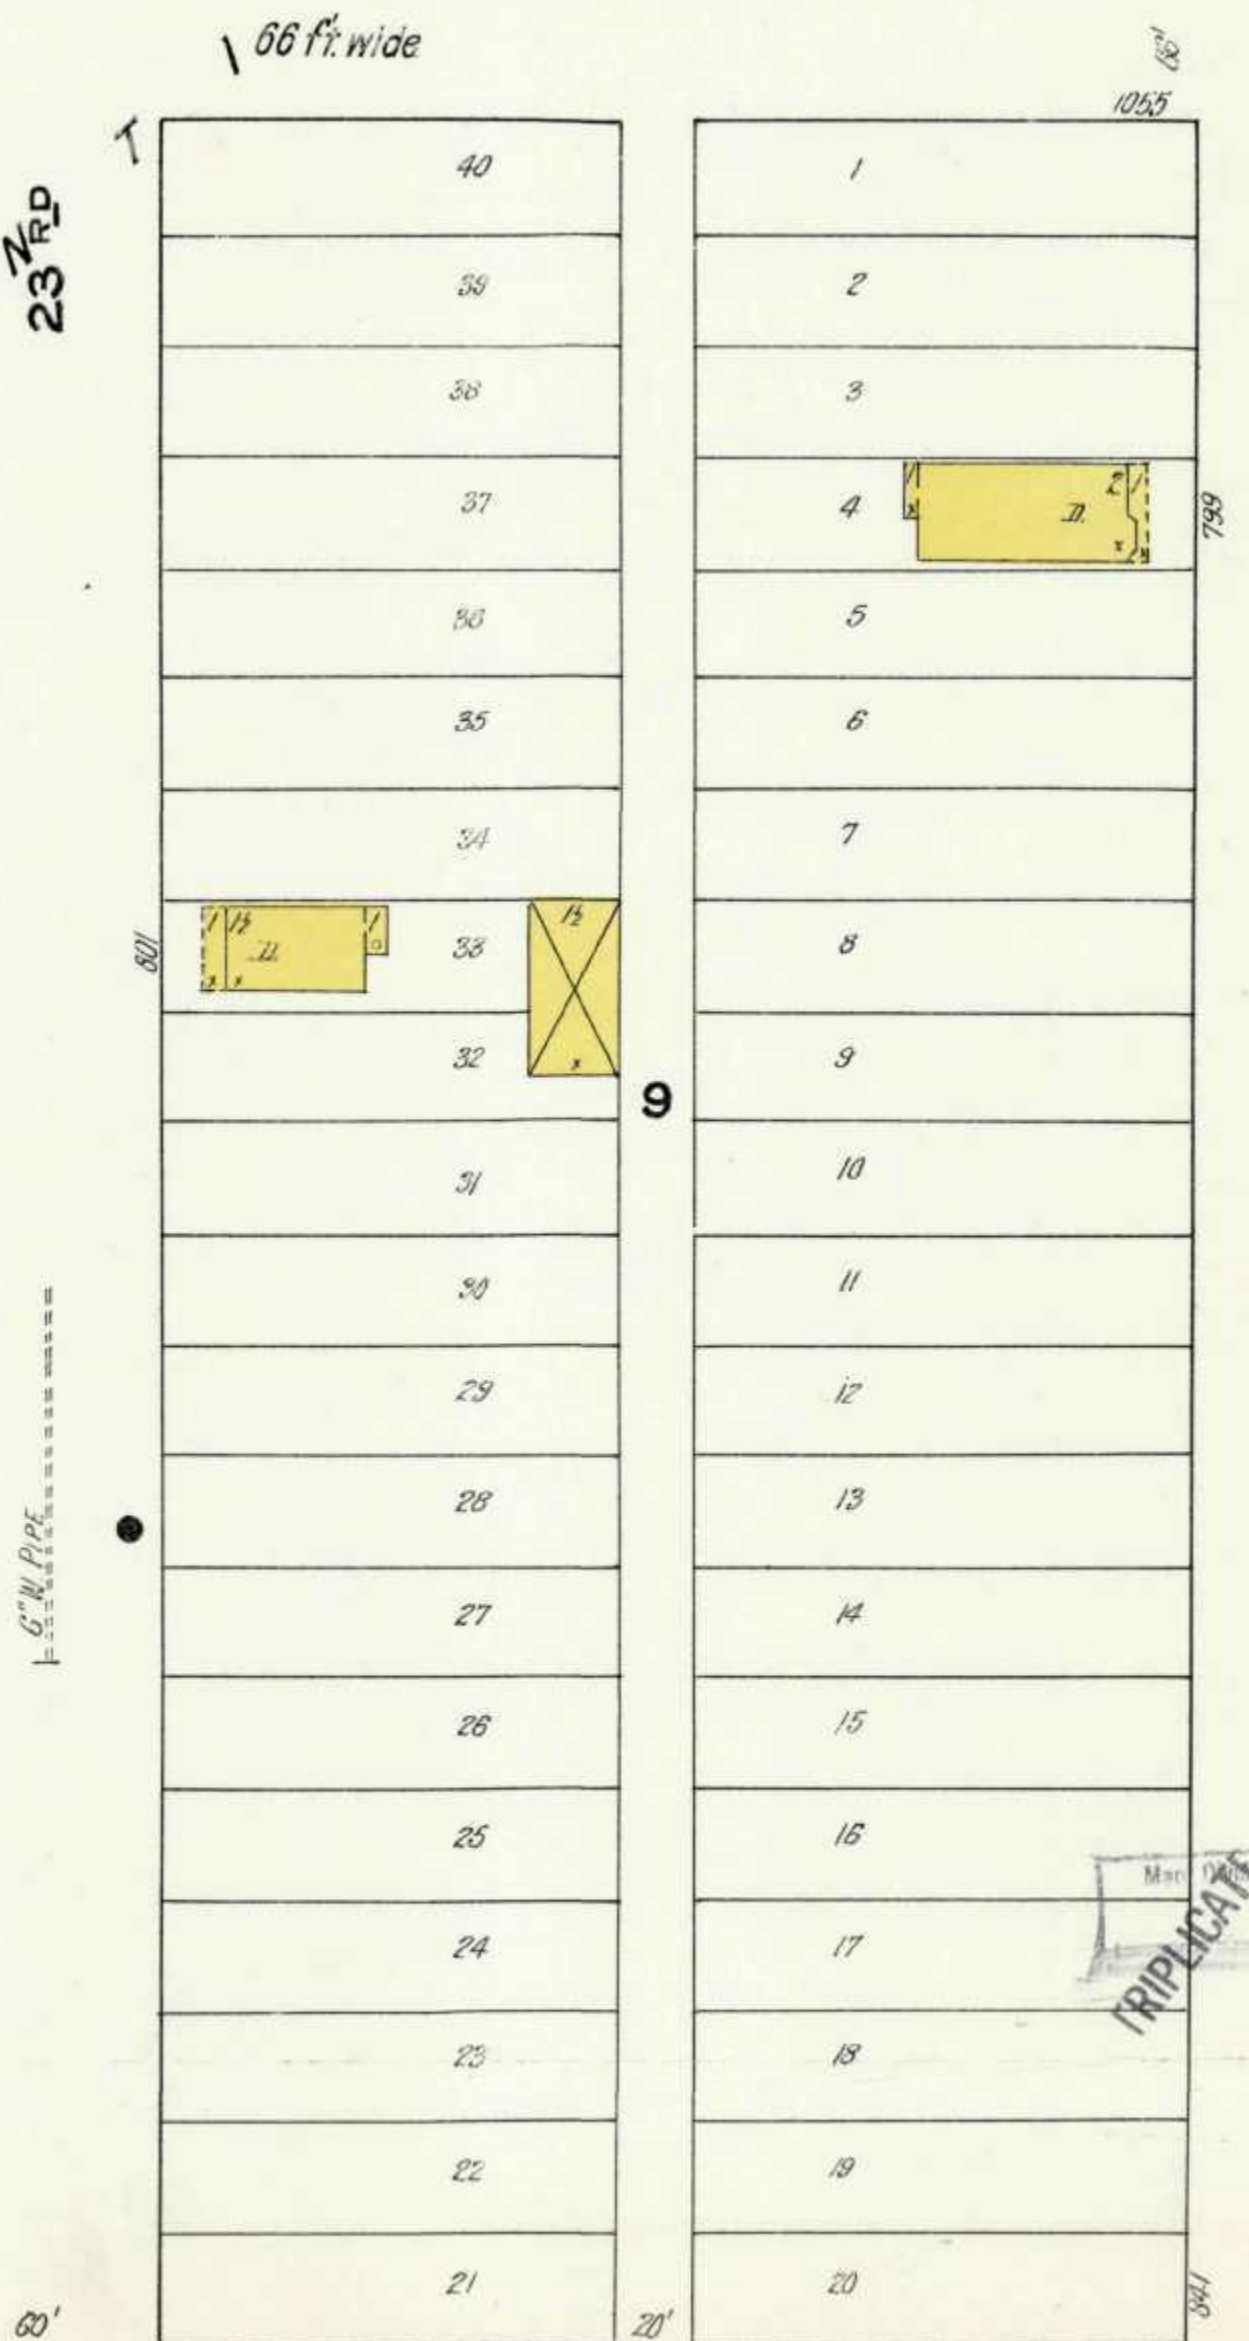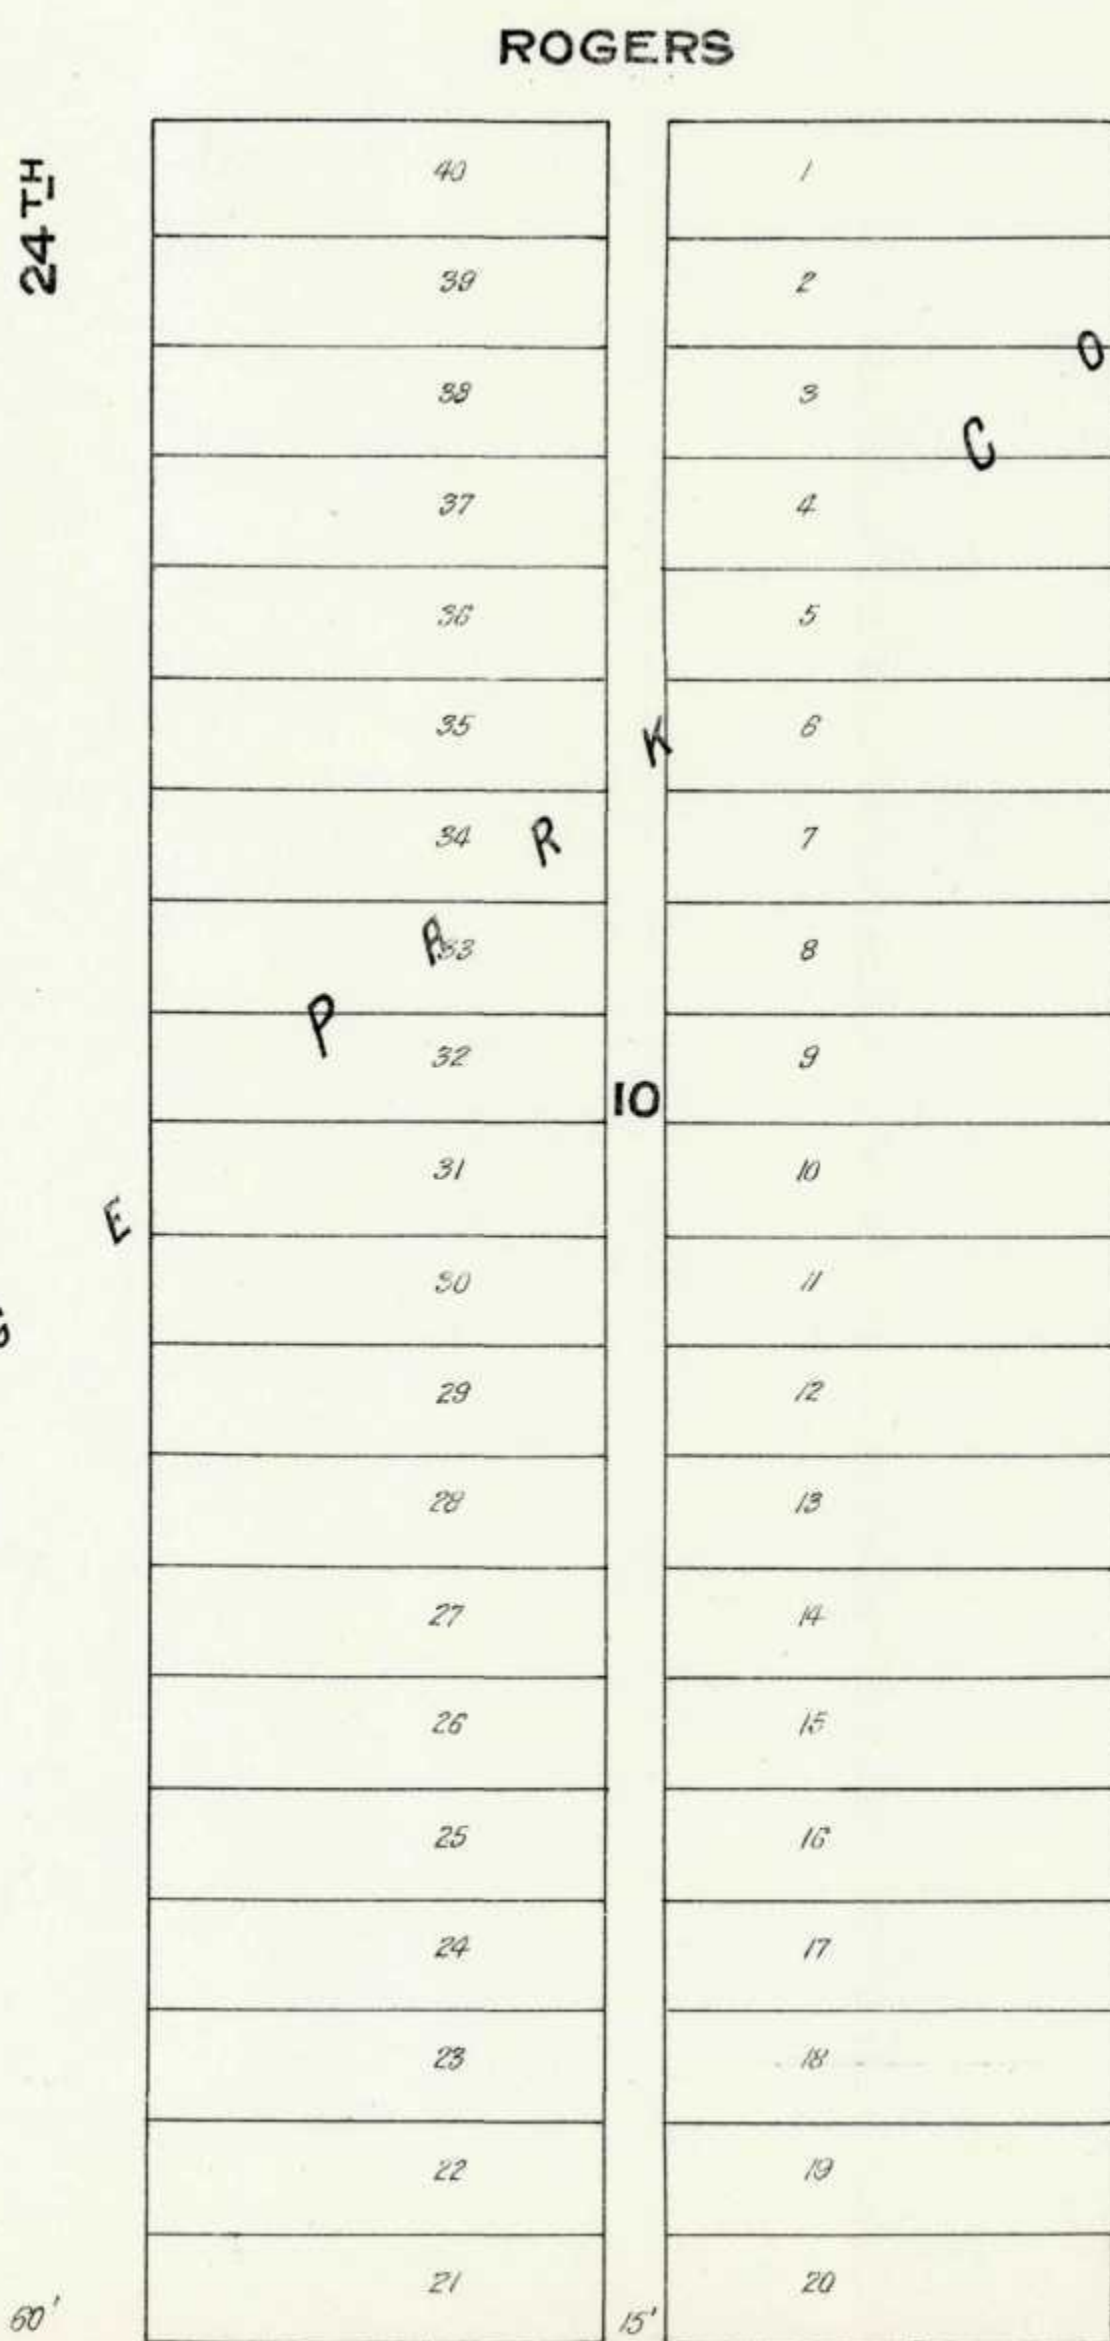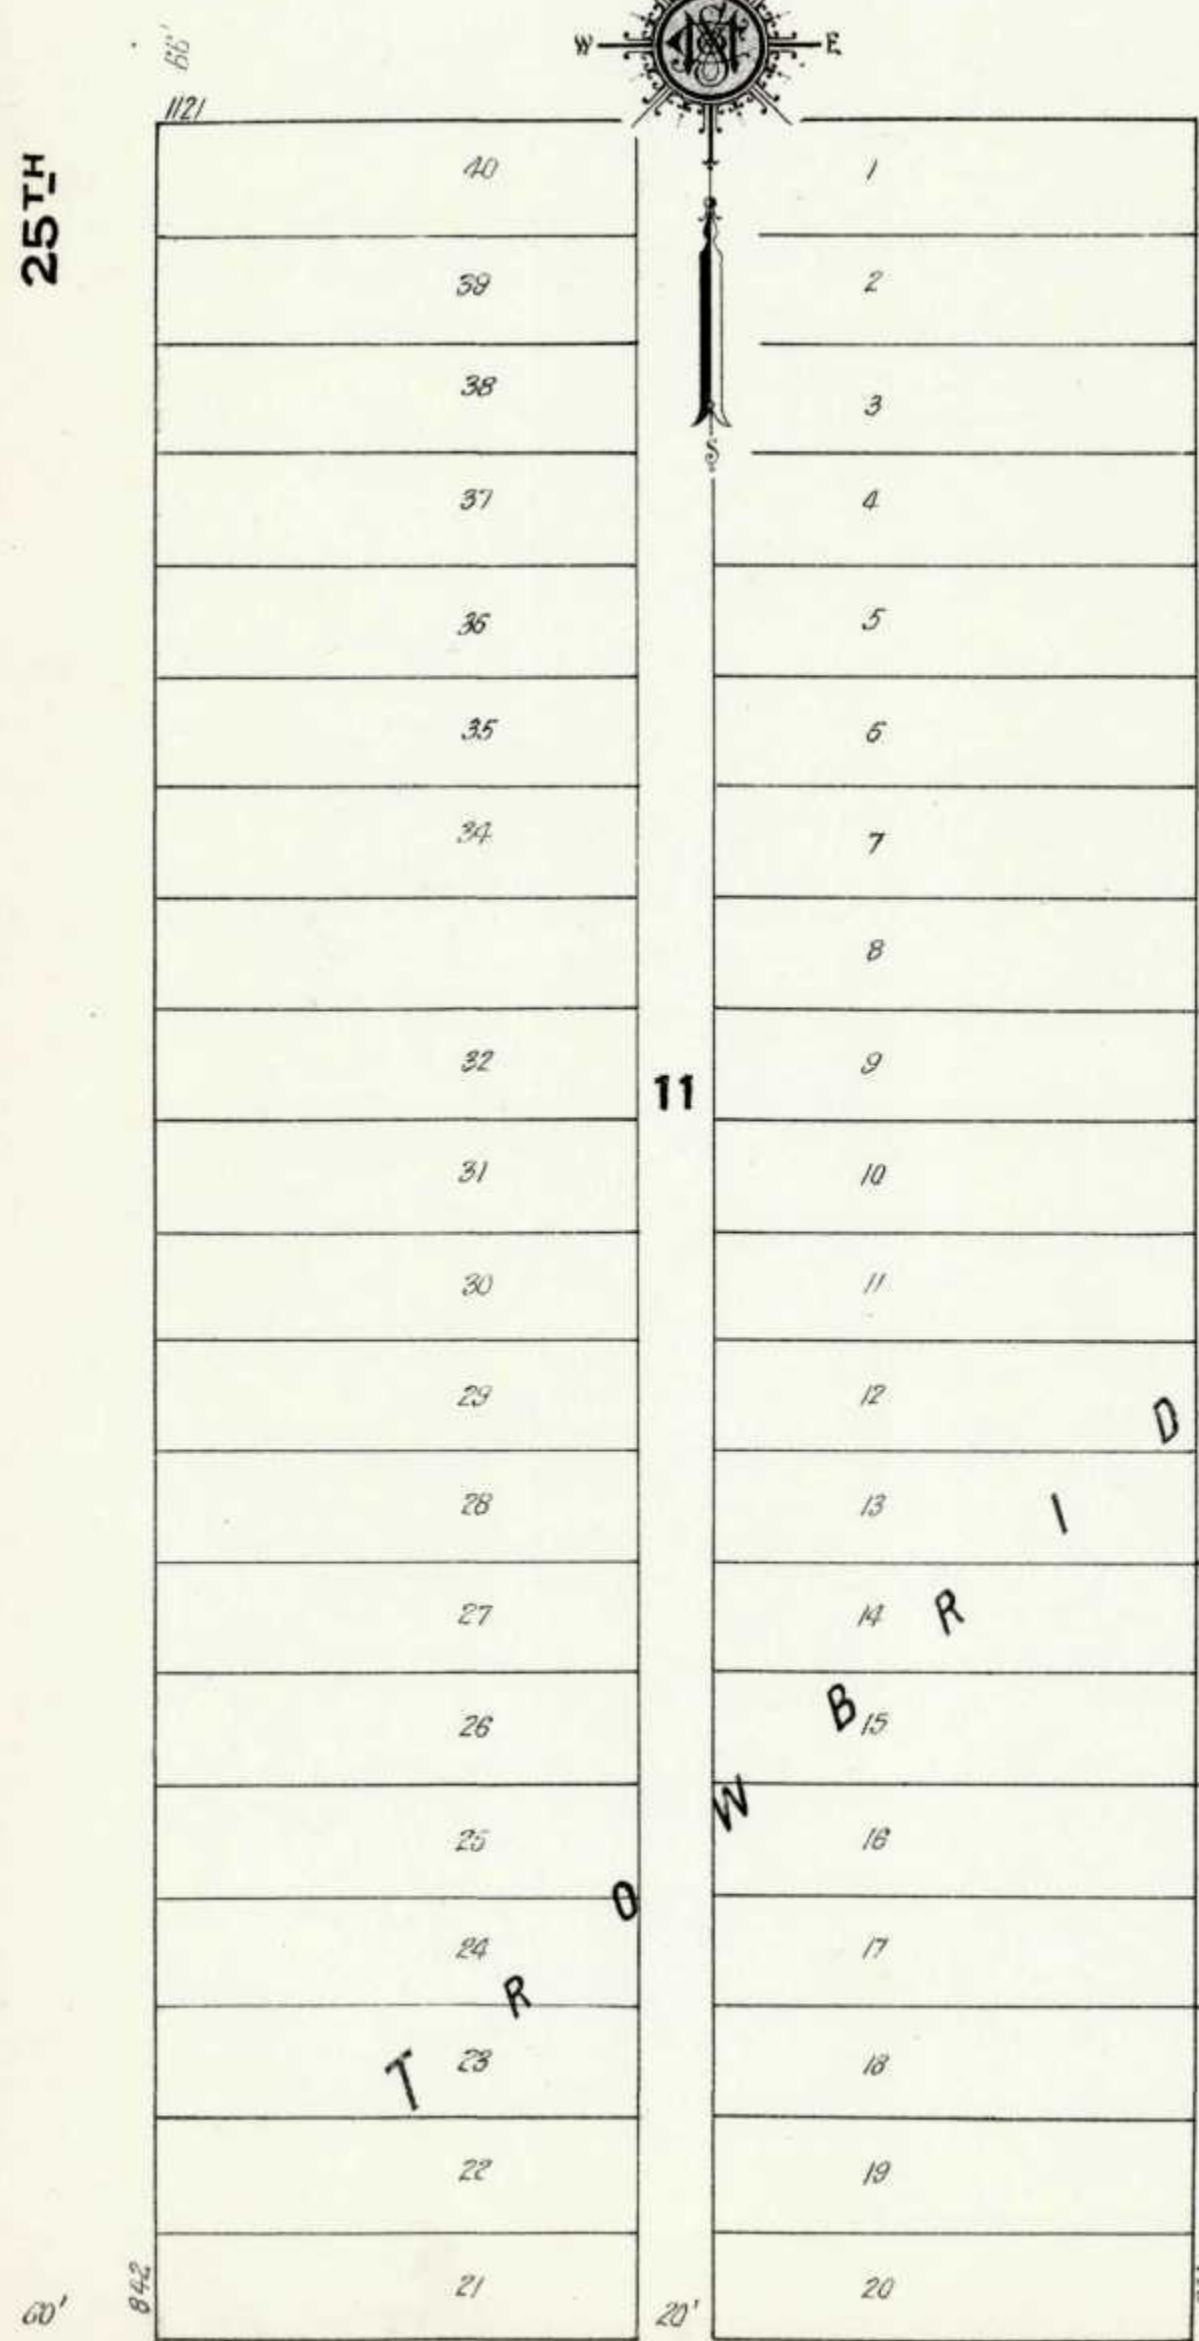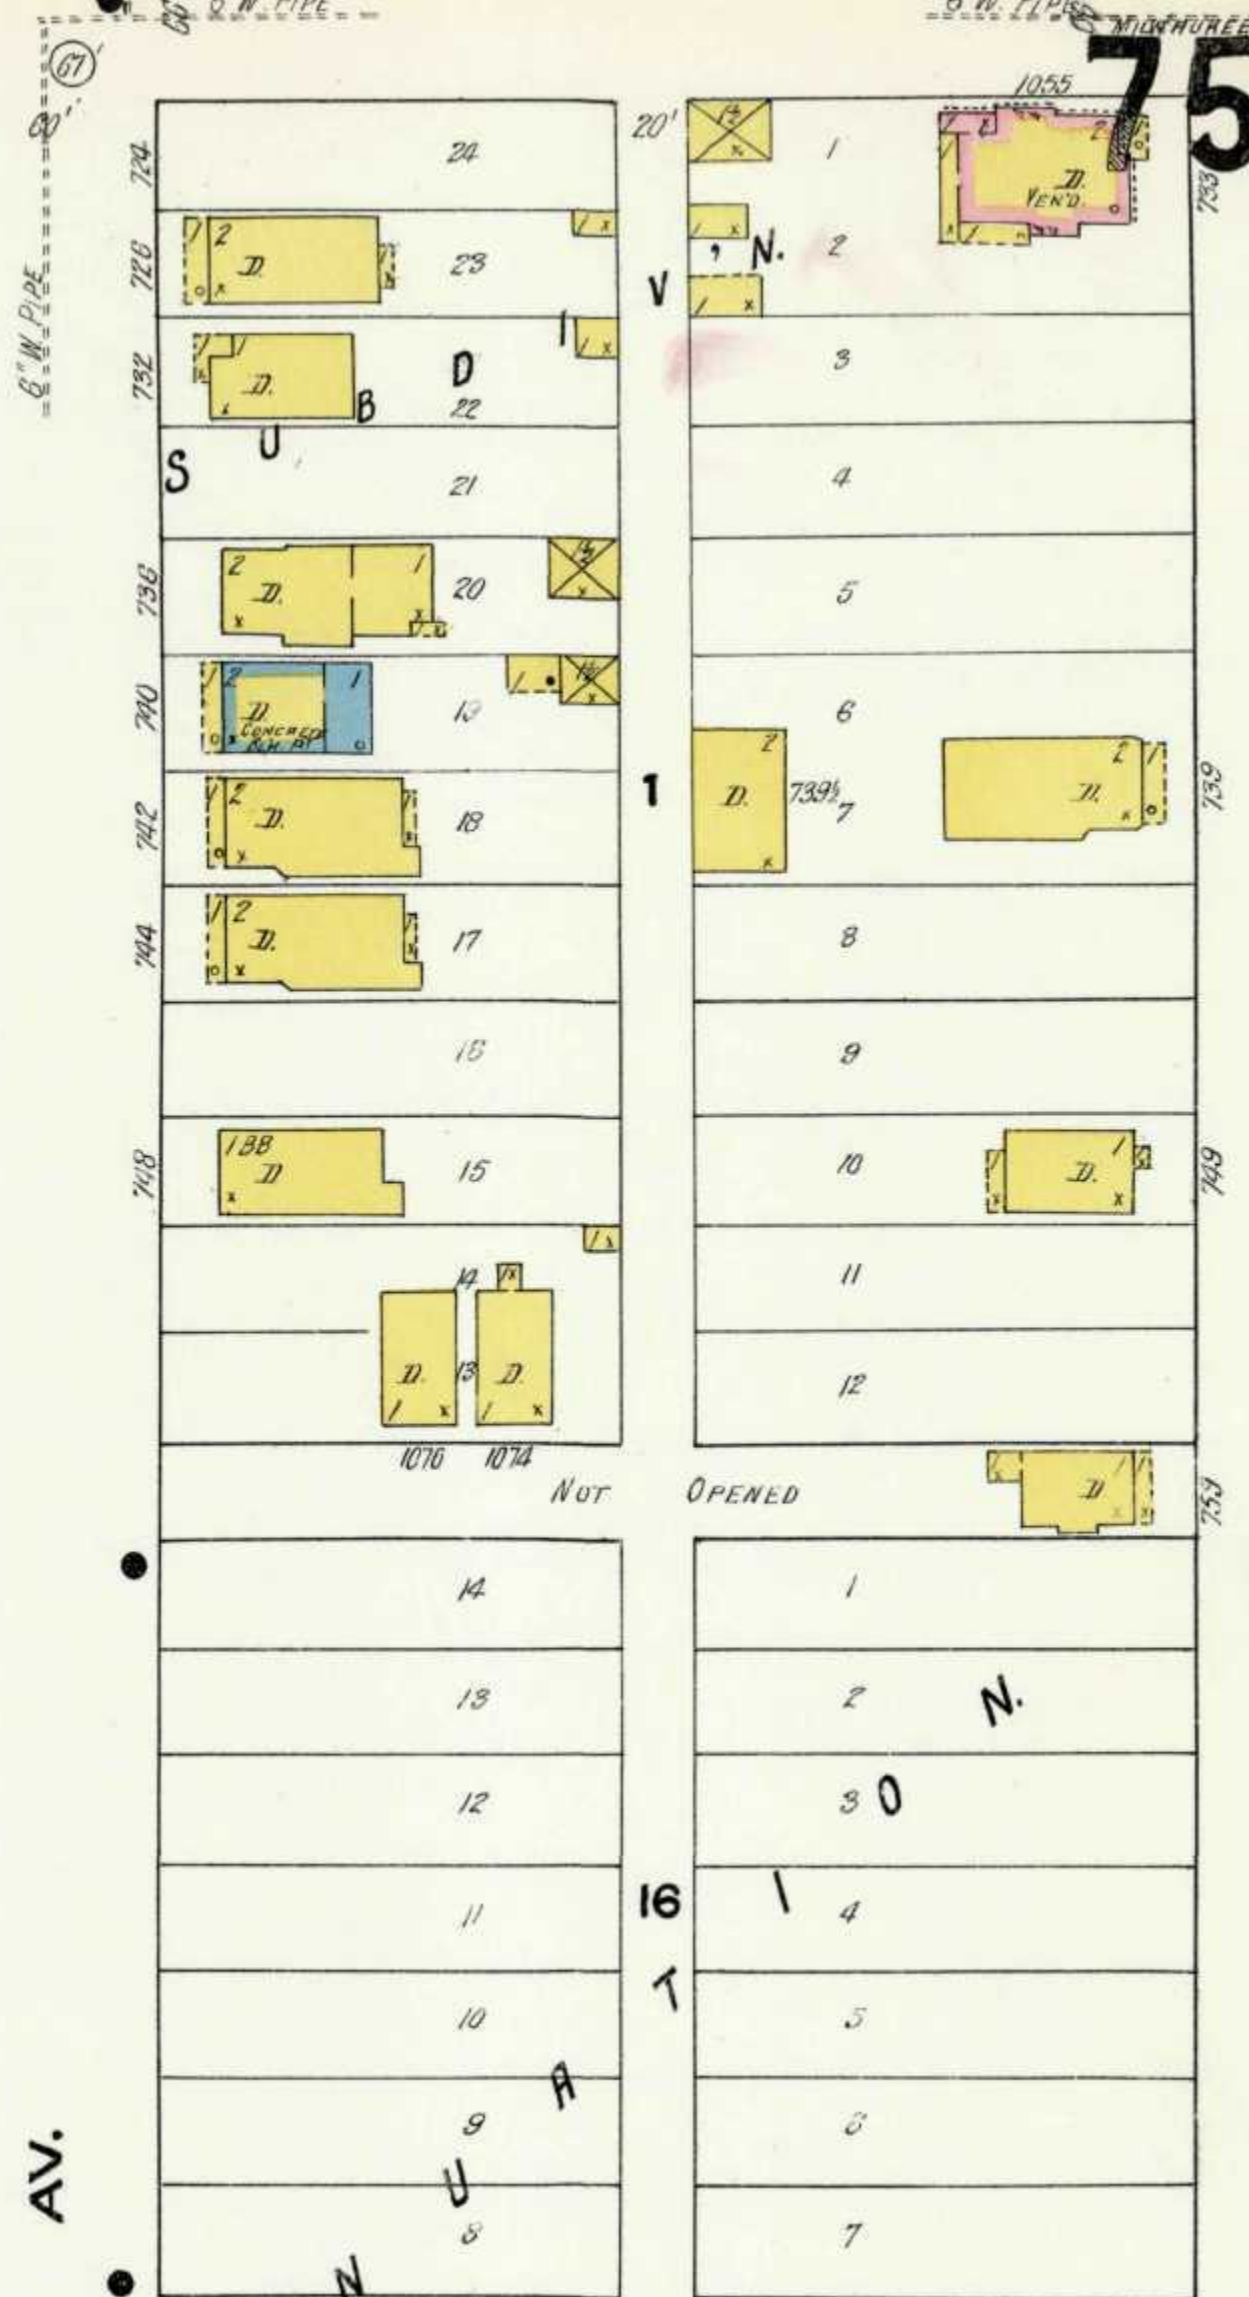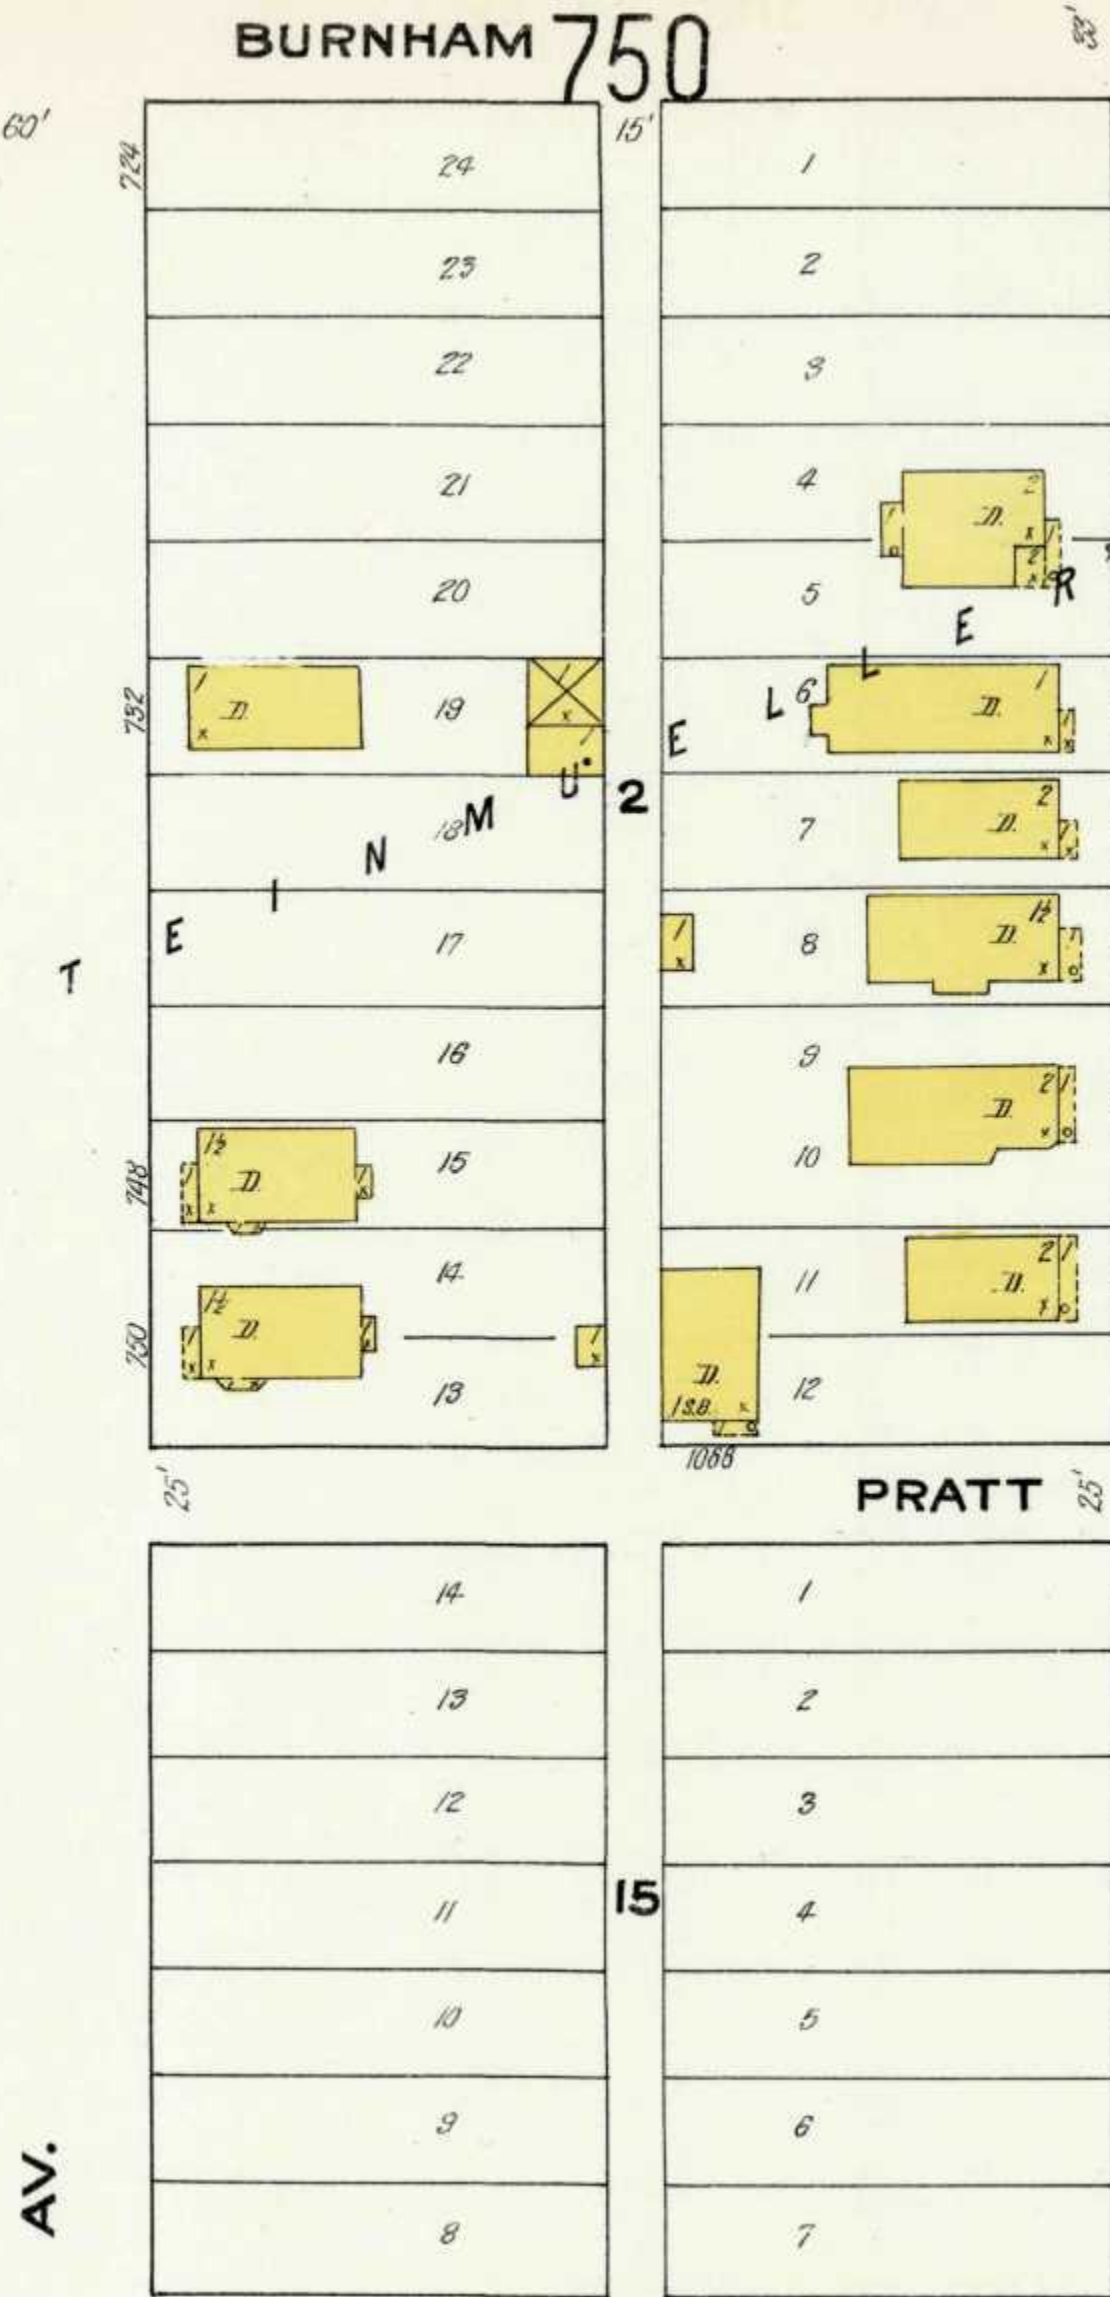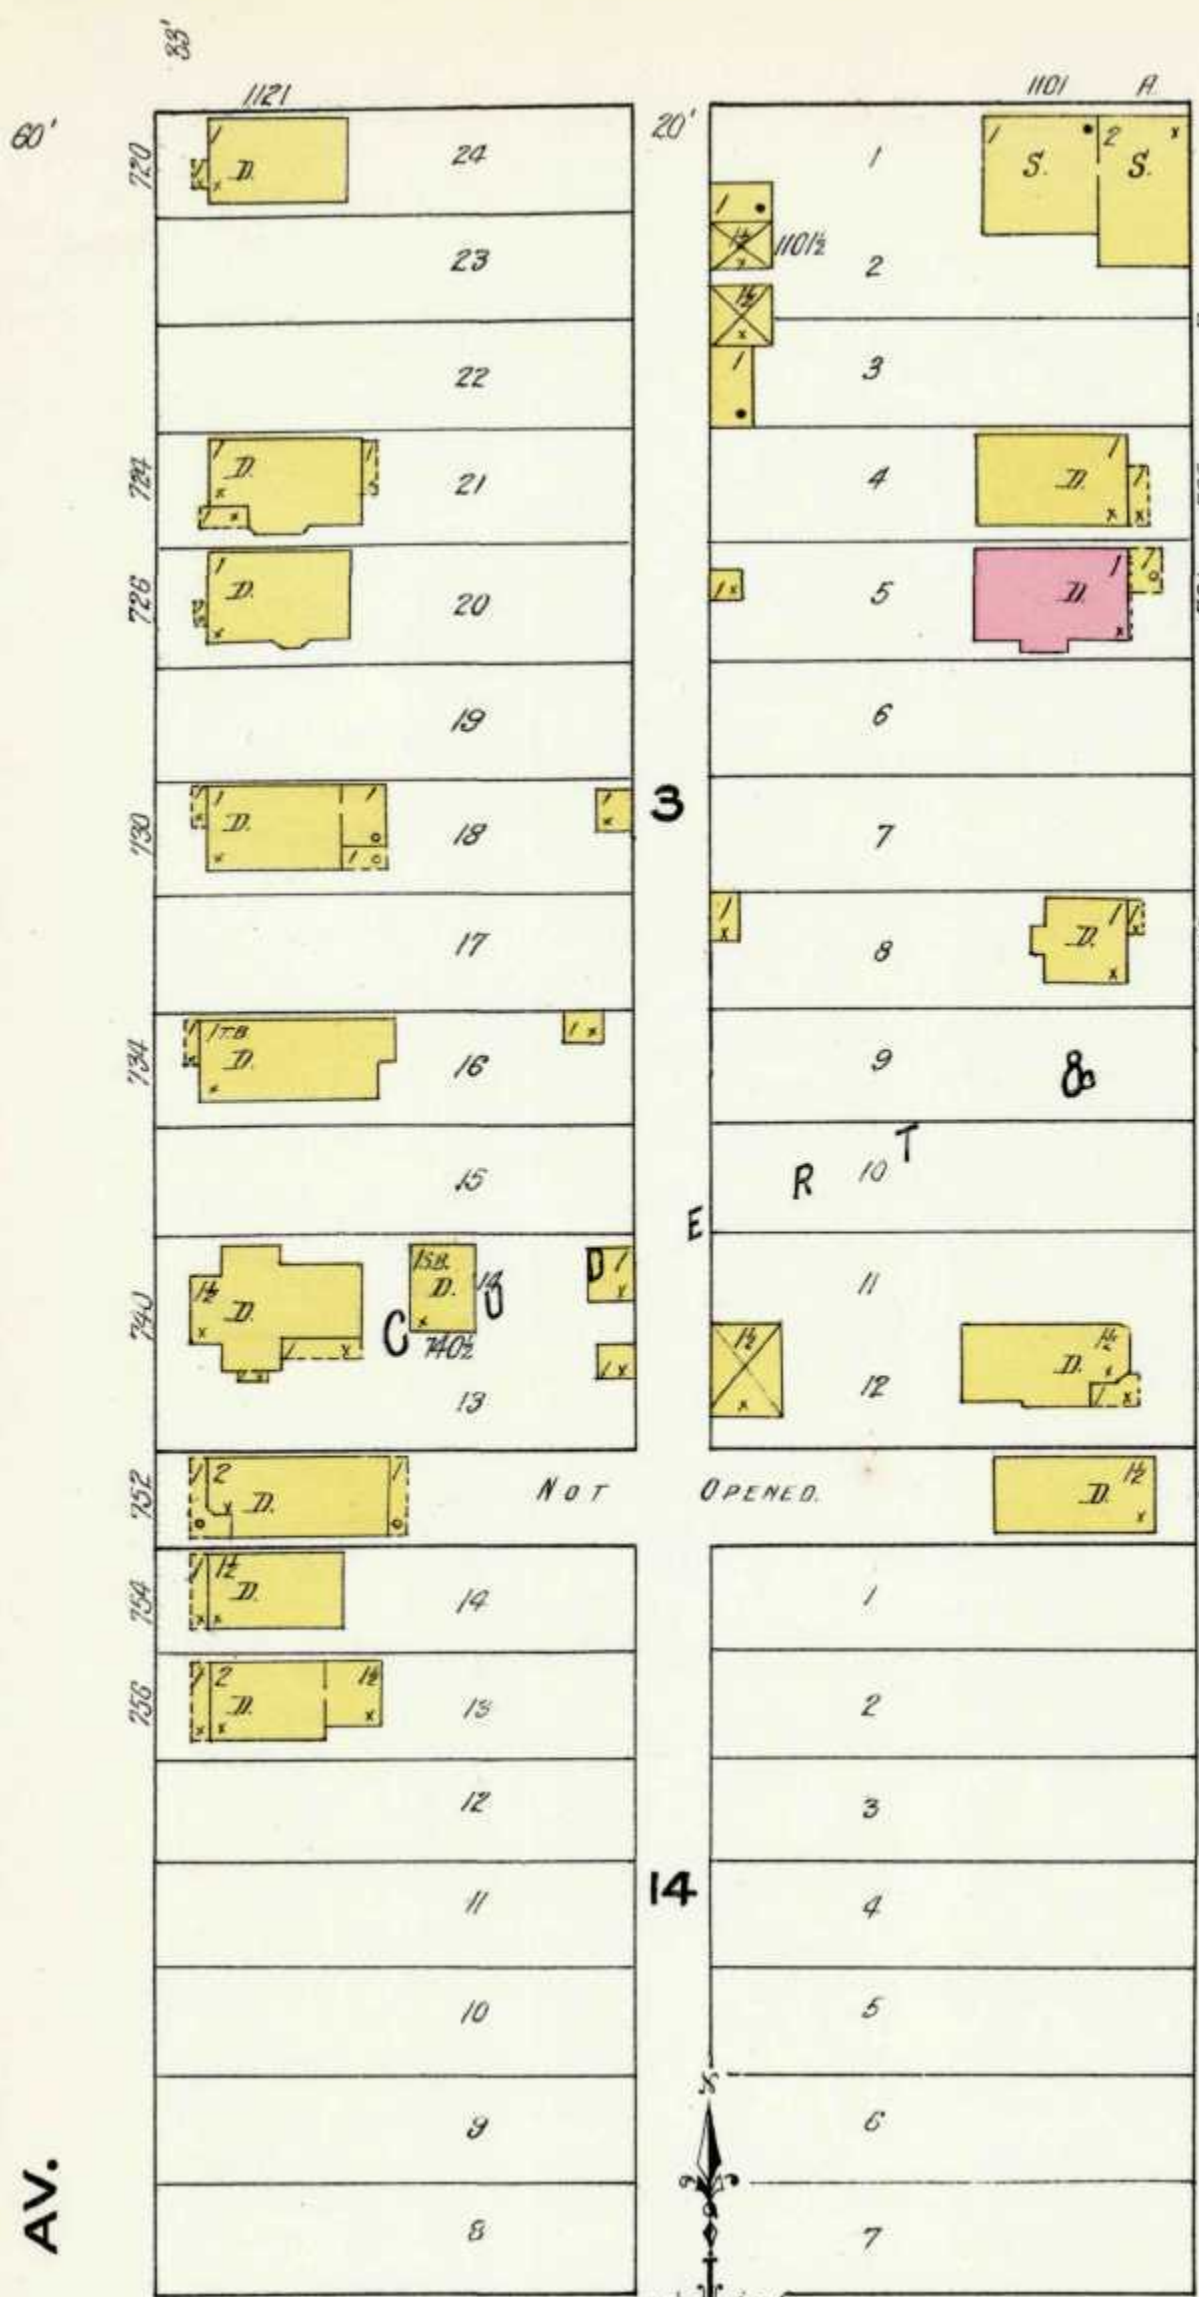


753

WESTERN AV.

60'

28TH AV.


60'

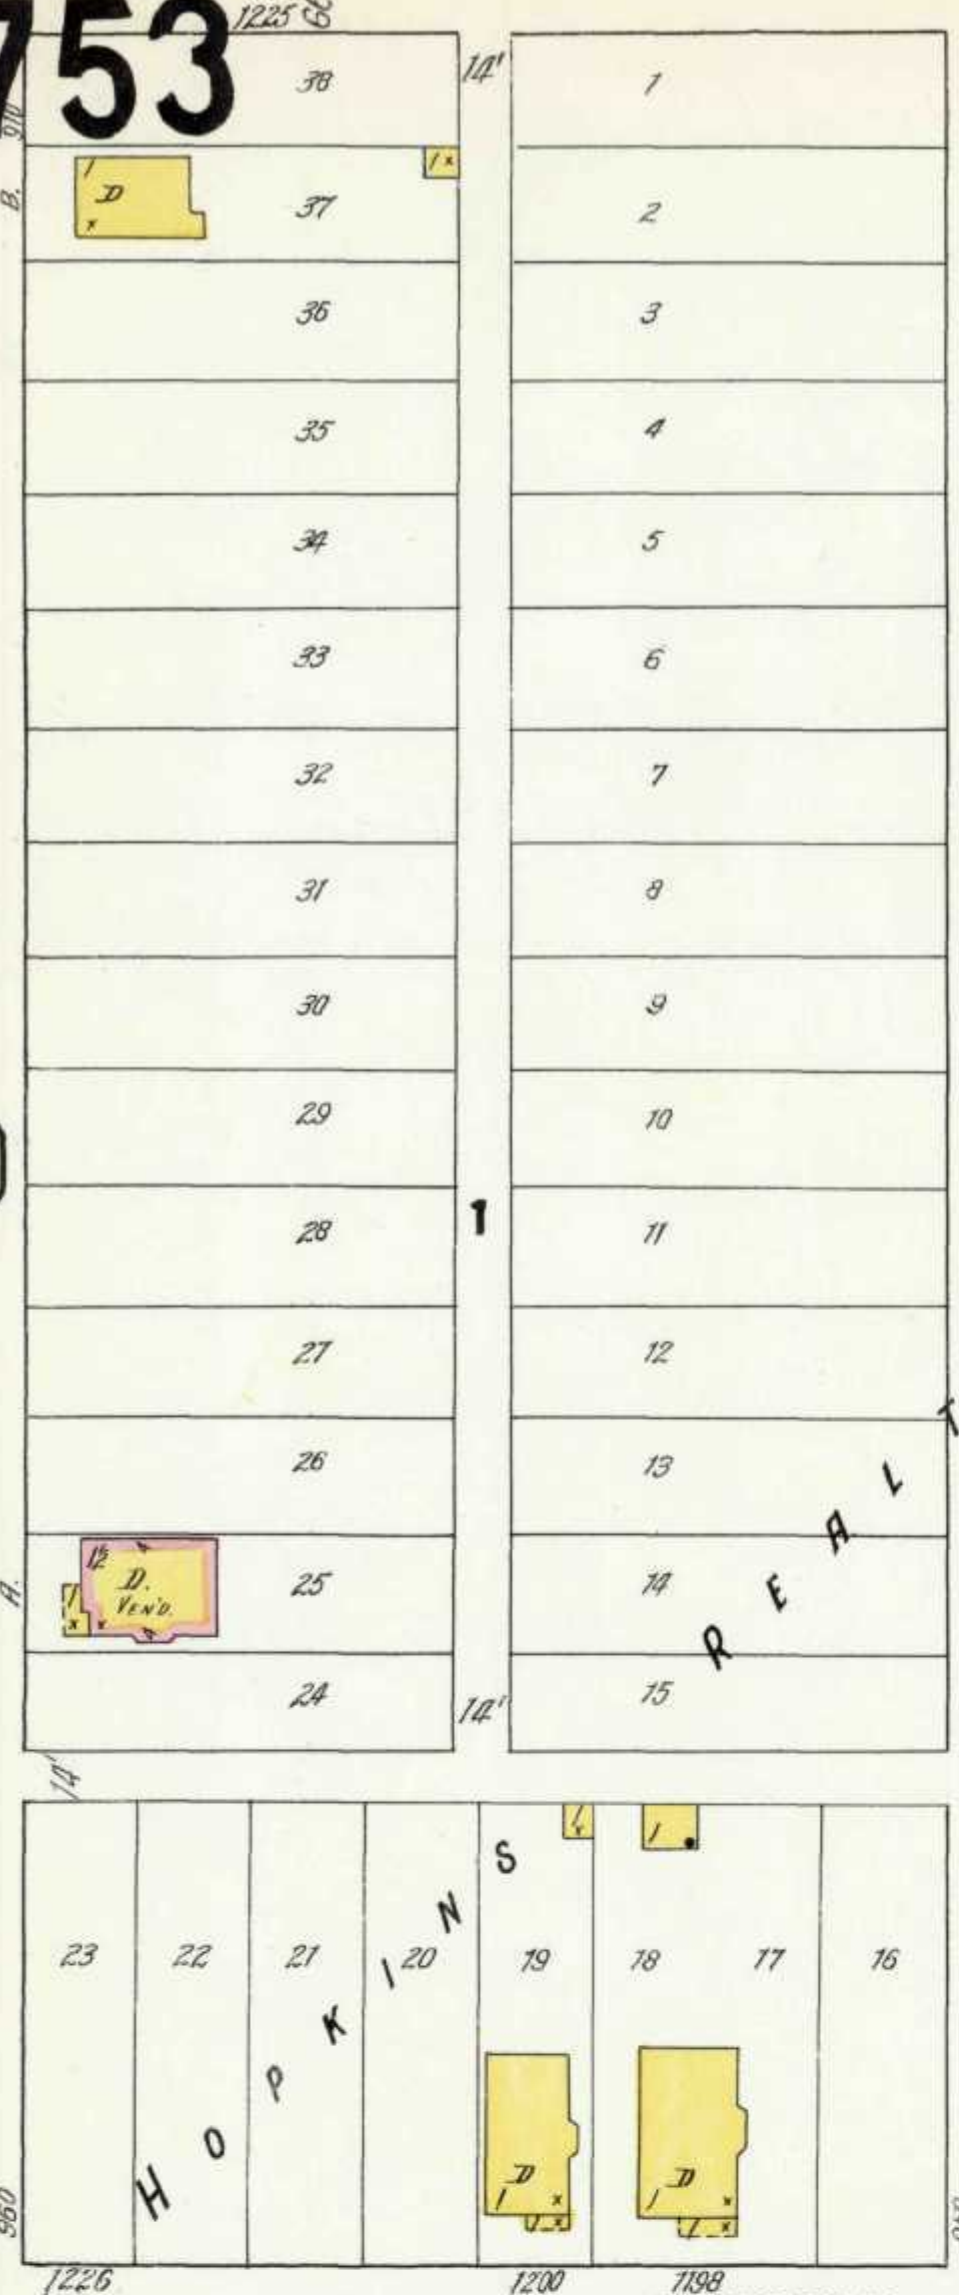

0

29TH AV.

60'

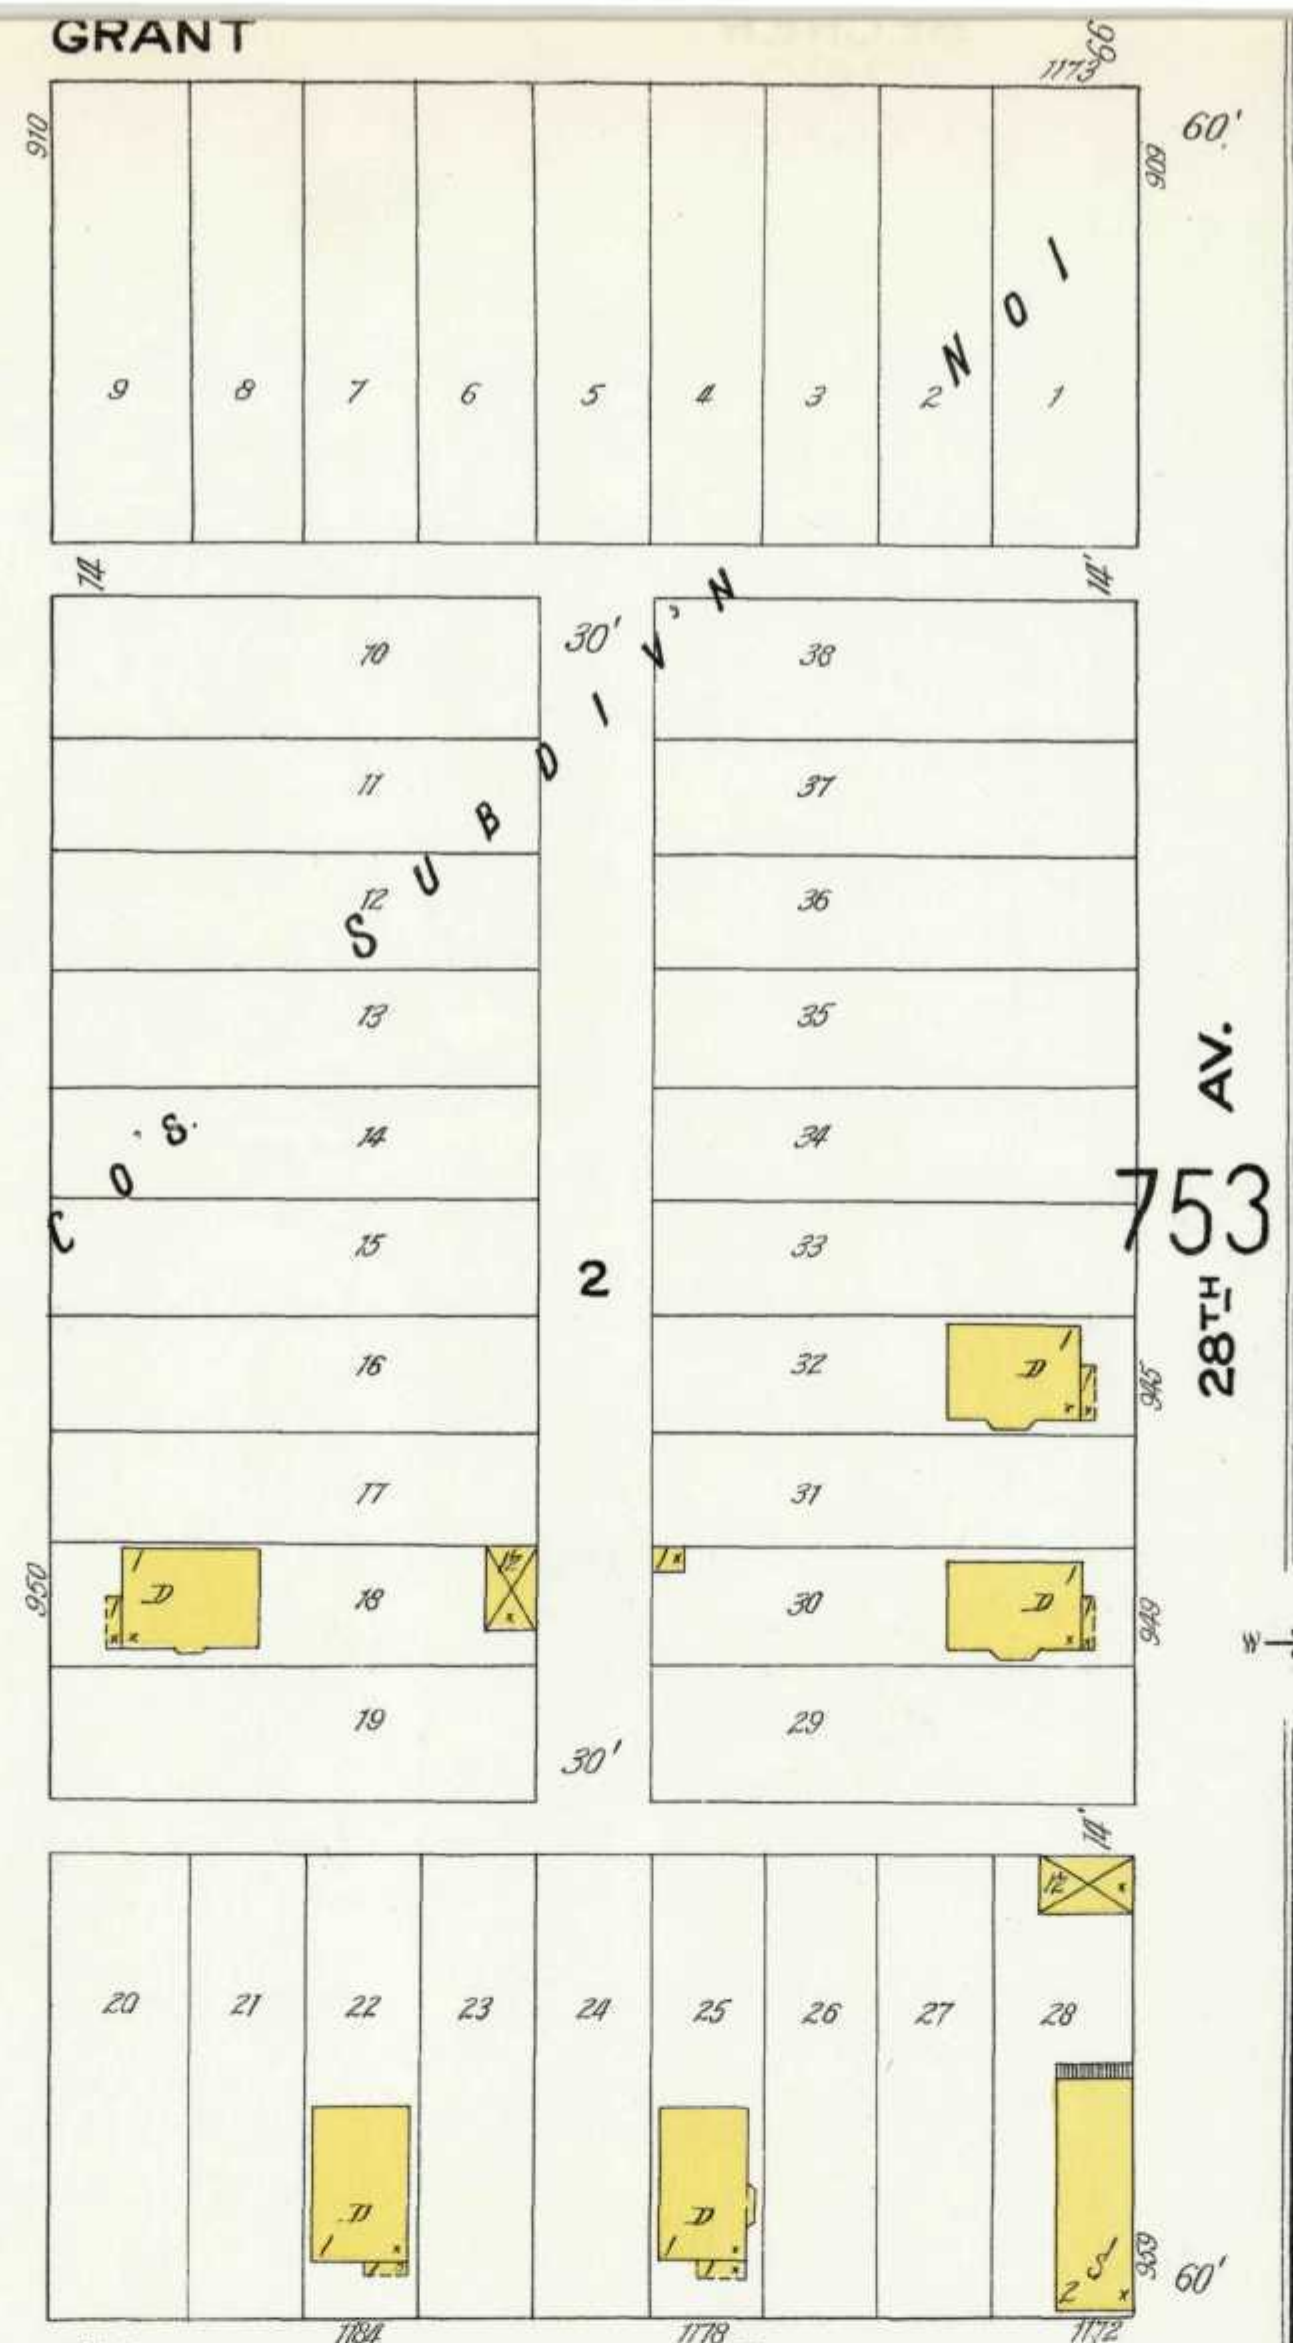


753

28TH AV.

60'



AV.

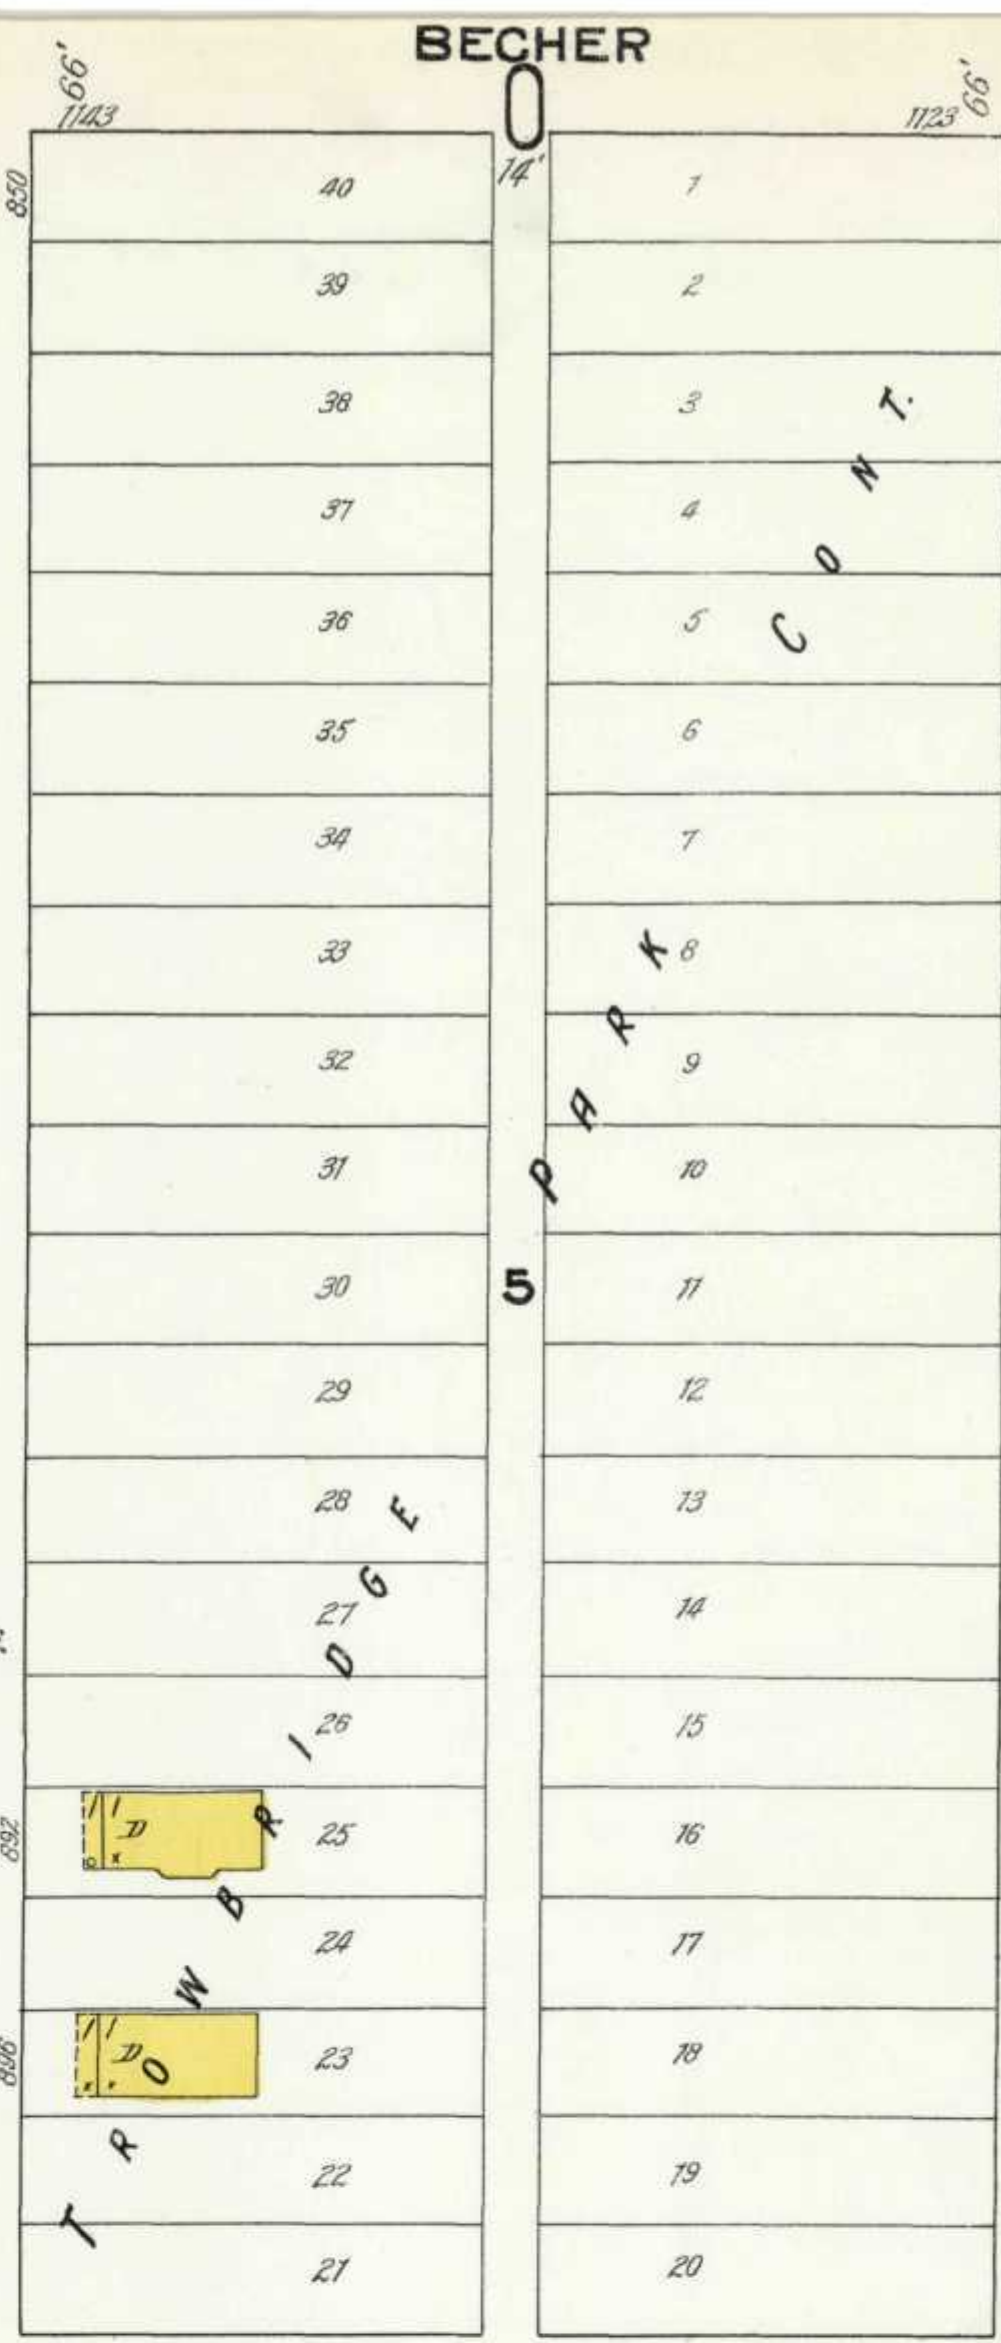



BECHER

GRANT 66ft wide

754


25TH

60'

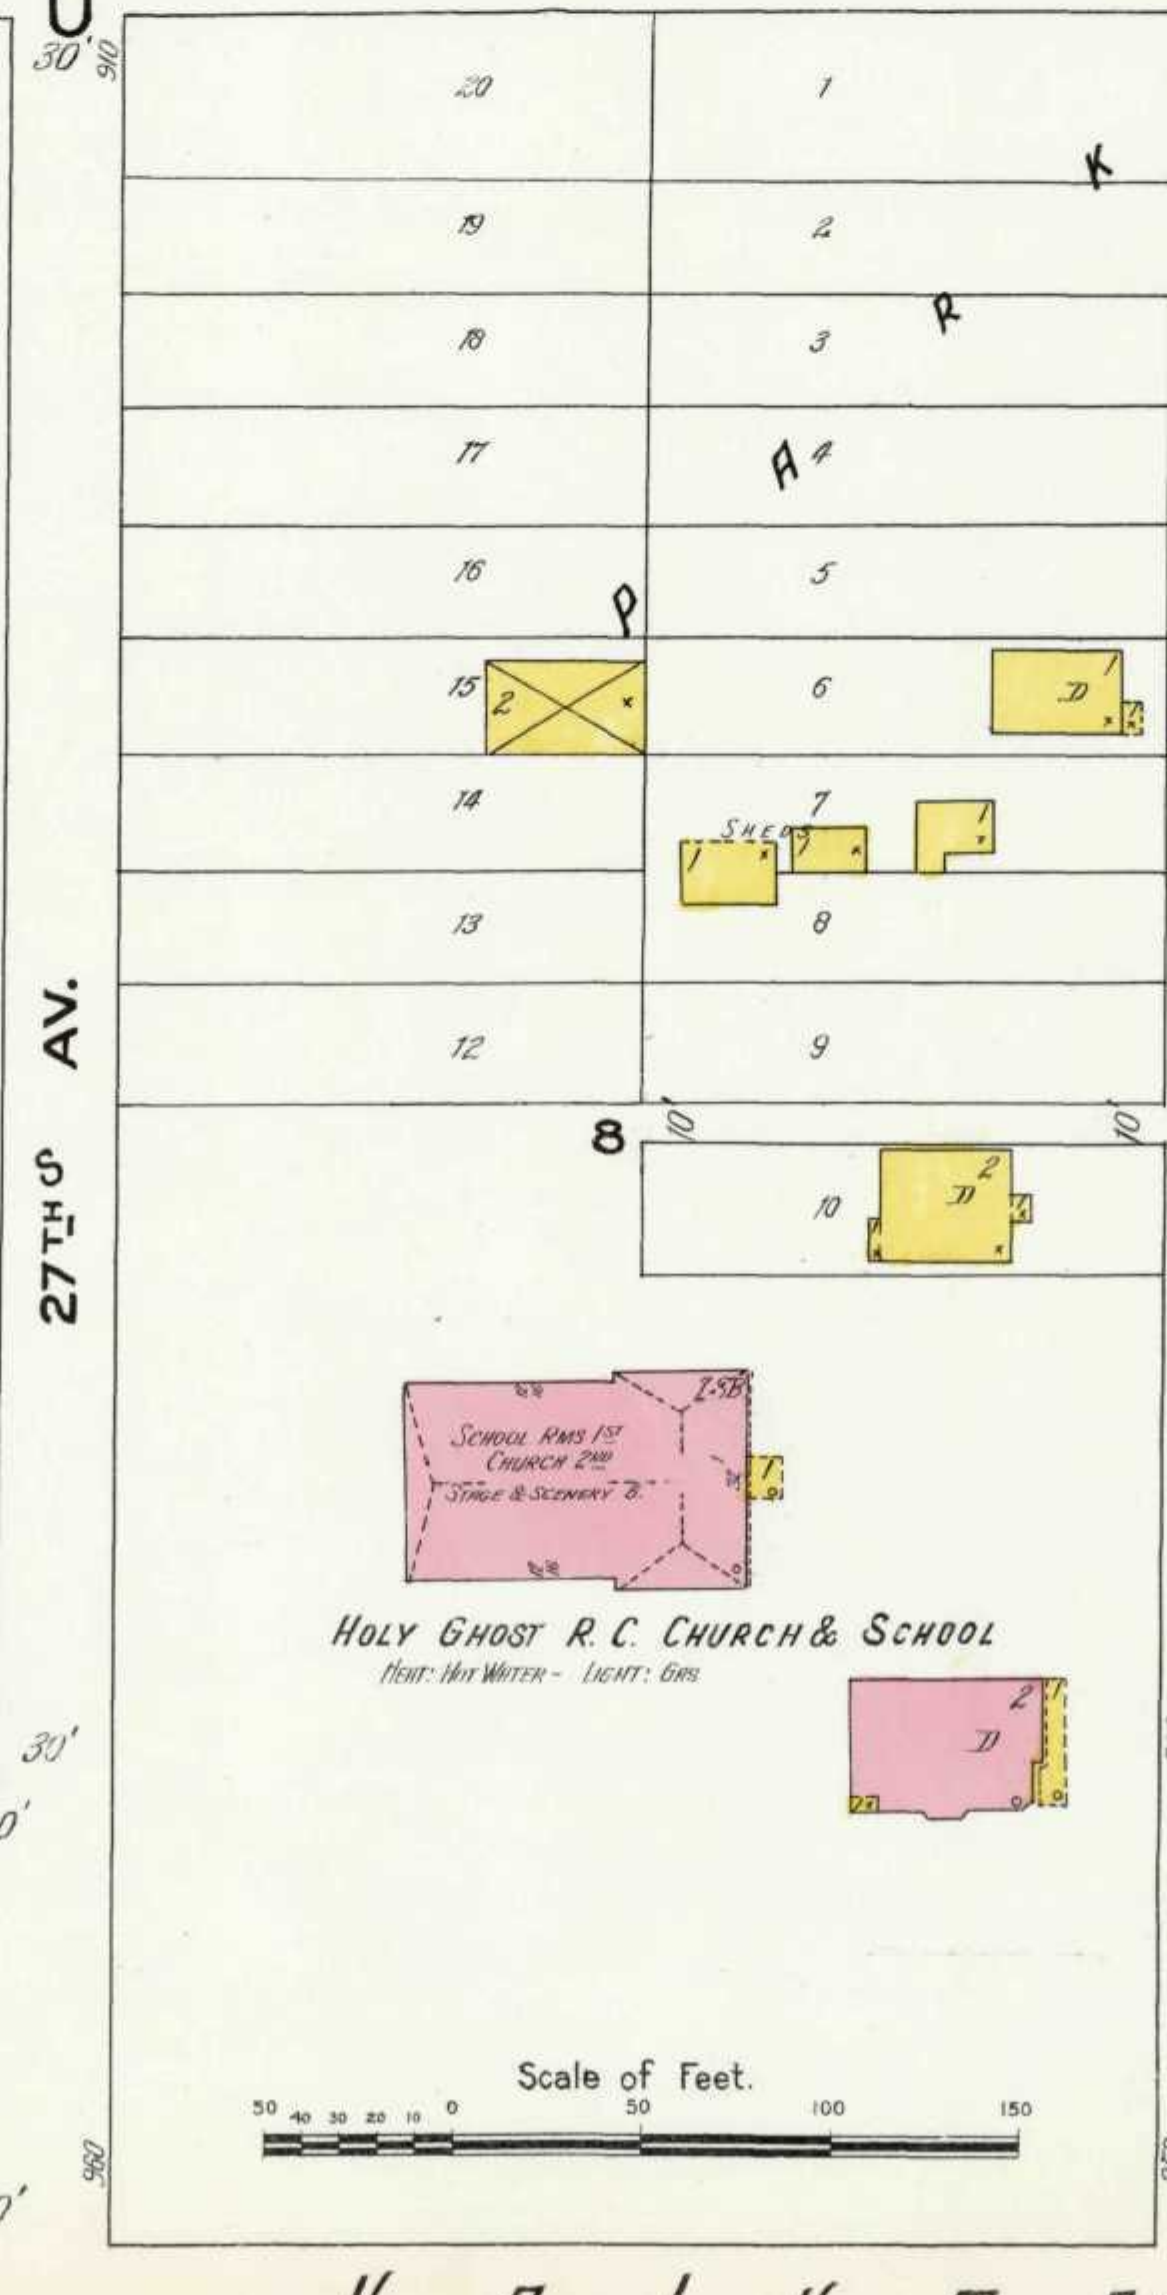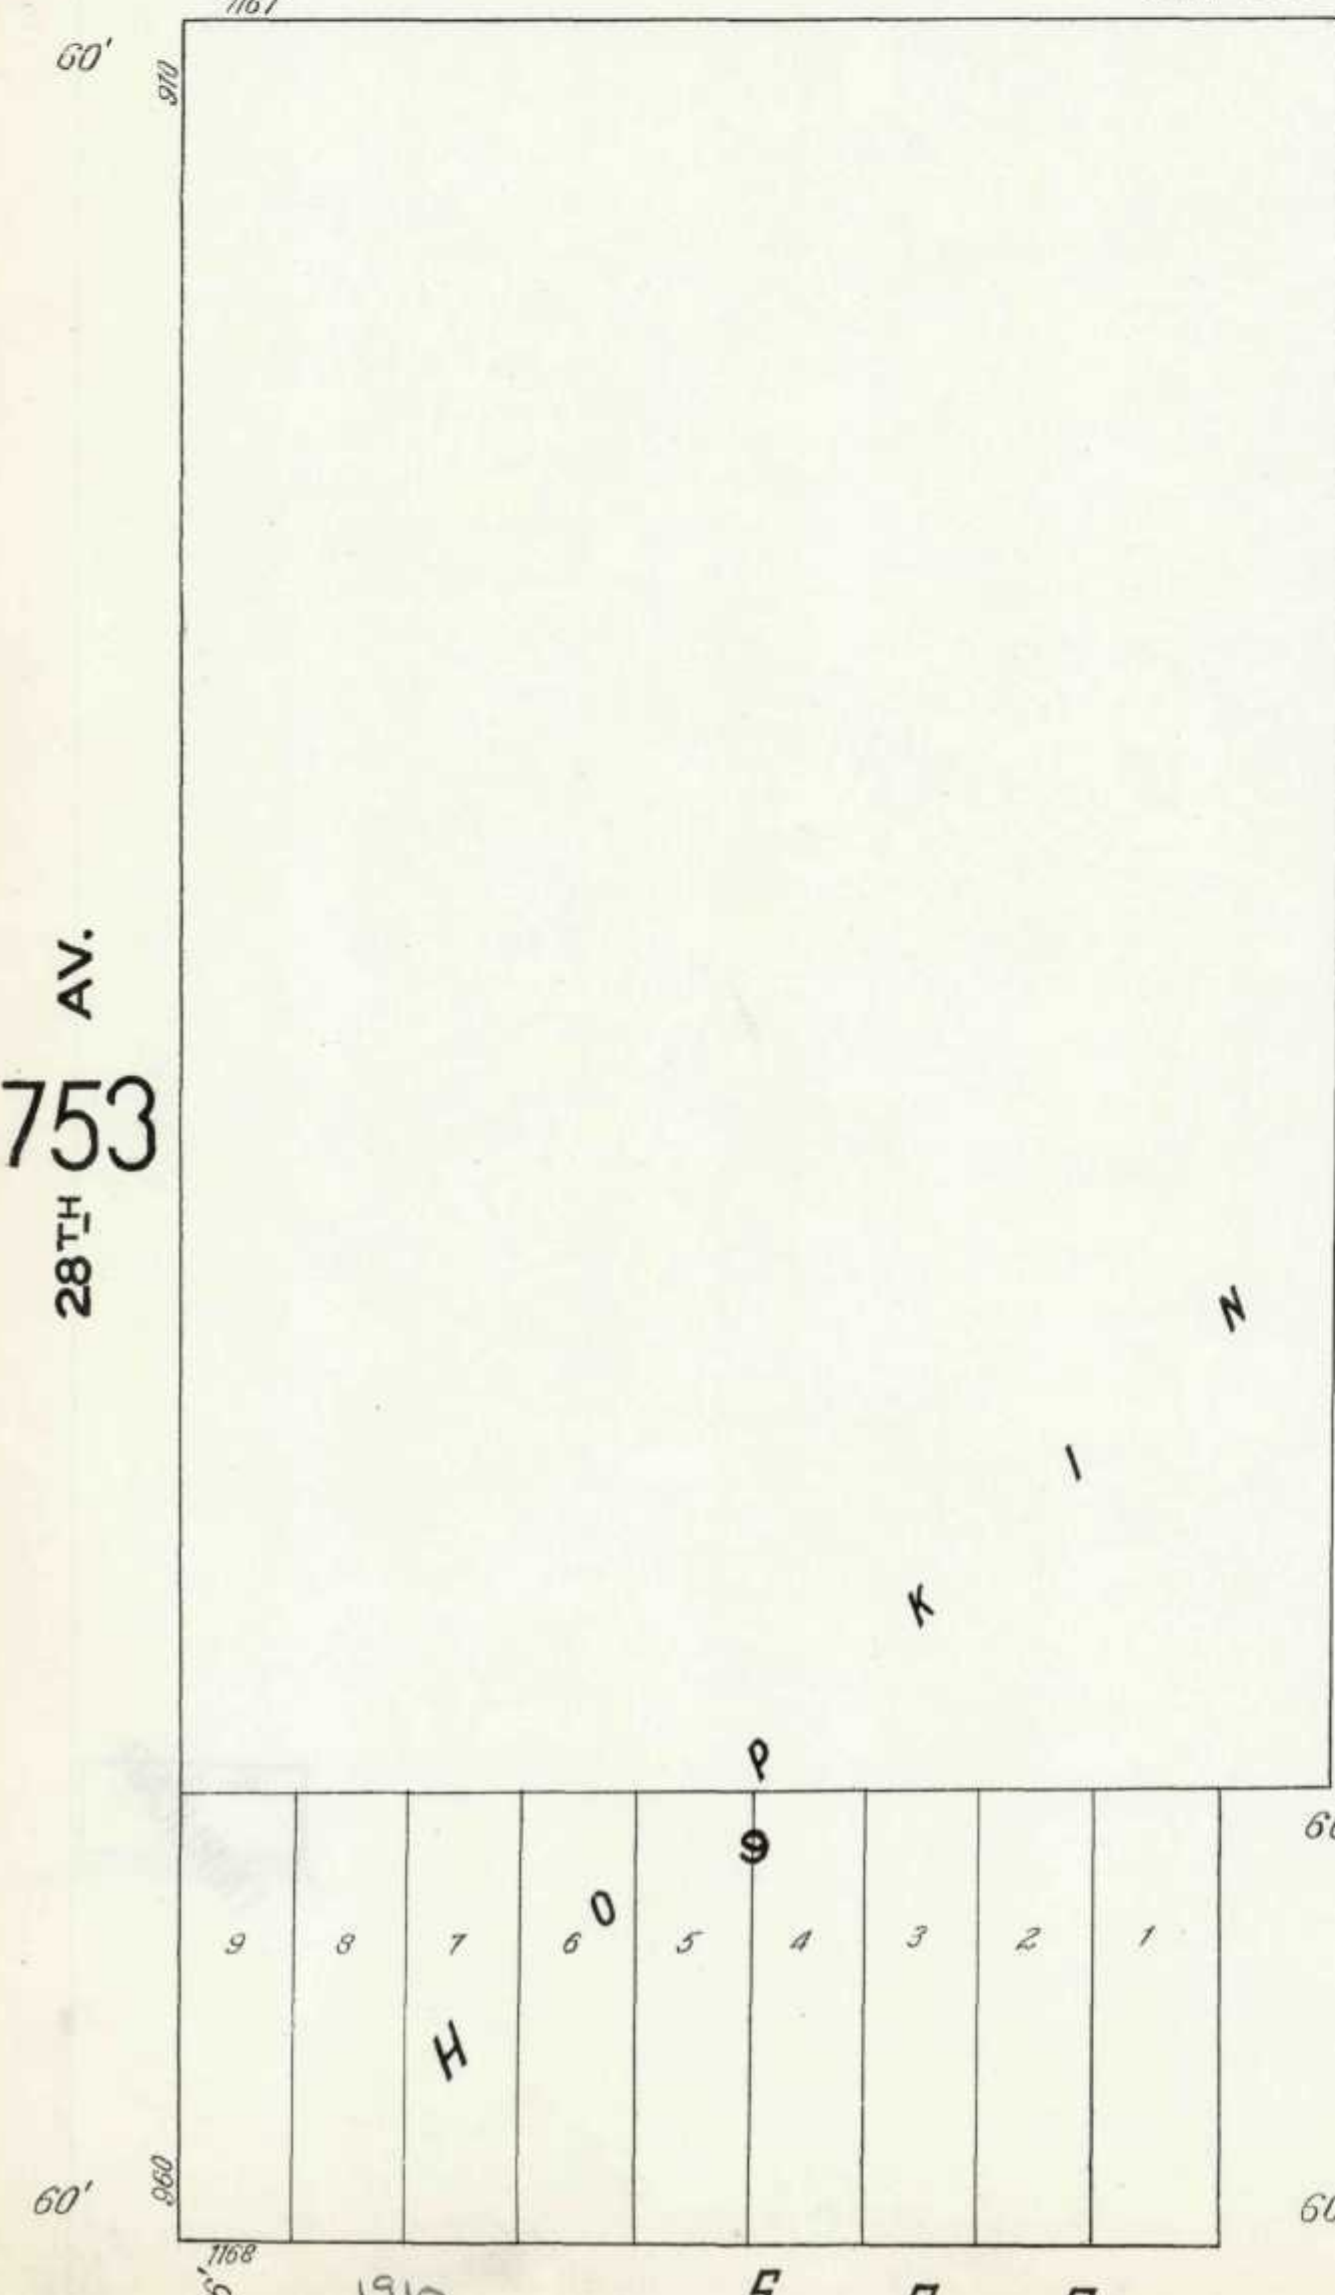

HOLY GHOST R.C. CHURCH & SCHOOL


HEAT: HOT WATER - LIGHT: GAS

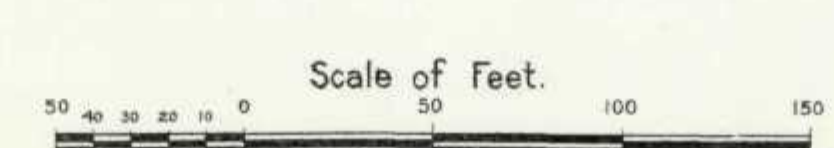

LINCOLN AV.







26TH

60'

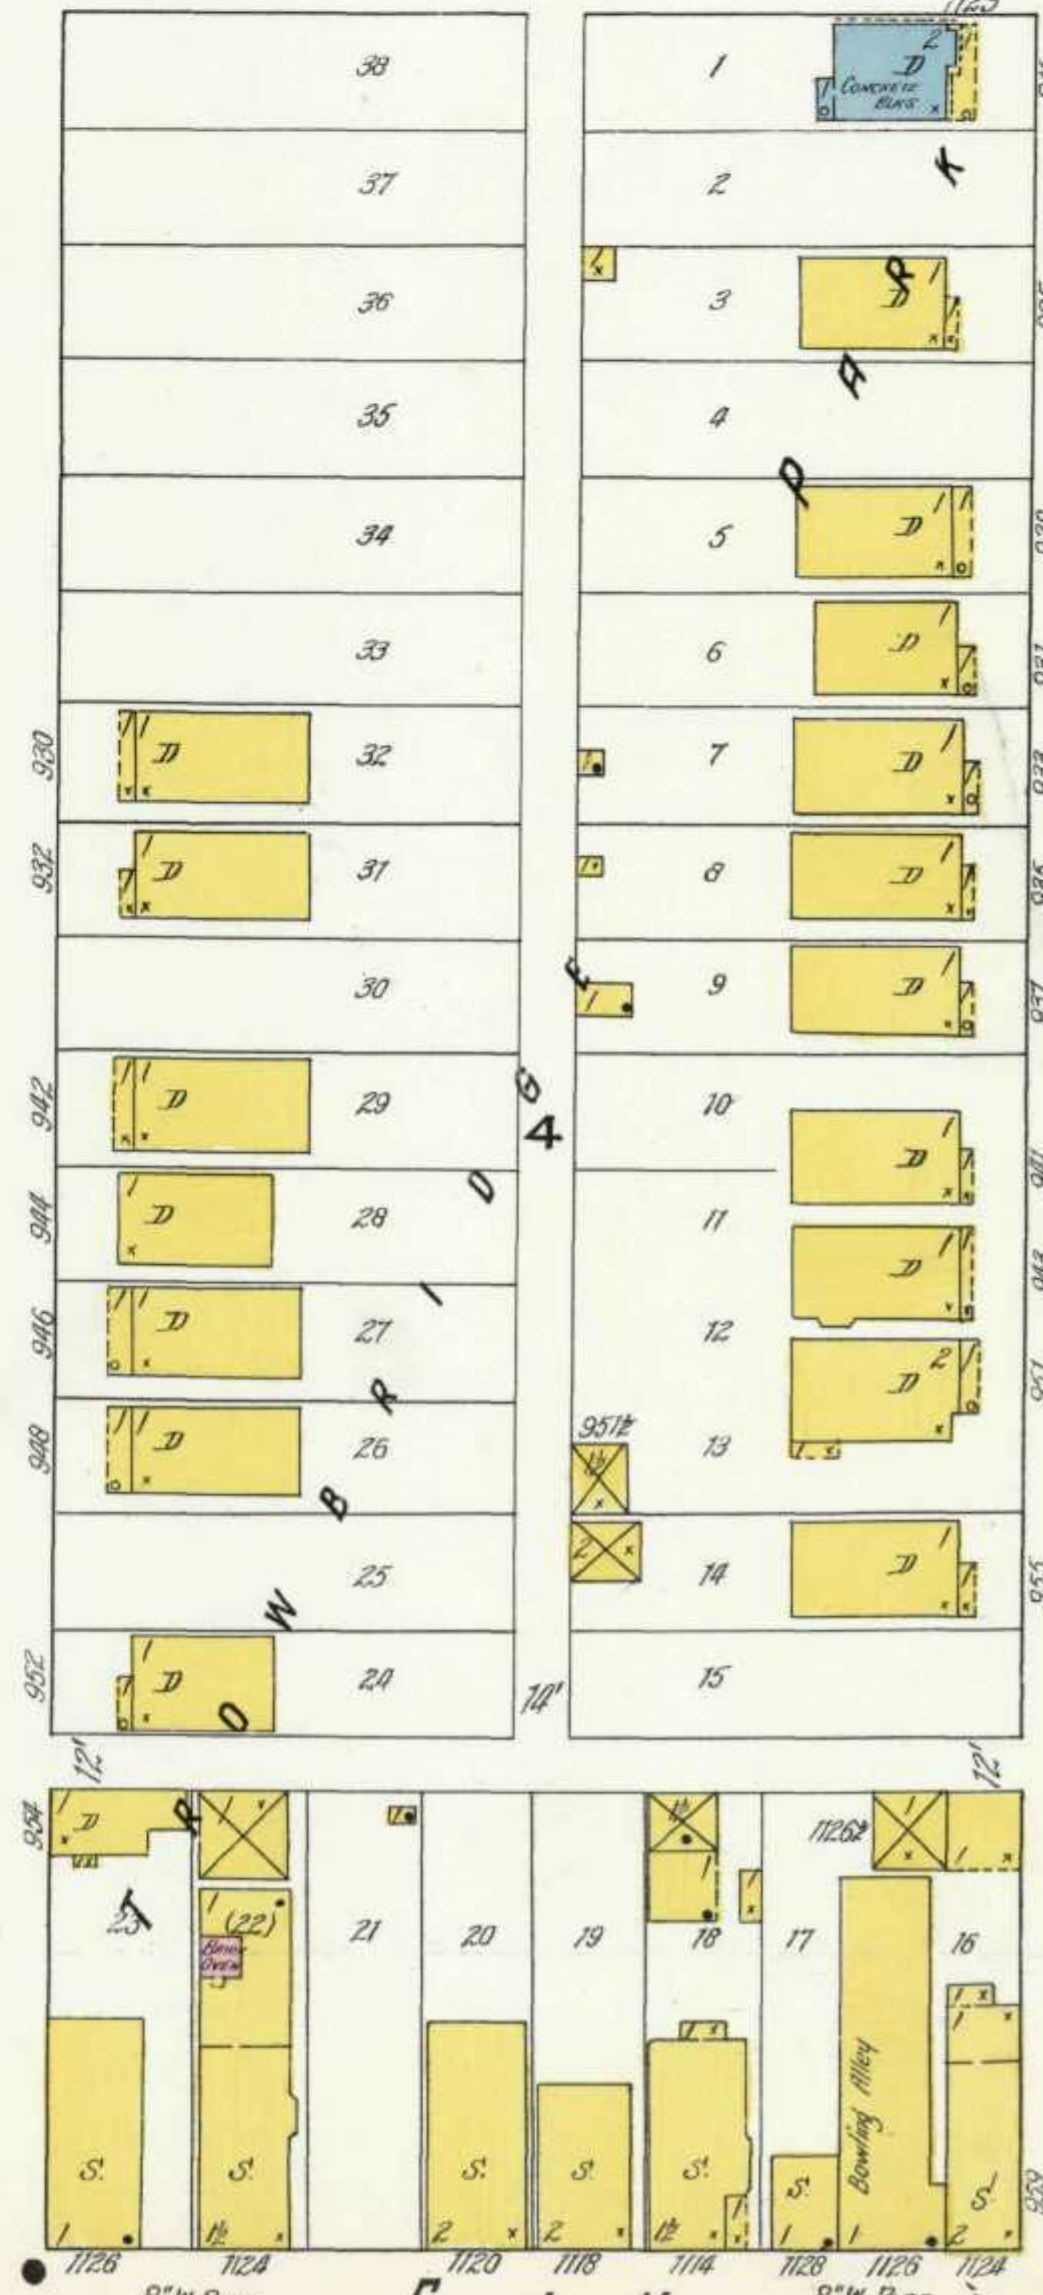

S I X

8" W. PIPE

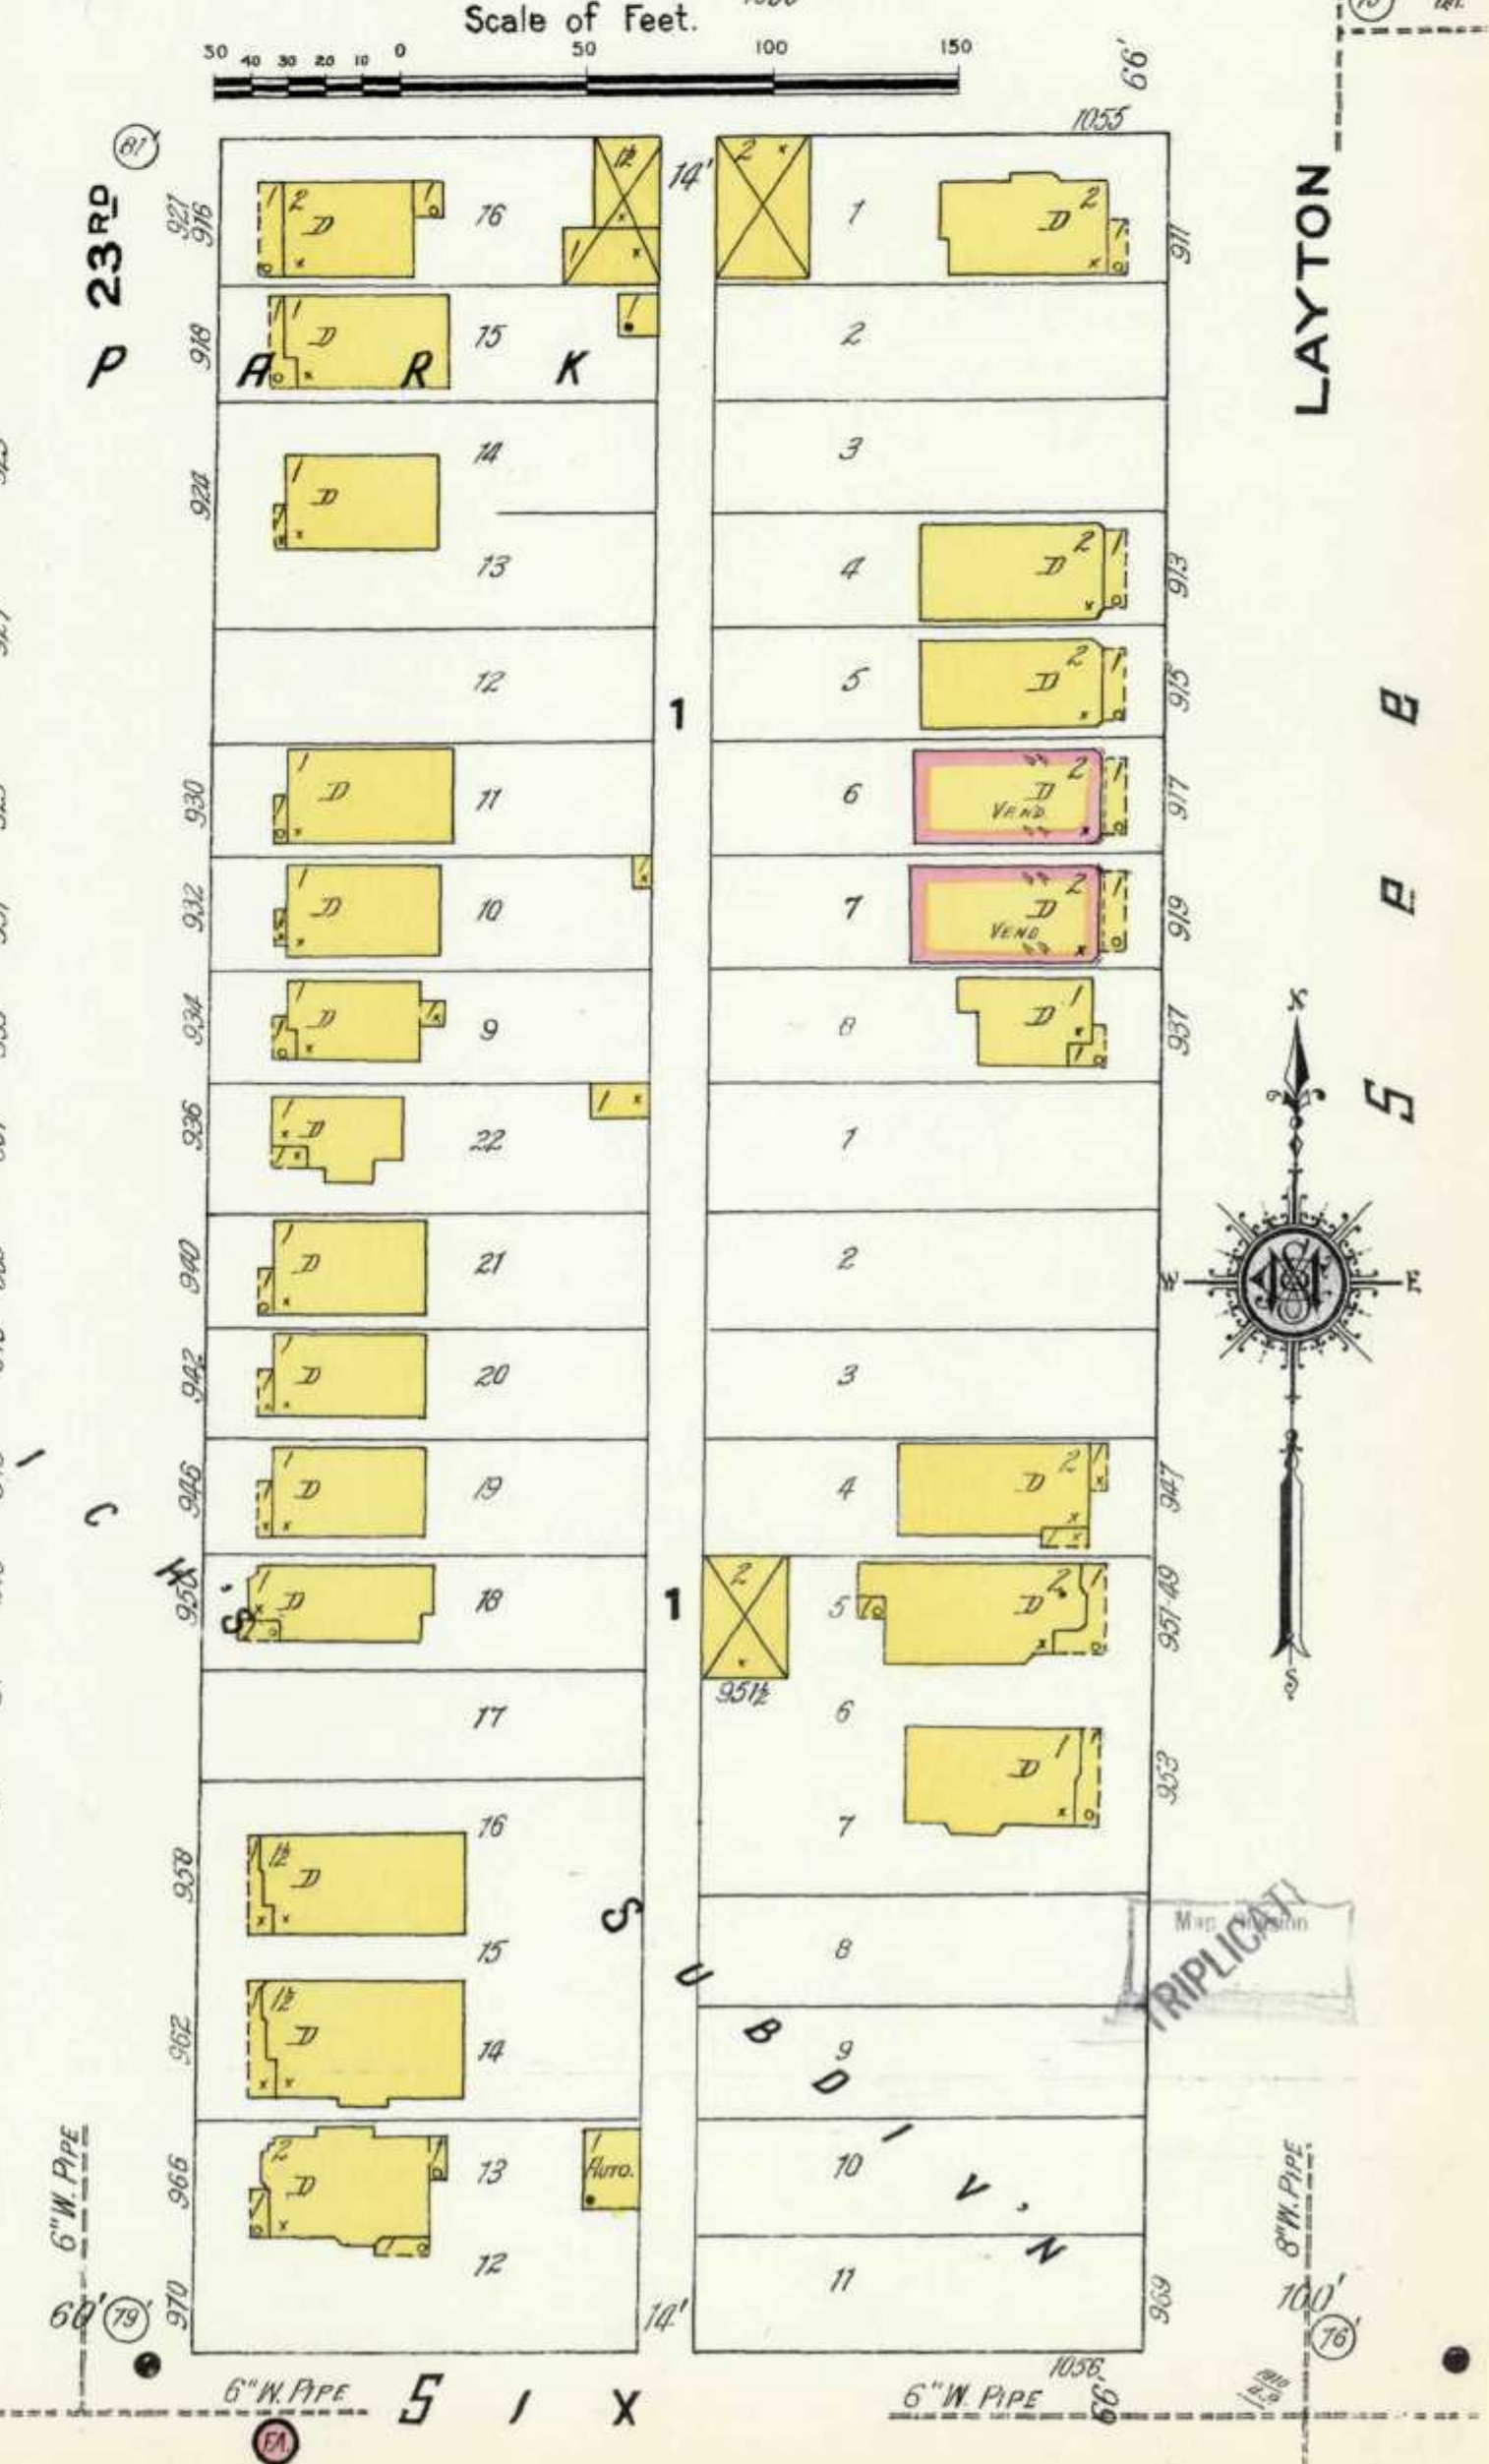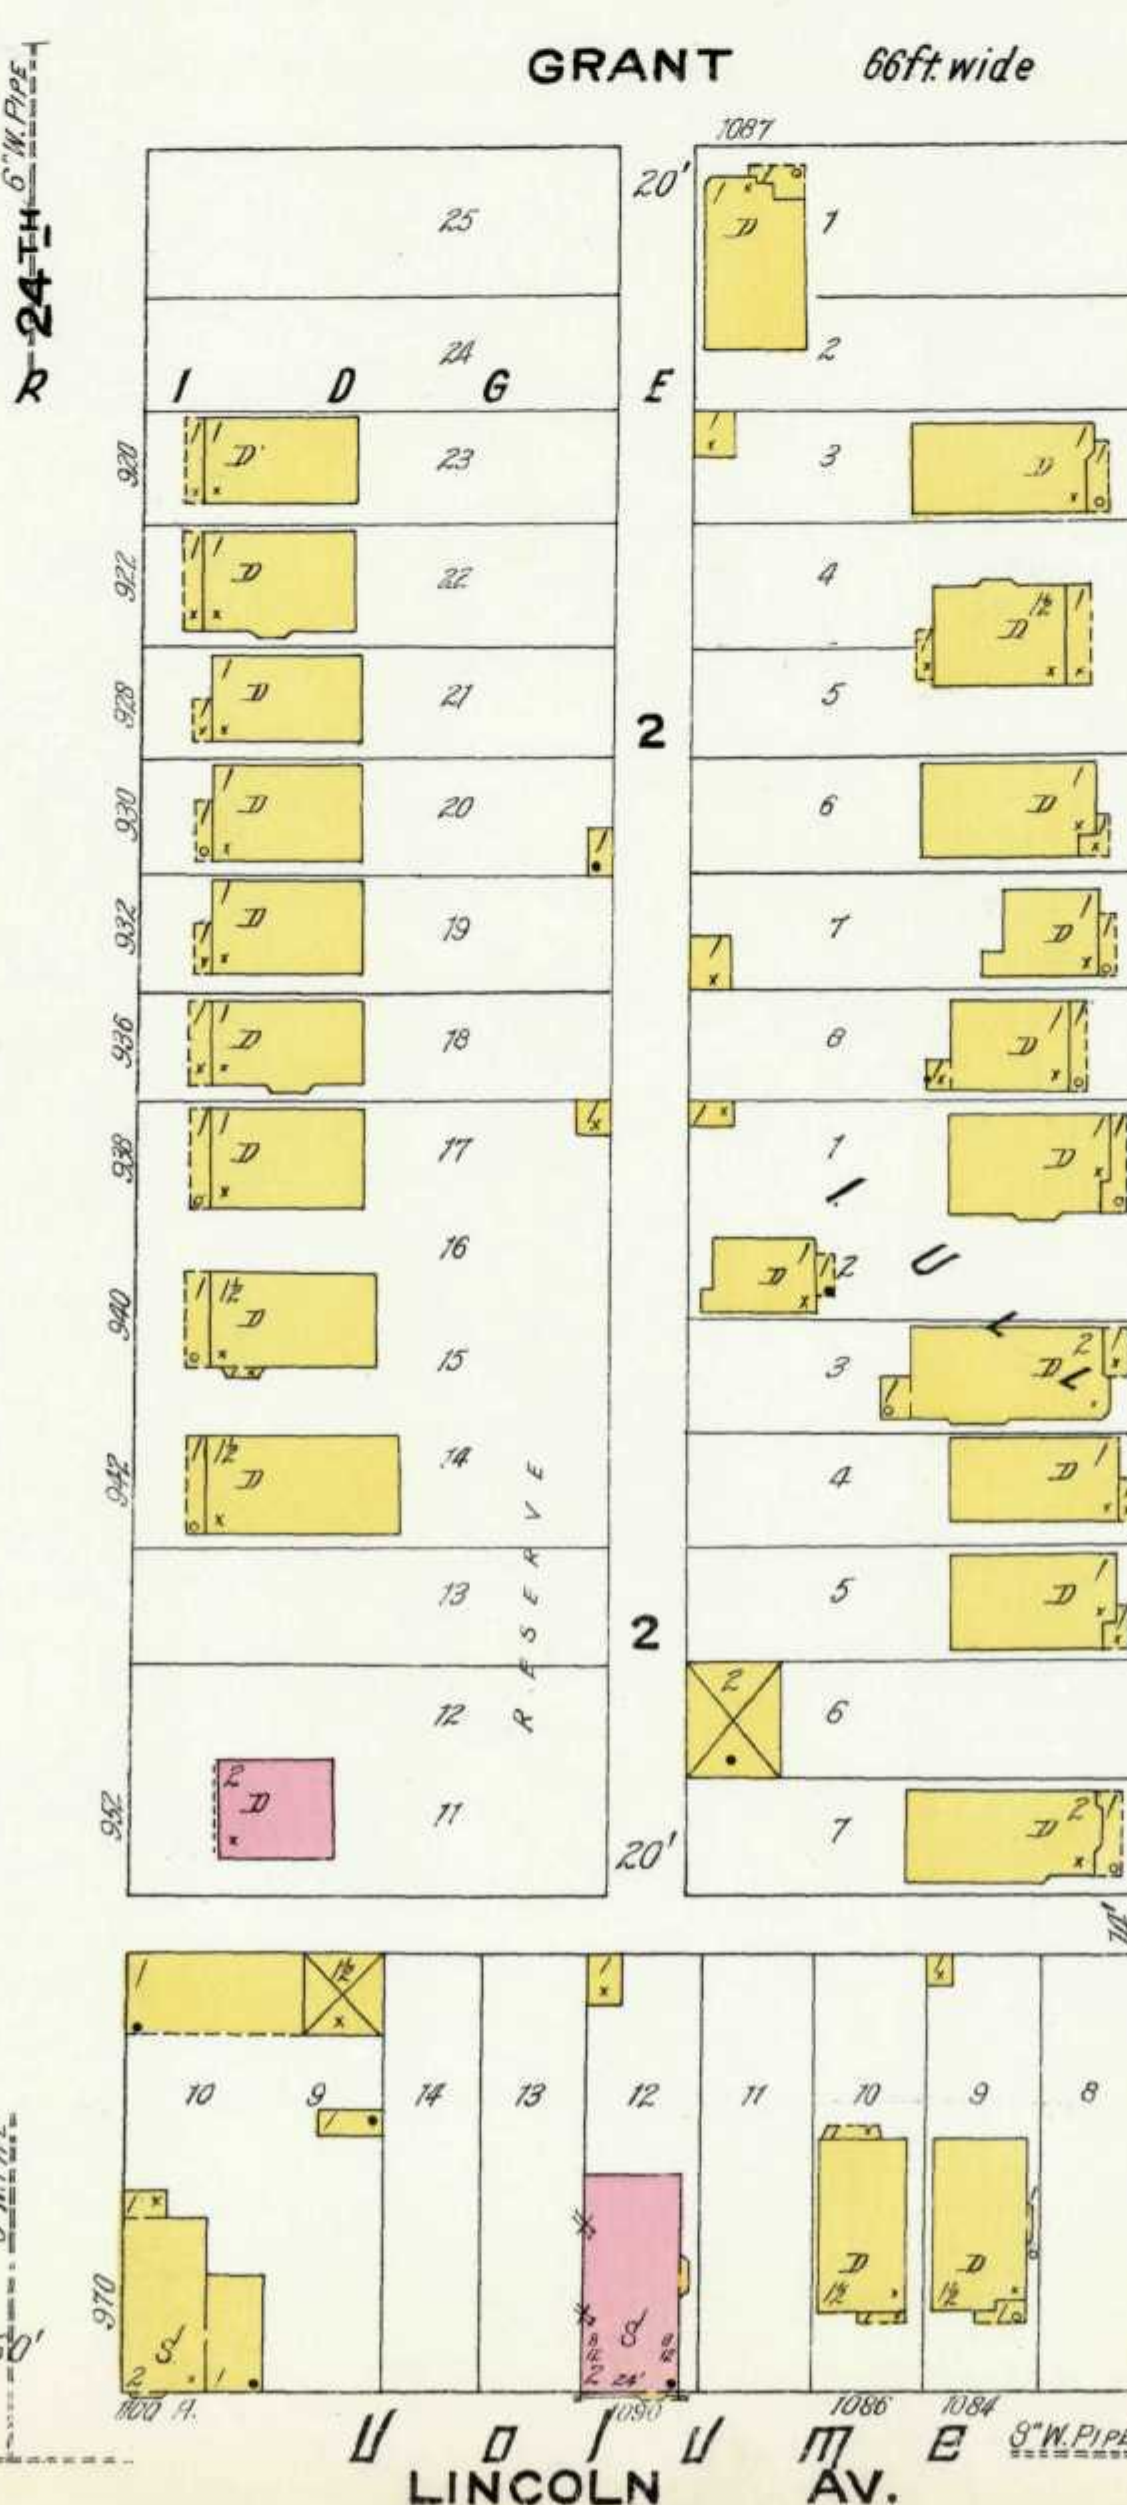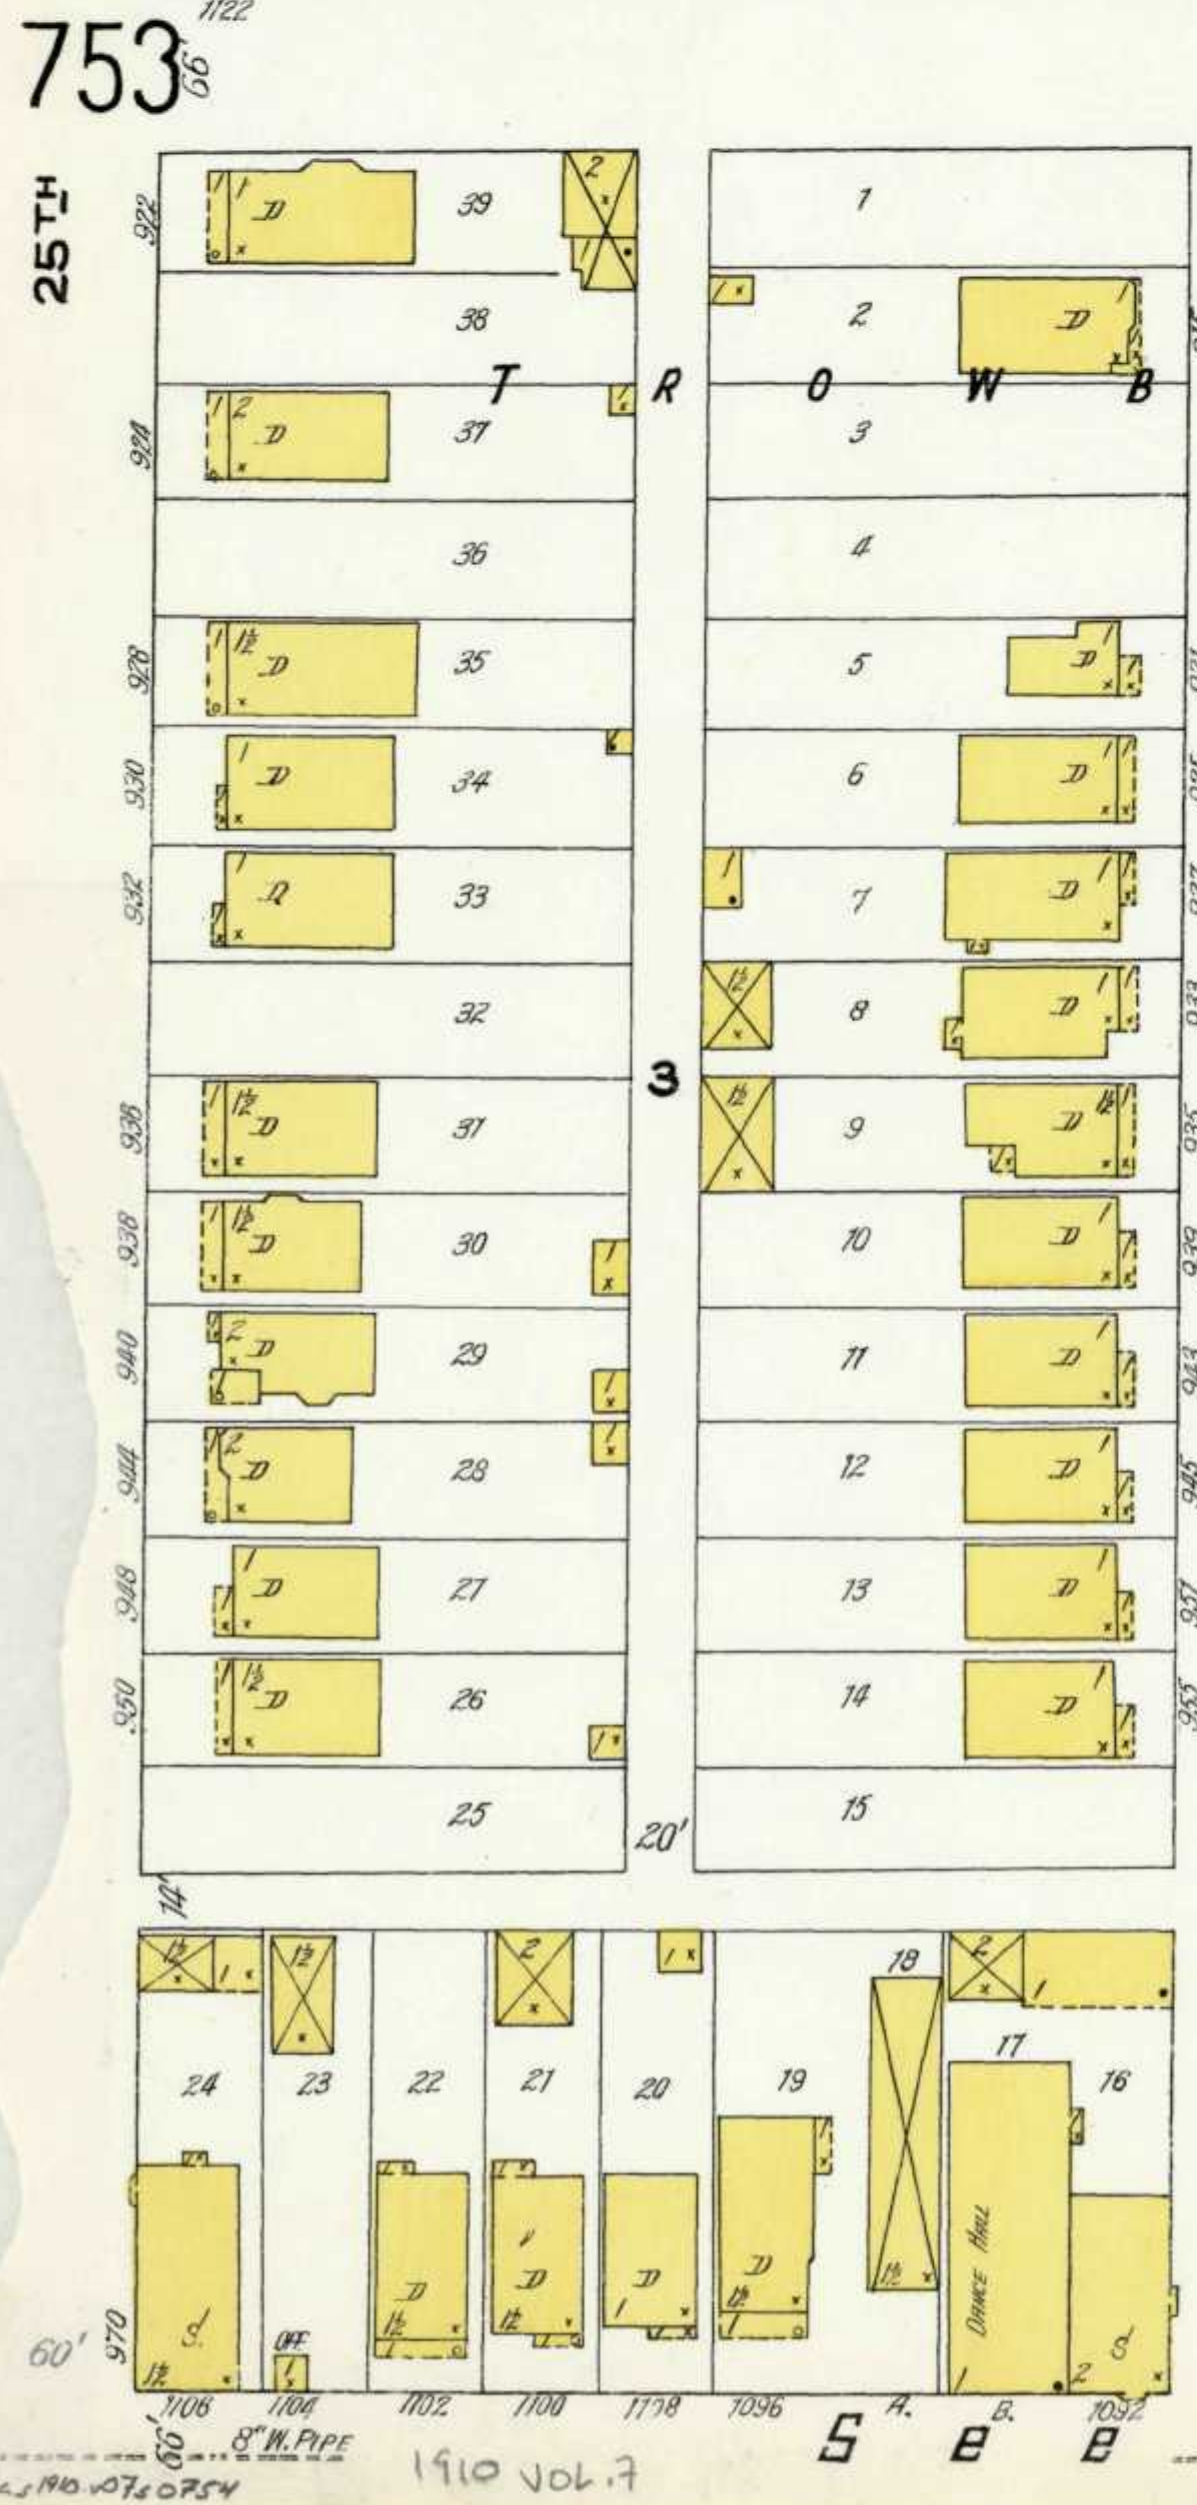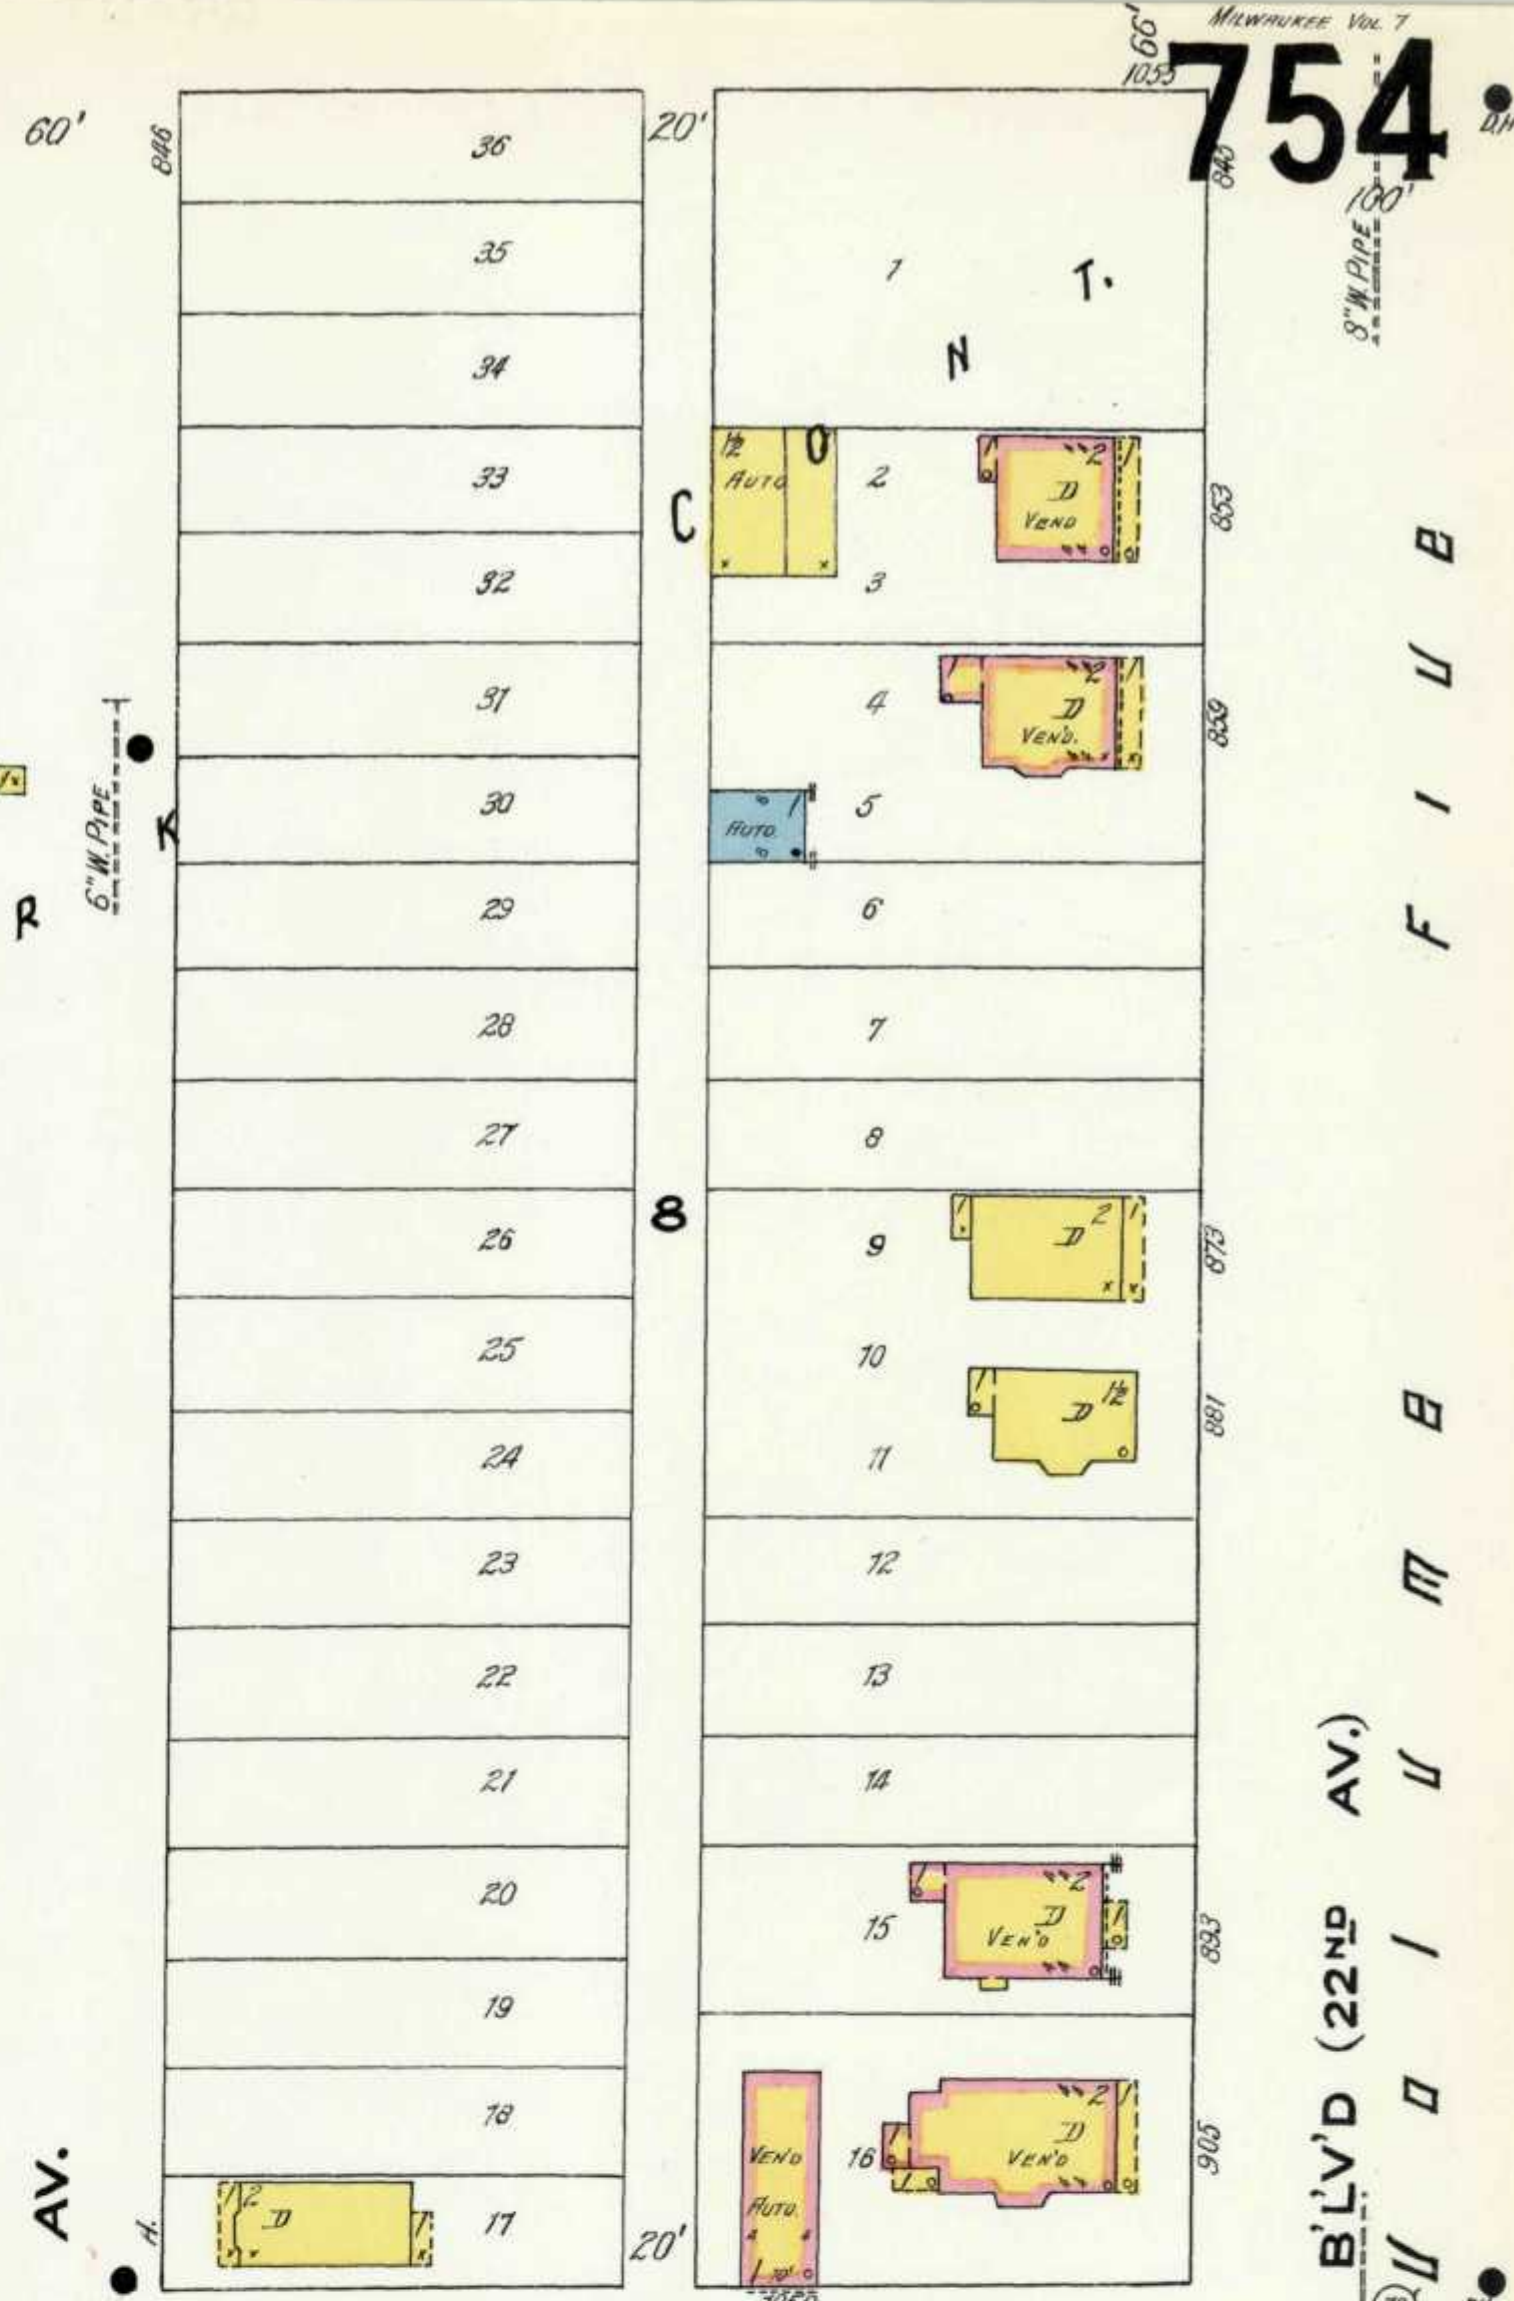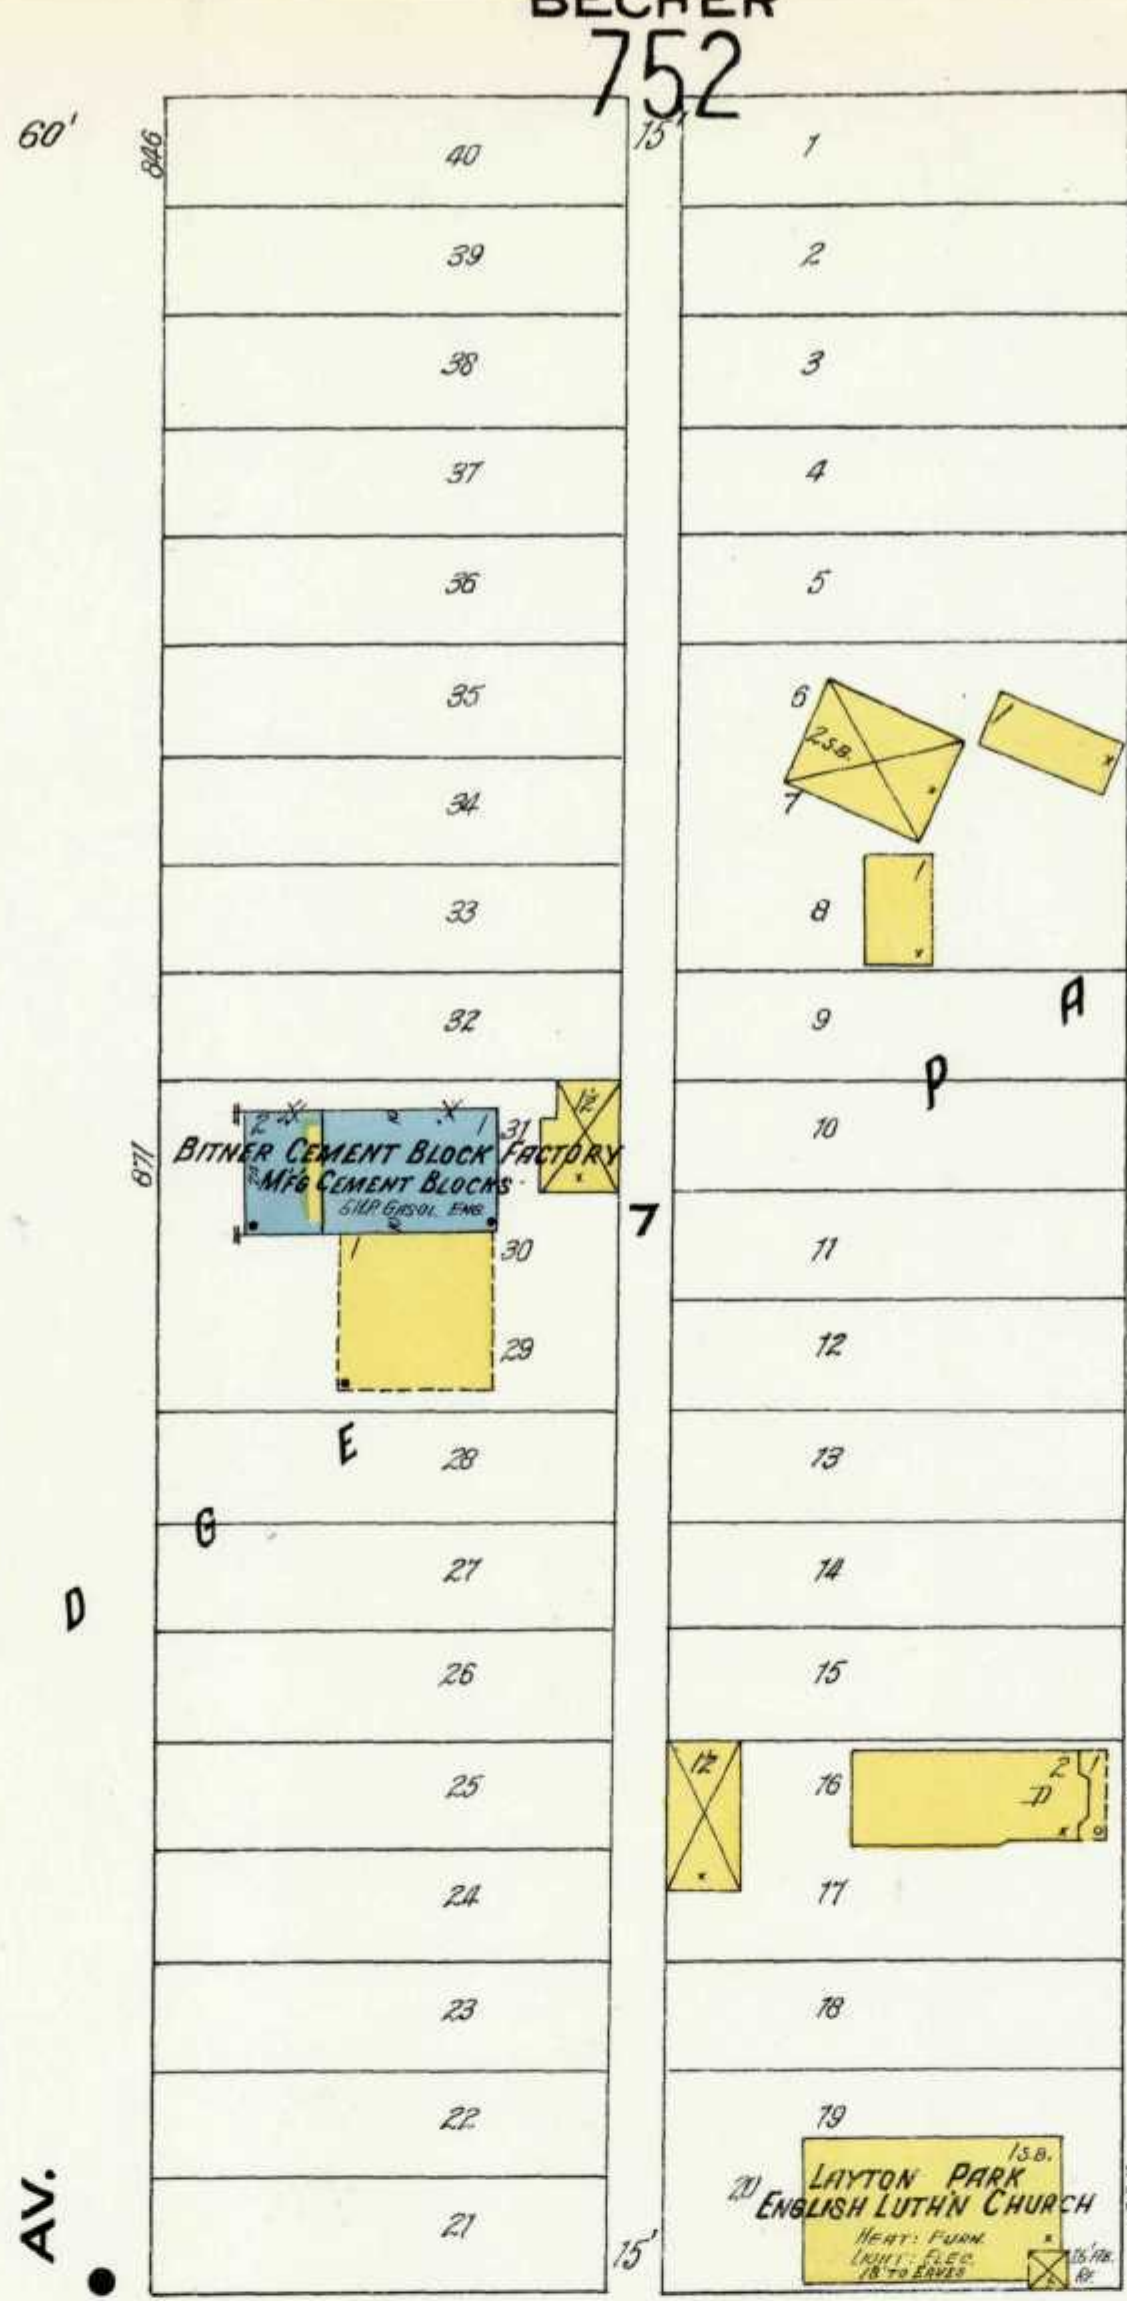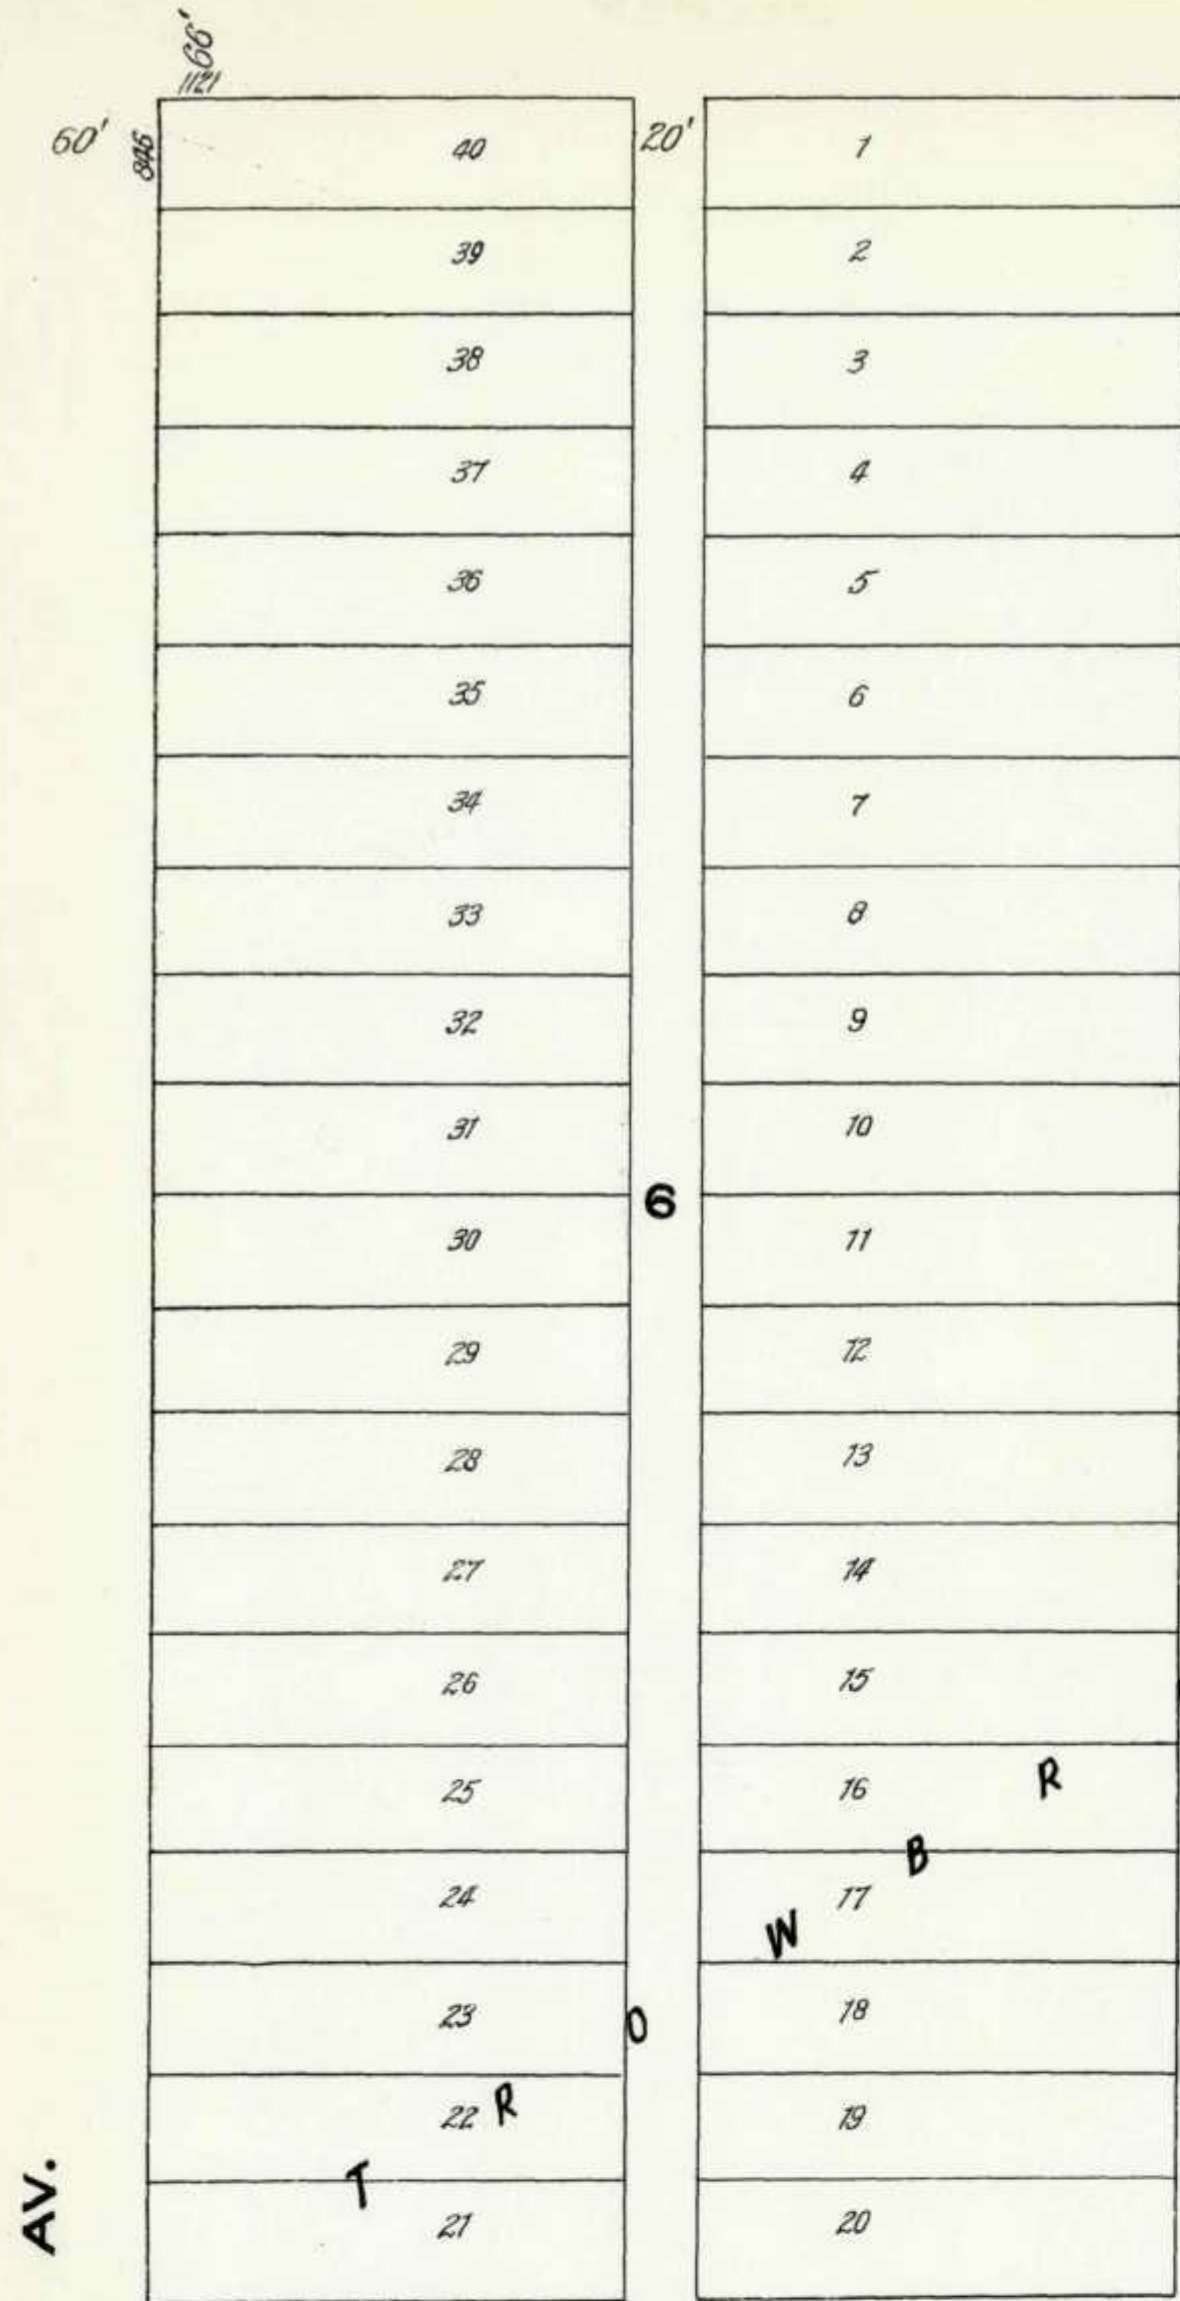

LAYTON B'VD (22ND AV.)



TRIPPLICATE

NATIONAL SOLDIERS HOME GROUNDS

ARNAULD AV.

SHEET IRON WAREHO.
NOT SPRINKLERED

ROPE W. HO.
NOT SPRINKLERED

PAWLING & HARNISCHFEGGER CO.
MFR OF TRAVELING CRANES

ERECTING DEPT & MACHINE SHOP

STEEL ROOF SUPPORTS AND CONCRETE FLS - SAW TOOTH RC.

CARPENTER SHOP 24'
BRIDGE DEPT
SAW TOOTH ROOF

INIGHT AND SUNDAY WATCHMAN BDT.
SYSTEM ESTATIONS 4000 FT. ROUNDS -
POWER STEAM AND ELEC. HEAT STERN
LIGHTS - ELEC. 1 E.P. - GRINNELL AUTO
SPRINKLERS AS SHOWN WETSISTEM
SPACED 8' X 8' IN PATTERN SHOP AND
PATTERN W.H. AND 10' X 10' IN OTHER
BUILDINGS - 60 LBS. CITY PRESSURE
SECONDARY SUPPLY FROM 5" 3/4" I.D.
FIREBOMBS - HOUSE FIRE PUMP CAP. 150
GALS. PER MINUTE DRAWING FROM
CISTERN - 45,000 GAL. WATER TANK
SUPPLYING PATTERN SHOP AND WARE
HOUSE ONLY - HOSE ATT'D TO OUTSIDE
HYDS. AS SHOWN -

FOUNDRY

OFFICES & STOCK ROOM 12' X 24'

OFFICE
VEND.

PATTERN SHOP

PATTERN W.H.

WAGON SHED
NOT SPRINKLERED

NATIONAL AV.

CONCRETE VIADUCT



38TH AV.

METROPOLITAN PARK

Scale of Feet.





NATIONAL SOLDIERS HOME

NATIONAL AV.

66'

40TH AV.


66'

66'





40TH AV.

40TH AV.

66'

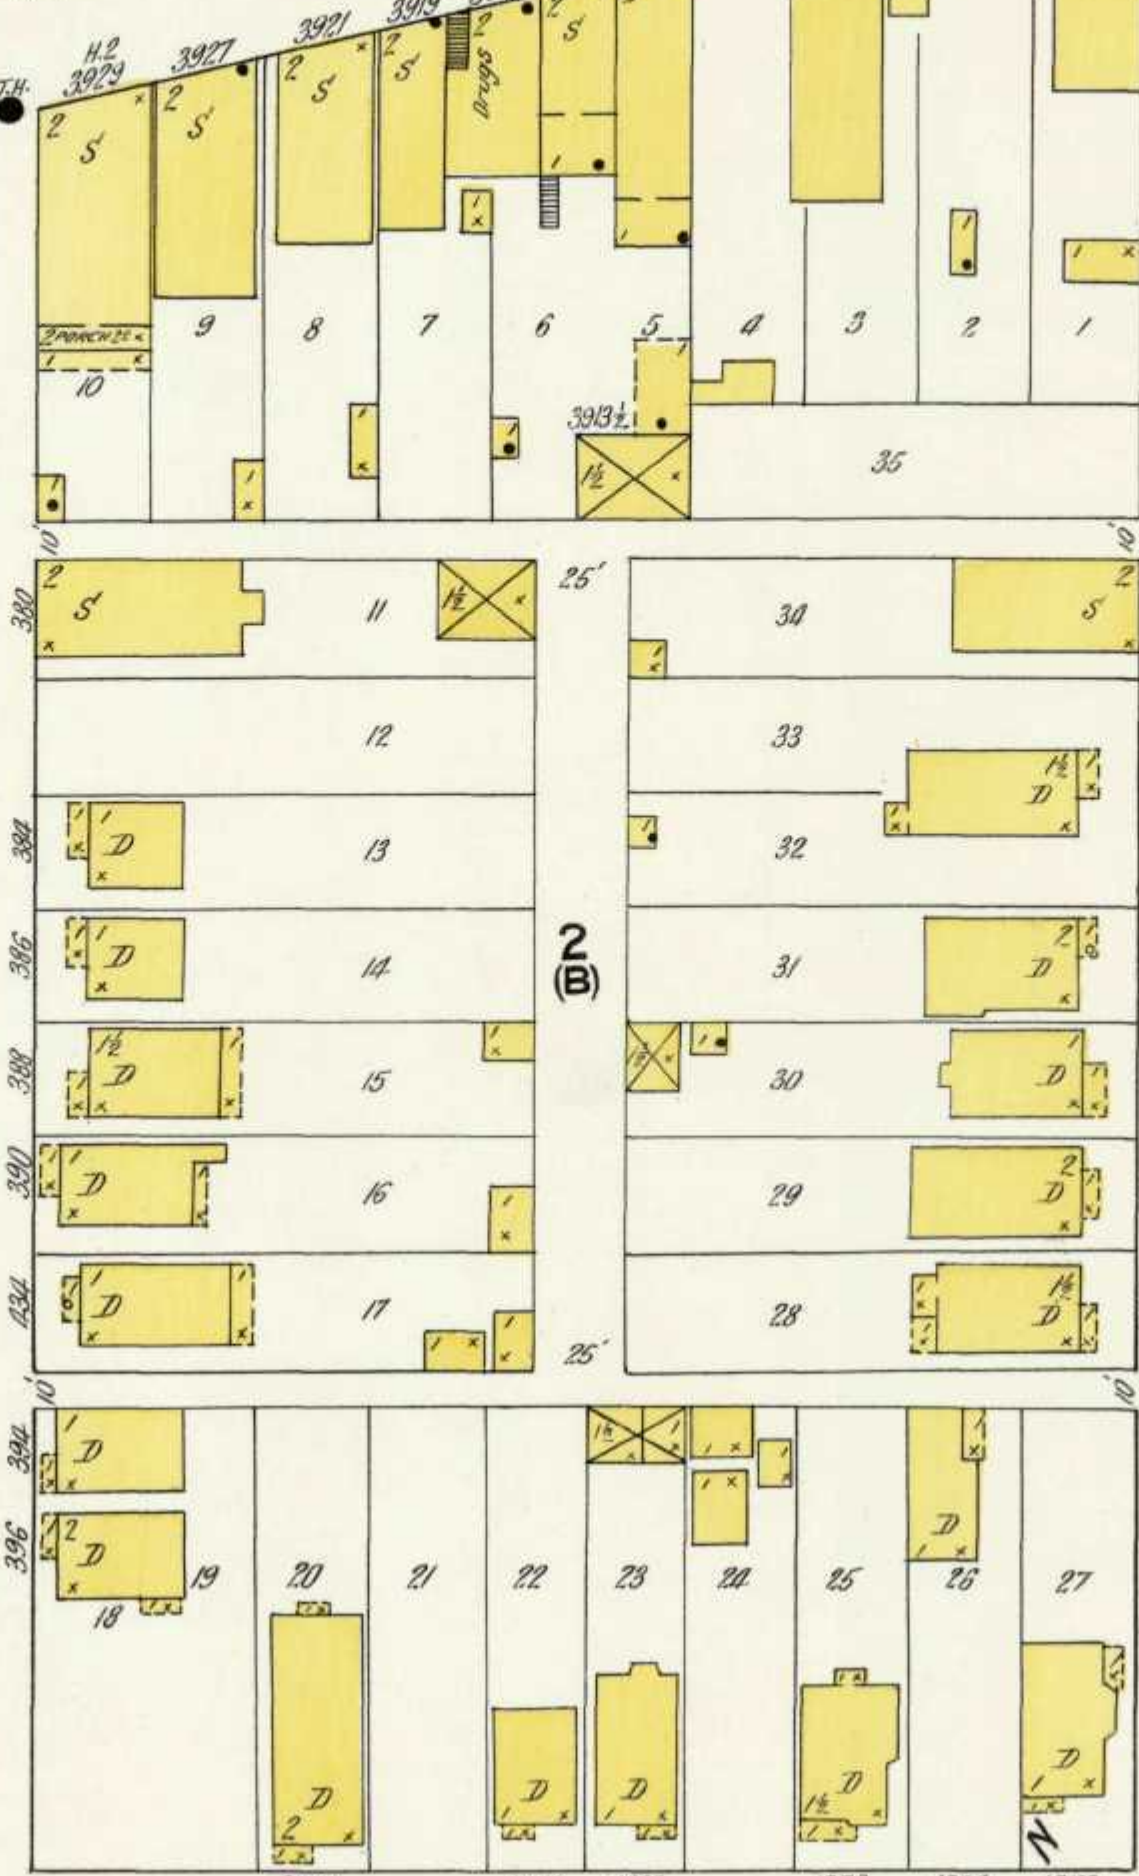

SCOTT

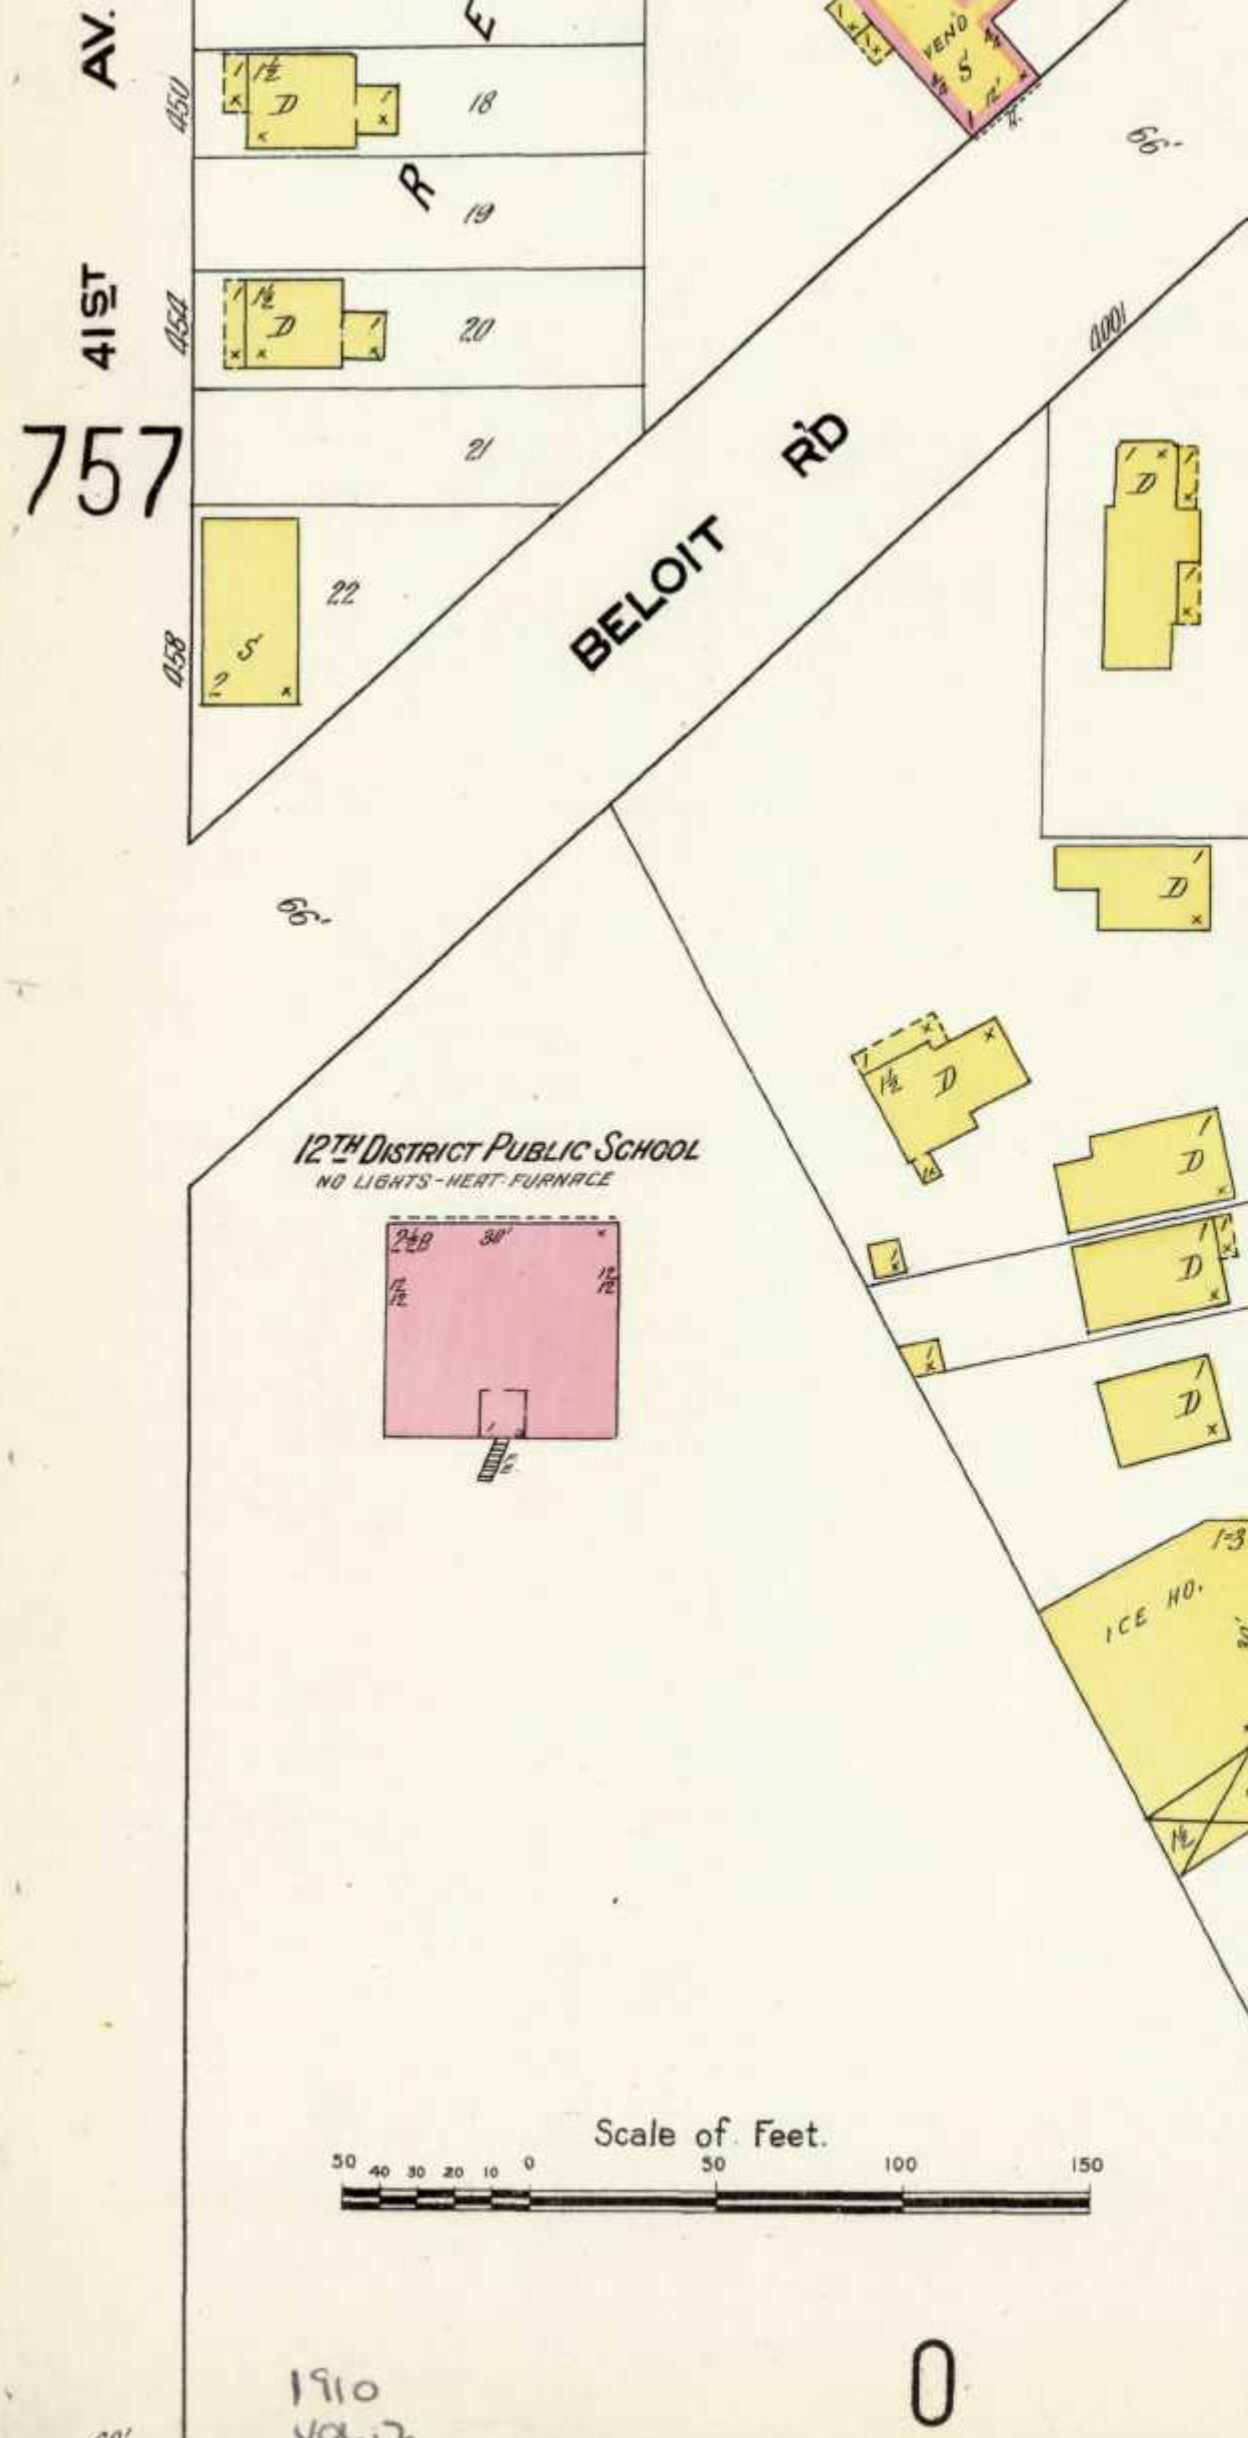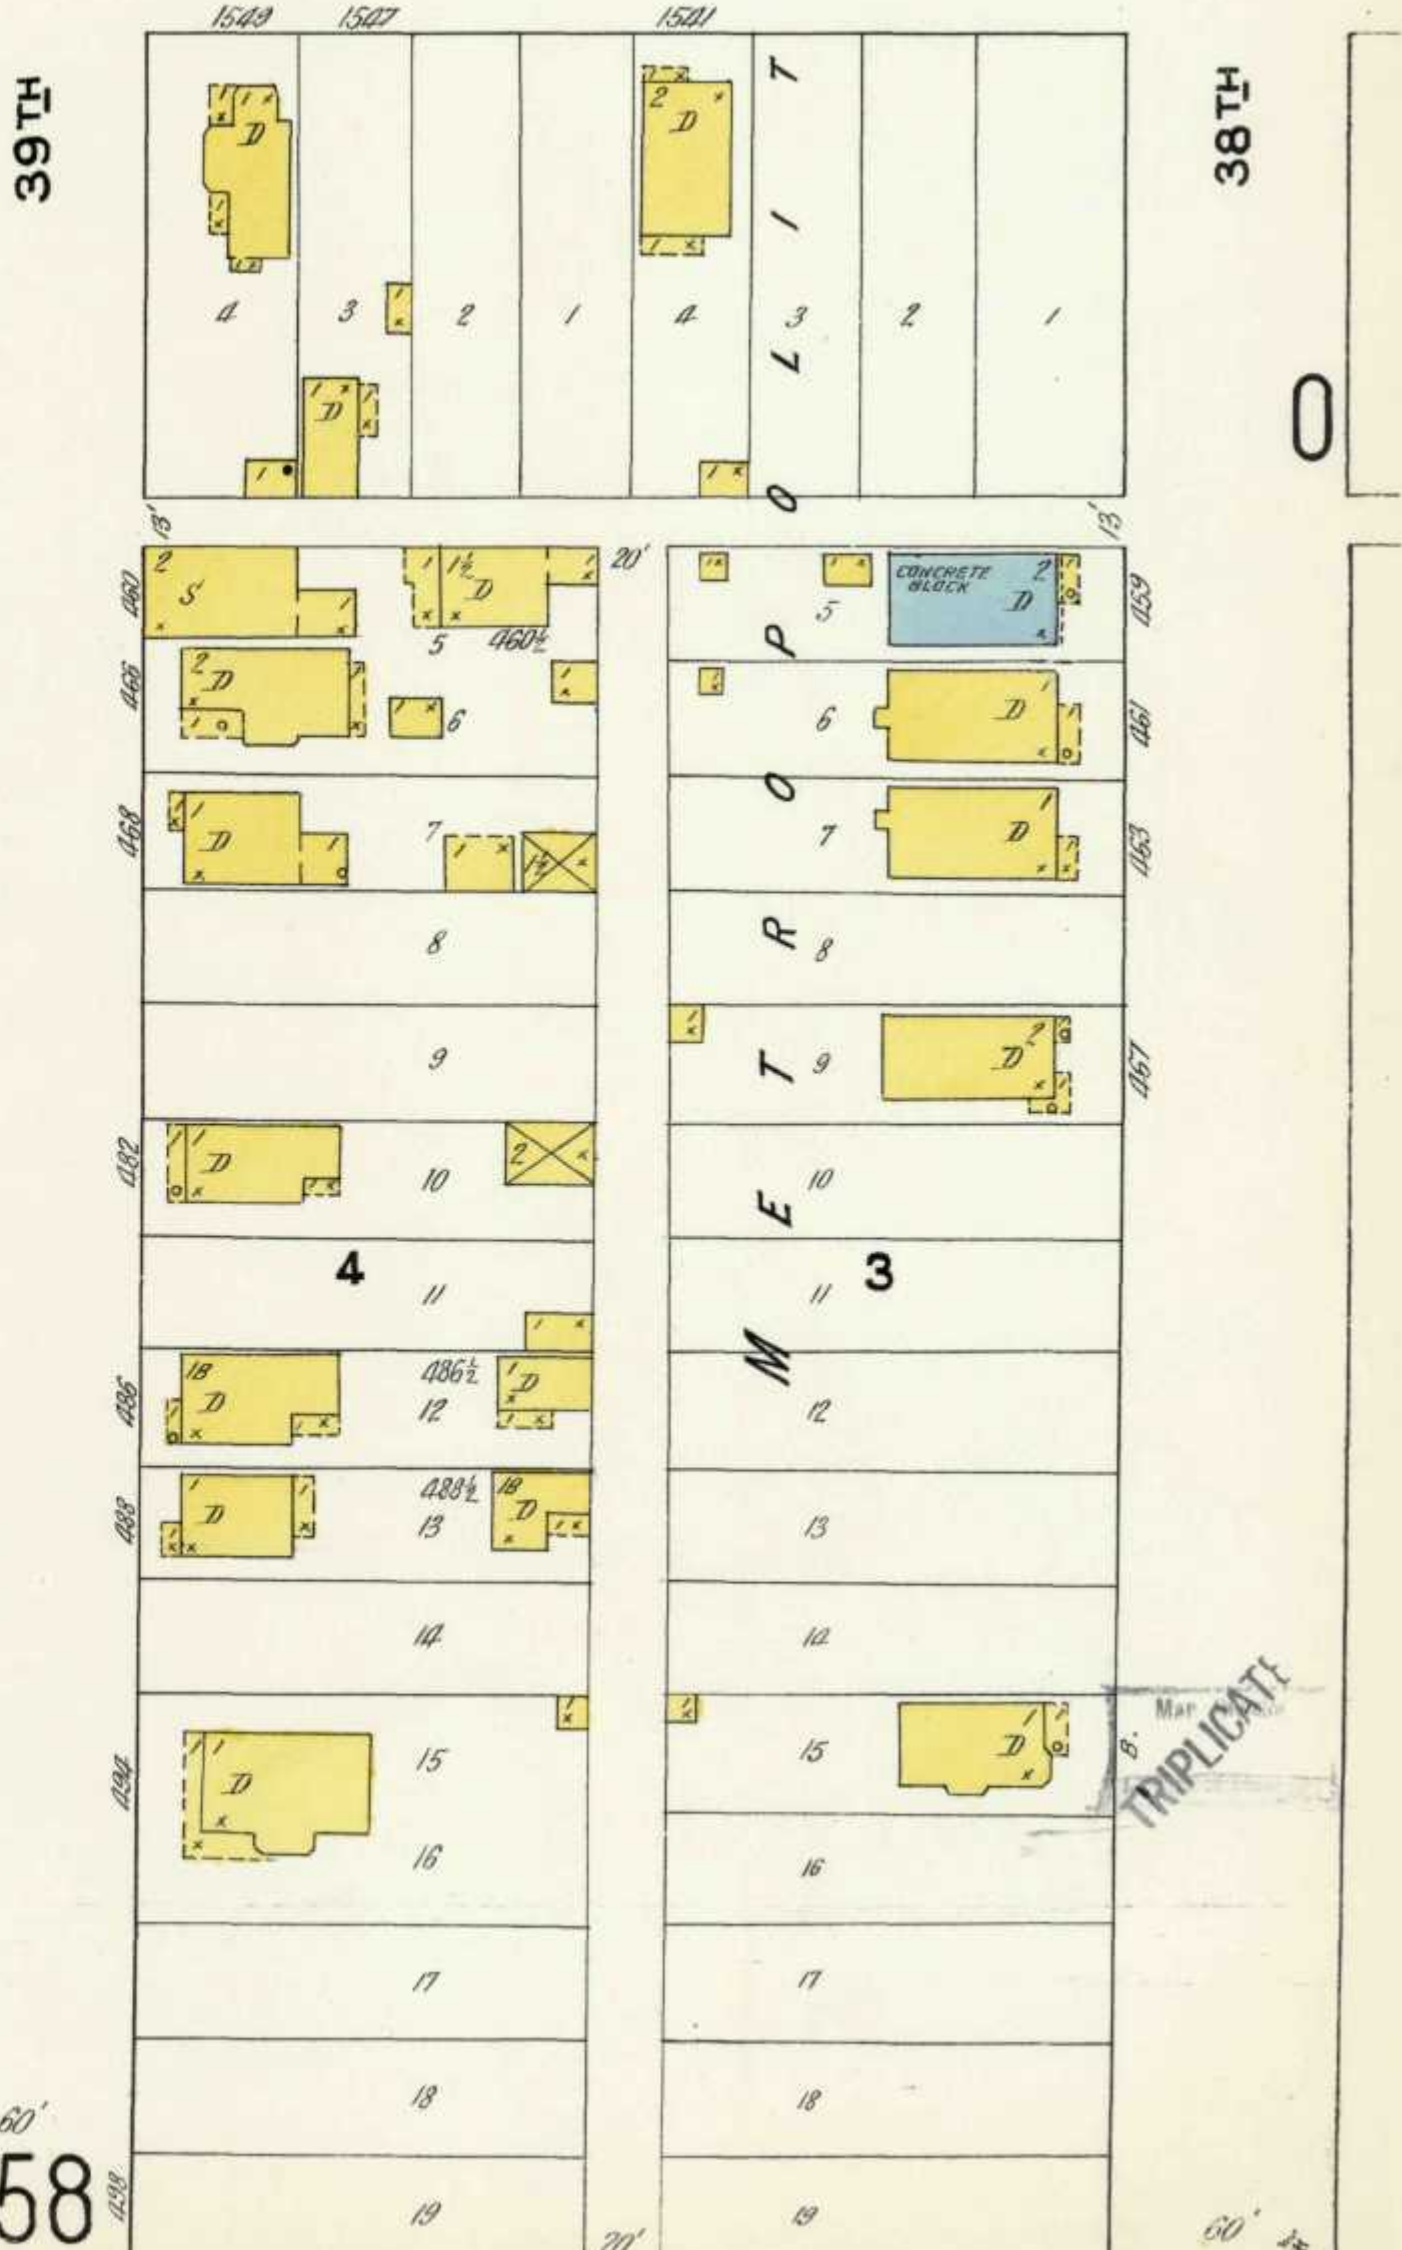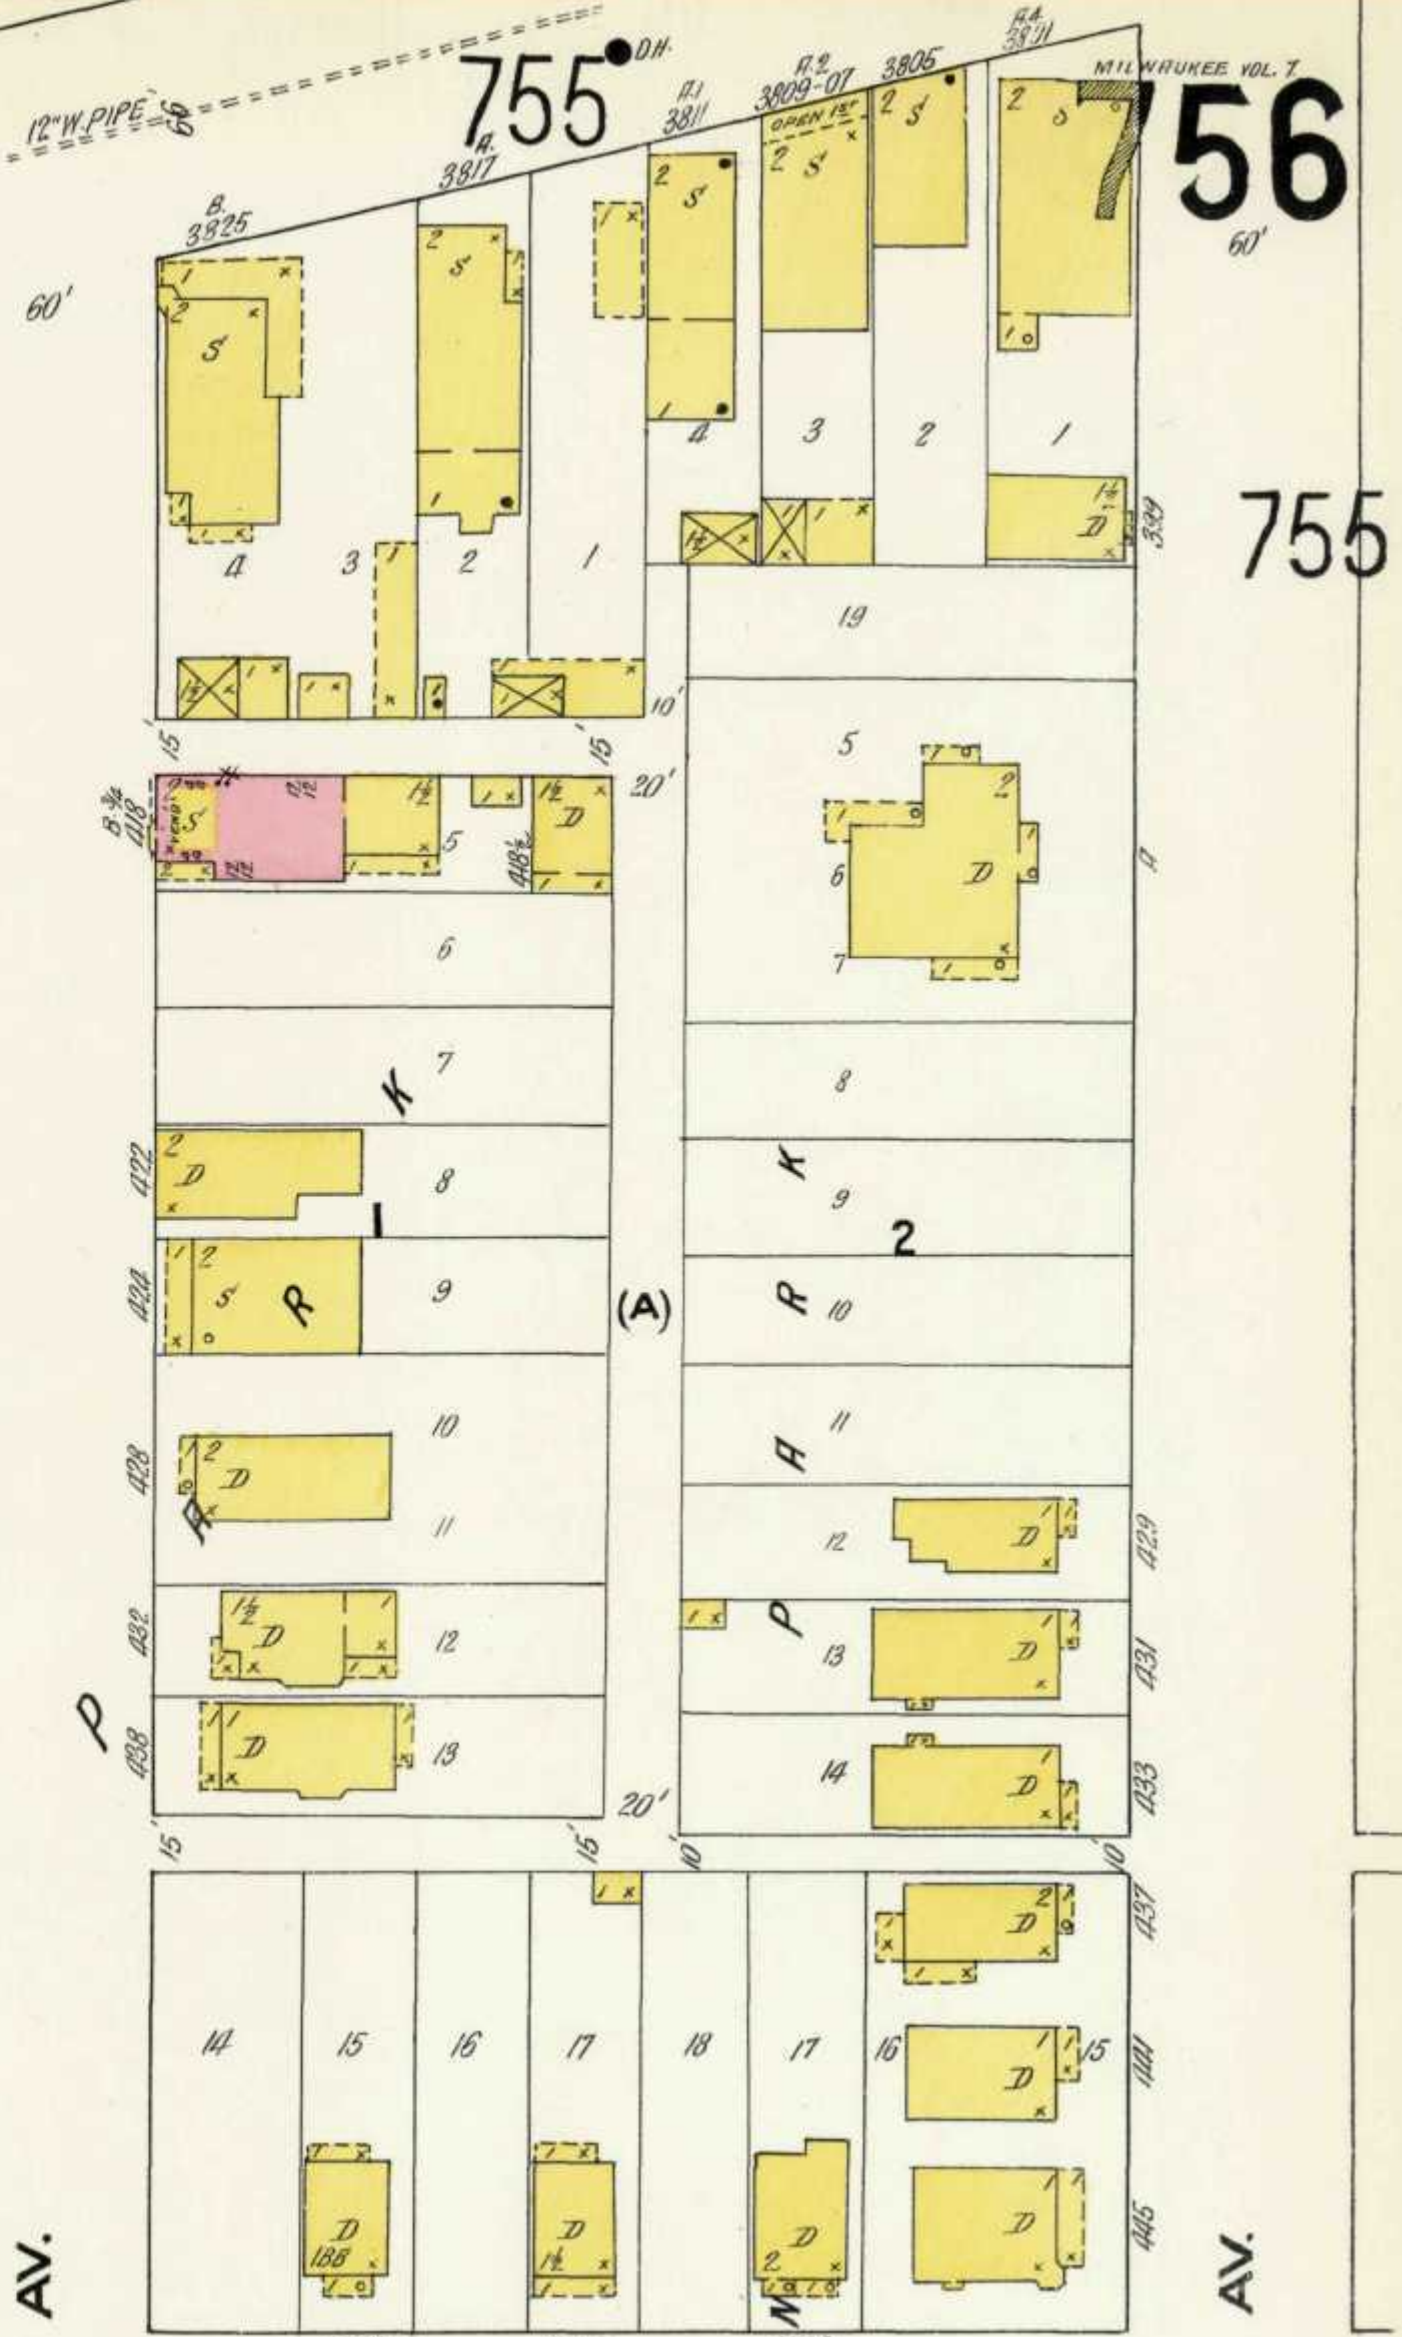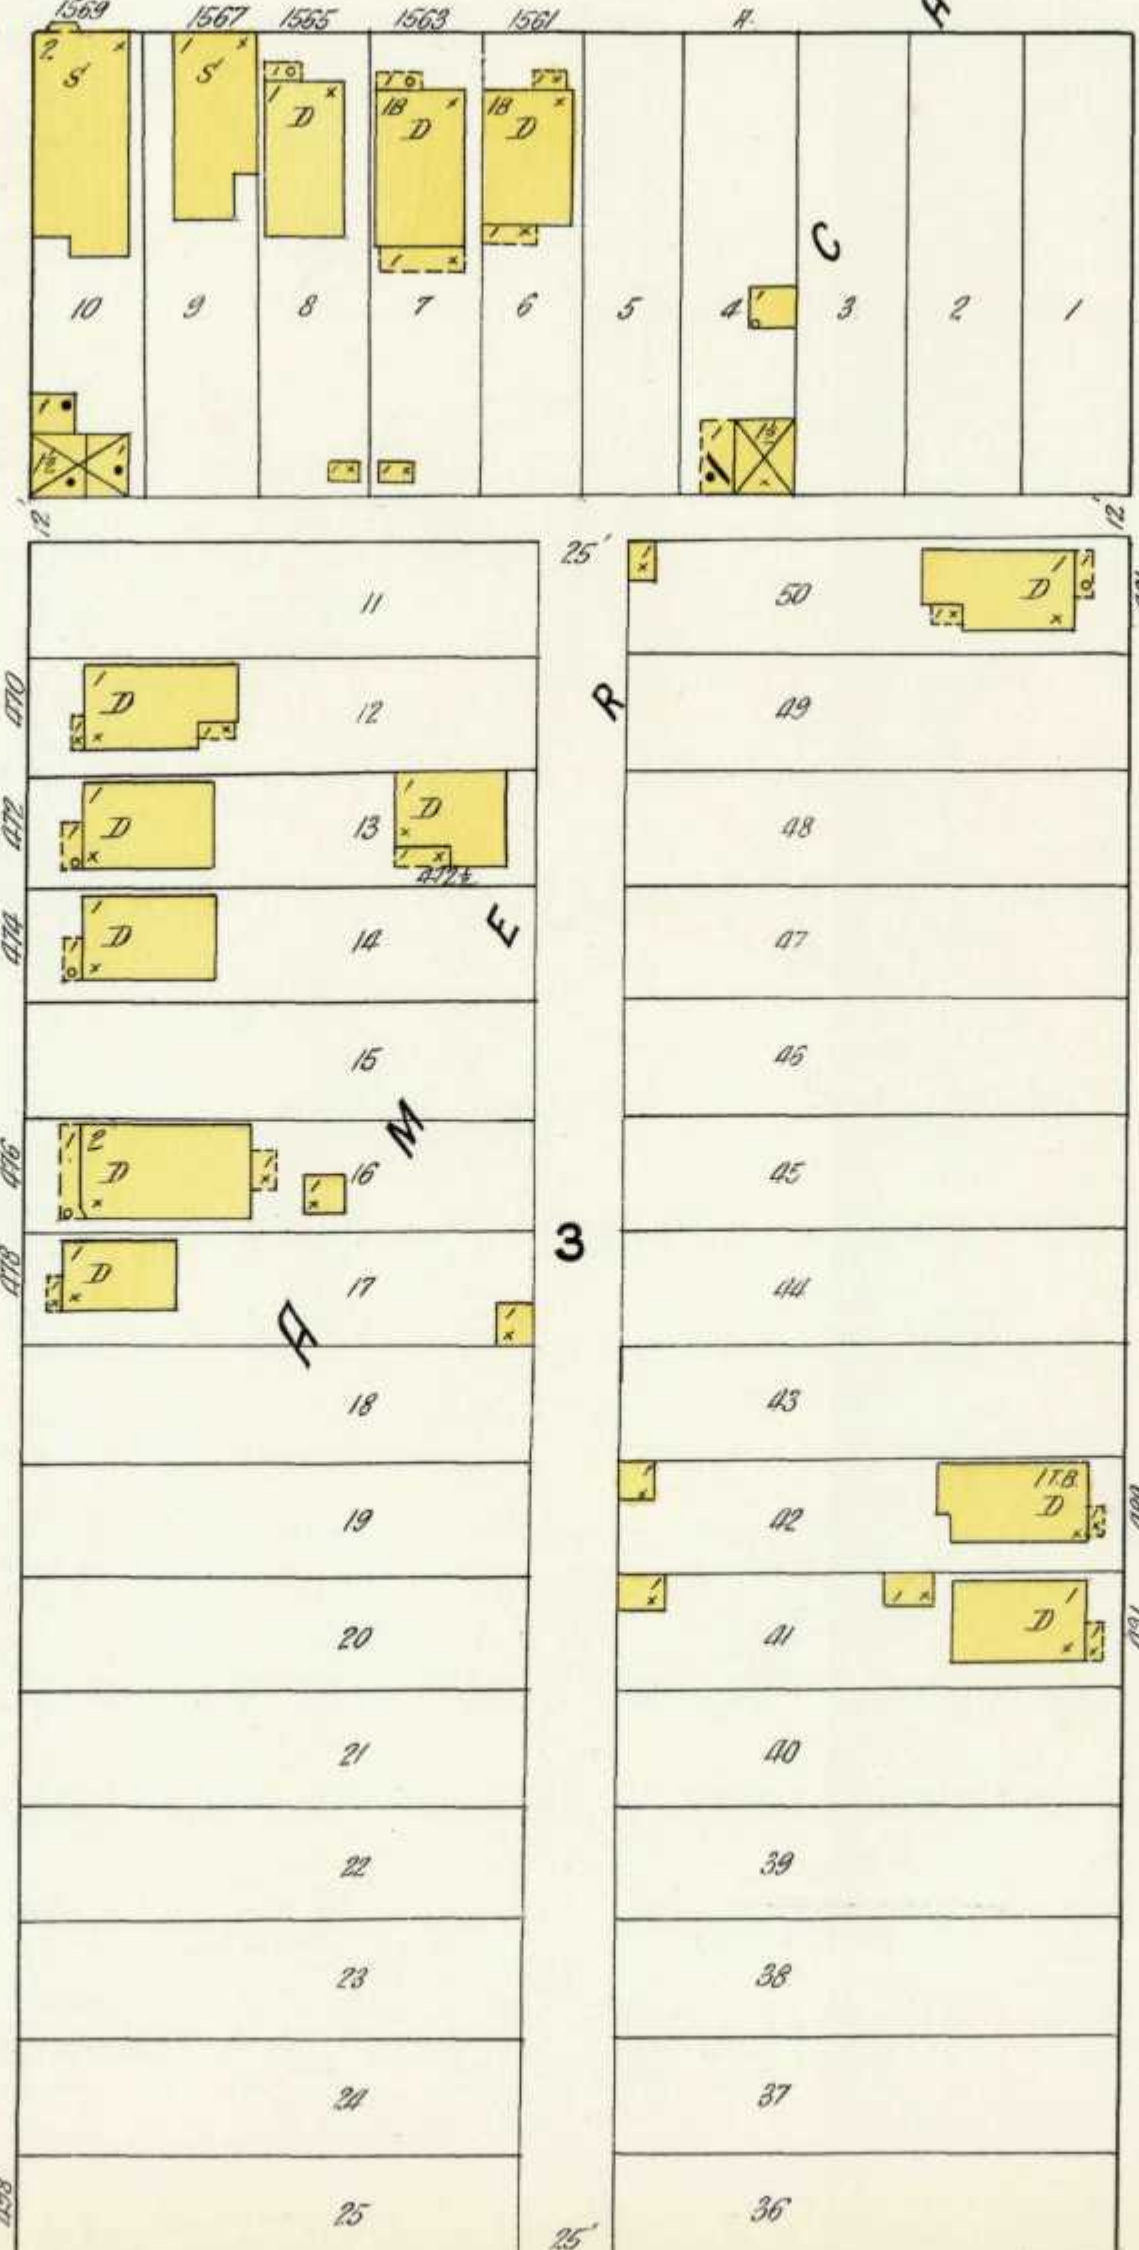




757

60'

BELOIT RD

12TH DISTRICT PUBLIC SCHOOL

NO LIGHTS - HEAT - FURNACE

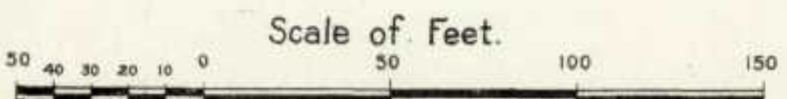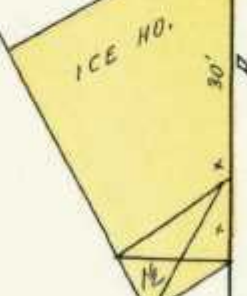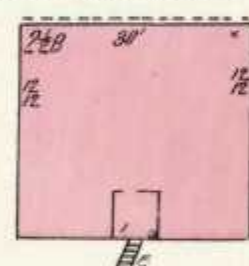

1910
VOL. 7
Scan 05/19/10.0750756

0

758

TRIPPLICATE

757TH

756
41ST AV.



BELOIT ROAD





42ND AV.







43RD AV.

44TH AV.

NATIONAL SOLDIERS HOME GROUNDS

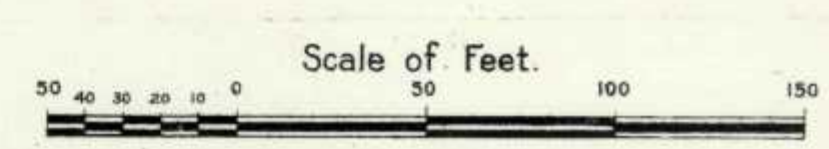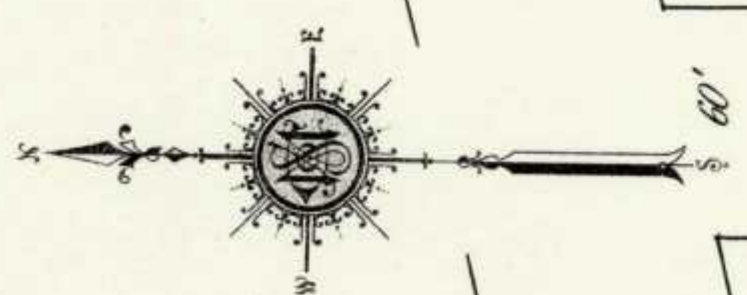

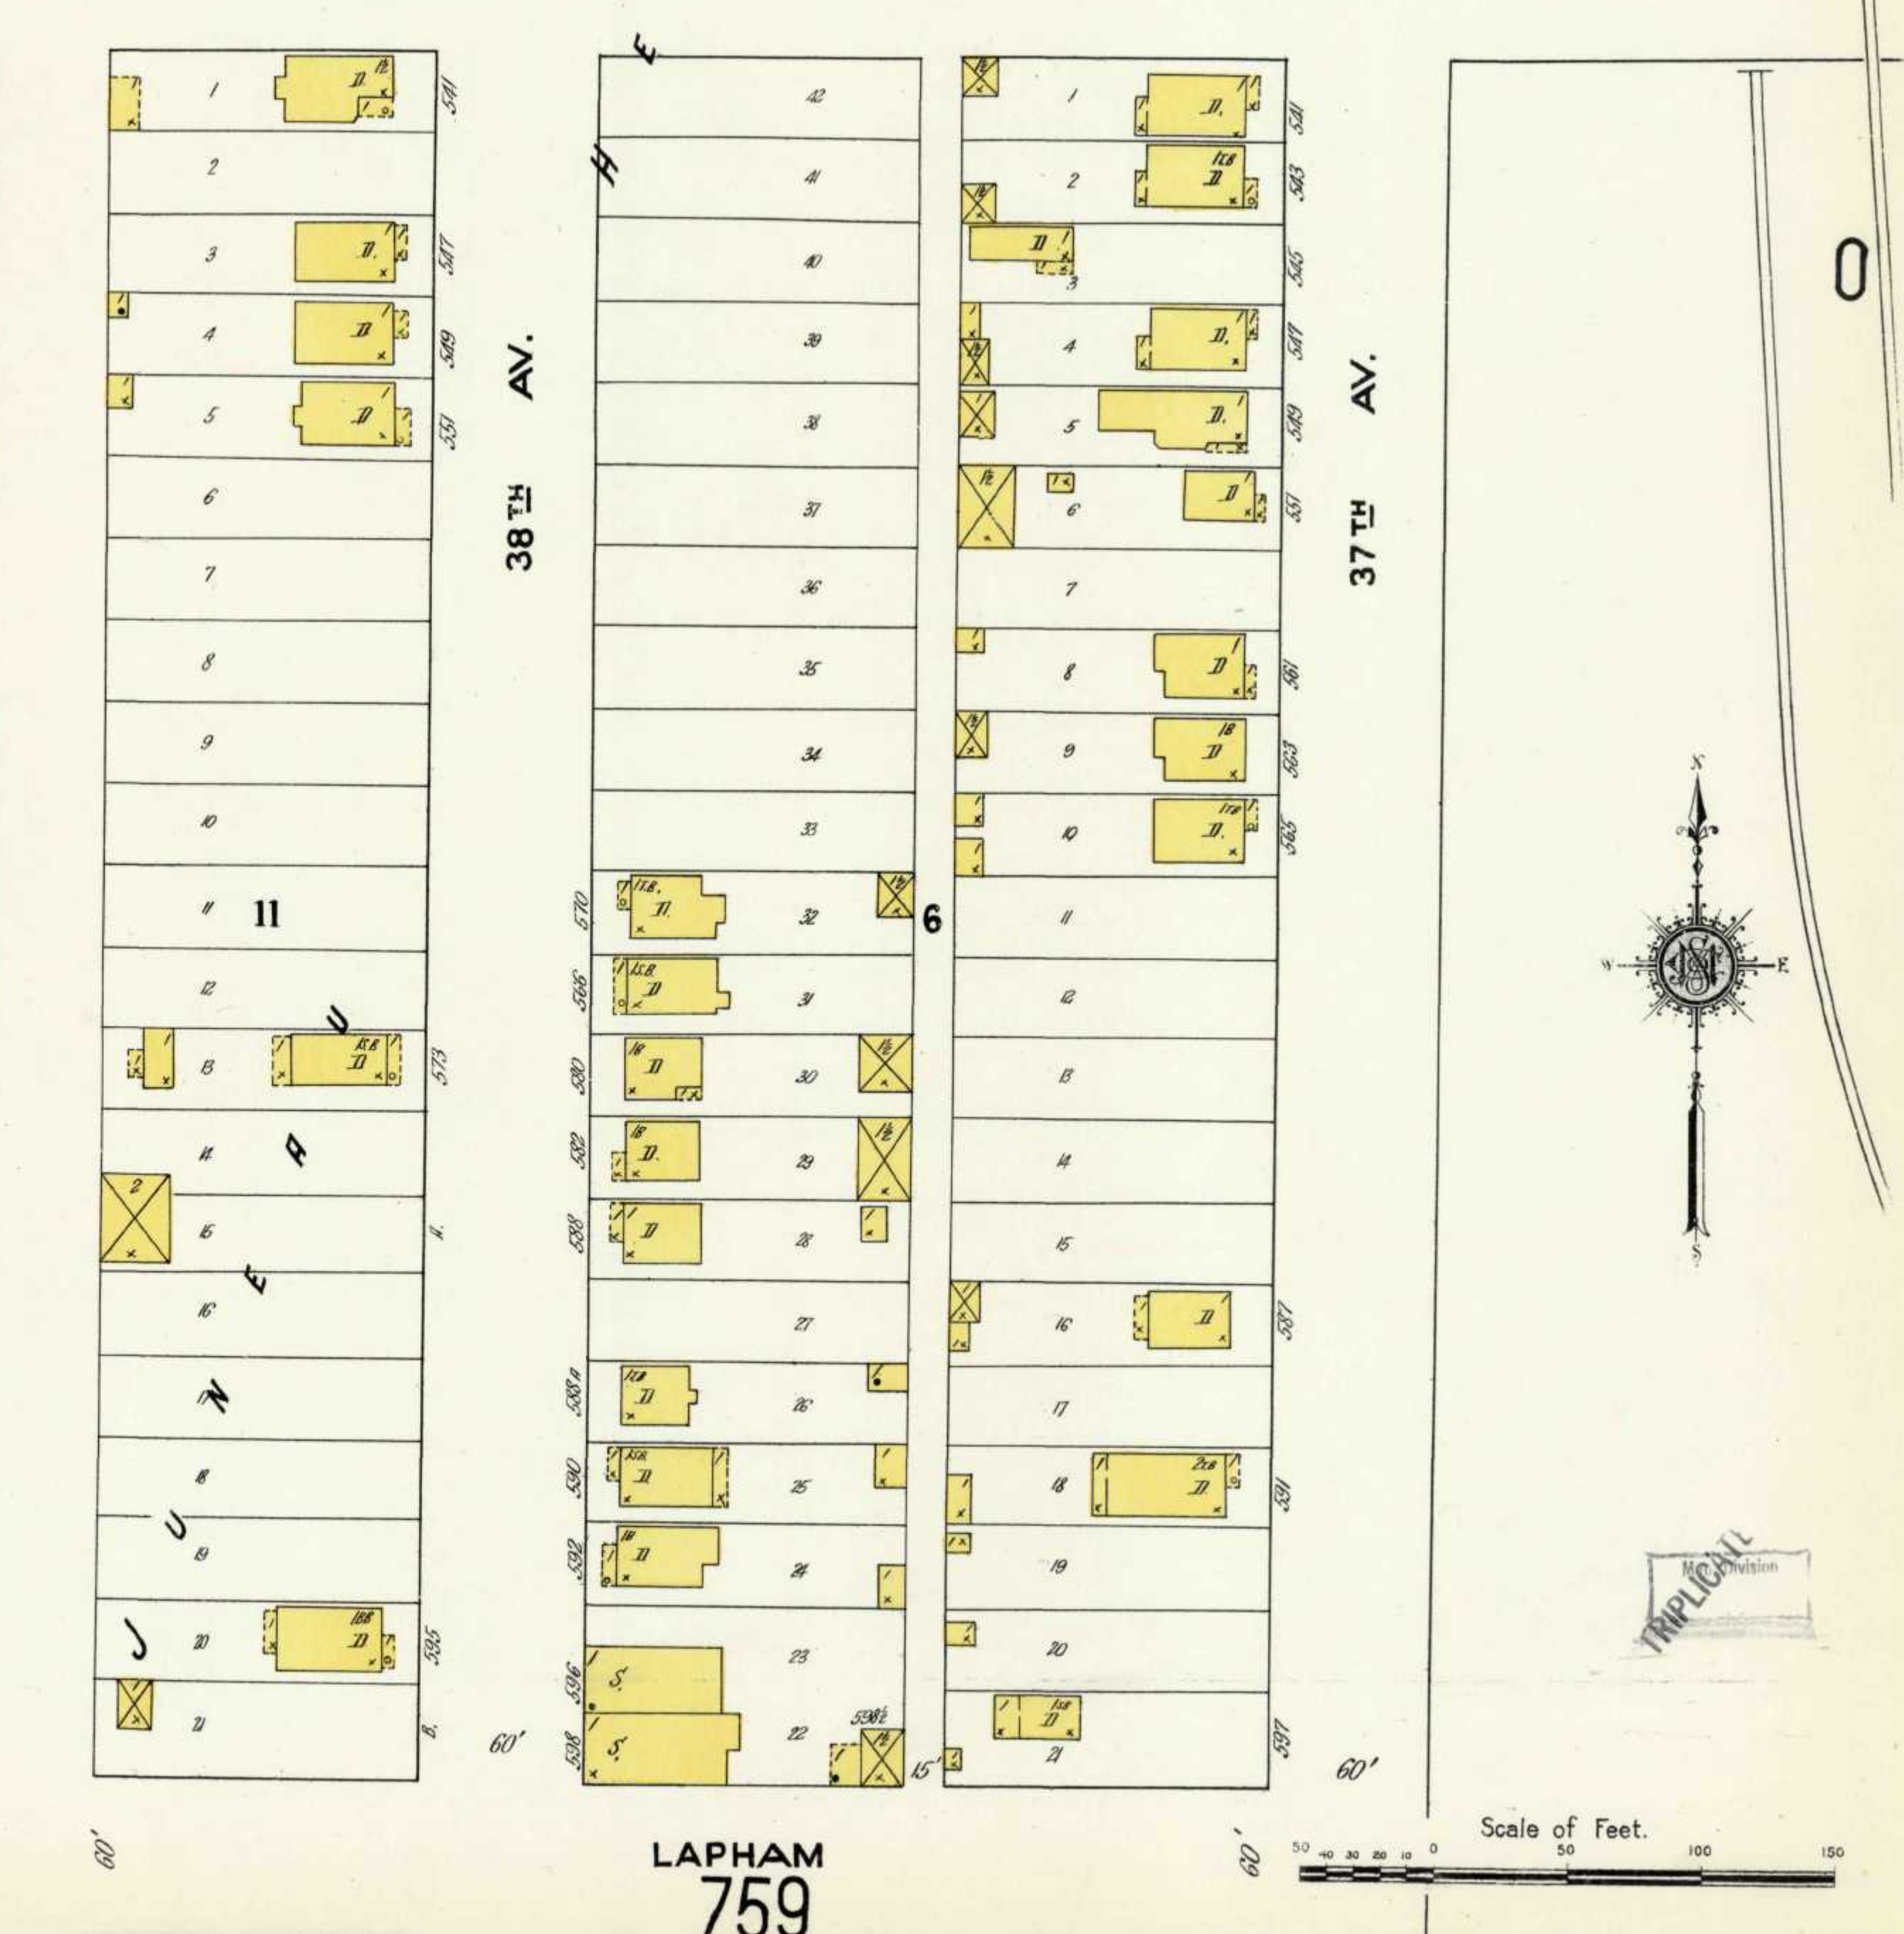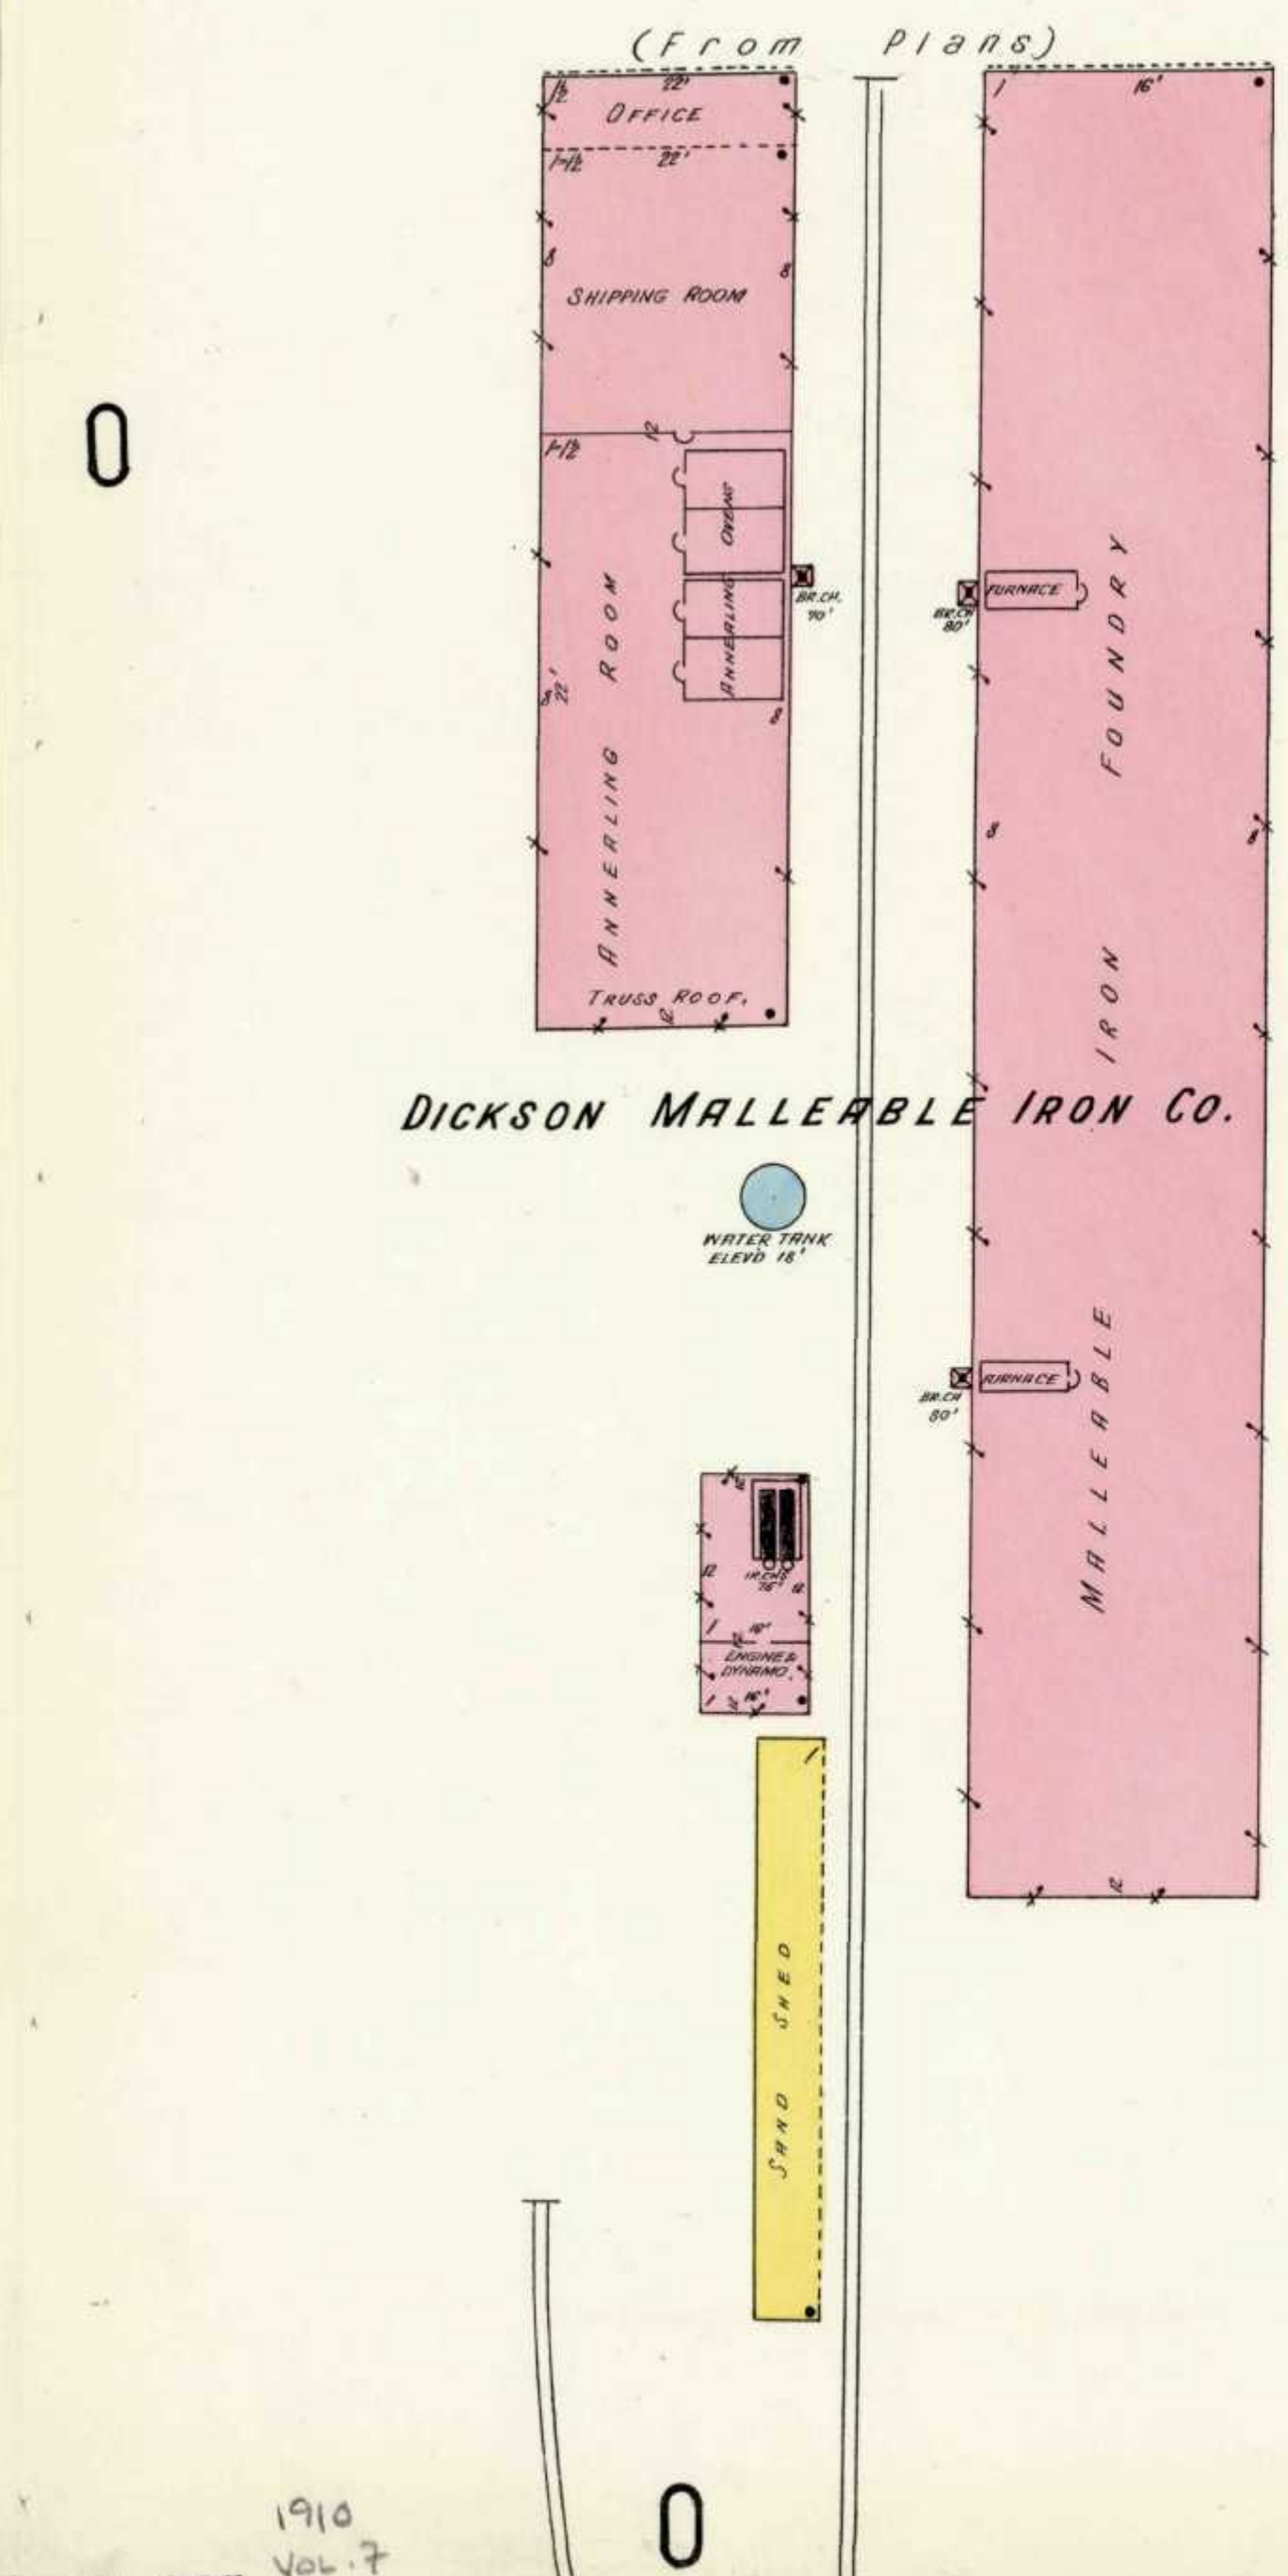
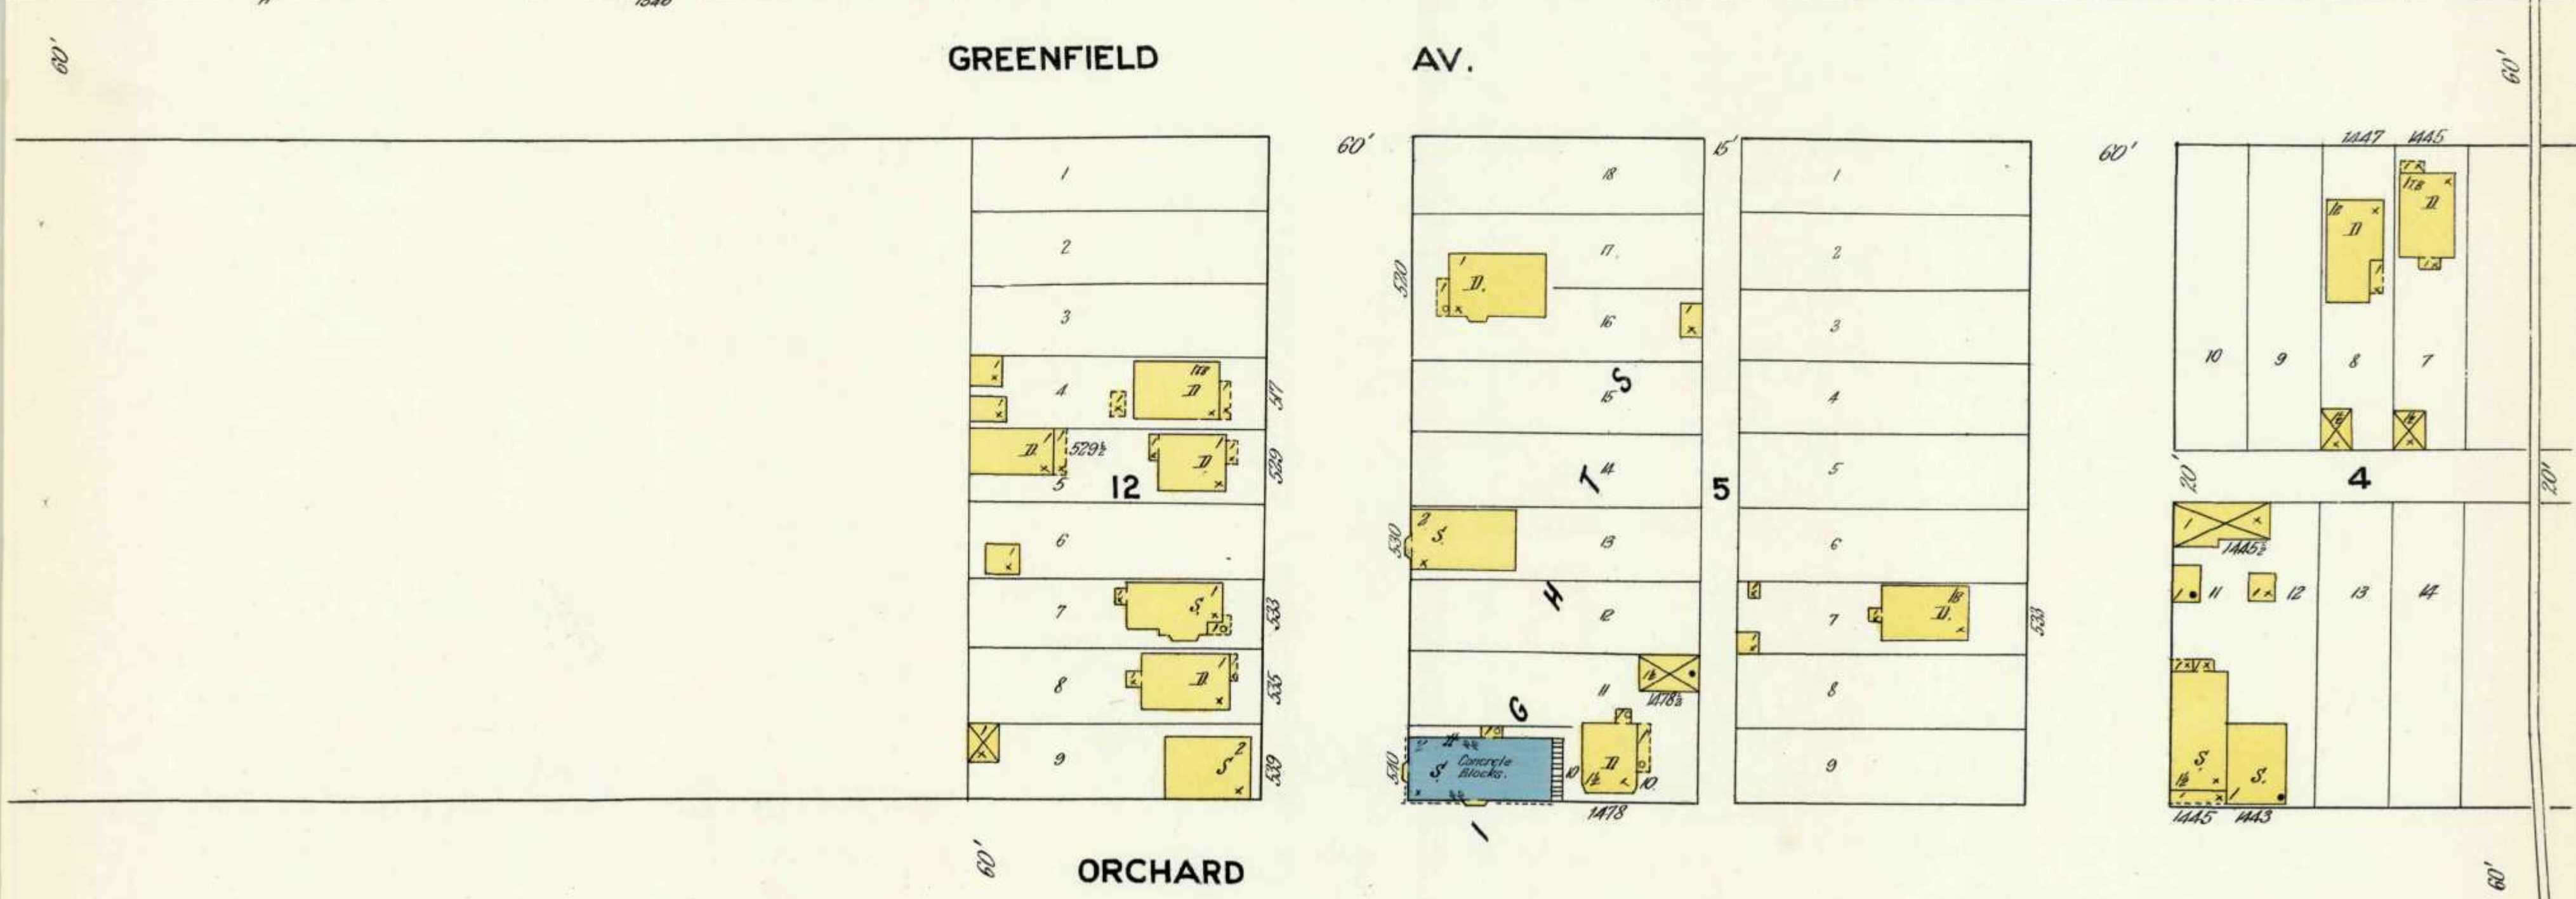
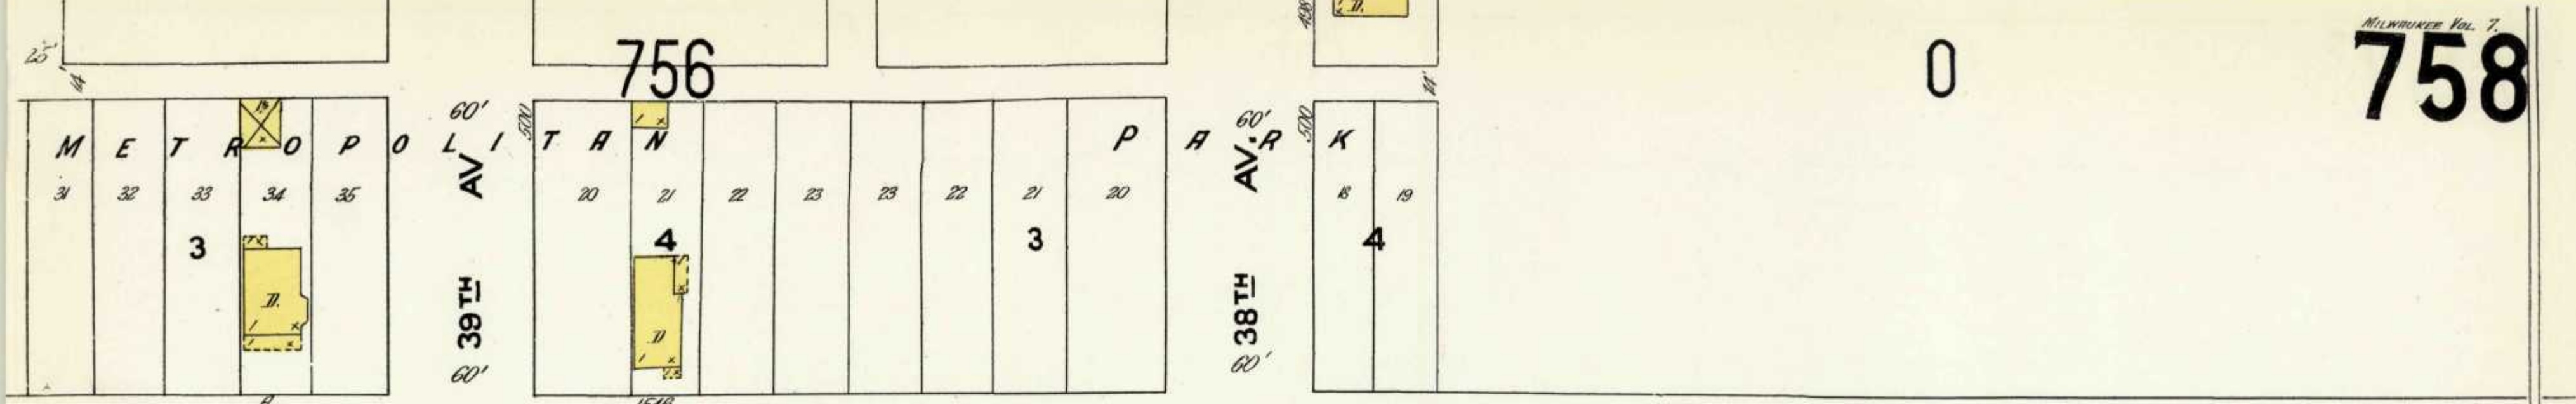


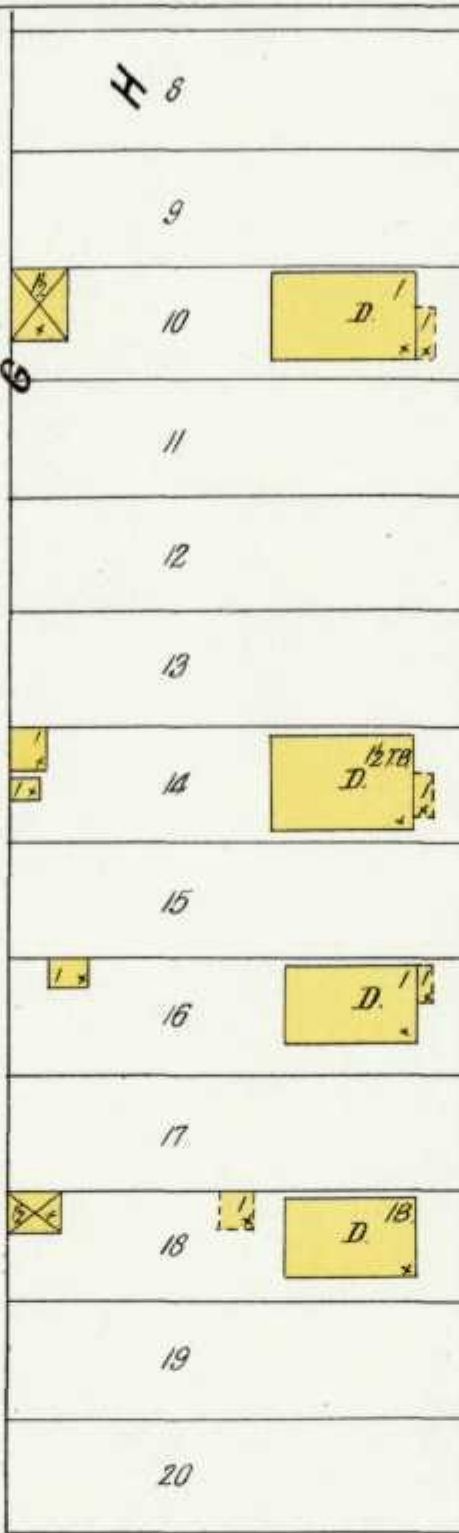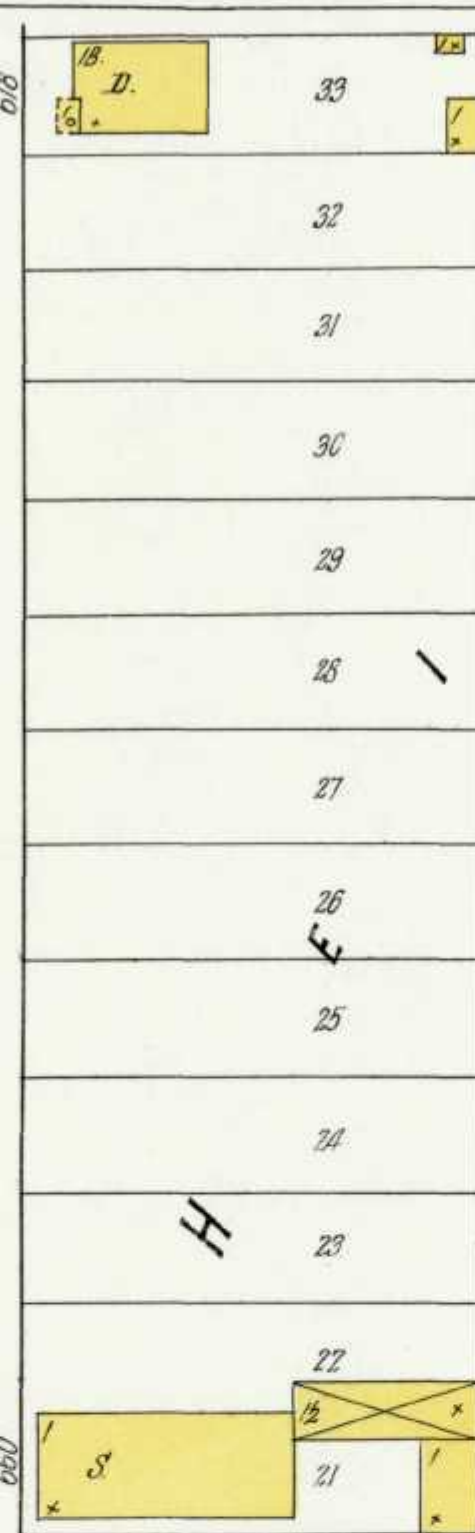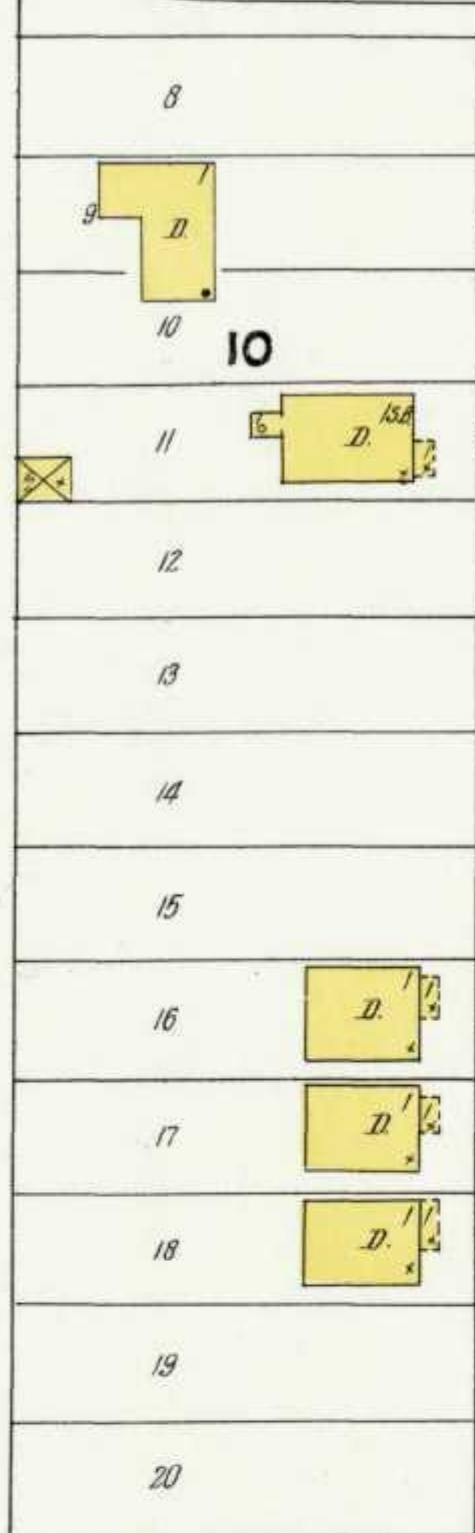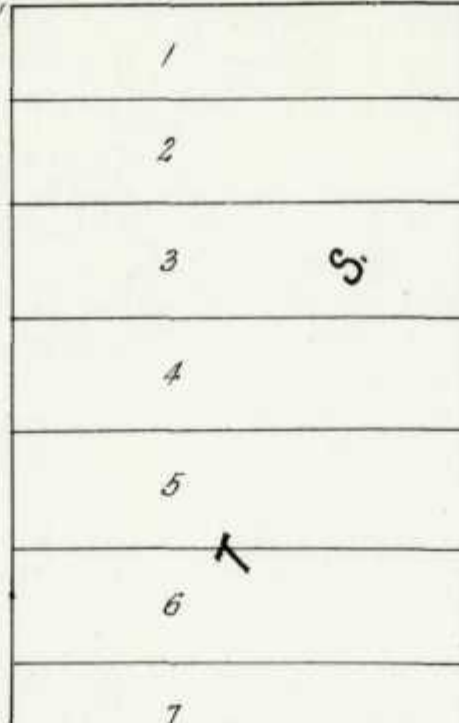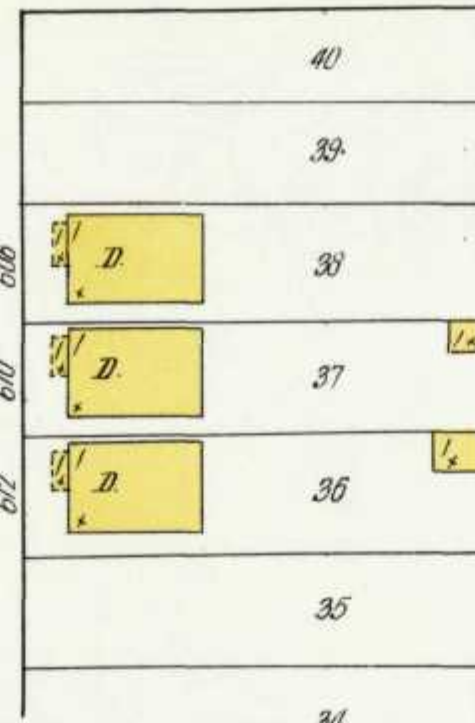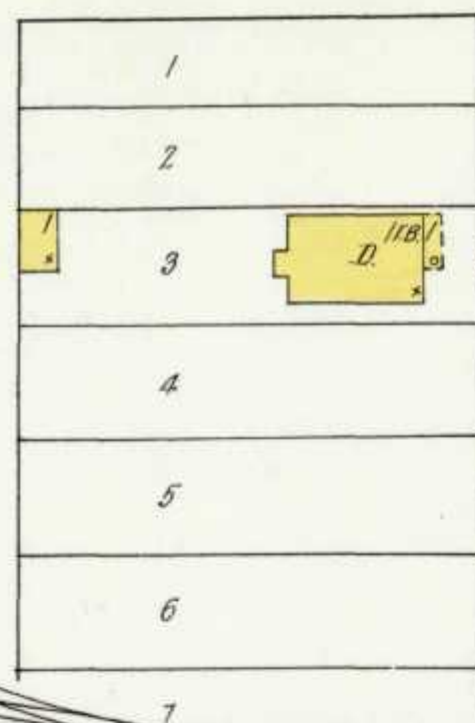

AV.

AV.

MITCHELL

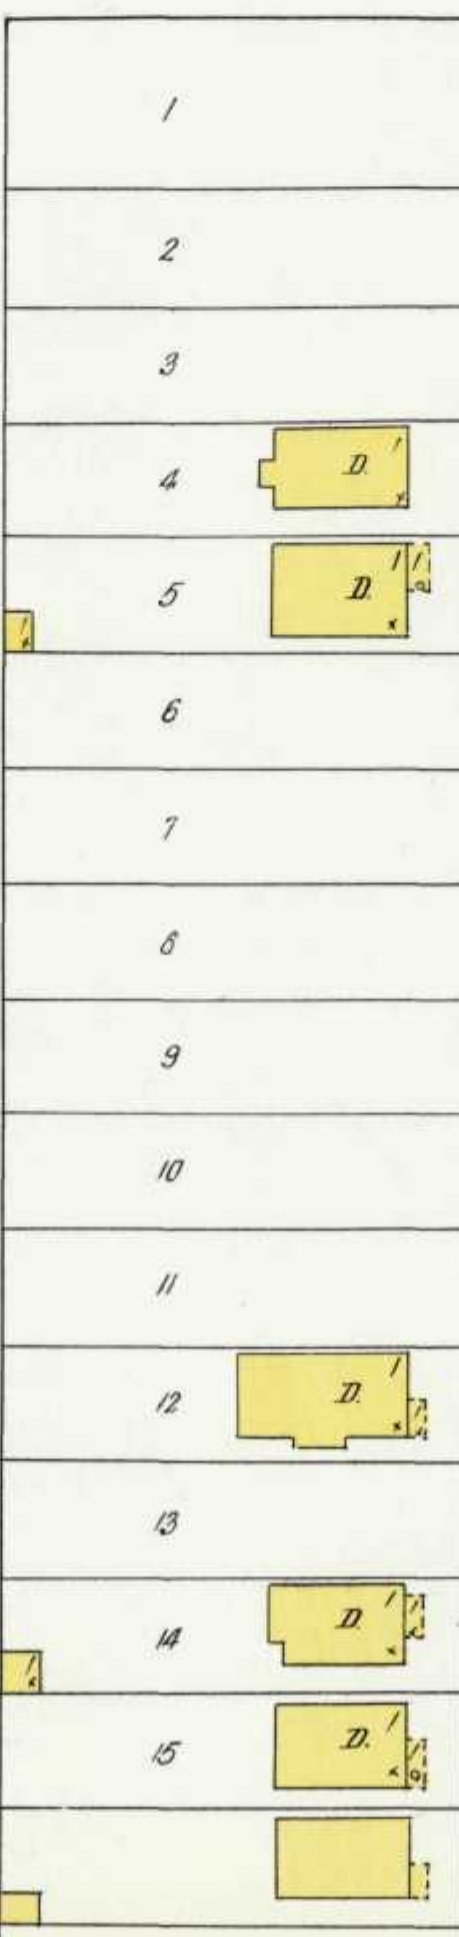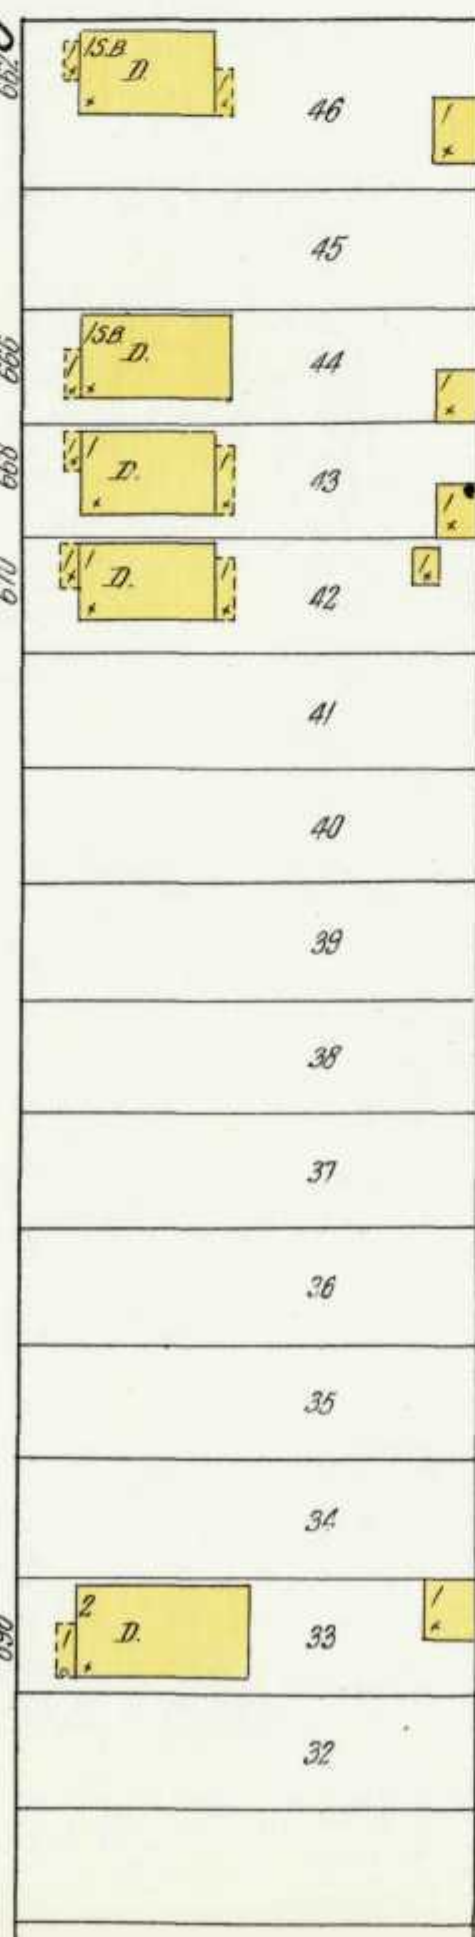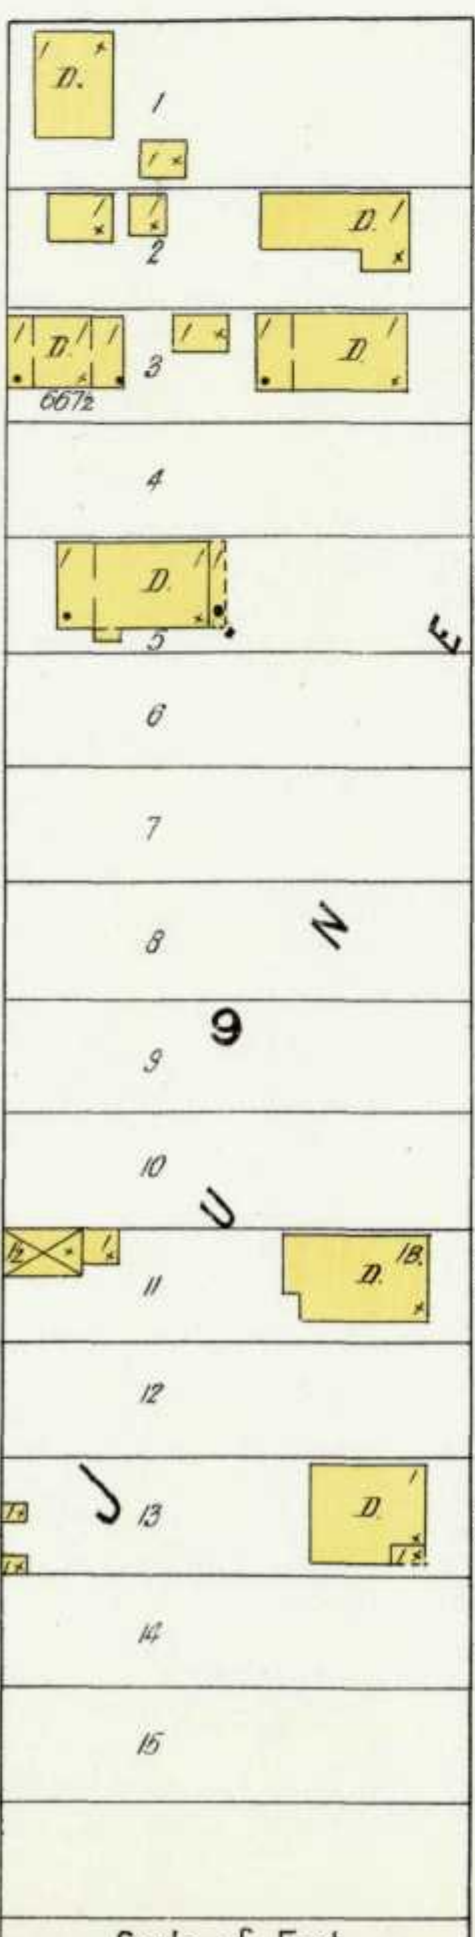


38TH


37TH


SIVYER STEEL CASTING CO.

NIGHT & SUNDAY WATCHMAN, NO CLOCK-
POWER, ELECTRIC, HEAT, STOVES.
LIGHTS, GAS, FIRE EXTING. TANK, OUT ALL BLDGS.

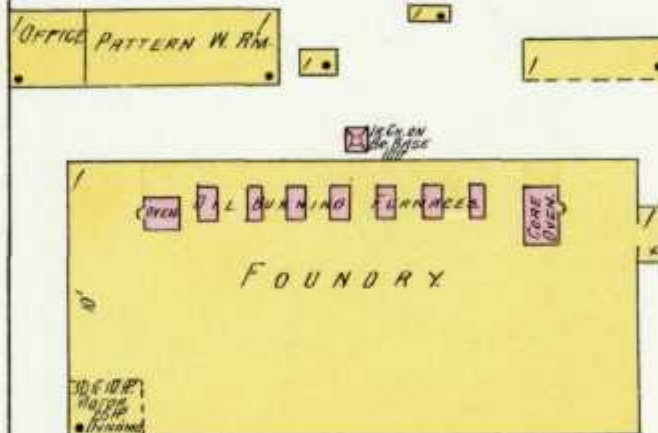


CHAS. KRAUSE
MILLING CO.

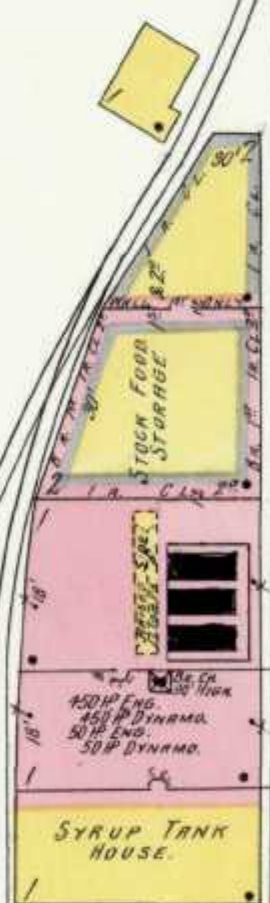


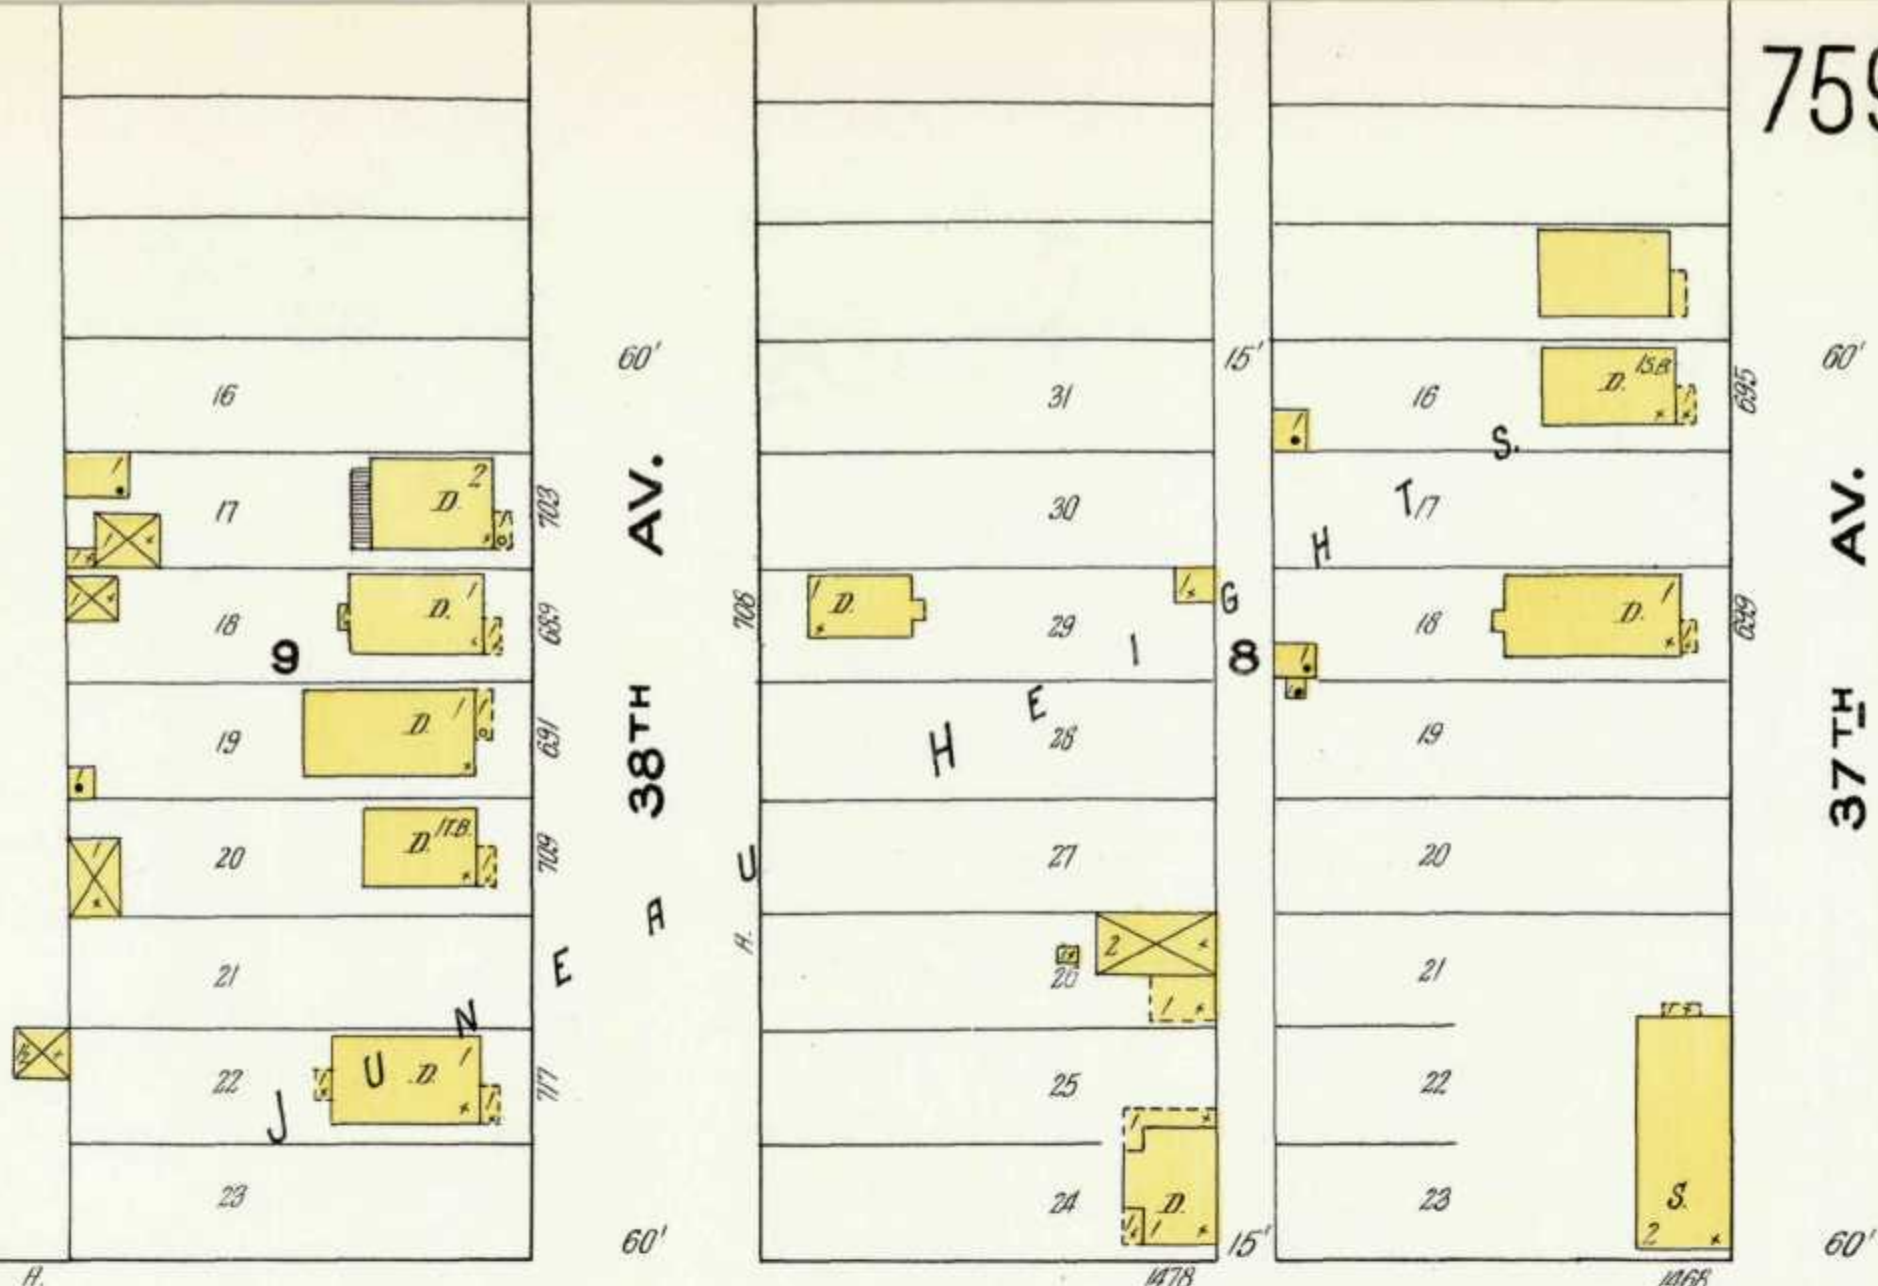


CHAS. KRAUSE MILLING CO.
MFR. OF STOCK FOOD.

CAPCY. 5000 BUSHELS.
Runs Day & Night. 1 MATCHMAN WHEN NOT RUNNING.
6 STATIONS, H.D.F. SYSTEM, ROUPEY ROUPEY-STEAM
& ELECTRIC HEAT, STEAM-LIGHTS, ELECTRIC L.P. - 175 WATT
ROSE, NO SHOWN & BARRELS & PAULS TAND OUT -
MACHINERY
10 FLY-6-30 H.P. MOTORS, 2-100 H.P. MOTORS, 1 CRANE CRUSHER,
3 CRUNT FEEDS, 2 MILLS,
2 FLY-5-10 S. FOLLS, 3 GERMINATORS, 3 CORN STEAMERS,
2 OIL EXPELLERS, 3 FEED PICKERS, 2 AUTO SCALES, 2-100 H.P. MOTORS,
2 FLY-20 ASPIRATORS, 3 REELS, 4 AUTO SCALES, 3 CORN
TEMPERS, 3 CRUNT FEEDS,
40 FLY-2 ASPIRATORS, 2 CYRATIONS, 5 REELS, 4 DRYERS,
1 OIL PRESS, 1 CORN SCOURER,
50 FLY-5 REELS, 1 CORN CLEVERER, 4 DUST COLLECTORS,
2 AUTO SCALES, 3-55 FANS, 3-50 H.P. MOTORS, 1-75 H.P. MOTOR.

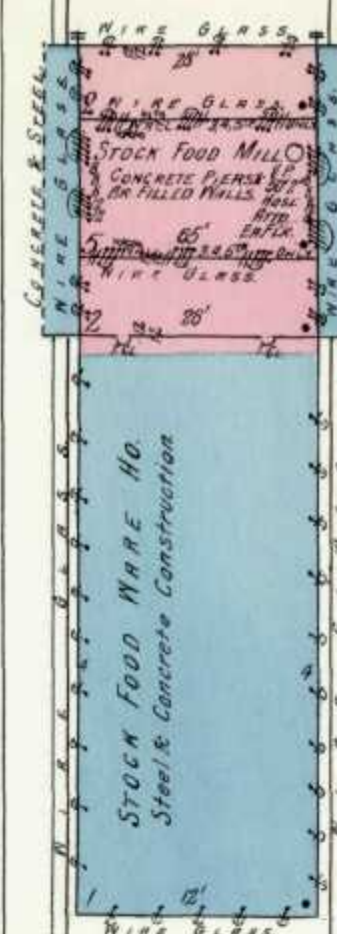

BURNHAM

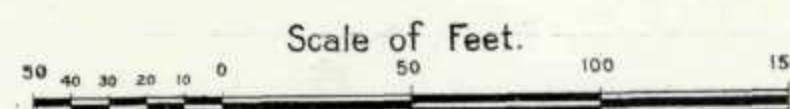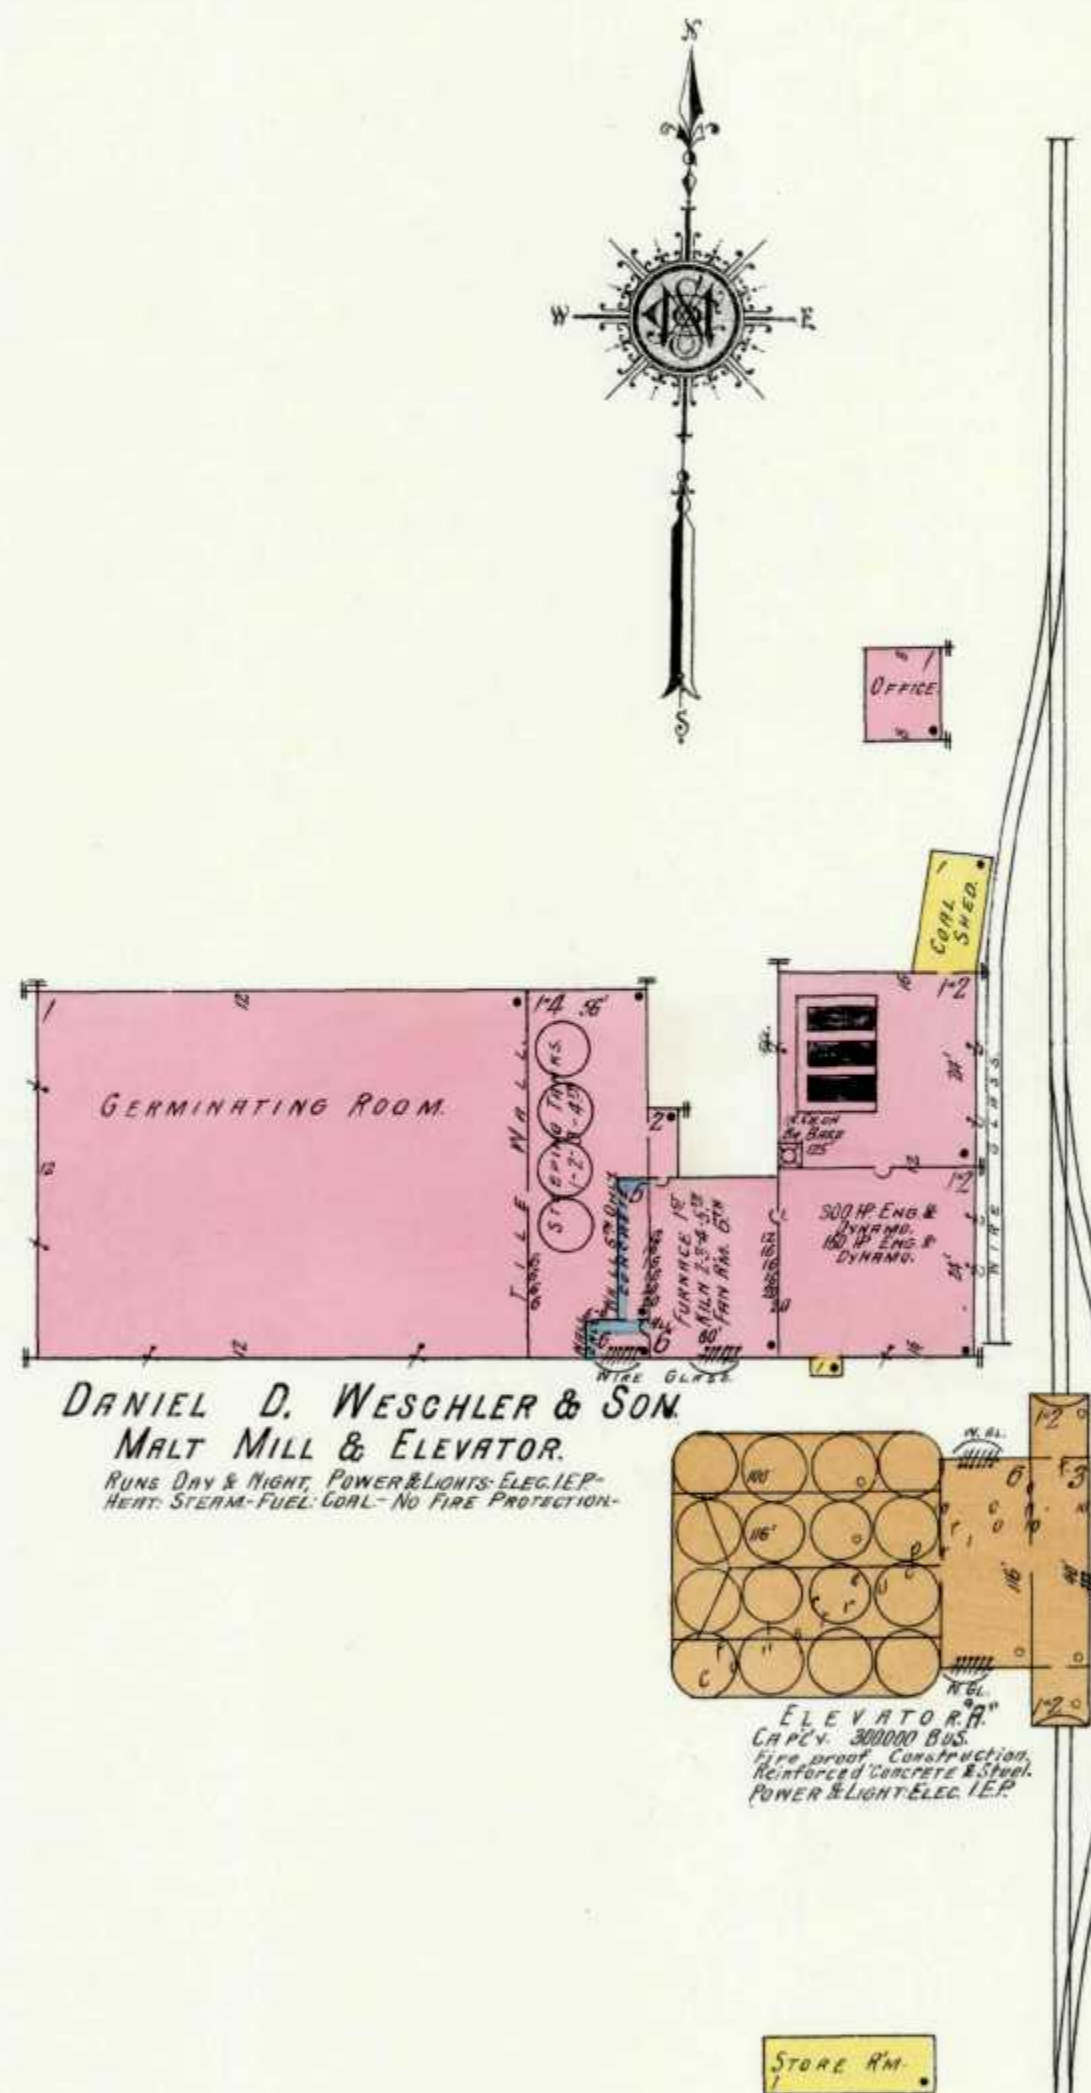

TRIPPLICATE

761

0

761
AV.











GREEN

NATIONAL SOLDIERS HOME GROUNDS

HOLY CROSS R.C. CHURCH, SCHOOL & MONASTERY





BLUE MOUND RD.

CARL VARRY CEMETERY

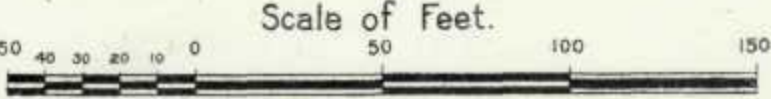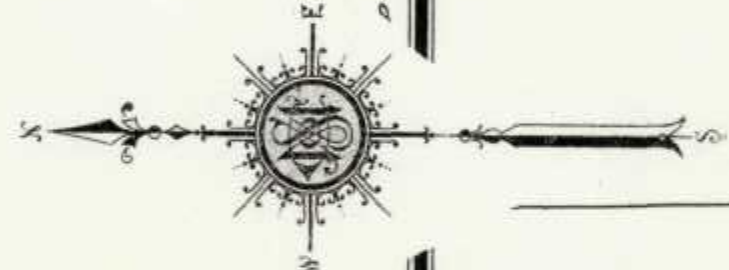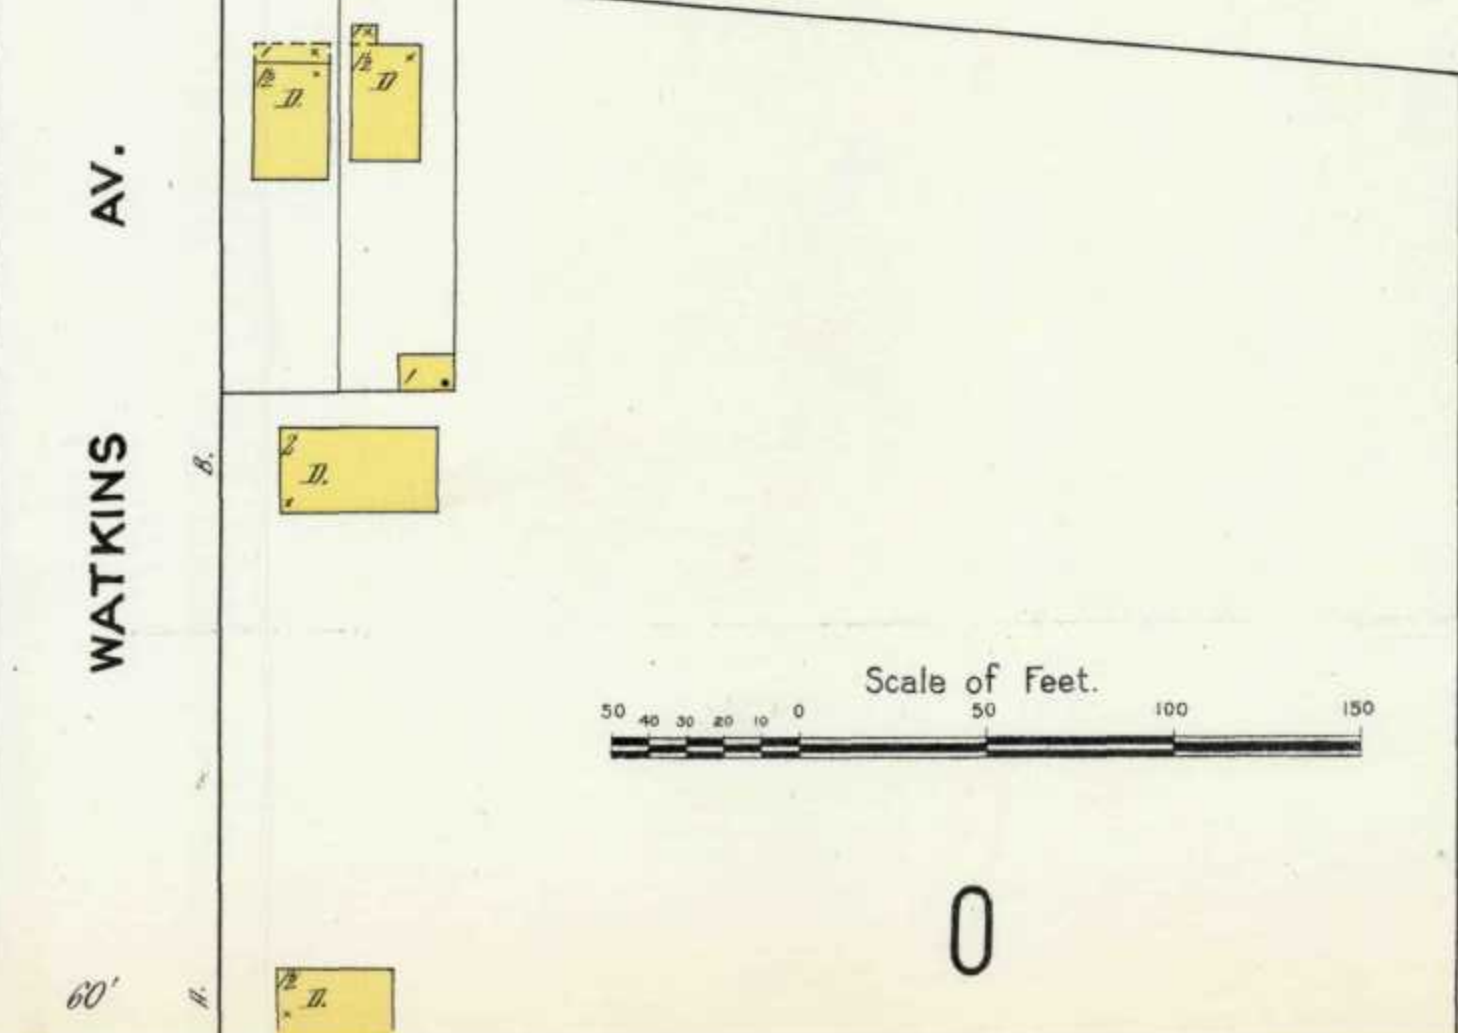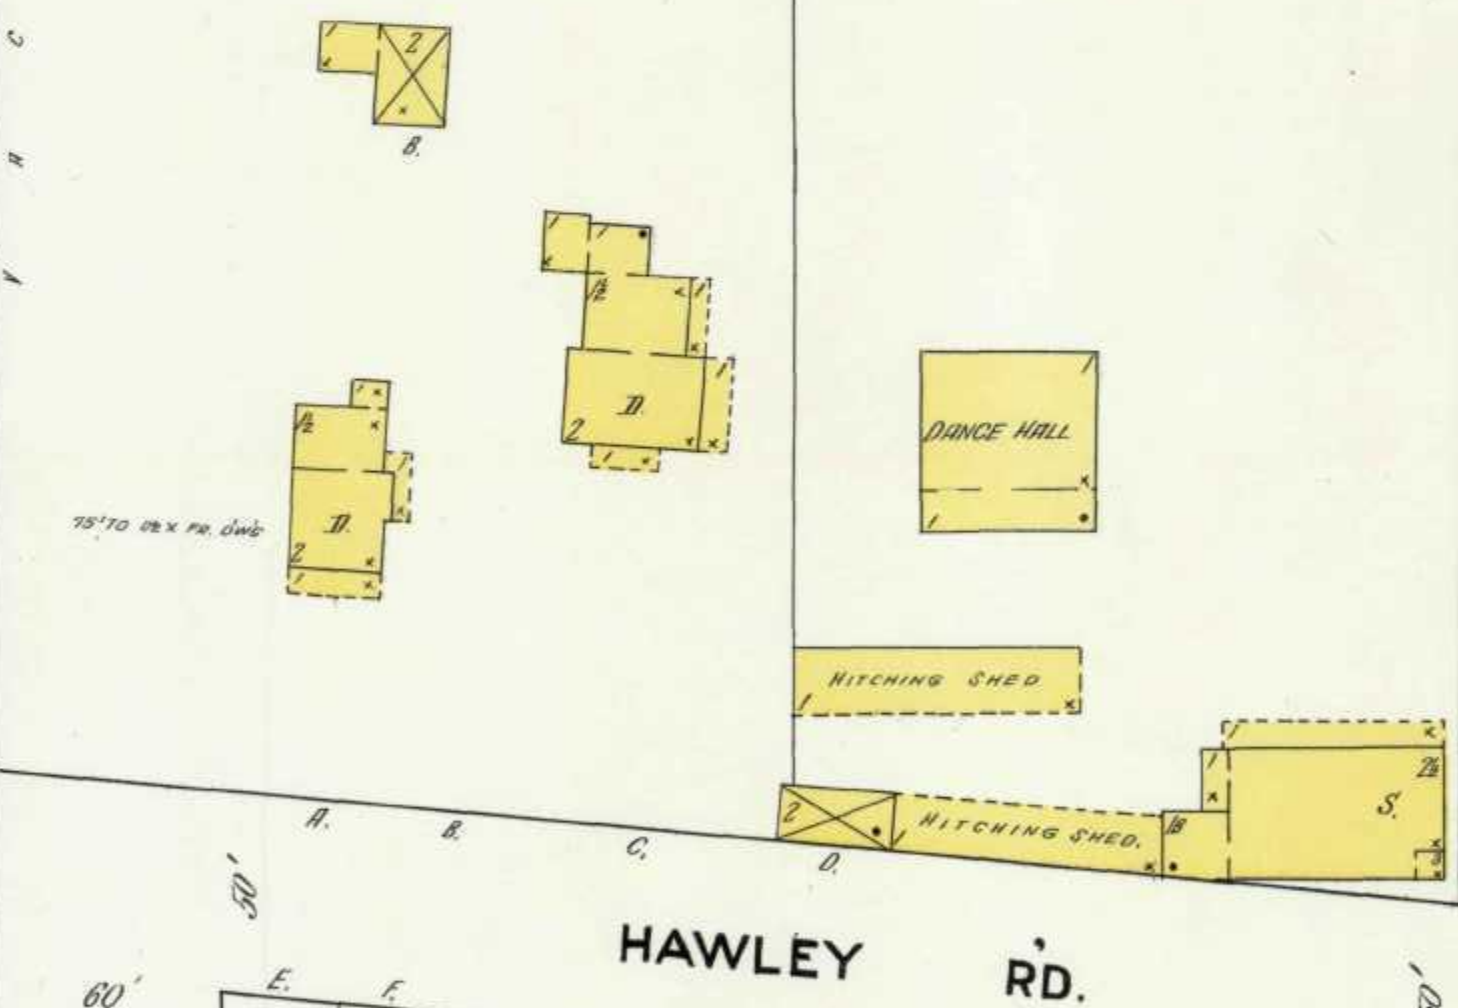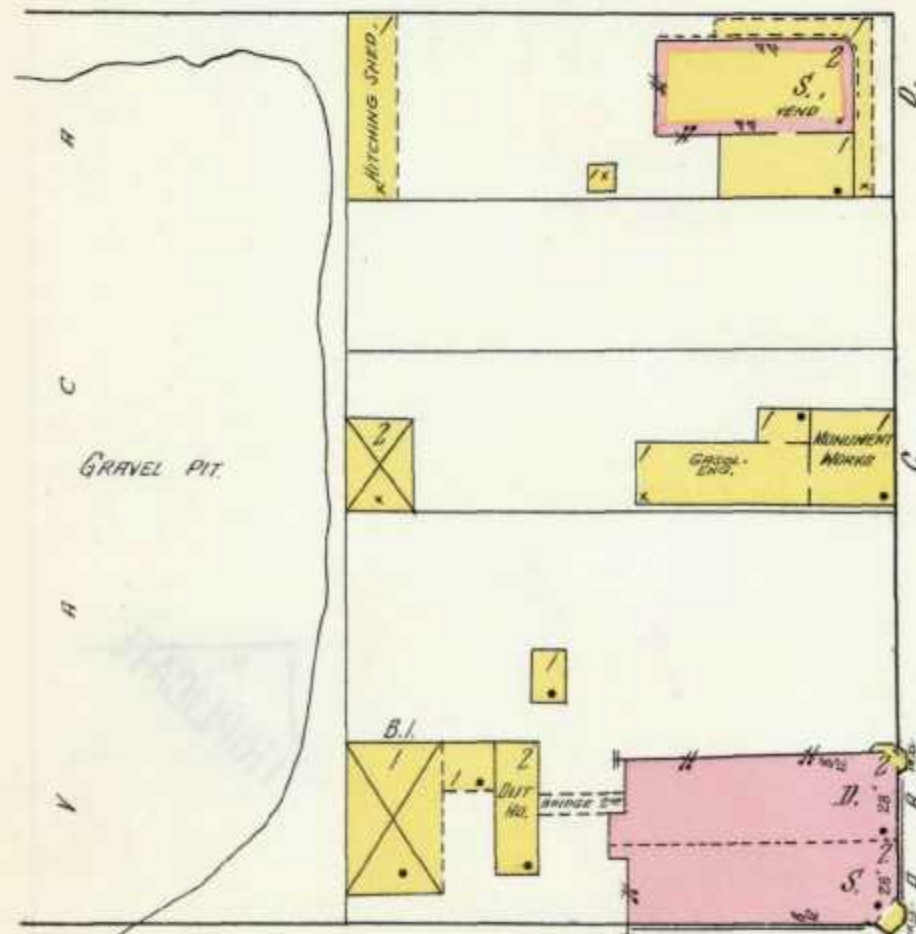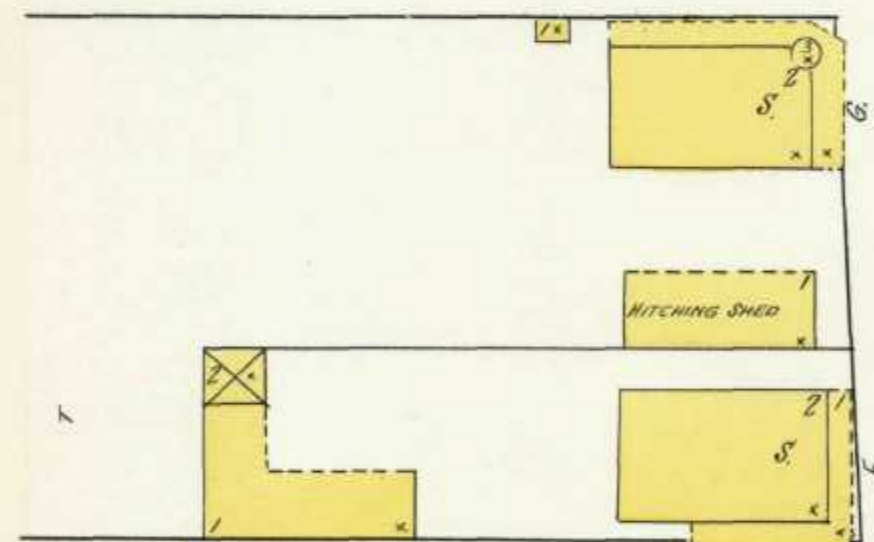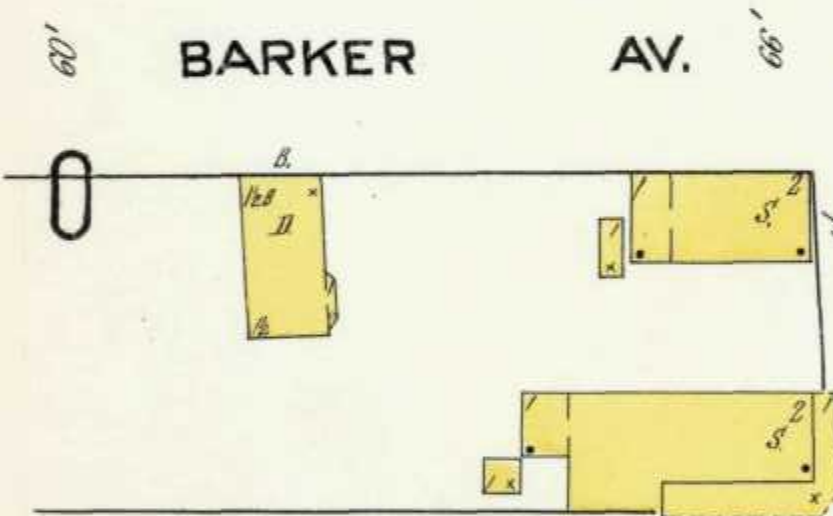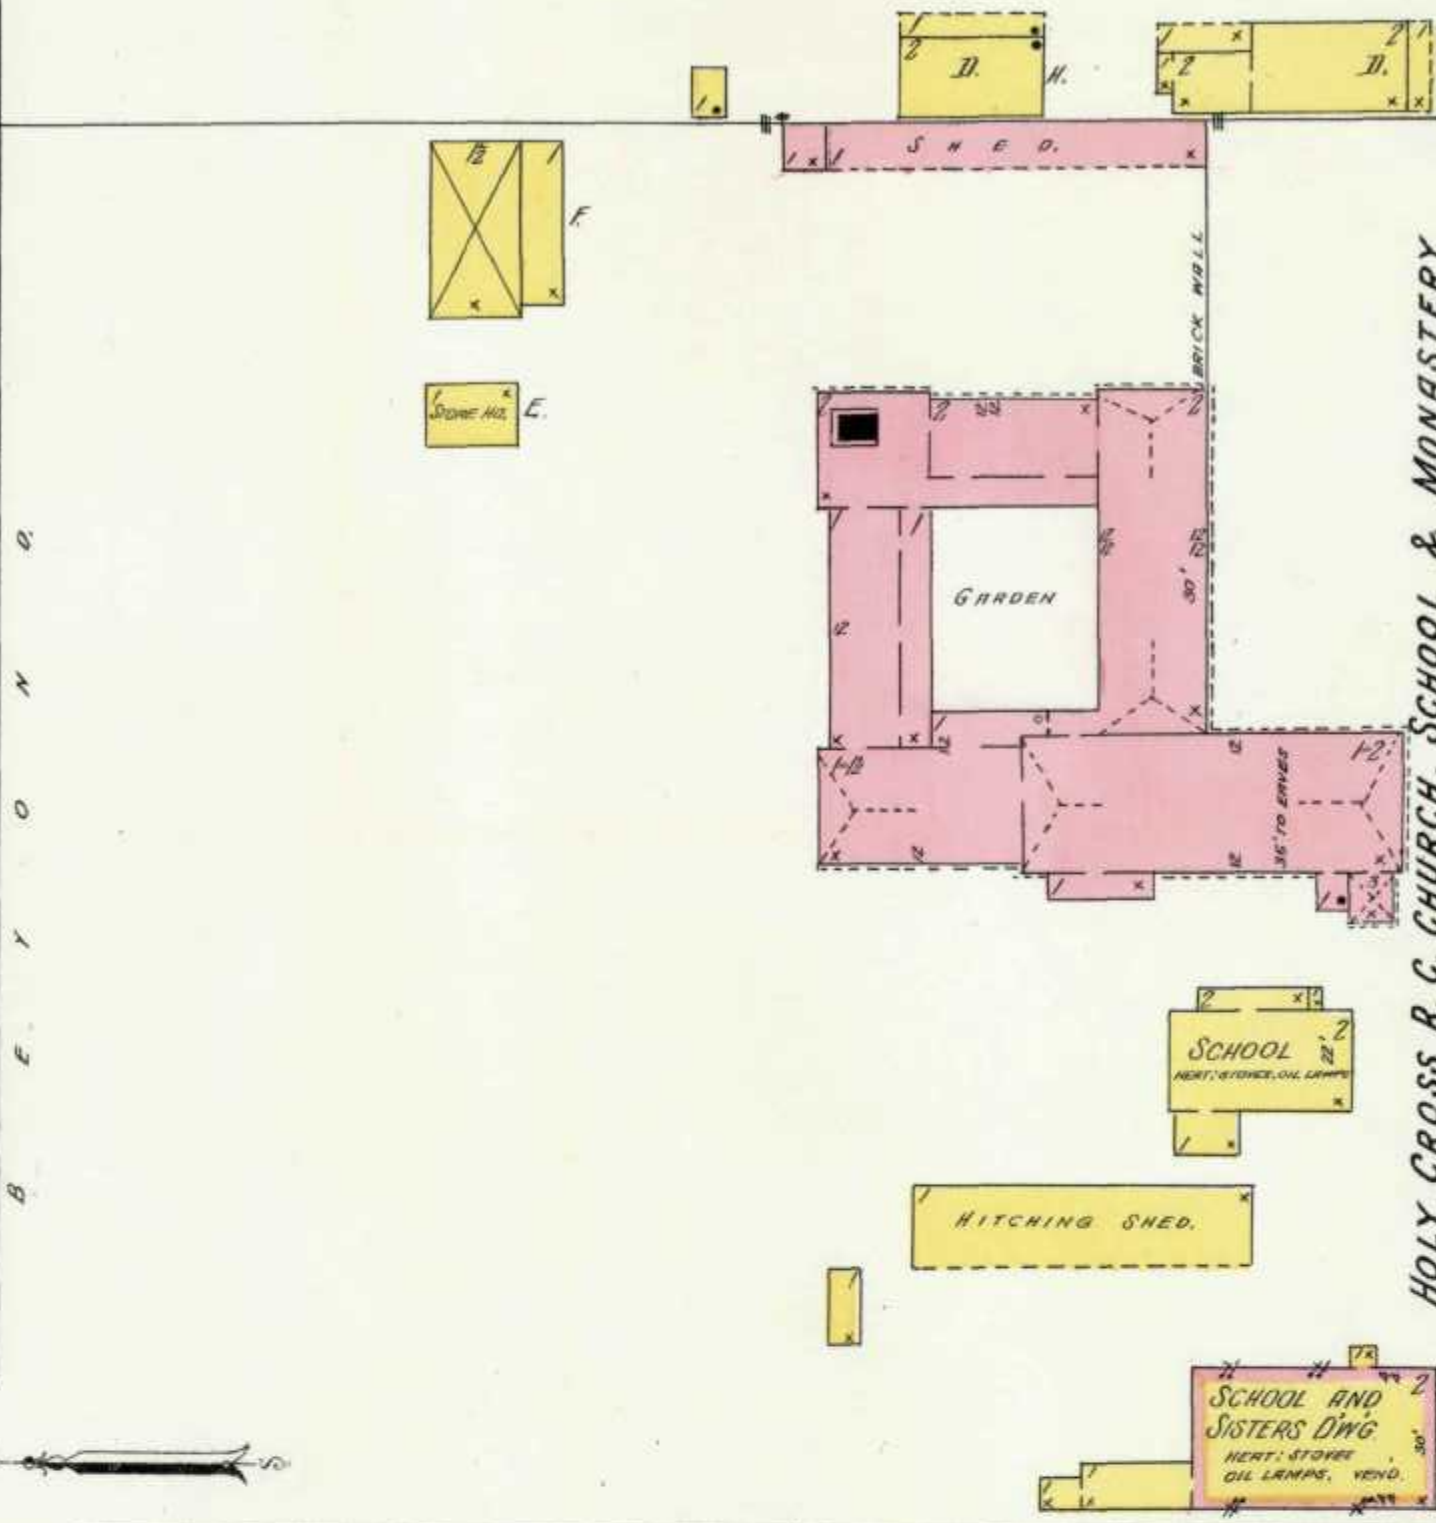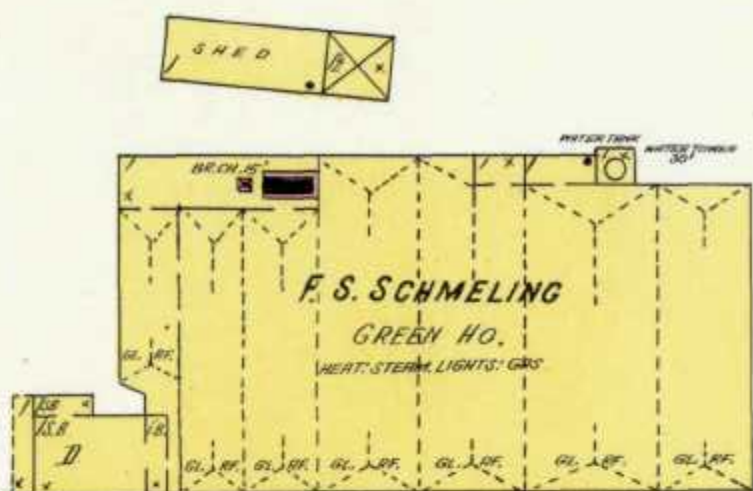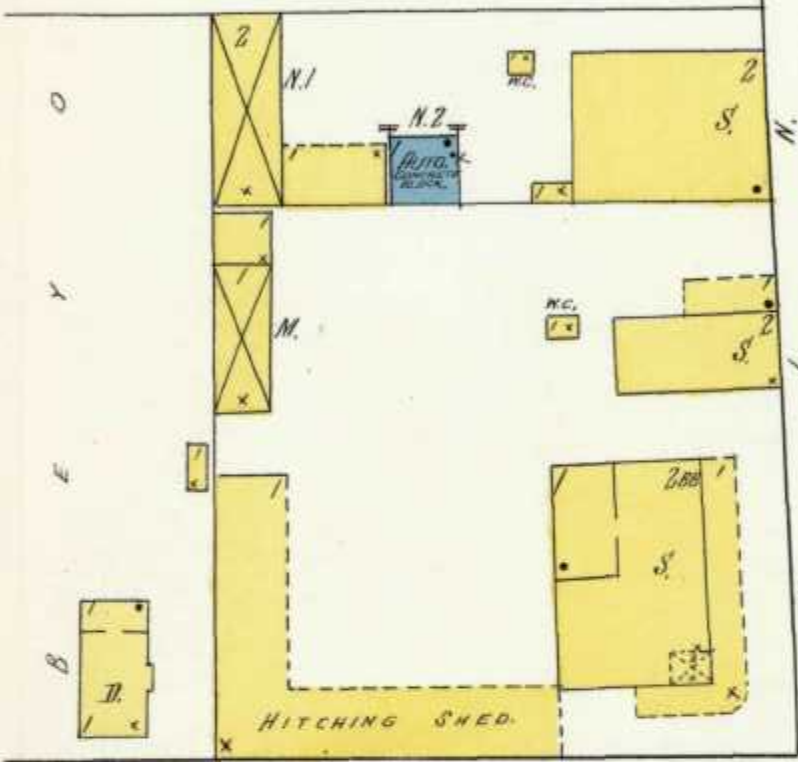

0


761

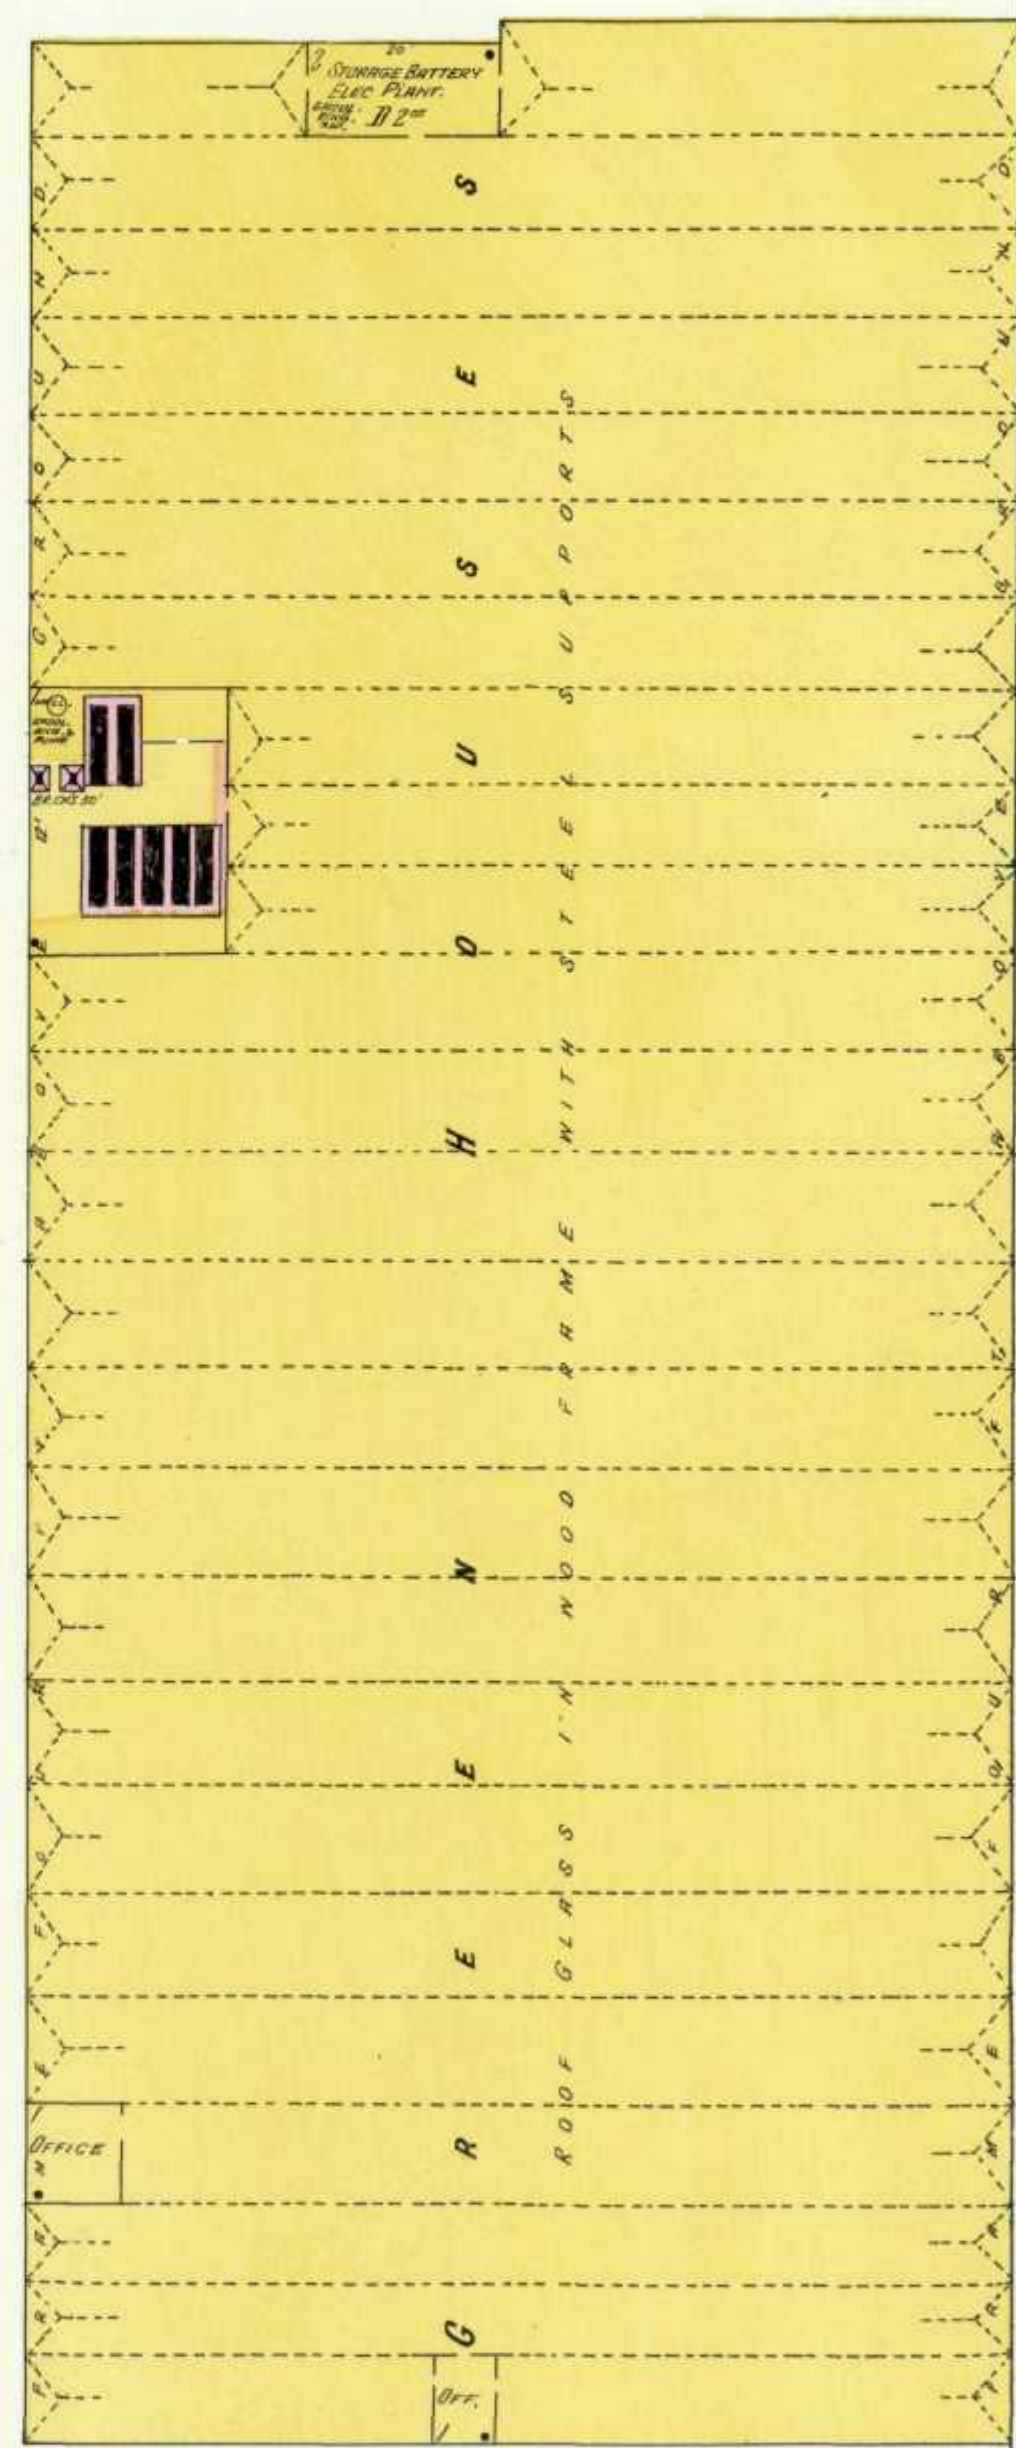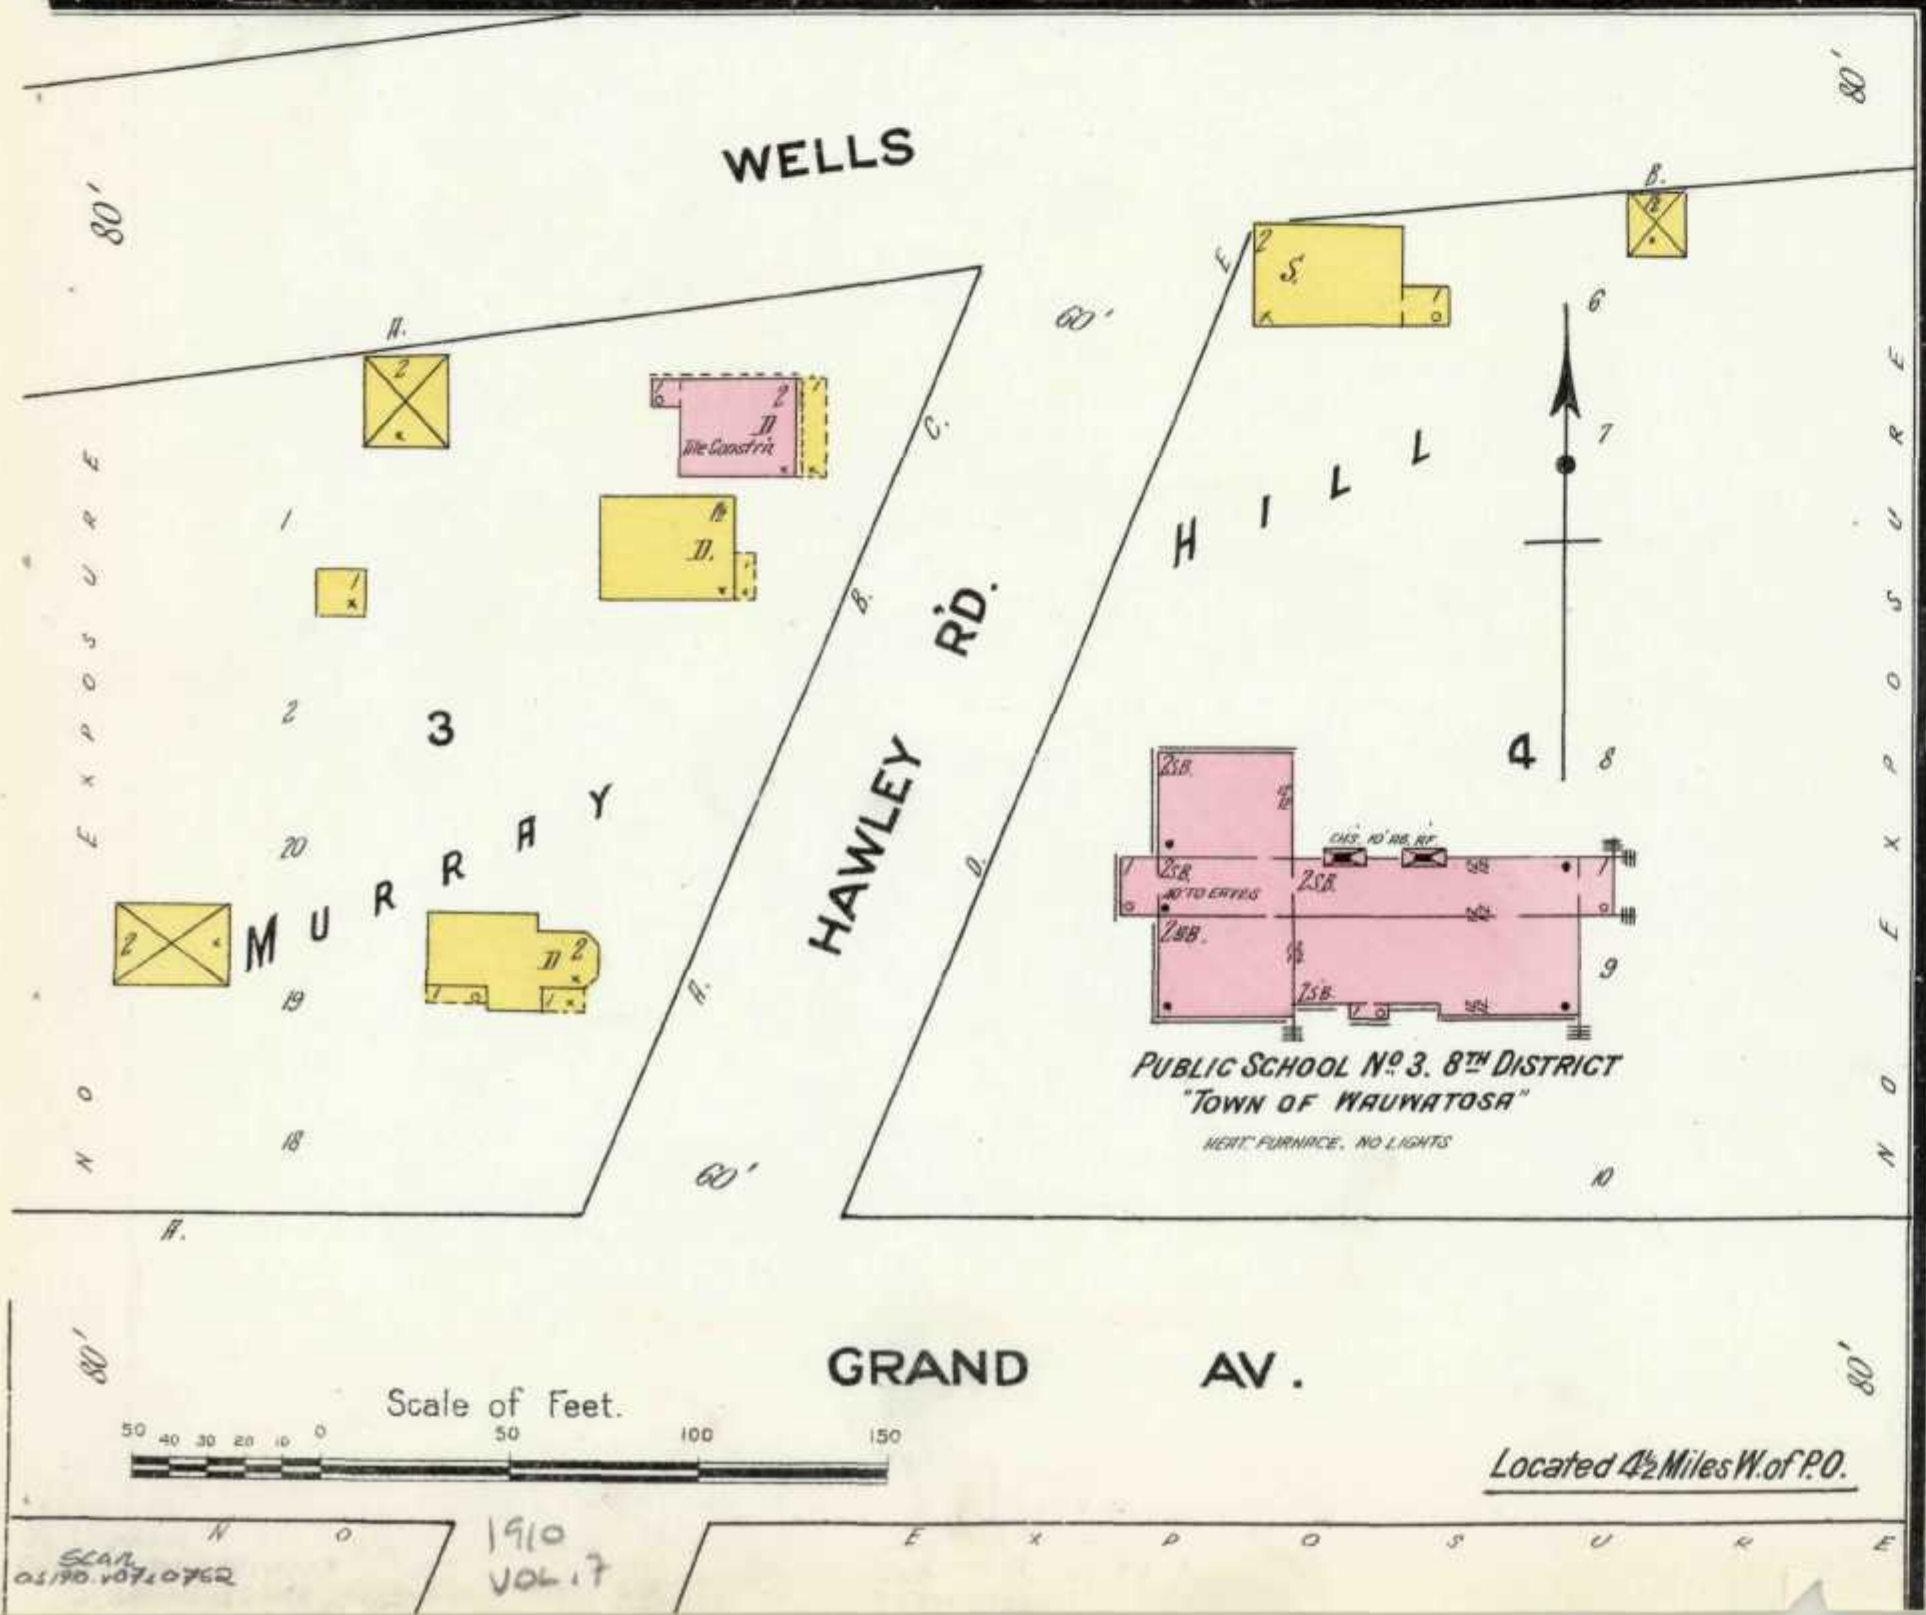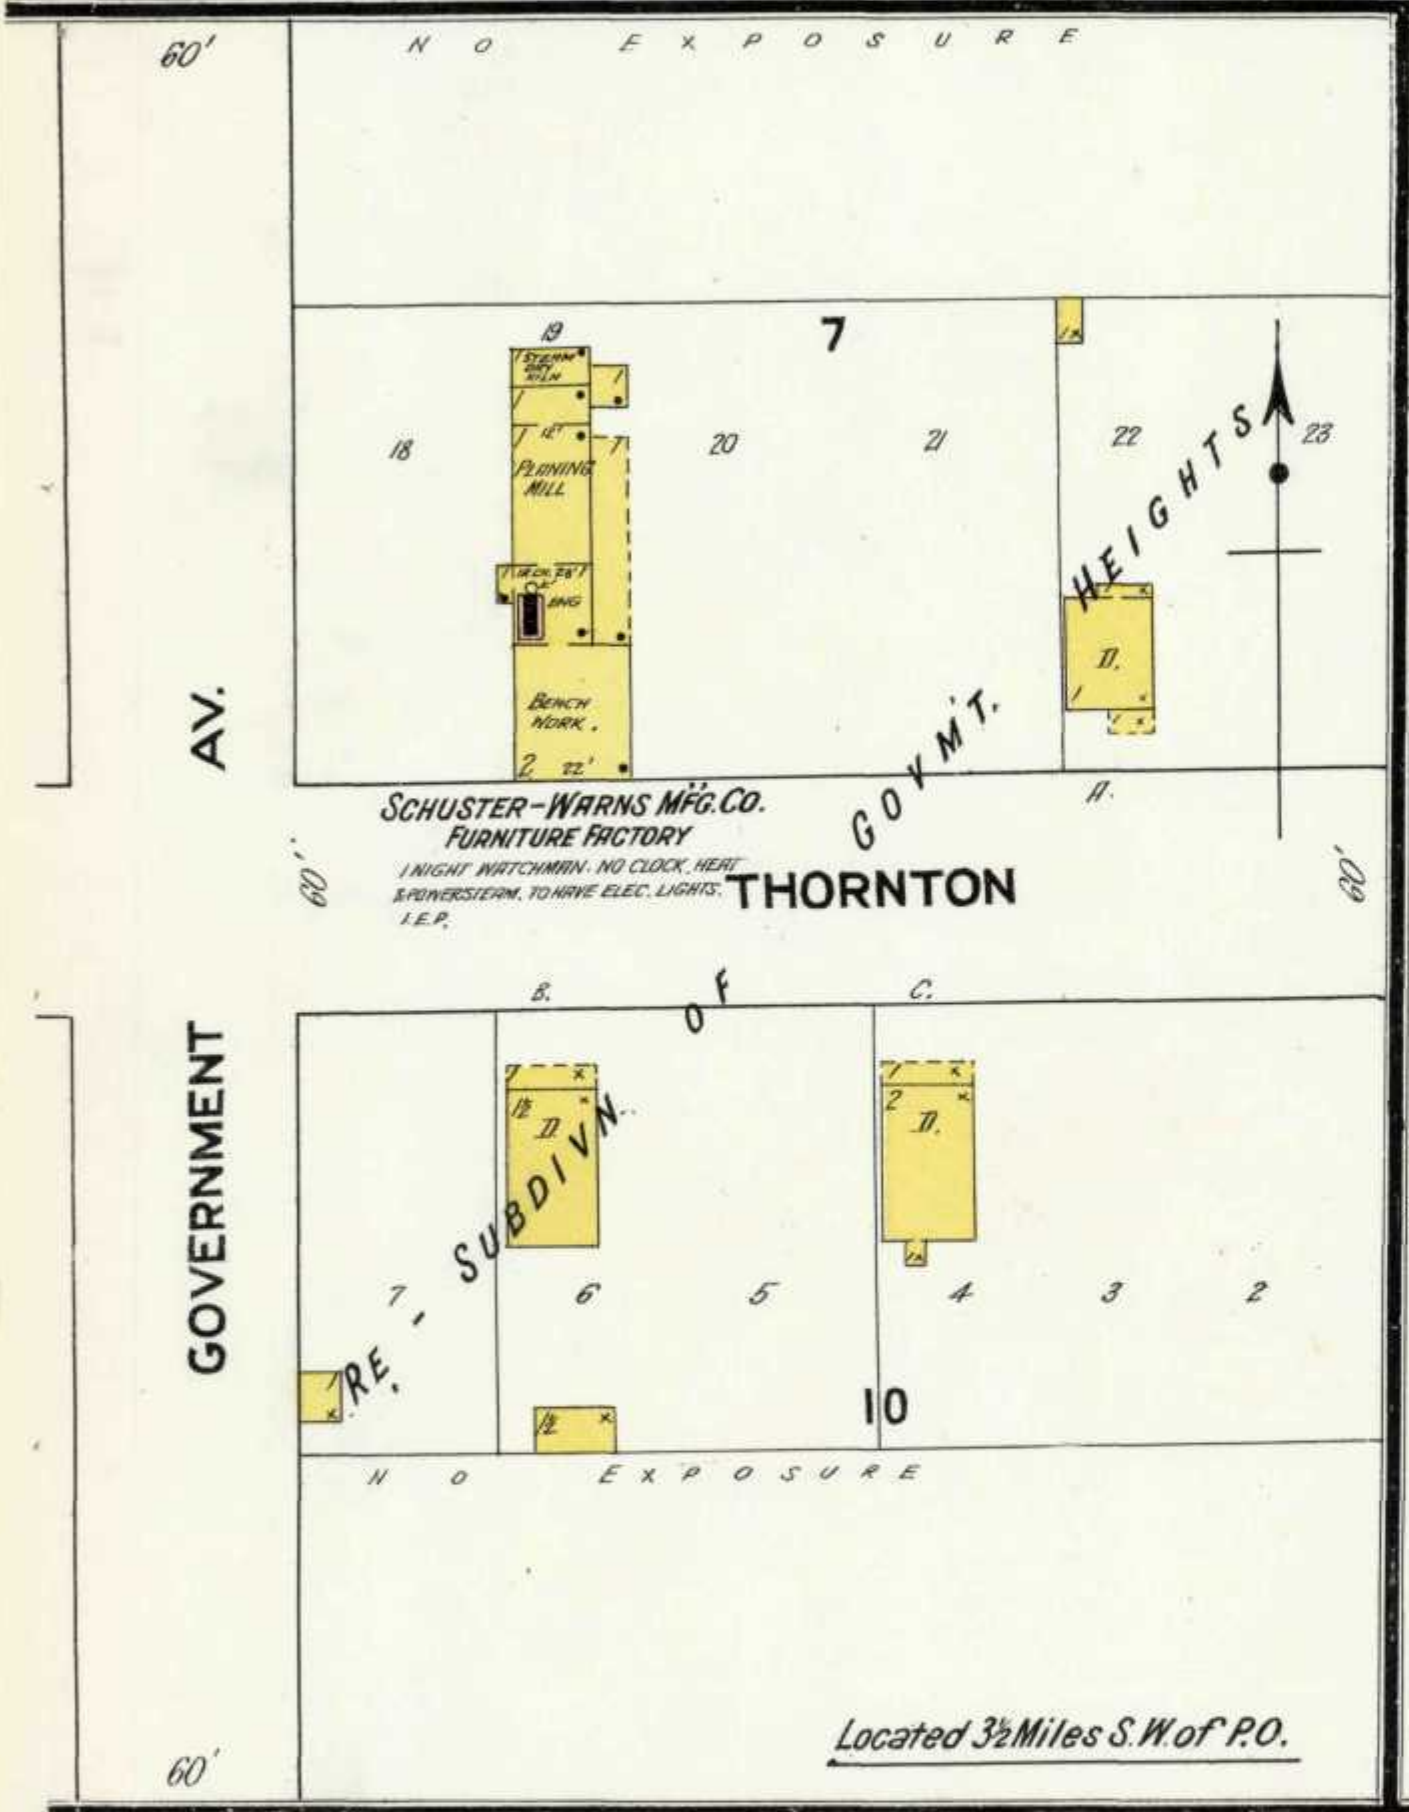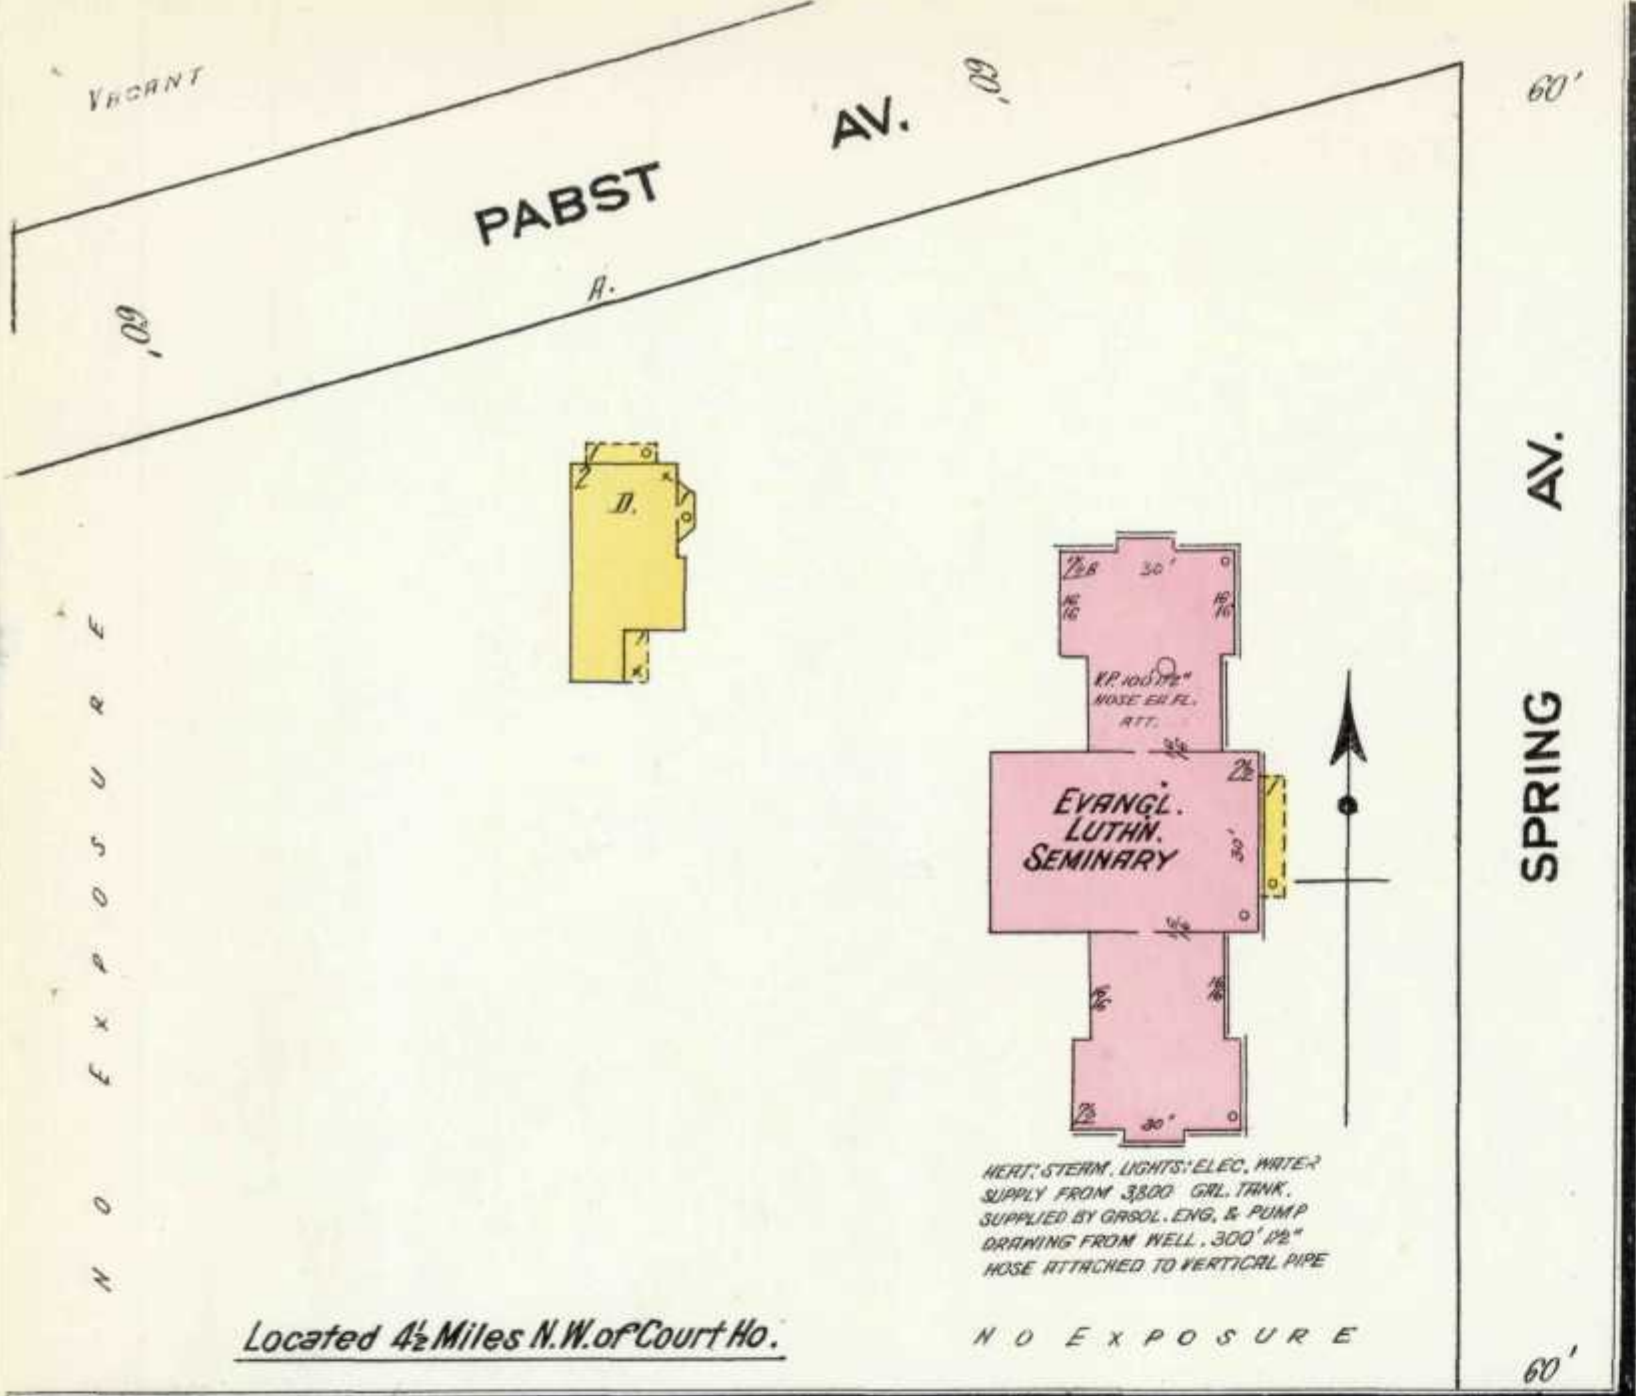


JOHNSON AV

RUMSEY AV. NOT OPENED.

TRIPPLICATE

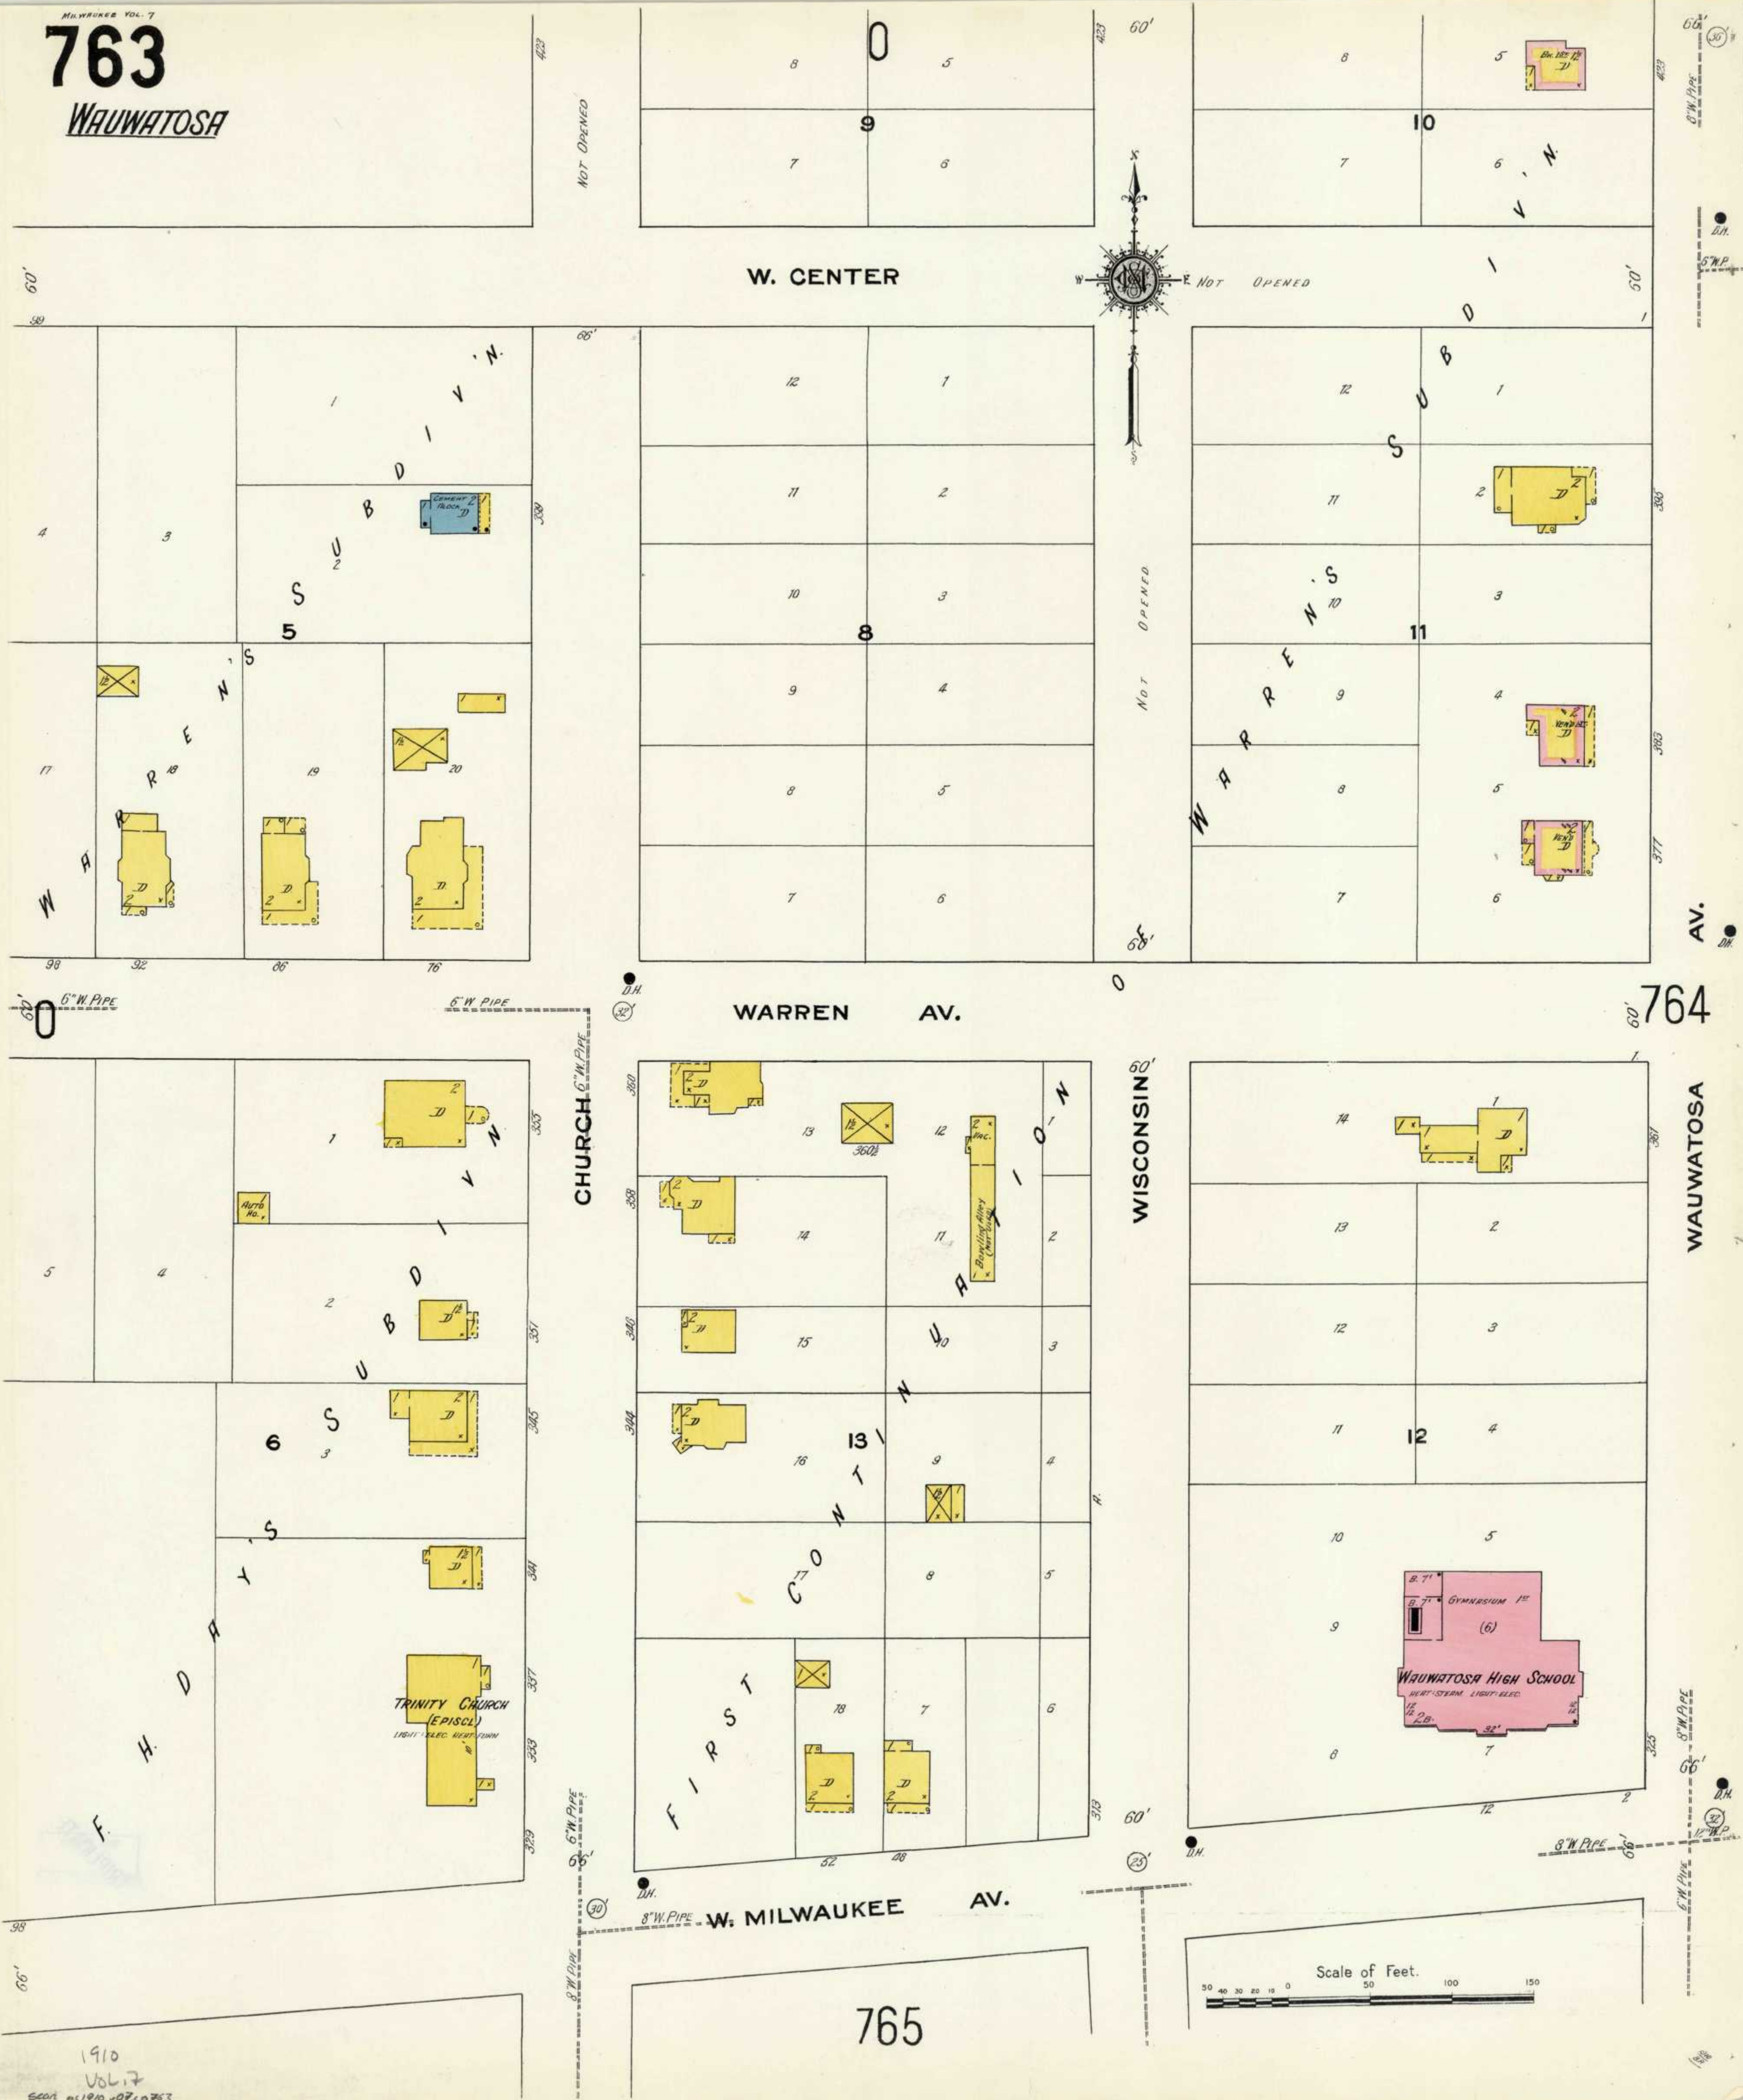

E. CENTER

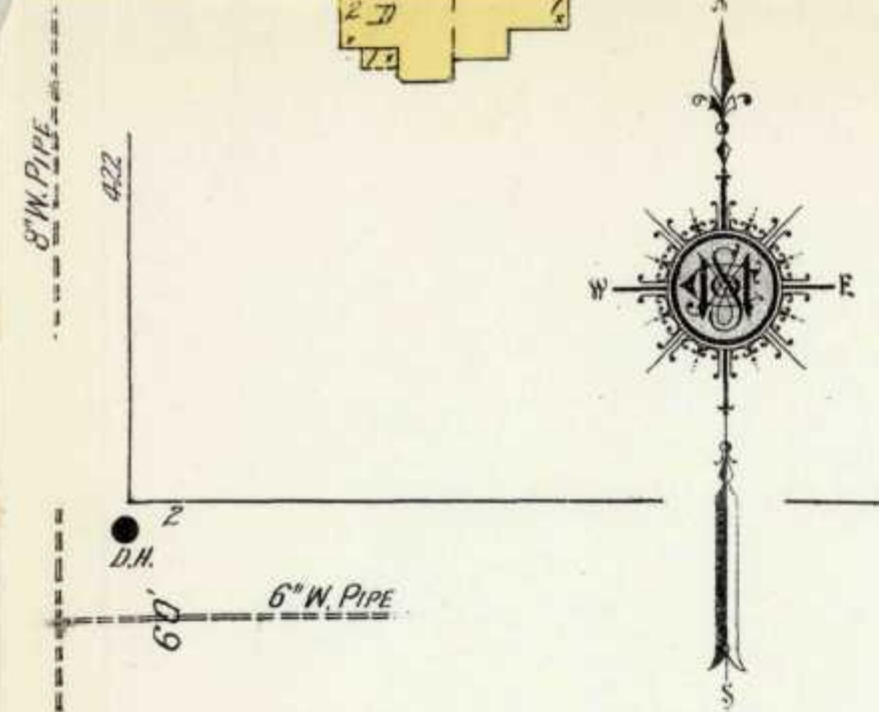


WAUWATOSA

763

767

Scale of Feet.

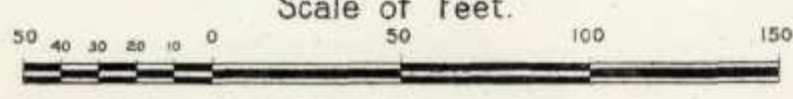

1910
VOL. 7
Scan
20190407.0754

765

WAUWATOSA

W. 763 MILWAUKEE AV.

8" N. PIPE

8" N. PIPE

8" N. PIPE

CHURCH

WISCONSIN

AV.

766

WAUWATOSA

0

HORSE SHED

1ST CONG. CHURCH
HEAT. FURNACE -
LIGHT. ELECTRIC -
BRICK 1ST

HORSE SHED

STATE

Menomonee River

N. MAIN

769




Scale of Feet.
0 50 100 150

1910 SEM 22190 0730765
VOL. 7

771

772

C. M. & ST. P. R. R.

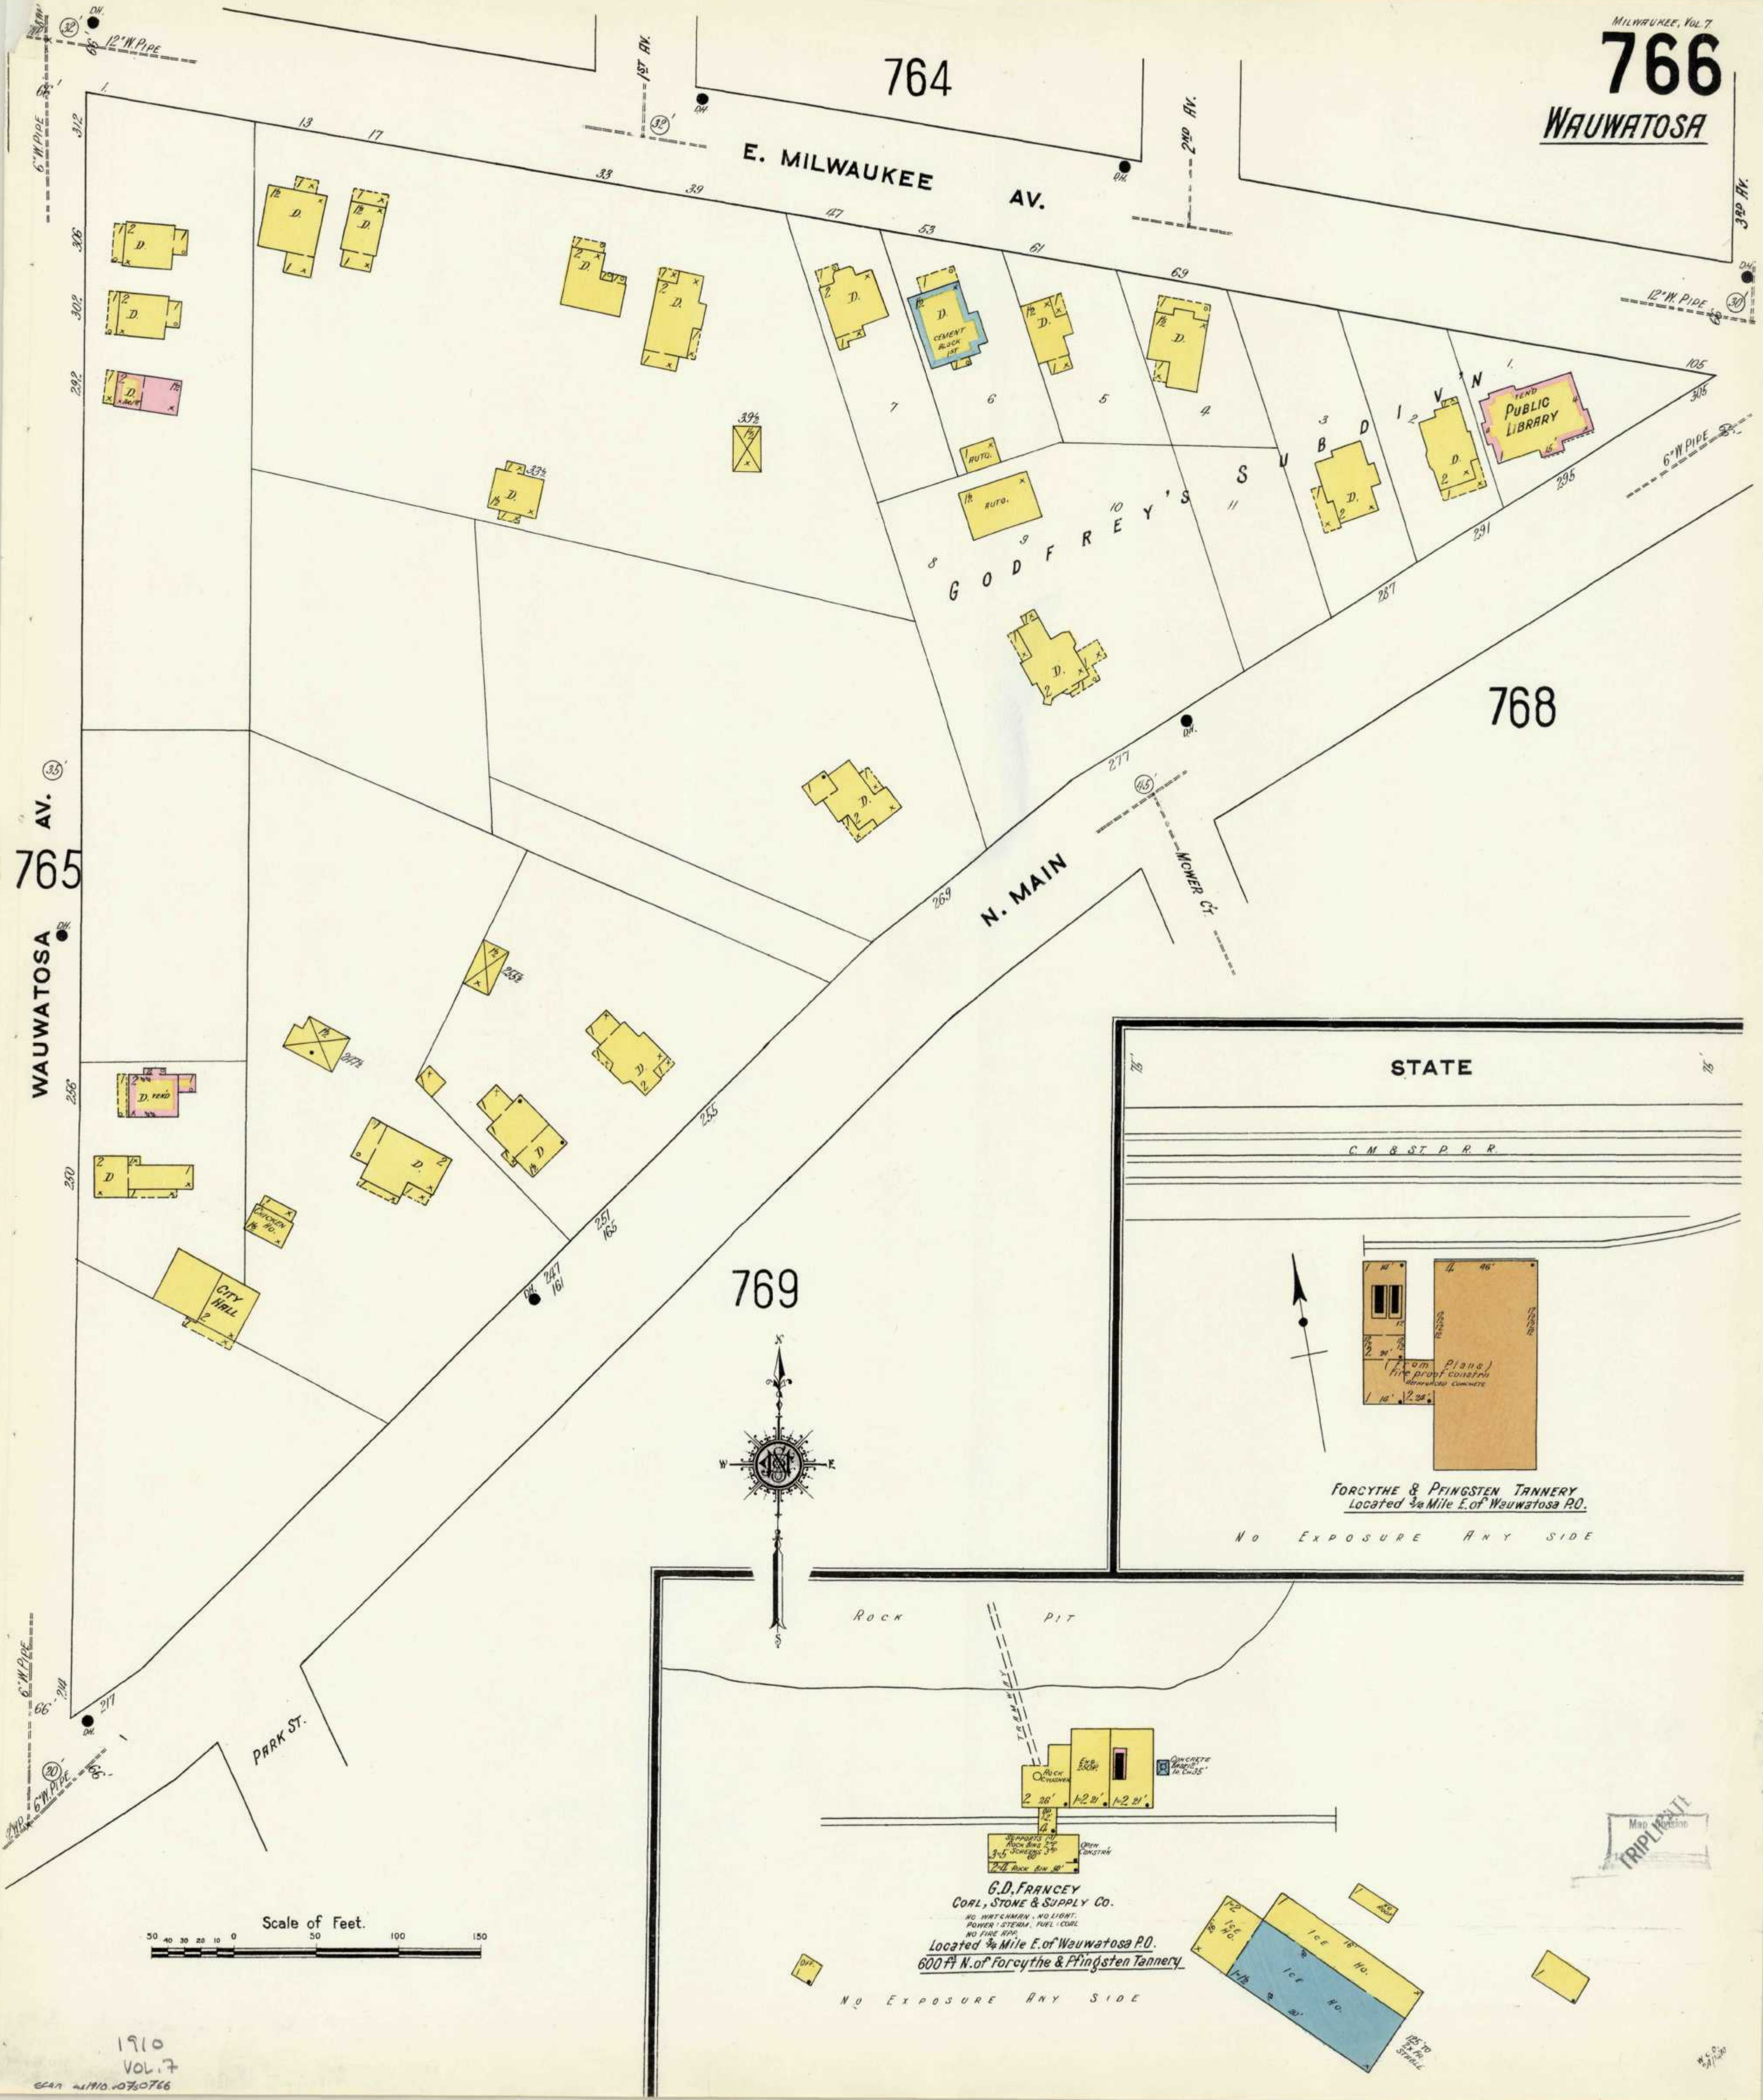

767









WAUWATOSA

E. CENTER

0












AV.
764.
3RD

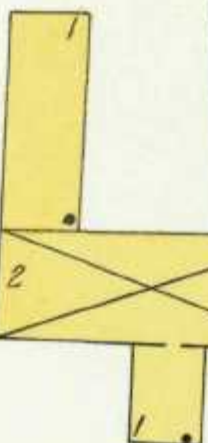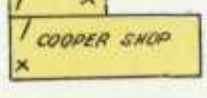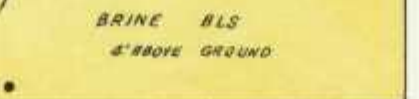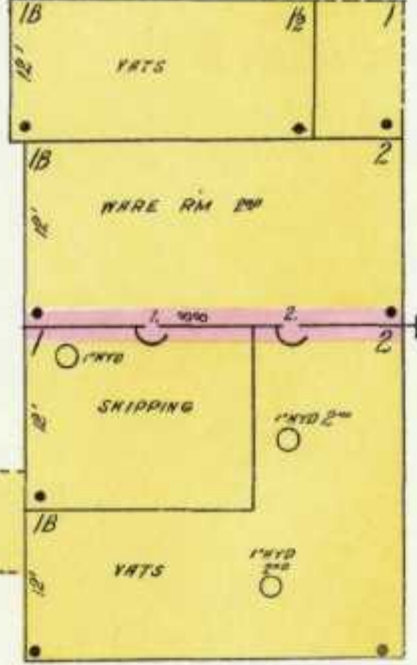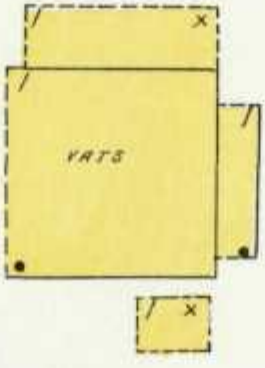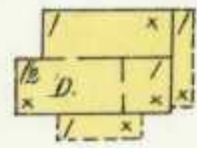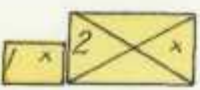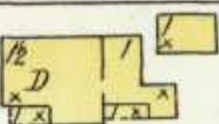

MILWAUKEE PICKLE CO.

NO WATCHMAN, HEAT STOVES -
LIGHTS - ELEC. POWER - STEAM -
FUEL - COAL, SMALL LENGTHS - HOSE -
CITY WATER -

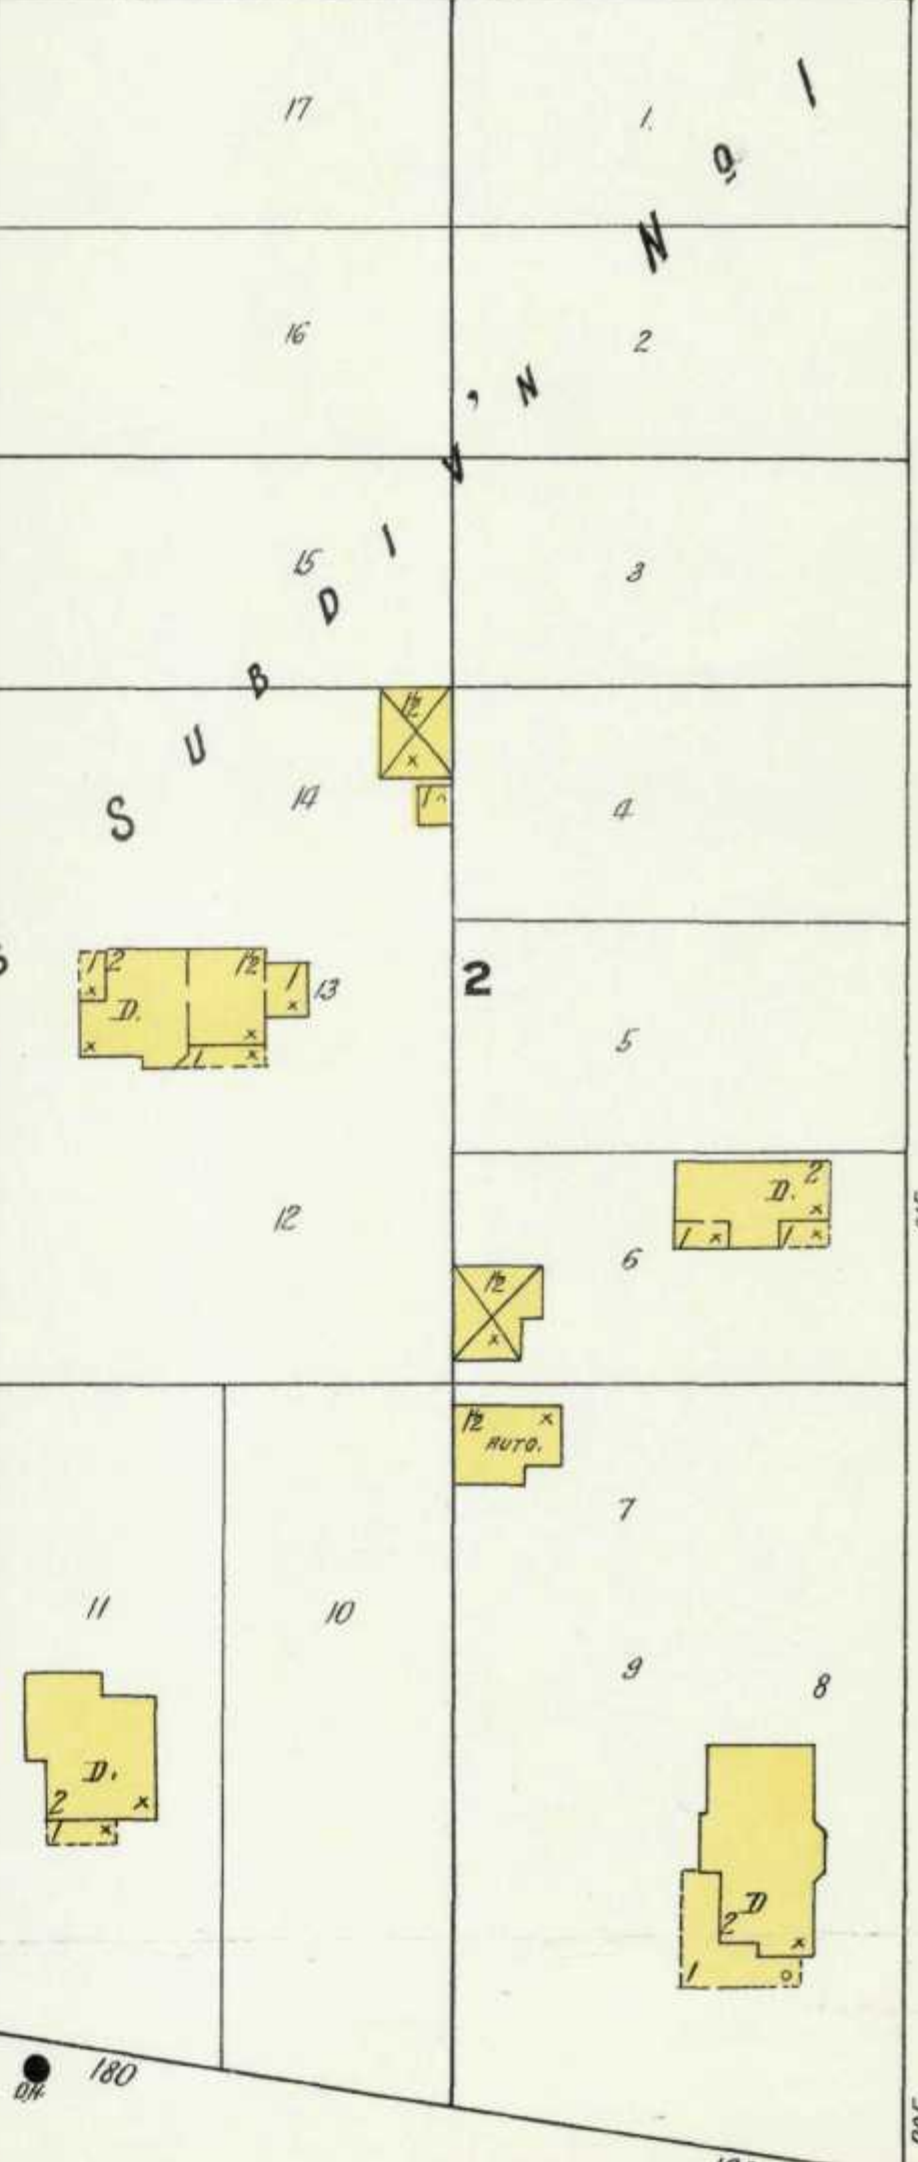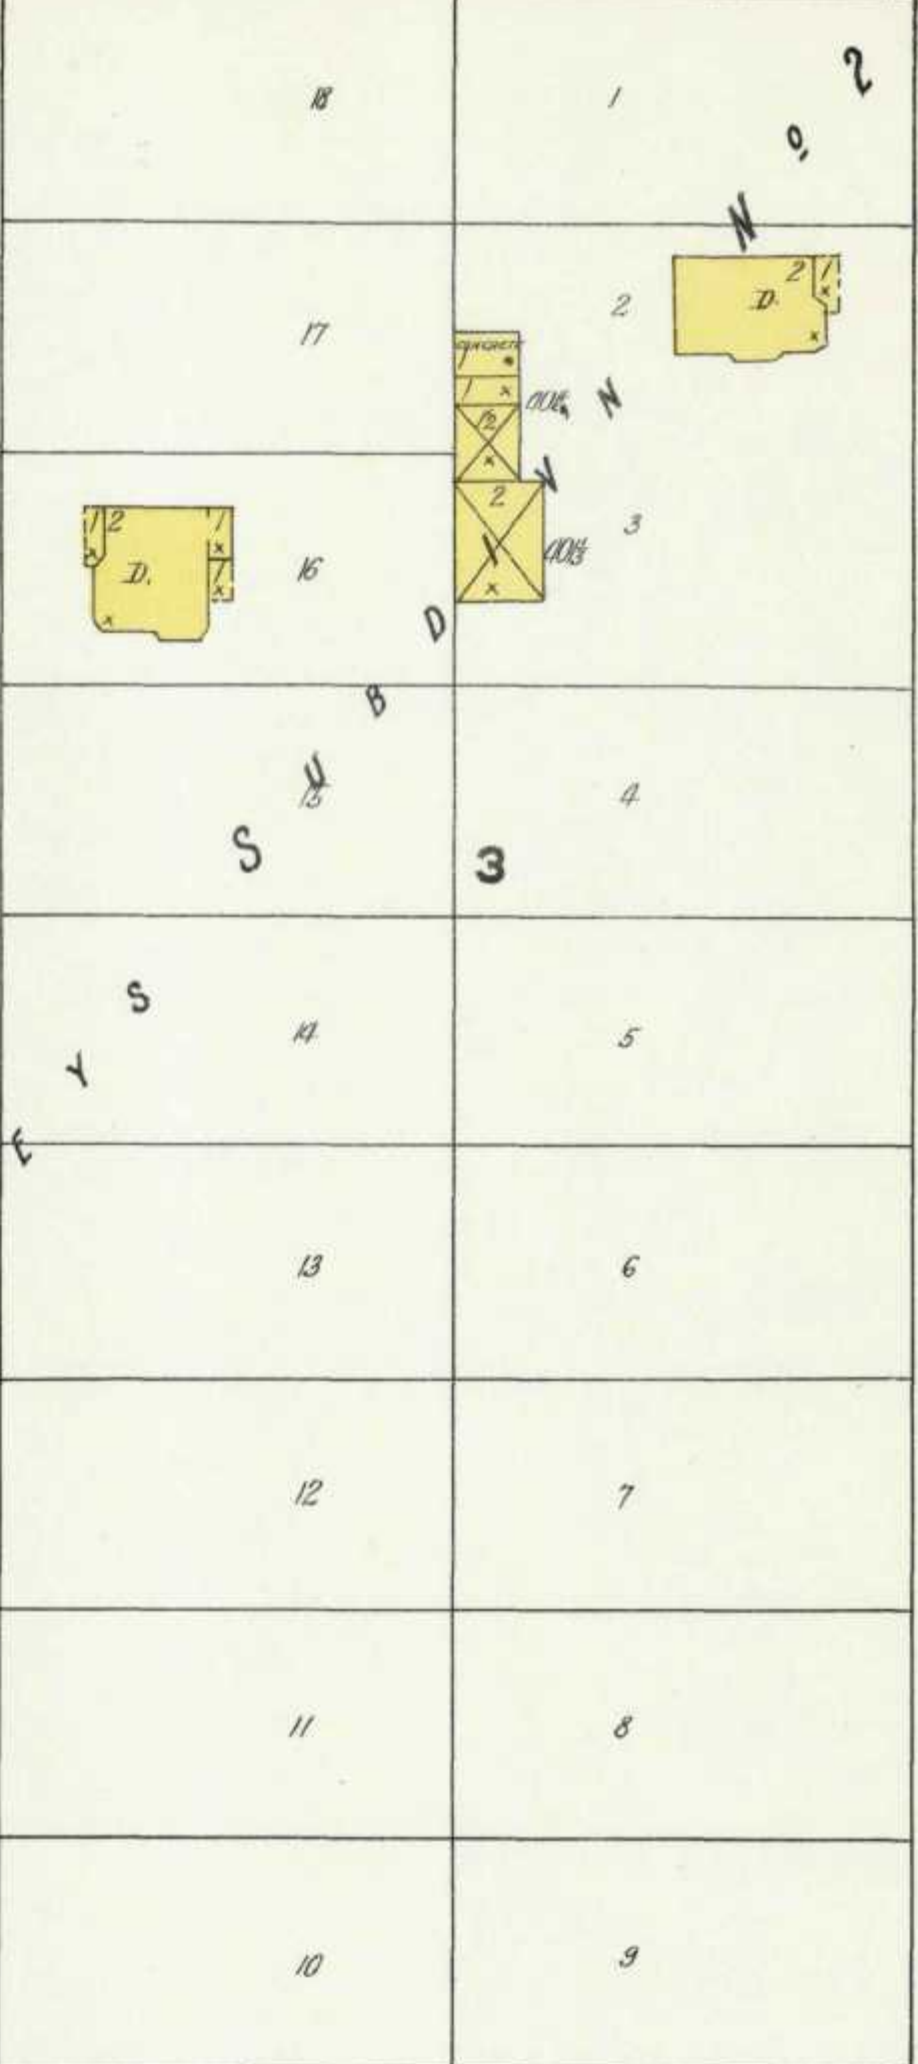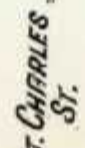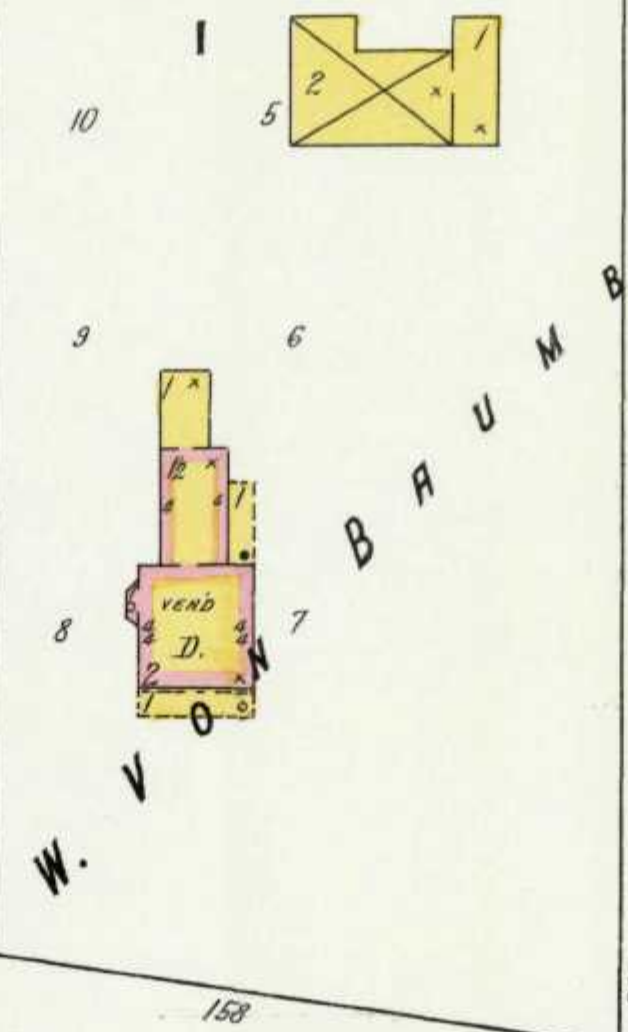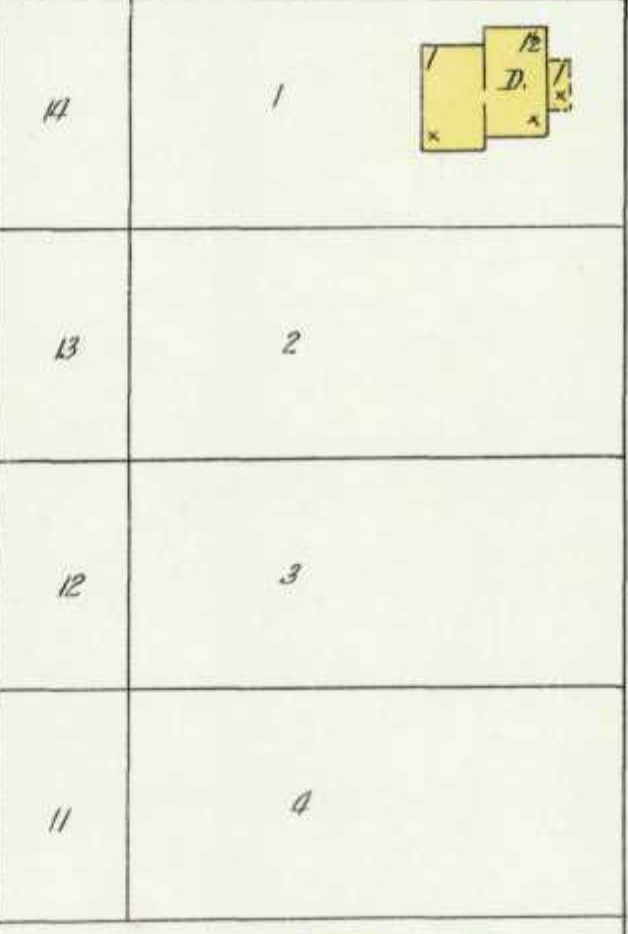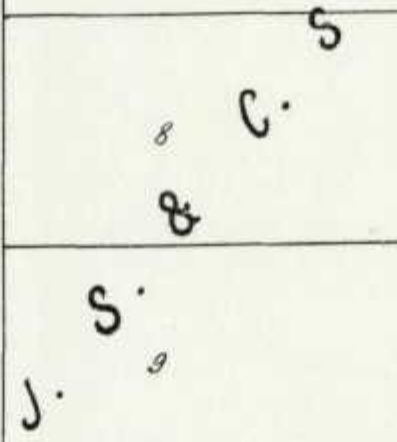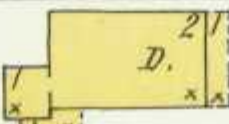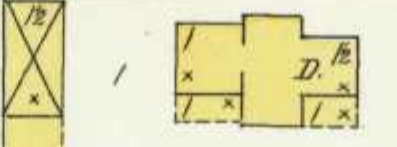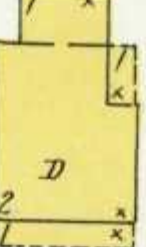

LAKE

AV.

AV.


0

6TH

E. MILWAUKEE AV.

768


Scale of Feet.

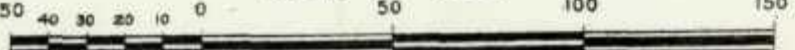

1910


VOL. 7

ECOA 1910.07.0767

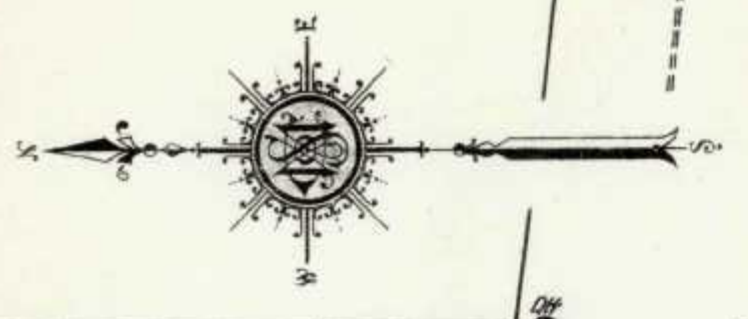

Scale of Feet.
0 50 100 150

1910
Vol. 7
Scan
as 1910 v07-0768

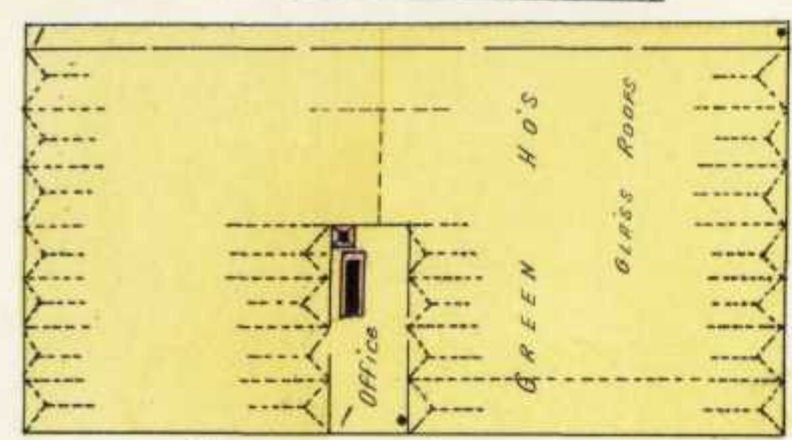

HEITMAN & BAERMAN
FLORISTS.
Located 4 1/2 Miles N.W. of Milwaukee P.O.

WALTER H. HUMMEL & CO.
FLORISTS.
located 4 1/2 Miles N.W. of Milwaukee P.O.

WASHINGTON

N. MAIN

766

MOWER CT.

768

RE-SUBDIVN.
OF
LOTS 1 & 2

STICKNEYS SUBDIVN.

VINE

SPORELEDER'S SUBD V'N.

PARK

ST JAMES ST.


ALICE

770

765


STATE

Scale of Feet.

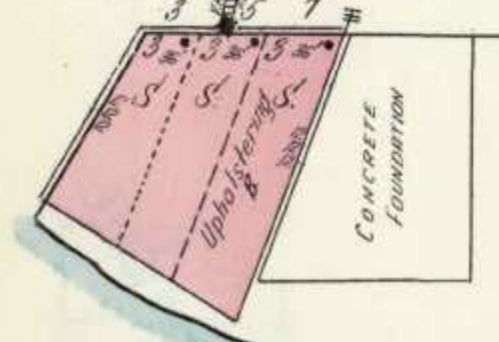

Menomonee River


772

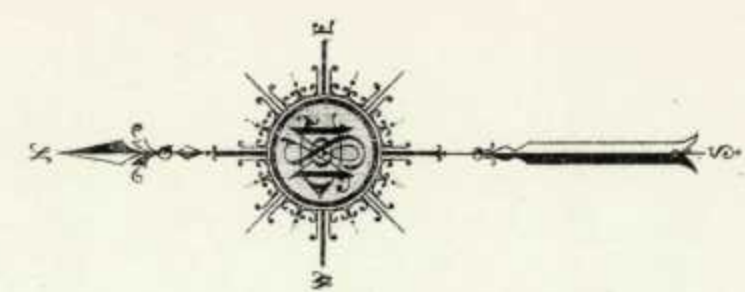

DIVISION
60'
60'


0

5TH AV.

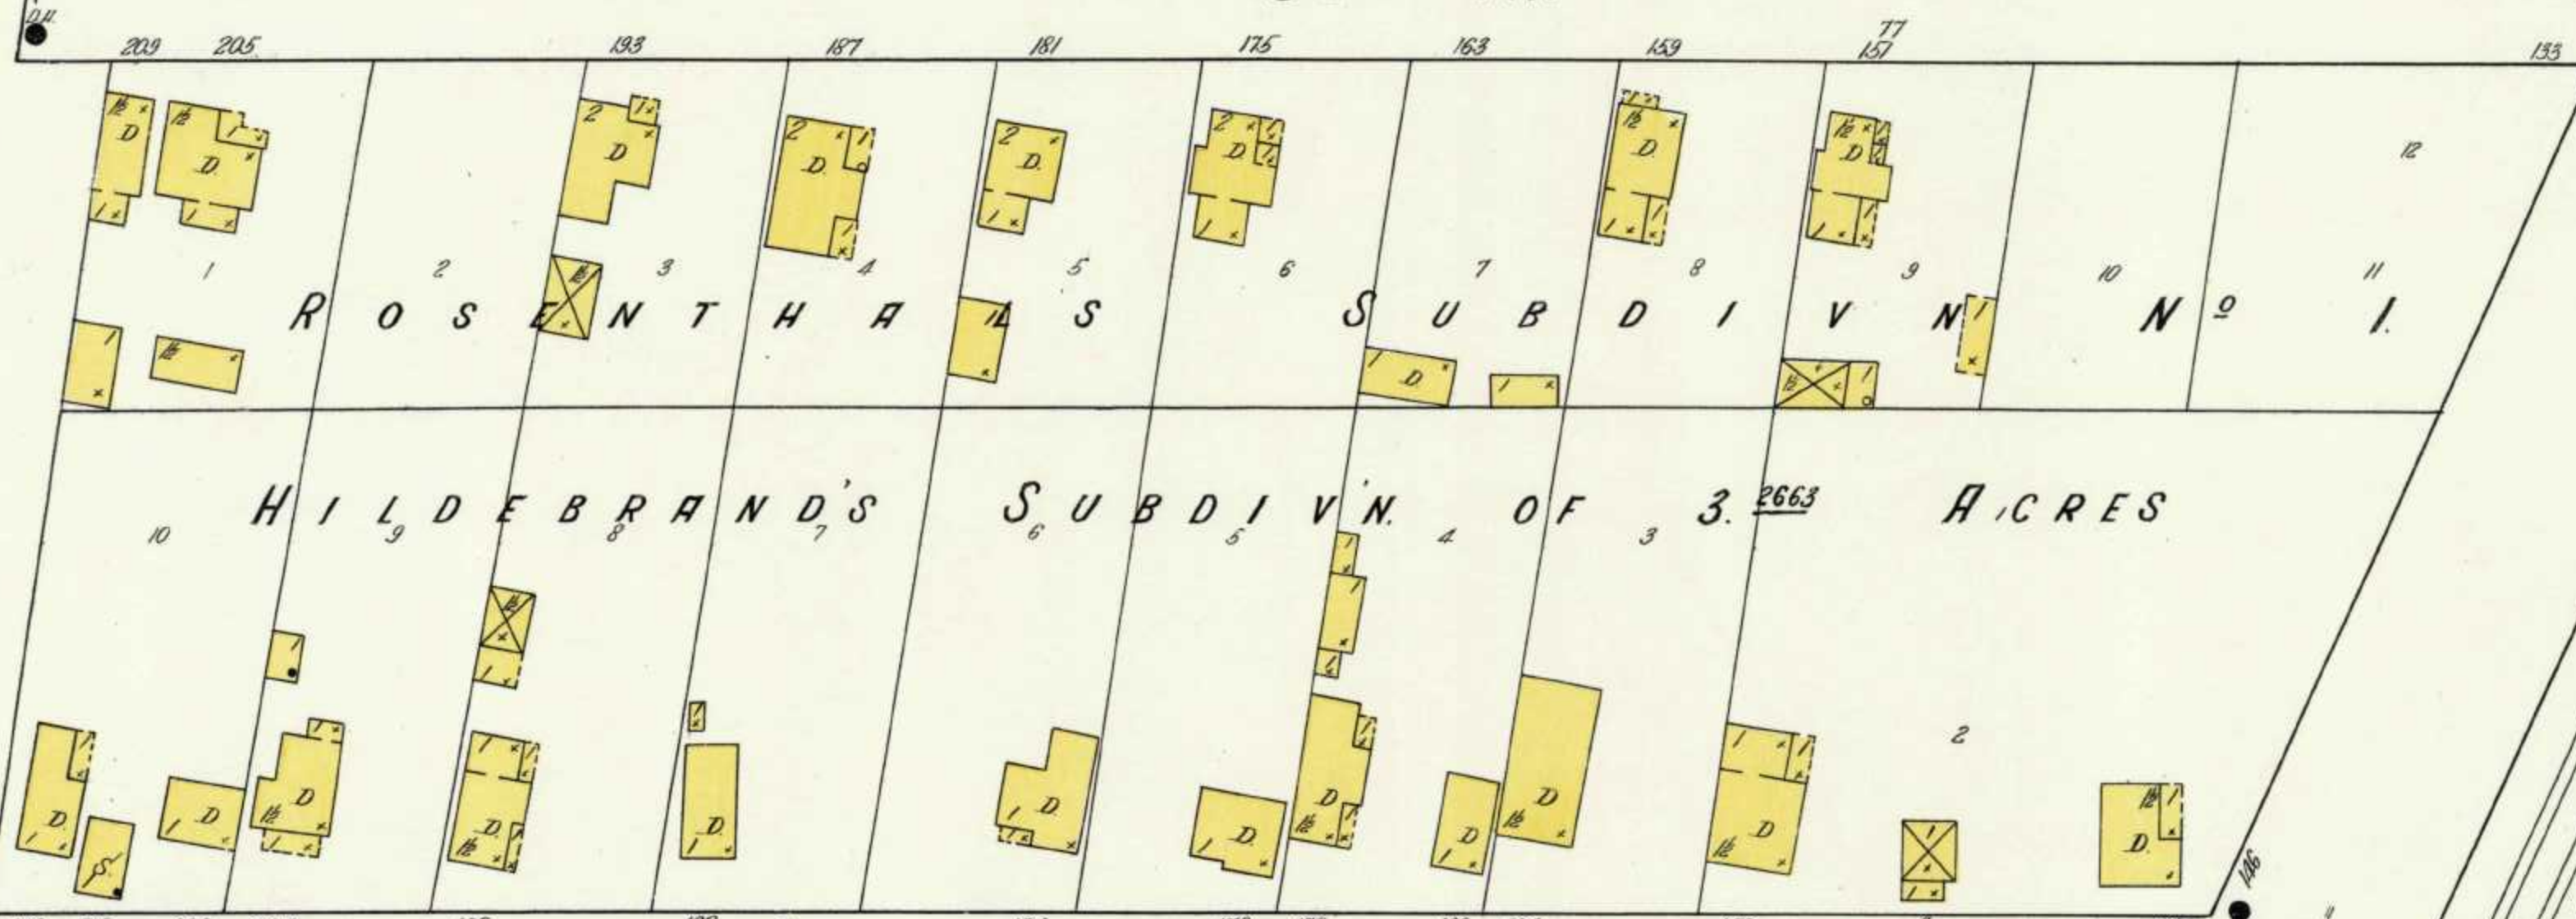


768


4TH AV.

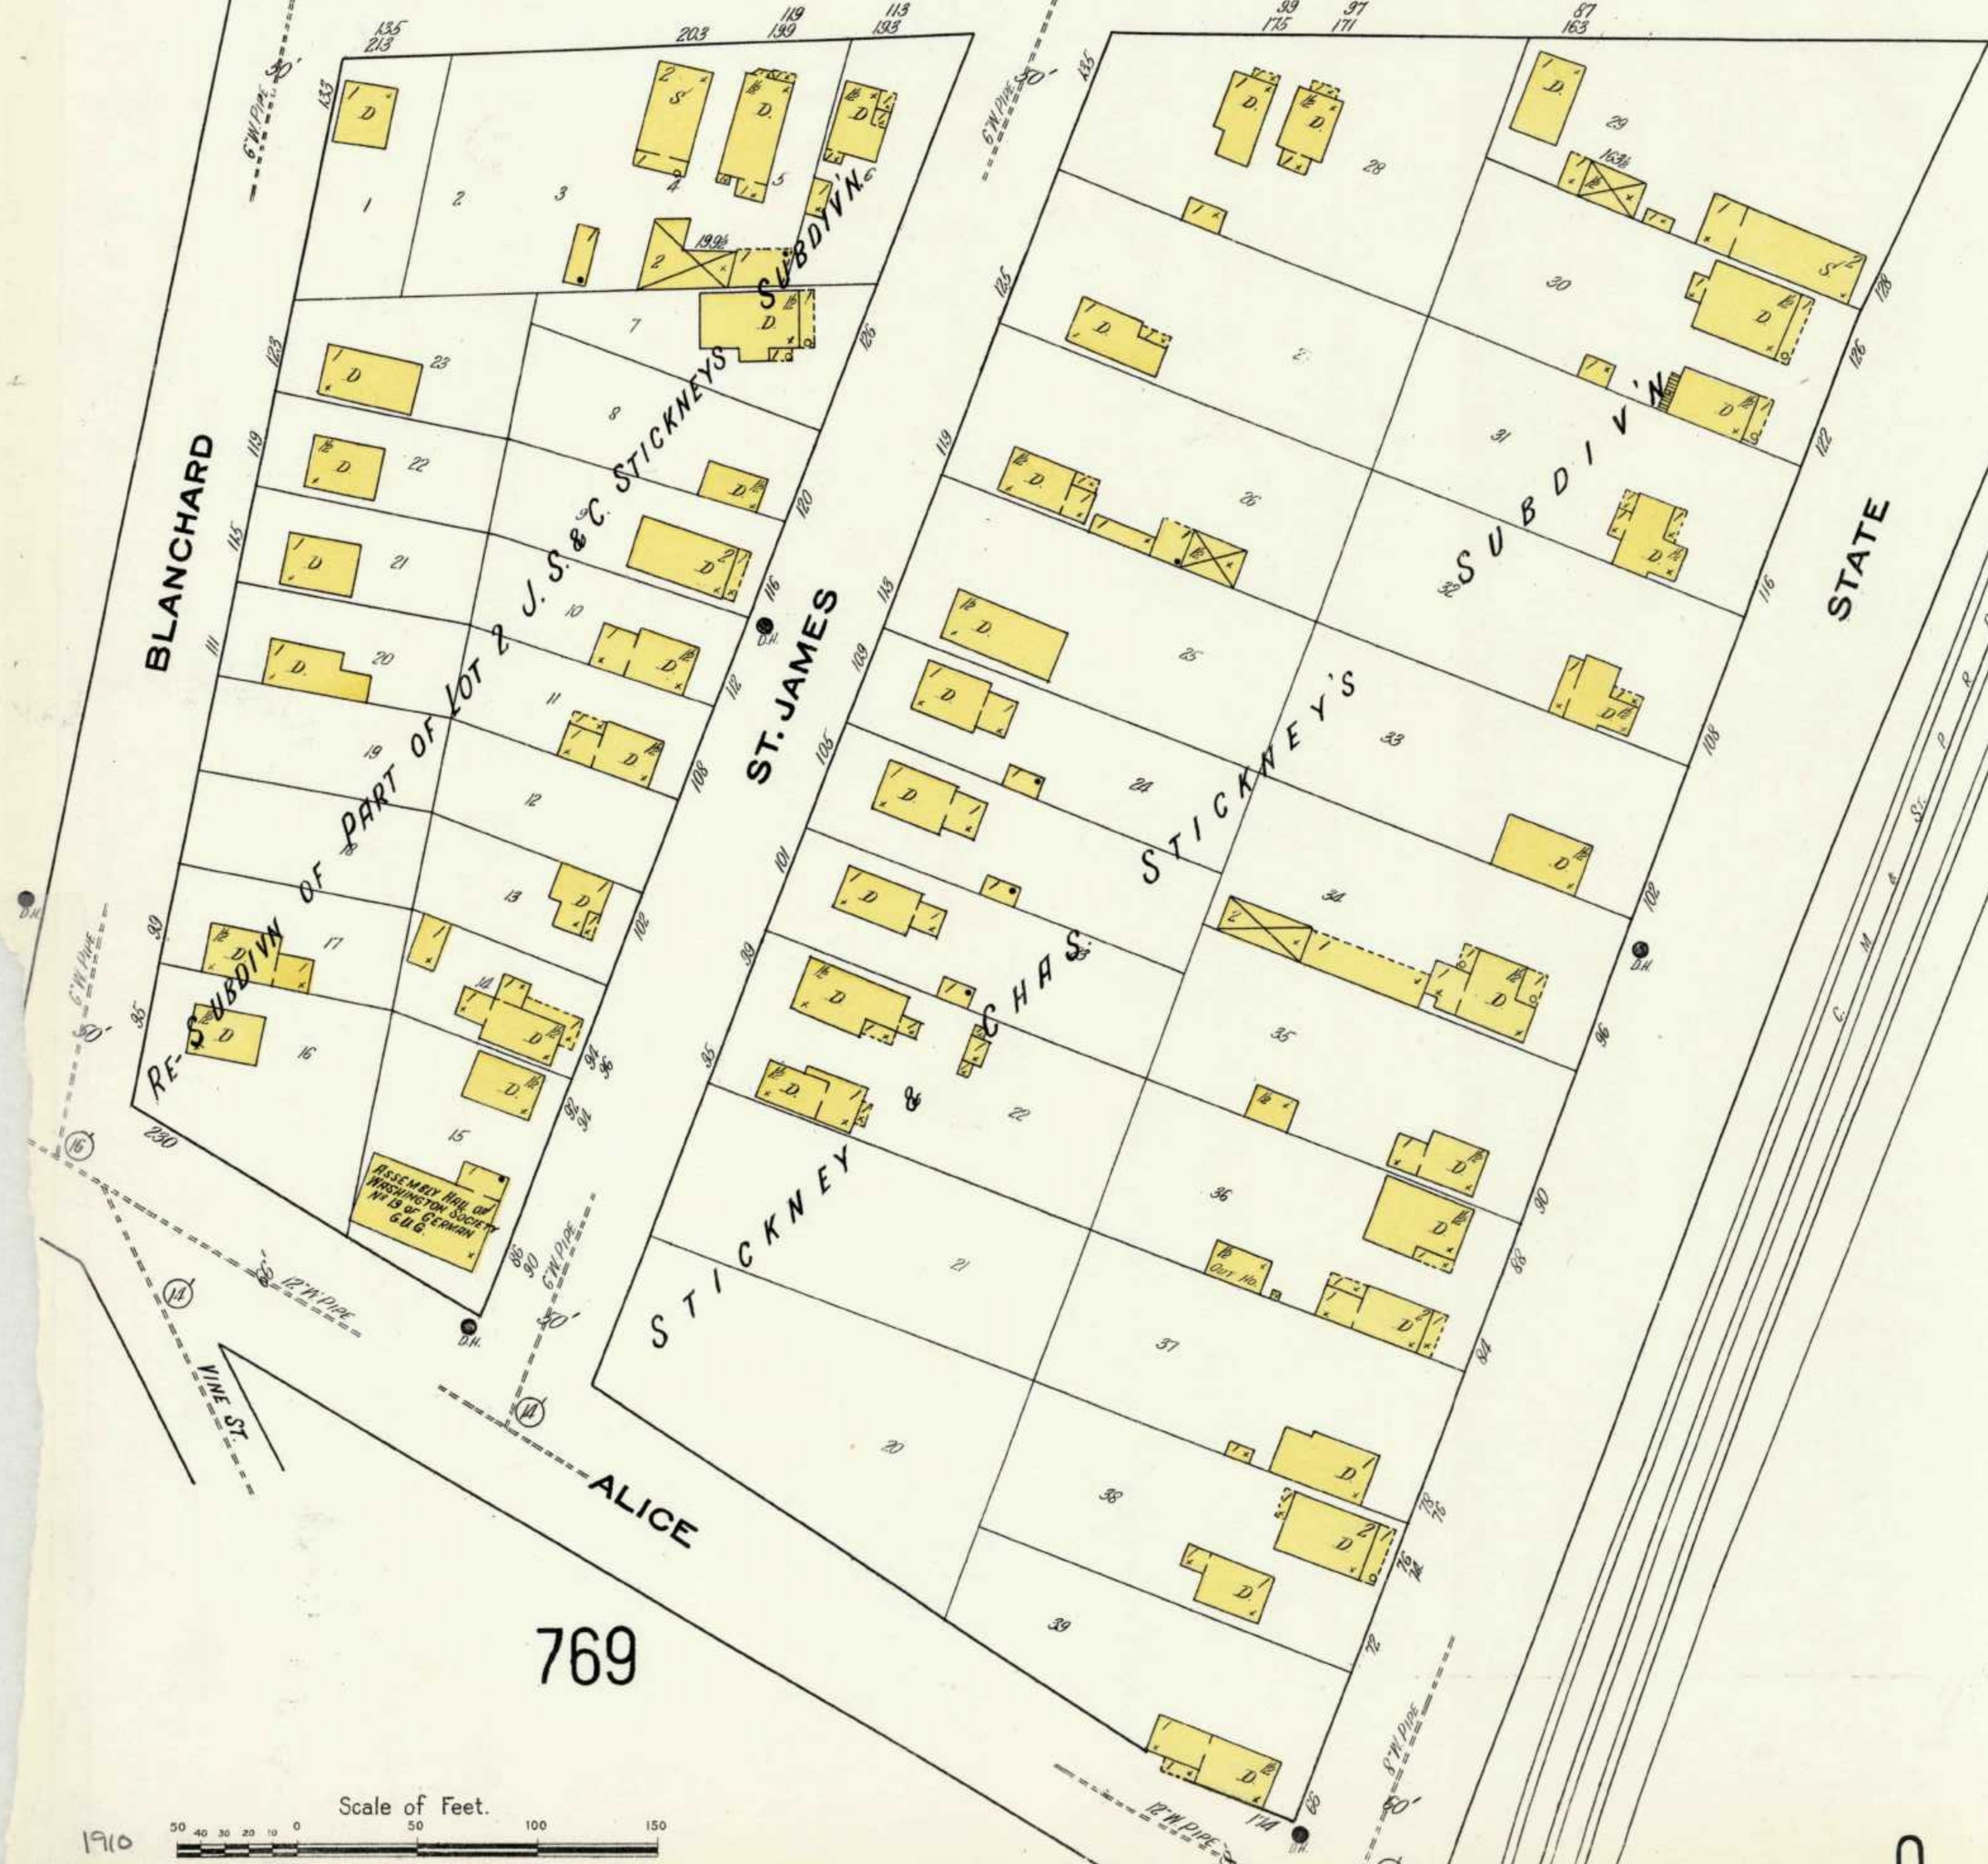

0

Scale of Feet.

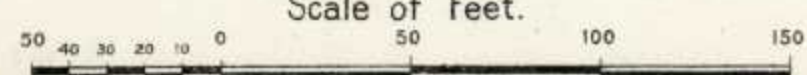

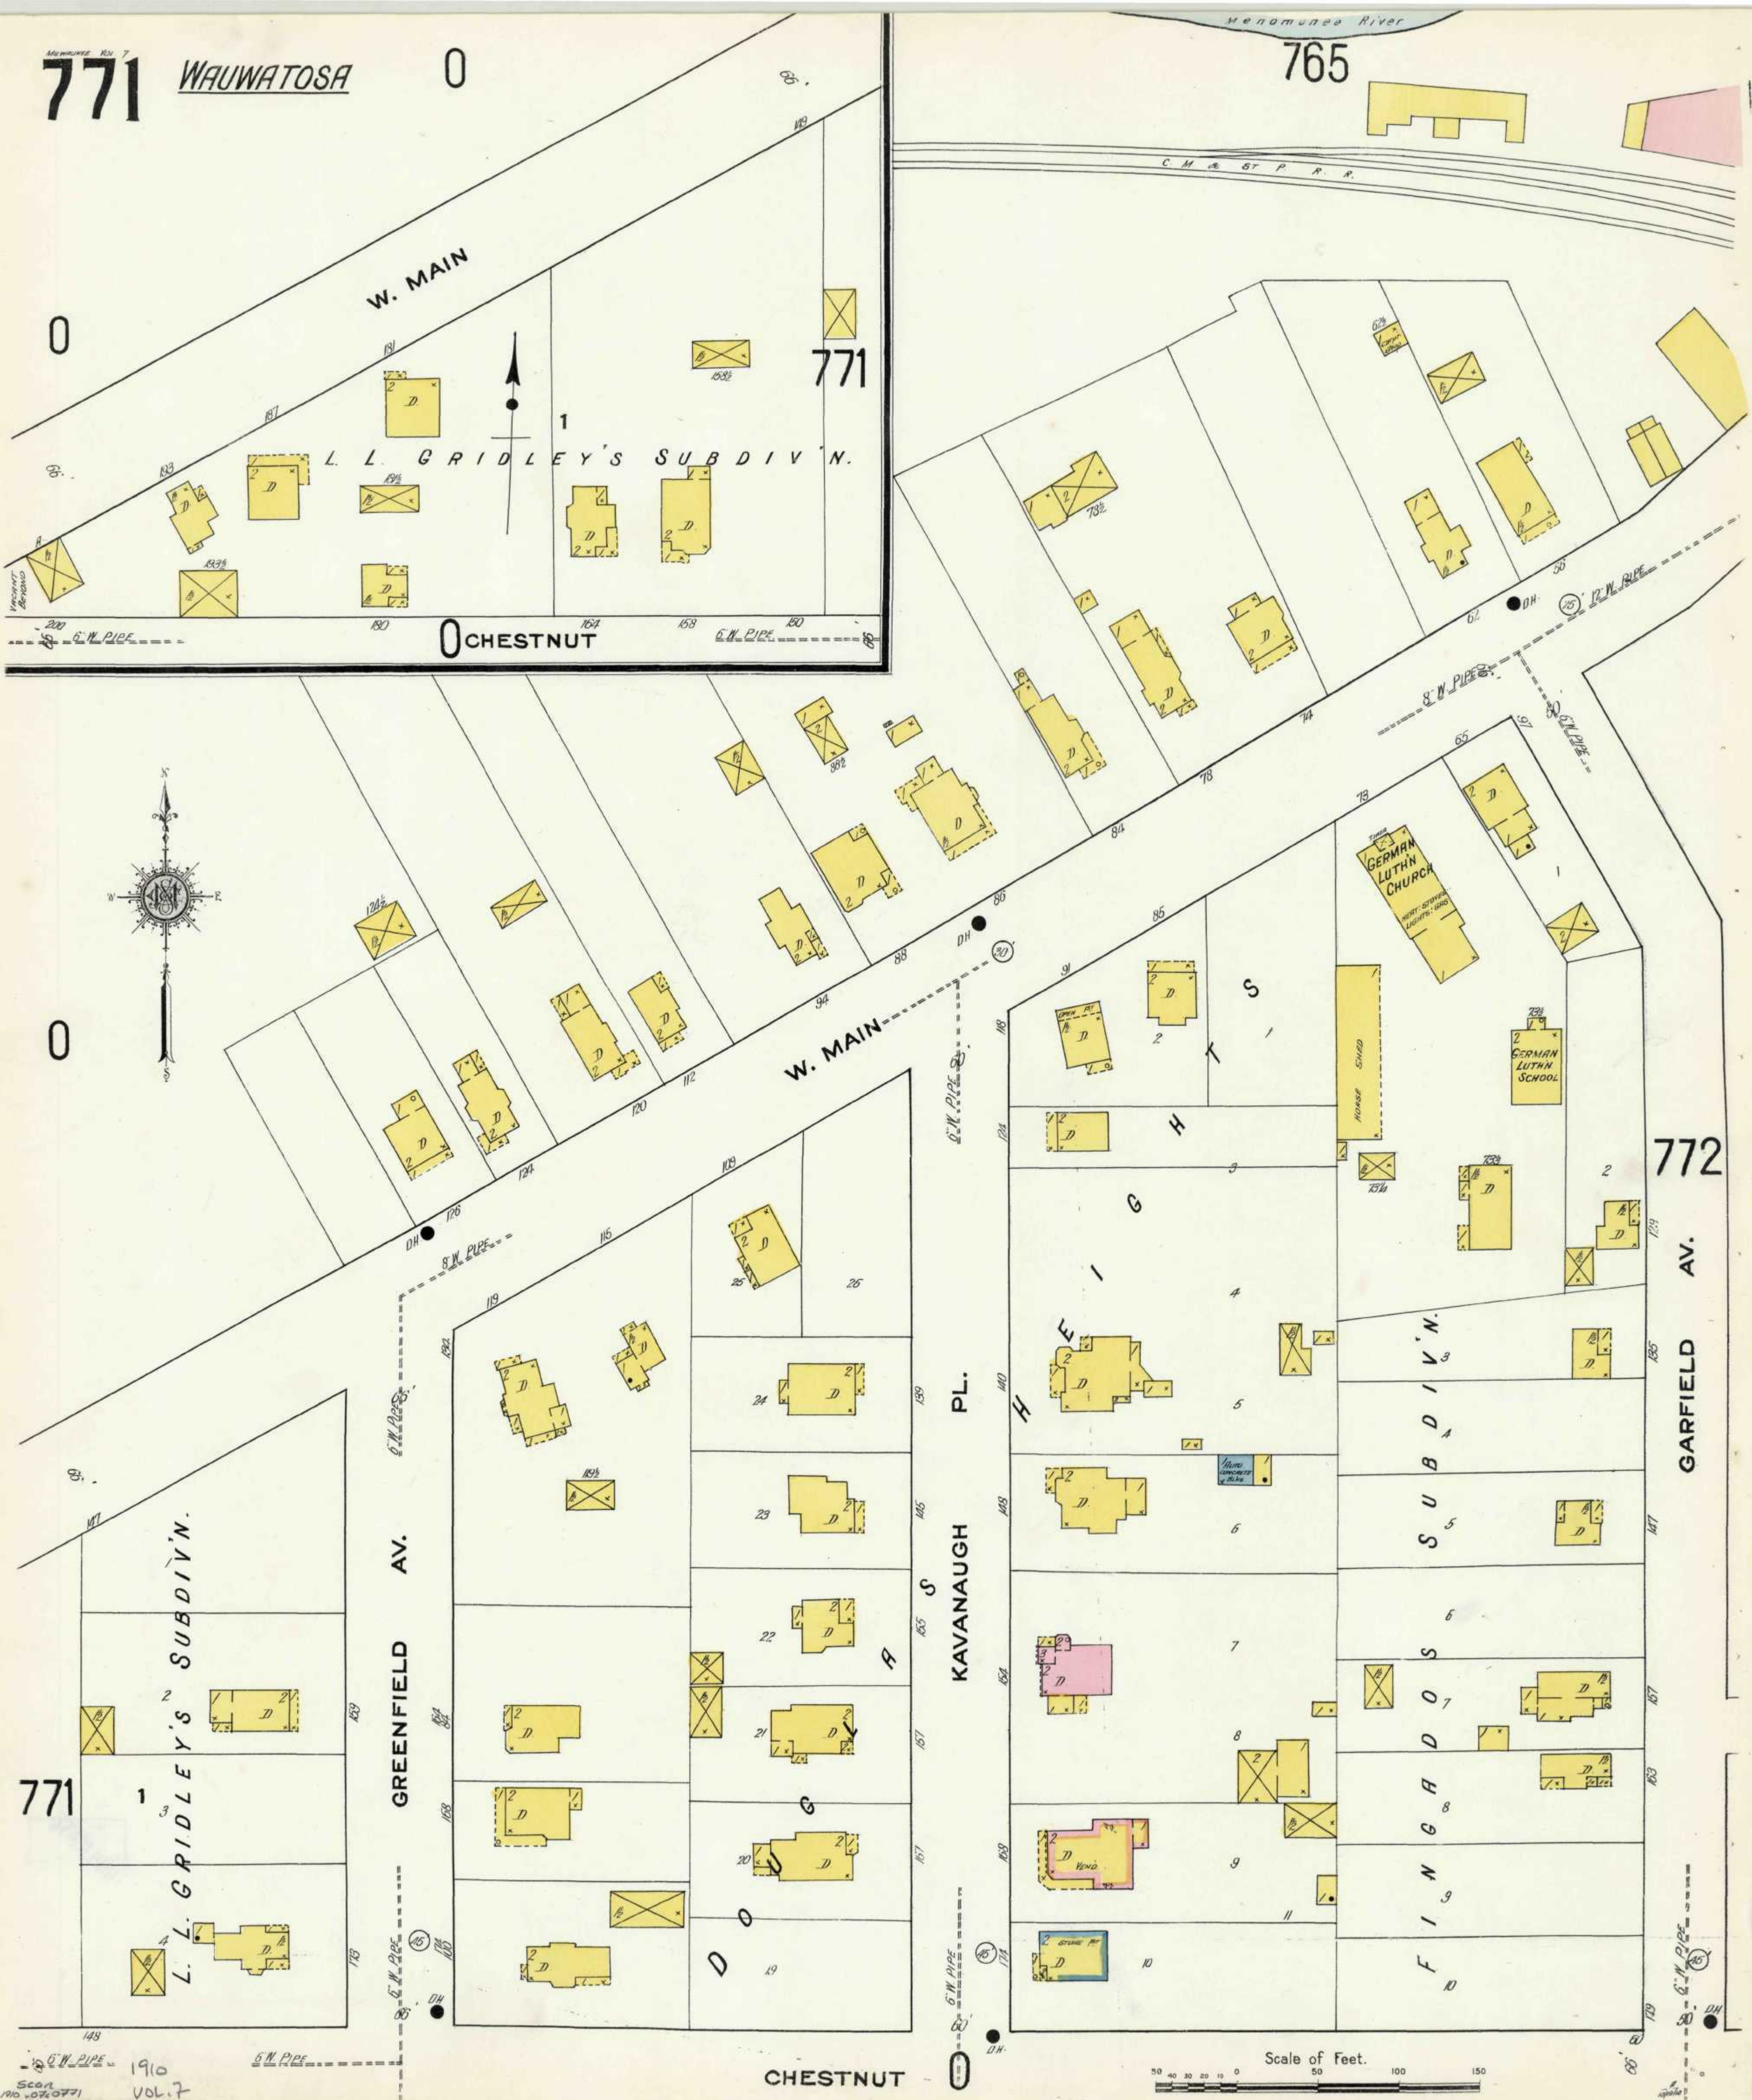

765

769

771

GARFIELD AV.

W. MAIN

WAUWATOSA MILLING
FUEL & LUMBER CO.

Menomonee River

0

SUBDIVISION

FINISHED

NEW MILWAUKEE SANITARIUM.

NIGHT WATCHMAN - NO CLOCK -
500' 2 1/2" HOSE - CITY WATER -

HALL
PLASTERED


WARDS

F. CRYE
HOUSE PAINT
300' 2 1/2" HOSE.

W. CHESTNUT

NOT OPENED

Scale of Feet.

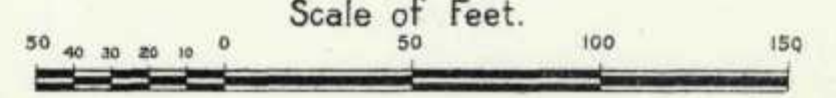

TRIPPLICATE



770

5TH AV.

[illegible]

ROAD

6TH
N. CHEMICAL CO.
ELECTRIC

ADOLPH LENTZ MFG OF SASH, DOORS ETC

STATE

62ND ST.

E. CHESTNUT

MOTOR

TO BE OCCUPIED BY
FINK REDUCTION CO.
- POWER : ELEC. MOTOR

Мелотопе

Scale of Feet.





A E T N A P A R K S

774

MILWAUKEE VOL. 7

774

WEST ALLIS

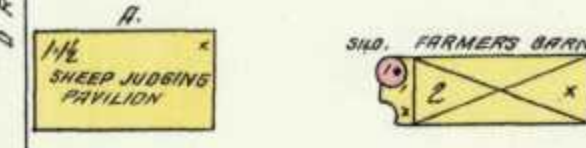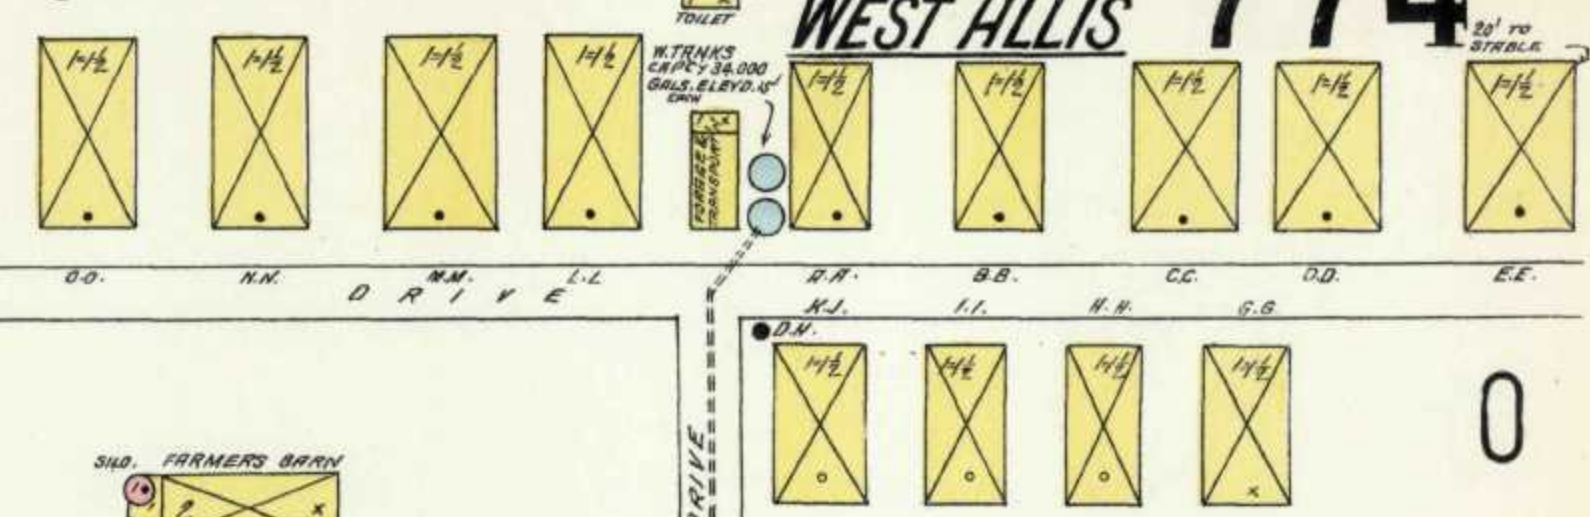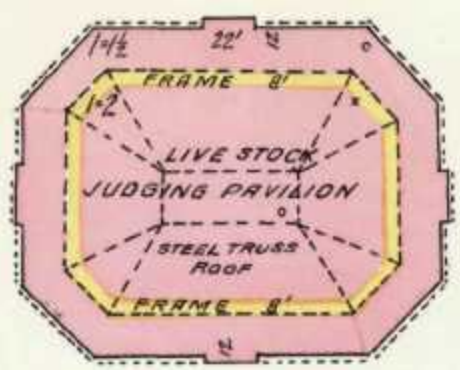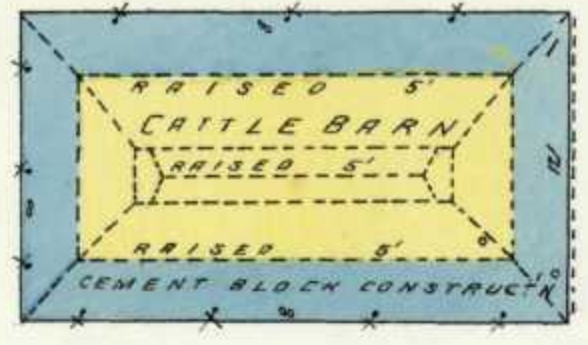


774




STATE FAIR GROUNDS

77TH AV. CITY LIMITS

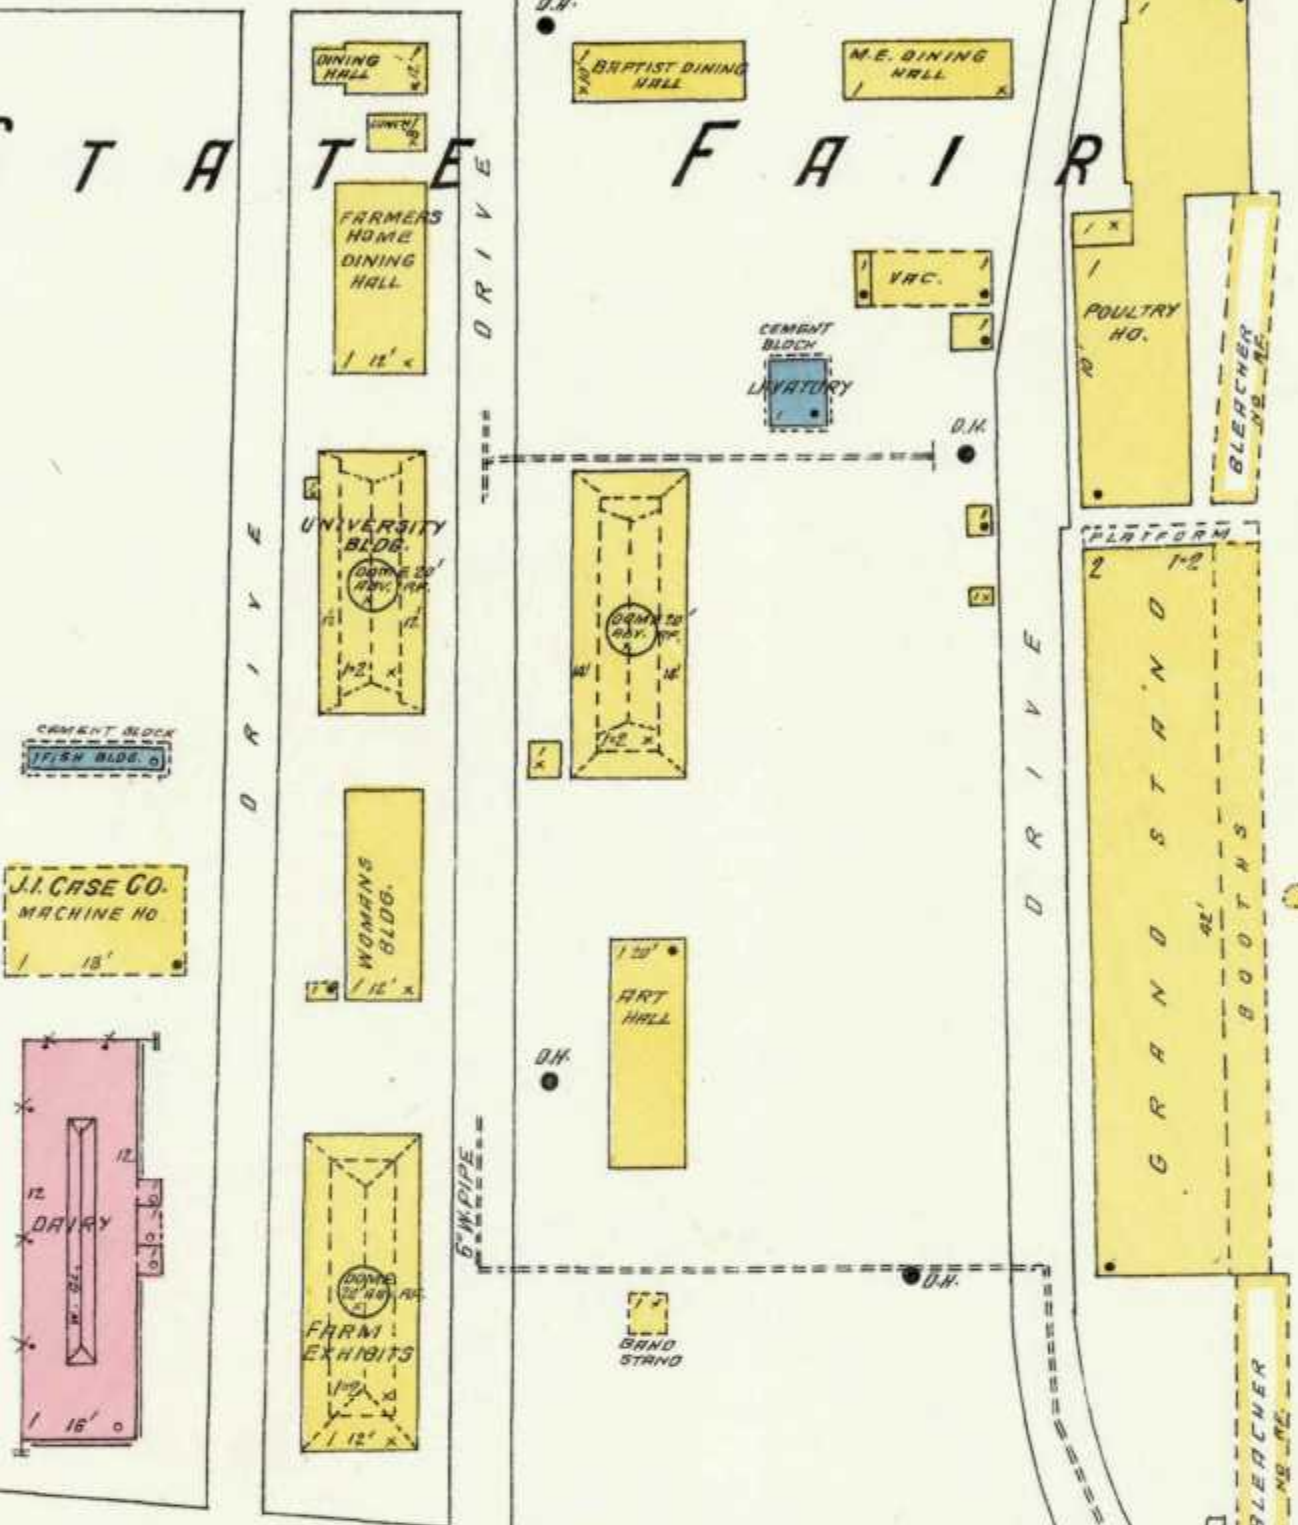

1 MILE TRACK


WATCHMAN LIVES ON PREMISES - HEAT - NONE
LIGHTS - ELEC. WATER FROM DRIVEN WELL
2 WOOD WATER TANKS - CAPCY 34,000 GALS. EA.
ELEV'D 15' SUPPLY 6 GALS. IN YARD - ALSO CITY
CONN. 250' 2 1/2" COTTON RUBBER LINED HOSE ON ROLL

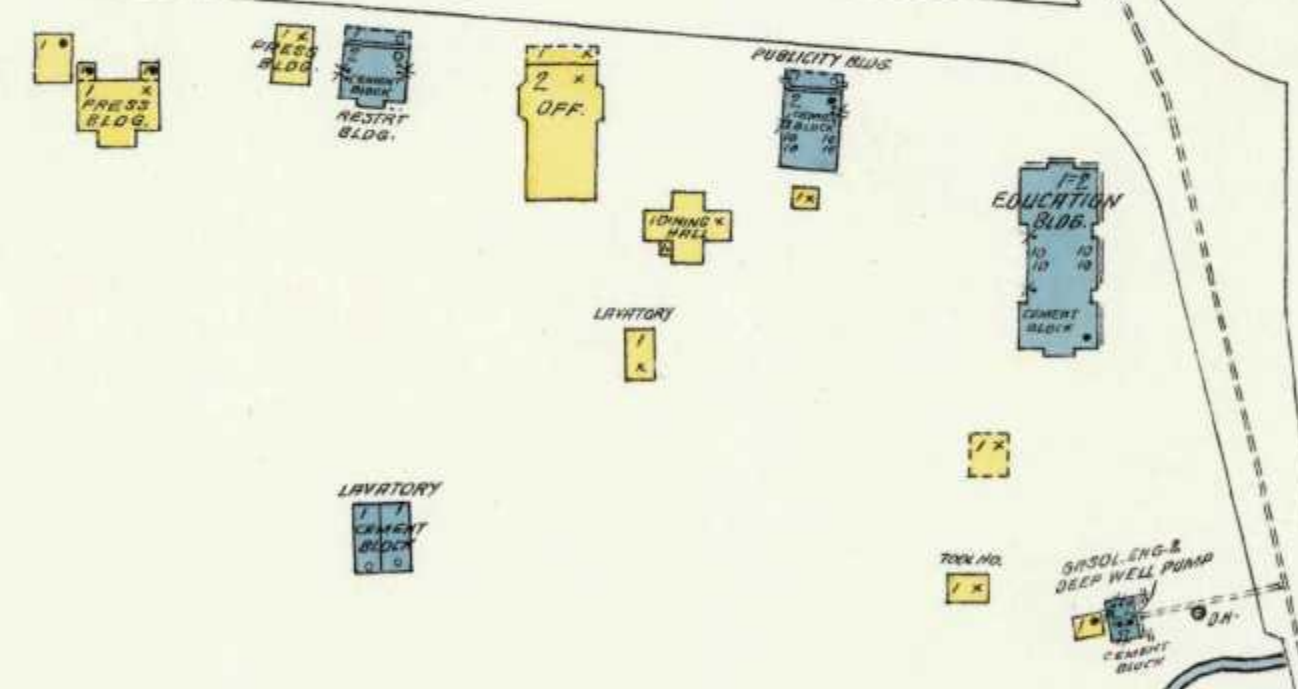

776

Scale 100 Ft. to One Inch.

RE-INFORCED CONCRETE CONSTRUCTION
From Plans

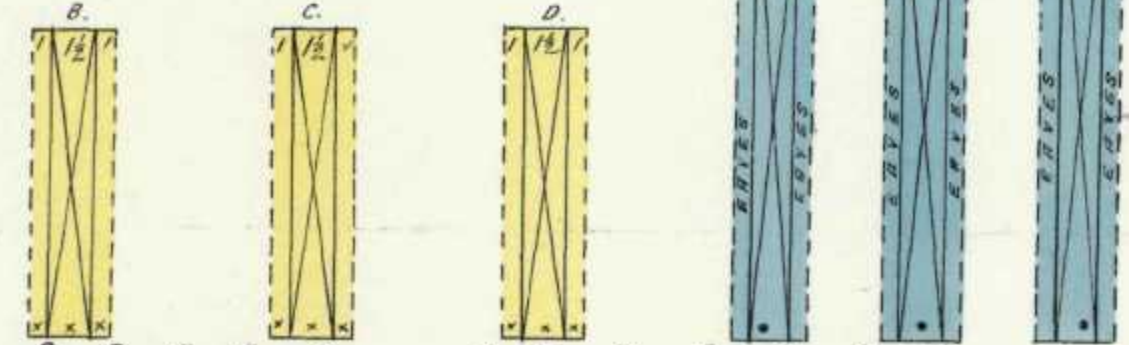

Map De
TRIPPLICATE

783

GREENFIELD AV.


784

785

MILWAUKEE STAMPING Co.


MFRS OF TRUNK HARDW. & METAL STAMPINGS

1 NIGHT WATCHMAN - REPORTS HOURLY FROM 8 STATIONS TO H. D.T. - HEAT: STEAM FUEL: COAL - LIGHTS: ELEC. TWO 15" HYD. - PRESSURE FROM SMALL STEAM PUMP - NO ROSE - CITY WATER CONN.

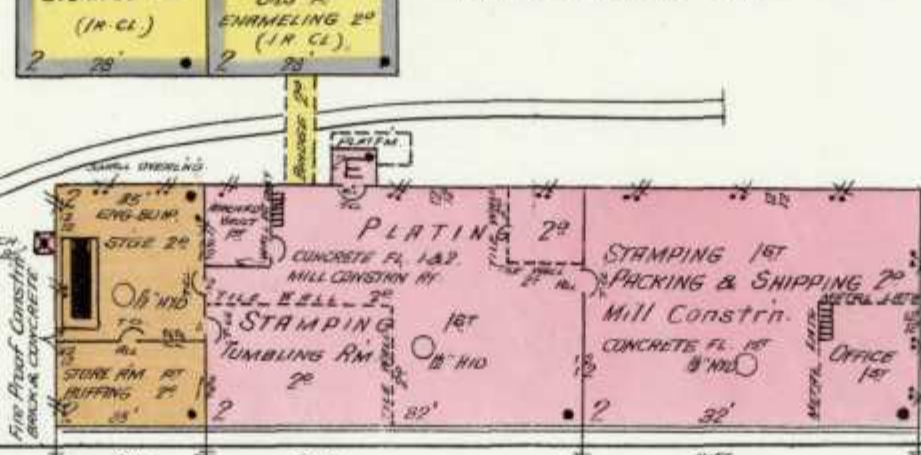

STERLING WHEELBARROW Co.


MFRS OF WHEELBARROWS & TRUCKS

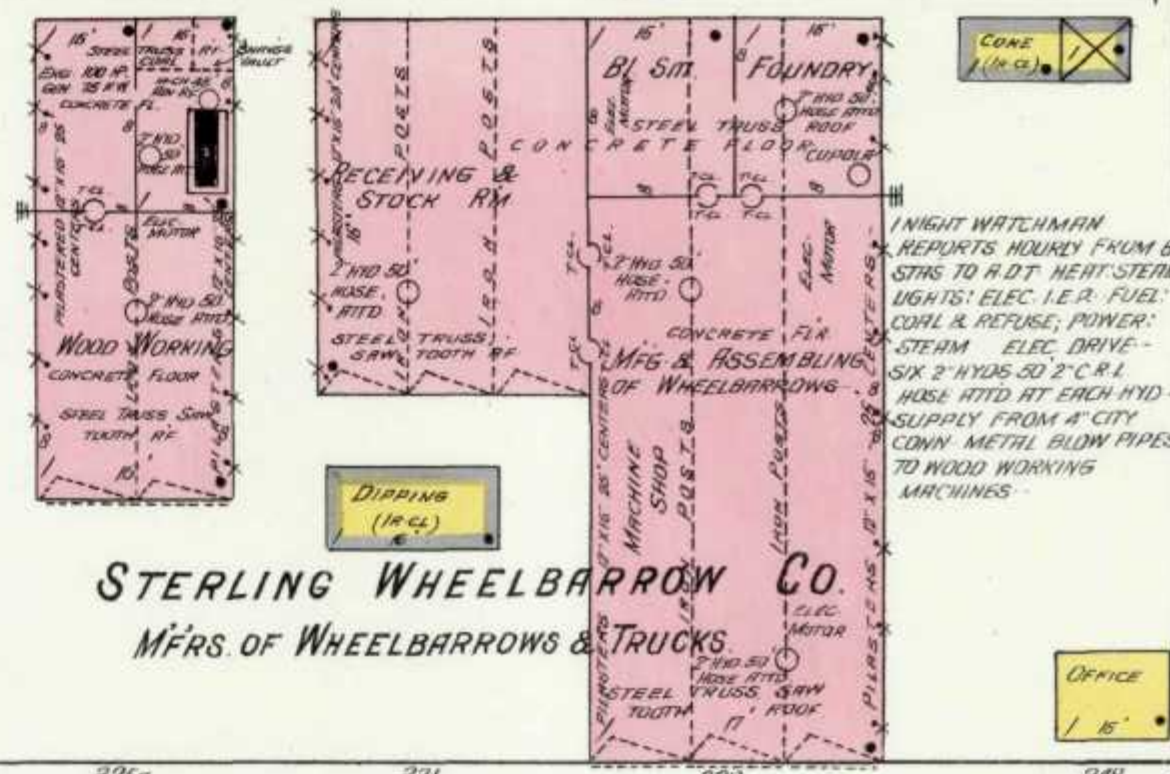

64TH AV.

WEST ALLIS MALLEABLE IRON & CHAIN BELT Co.



MFRS OF CHAIN BELTS & MALLEABLE CASTINGS









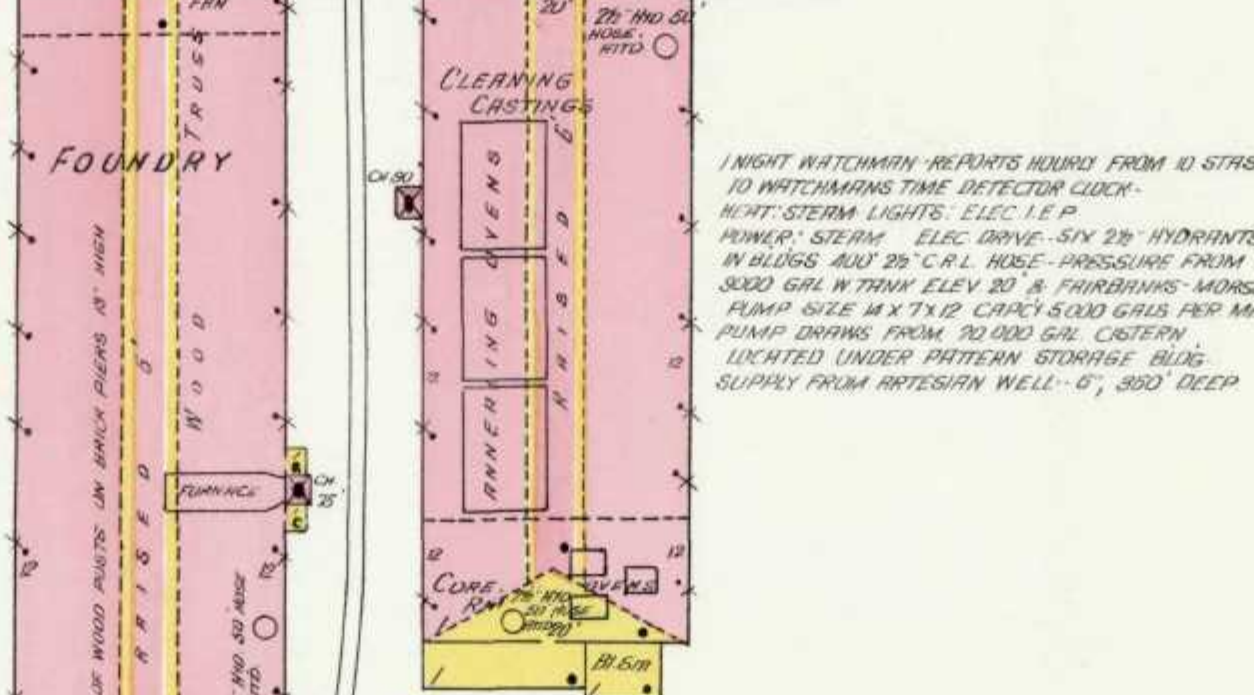



65TH AV.

66TH AV.

67TH AV.

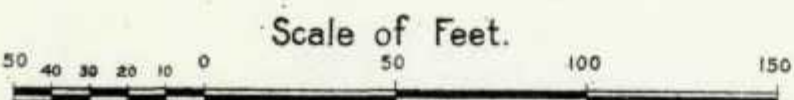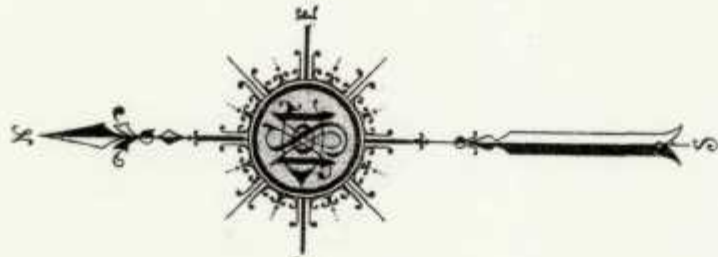

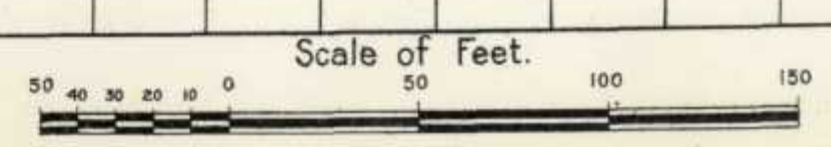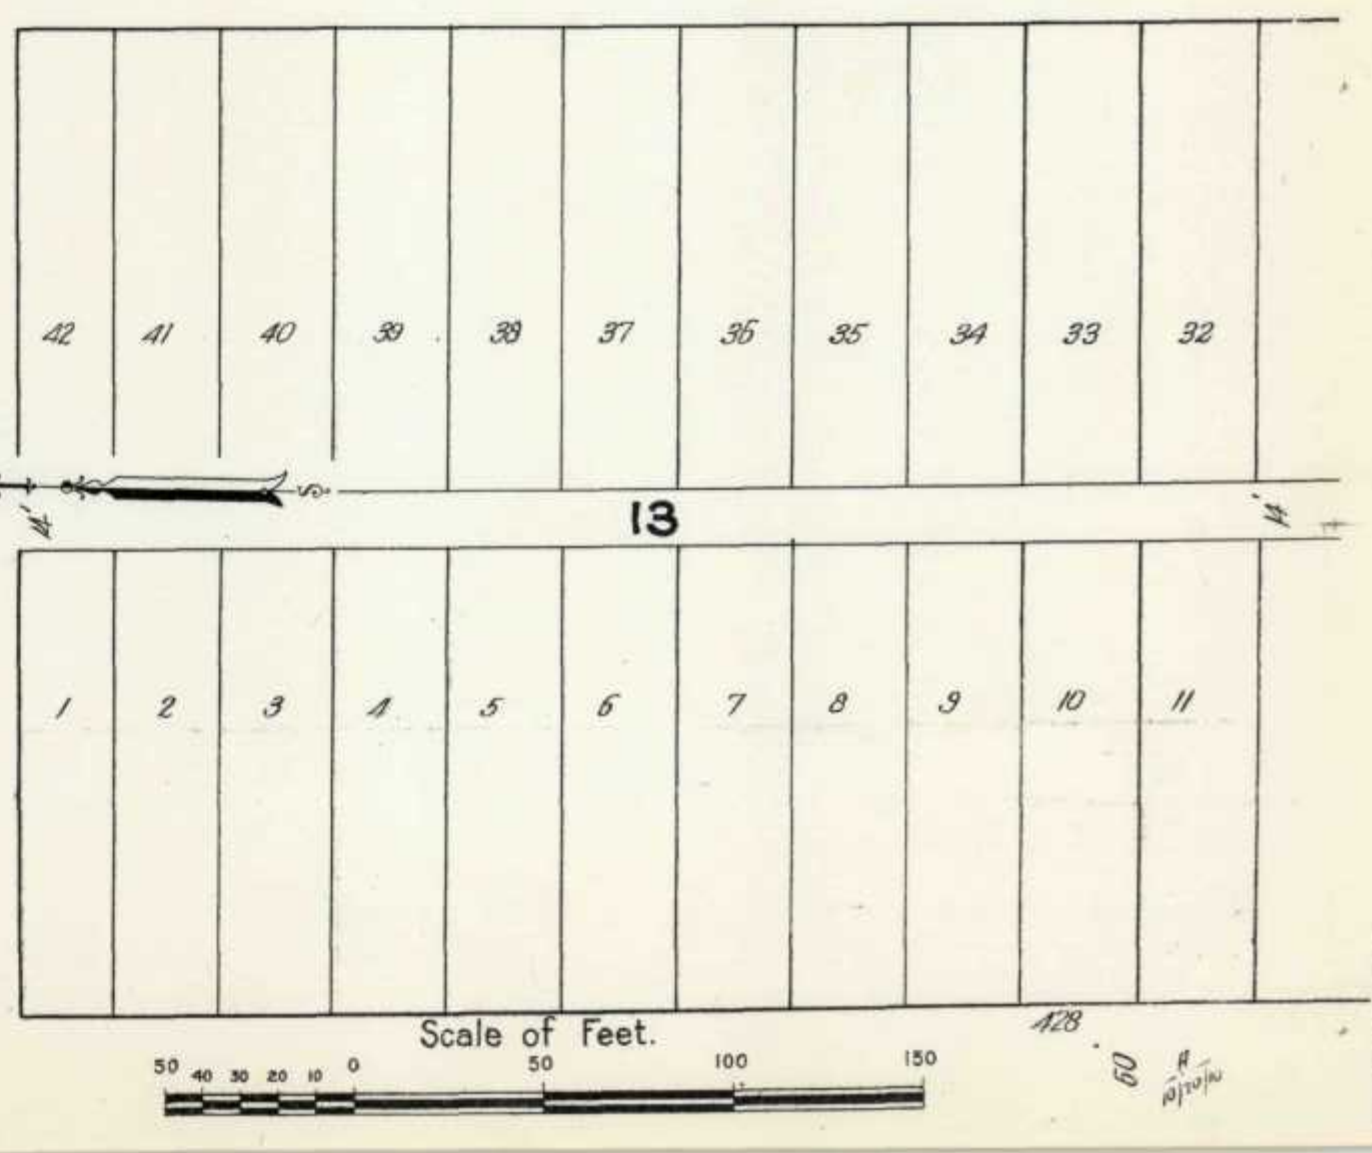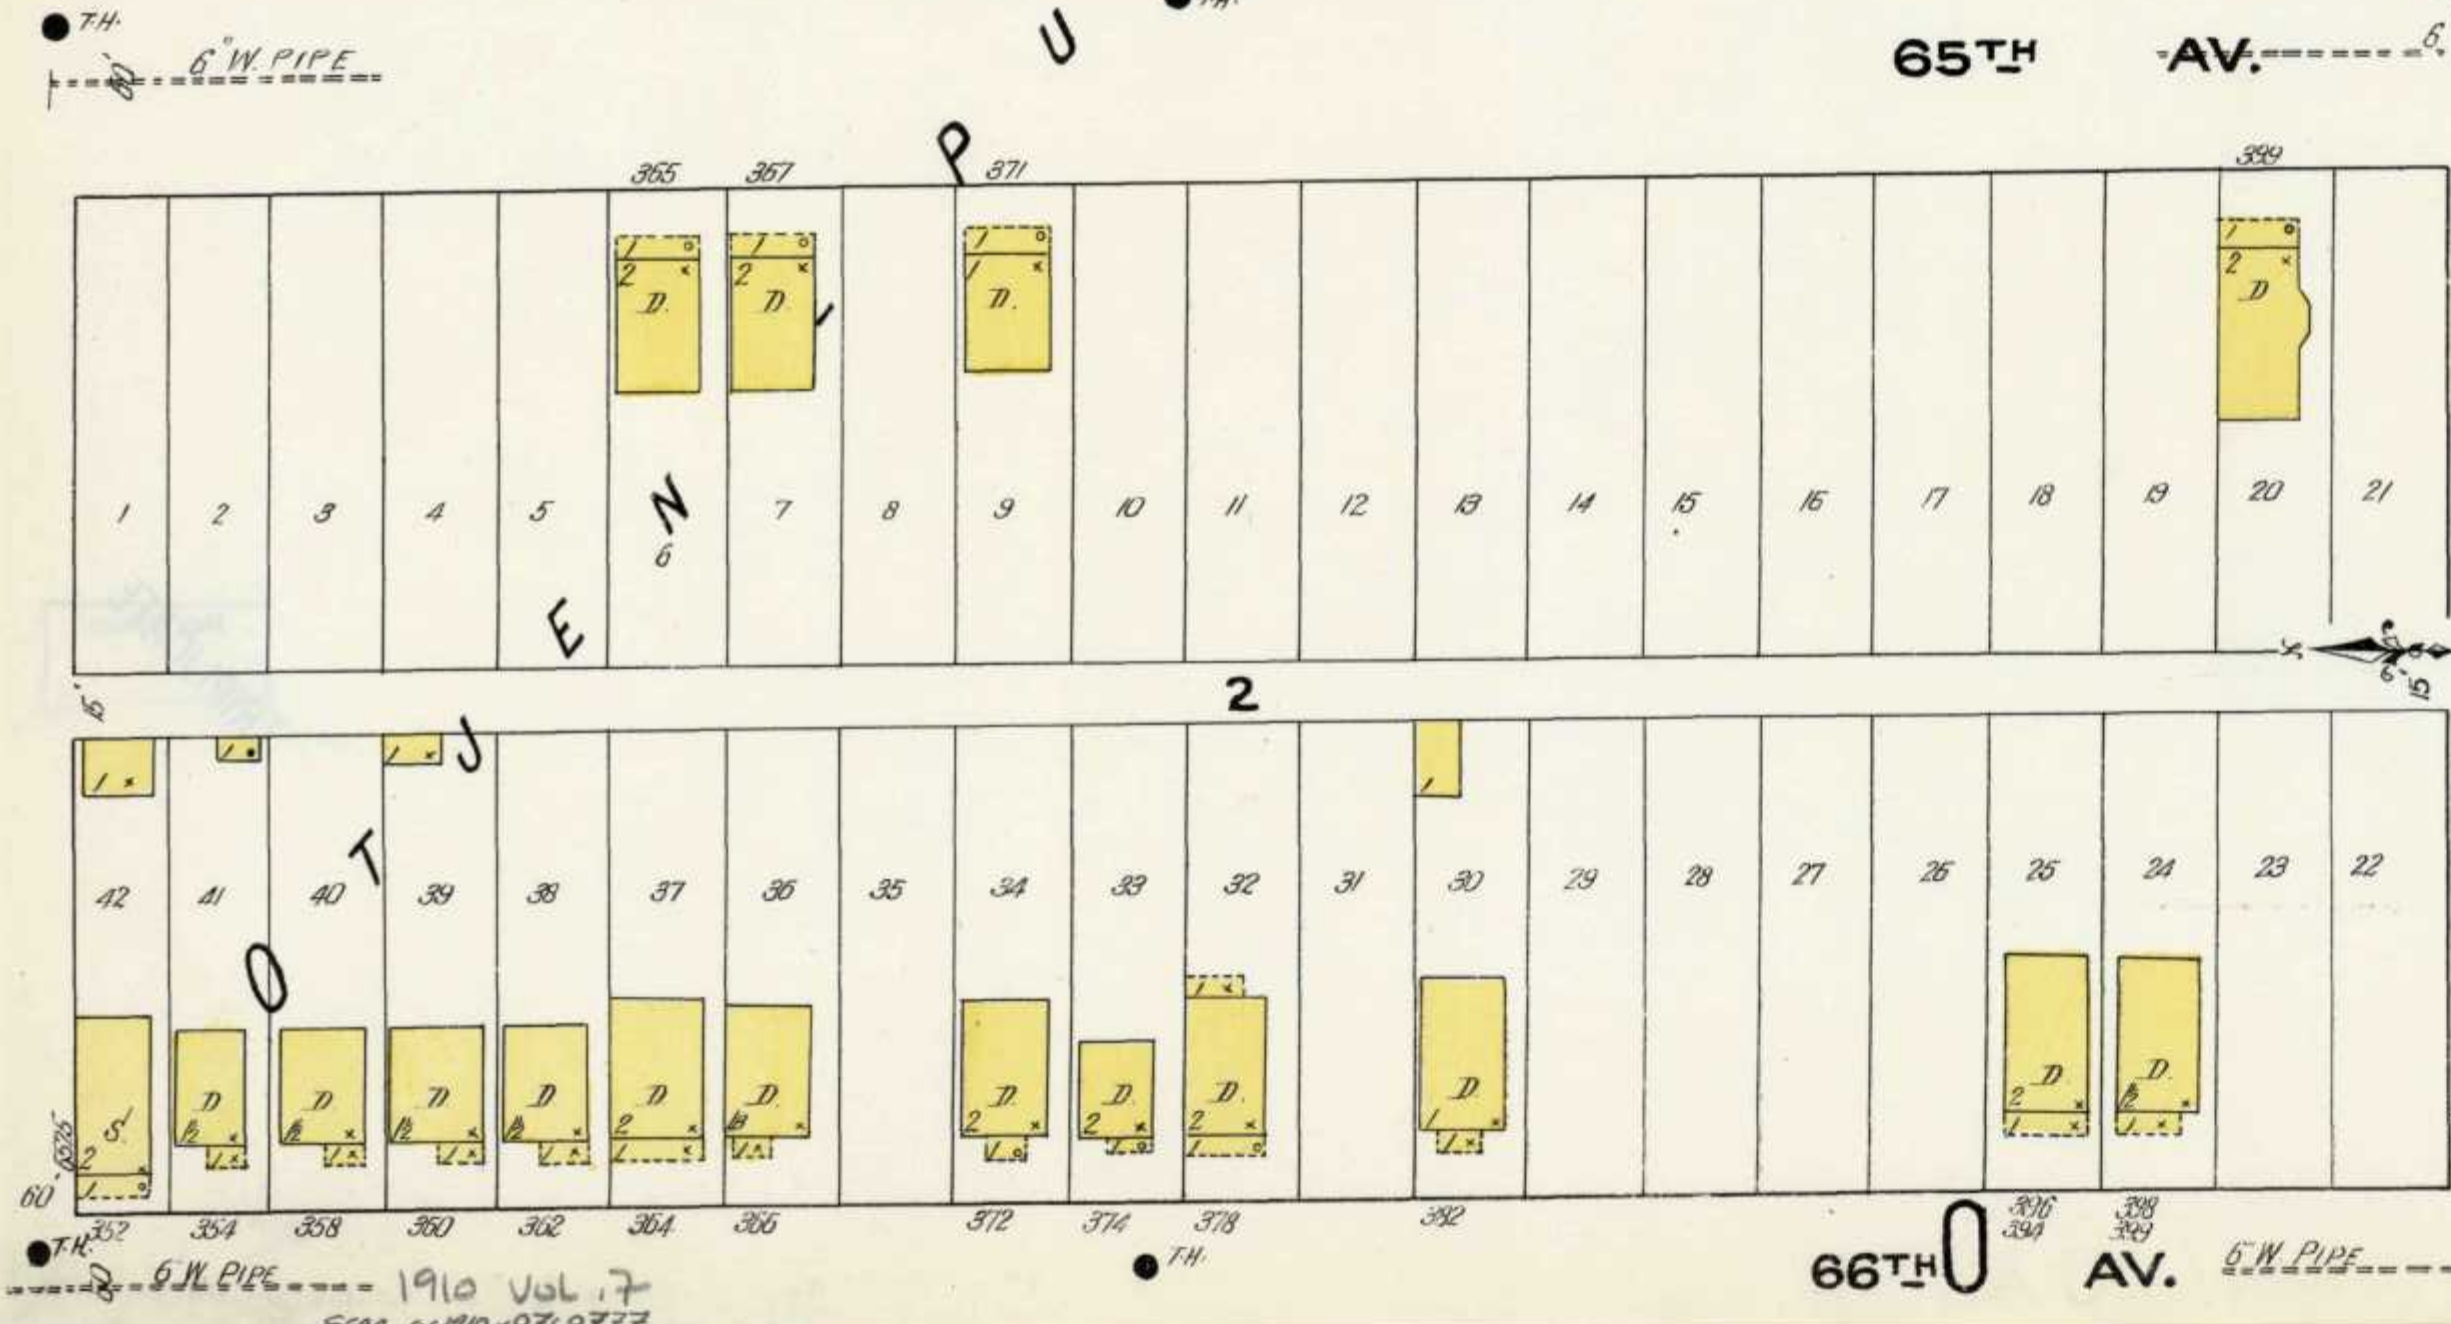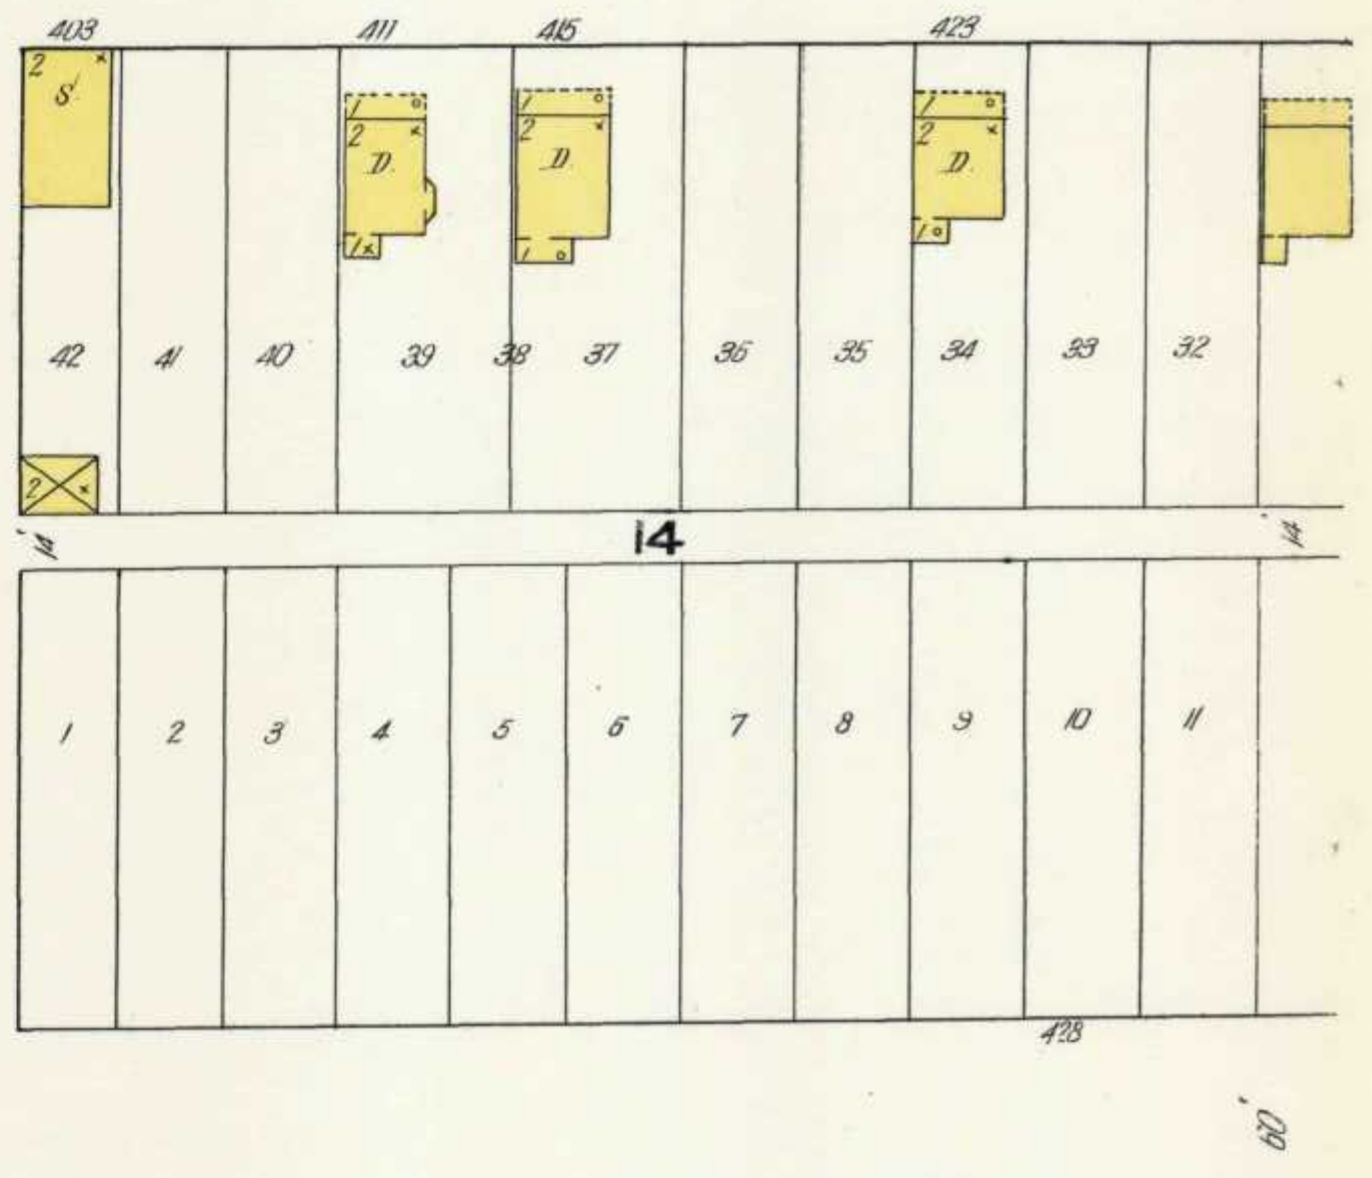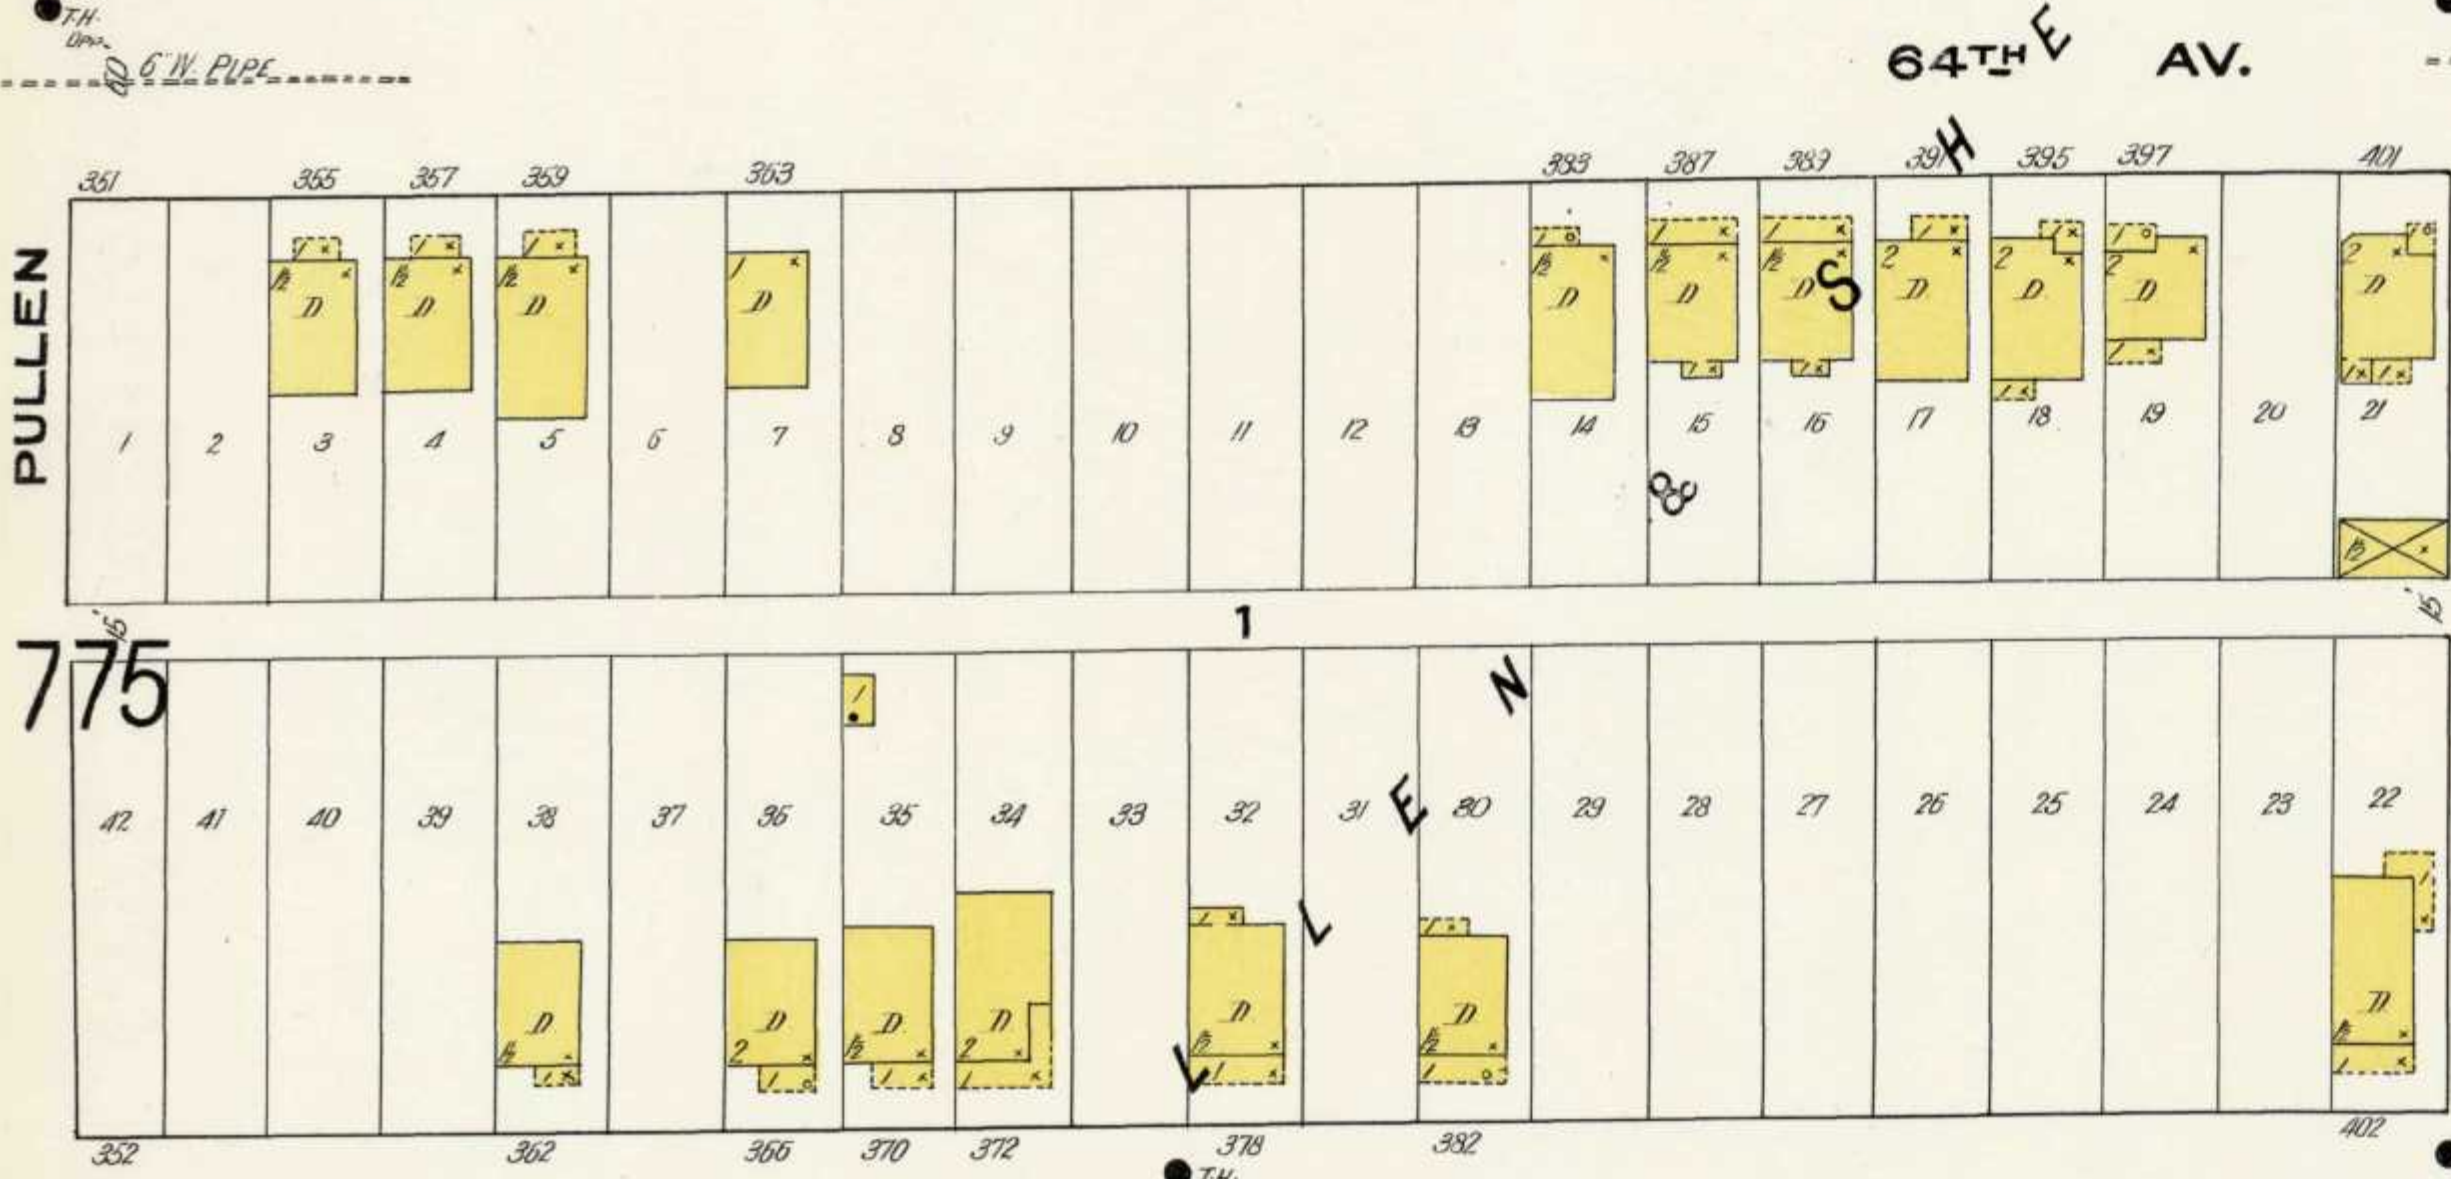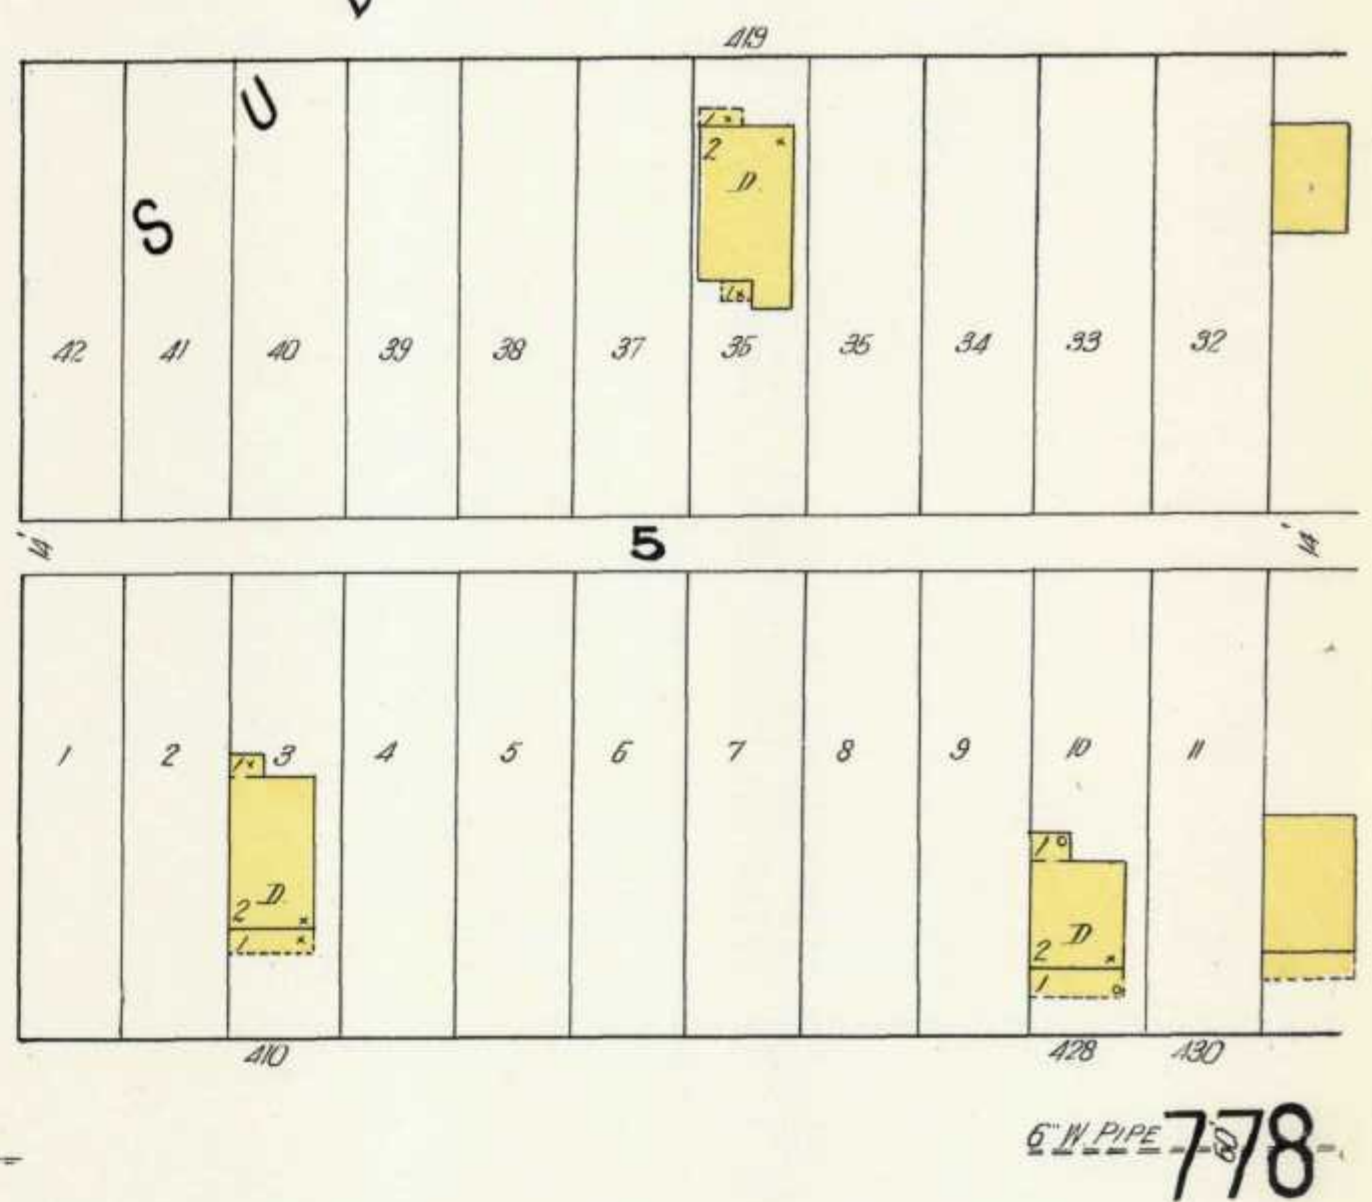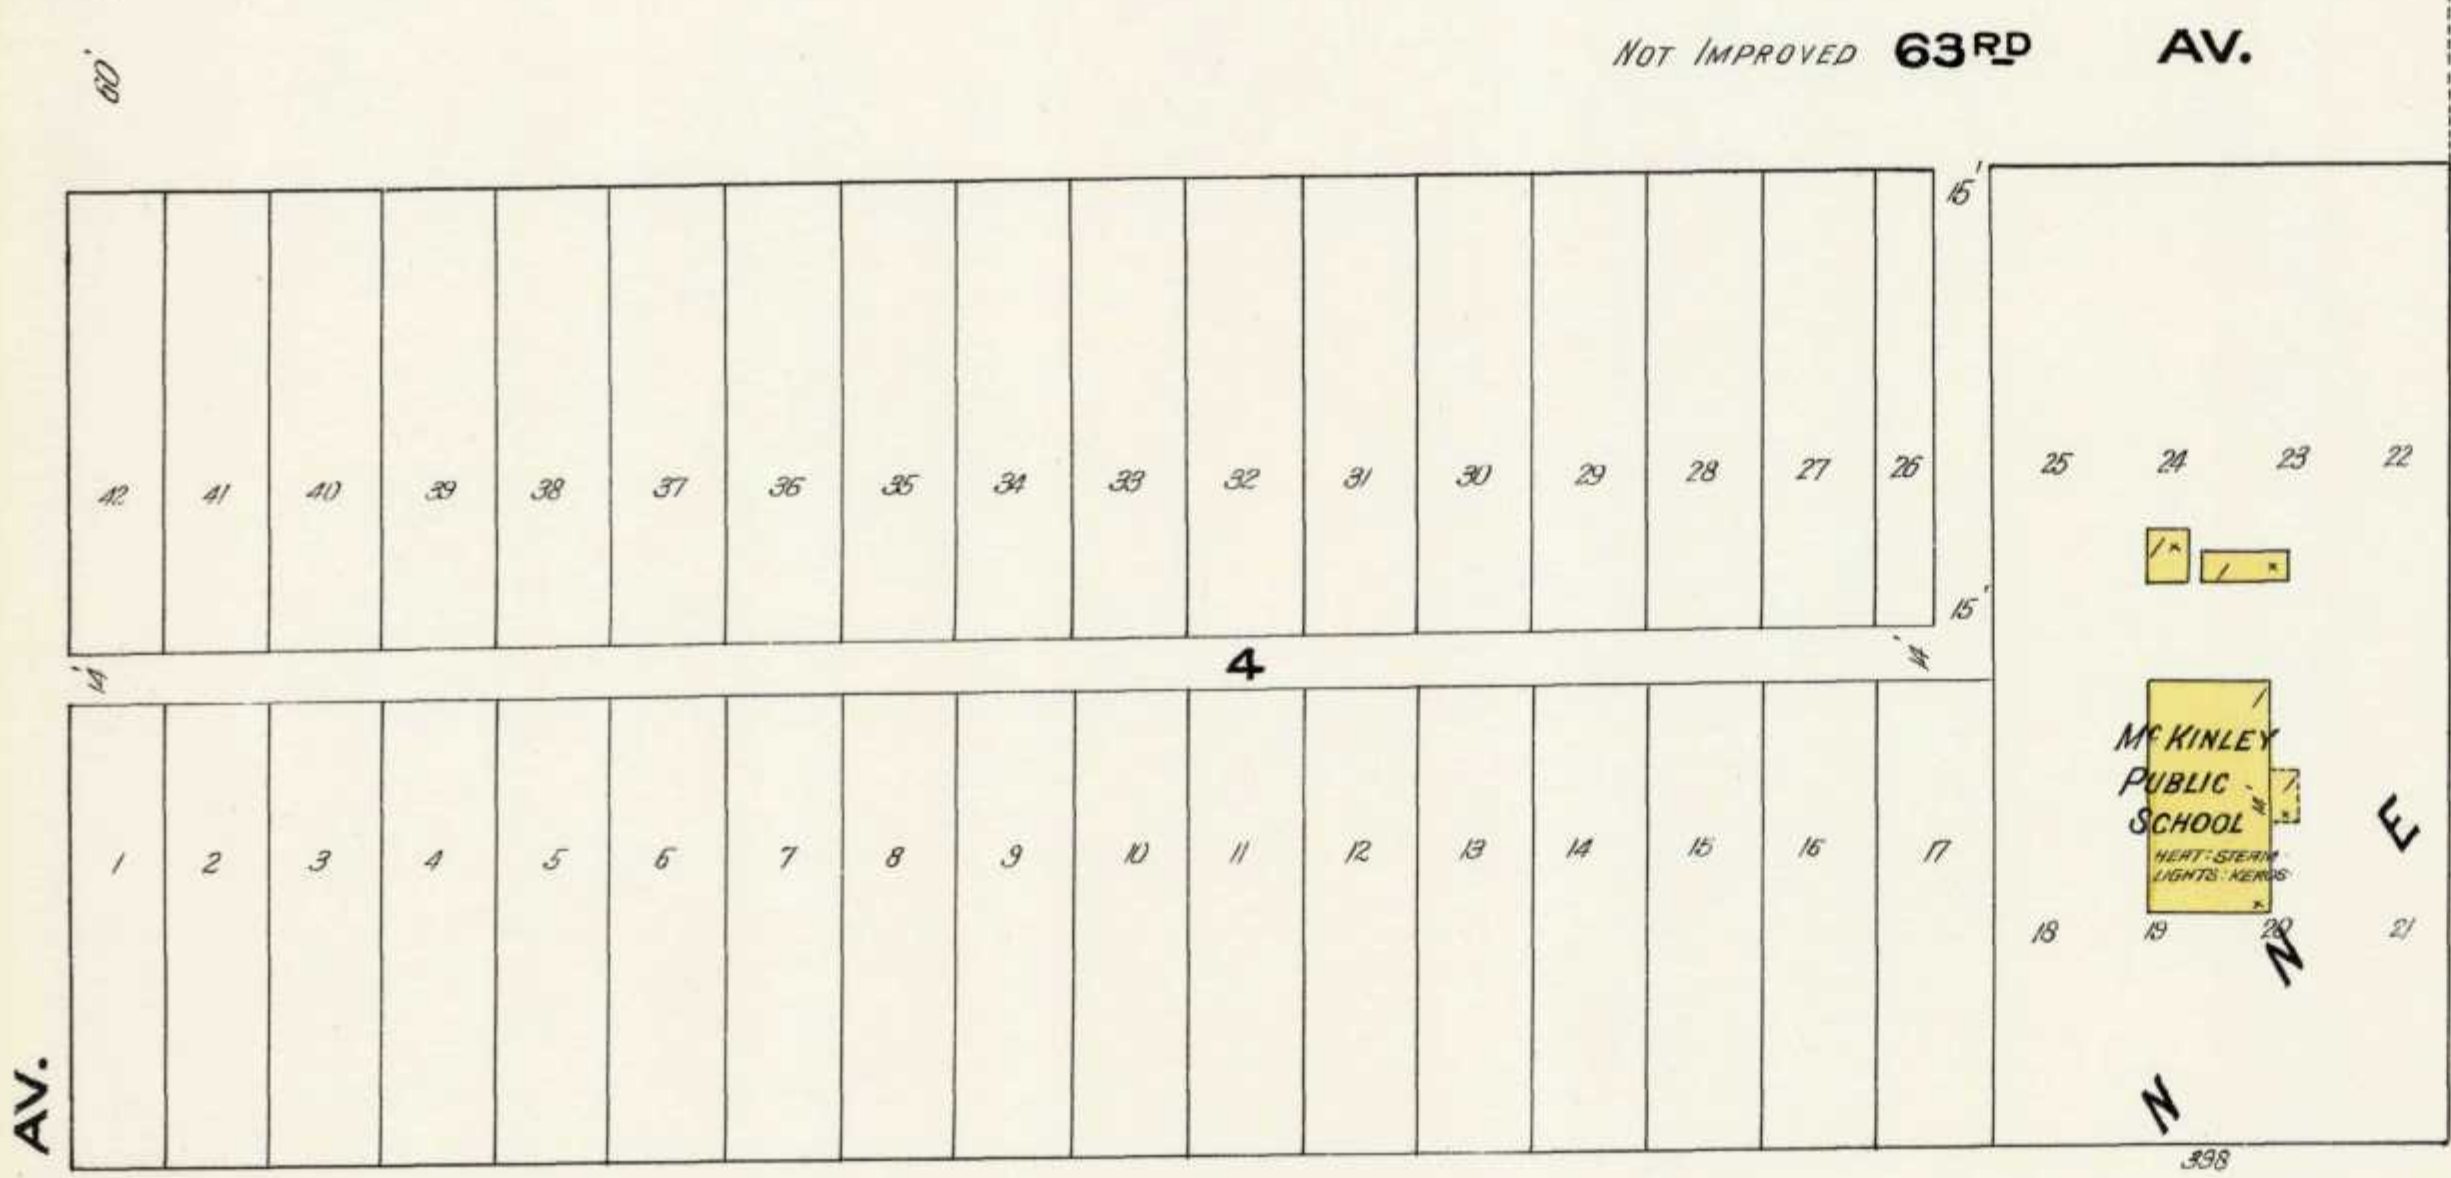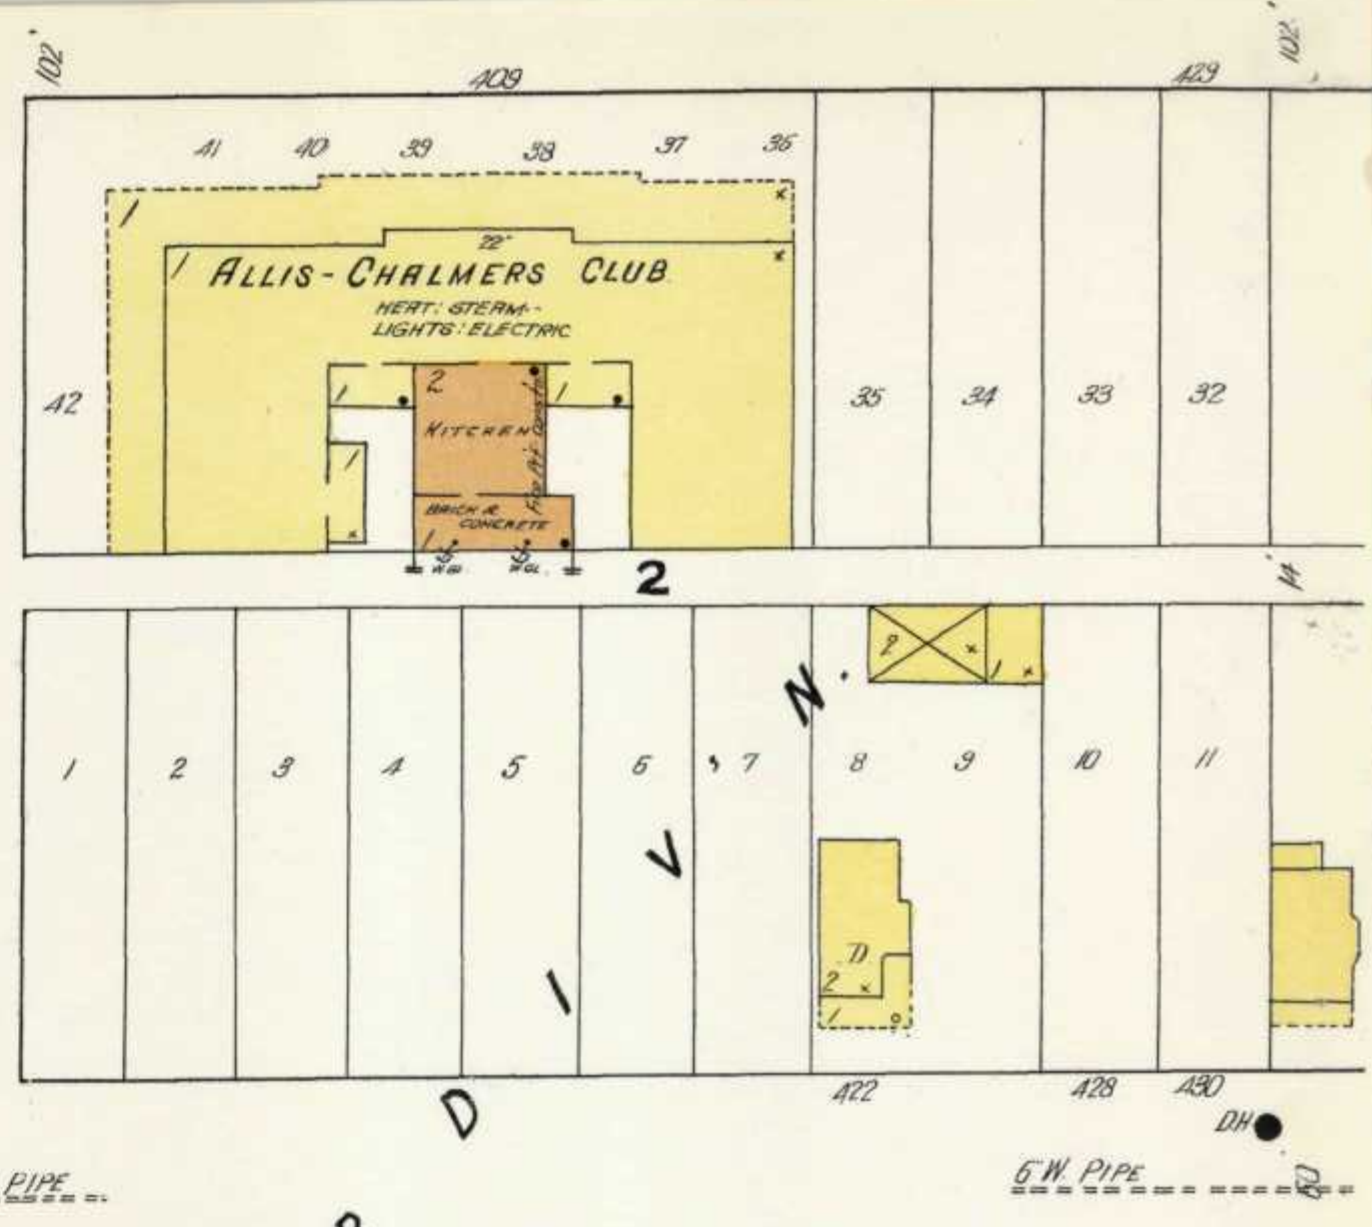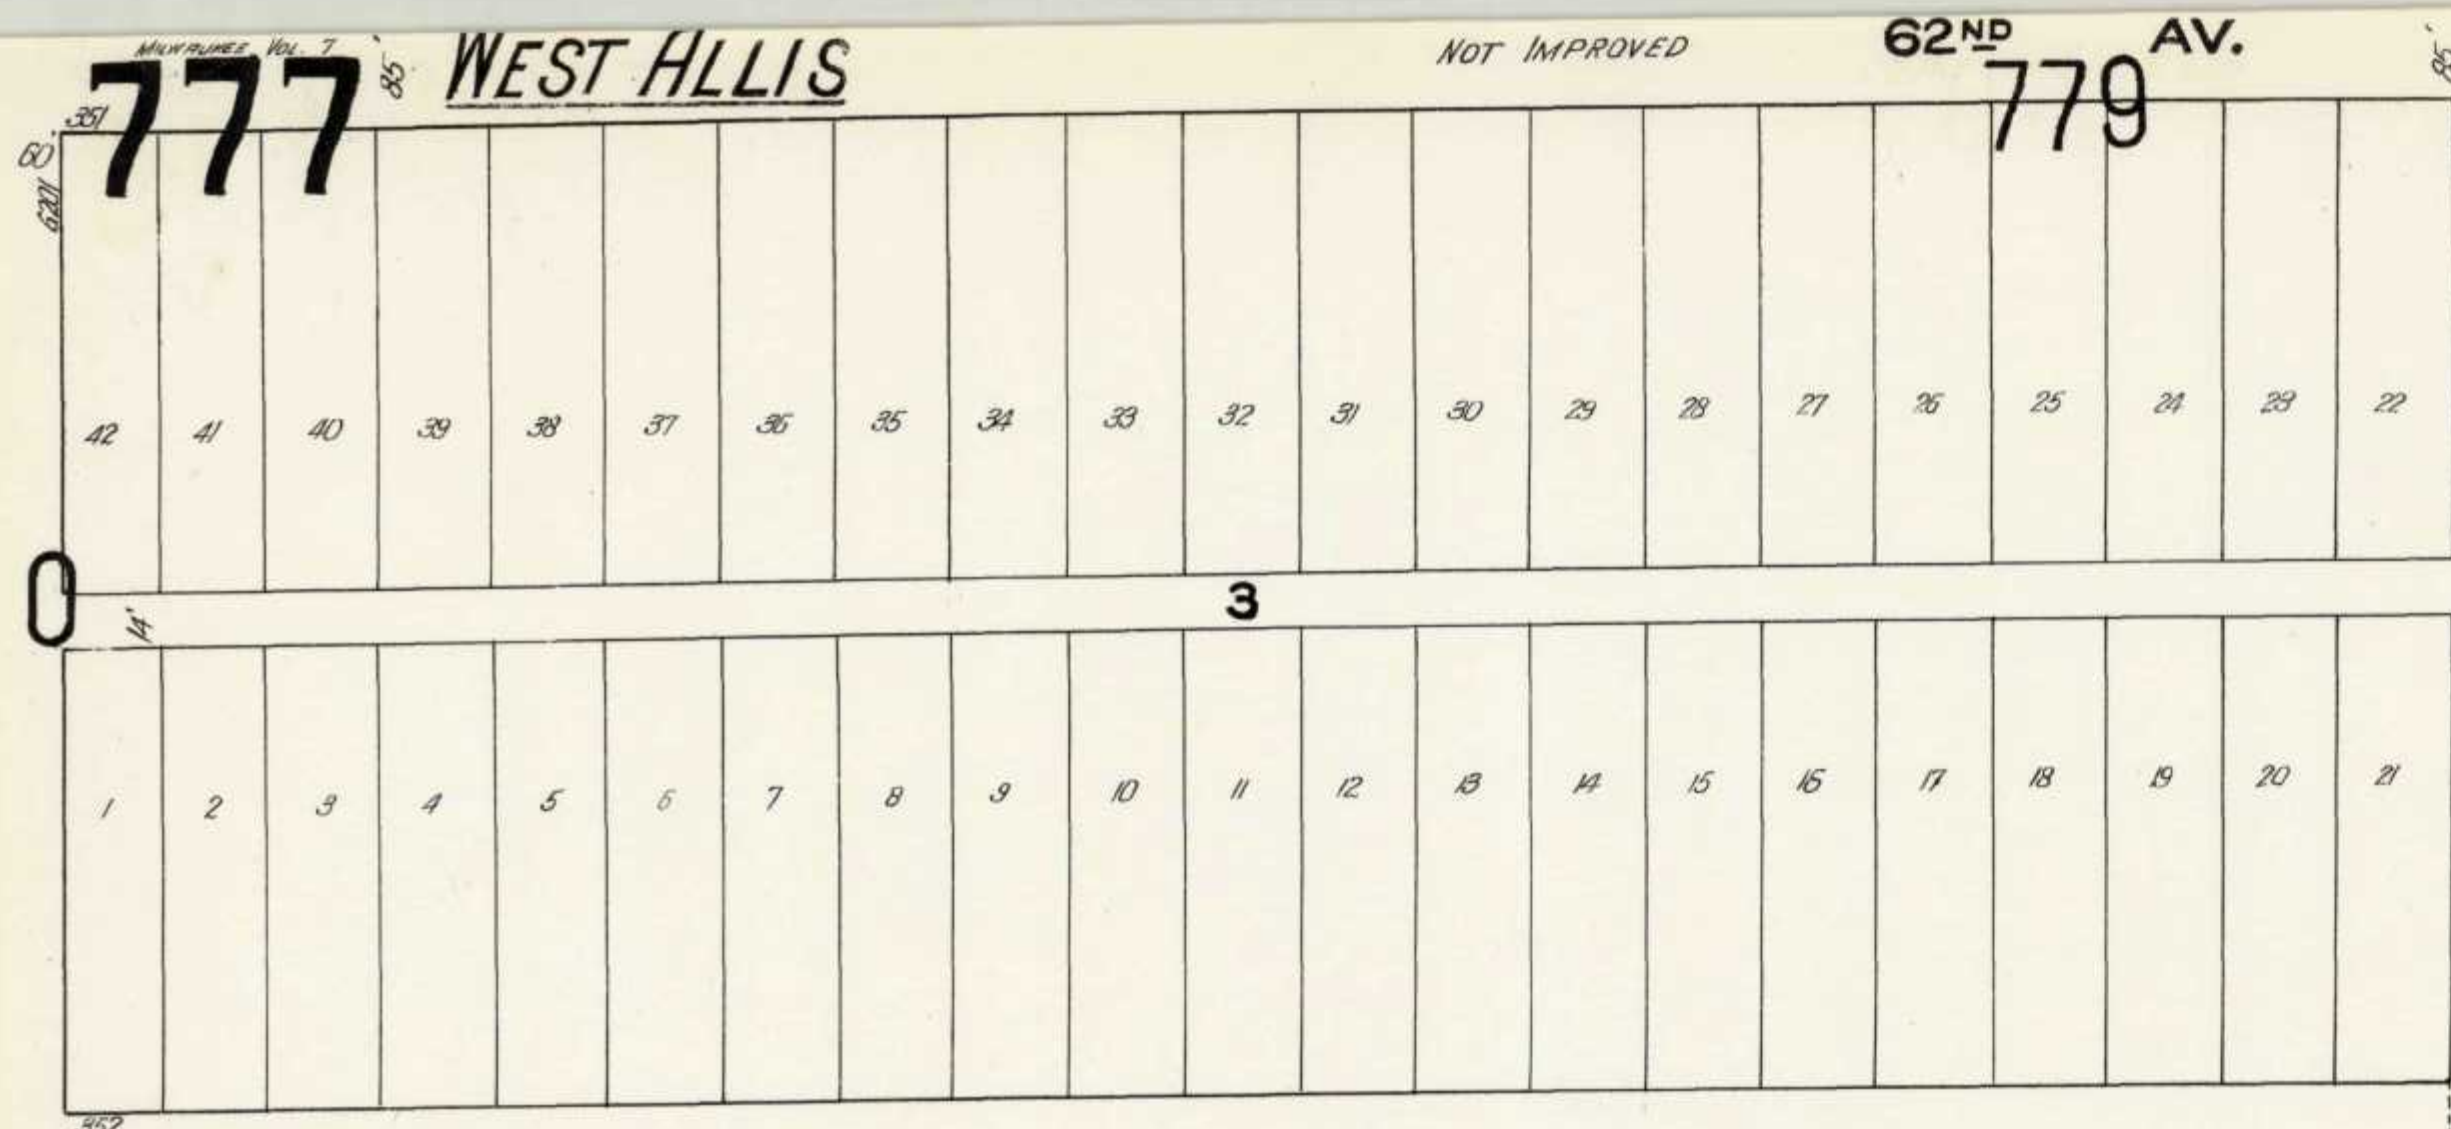


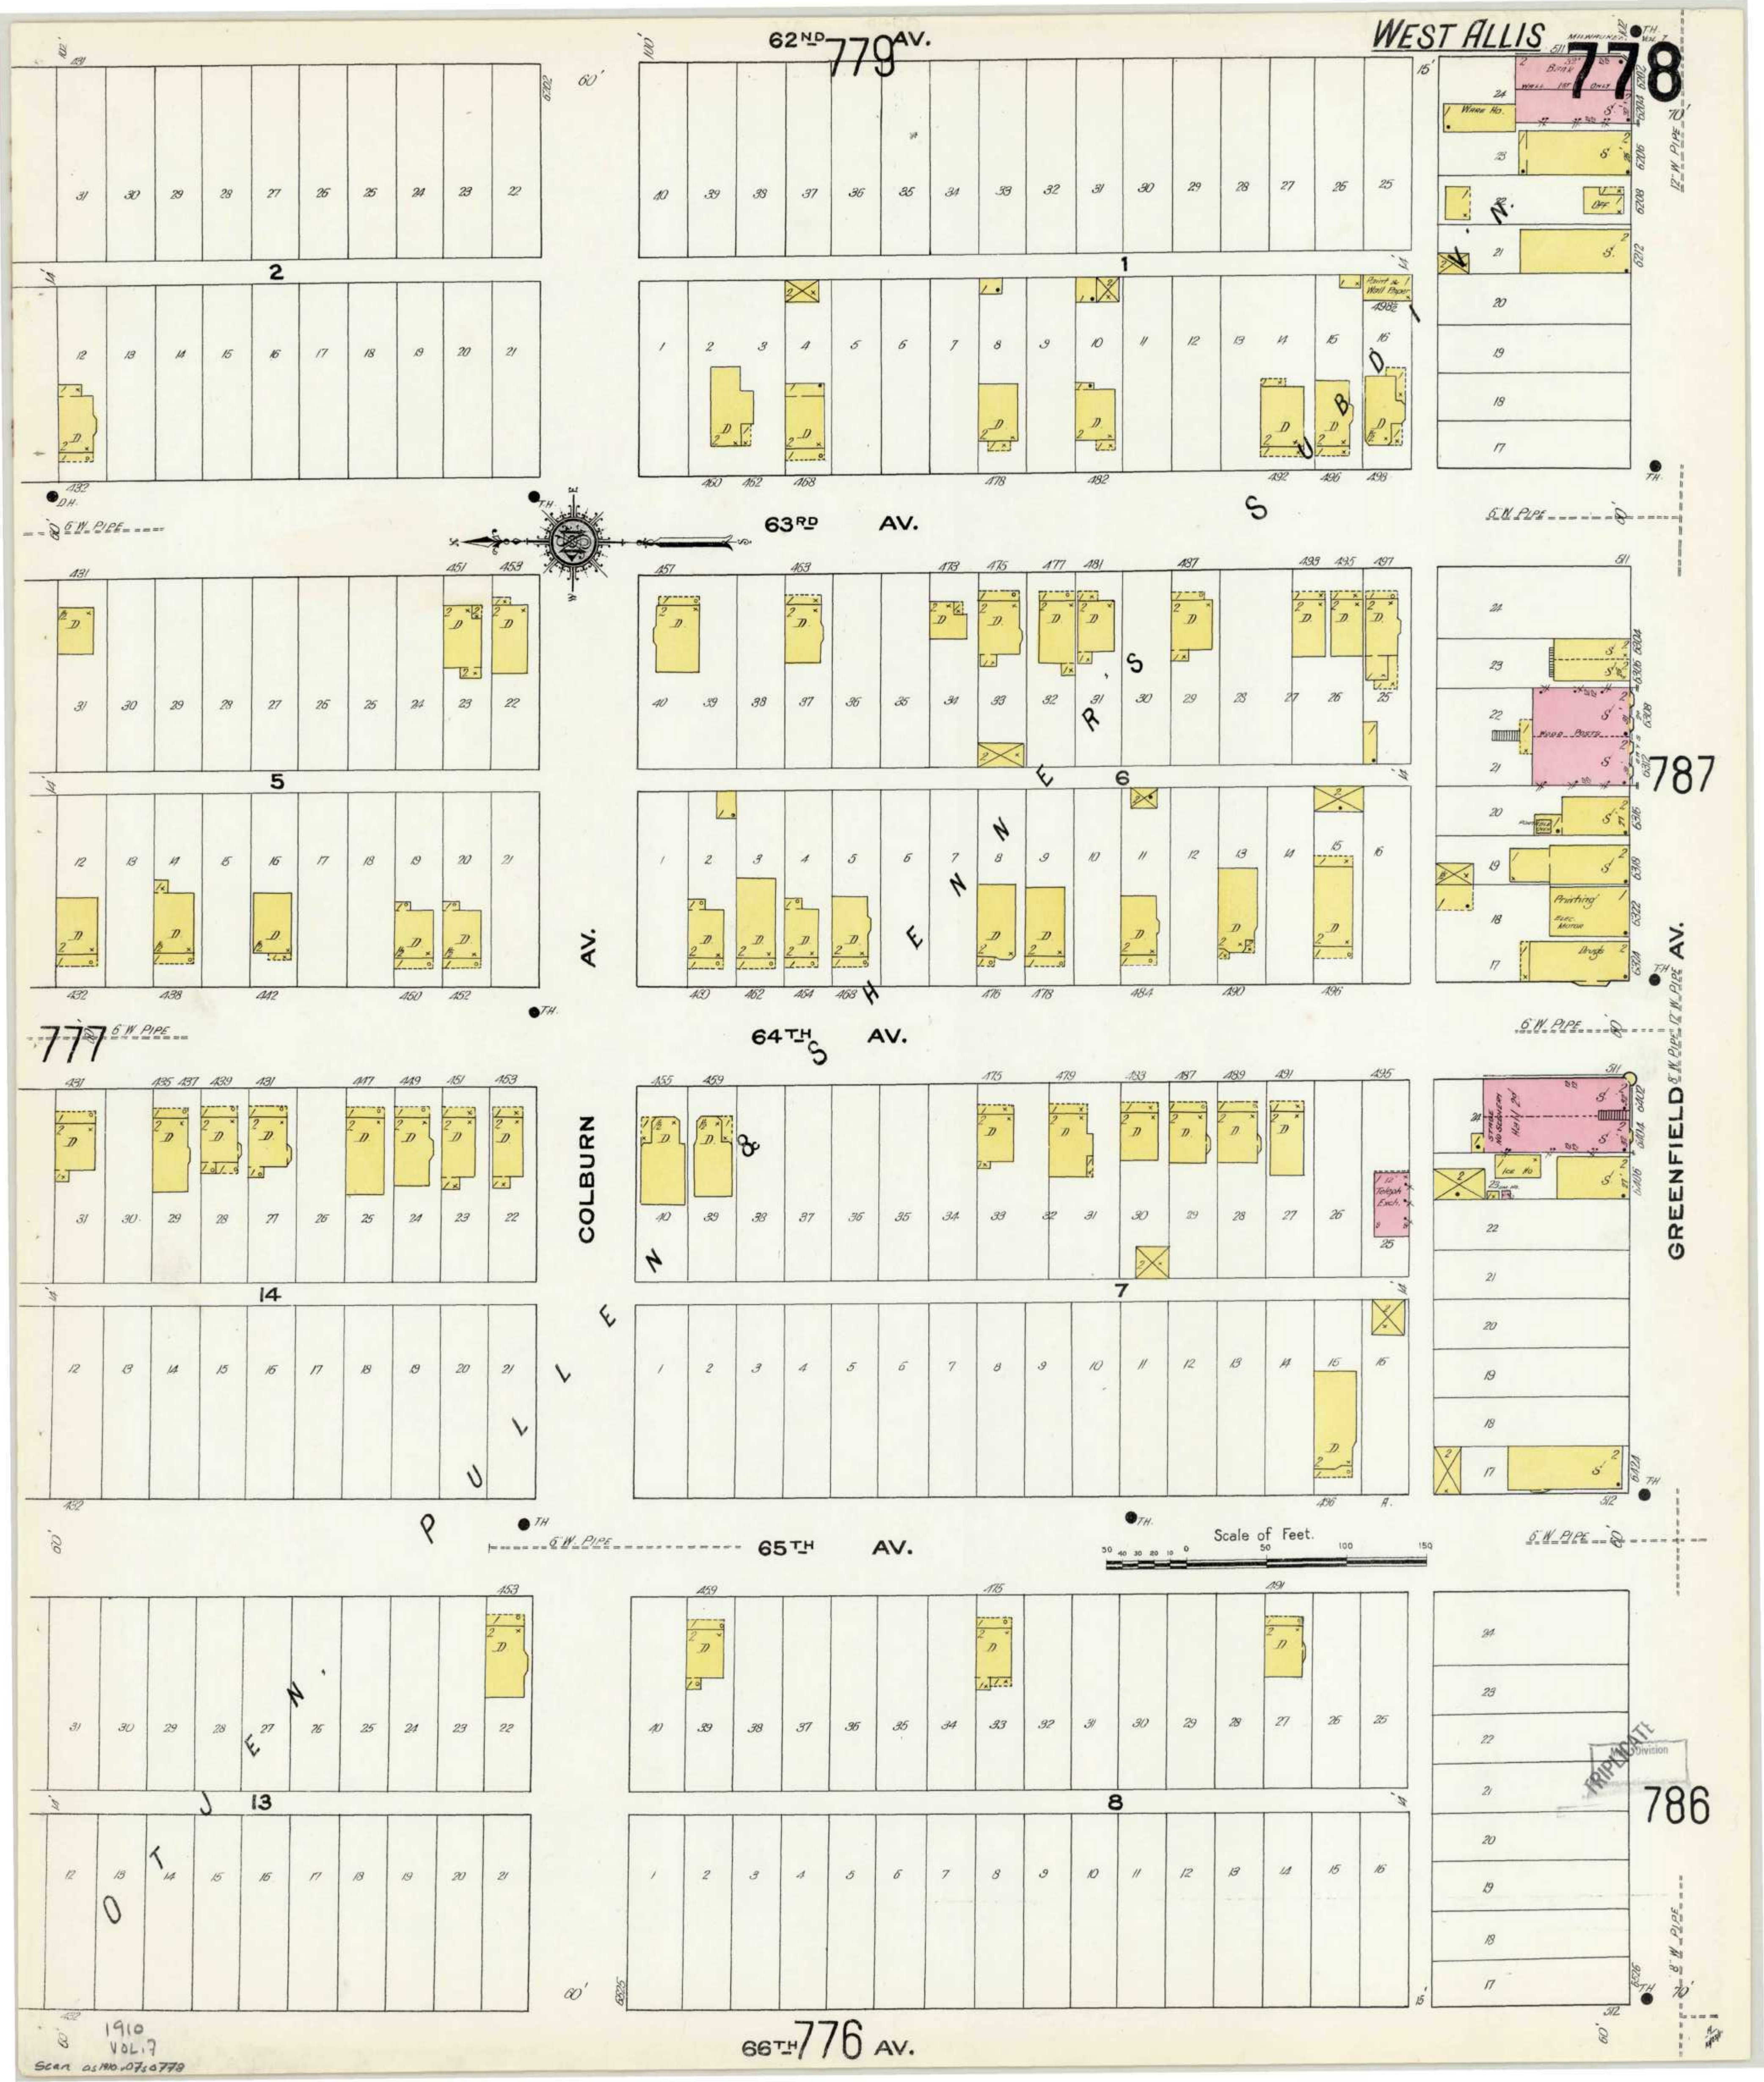


ON POSTS 5' APART AROUND
PATTERN STORAGE
NOT
SPRINKLERED
72

Reservoir
Capacity 5 Million Gals.


ALLIS-CHALMERS COMPANY
MACHINERY MANUFACTURERS
(WEST ALLIS WORKS)
- Mutual Risk -









5 NIGHT AND SUNDAY WATCHMEN FOR COMBINATION FIRE ALARM AND WATCHMEN STATIONS - 5 DAY WATCHMEN AT GATES - HEAT - STEAM - LIGHTS AND POWER - ELEC. I.E.A. - FUEL - COAL - WATER SUPPLY FROM 6 ELECTRICALLY DRIVEN WELLS WHICH EMPTY INTO 4 CISTERNS CAPACITY 100,000 GALS. IN GRINNELL AUTO. SPRINKLERS THROUGHOUT EXCEPT POWERING AND IMPREGNATING BLDG. - WET & DRY SYSTEM - HEADS SPACED 8' APART SUPPLIED PRIMARILY FROM IRON WATER TANK CAPACITY 100,000 GALS. ELEV. 120' ON STEEL TRESTLE - SECONDARY SUPPLY FROM 2 PRESCOTT DUPLEX PUMPS, SIZE 20" X 14" X 4" CAPACITY 1500 GALS. PER MINUTE - 1 PRESCOTT DUPLEX 12" X 10" X 4" CAPACITY 800 GALS. PER MINUTE AND 2 ANDYKES DUPLEX KAS SIZE 20" X 12" X 4" CAPACITY 1500 GALS. PER MINUTE ALL DRAWING FROM 4 CISTERNS CAPACITY 100,000 GALS. EACH - 53' X 28' T.S. IN YARD SUPPLIED BY FIRE PUMPS AND ELEV. WATER TANK - ALL INSIDE NYOS. ARE CONN. TO SPRINKLER EQUIPMENT AND HAVE 1 1/2" HOSE AT EACH CONN. - THREE 2" NYOS. ON ROOF OF PATTERN NO. 1 - 12 2" NYOS. ON ROOF OF ERECTING SHOP & TEN STAYS ON ROOF OF FOUNDRY - 100' 3" HOSE AT EACH NYO. ON ROOFS - ROOF NYOS. SUPPLIED BY K.P.S. ONLY - 2500' 2 1/2" COTTON RUBBER LINED HOSE DISTRIBUTED AT NYOS. IN YARD - 3 HOSE CHARTS WITH 500' 2 1/2" COTTON RUBBER LINED HOSE ON EACH - PRIVATE DRILLED FIRE DEPT. 33 MEN & CHIEF - CHEMICAL EXTING. WATER BARRELS AND PAILS DISTRIBUTED THROUGHOUT BLDGS.

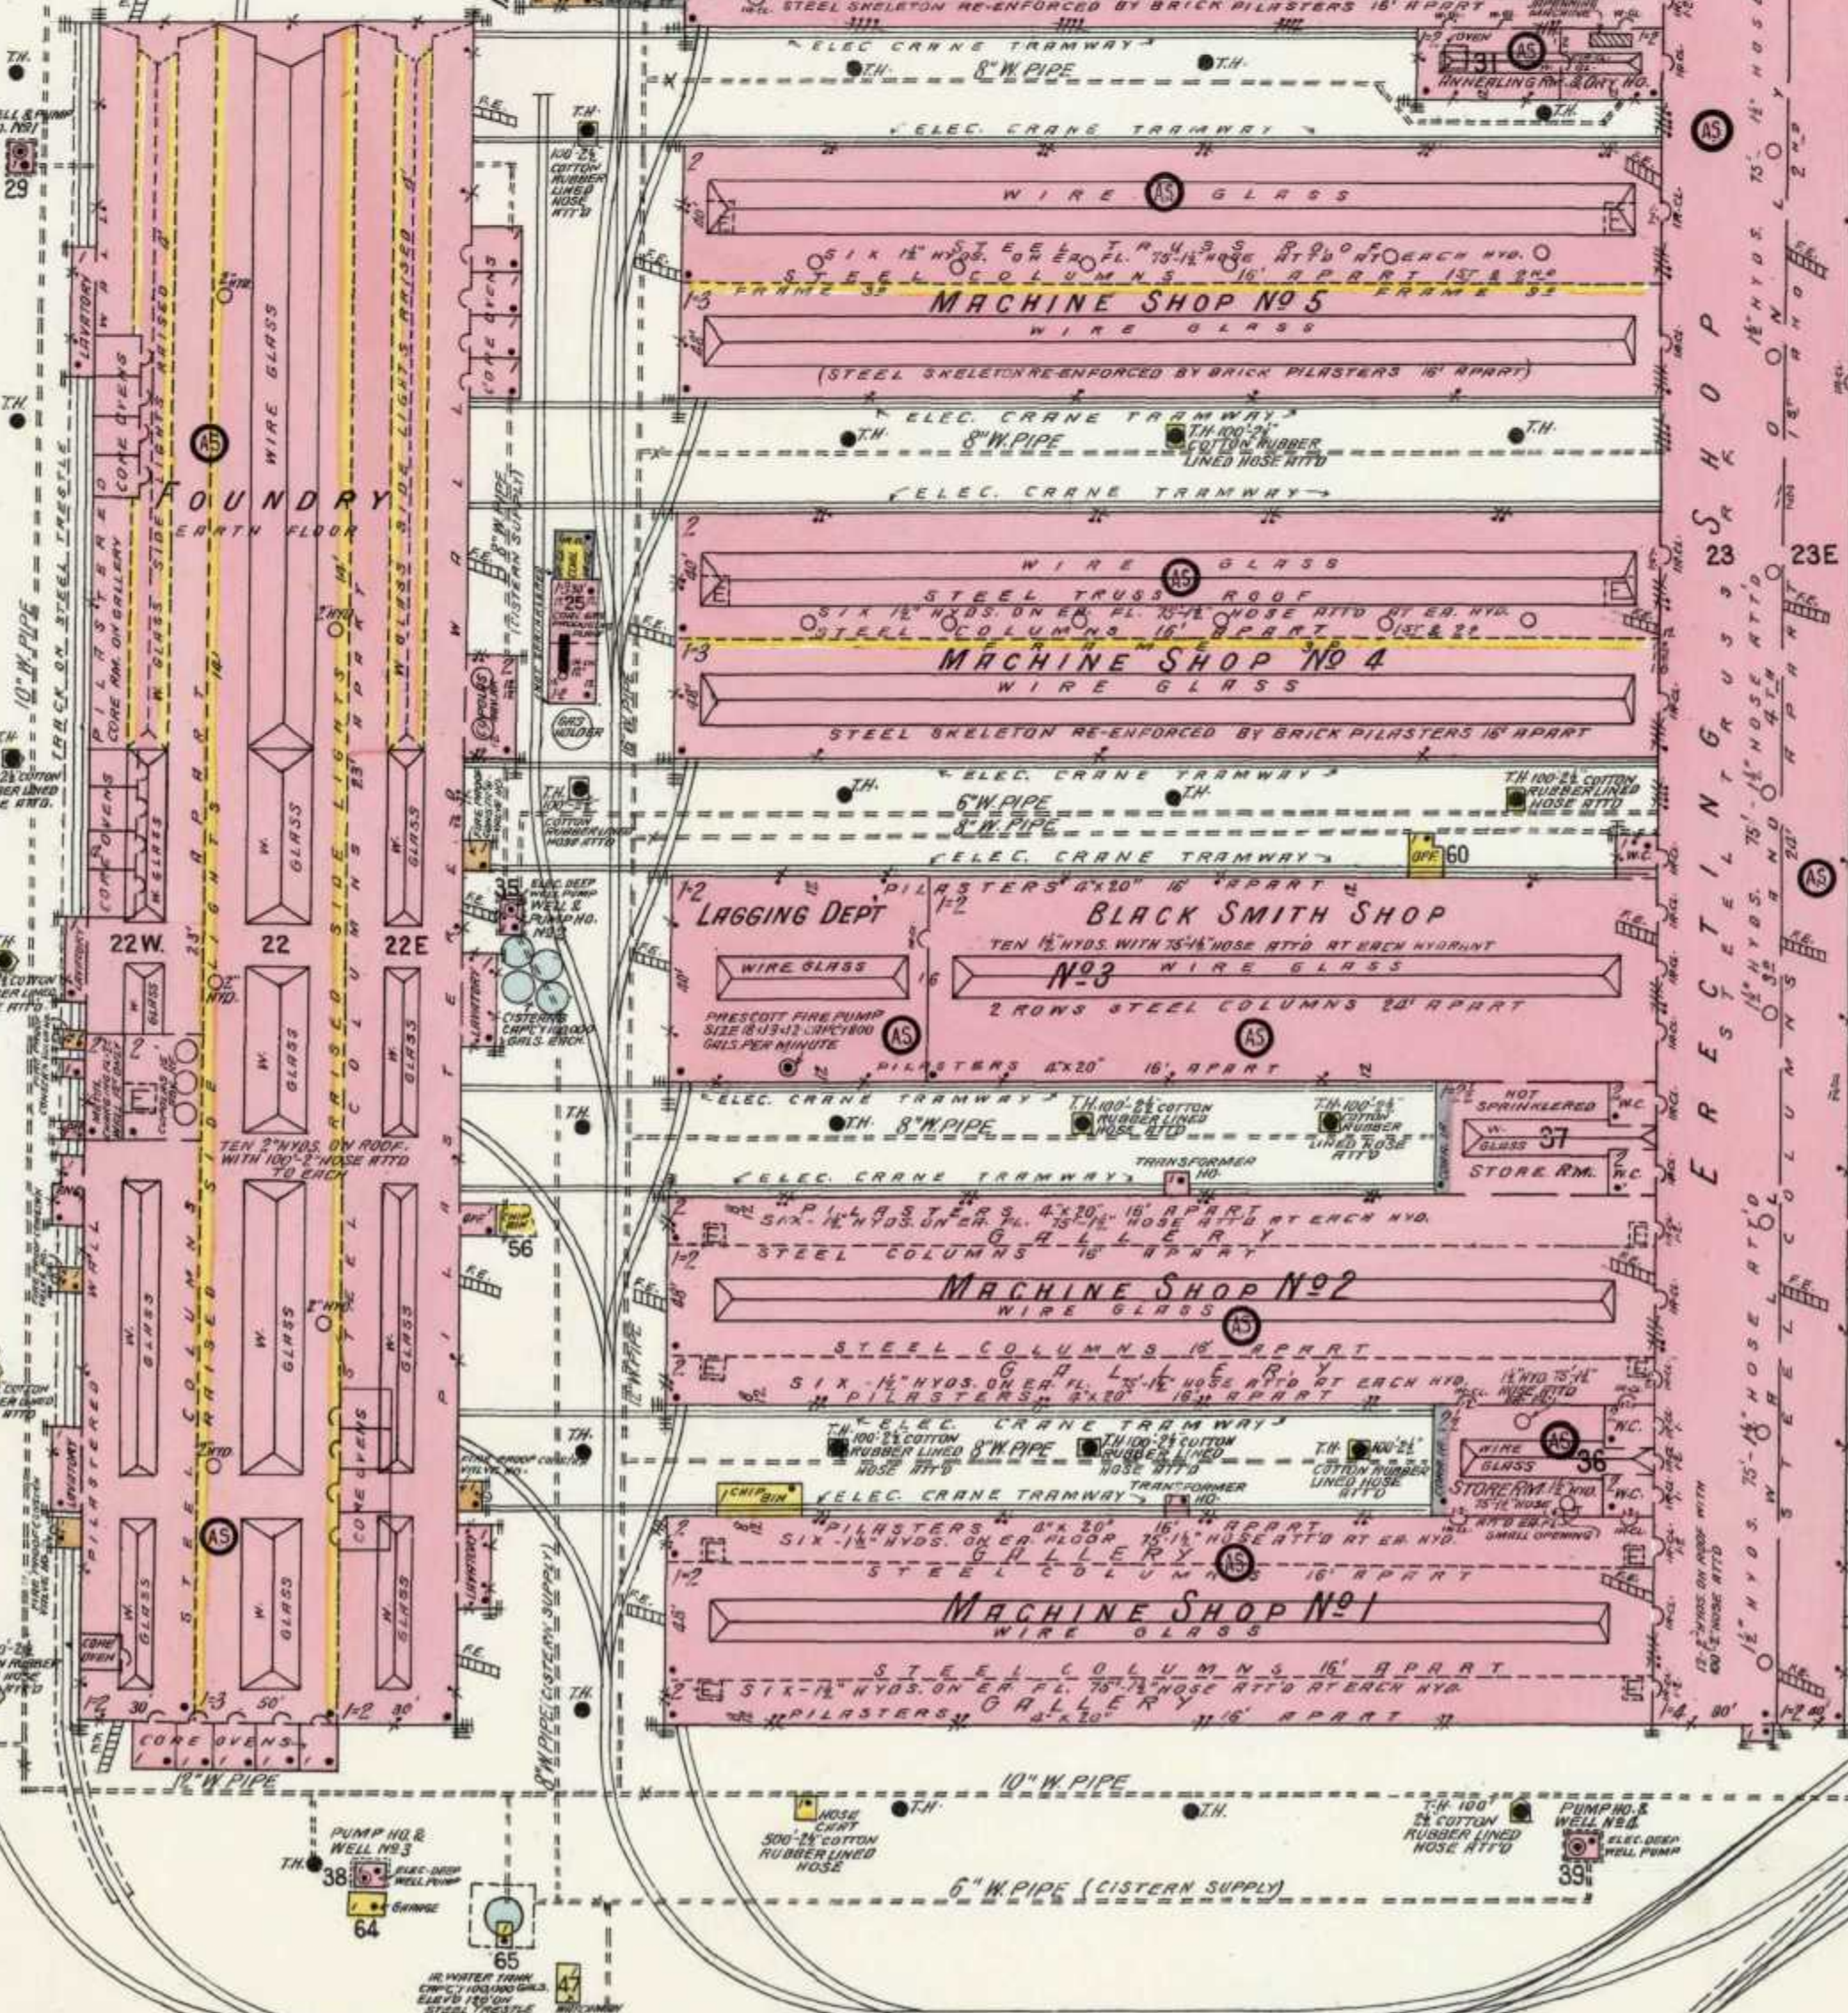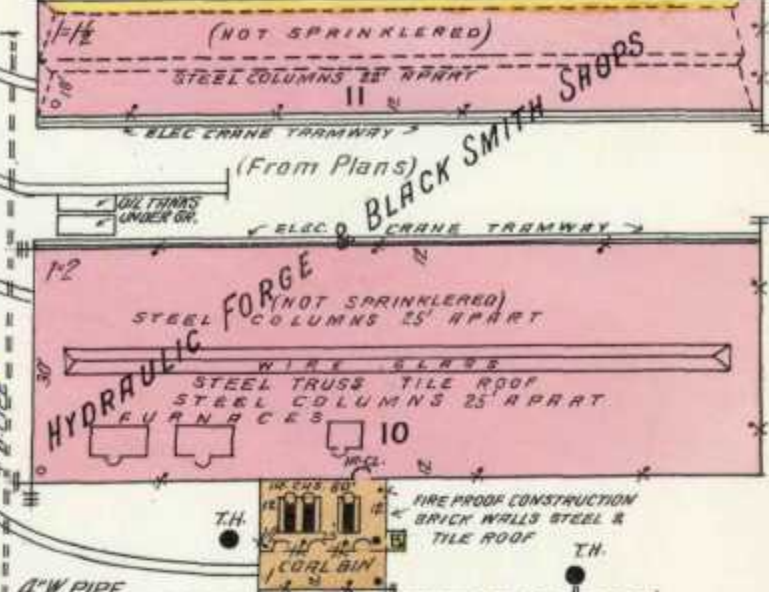




779


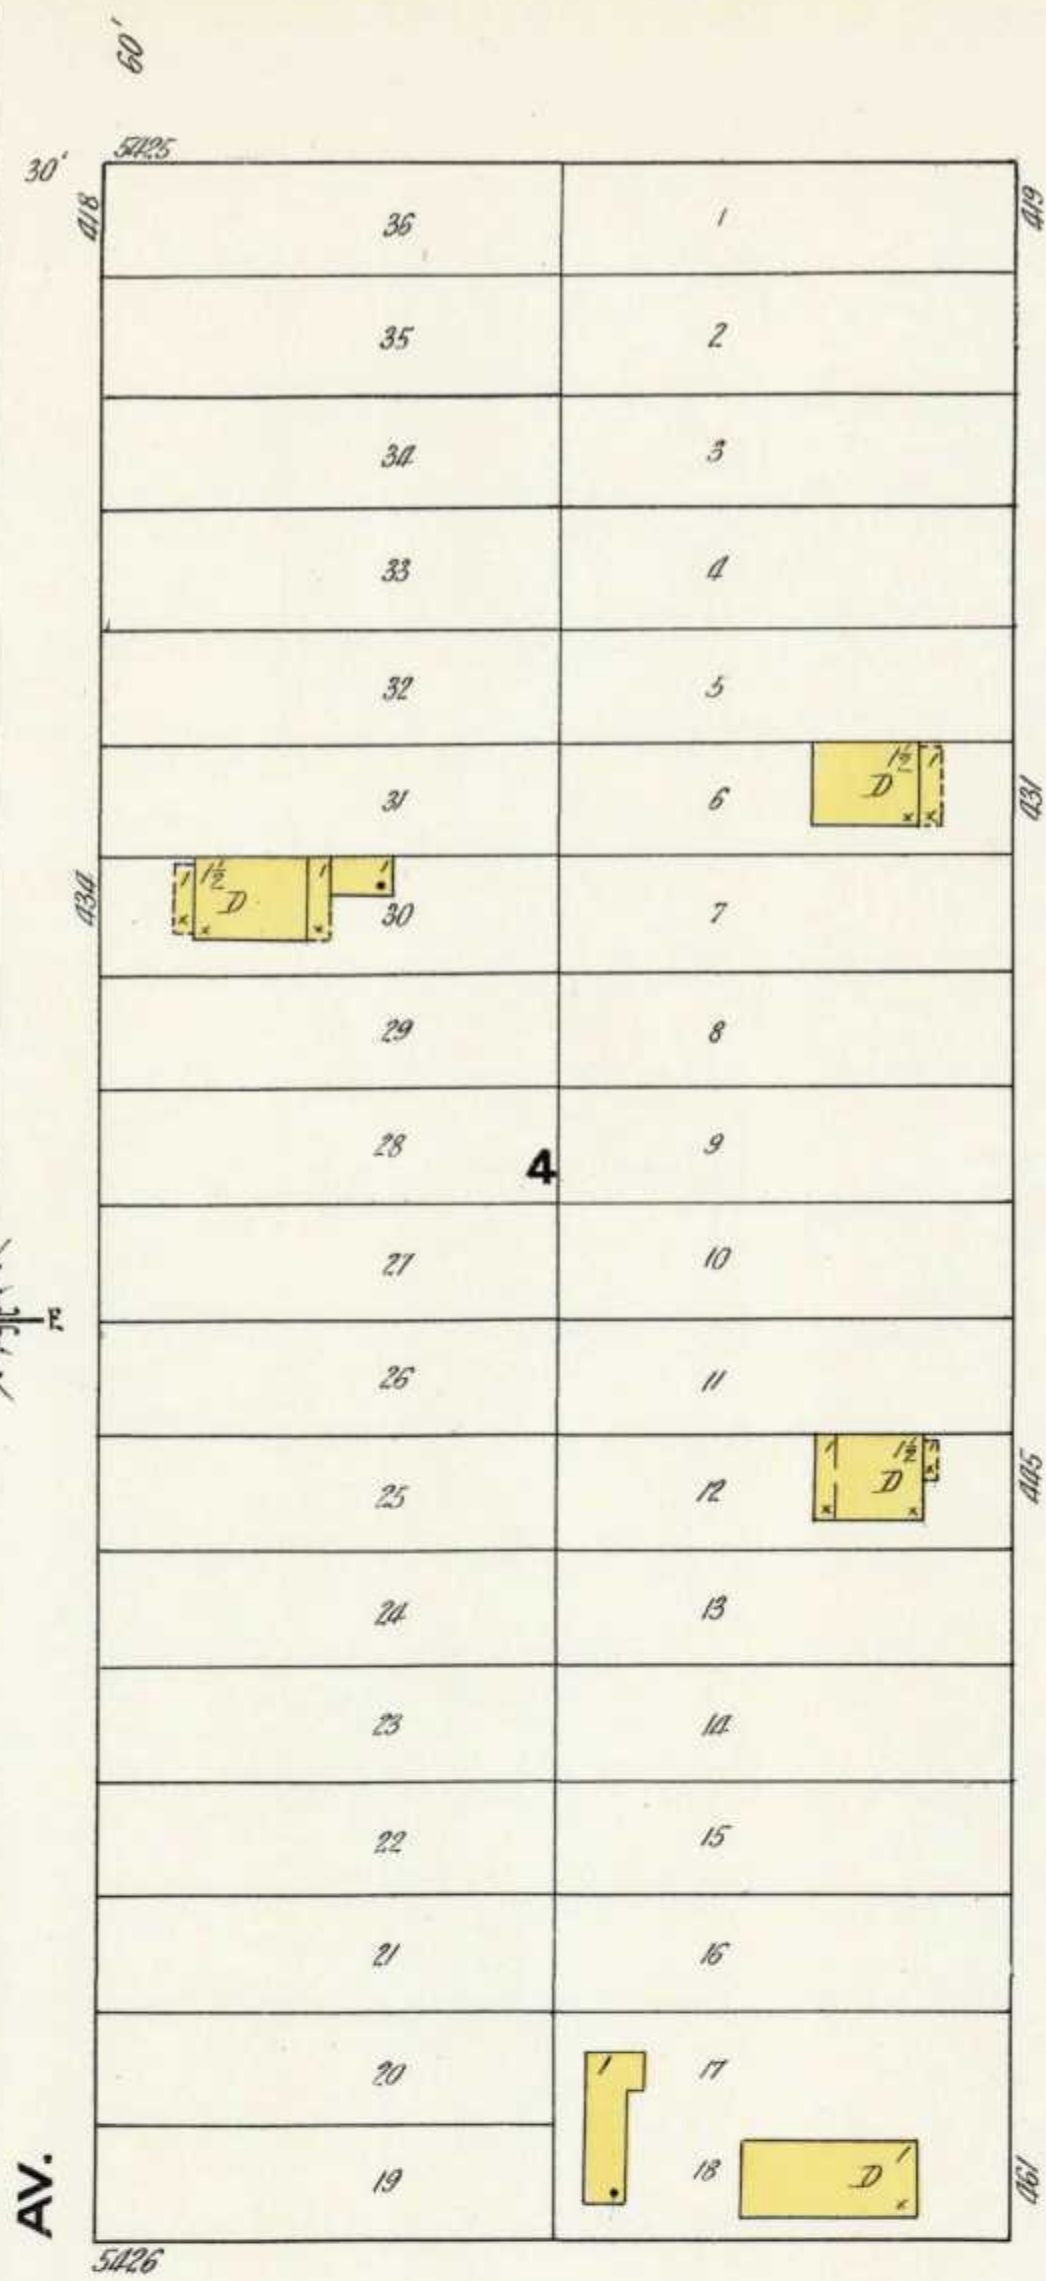


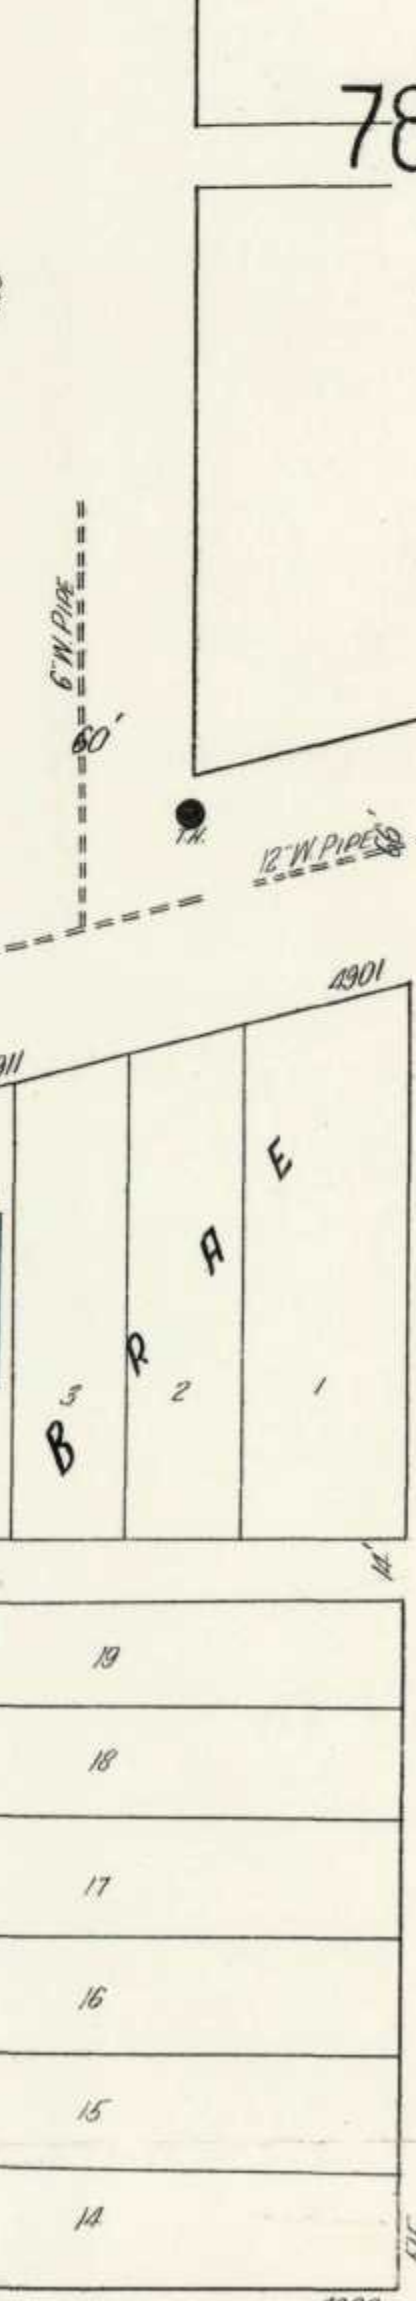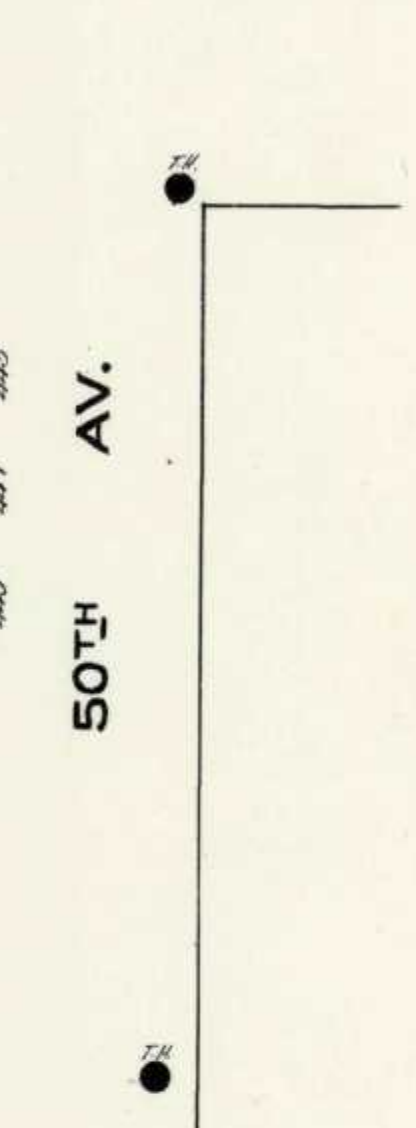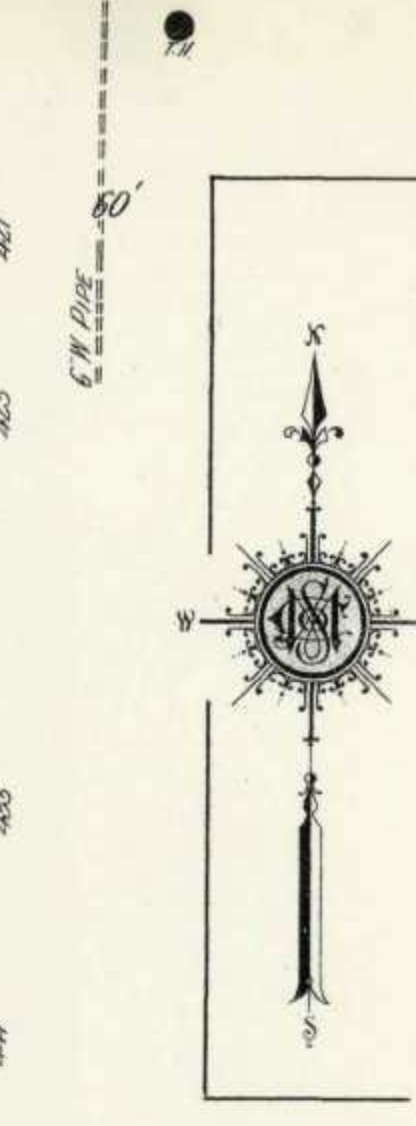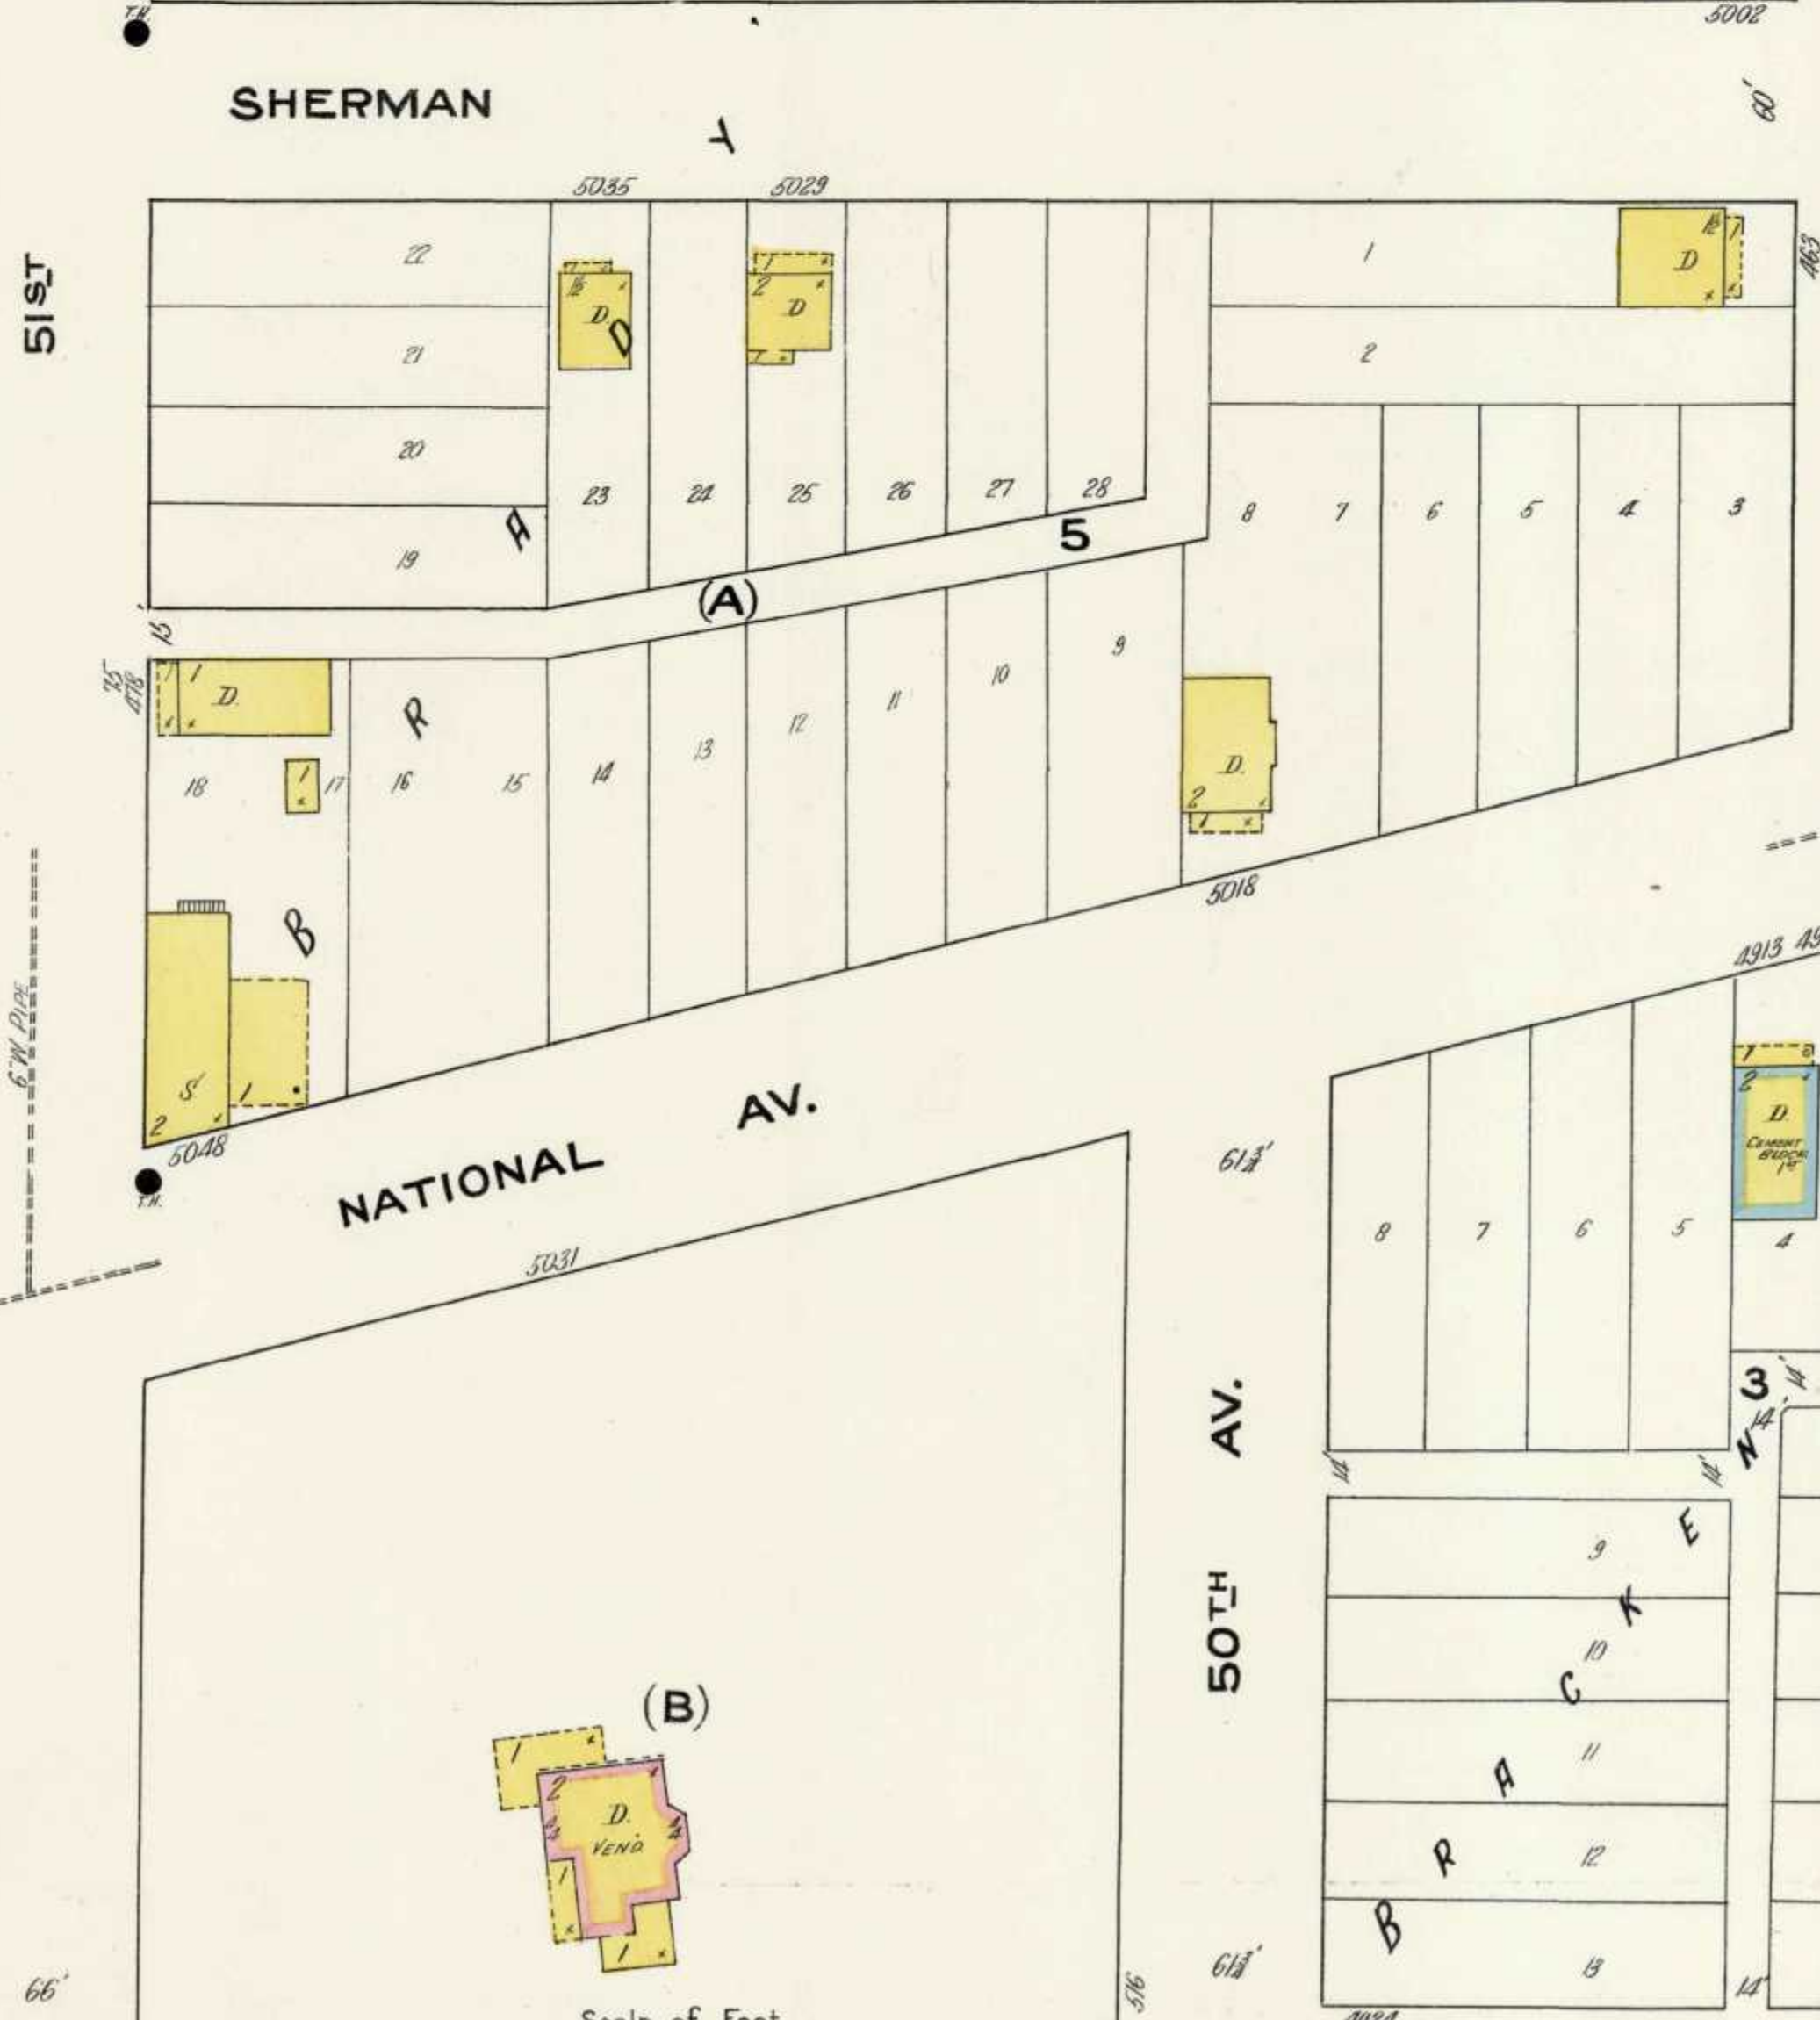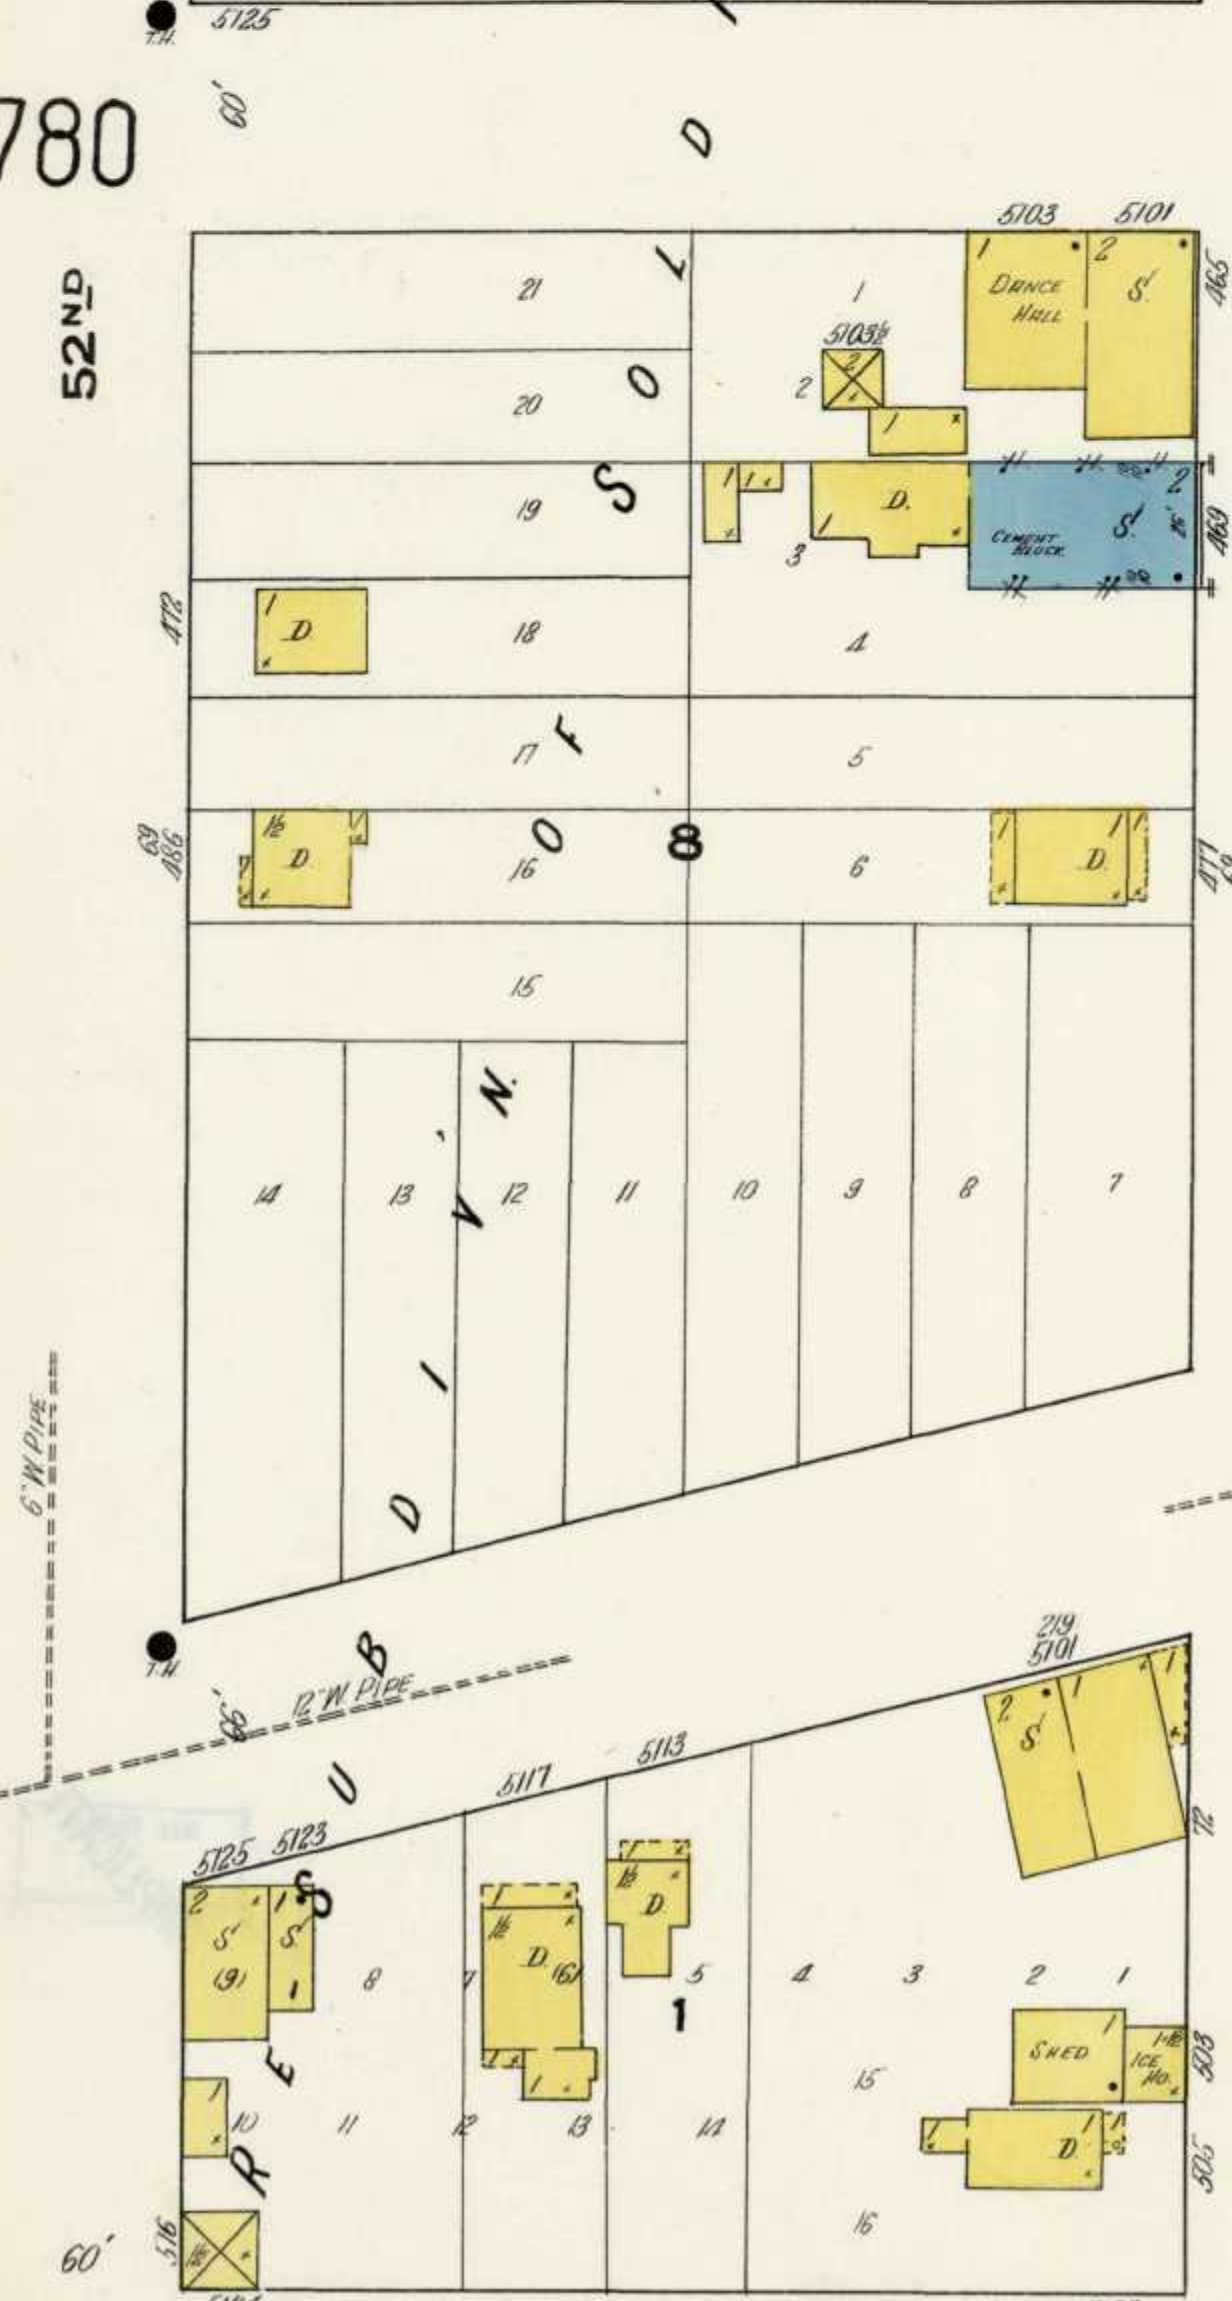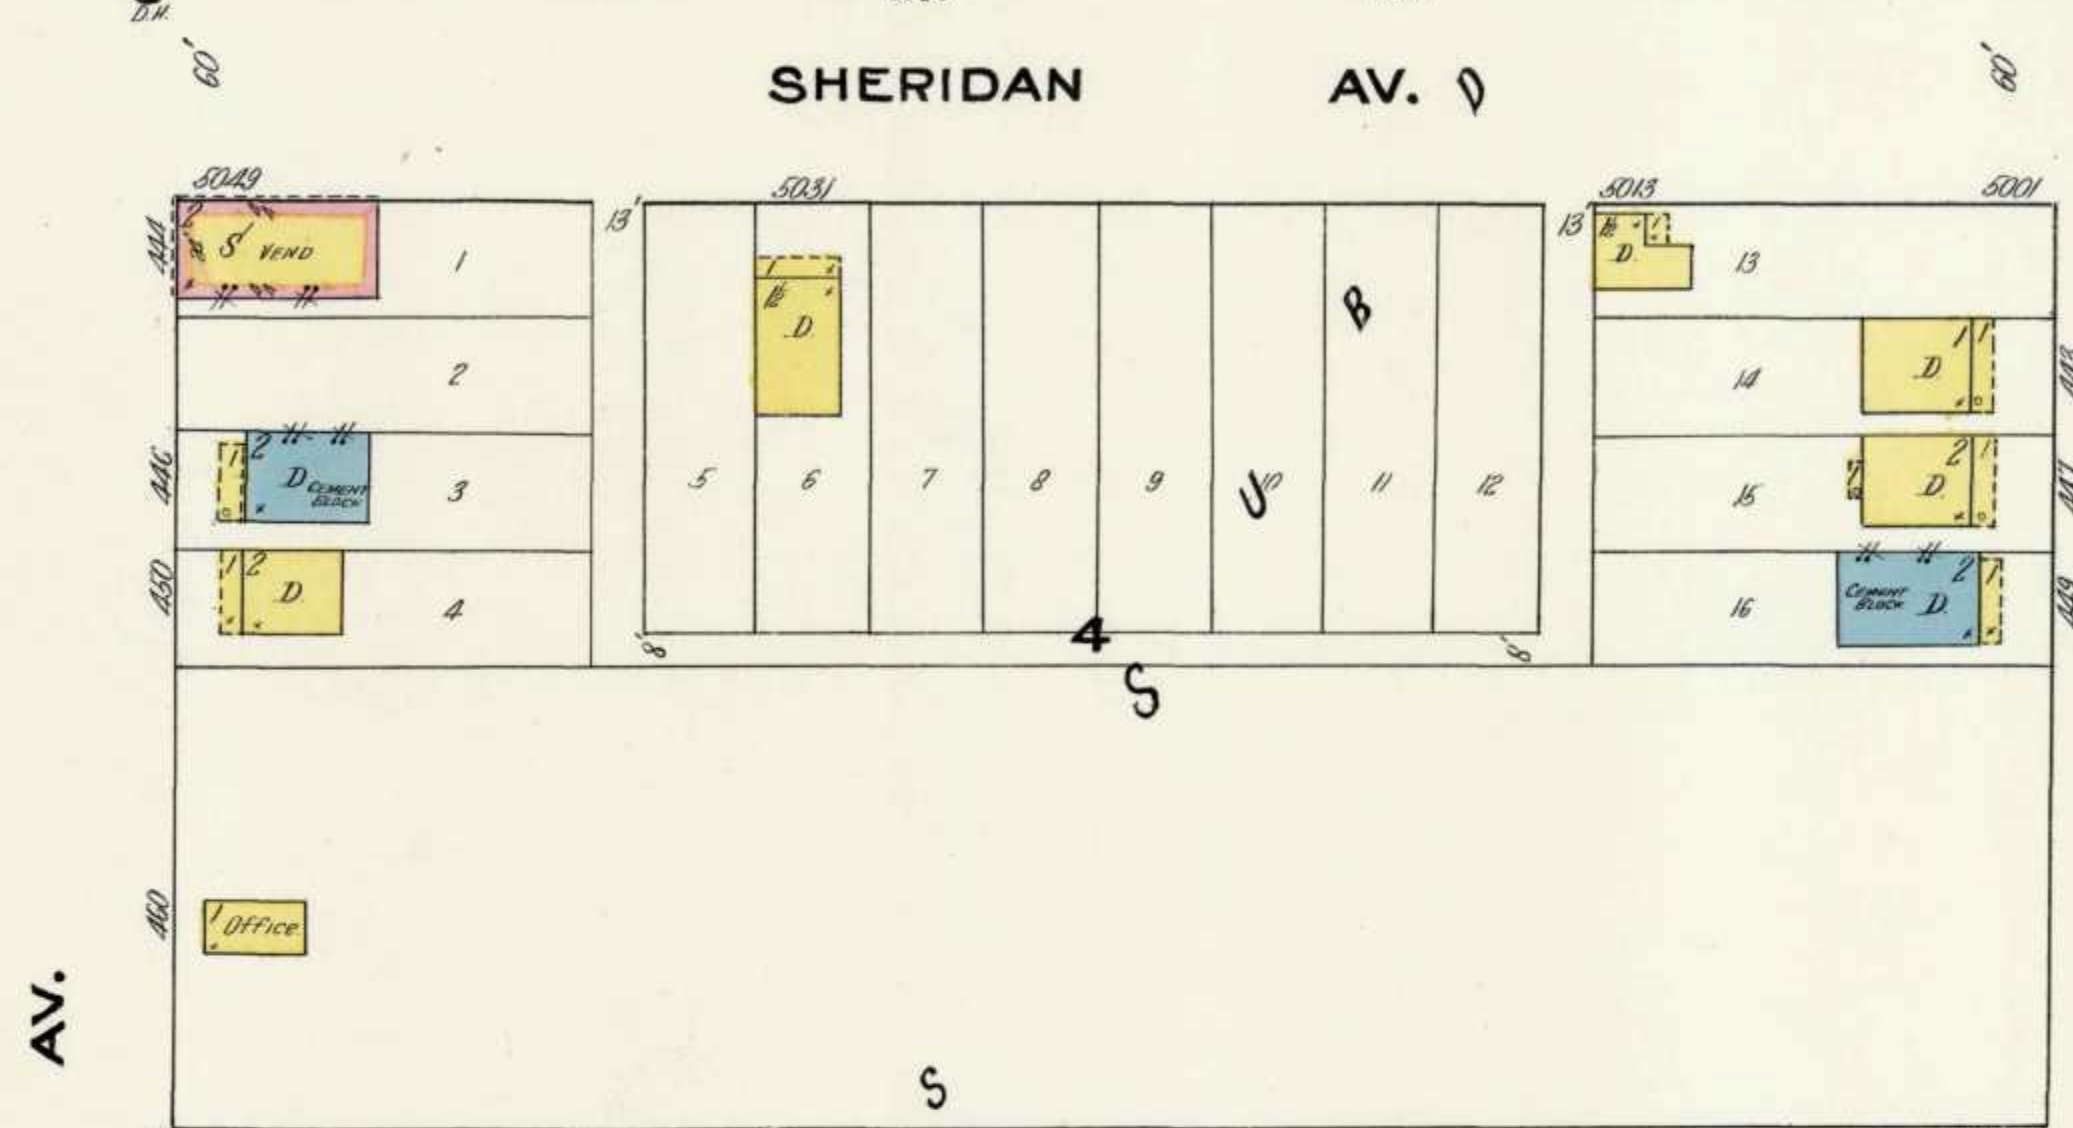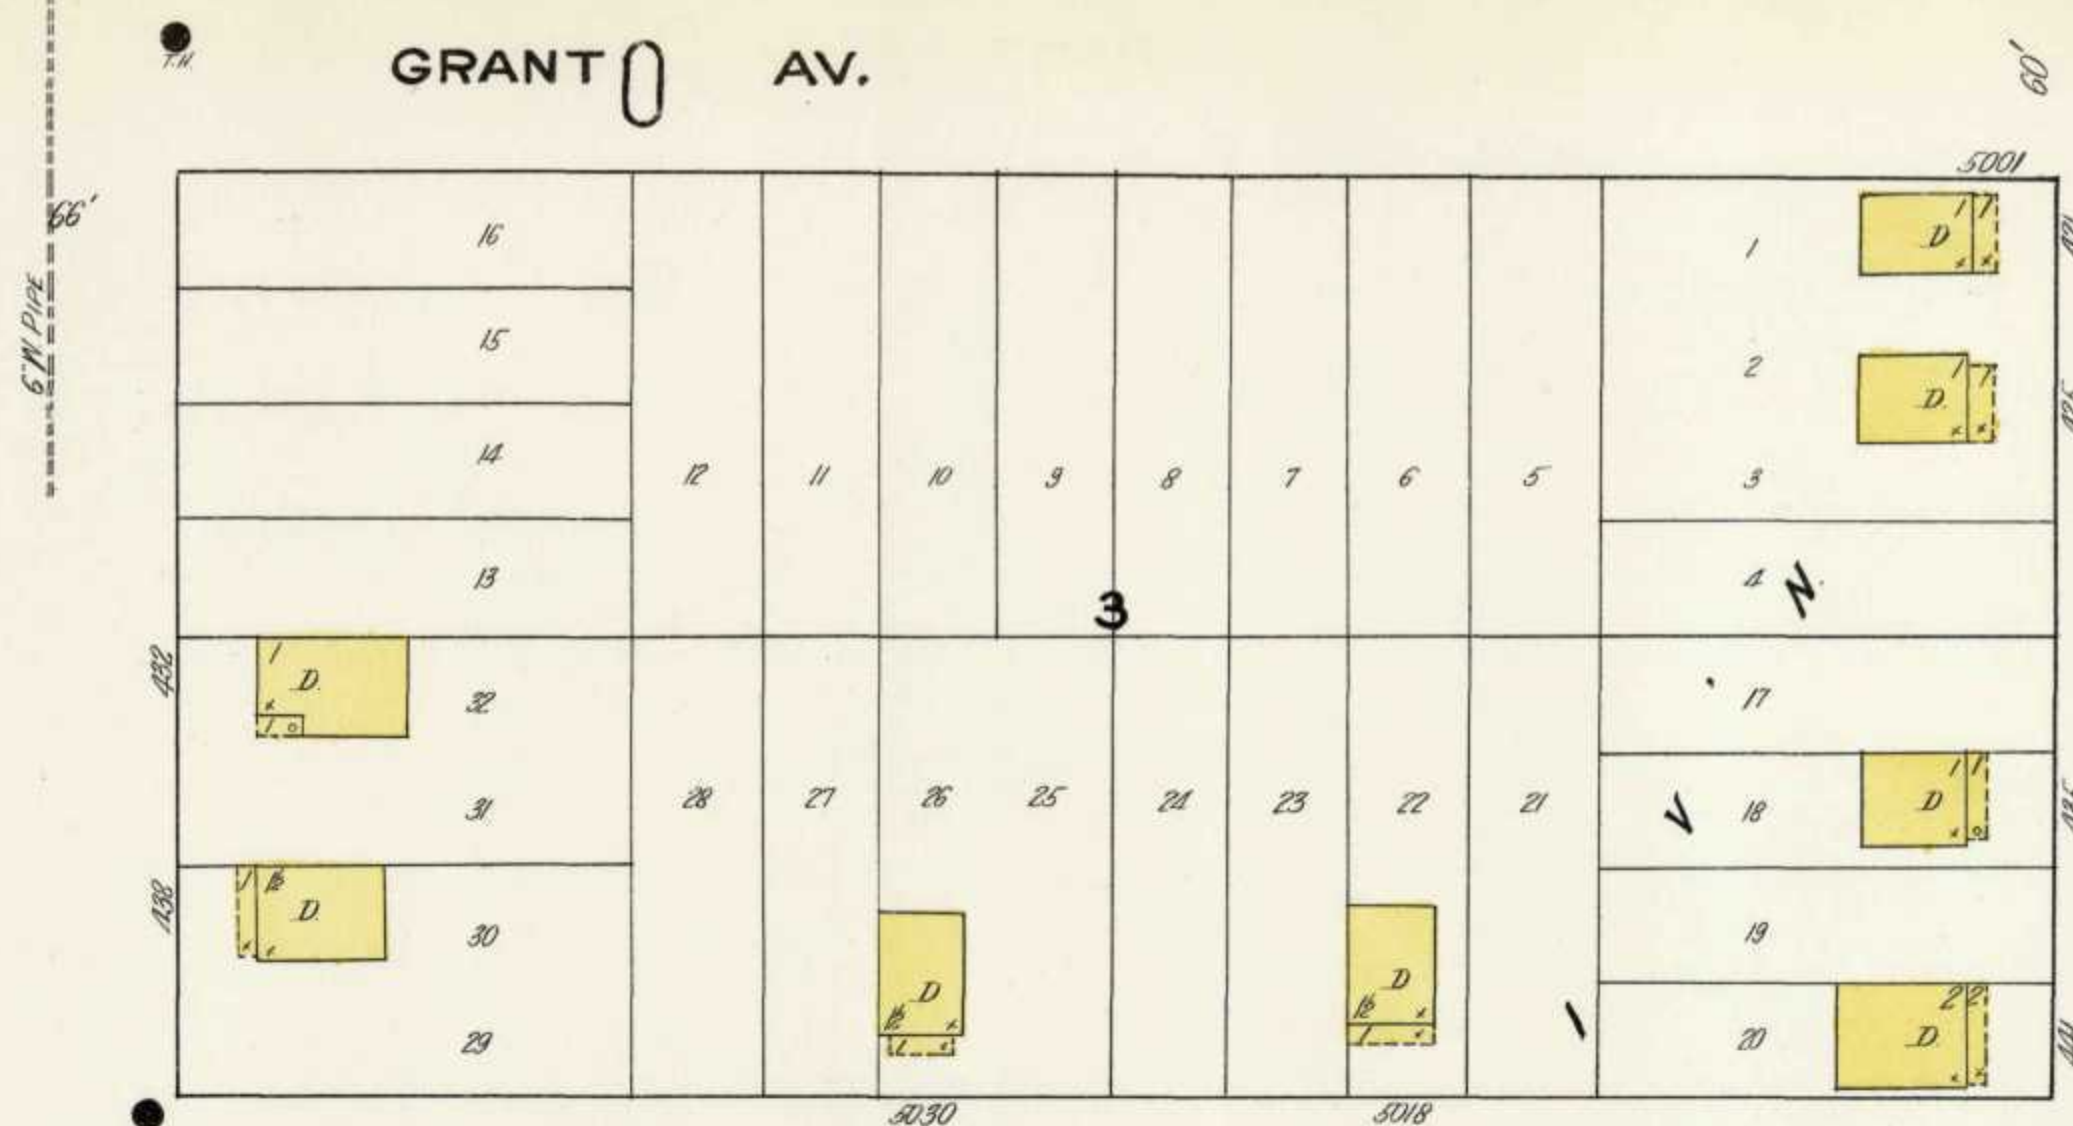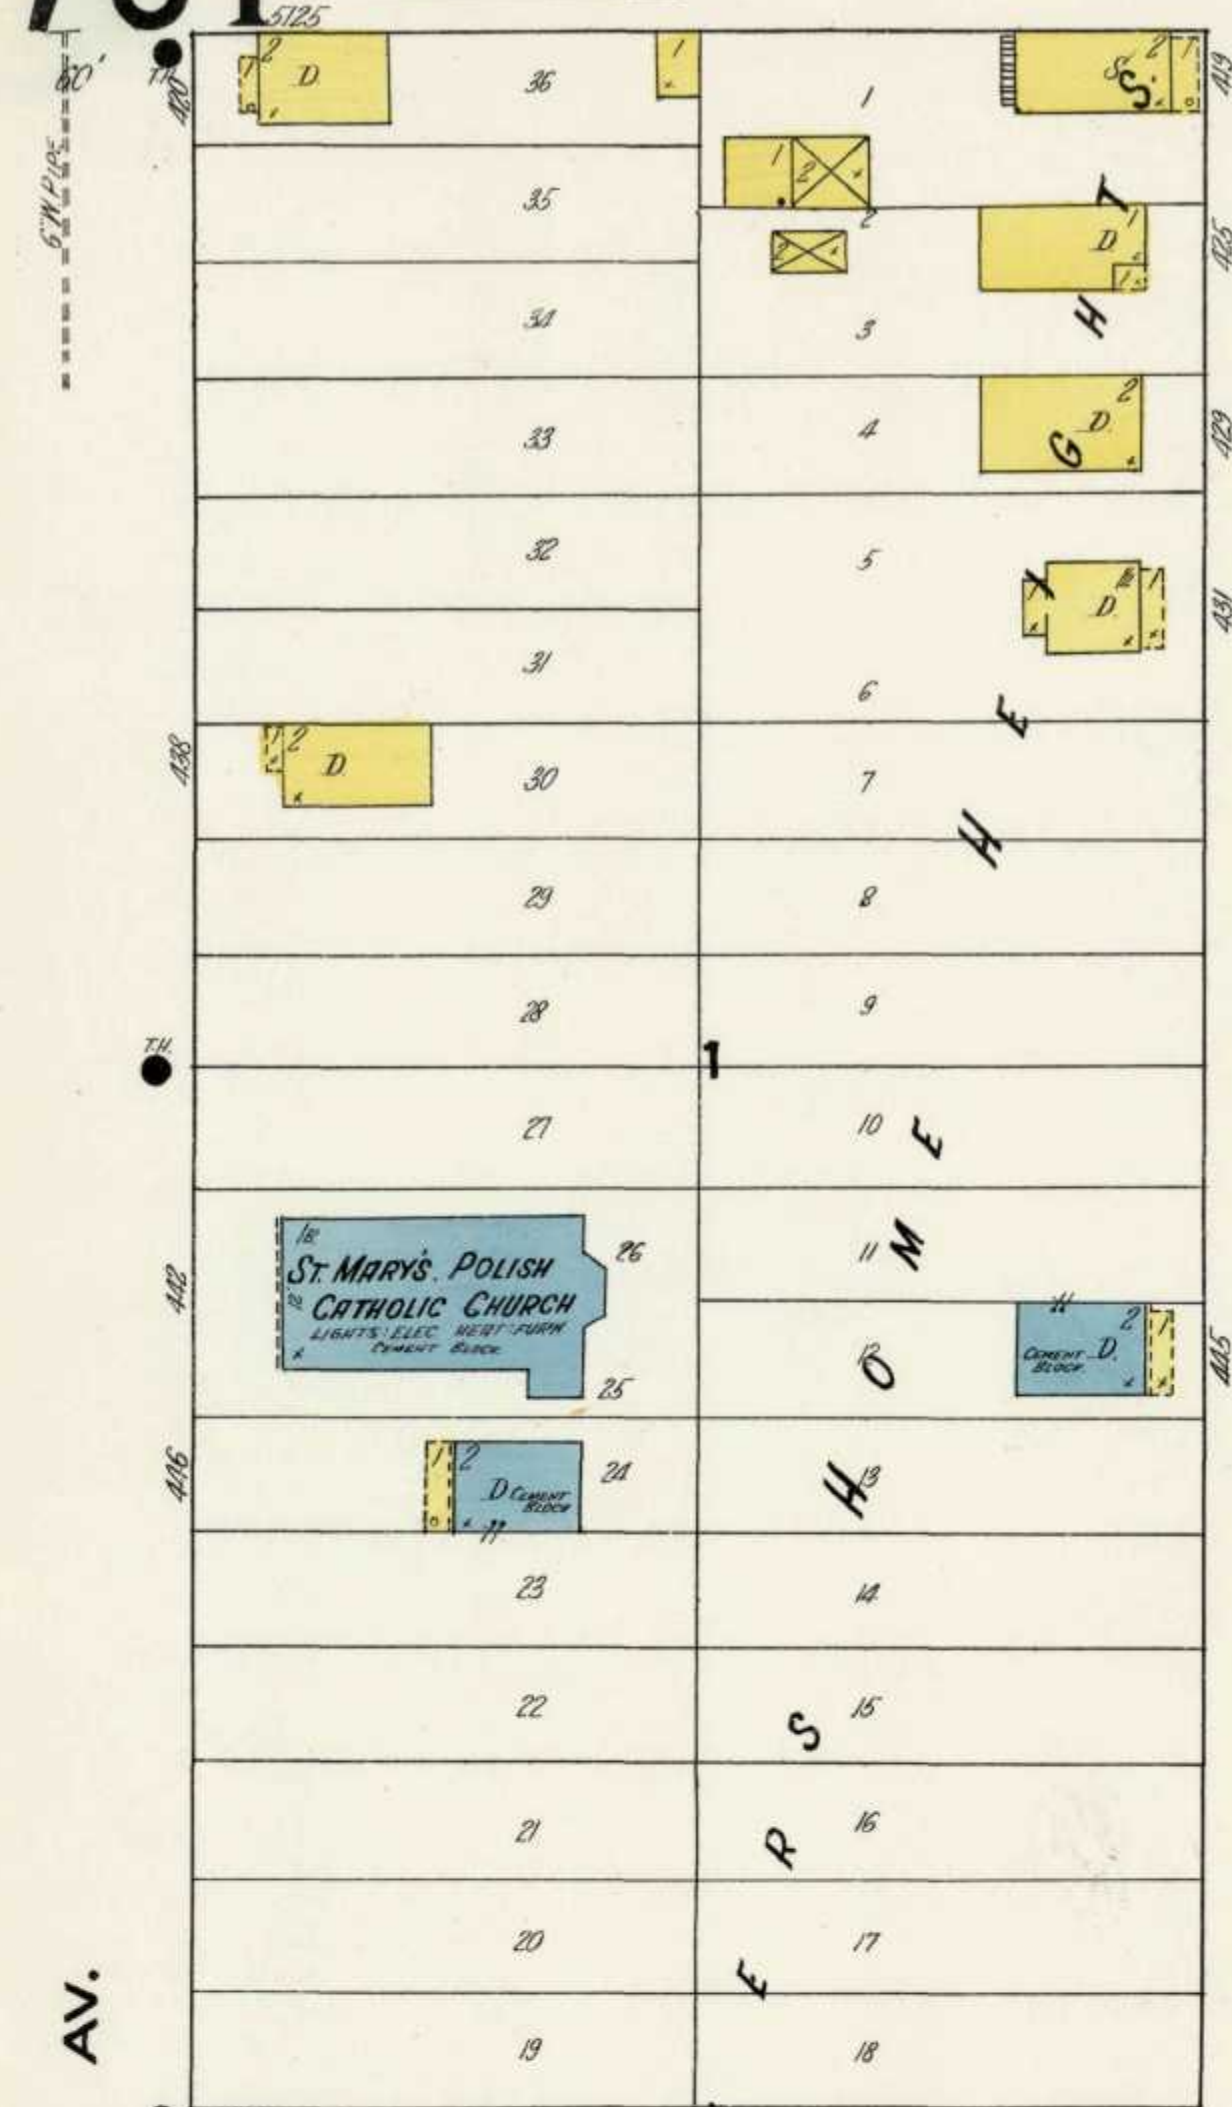




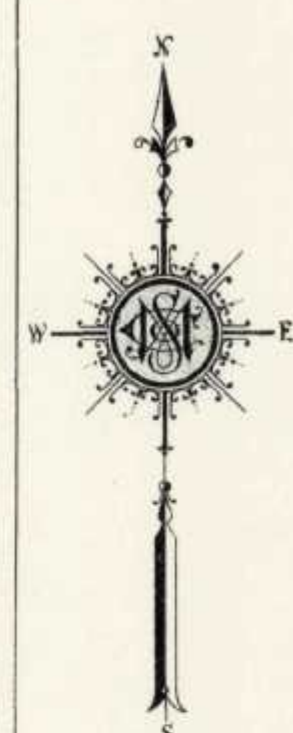


SOLDIERS HOME GROUNDS

WEST ALLIS PUMPING STATION
2 GOULDS TANK PUMP
SIDE 1 1/2 INCHES TWO 8 IN.
PIPE WITH COVERED BY 2
BULLDOGS. ELEC. MOTORS.
15 H.P. 100'.

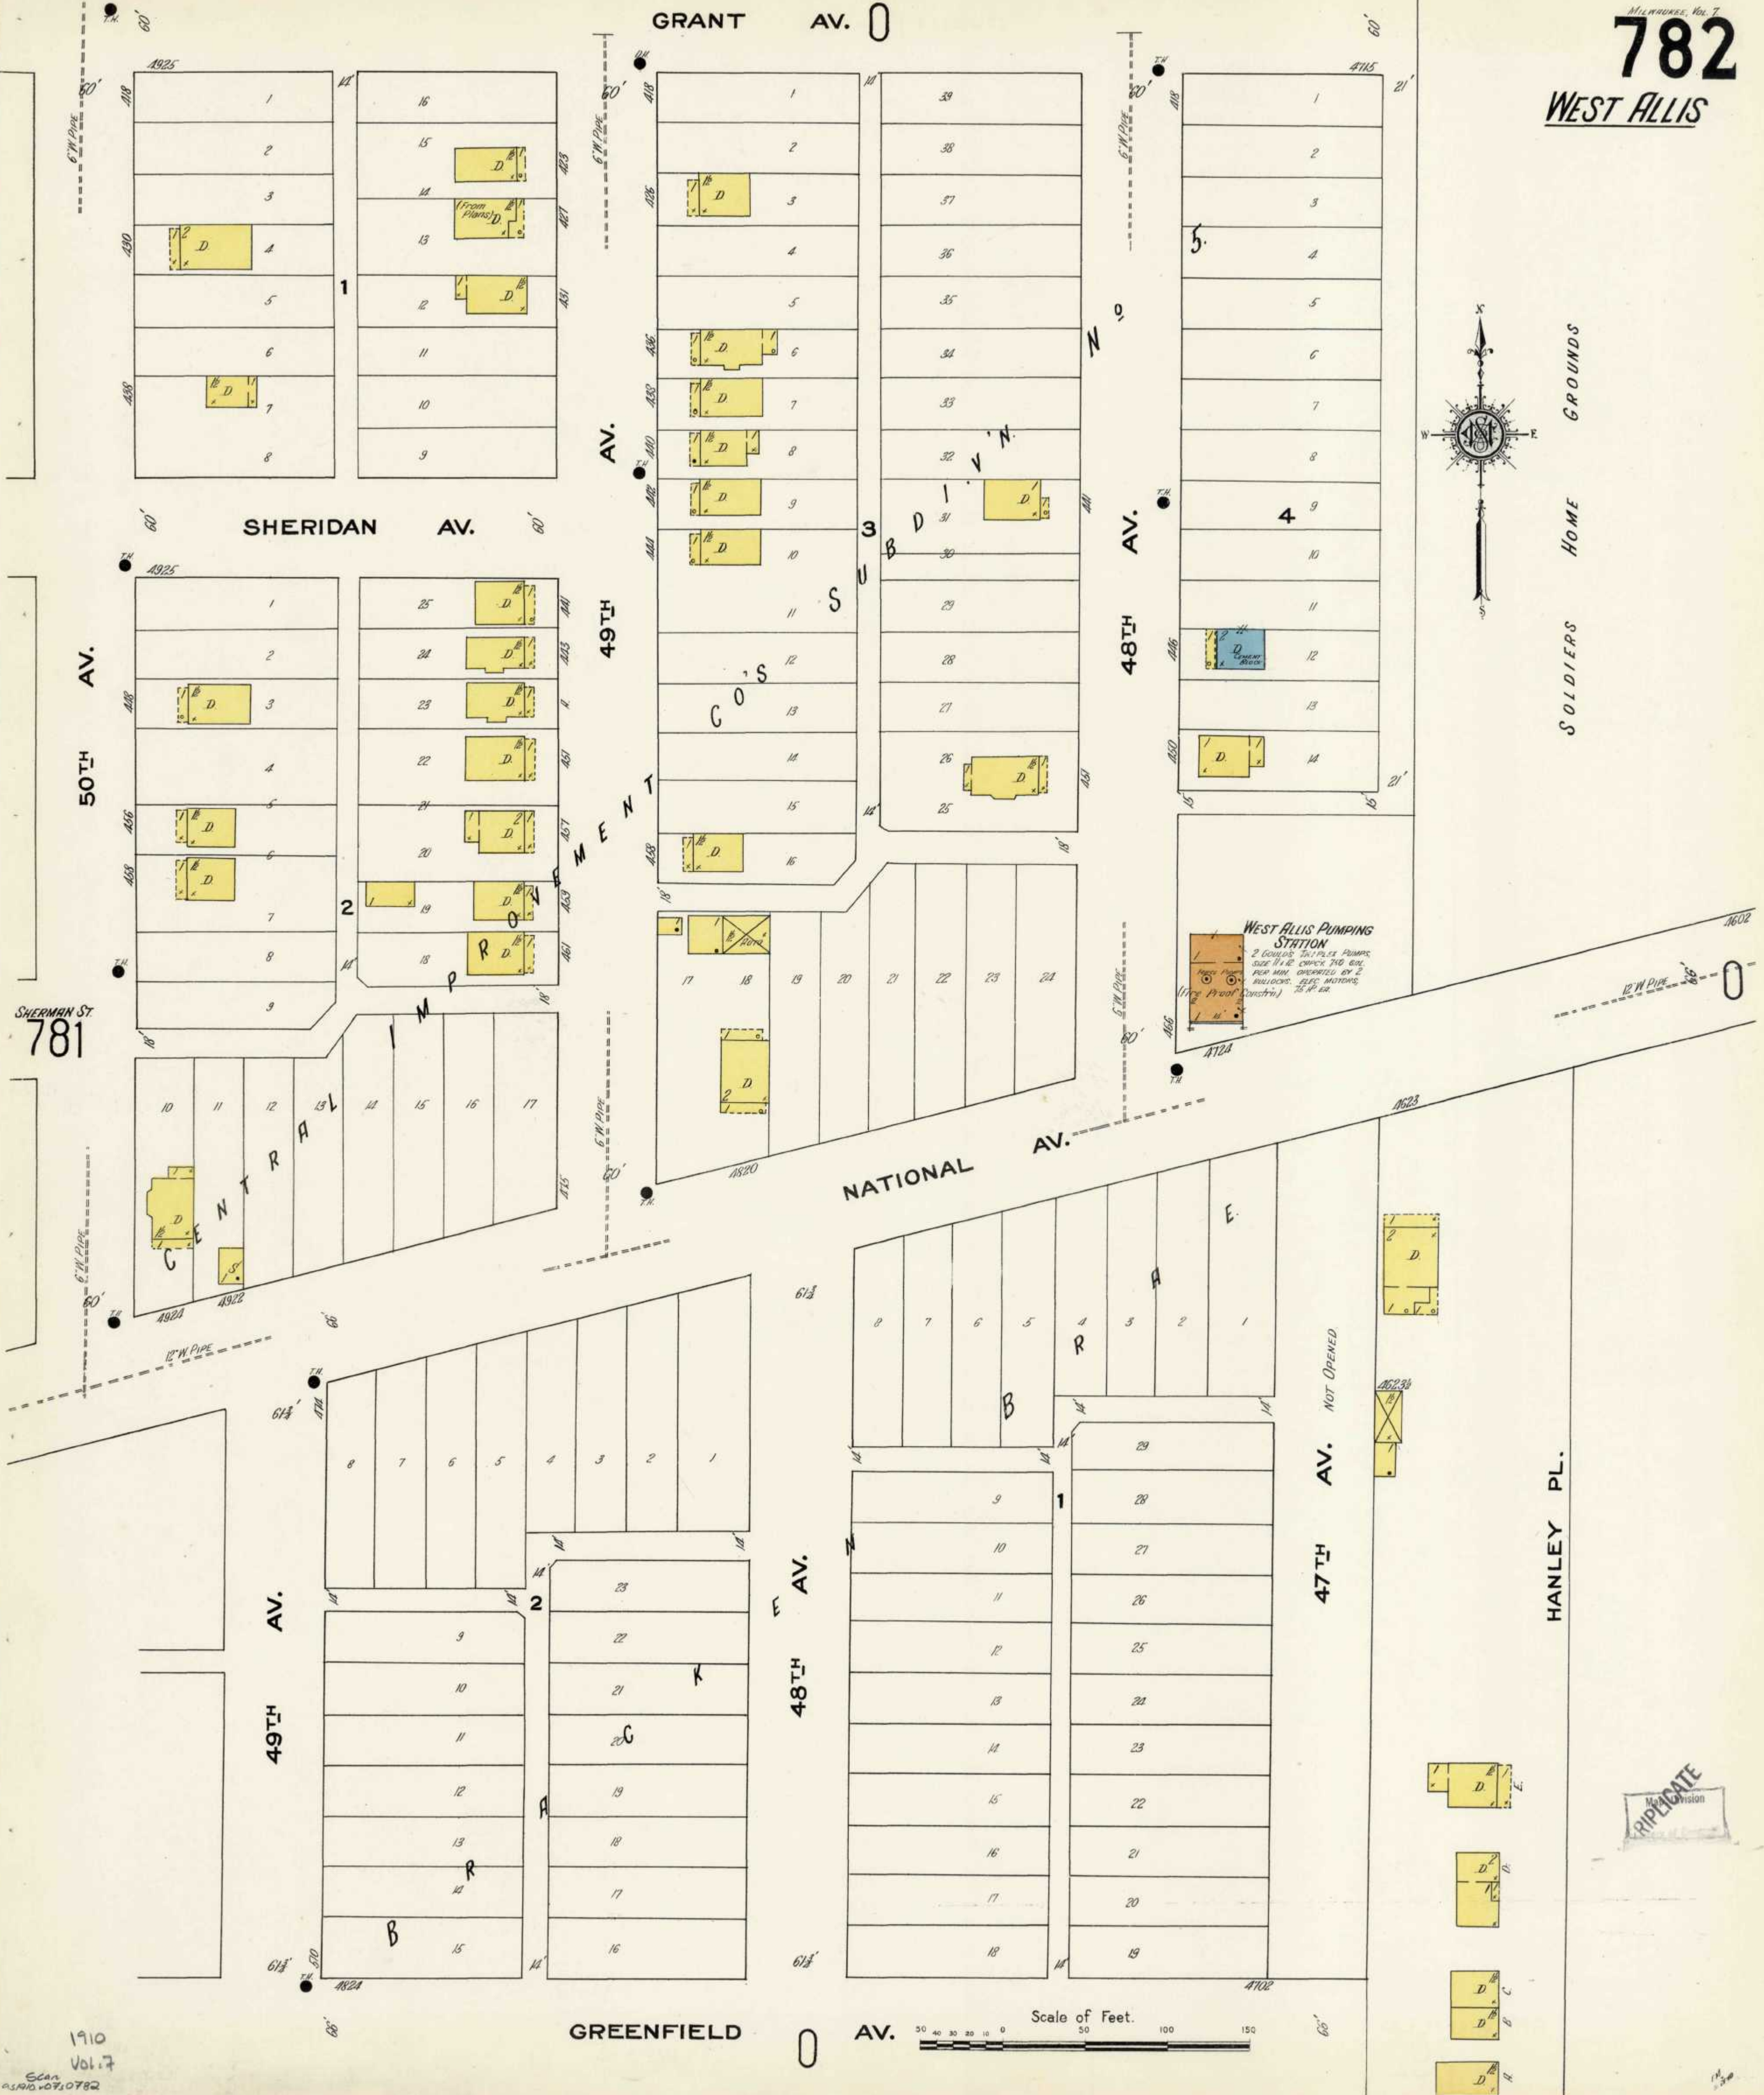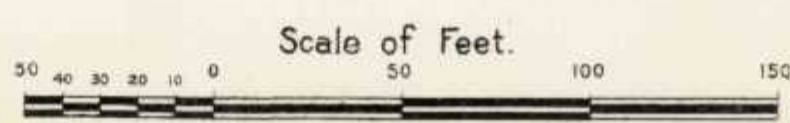




RIPE DATE
Map Division

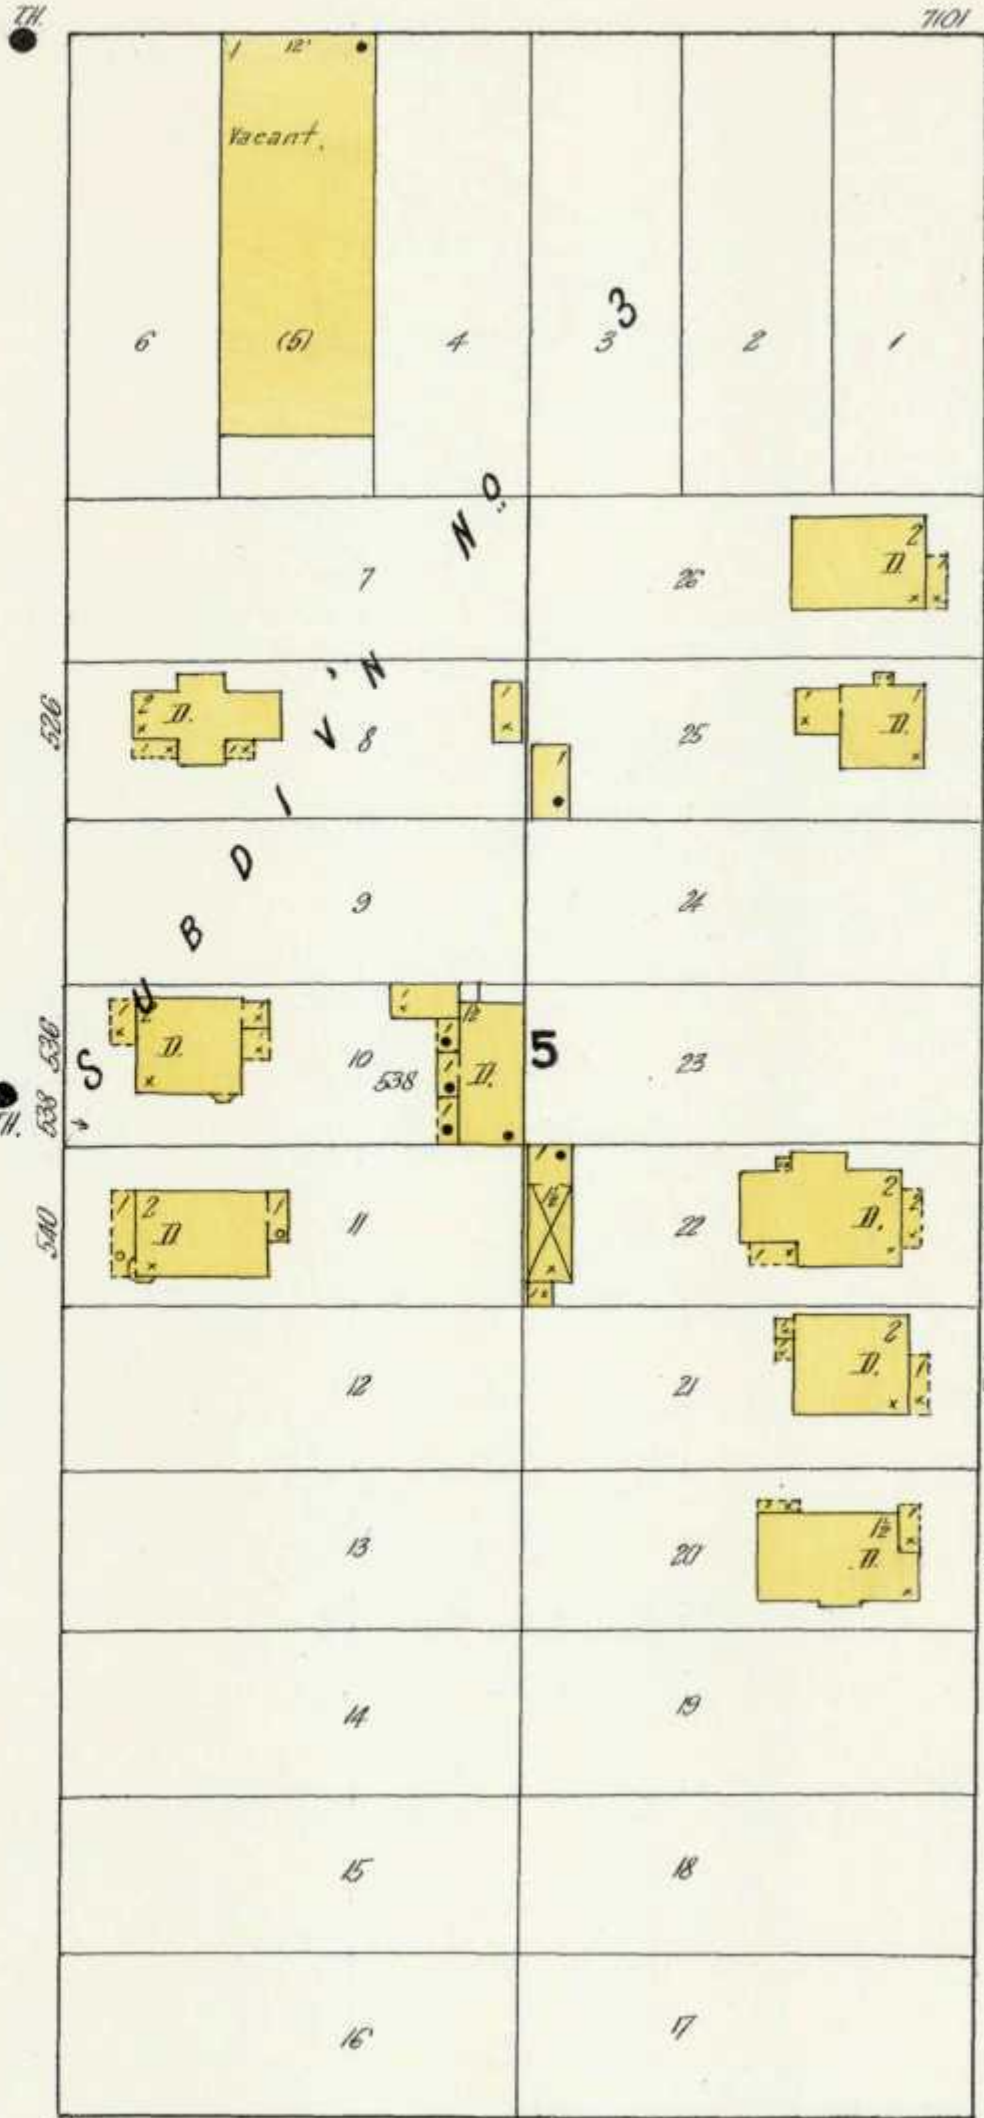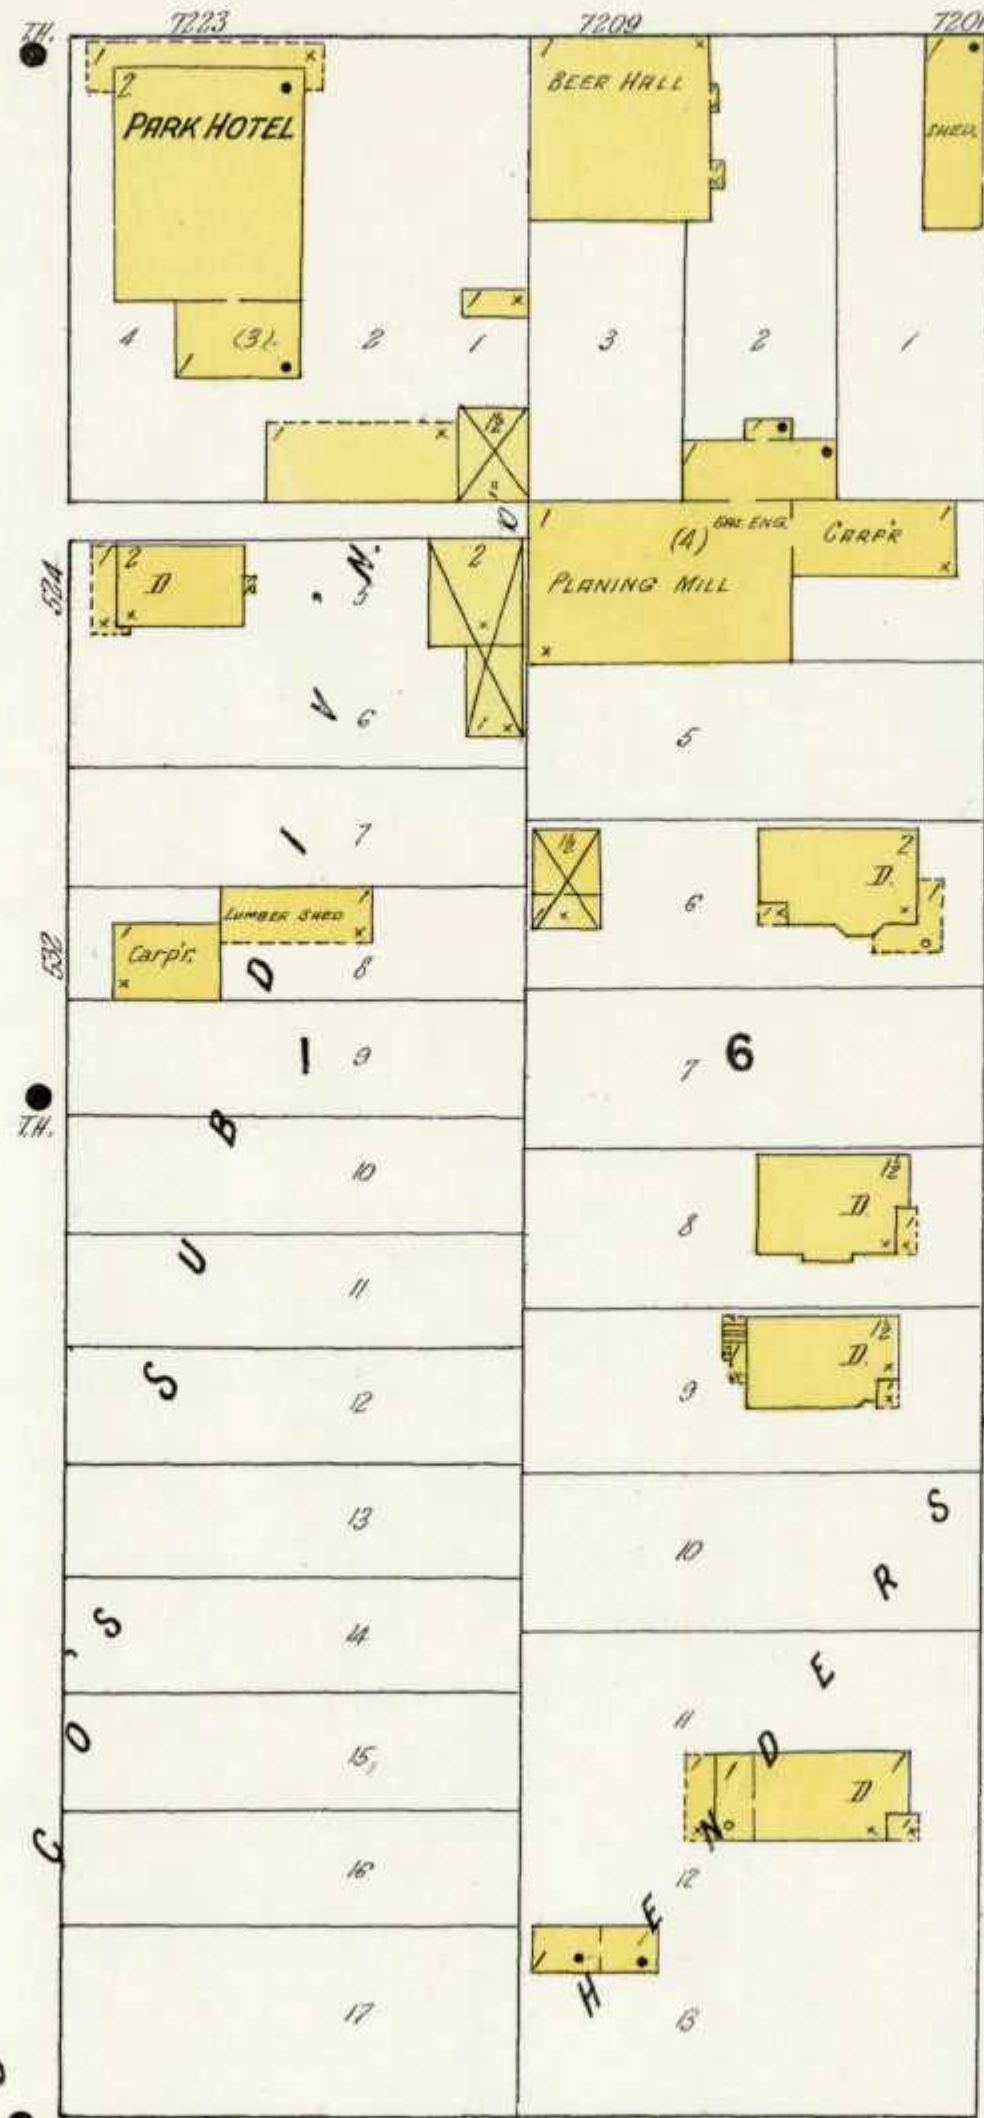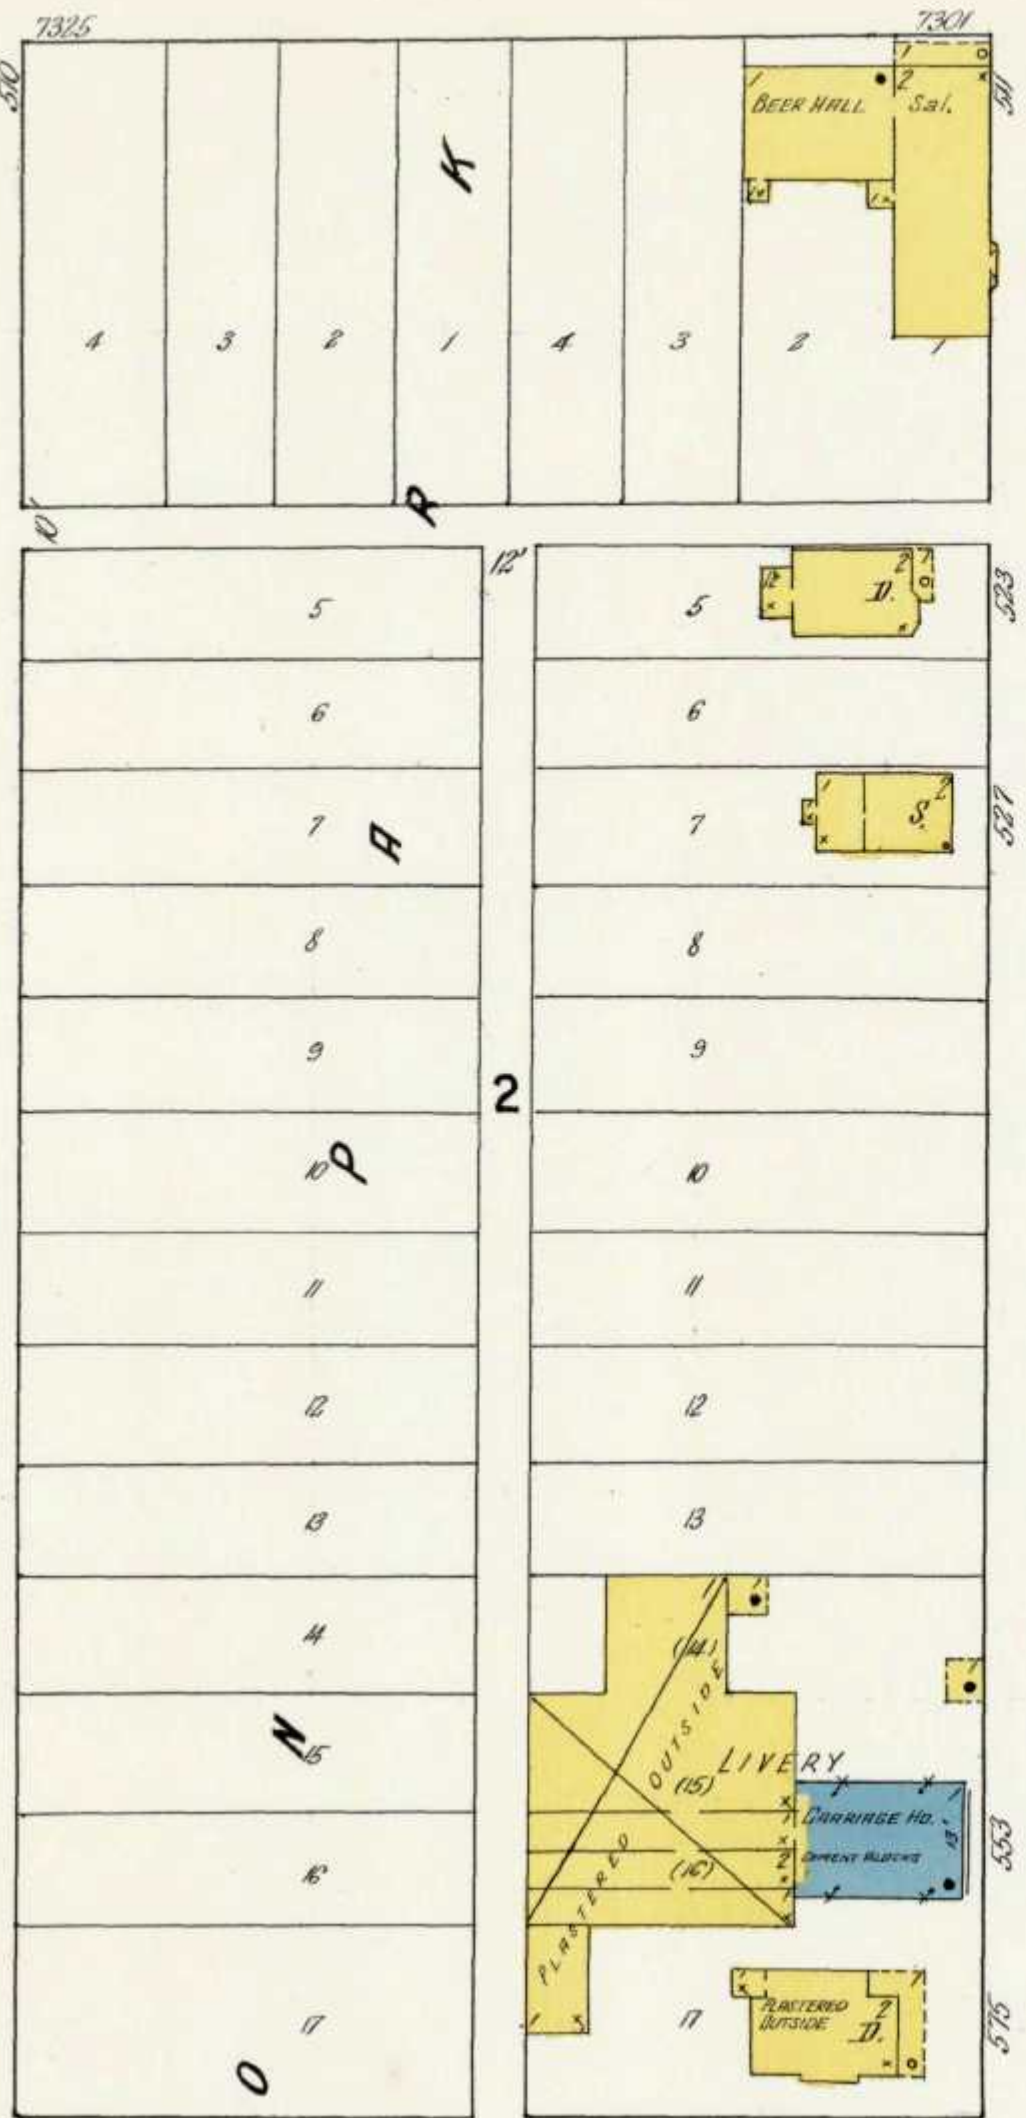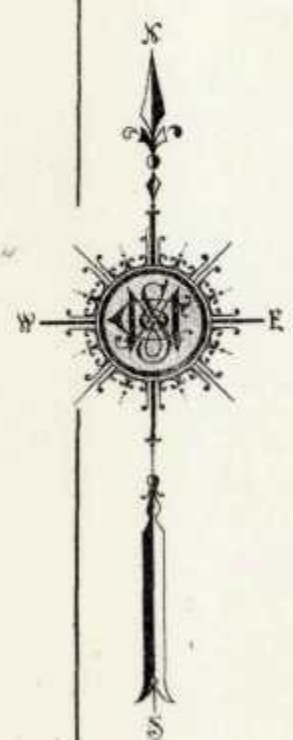

783

ELM

785

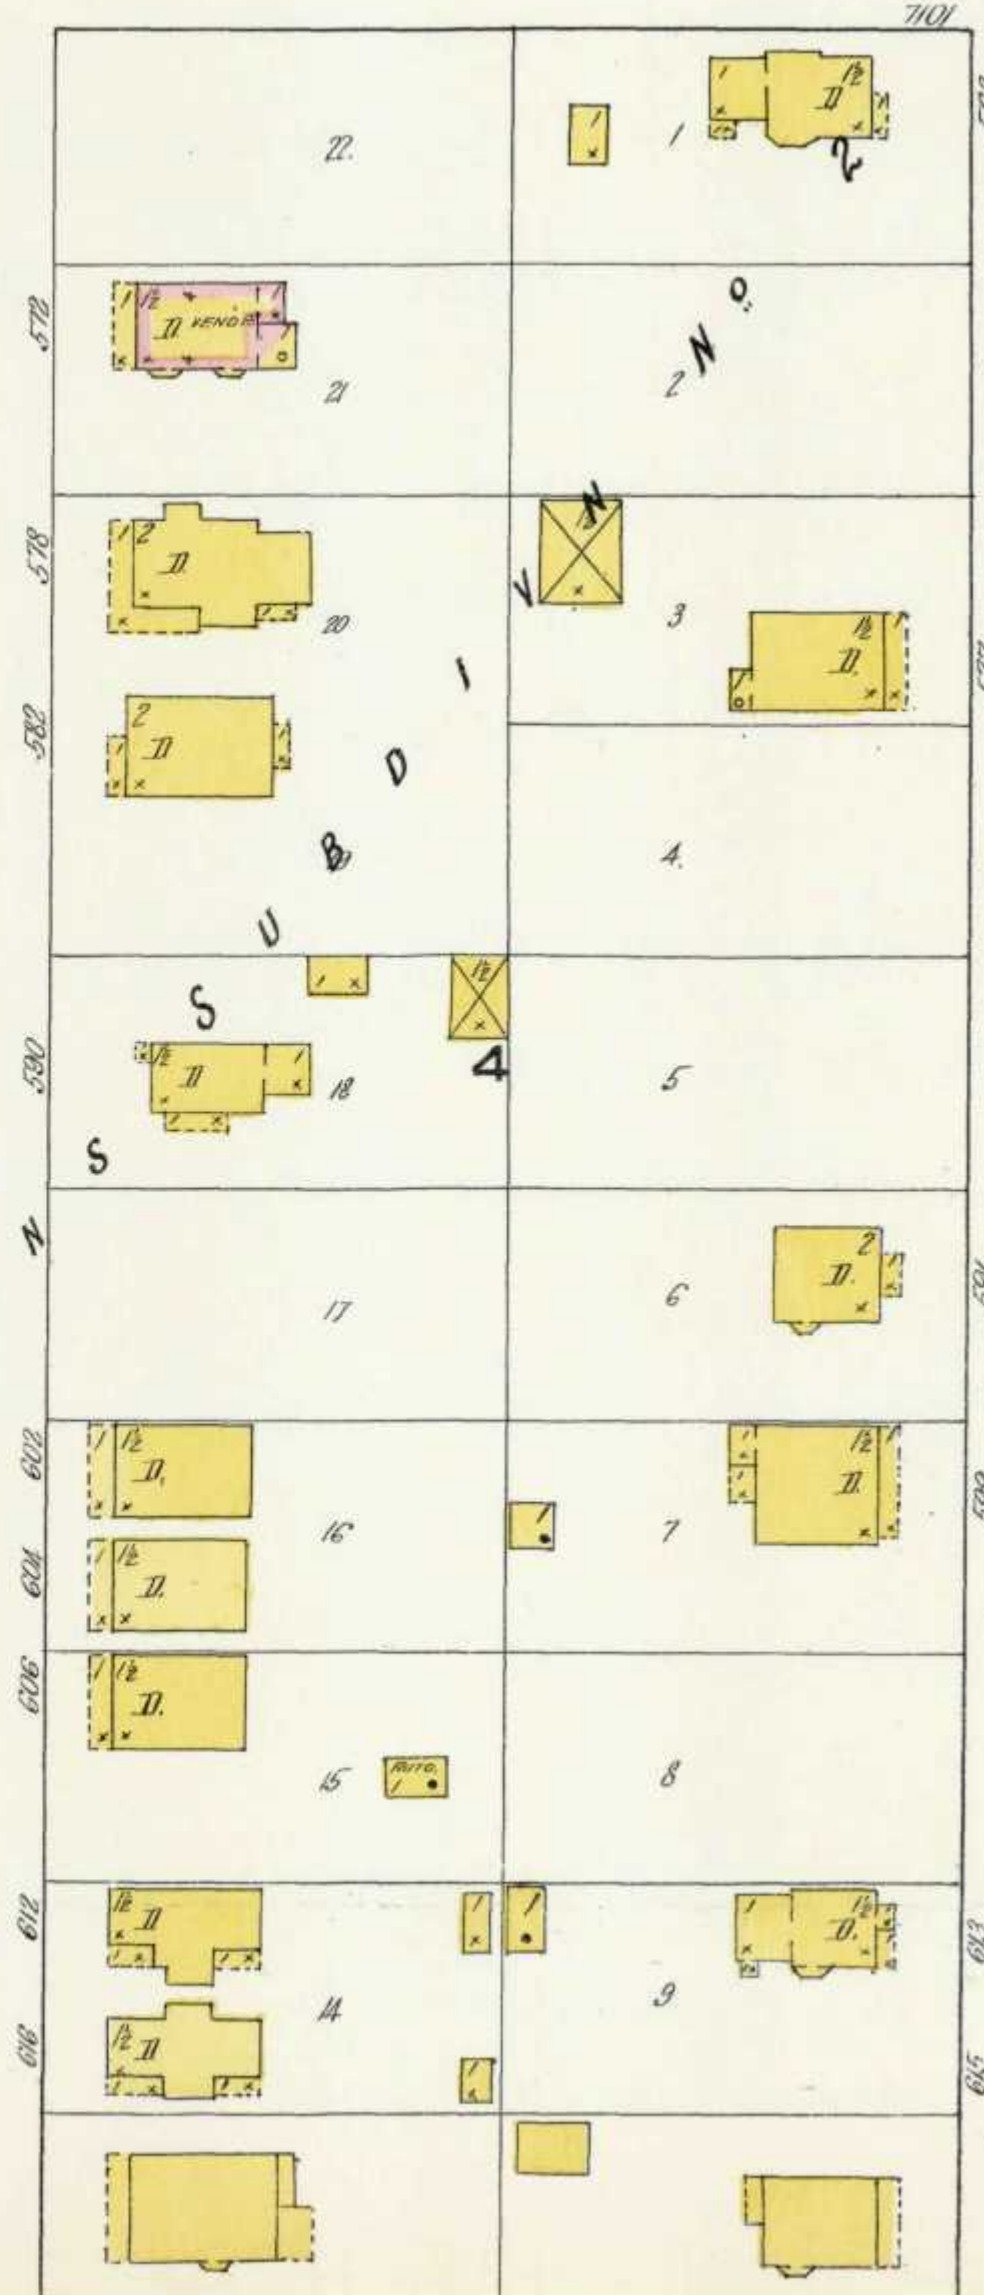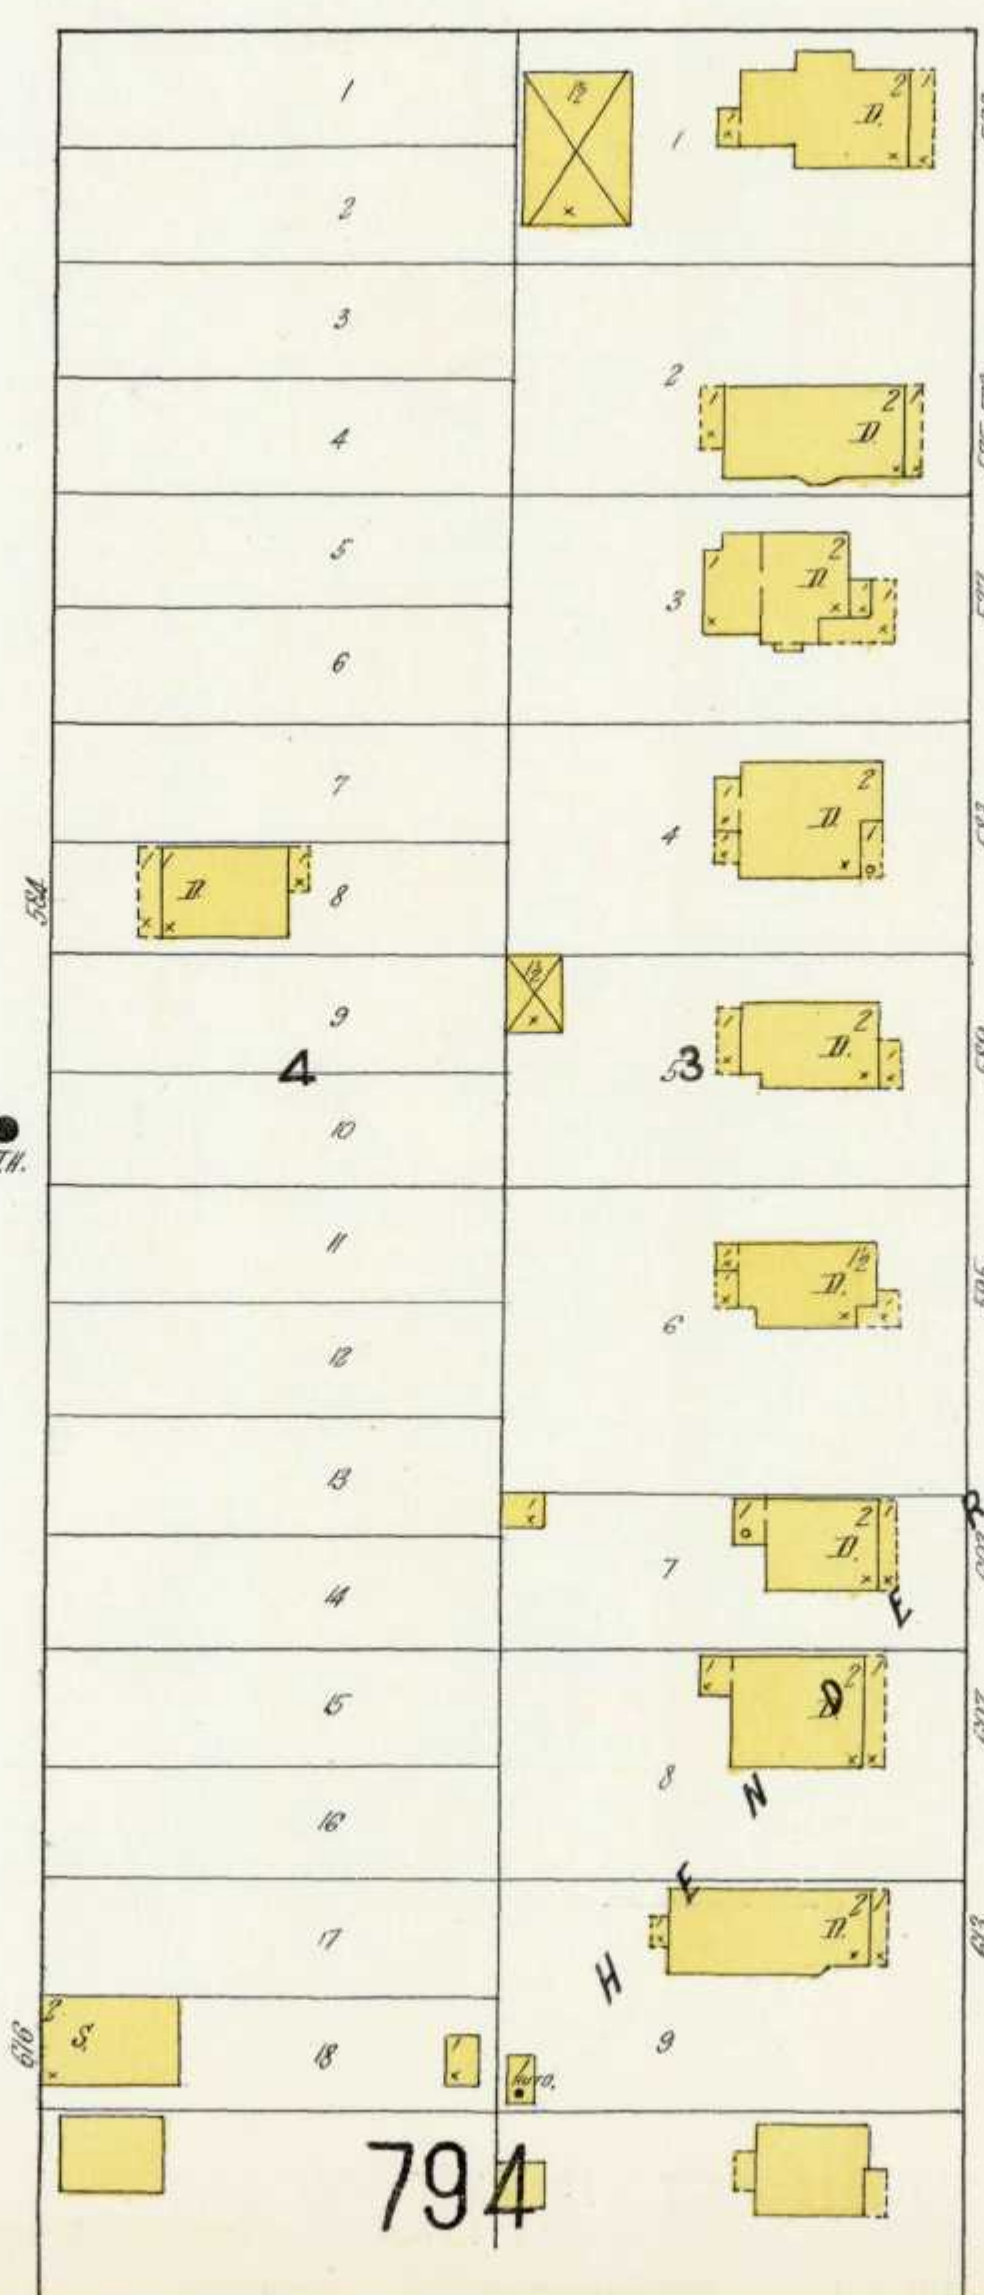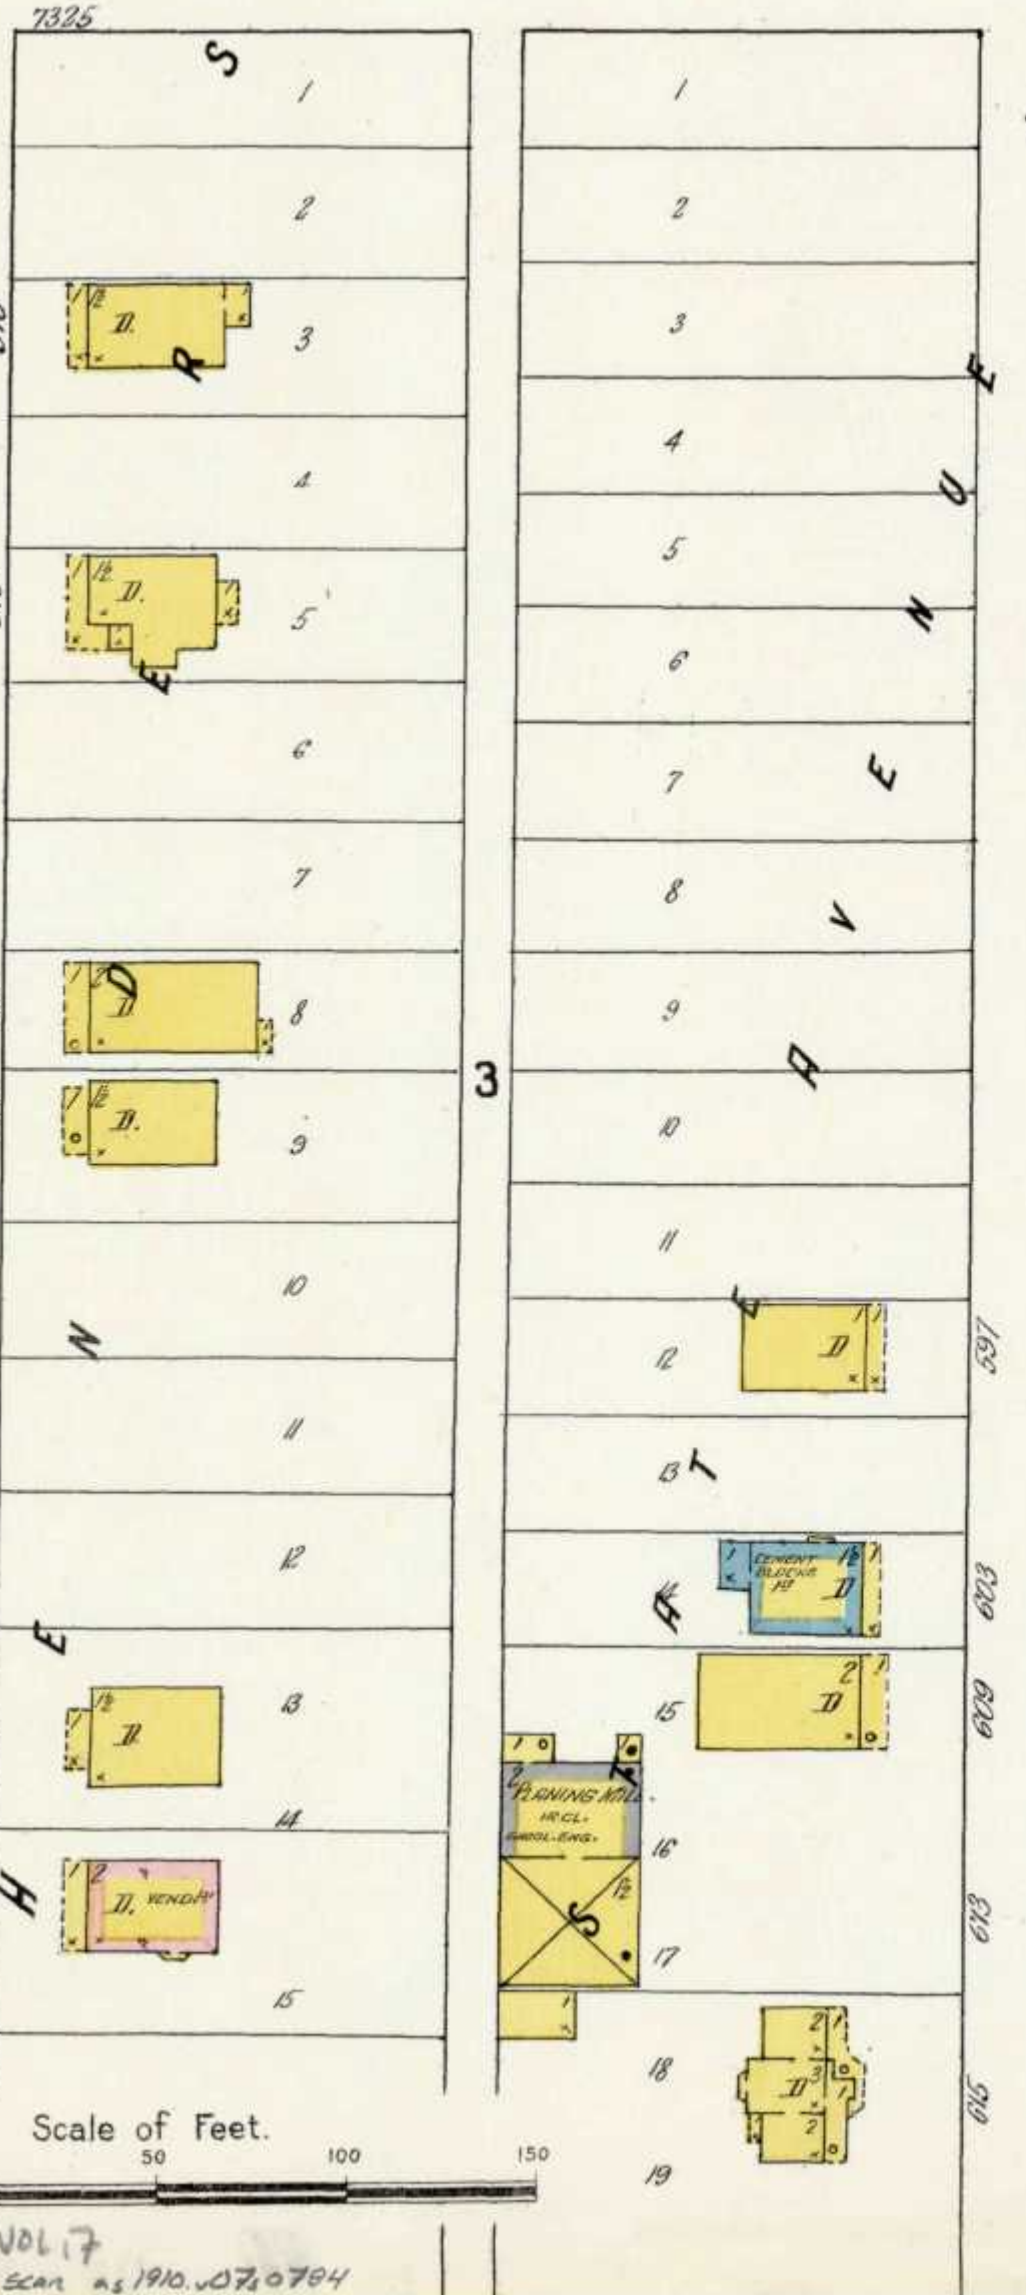

794

Scale of Feet.

50 40 30 20 10 0 50 100 150

1910 VOL 17
SCAN as 1910.007.0784




REPLICA

MILWAUKEE VOL. 7
785 WEST ALLIS 774

GREENFIELD AV.

776

6" W. PIPE 66' 8" W. PIPE

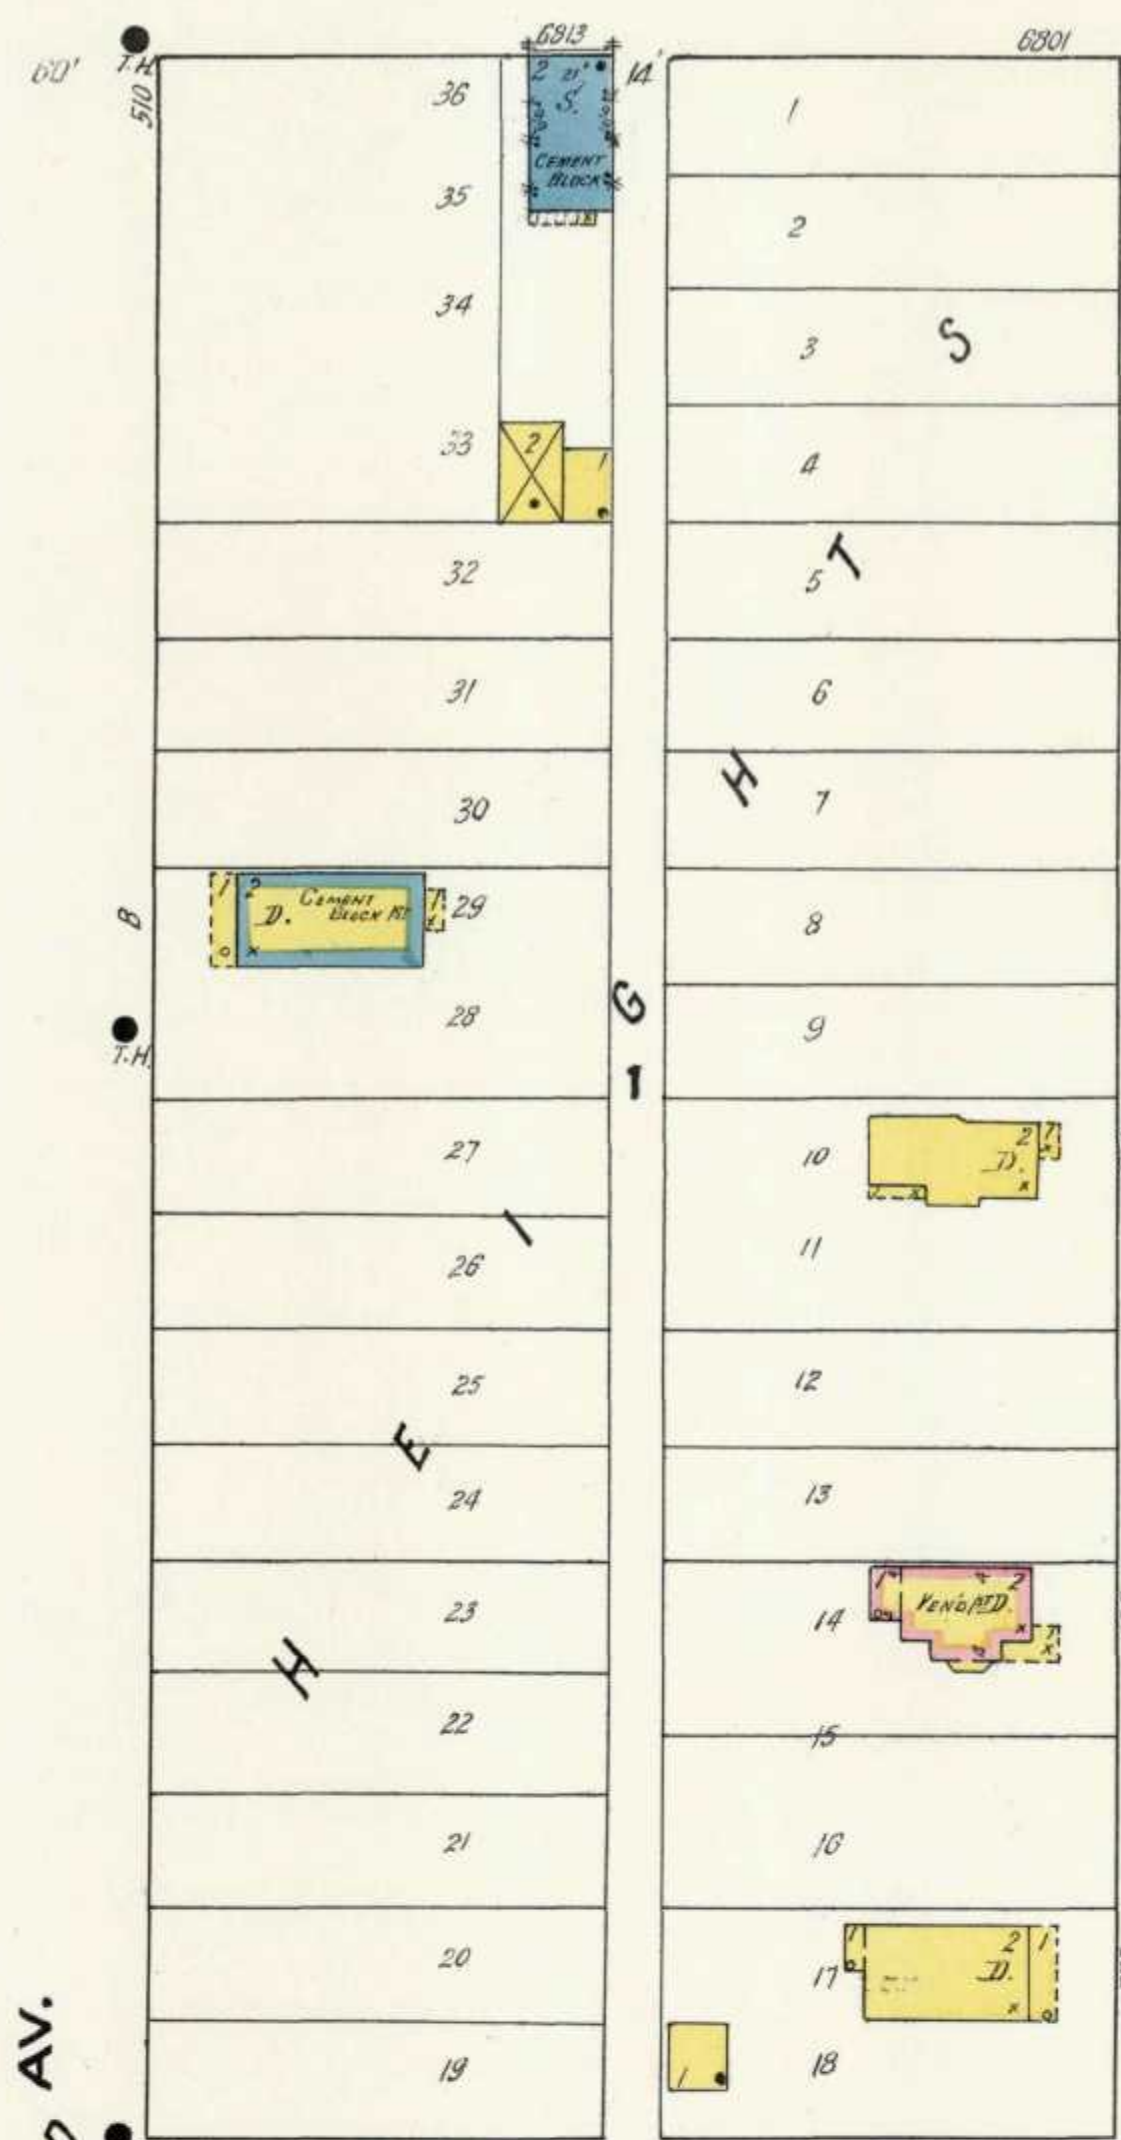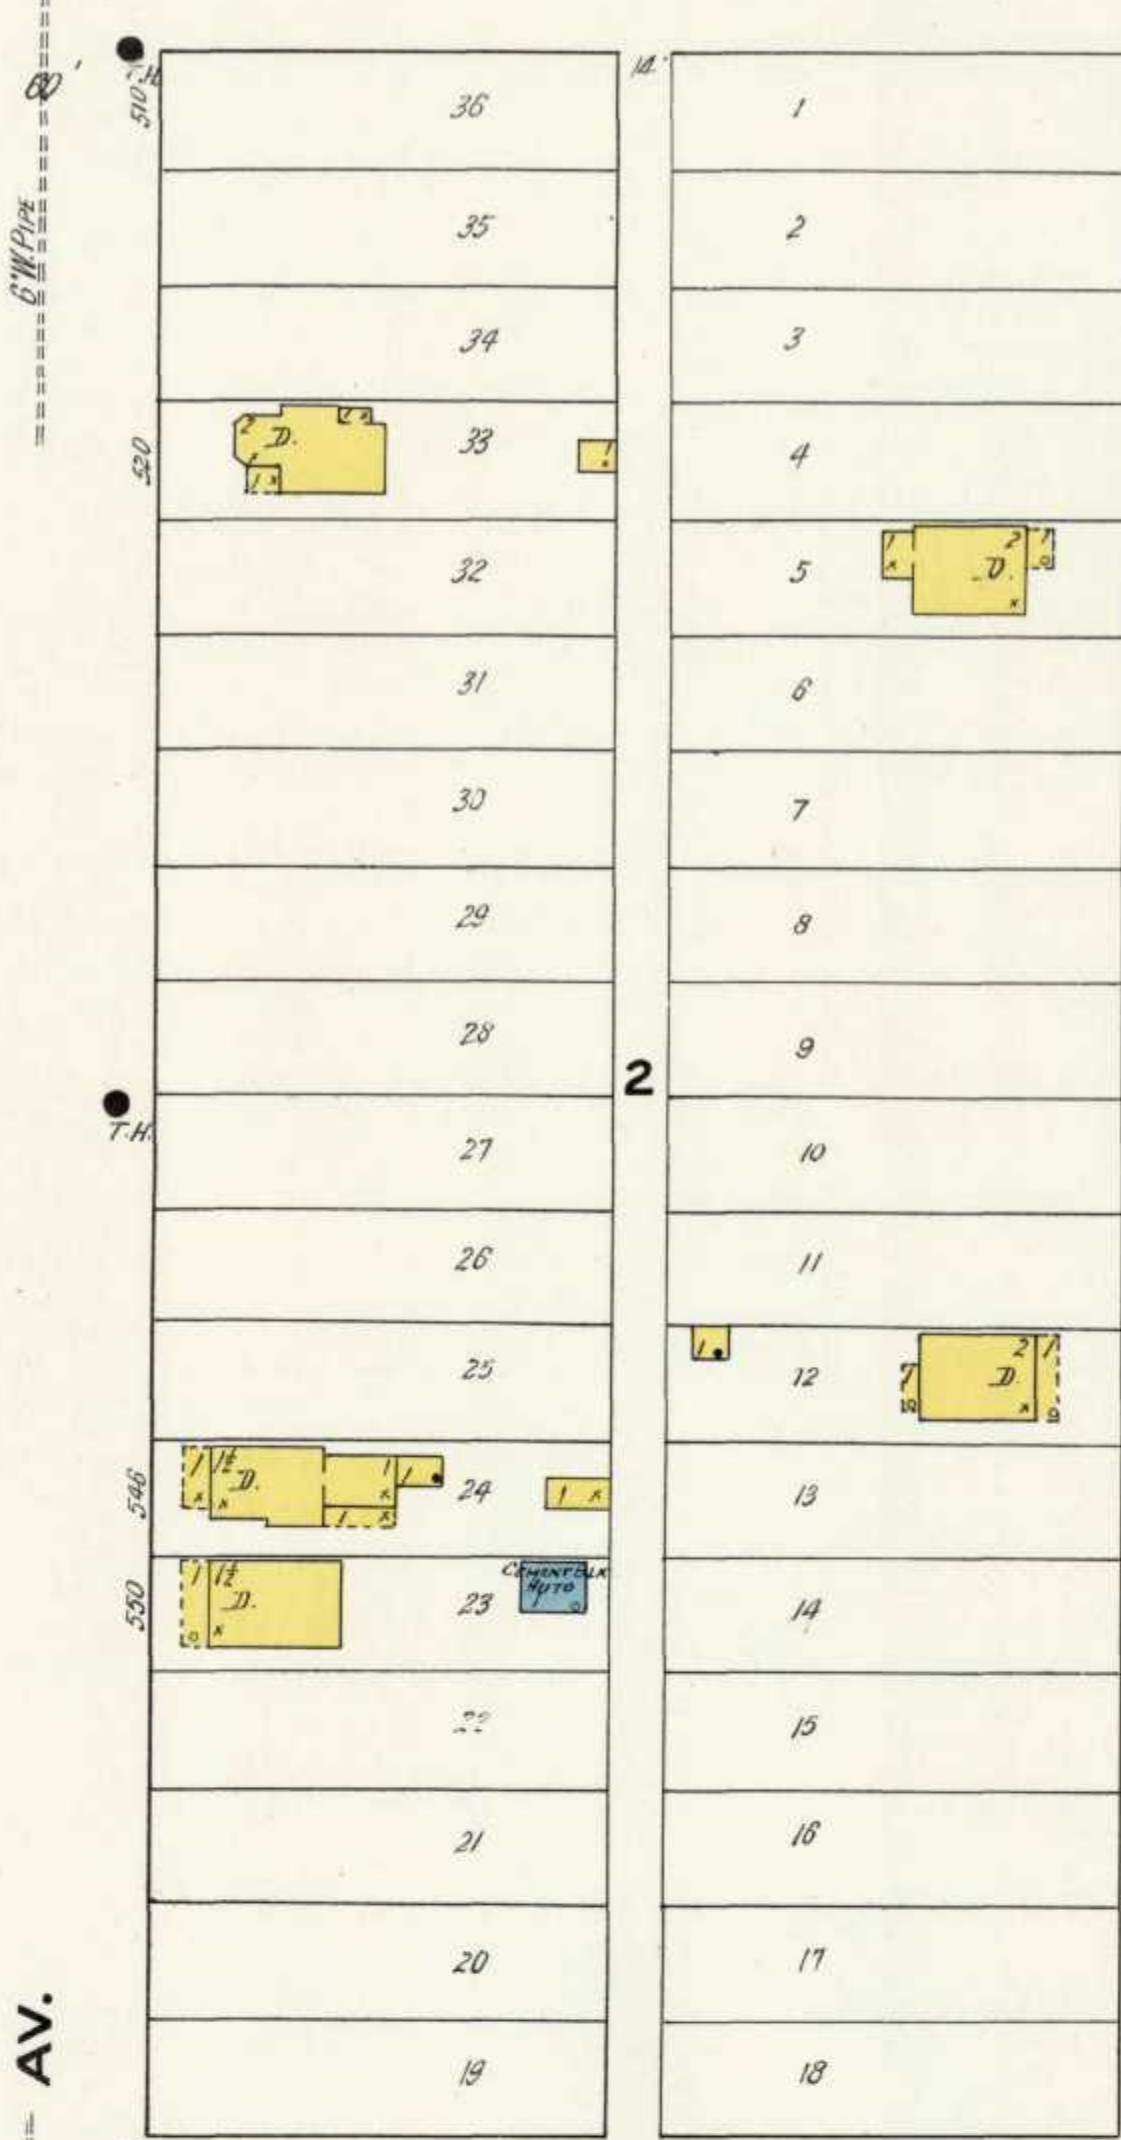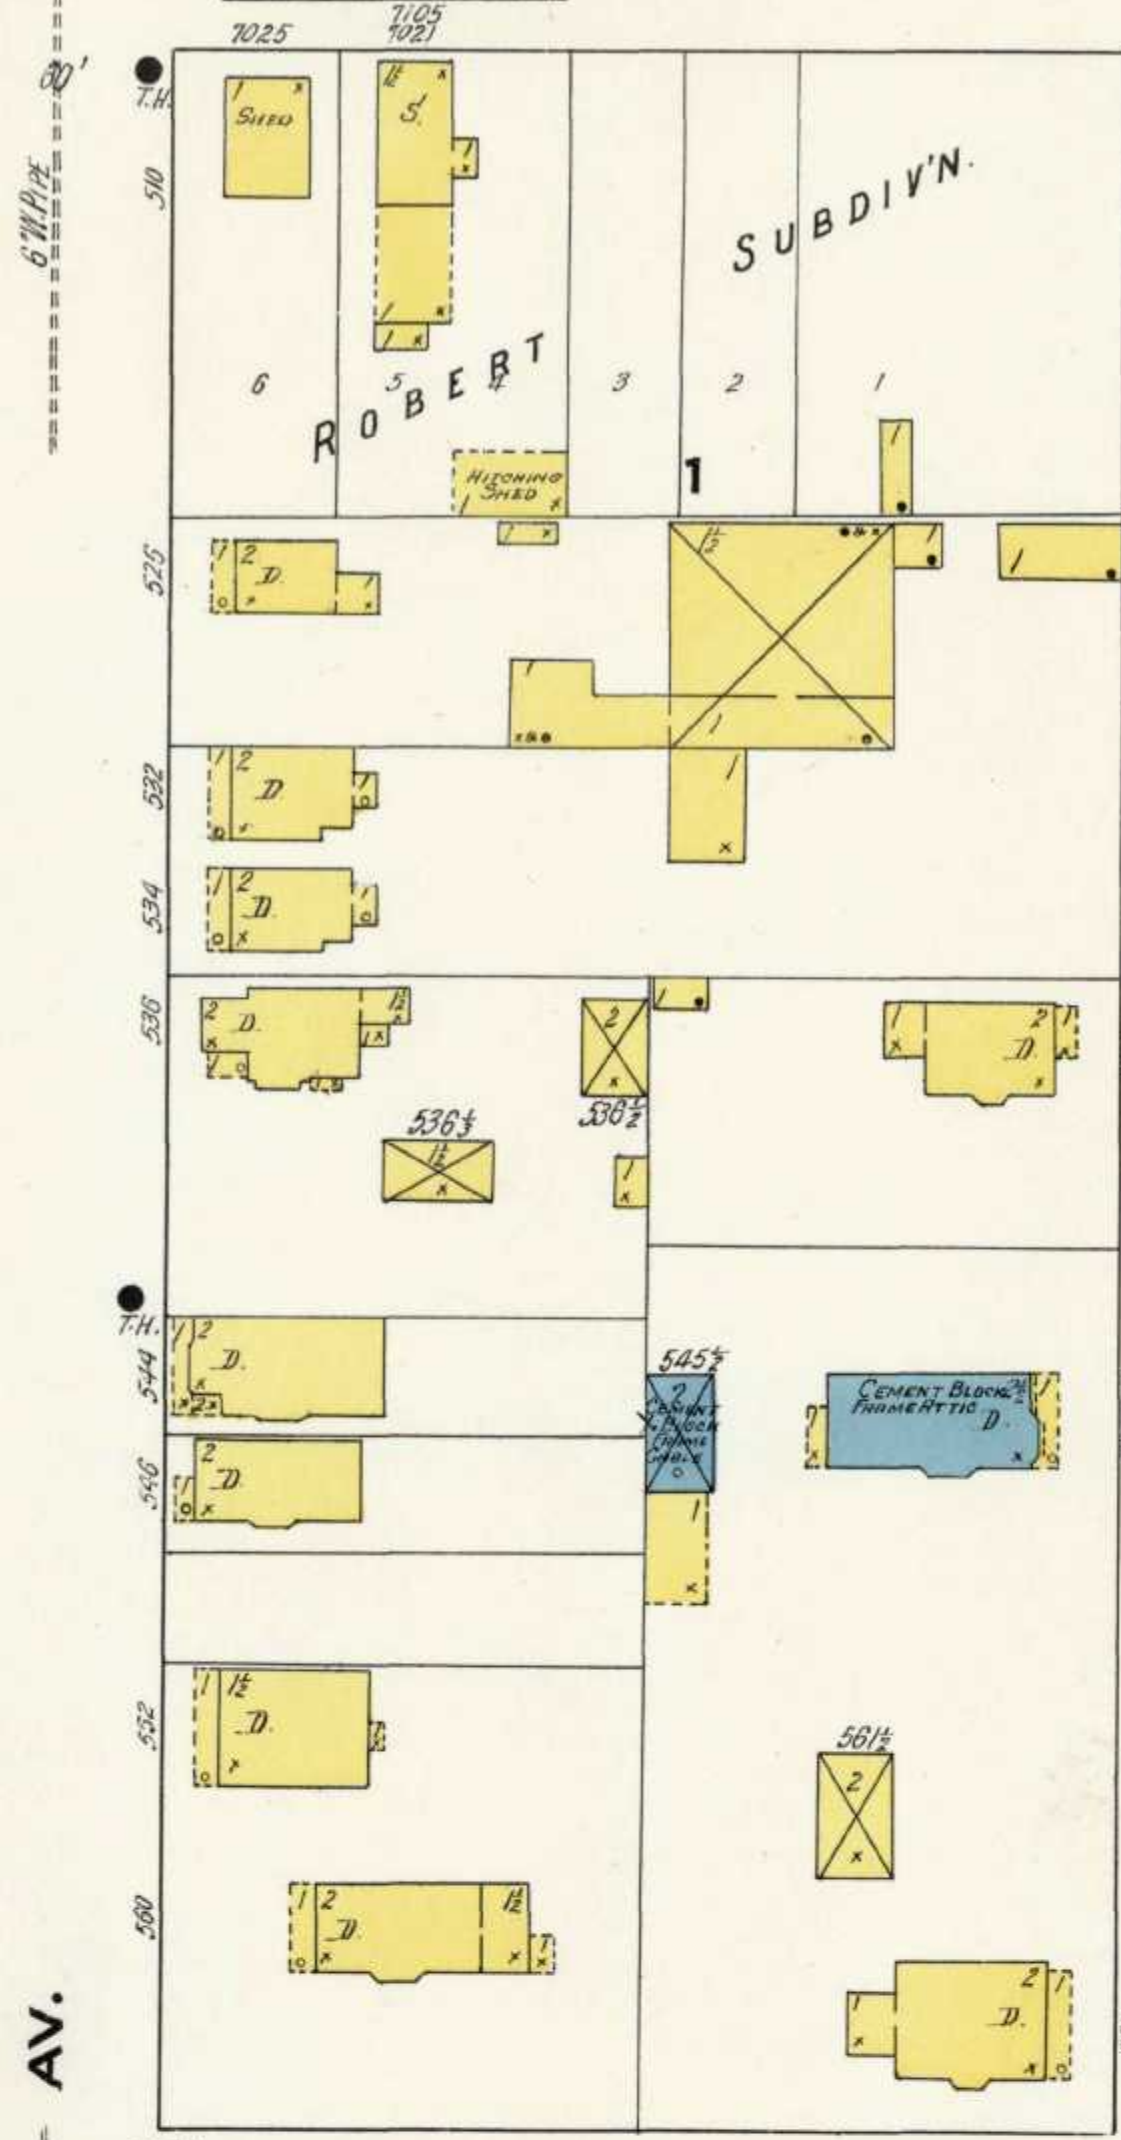

784

ELM




786

71ST

70TH

69TH

68TH

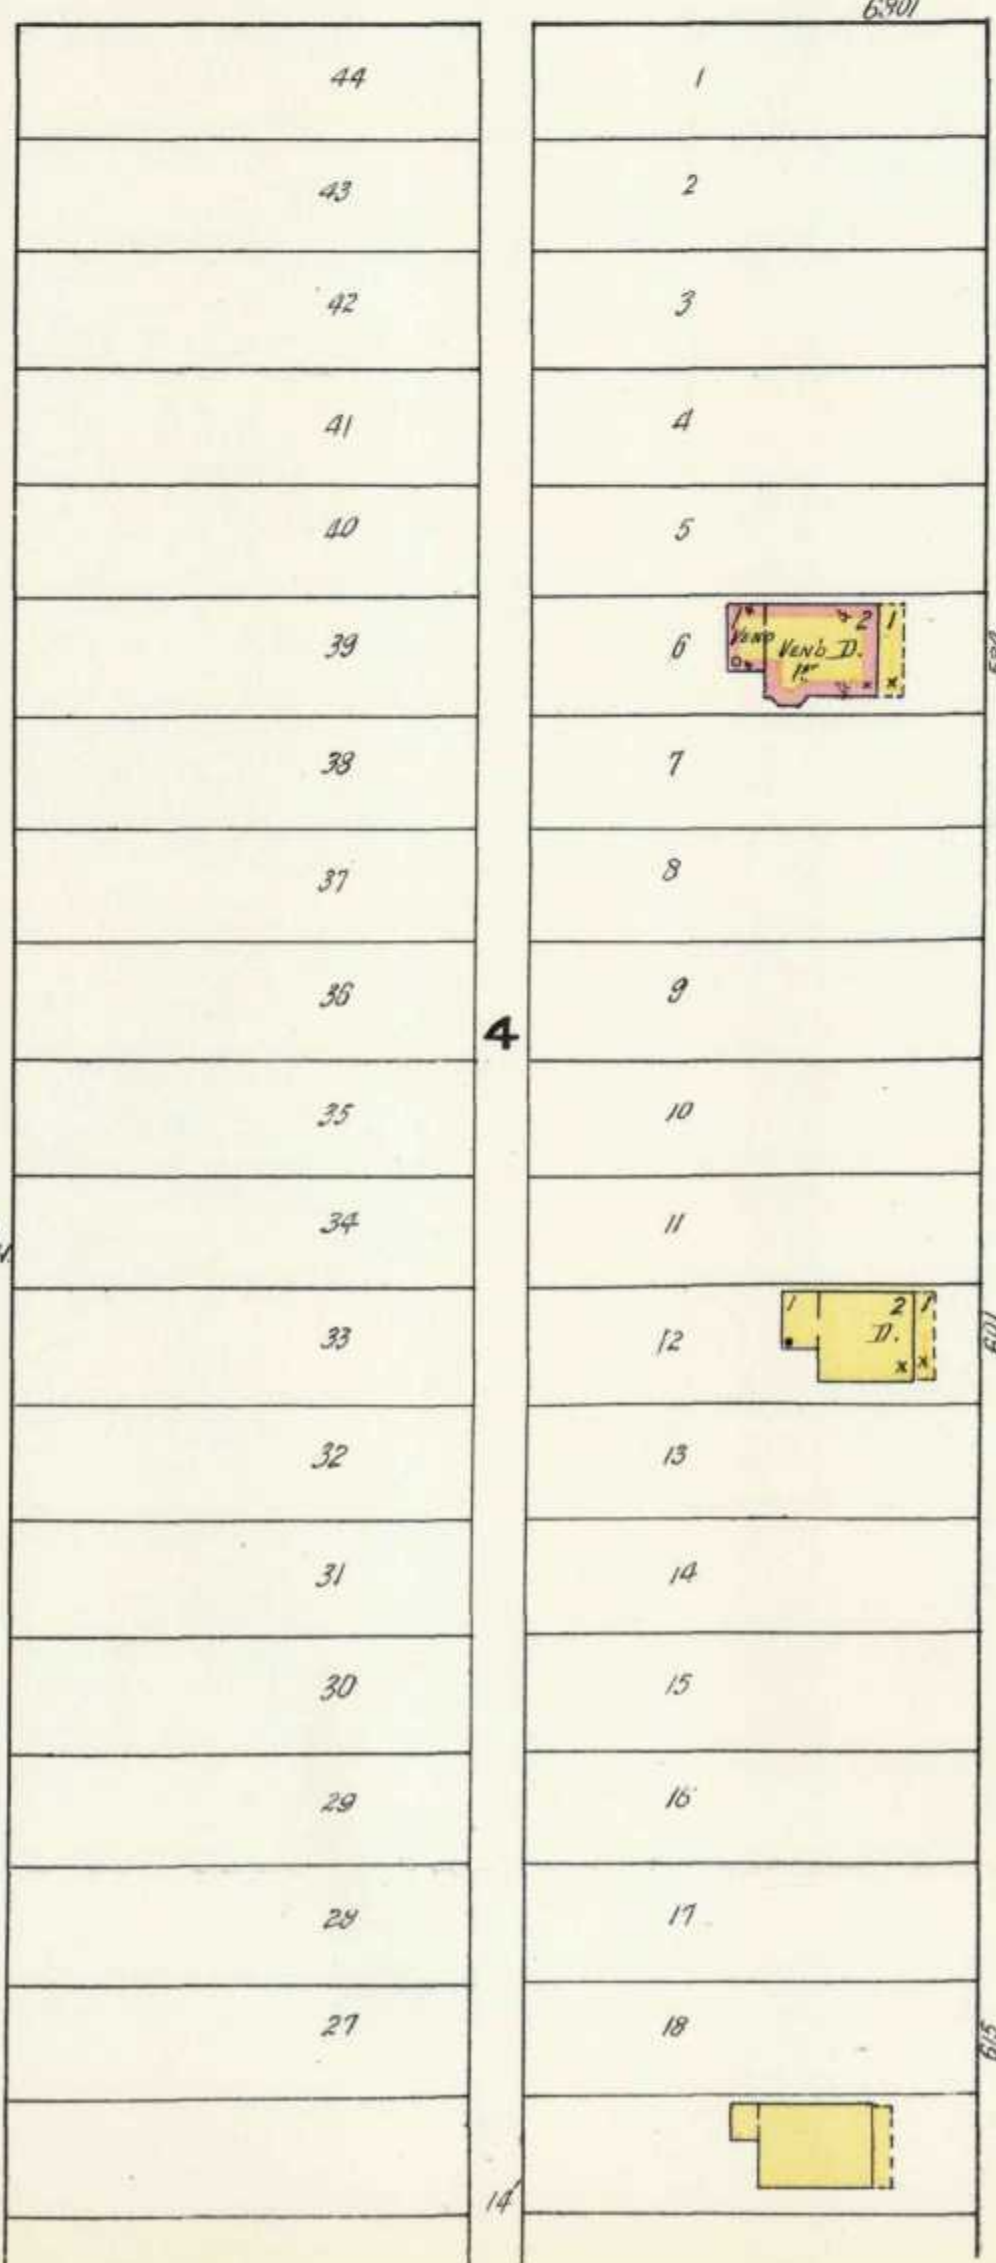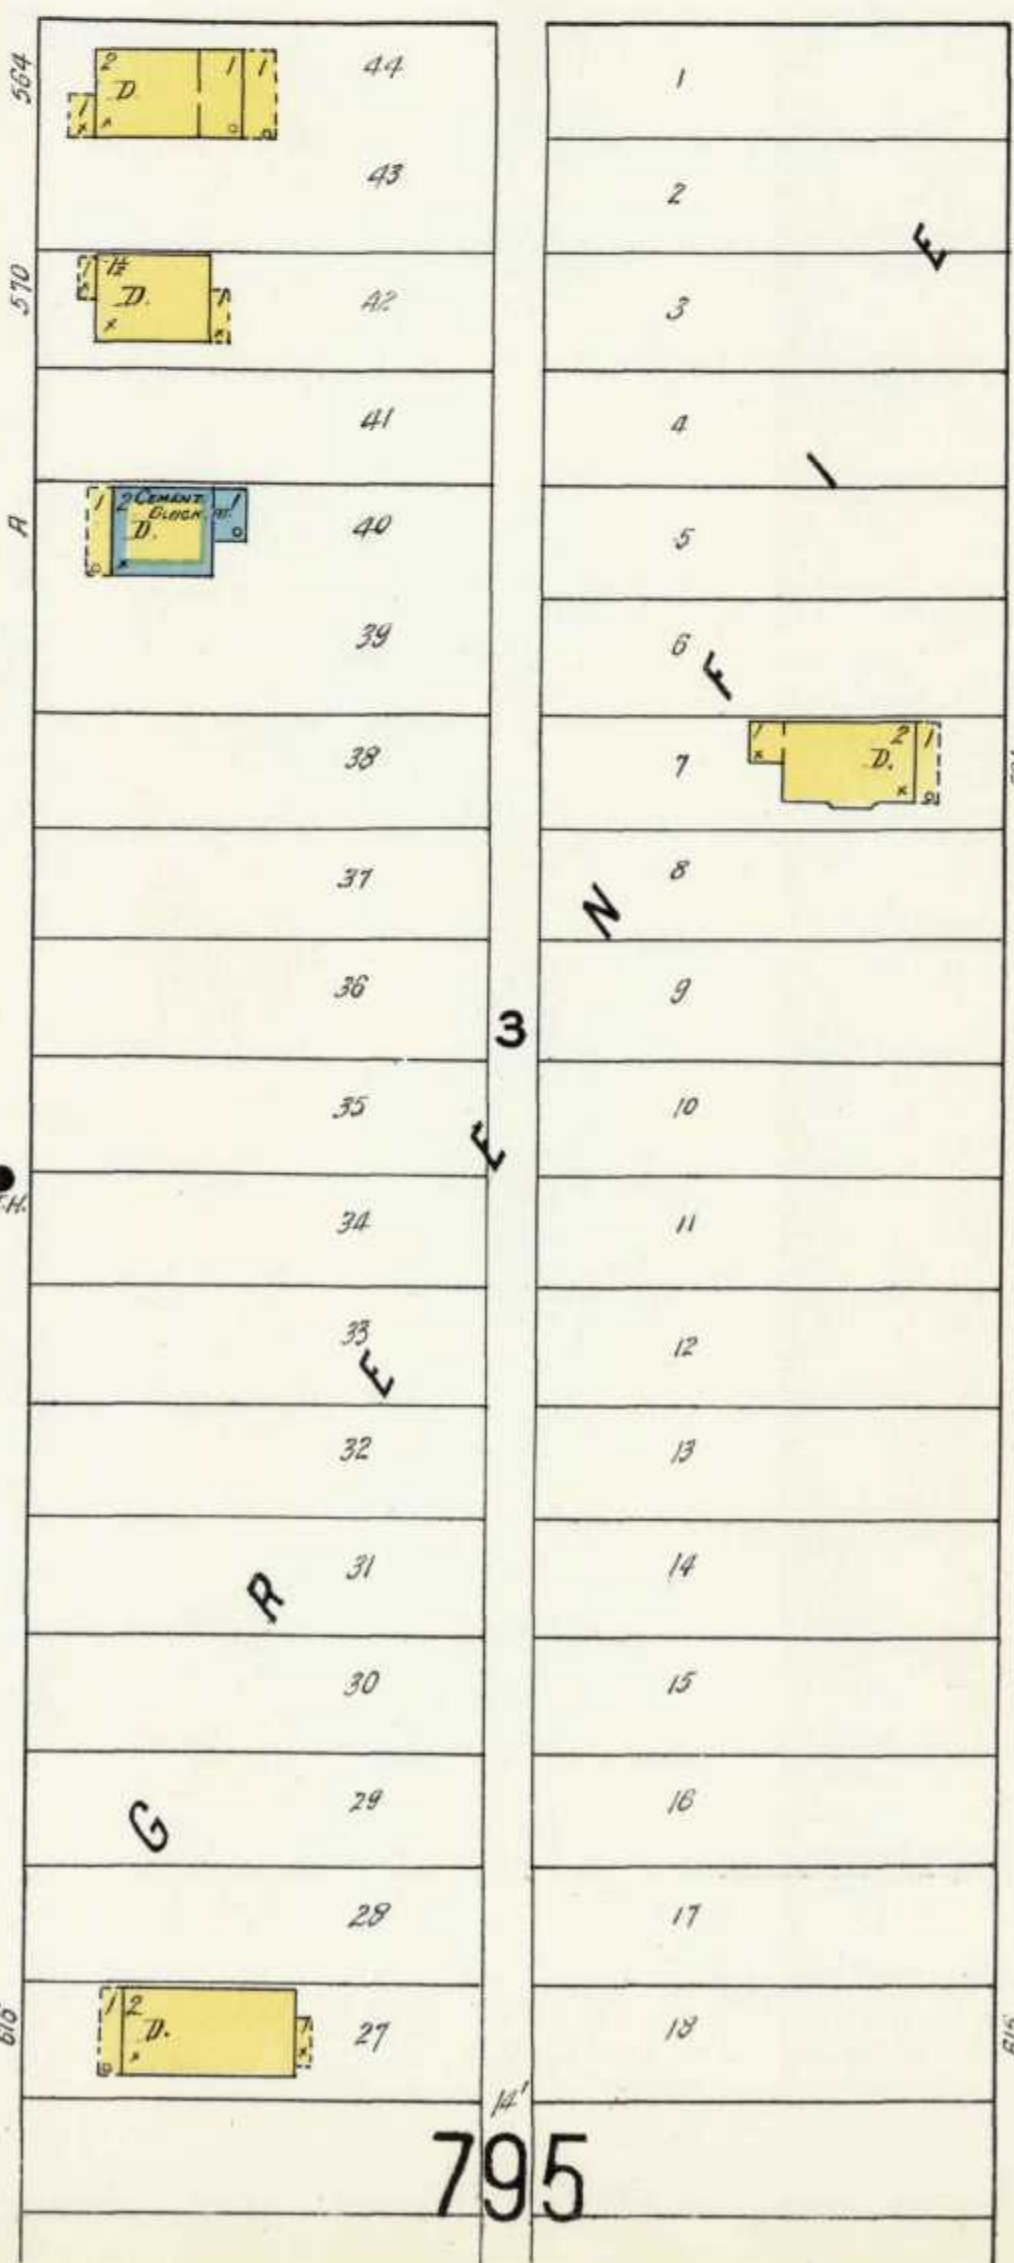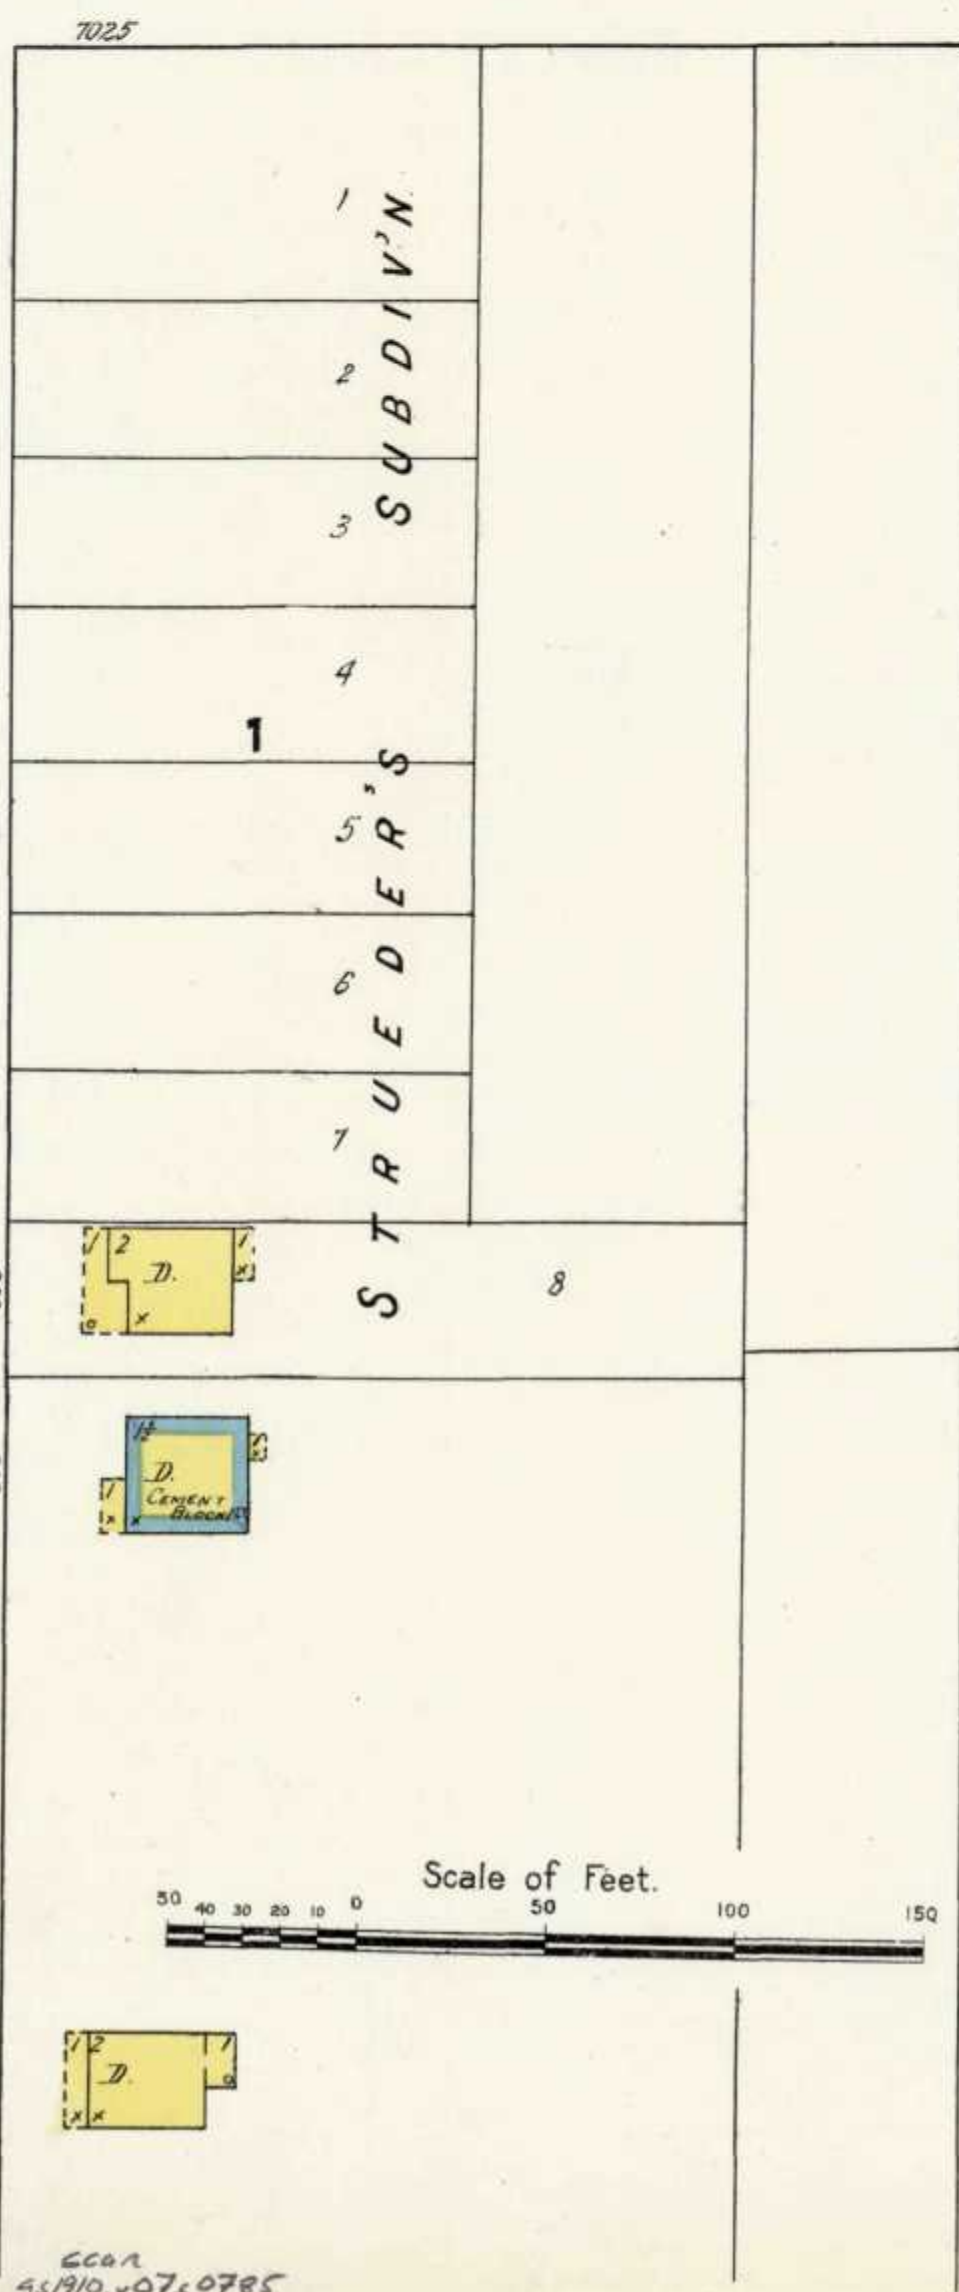

795



Scale of Feet.
50 40 30 20 10 0 50 100 150

1910
VOL. 7

6601
451910.00760785







776

GREENFIELD AV.

778





WEST ALLIS

786

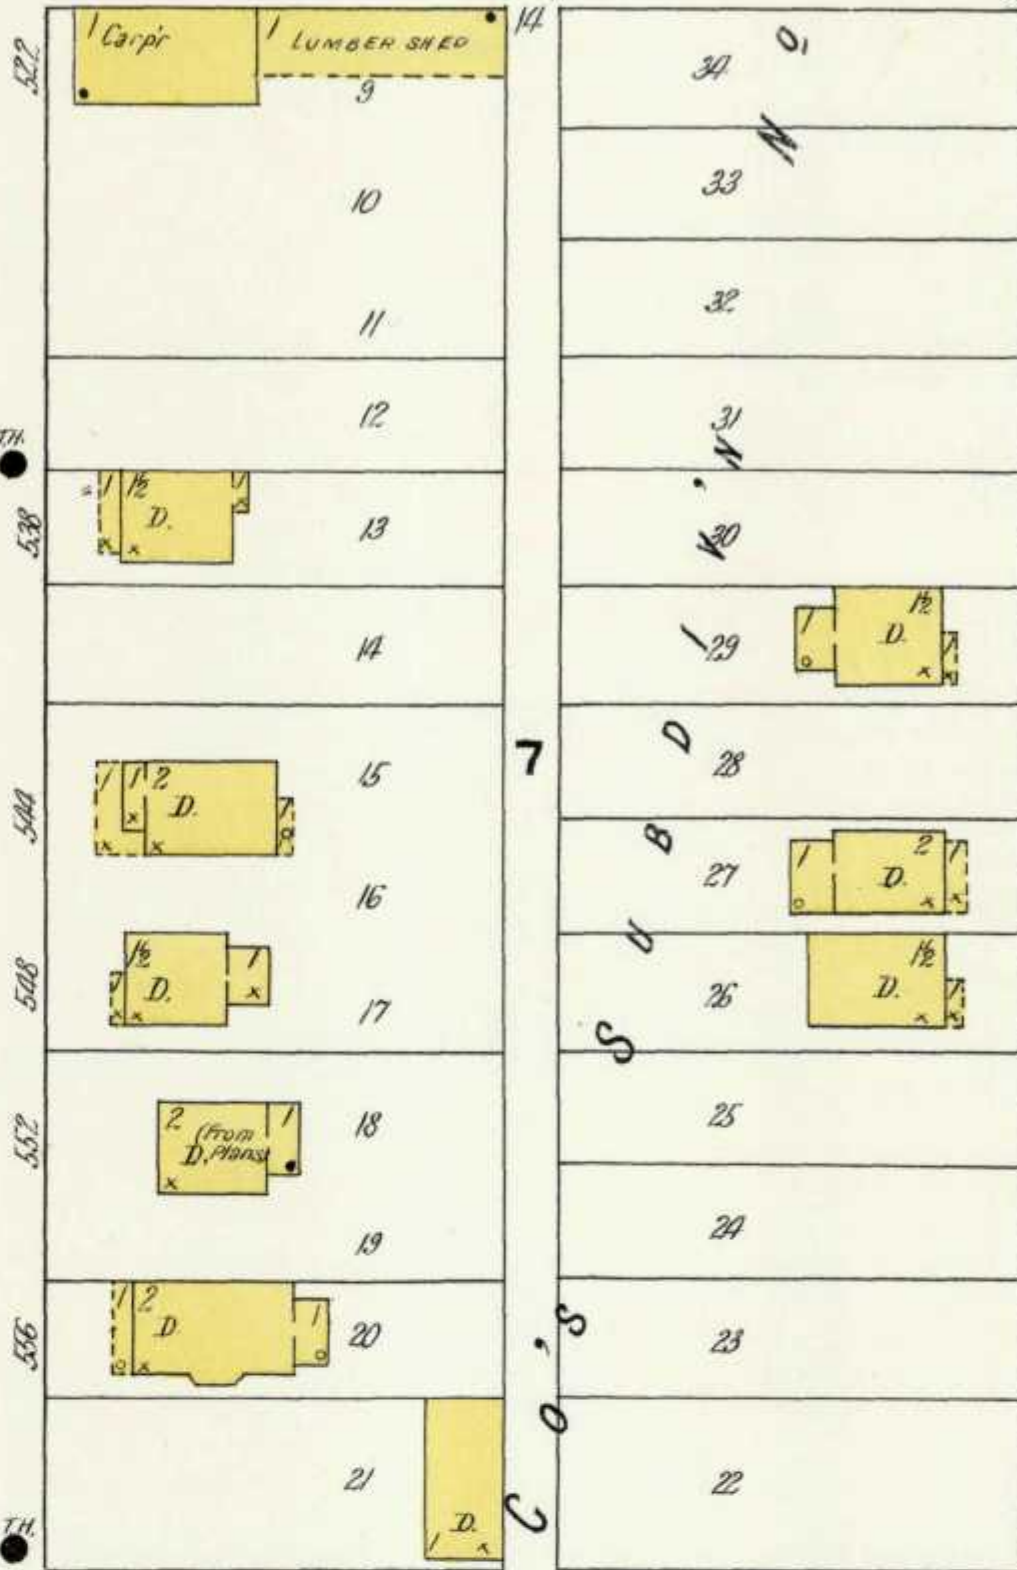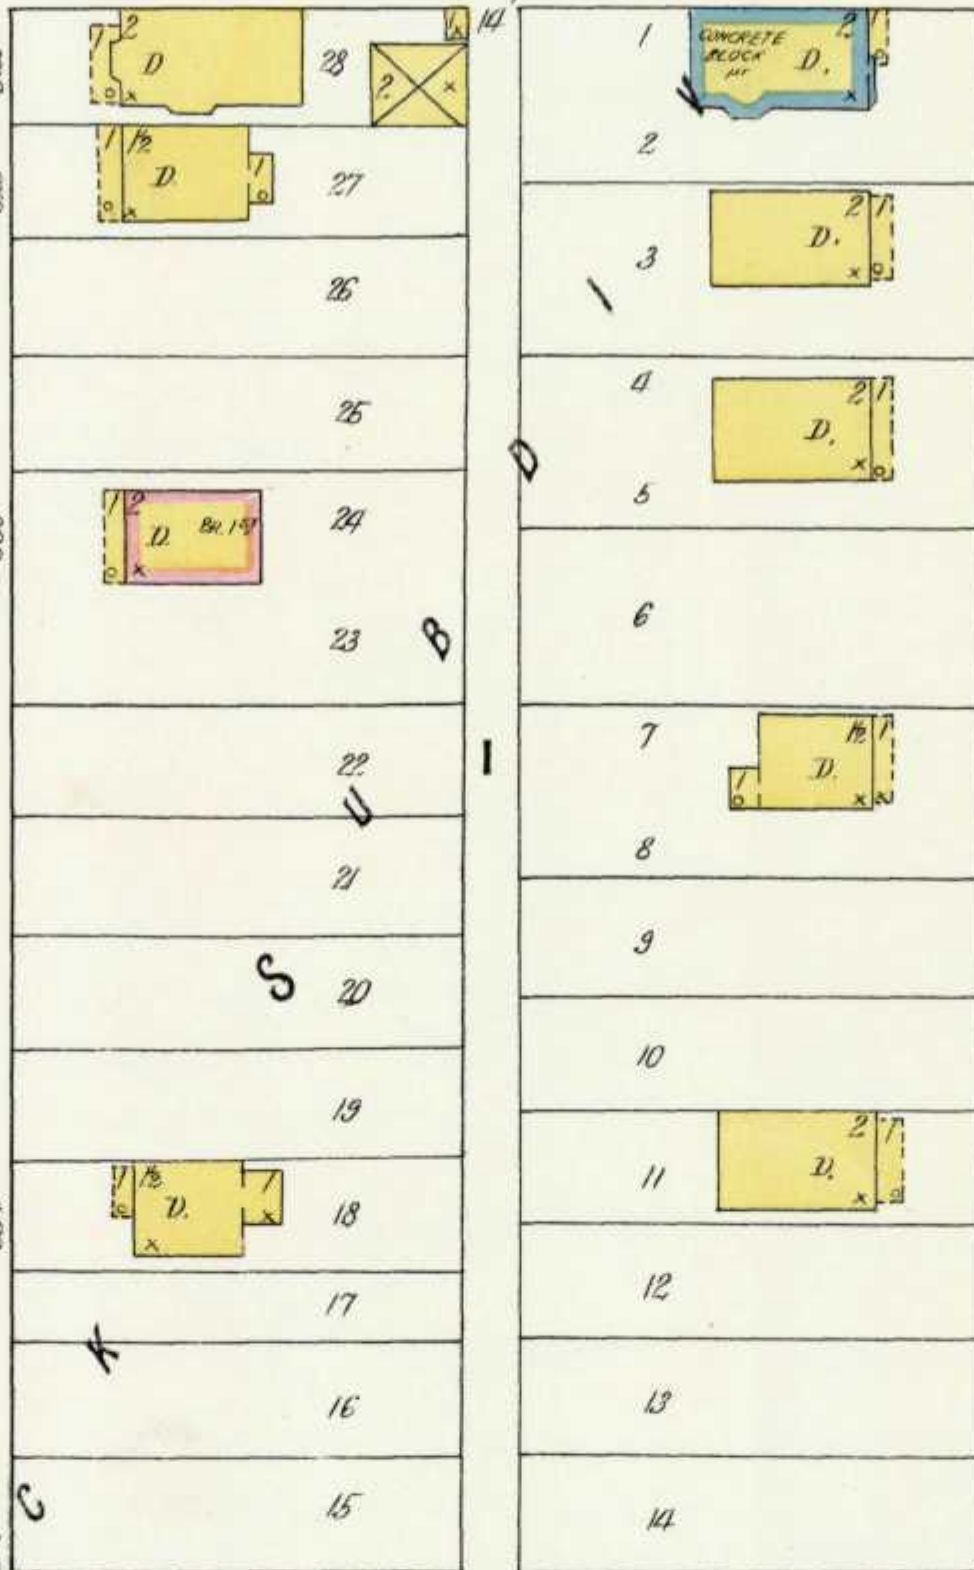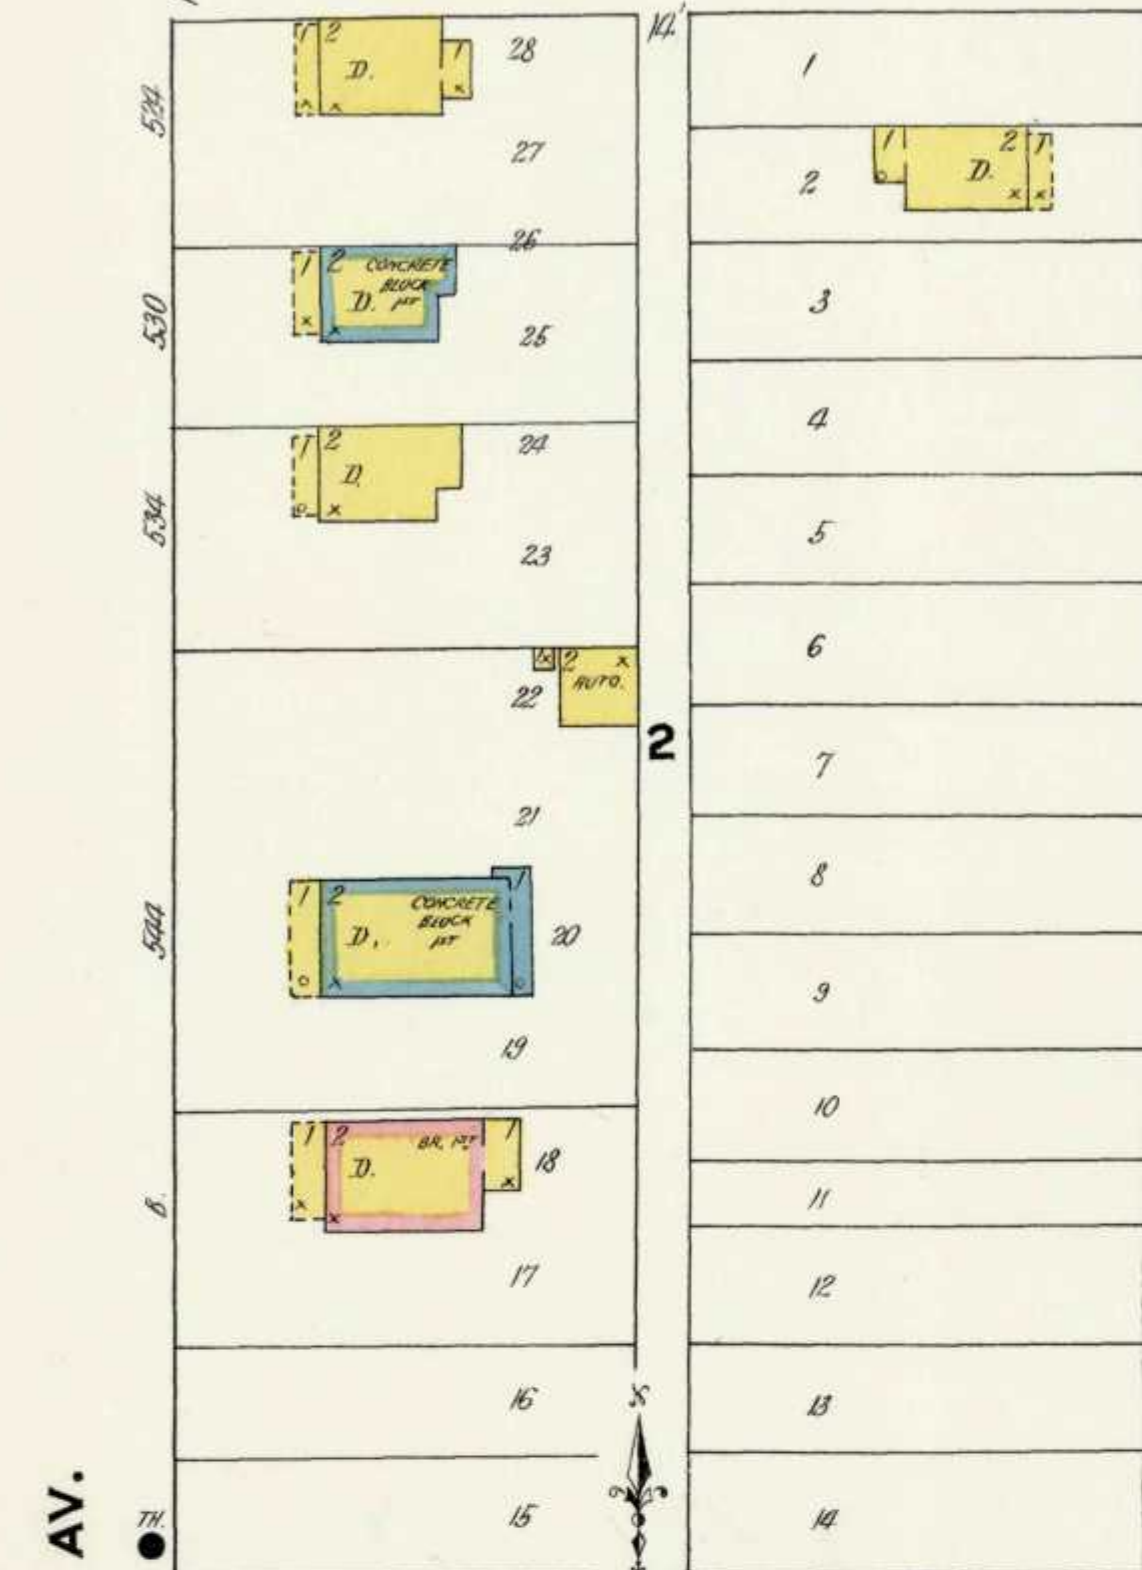
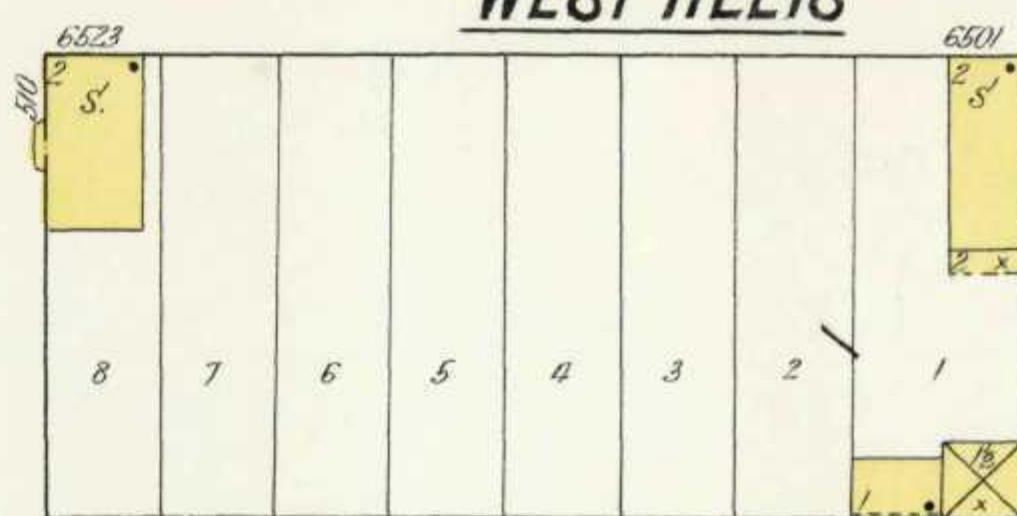
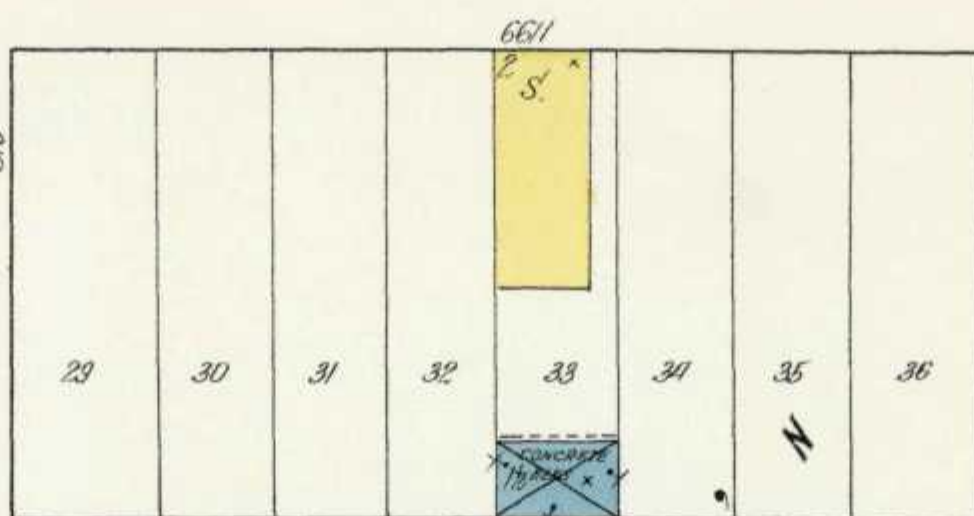
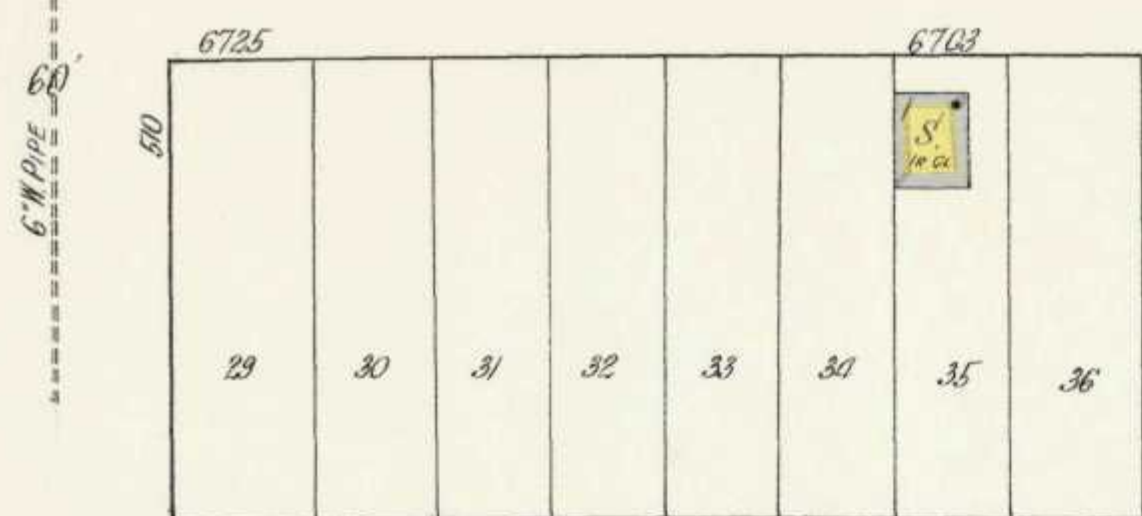



785

ELM

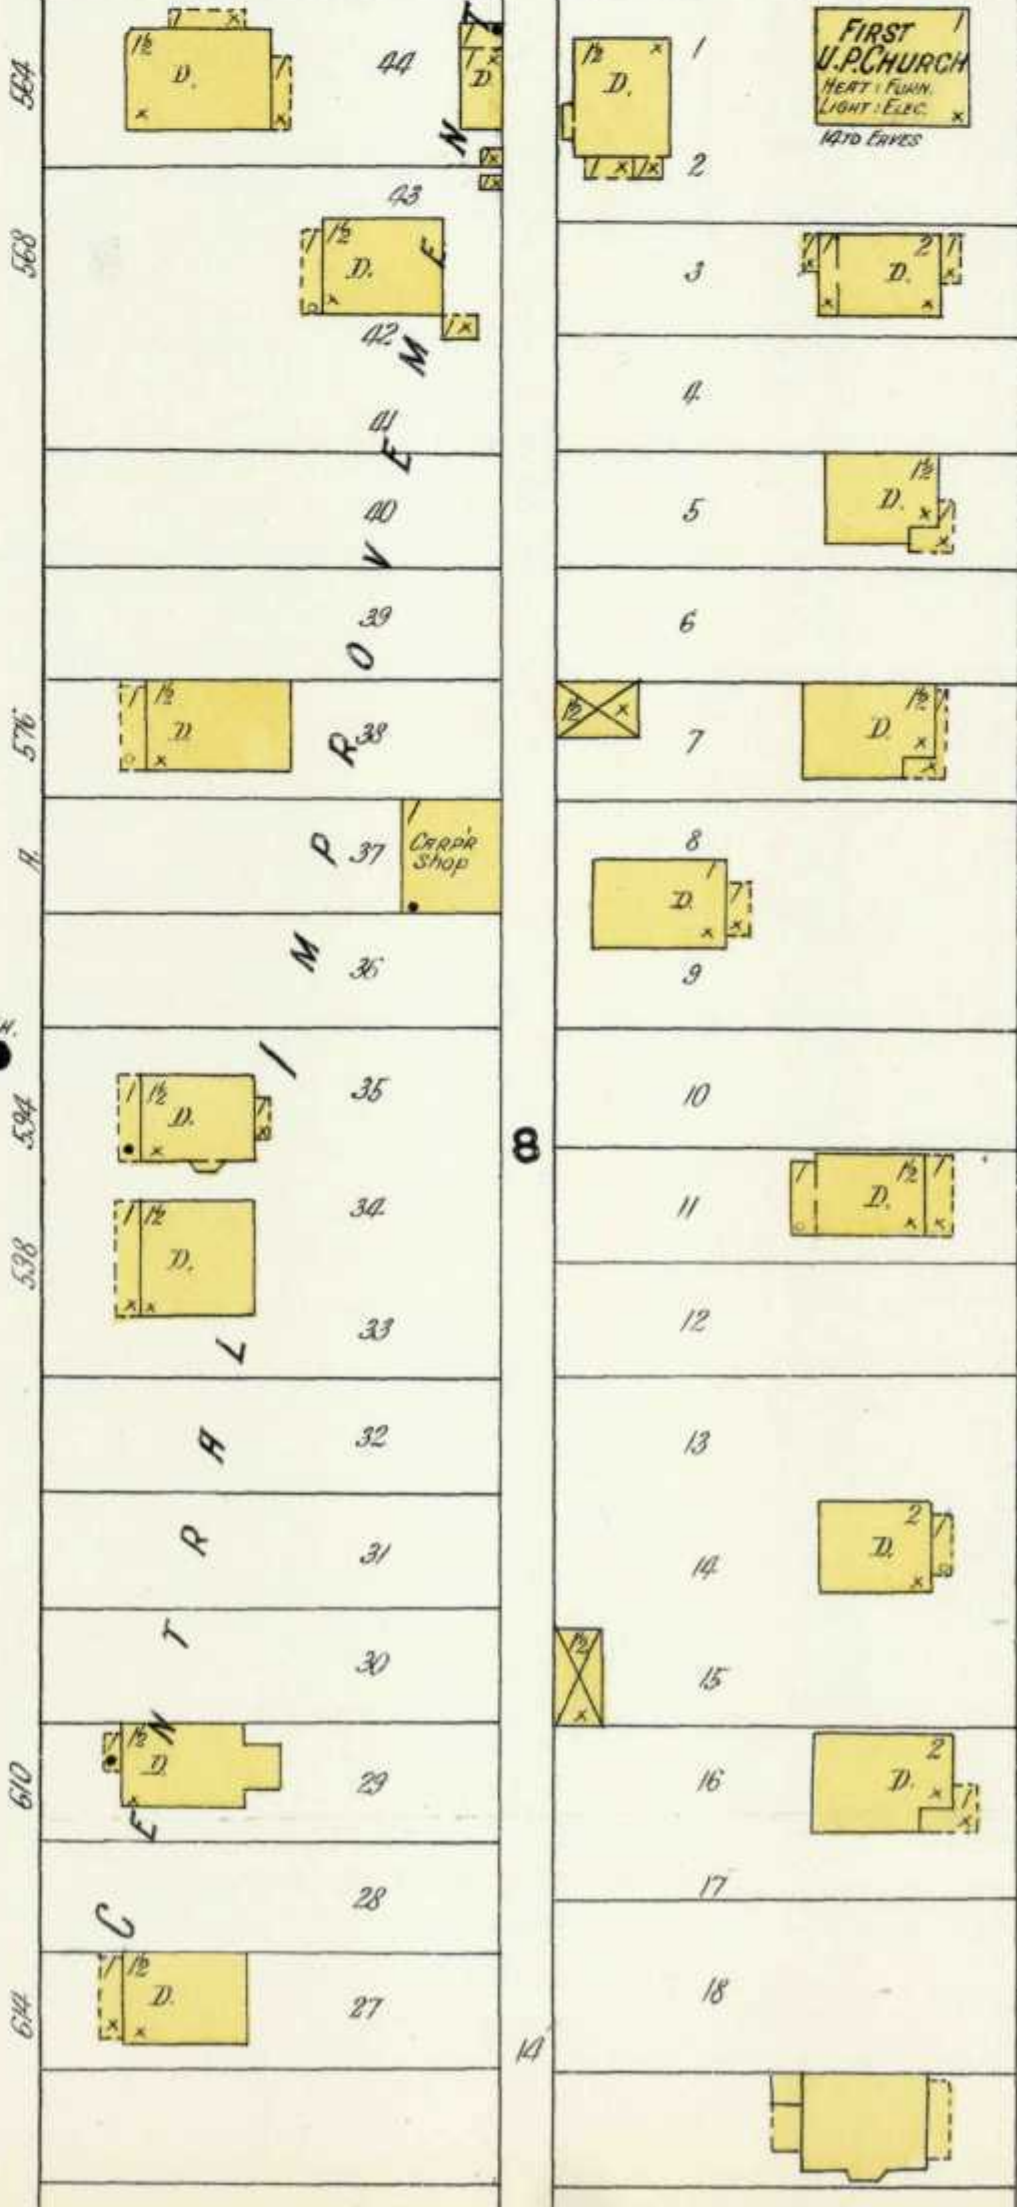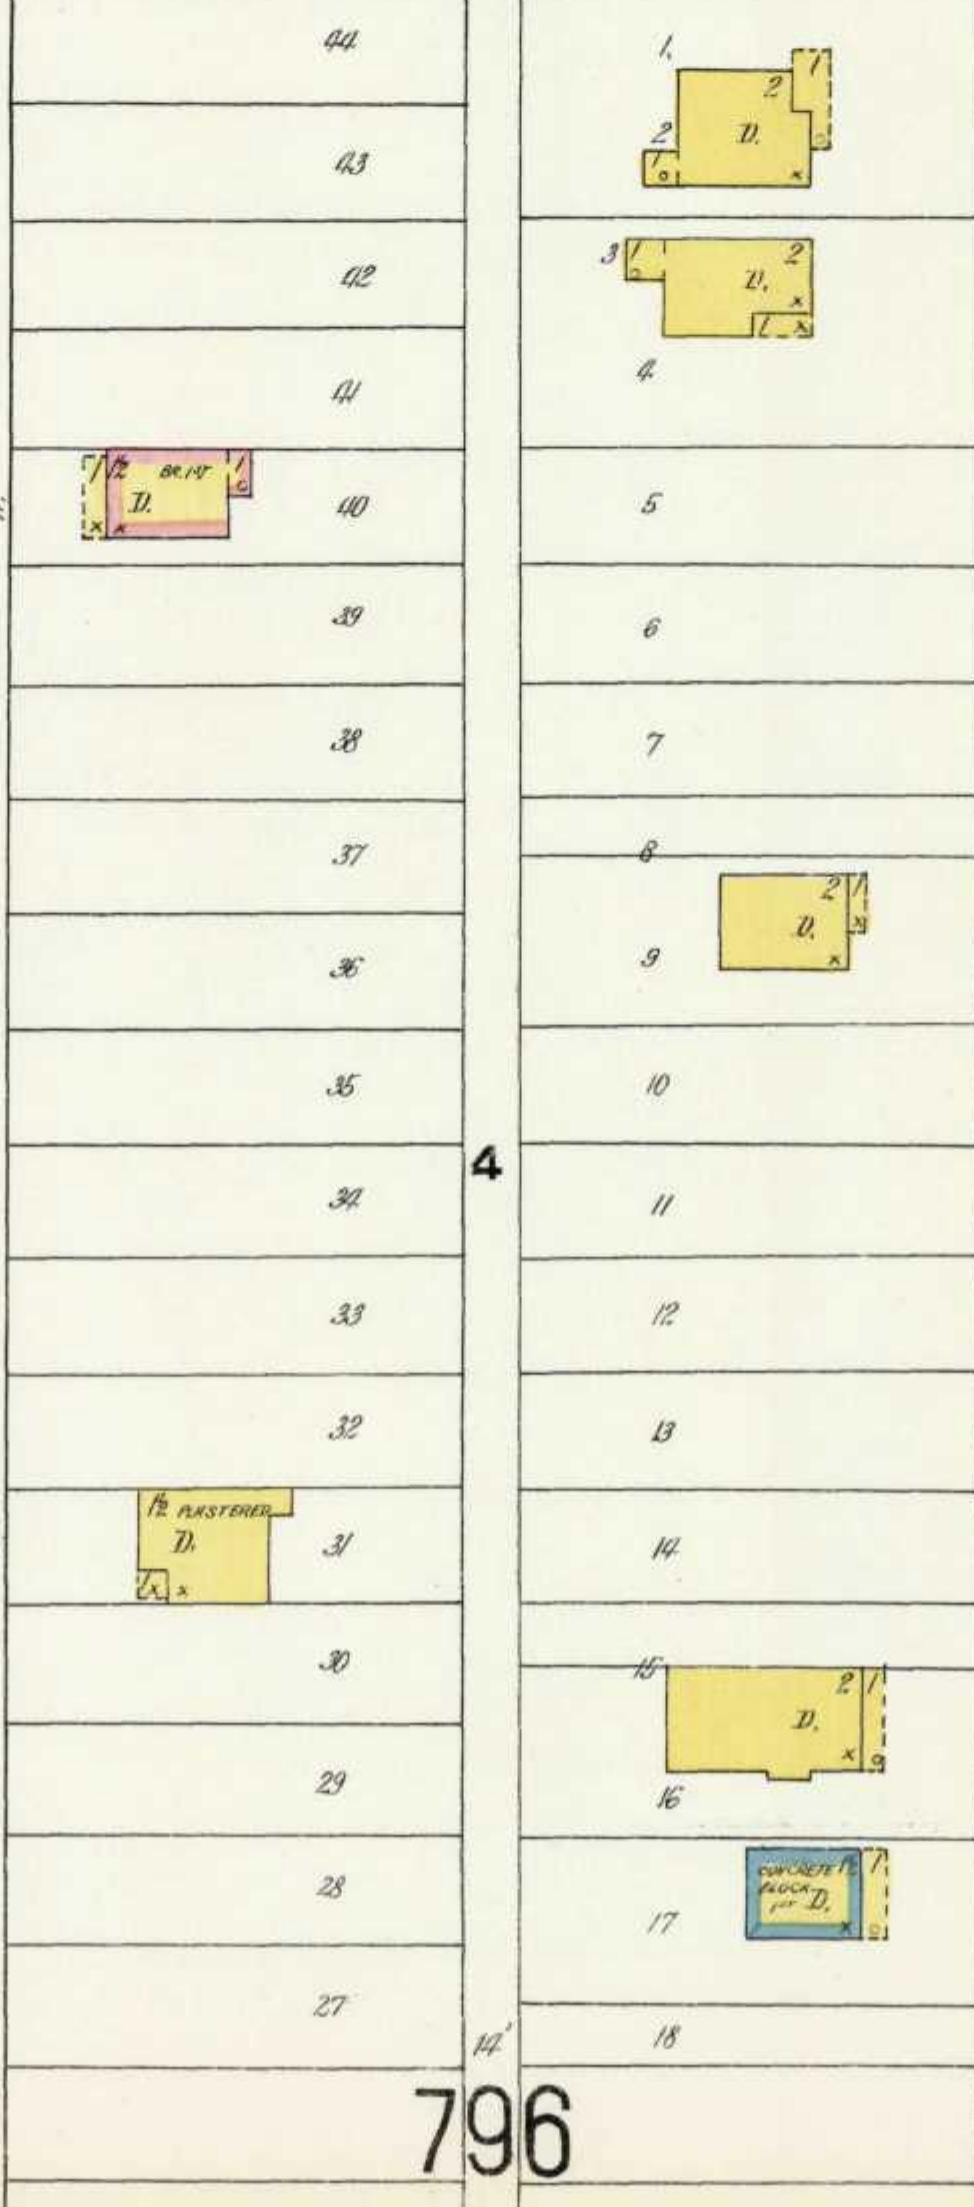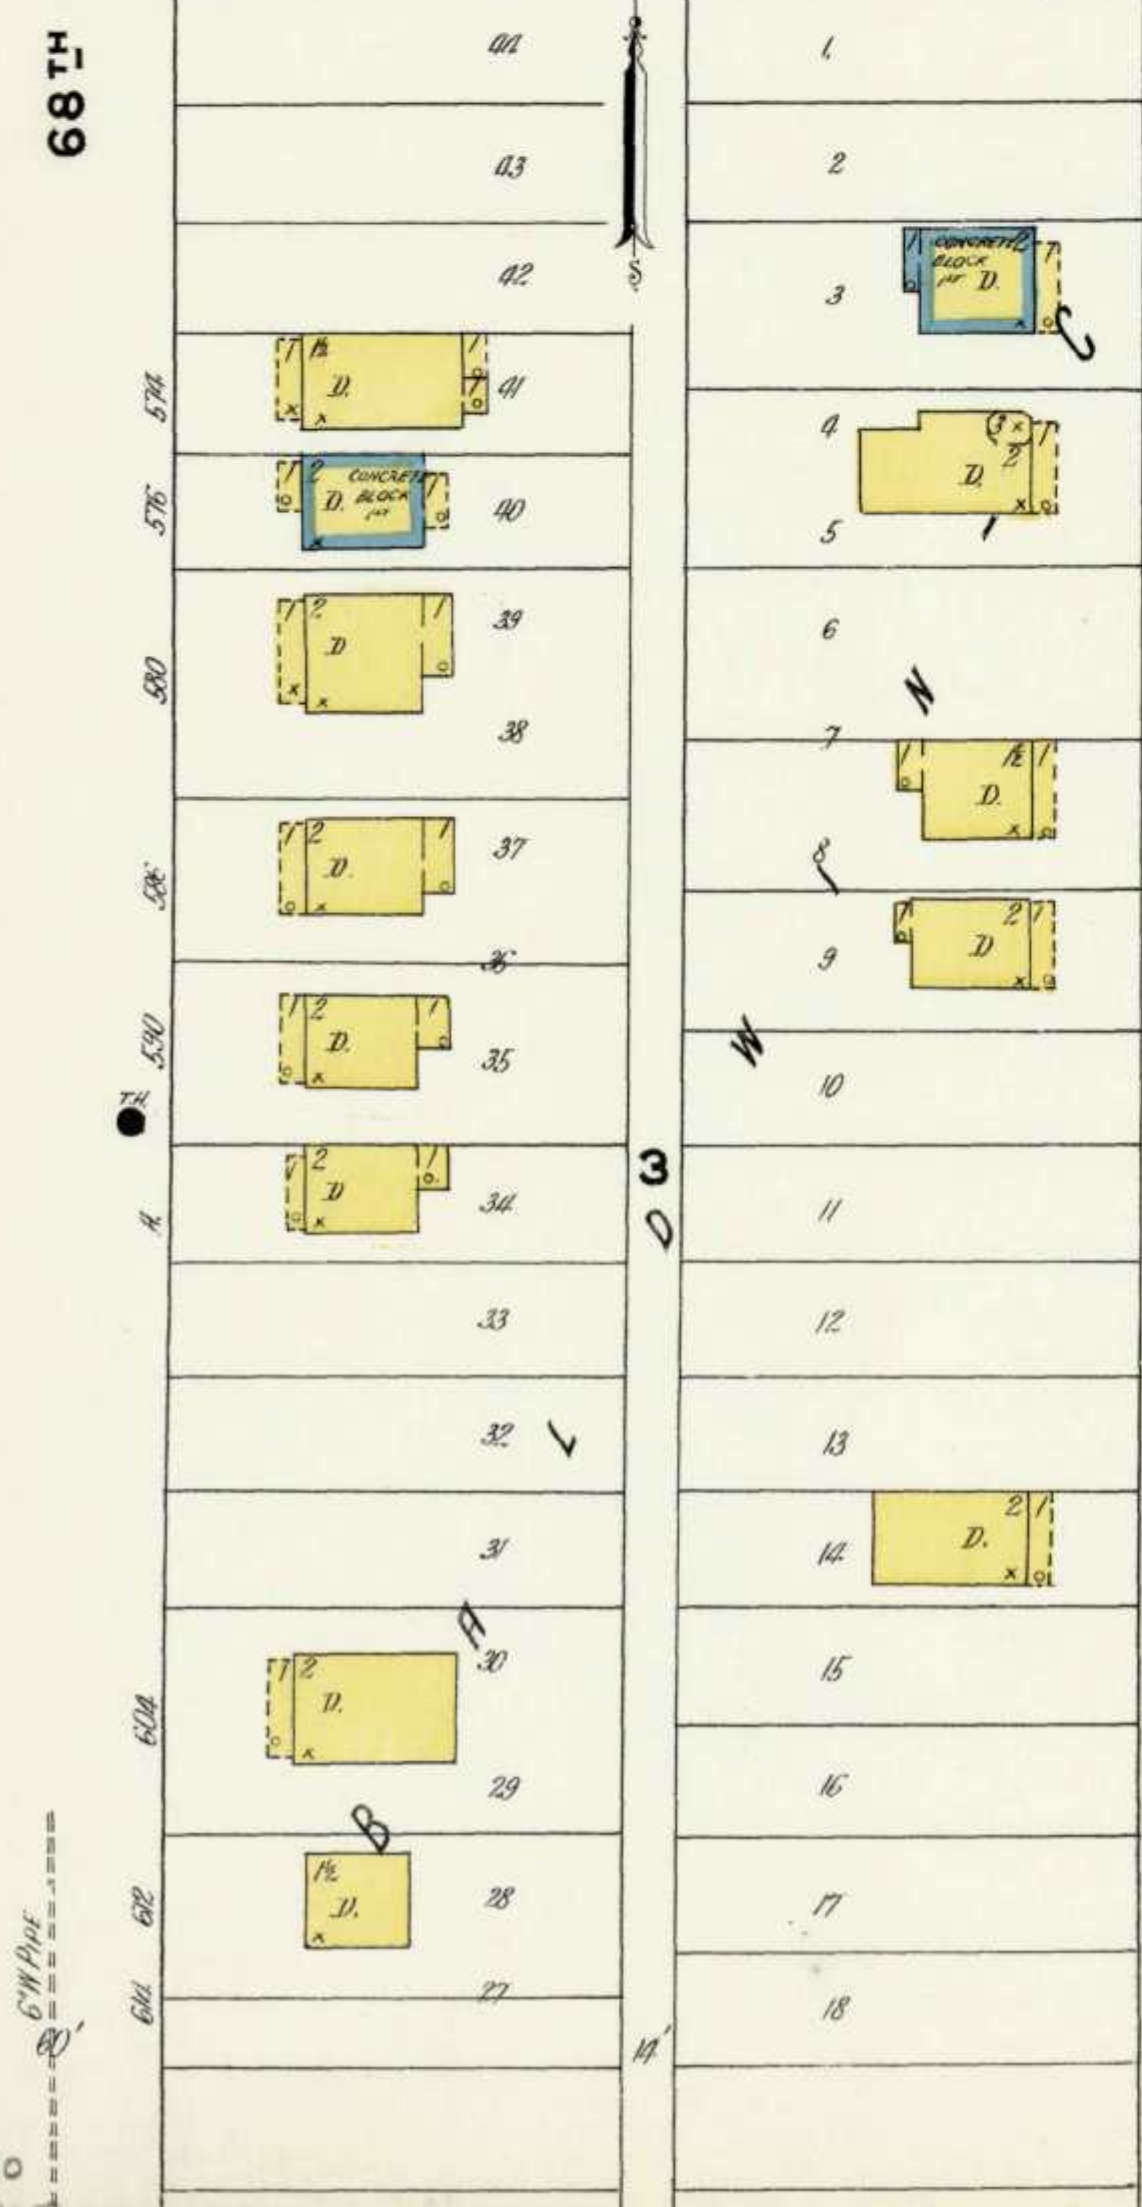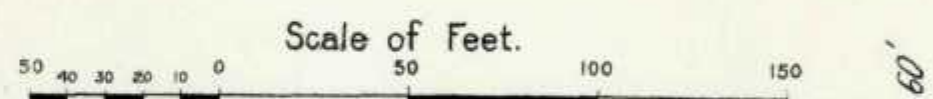

788

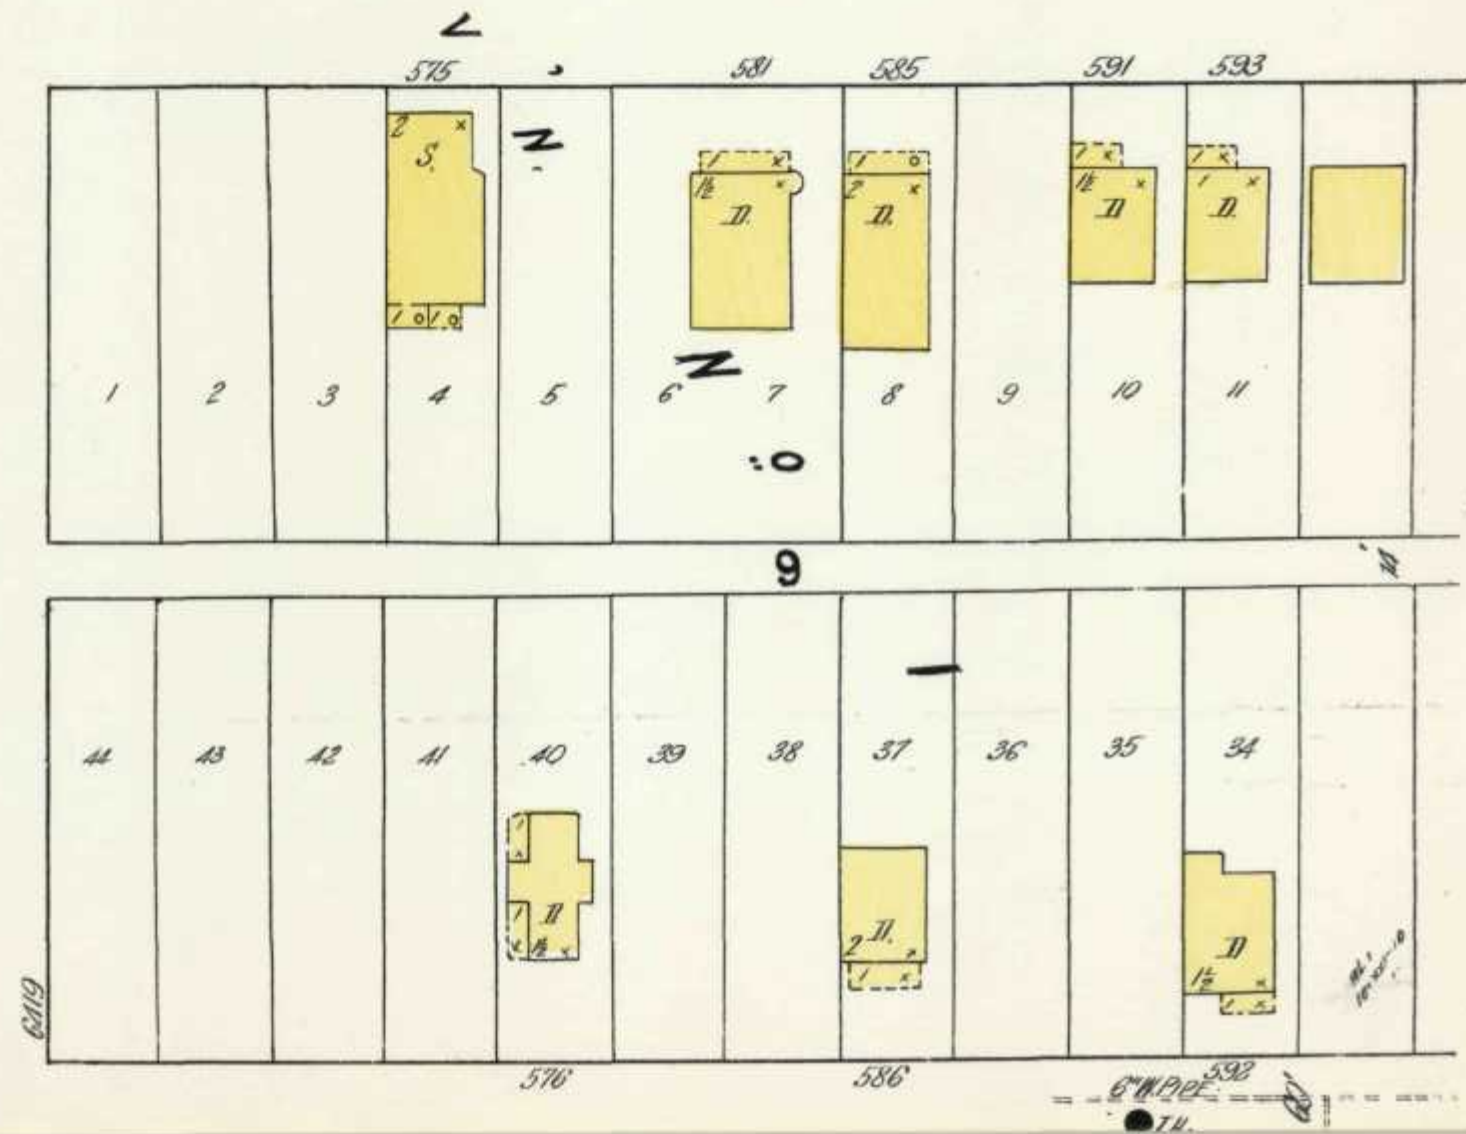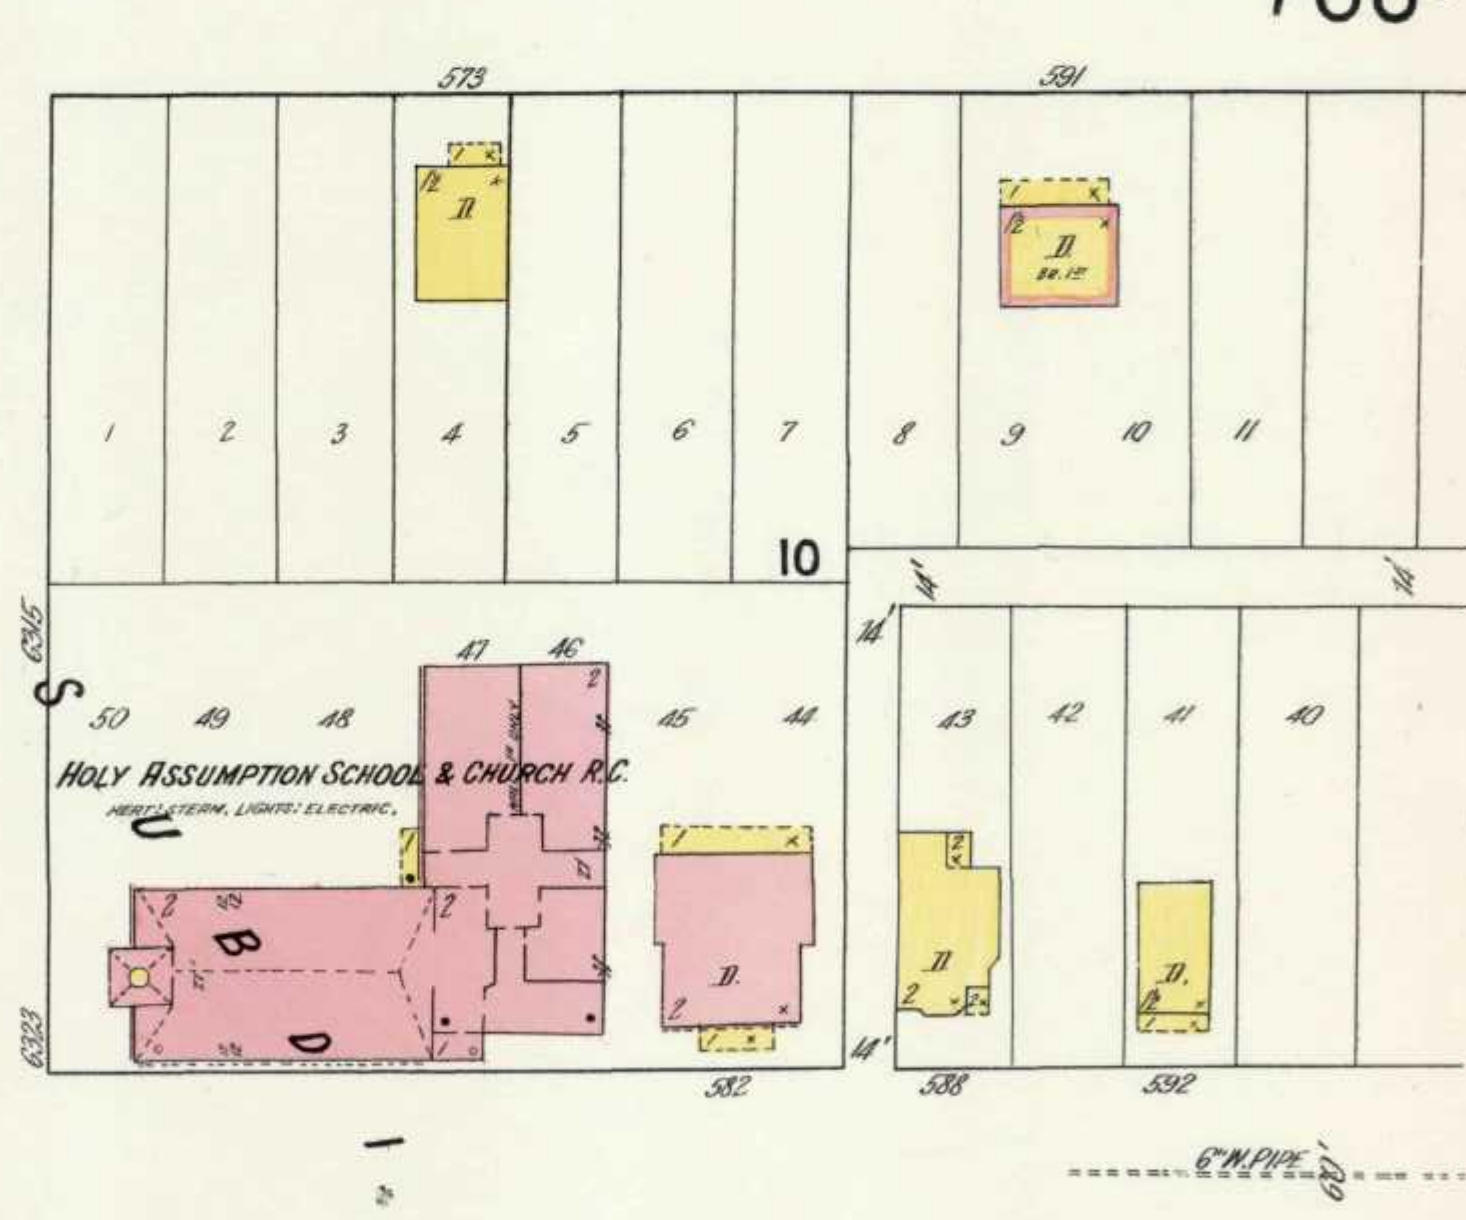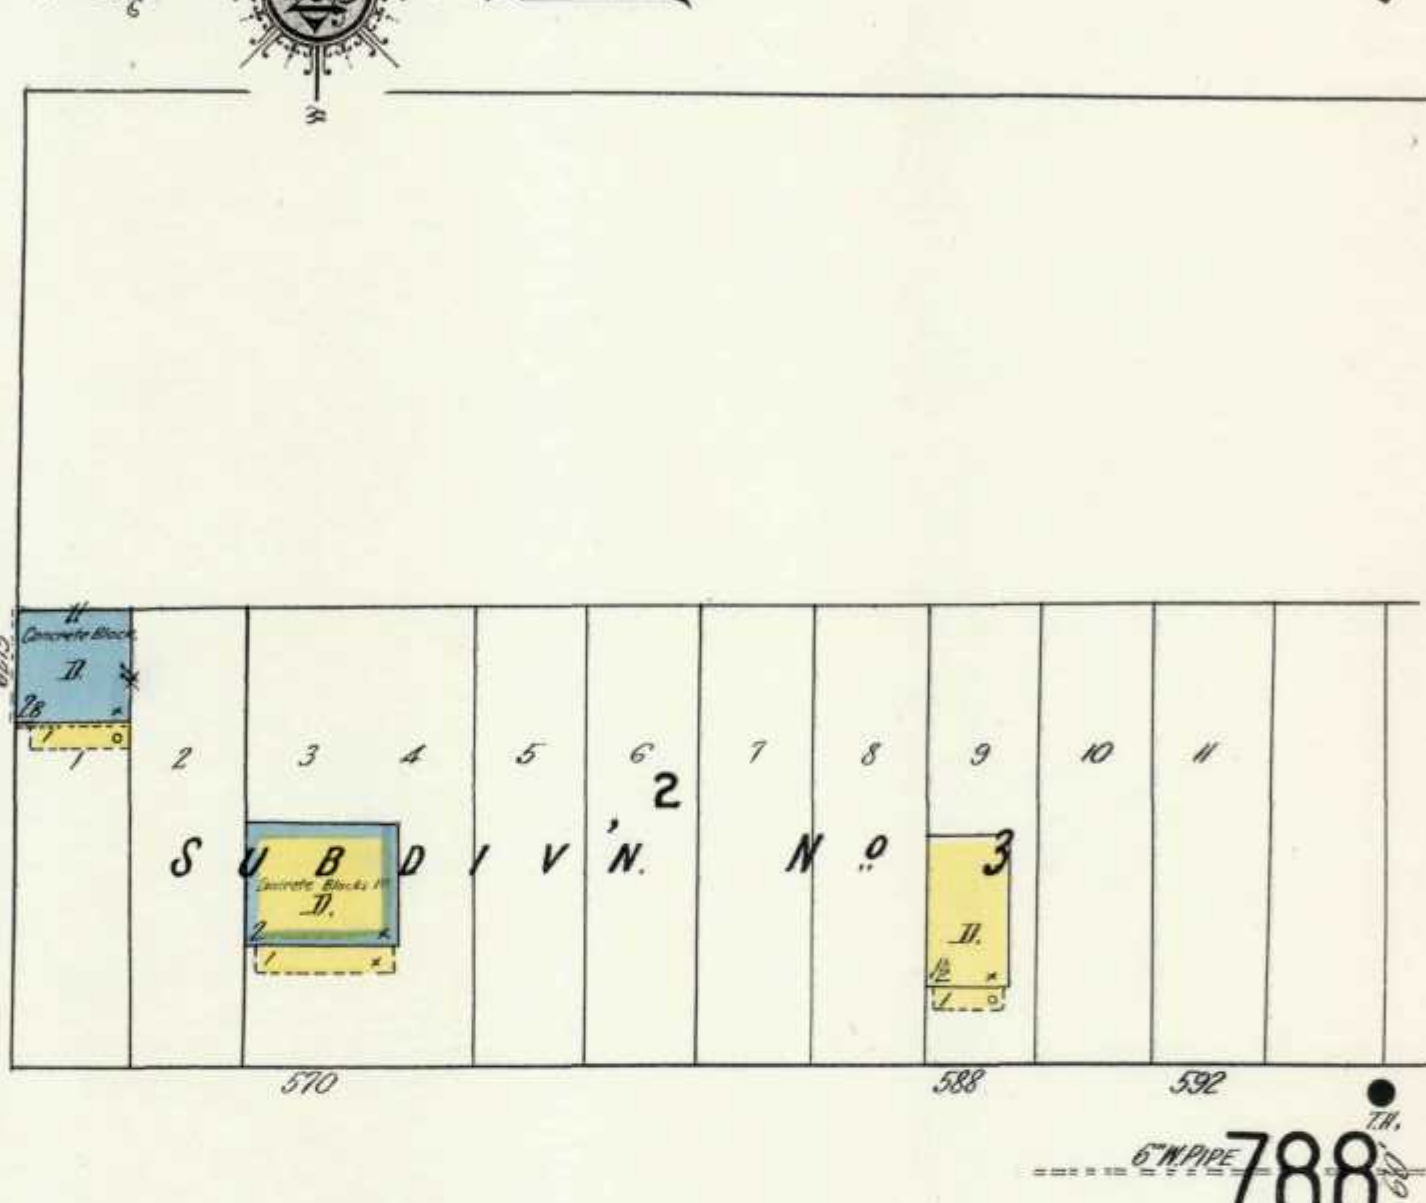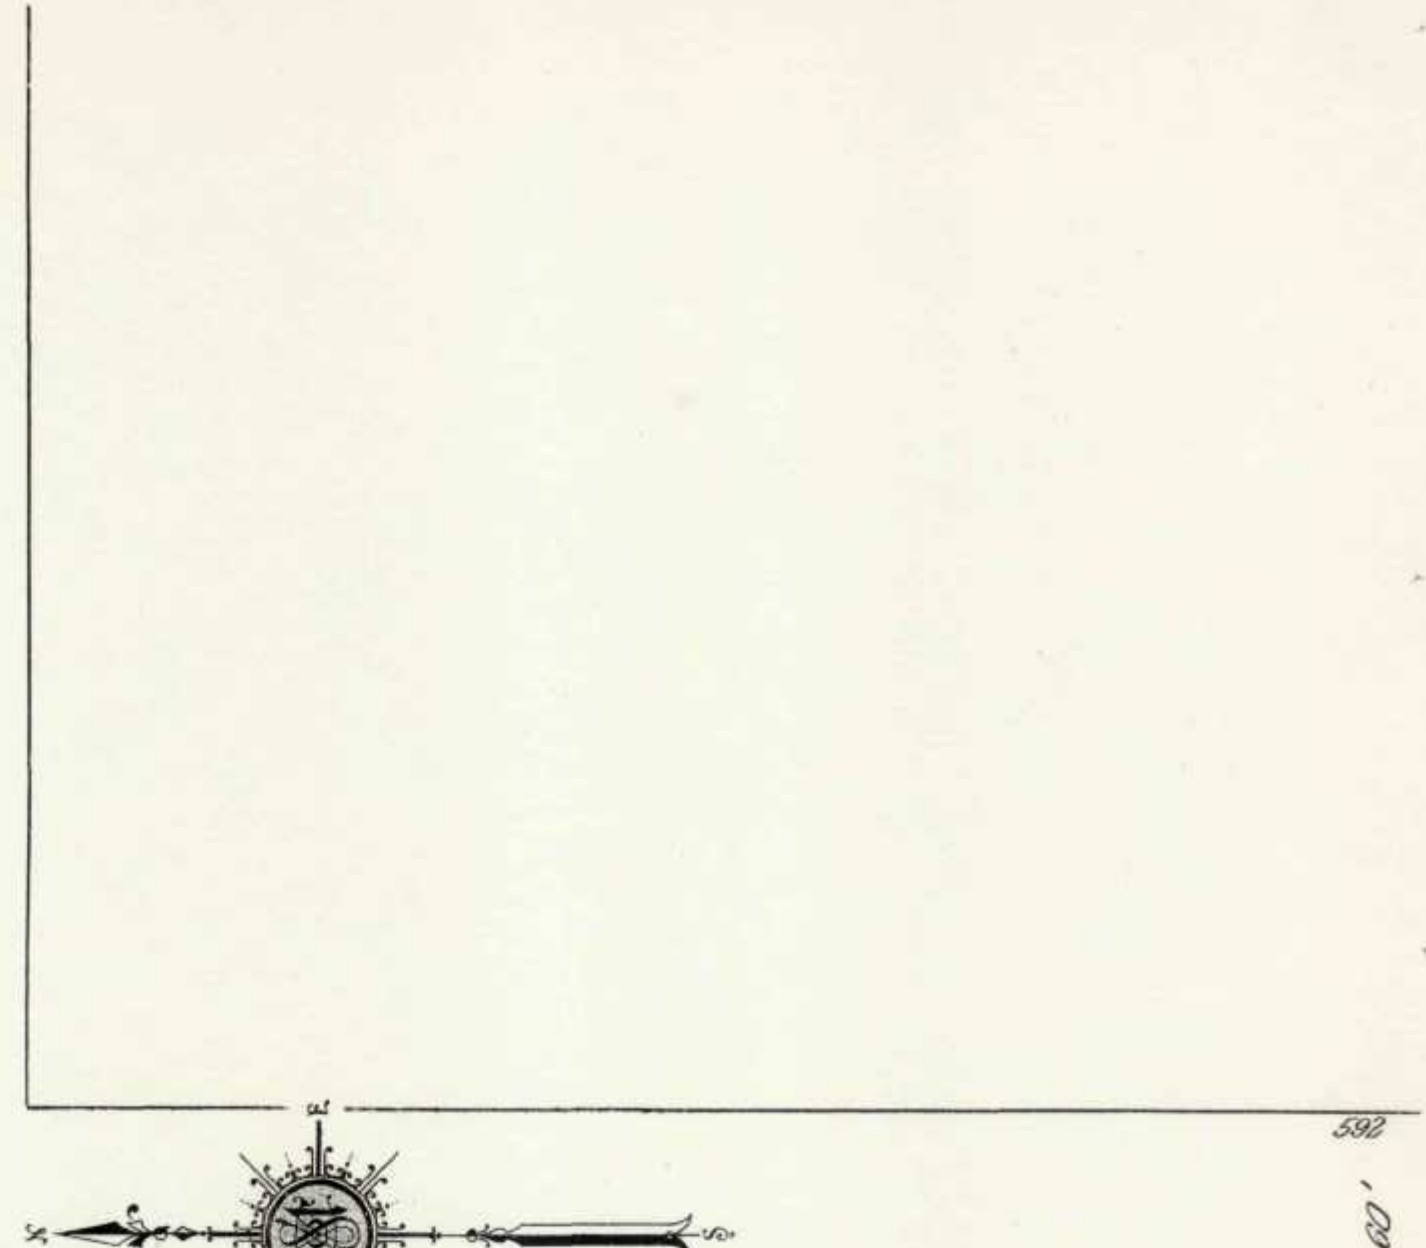

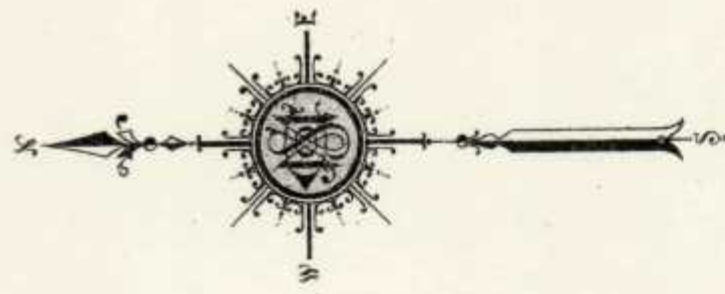

790


61ST

AV.

WEST ALLIS

MILWAUKEE VOL. 7

788

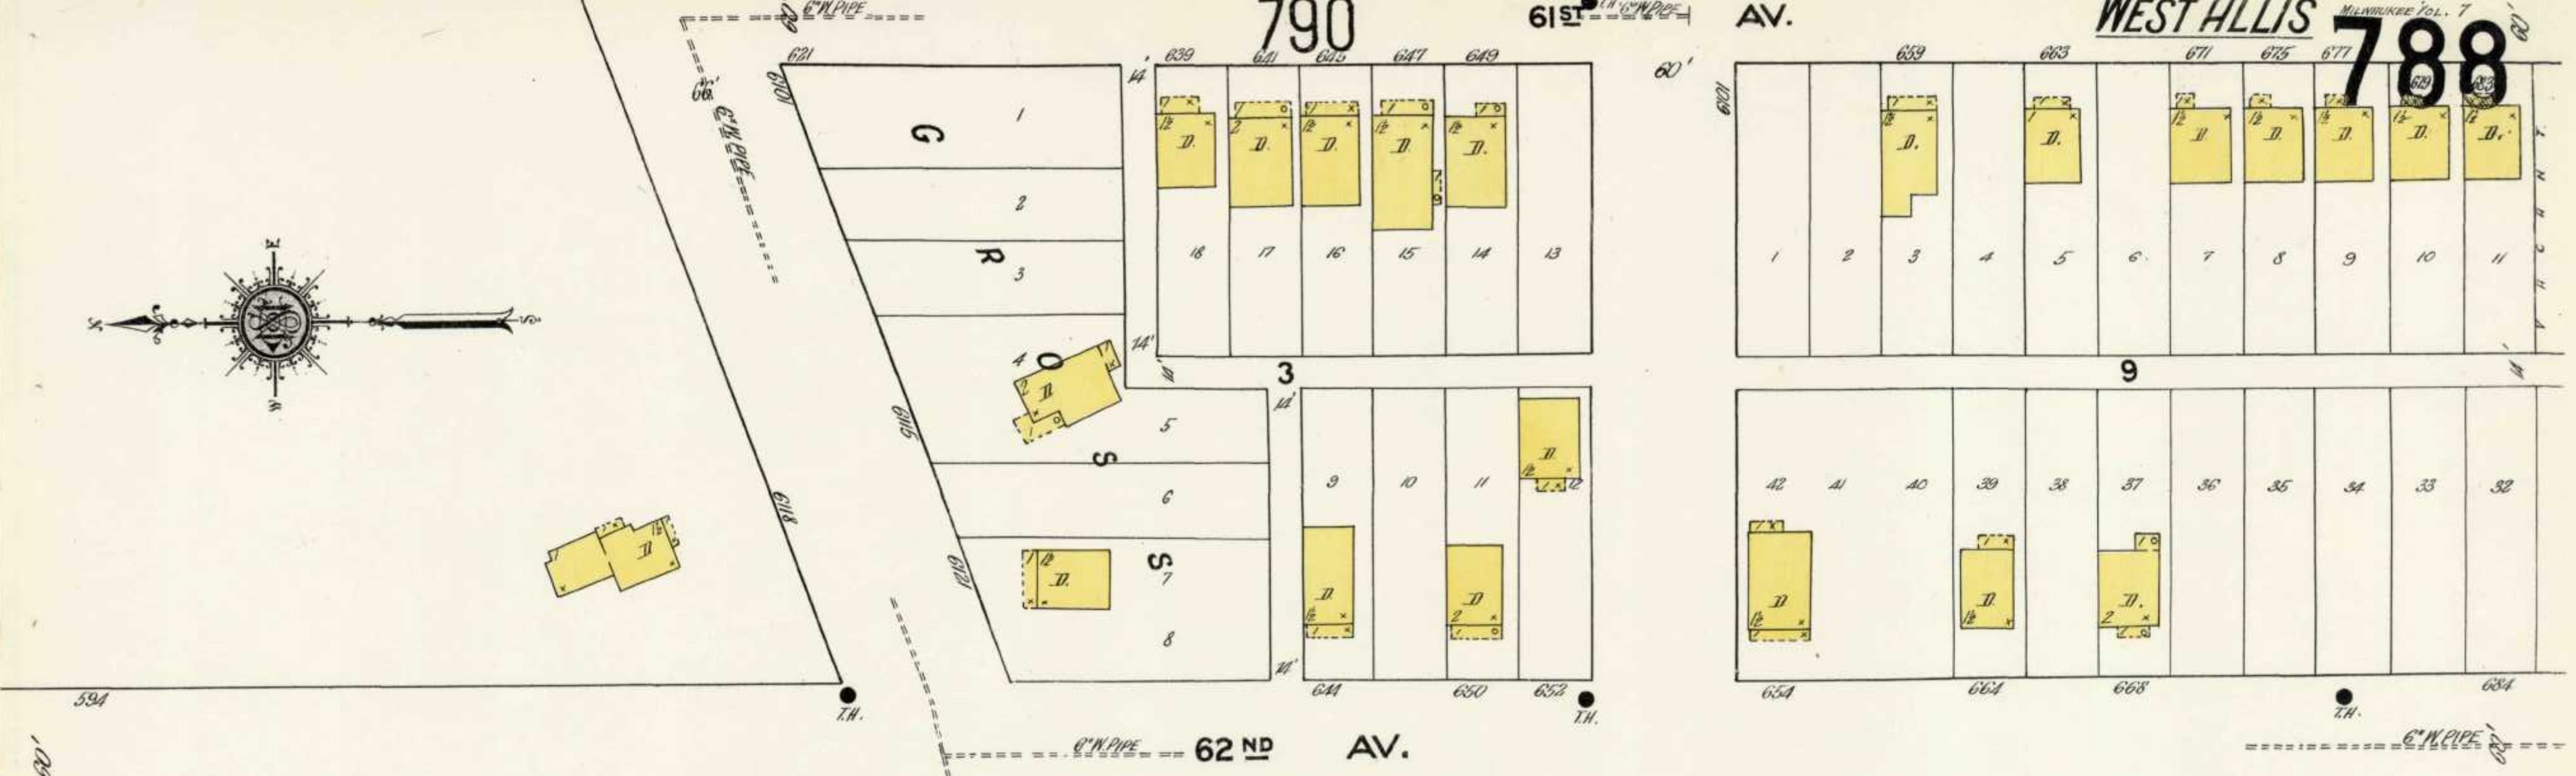

789 WEST ALLIS

57TH 791 AV.

MAYNARD & AGNEW'S SUBDIVISION No 3

58TH AV.

779 AV. GREENFIELD

790

FRED. M. PRESCOTT STEAM PUMP CO.

MFRS OF STEAM PUMPS

THE PRESSED STEEL TANK CO.

WATCHMAN, A.D.T. SERVICE, 10 STATIONS, HOURLY ROUNDS, LIGHTS ELEC. (E.P. POWER STEAM AND ELEC. HEAT STEAM AND HOT AIR, FUEL COIL AND OIL, 300' 2" HOSE, 300' 2" HOSE, LIQUID EXTING. DIST. WATER SUPPLY, ONE PRESCOTT PUMP, 12" 4" 1/2, CAPACITY 600 GALS. PER MINUTE, DRAWING FROM TWO WATER TANKS, CHARTERED GALS. SOURCE OF SUPPLY ONE WELL, 12" DIAMETER, 300' DEEP, 1" DIA. LIFT FORCING WATER INTO TANKS.

FRED. M. PRESCOTT STEAM PUMP CO.

WATCHMAN, A.D.T. SERVICE, 10 STATIONS, HOURLY ROUNDS, HEAT STEAM AND HOT AIR, POWER STEAM AND ELEC. FUEL COIL, LIGHTS ELEC. (E.P. 300' 2" HOSE, LIQUID EXTING. DIST. WATER SUPPLY, ONE PRESCOTT PUMP, 12" 4" 1/2, CAPACITY 600 GALS. PER MINUTE, DRAWING FROM TWO WATER TANKS, CHARTERED GALS. SOURCE OF SUPPLY ONE WELL, 12" DIAMETER, 300' DEEP, 1" DIA. LIFT FORCING WATER INTO TANKS.

KEARNEY & TRECKER CO.

WATCHMAN, A.D.T. SERVICE, 10 STATIONS, HOURLY ROUNDS, HEAT STEAM AND HOT AIR, POWER STEAM AND ELEC. FUEL COIL, LIGHTS ELEC. (E.P. 300' 2" HOSE, LIQUID EXTING. DIST. WATER SUPPLY, ONE PRESCOTT PUMP, 12" 4" 1/2, CAPACITY 600 GALS. PER MINUTE, DRAWING FROM TWO WATER TANKS, CHARTERED GALS. SOURCE OF SUPPLY ONE WELL, 12" DIAMETER, 300' DEEP, 1" DIA. LIFT FORCING WATER INTO TANKS.

KEARNEY & TRECKER CO.

MFRS OF MILLING MACHINES

MACHINE SHOP

TRADING IRON COLUMNS


Scale of Feet.


50 40 30 20 10 0 50 100 150

60TH AV.

61ST AV.

787

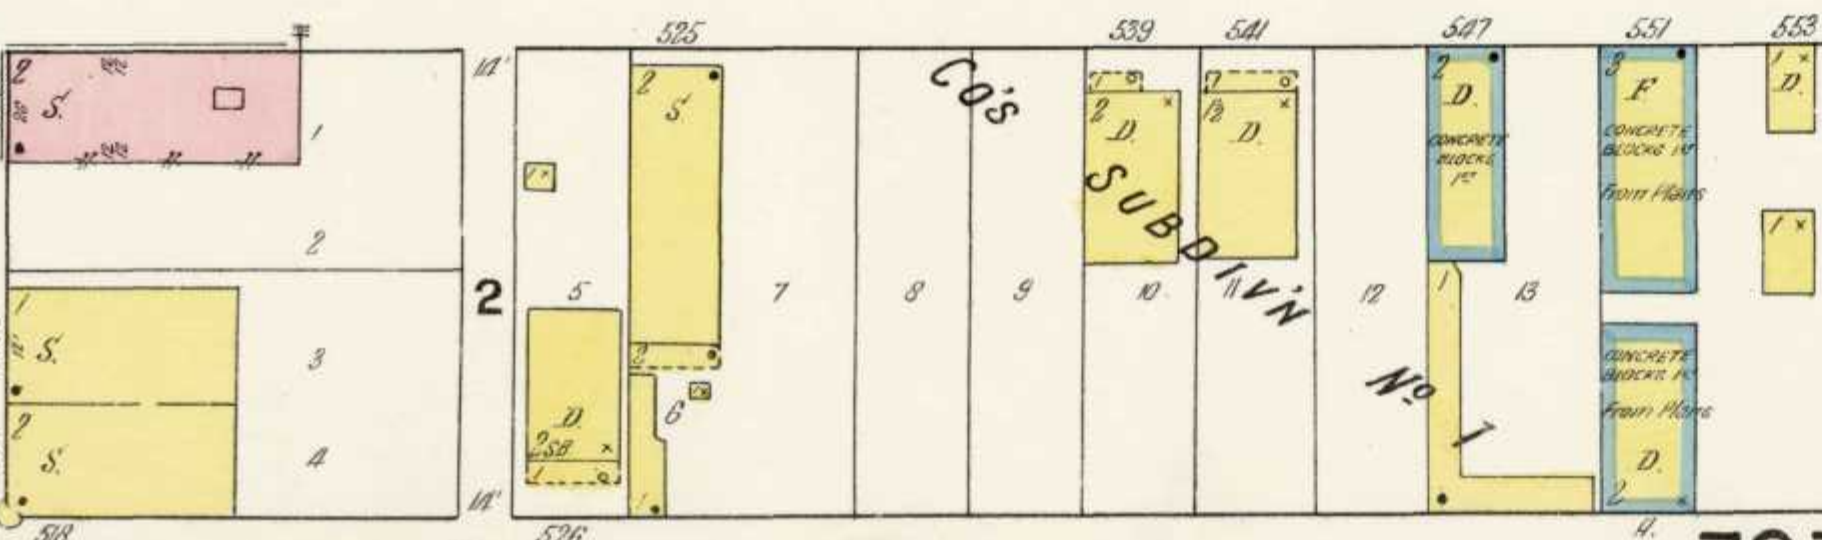

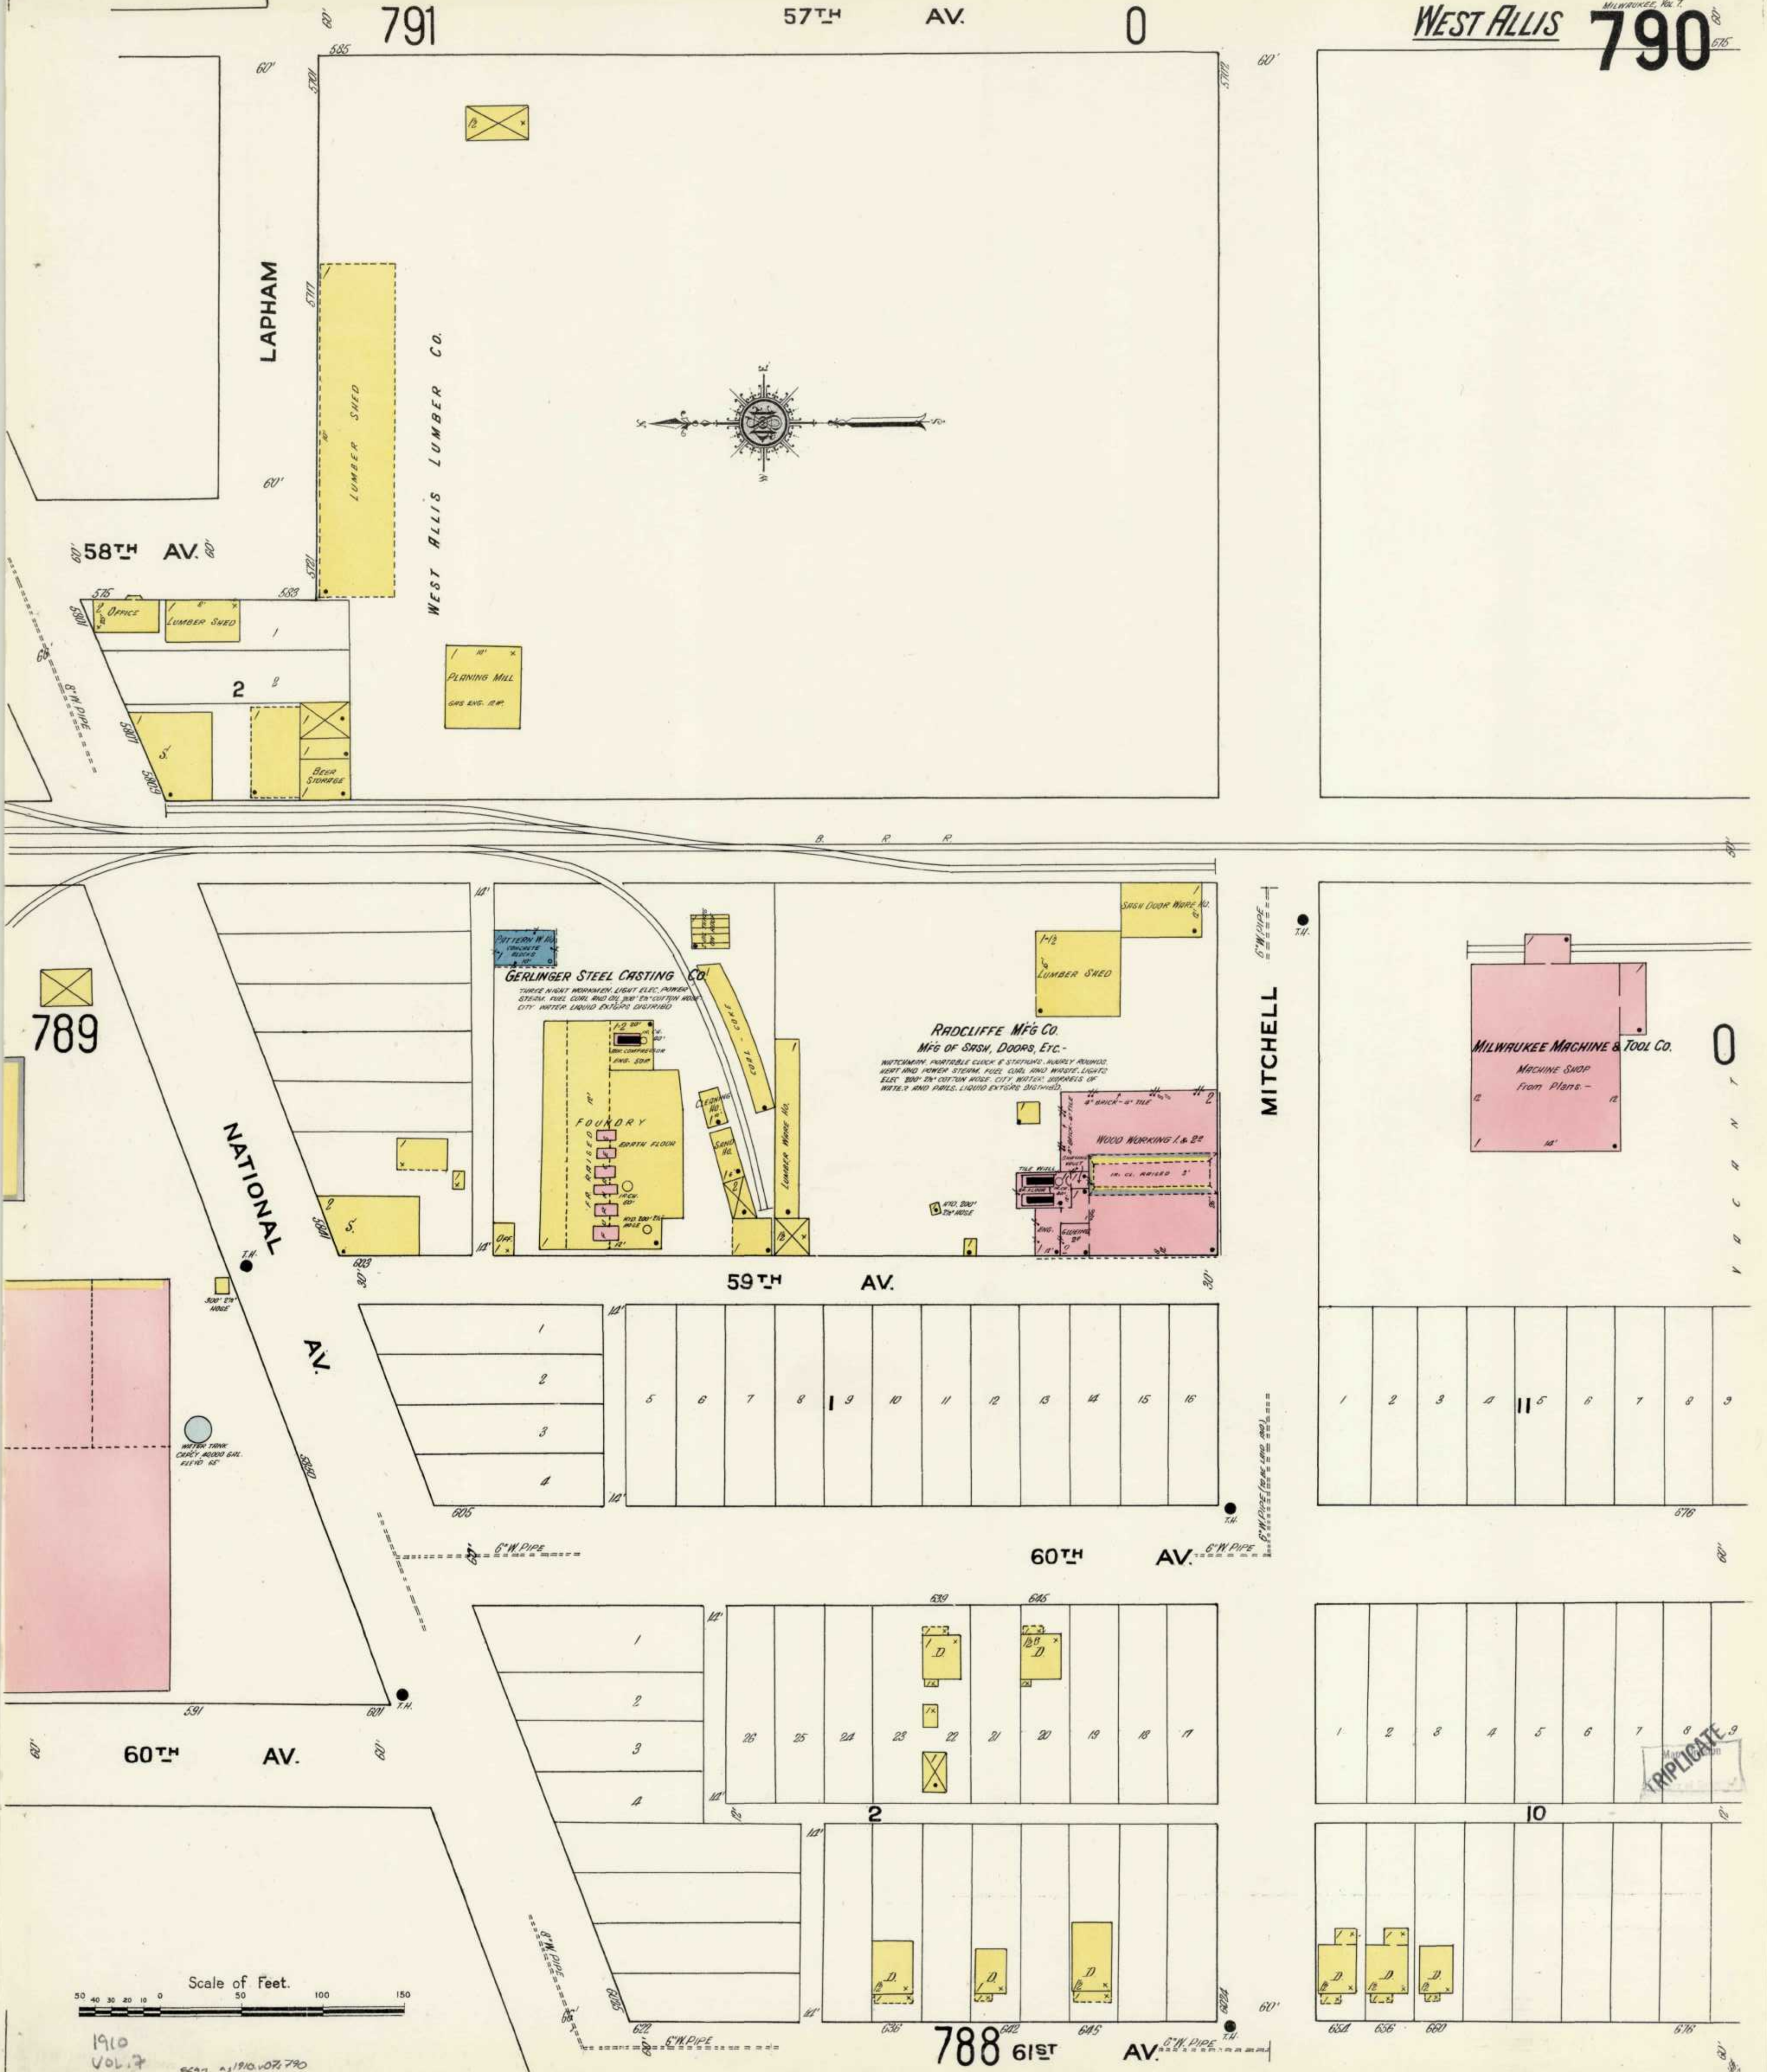

MILWAUKEE VOL. 7
791
WEST ALLIS

779

GREENFIELD AV.

780

54TH AV.

12" W. PIPE

60' 6" W. PIPE

AV.

56TH AV.

60'

60'

WEST ALLIS

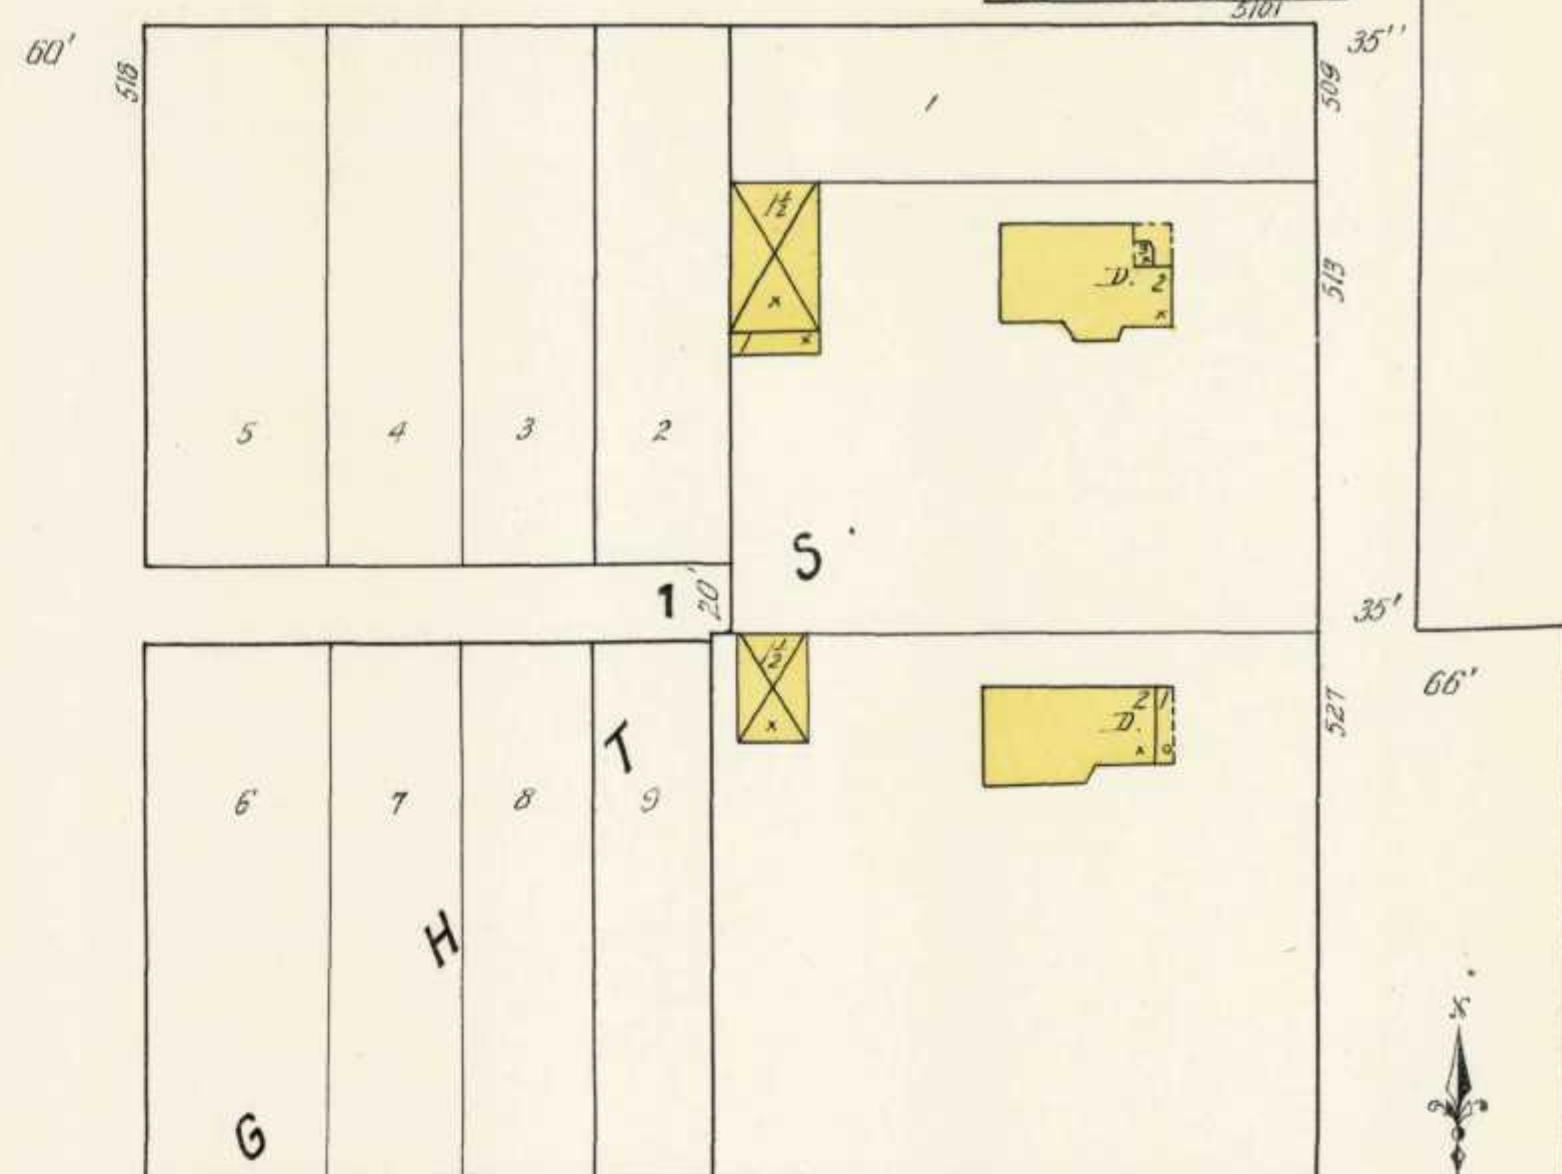

CUPPEL AV.

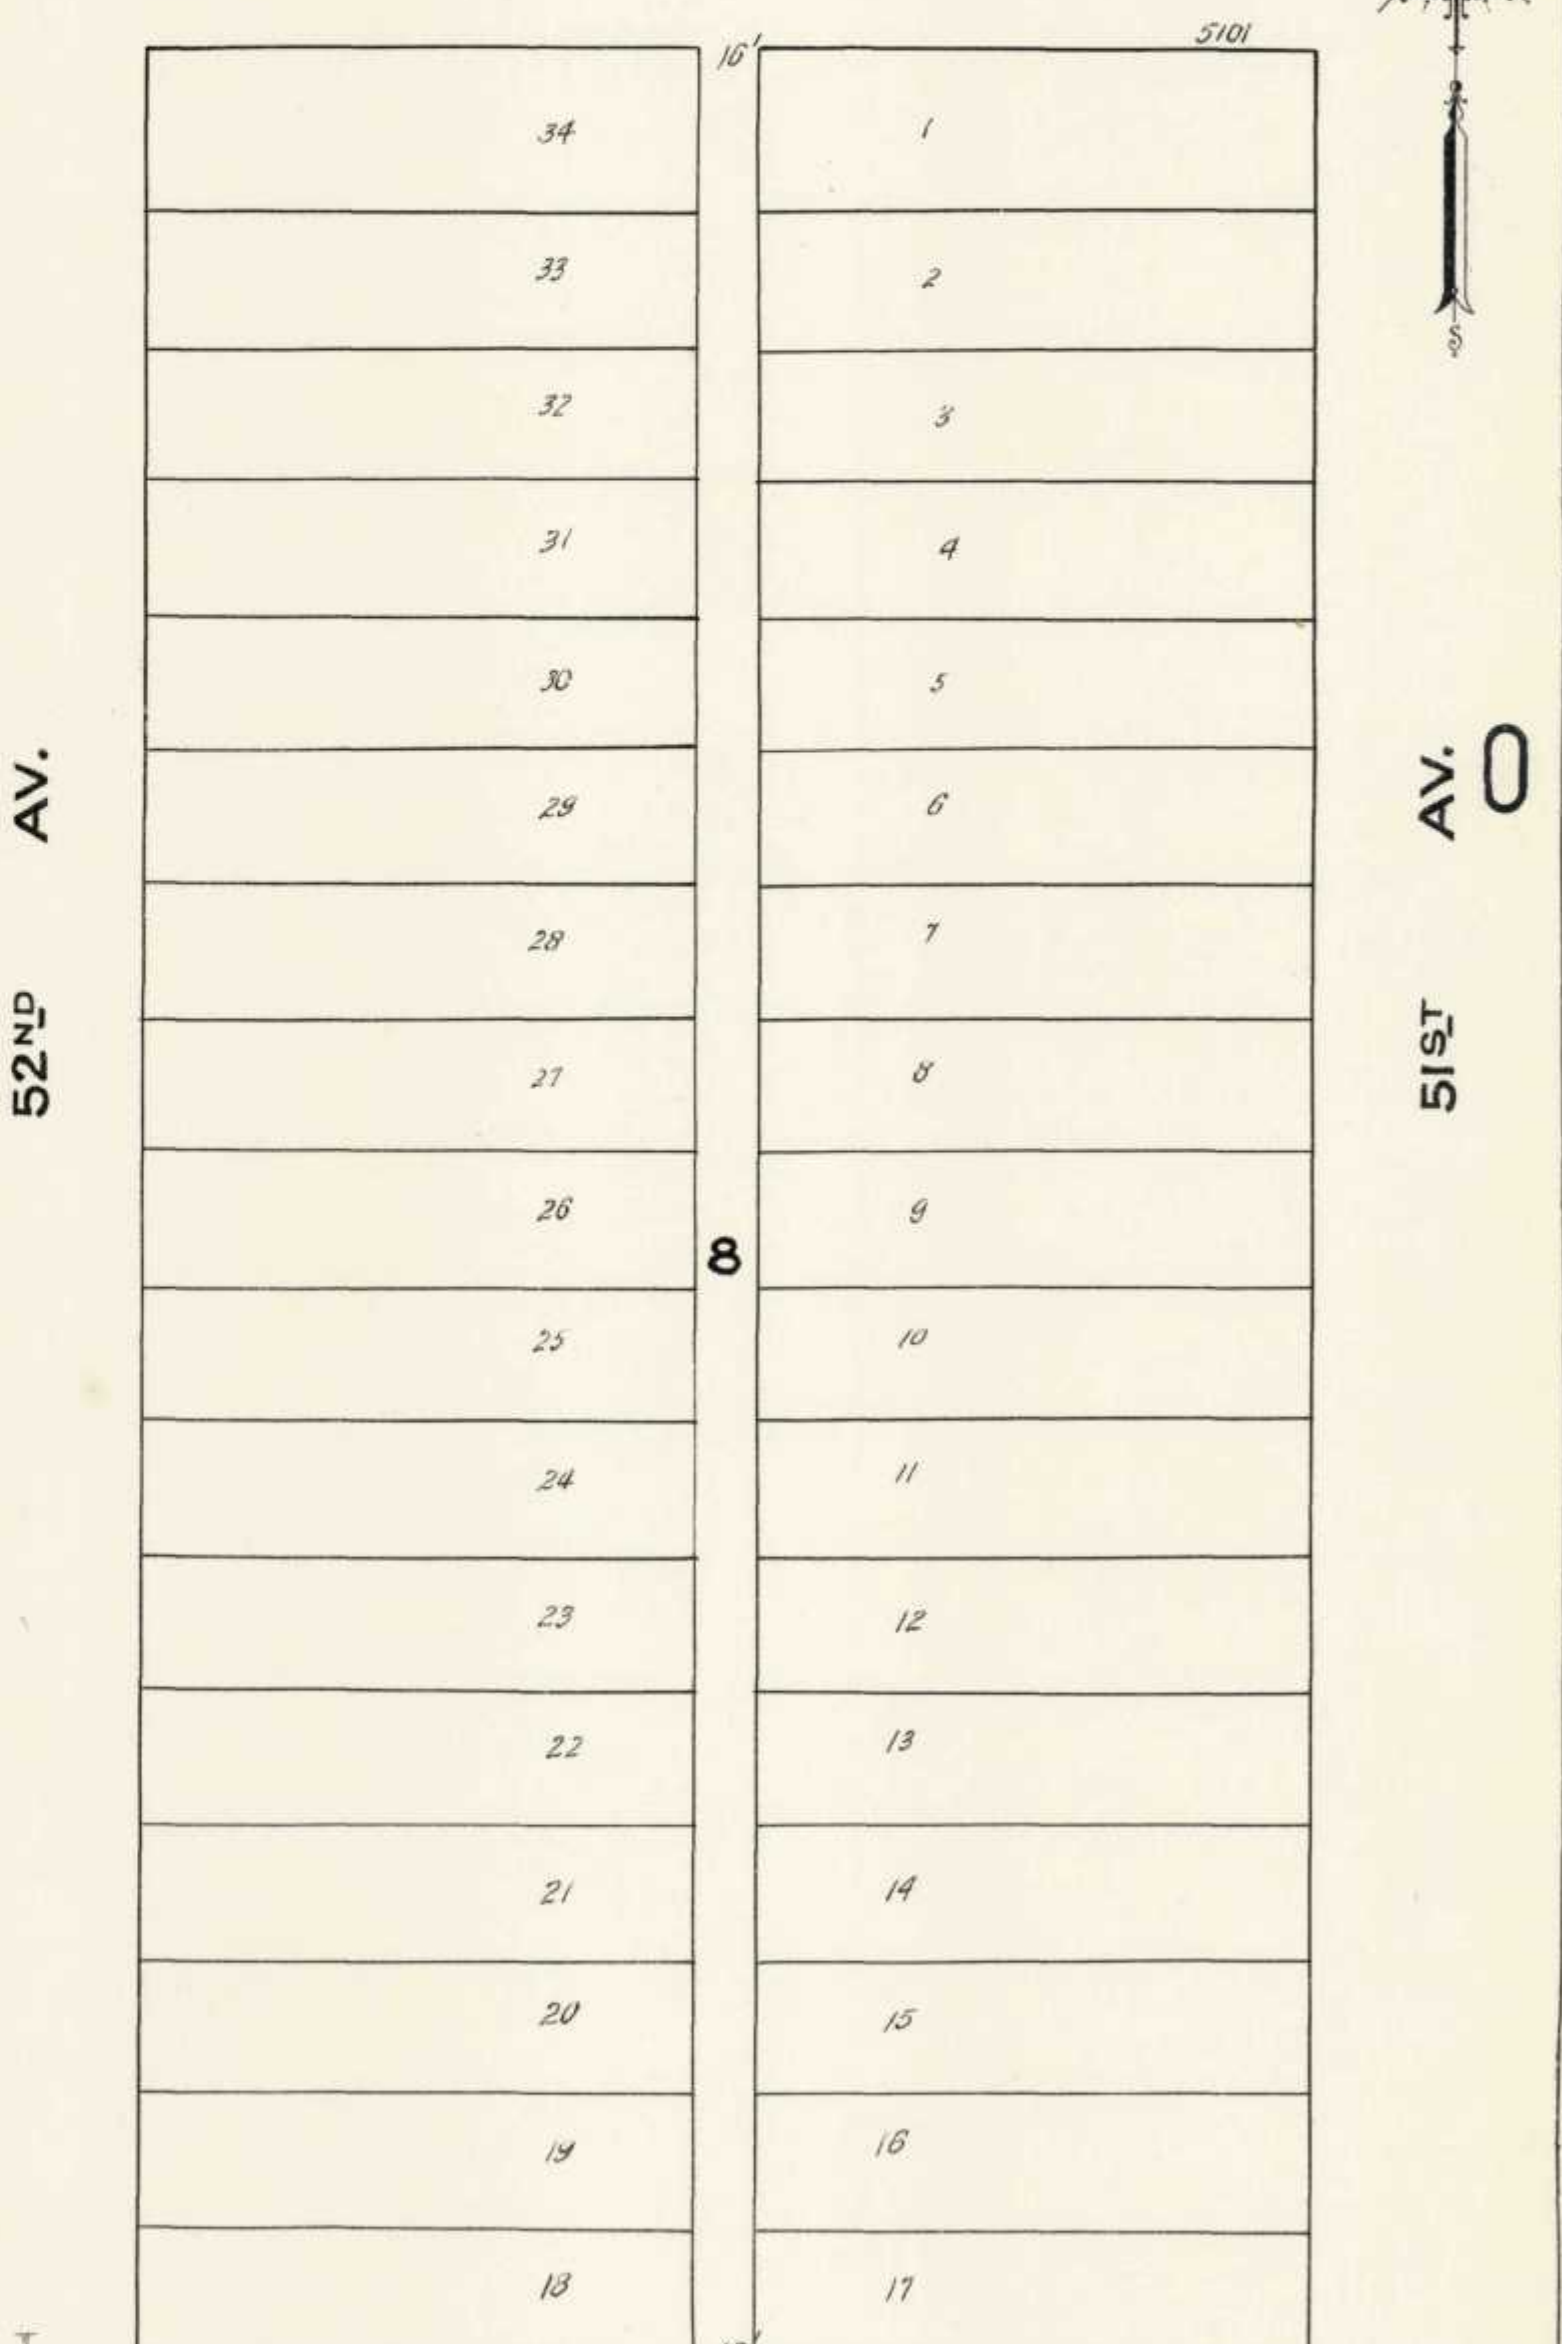


LAPHAM

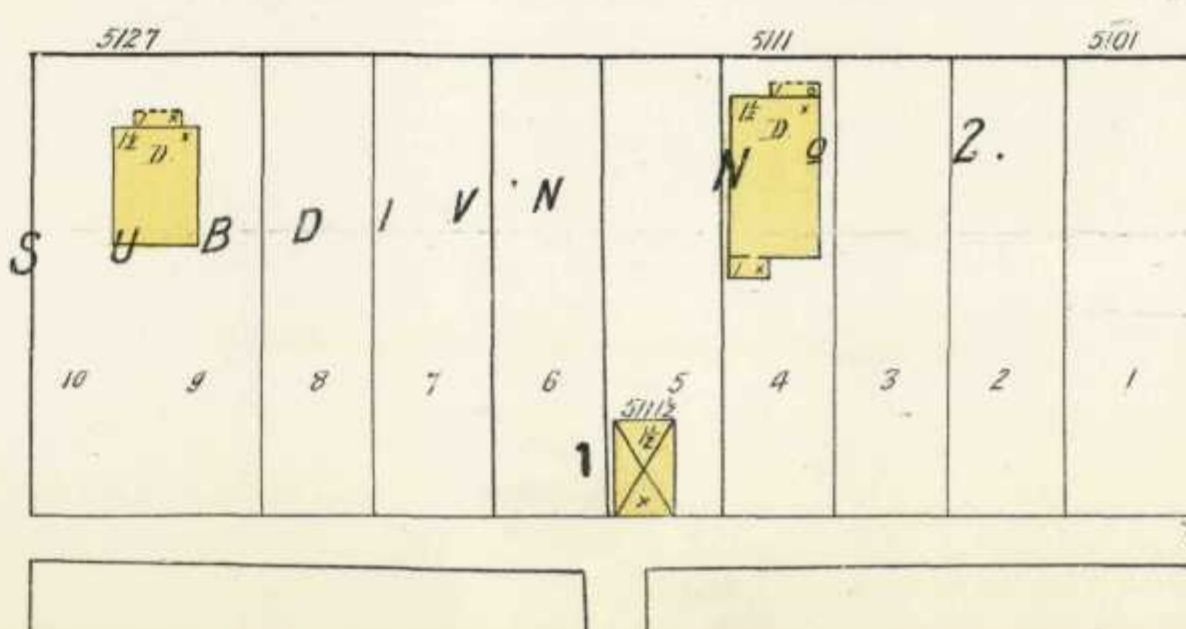

Scale of Feet: 50 40 30 20 10 0 50 100 150

Map Division
60-
TRIPlicate

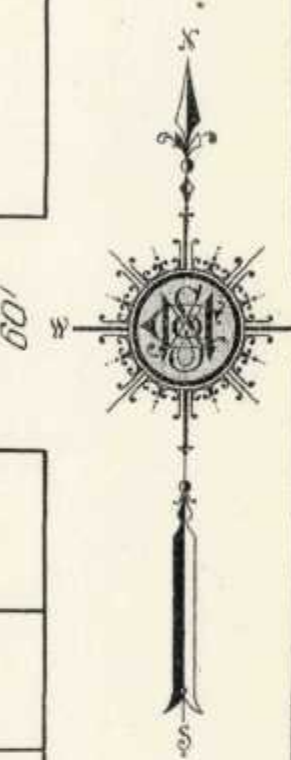

793

WEST ALLIS

THE MILWAUKEE ELECTRIC LIGHT & TRACTION CO'S TRANSFORMING STATION & CAR BARN
BUILDINGS PORTABLY EQUIPPED AS SHOWN WITH SPINWELL AUTOMATIC DRY PIPE SPRINKLER SYSTEM 7000 GAL. PRESSURE TANK & 5" CONNECTIONS WITH CITY MAINS HEADS SPACED 10' x 12'

783

SUMMIT AV.

AV.

(CHURCH)

AV.
794
74TH

CORNWALL AV.

AV.

77TH

ARTHUR AV.

NATIONAL AV.

Scale of Feet.

797


1910
VOL. 7
SCALE
ALING 10710793

WEST ALLIS

SUBDIV. N. 2

HENDERSON'S

SUMMIT AV.

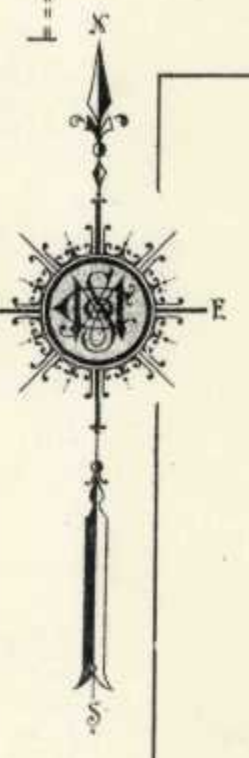

71ST AV.

72ND AV.

AV.

NATIONAL

HICKS (72ND AV.)

CONTINUATION OF CONKLIN PARK

WILBUR LUMBER Co.

LUMBER SHED

**Map Division
IMPLICATE**

Scale of Feet.



MILWAUKEE Vol. 7.
795 WESTALLIS

785

SUMMIT AV.

G

71 ST AV.

70TH AV.

69TH AV.

AV.


68TH

NATIONAL AV.

LINCOLN HIGH SCHOOL (PUBLIC)
HEAT: HOT AIR FURNACES. FUEL: COAL. LIGHTS: GAS.



Scale of Feet.

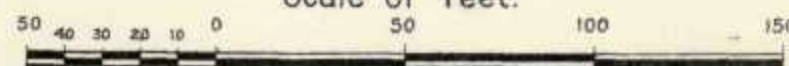

WEST ALLIS 796

786

796


8

SUBDIV. N.

SUMMIT AV.

AV.

66TH

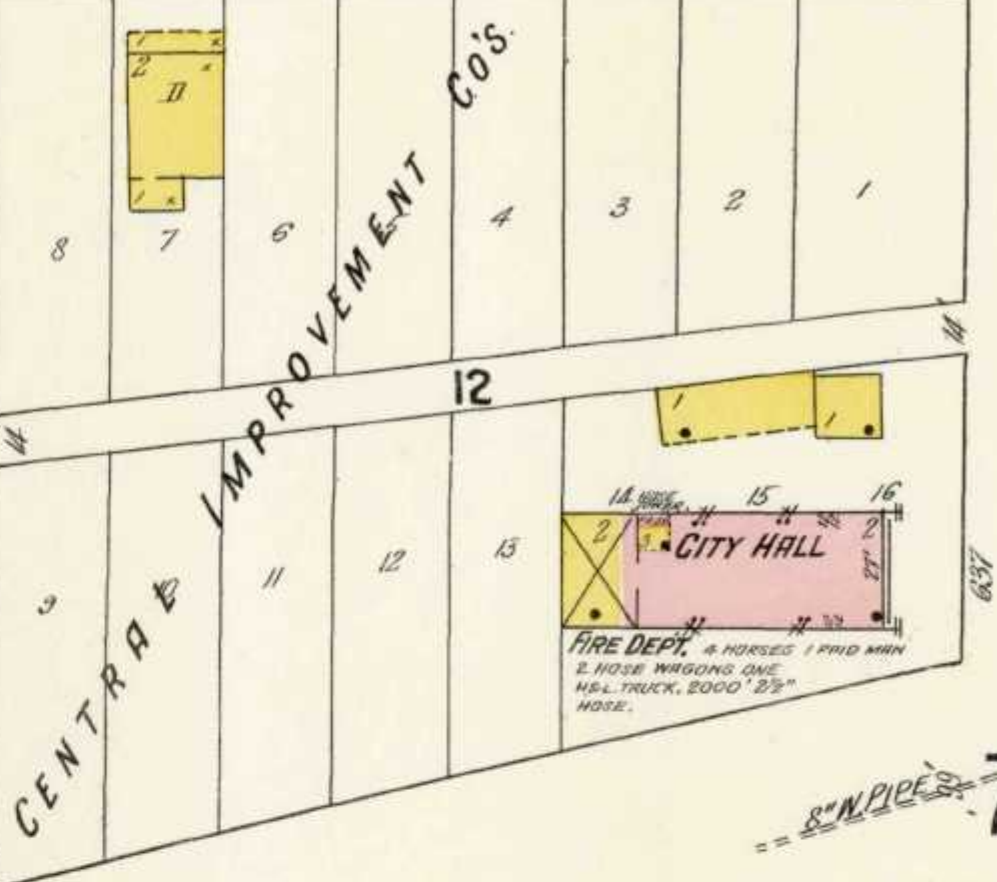

788

NATIONAL AV.





67TH

AV.

65TH

795

68TH

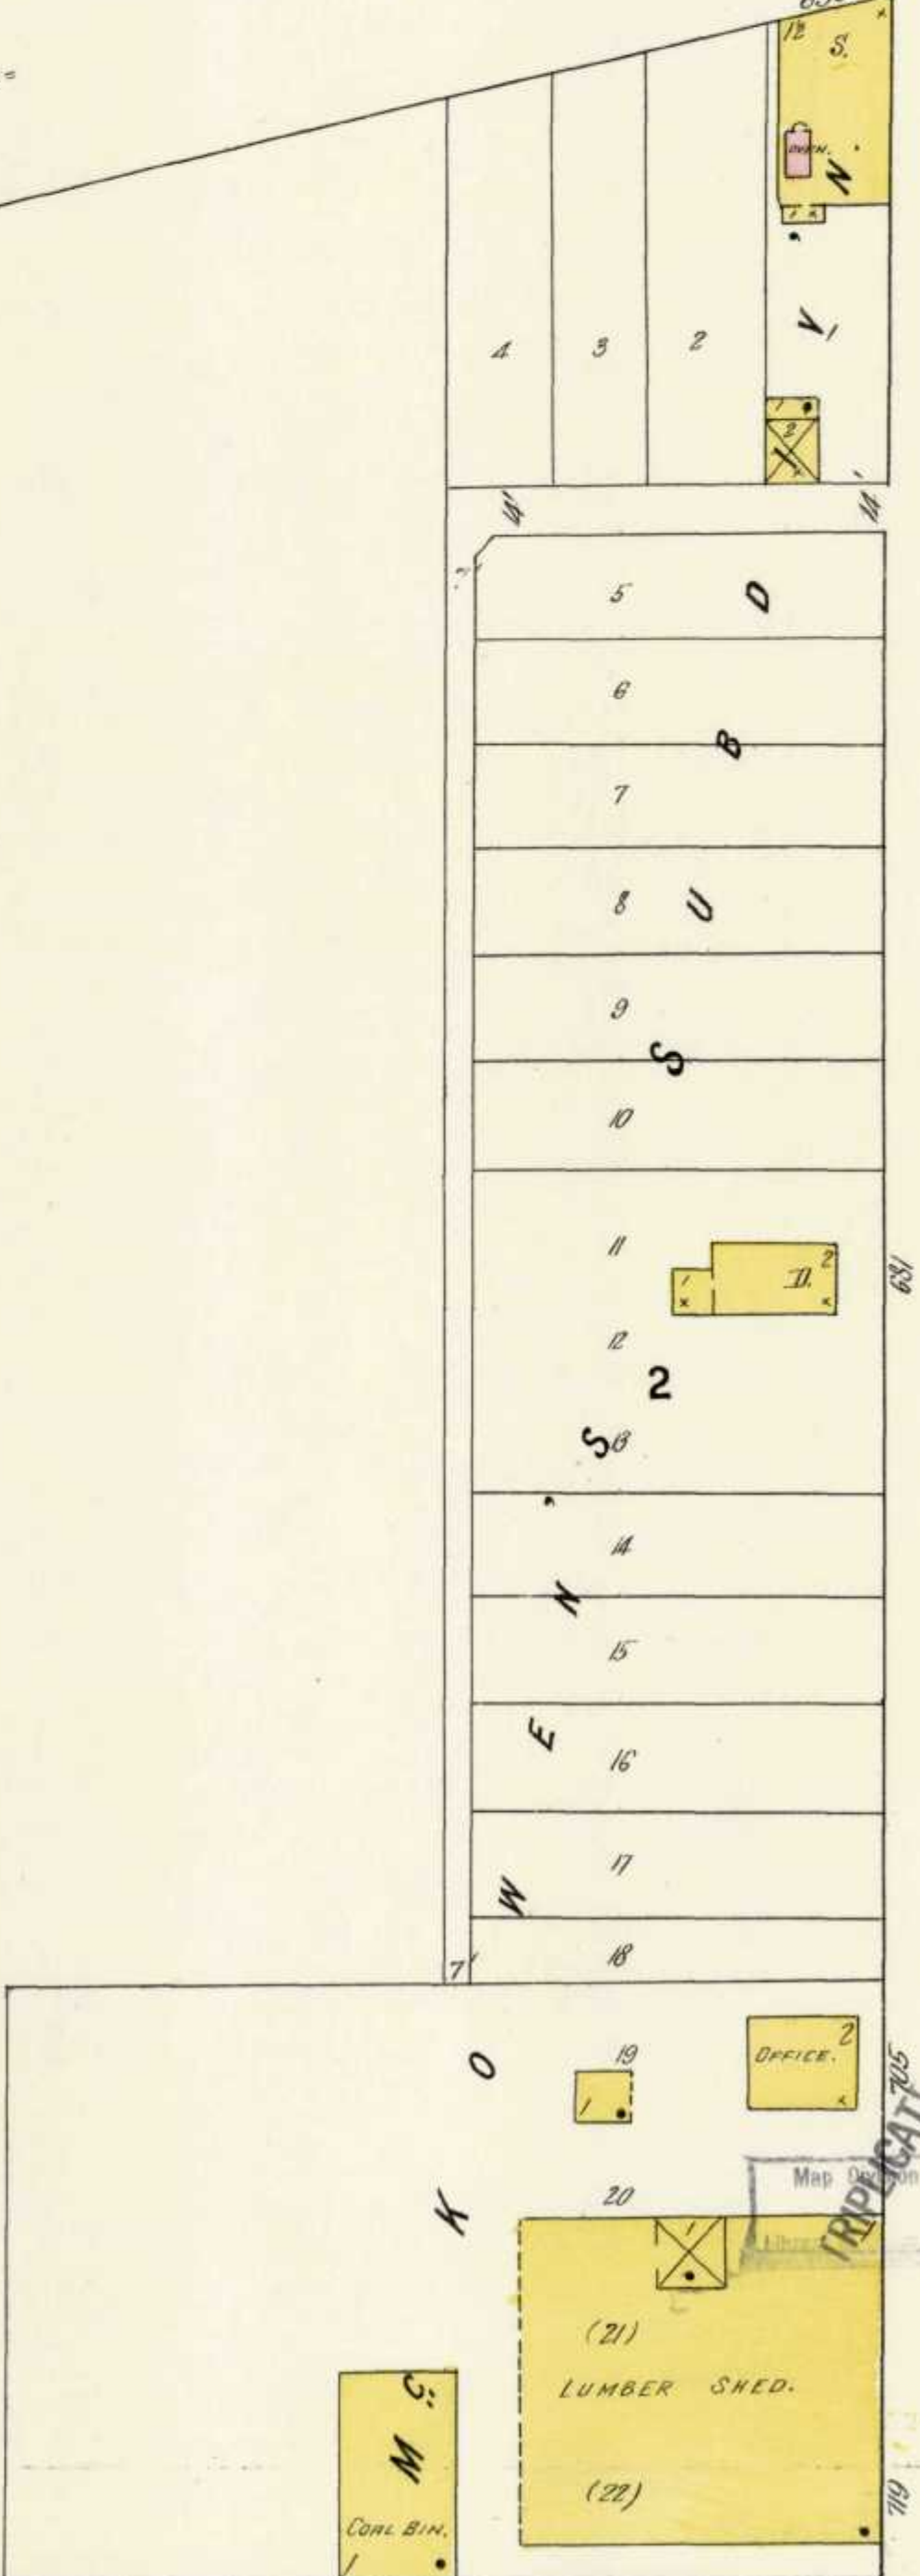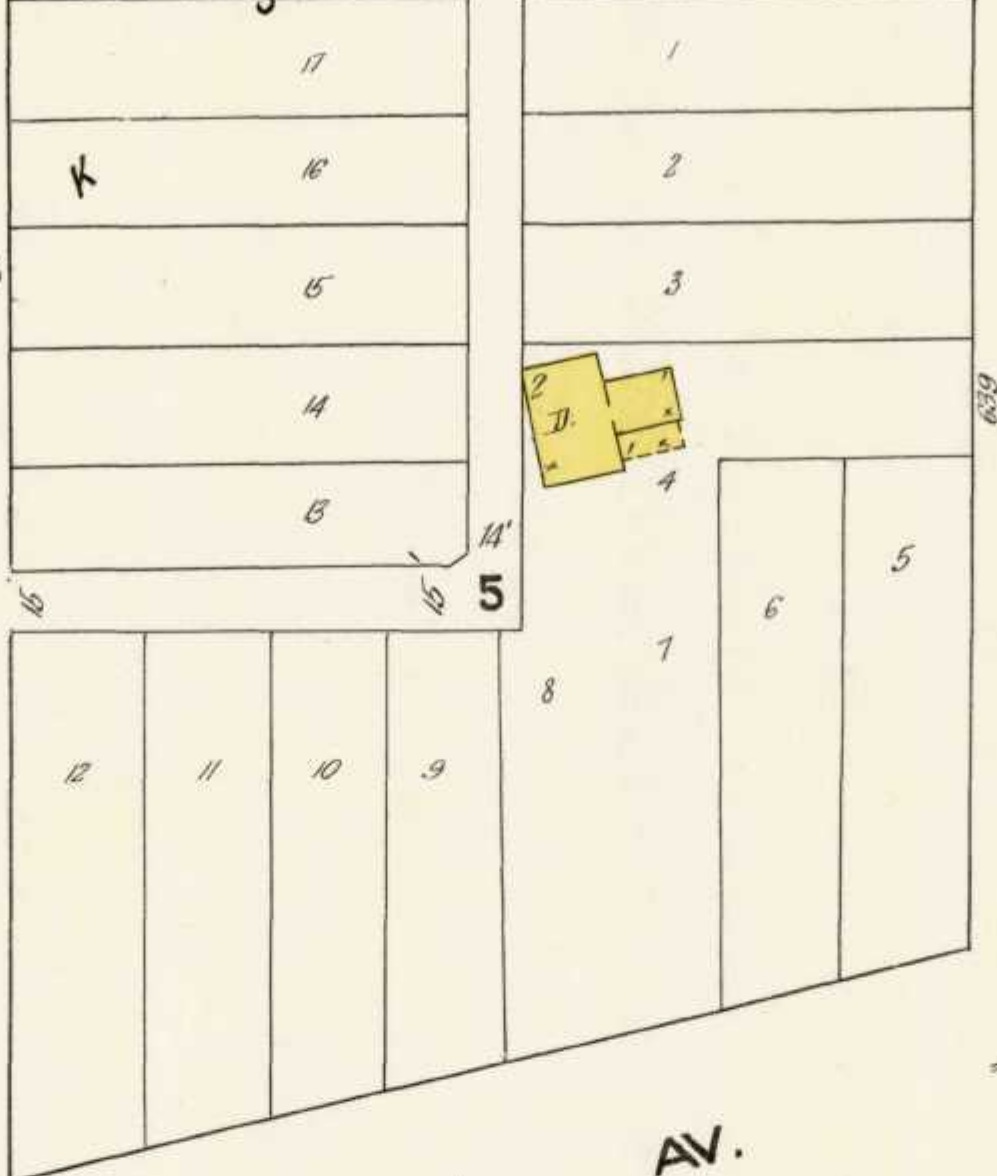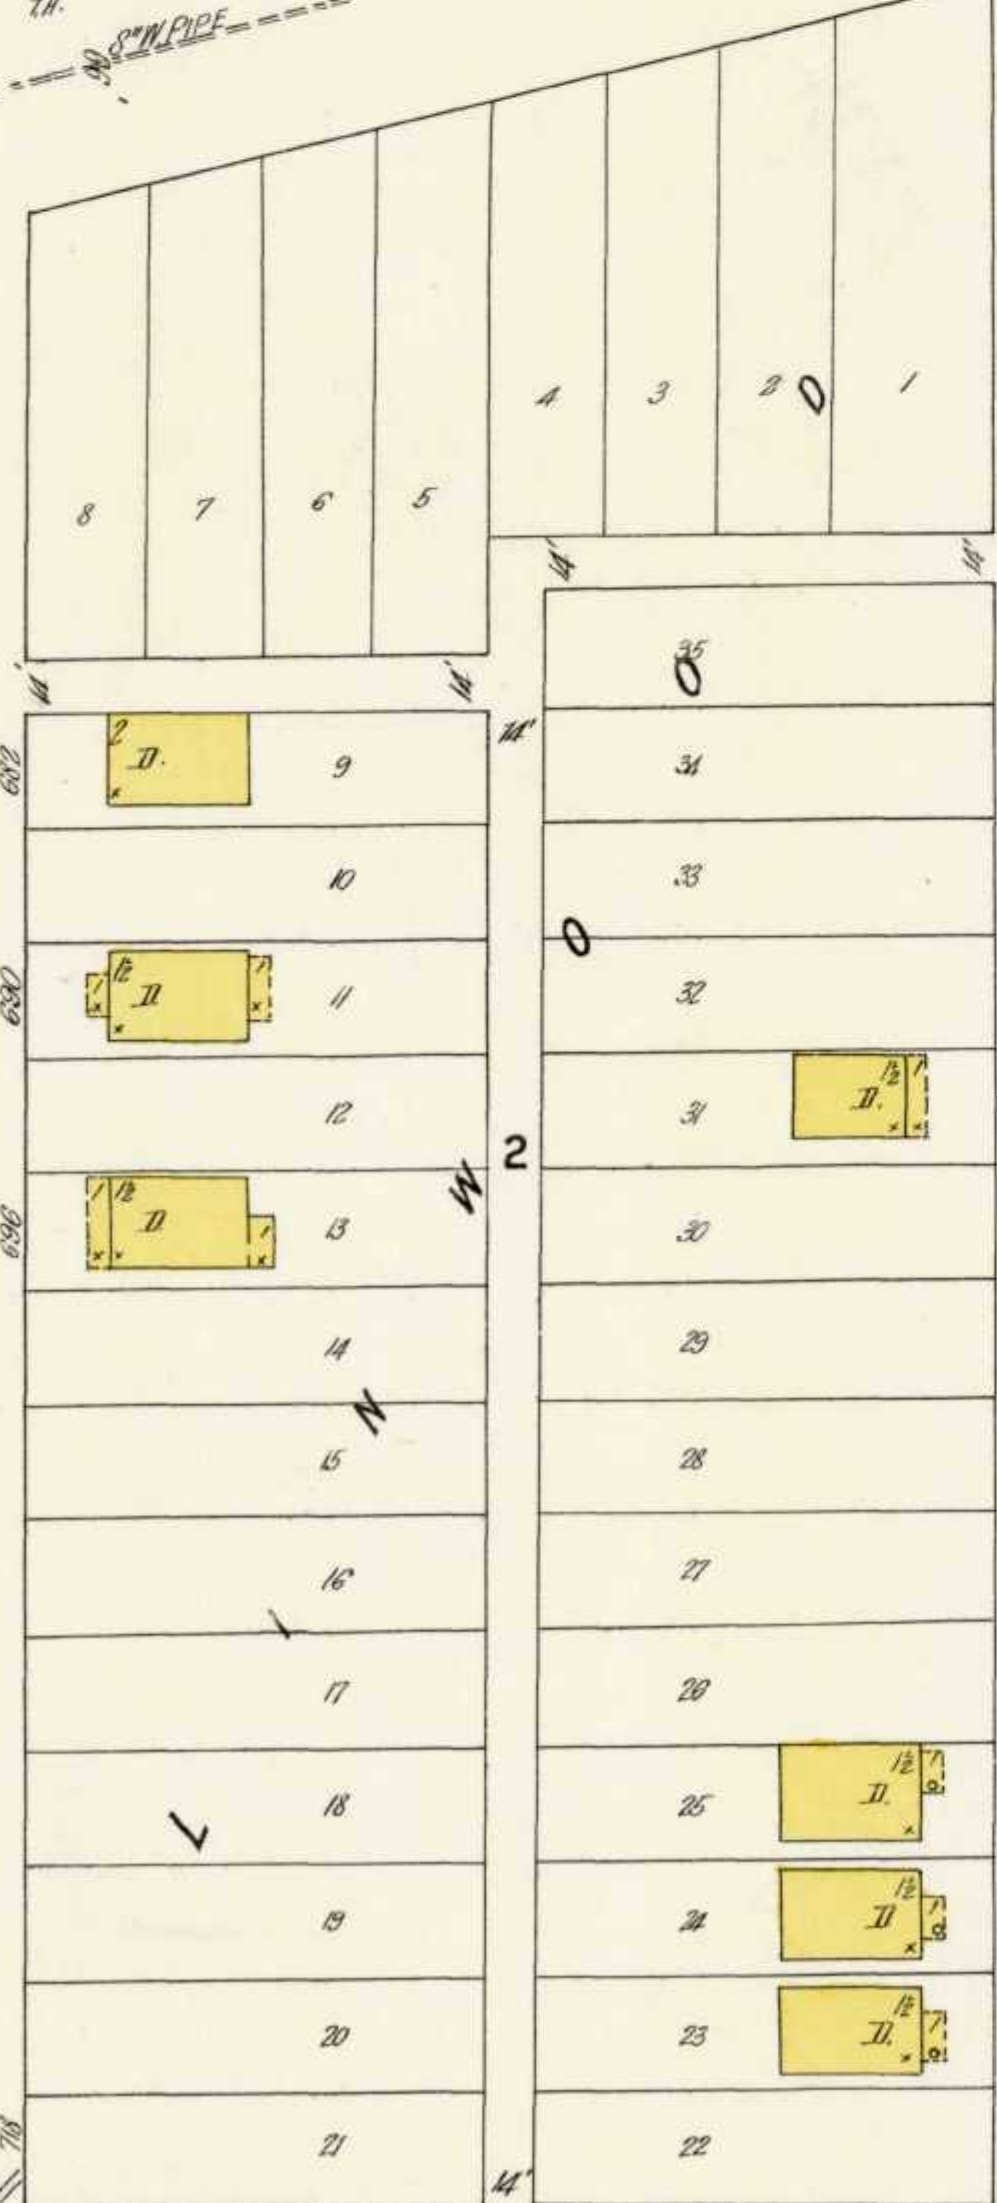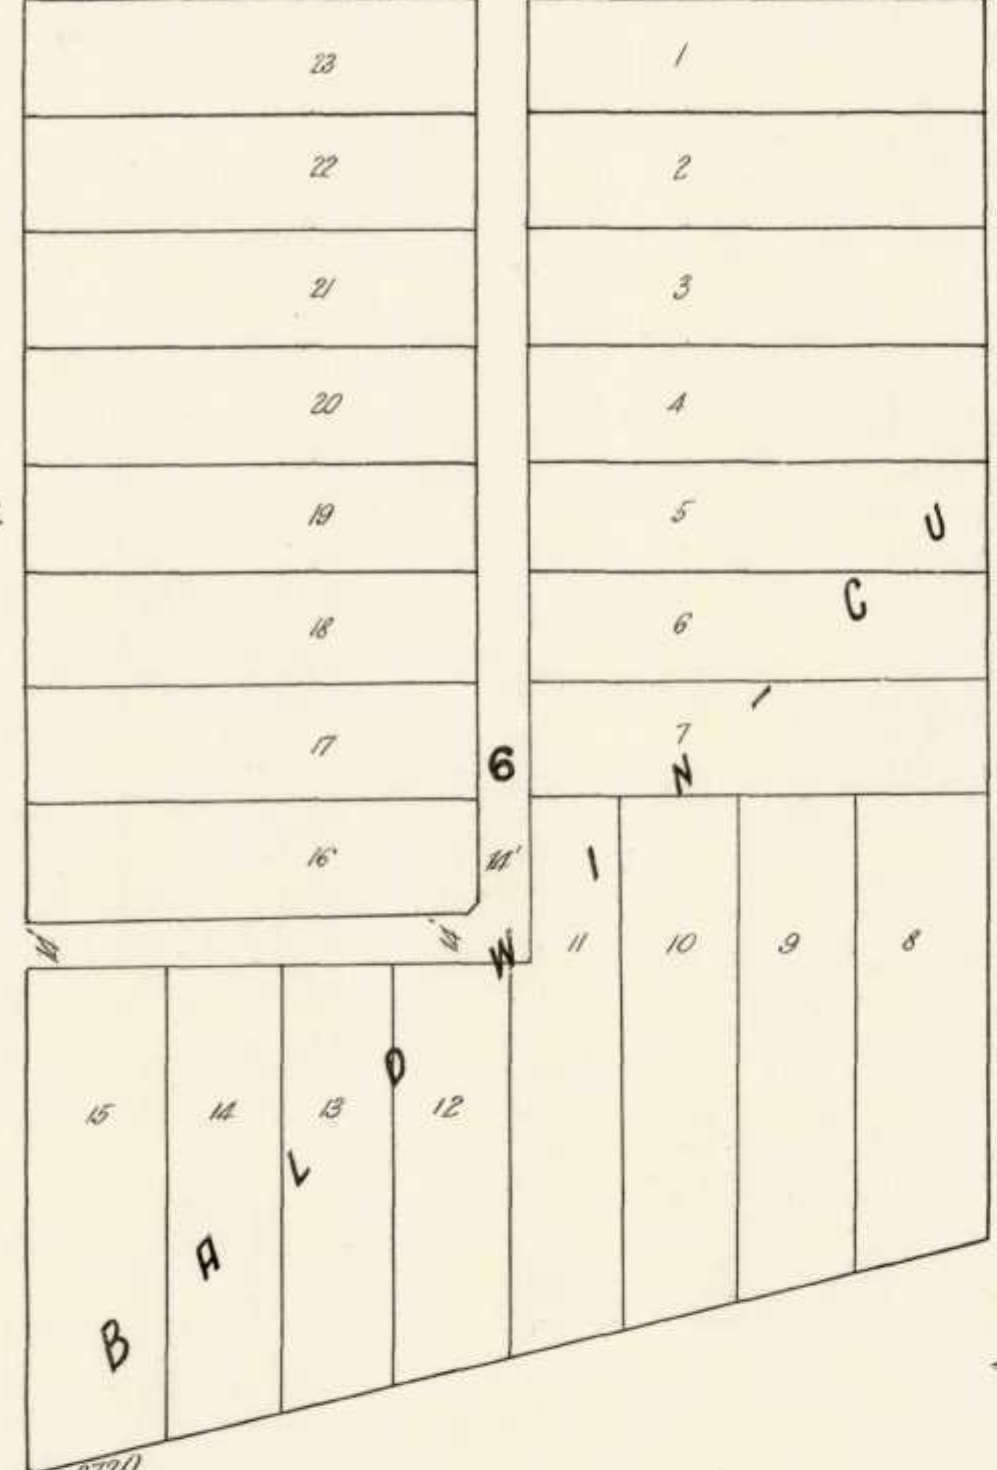

TOWER-HUBBARD LUMBER CO.



C. & N. W. R. R. MADISON DIVISION.

1910 Vol. 7

SCAN 251910.0730796

797

WEST ALLIS

0

71ST AV.

797

75TH AV.

HICKS

SCOTT

72ND AV.

E. C. R E E V E S S U B D I V I N

76TH AV.

HICKS

794

0

793

0

STREET (PROPOSED)

77TH AV.

GARFIELD PUBLIC SCHOOL
HURT FURN.
PURE COAL
NO LIGHTS
VEN'S

C E M E T E R Y

C U L T I V A T E D L A N D .

NATIONAL AV.

Honey Creek

Scale of Feet.




1910
VOL. 7
SCOTT
AS AM. 07. 0797

797


0

792

0
WEST ALLIS 798

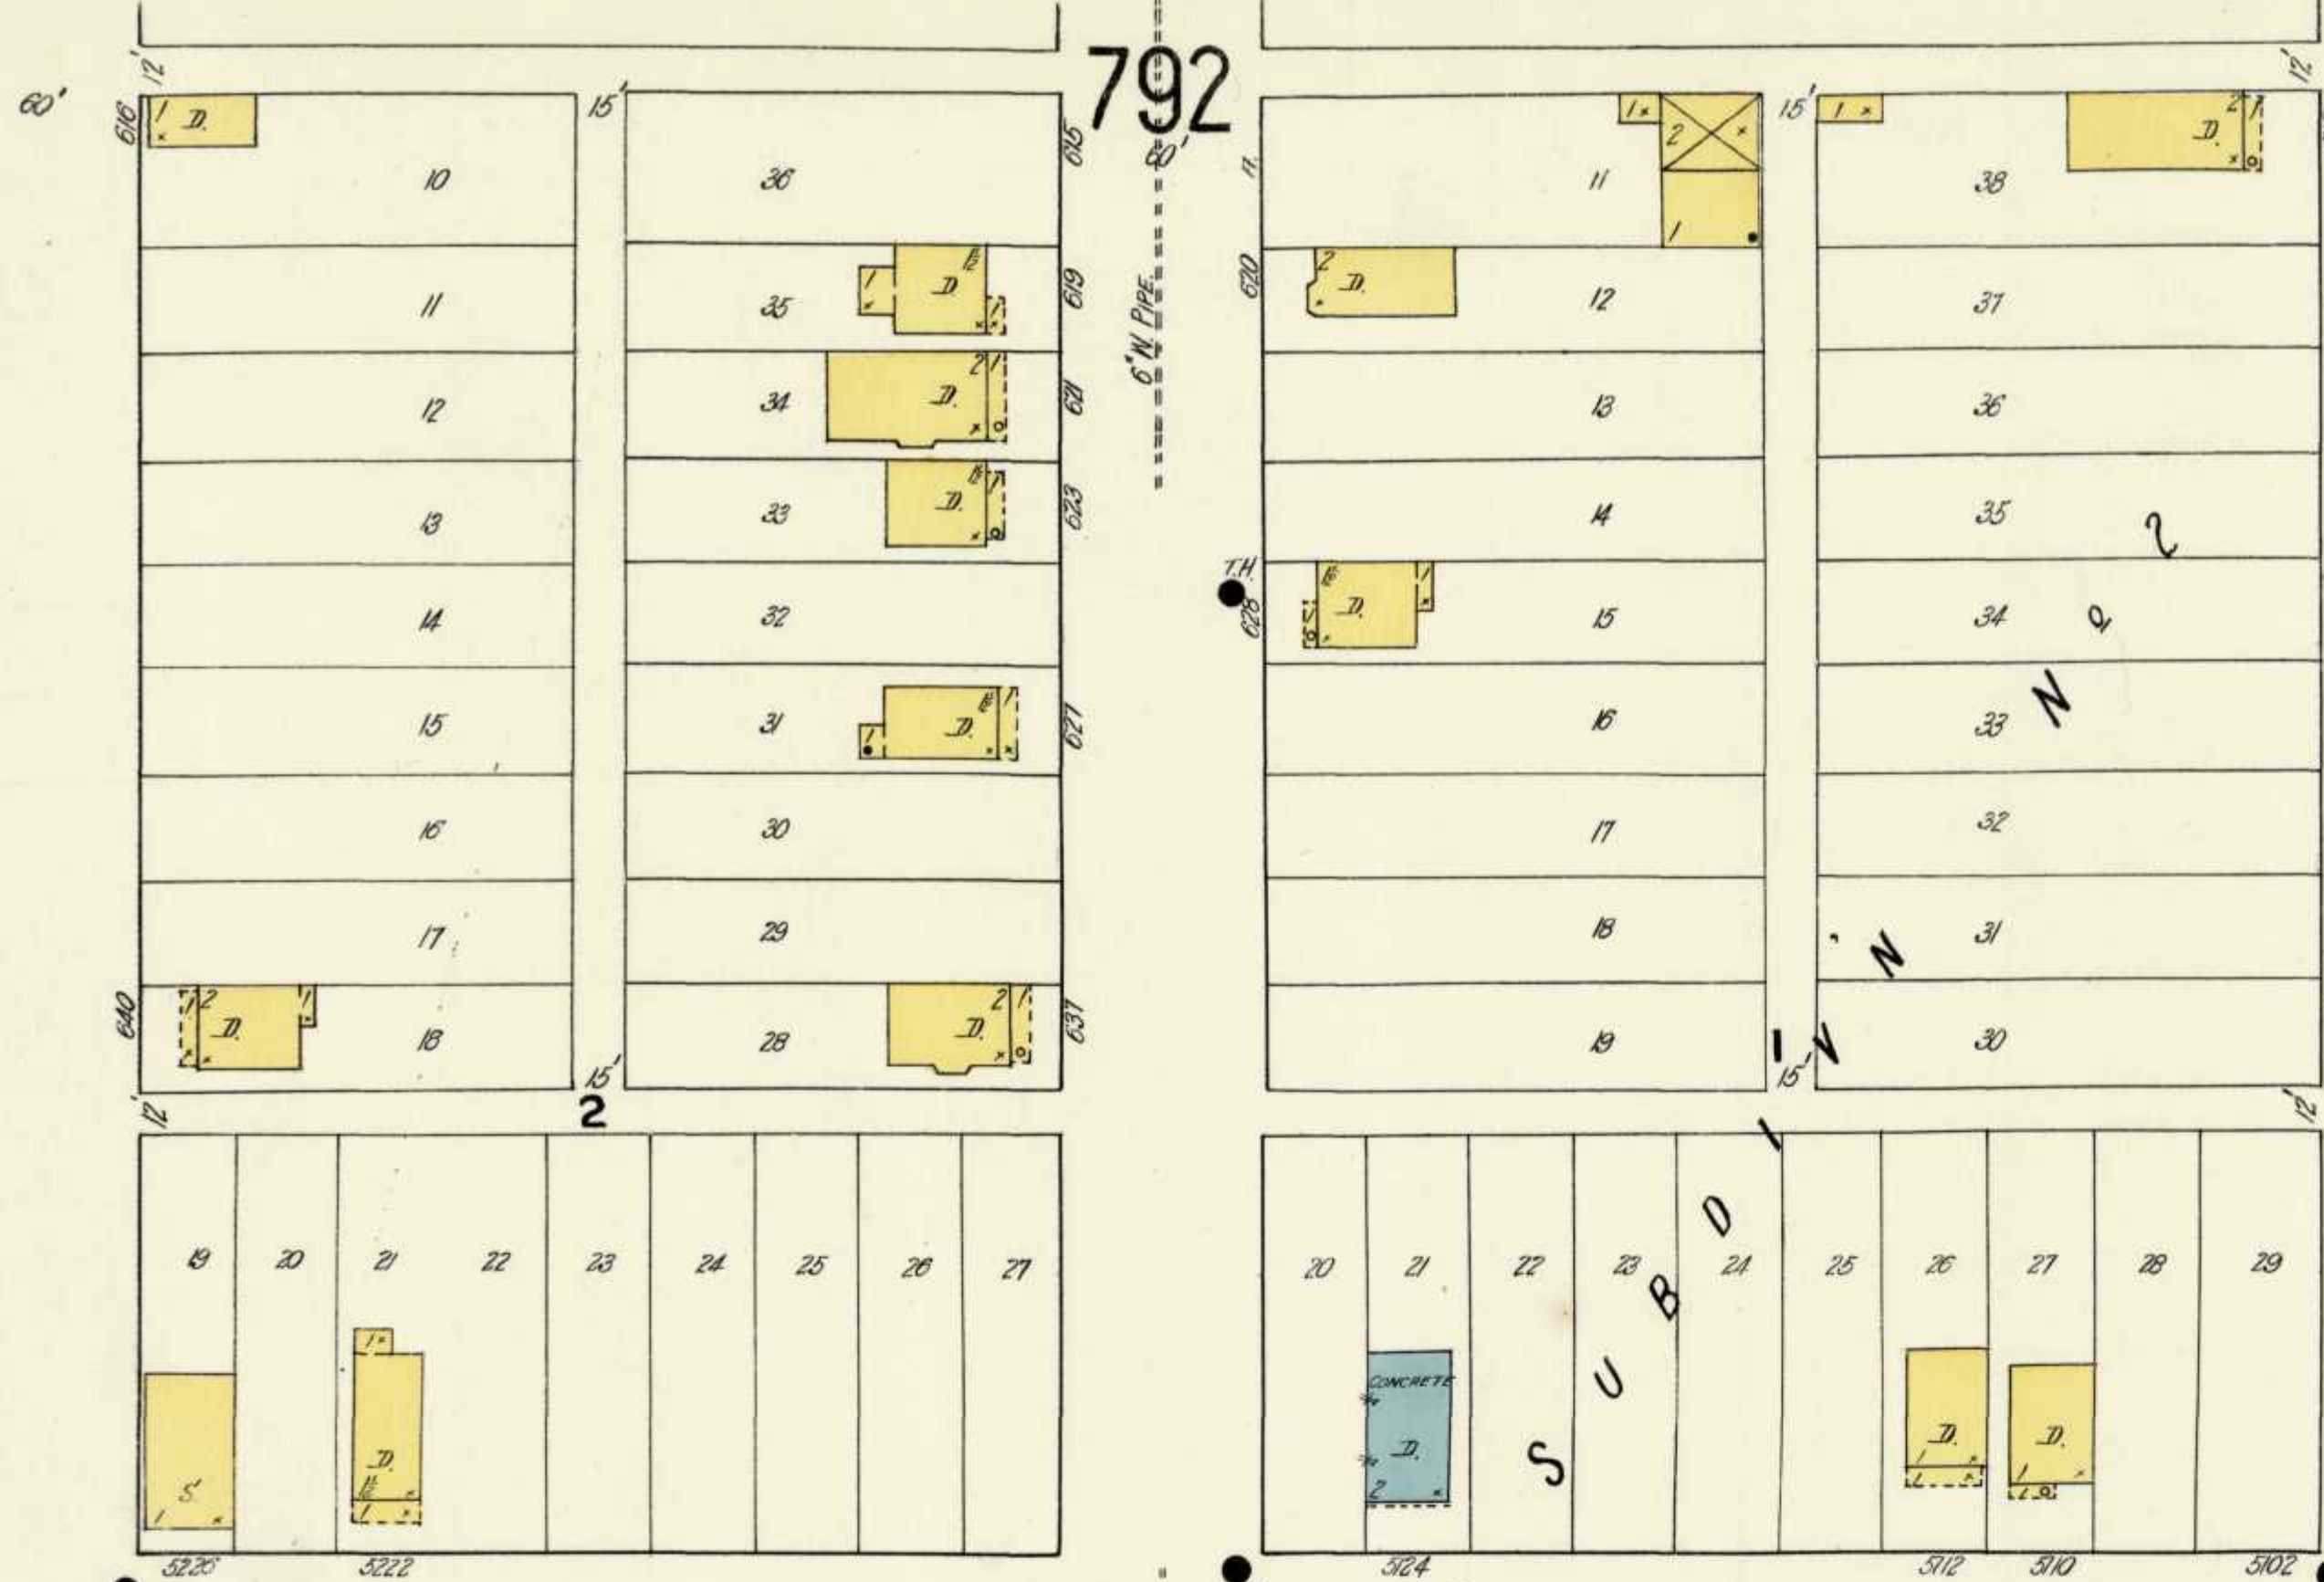

0

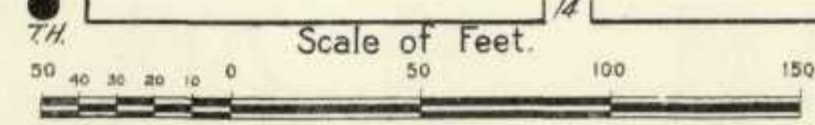

TRIPPLICATE
TRIPPLICATE
50TH AV.

799

6" N. PIPE

BURNHAM

6" N. PIPE

WEST ALLIS.

4 3 2 1

8 7 6 5 4 3 2 S

14' 36 37 38 35 34 33 32 31 30 29 28

2

9 10 11 12 13 14 15 16 17 18 19

38 37 36 35 34 33 32 31 30 29 28

14' 14' 14'

14' 14' 14'

24 25 26 27

20 21 22 23 24 25 26 27

46TH AV.

45TH AV.

44TH AV.

TO BE OCCUPIED BY
WISCONSIN MOTOR MFG. CO.
From Plans.

SAN TOOTH ROOF.
STEEL FRAME & ROOF TRUSS.
CONCRETE FLOOR.

BL. SW. 1/2 SEC. 10 T. 12 N. R. 10 E. S. 1/4
1/2 SEC. 10 T. 12 N. R. 10 E. S. 1/4
1/2 SEC. 10 T. 12 N. R. 10 E. S. 1/4
1/2 SEC. 10 T. 12 N. R. 10 E. S. 1/4

0

ROGERS

6" N. PIPE

0

4 3 2 1

66 65 64 63 62 61 60 59 58 57 56 55

9


14' 14' 14' 14' 14' 14' 14' 14' 14' 14' 14' 14'

14' 14' 14' 14' 14' 14' 14' 14' 14' 14' 14' 14'

14' 14' 14' 14' 14' 14' 14' 14' 14' 14' 14' 14'

14' 14' 14' 14' 14' 14' 14' 14' 14' 14' 14' 14'

Scale of Feet.

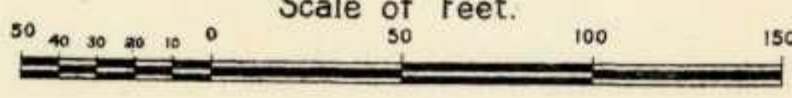

800

TO BE OCCUPIED BY
THE KEMPSMITH MFG. CO.
MFRS. OF MILLING MACHINES.

PATTERN SHOP
From Plans.
CEMENT FLOOR.
CONCRETE ROOF.

From Plans.
Saw Tooth Roof.
CEMENT FLOOR & ROOF.
STEEL FRAME & ROOF TRUSS.

44TH AV.



60'

